

APPLICABLE CODE:

2022 OREGON STRUCTURAL SPECIALTY CODE
2023 OREGON ELECTRICAL SPECIALTY CODE
2024 OREGON ENERGY EFFICIENCY SPECIALTY CODE
2022 OREGON MECHANICAL SPECIALTY CODE
2023 OREGON PLUMBING SPECIALTY CODE
2022 OREGON FIRE CODE
2018 NFPA 1, 10
2016 NFPA 13
ICC A117.1- 2017 ACCESSIBLE AND USABLE BUILDINGS AND FACILITIES

SITE DATA SUMMARY

TOTAL SITE AREA: 4.50 ACRES

EXISTING IMPERVIOUS SURFACE AREA

LOCATION	GSF
ROOF:	0 GSF
PAVING:	0 GSF
TOTAL:	0 GSF

PROPOSED IMPERVIOUS SURFACE AREA

LOCATION:	GSF
ROOF, BUILDING:	31,480 GSF
PAVING:	TBD GSF
TOTAL:	TBD GSF

LAND USE CODE INFORMATION

ADDRESS: 7390 S 6TH ST KLAMATH FALLS, OR 97603

MAP & TAX LOT #: 3909-012AA-01200

ZONE: CO - (CG) GENERAL COMMERCIAL

SETBACKS:
MINIMUM FRONT & INTERIOR YARD: 10' & 25'
MAXIMUM FRONT YARD: N/A

LANDSCAPING:
MINIMUM LANDSCAPE AREA: TBD

BIKE PARKING CALCULATIONS

	TOTAL
ONE SPACE REQUIRED PER PARKING SPACES	
TOTAL BIKE SPACES REQUIRED:	6
TOTAL BIKE SPACES PROVIDED:	6

VEHICULAR PARKING SPACE CALCULATIONS

	TOTAL SPACES PROVIDED	ACCESSIBLE SPACES	WHEELCHAIR ONLY SPACE
REQUIRED:	X	X	X
PROVIDED:	X	X	X

ORS 447.233 ADA SPACES REQUIRED FOR LOT xxx<xxx SPACES x REQUIRED ADA SPACES
REQUIRED NUMBER OF VAN ACCESSIBLE SPACES = x SPACE

TOTAL STANDARD PARKING SPACES PROVIDED: XXX PARKING SPACES

PLUMBING FIXTURE CALCULATIONS:

OCCUPANCY PLUMBING FIXTURE CALCULATION - TABLE - 2902.1

SPACE		WATER CLOSETS				URINALS		LAVATORIES				DRINKING FOUNTAIN	
USE	OCC. LOAD	RATIO	MALE	RATIO	FEMALE	RATIO	URINALS	RATIO	MALE	RATIO	FEMALE	RATIO	FOUNTAINS
EDUCATION	1,090	1/50	11	1/50	11	--SAME AS ABOVE --		1/50	11	1/50	11	1 PER FLOOR	1
SUBTOTALS			14		14				8		8		1

PLUMBING FIXTURE CALCULATIONS TOTALS

TOTALS	MALE WC / LAV/ URINALS	FEMALE WC / LAV	DRINKING FOUNTAINS	TOILET ROOMS
TOTAL REQUIRED	11 WC / 11 LAV	11 WC / 11 LAV	1	
TOTAL PROVIDED	14 WC / 8 LAV	14 WC / 8 LAV	1	

SDC INFORMATION - PLUMBING FIXTURE COUNT

FIXTURE	REMOVED	ADDED	NET CHANGE
COMMERCIAL WASHER			
DRINKING FOUNTAIN			
FLOOR DRAIN			
FLOOR SINK			
JANITORY SINK			
LAVATORY (RESTROOM)			
SHOWER			
SINK			
URINAL			
WATER CLOSET			

BUILDING CODE INFORMATION

SEISMIC DESIGN:
SEISMIC OCCUPANCY CATEGORY (TABLE 1604.5): II
SEISMIC DESIGN CATEGORY (SECTION 1613): D
SEE STRUCTURAL FOR ADDITIONAL DESIGN CRITERIA

CONSTRUCTION TYPE:
TYPE V-B

AUTOMATIC SPRINKLER SYSTEM (903):
PROVIDED, IN ACCORDANCE WITH NFPA 13 AND SECTION 903.1.

OCCUPANCIES (CHAPTER 3):
E – EDUCATIONAL

ALLOWABLE AREA, BASE (506.2):
E: 38,000 (SPRINKLED)

OCCUPANCY SEPARATIONS (508.4):
N/A

MIXED OCCUPANCY (SECTION 508):
ACCESSORY OCCUPANCIES (508.2): N/A
INCIDENTAL USES (509): AS NOTED ON CODE PLAN
BUILDING IS SINGLE OCCUPANCY (506.2.1)

BUILDING HEIGHT (504.3):
ALLOWABLE: 2 STORY, 60'
PROPOSED: 1 STORY, 27'

DESIGN OCCUPANT LOAD:
1,090

ALLOWABLE AREA - MIXED OCCUPANCY, ONE - STORY (506.2.2)

$A_{\text{a}} = [A_{\text{t}} + (\text{NS} \times \text{I})]$
 $A_{\text{a}} = [38,000 + (9,500 \times 0.75)]$
 $A_{\text{a}} = 45,125 \text{ SF}$

FRONTAGE INCREASE FACTOR (506.3):
 $I_{\text{f}} = 0.75$


PROPOSED AREA: 28,680 SF

DEFERRED SUBMITTALS

- METAL ROOF PANELS
- ALUMINUM STOREFRONT
- SEISMIC ANCHORAGE FOR SUSPENDED ACOUSTICAL CEILINGS
- SEISMIC ANCHORAGE FOODSERVICE EQUIPMENT
- CANOPY HOOD/FIRE PROTECTION
- WALK-IN COLD STORAGE ROOMS
- SEISMIC ANCHORAGE DIVISIONS 21, 23, 26, 27, AND 28 EQUIPMENT, HOODS, PANELS, AND OTHER COMPONENTS OF MECHANICAL, PLUMBING, GAS, AND ELECTRICAL SYSTEMS
- FIRE SUPPRESSION
- FIRE ALARM SYSTEM
- ADDITIONAL REQUIREMENTS FROM SPECIFIC SPECIFICATION SECTIONS IN THE PROJECT MANUAL AND AS SHOWN ON THE DRAWINGS.

SPECIAL INSPECTIONS

- SEE STRUCTURAL

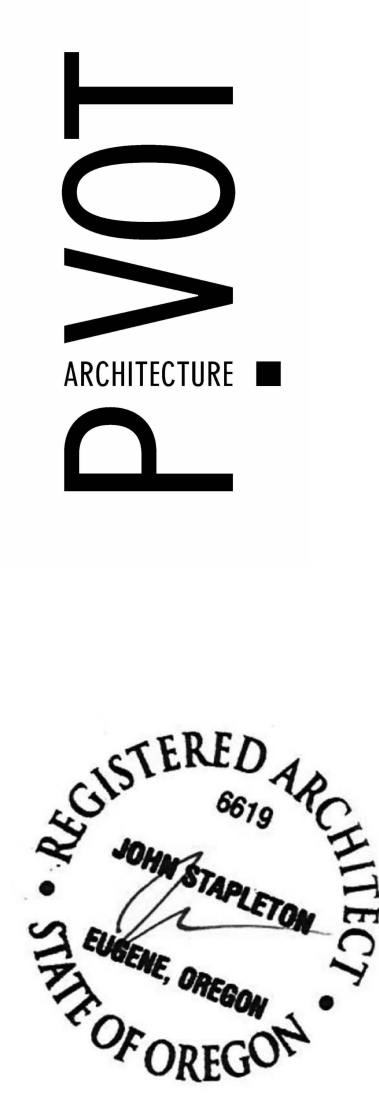


BID AND PERMIT SET
KLAMATH COMMUNITY COLLEGE
CHILDCARE LEARNING CENTER
PROJECT #: 2331.00
KLAMATH COMMUNITY COLLEGE
7390 S. 6TH ST. KLAMATH FALLS, OR 97603

SHEET TITLE:
CODE REVIEW
INFORMATION

REVISIONS:		
#	DESCRP.	DATE
1	ADD 4	08.29.2025

ISSUE DATE: 08/01/2025

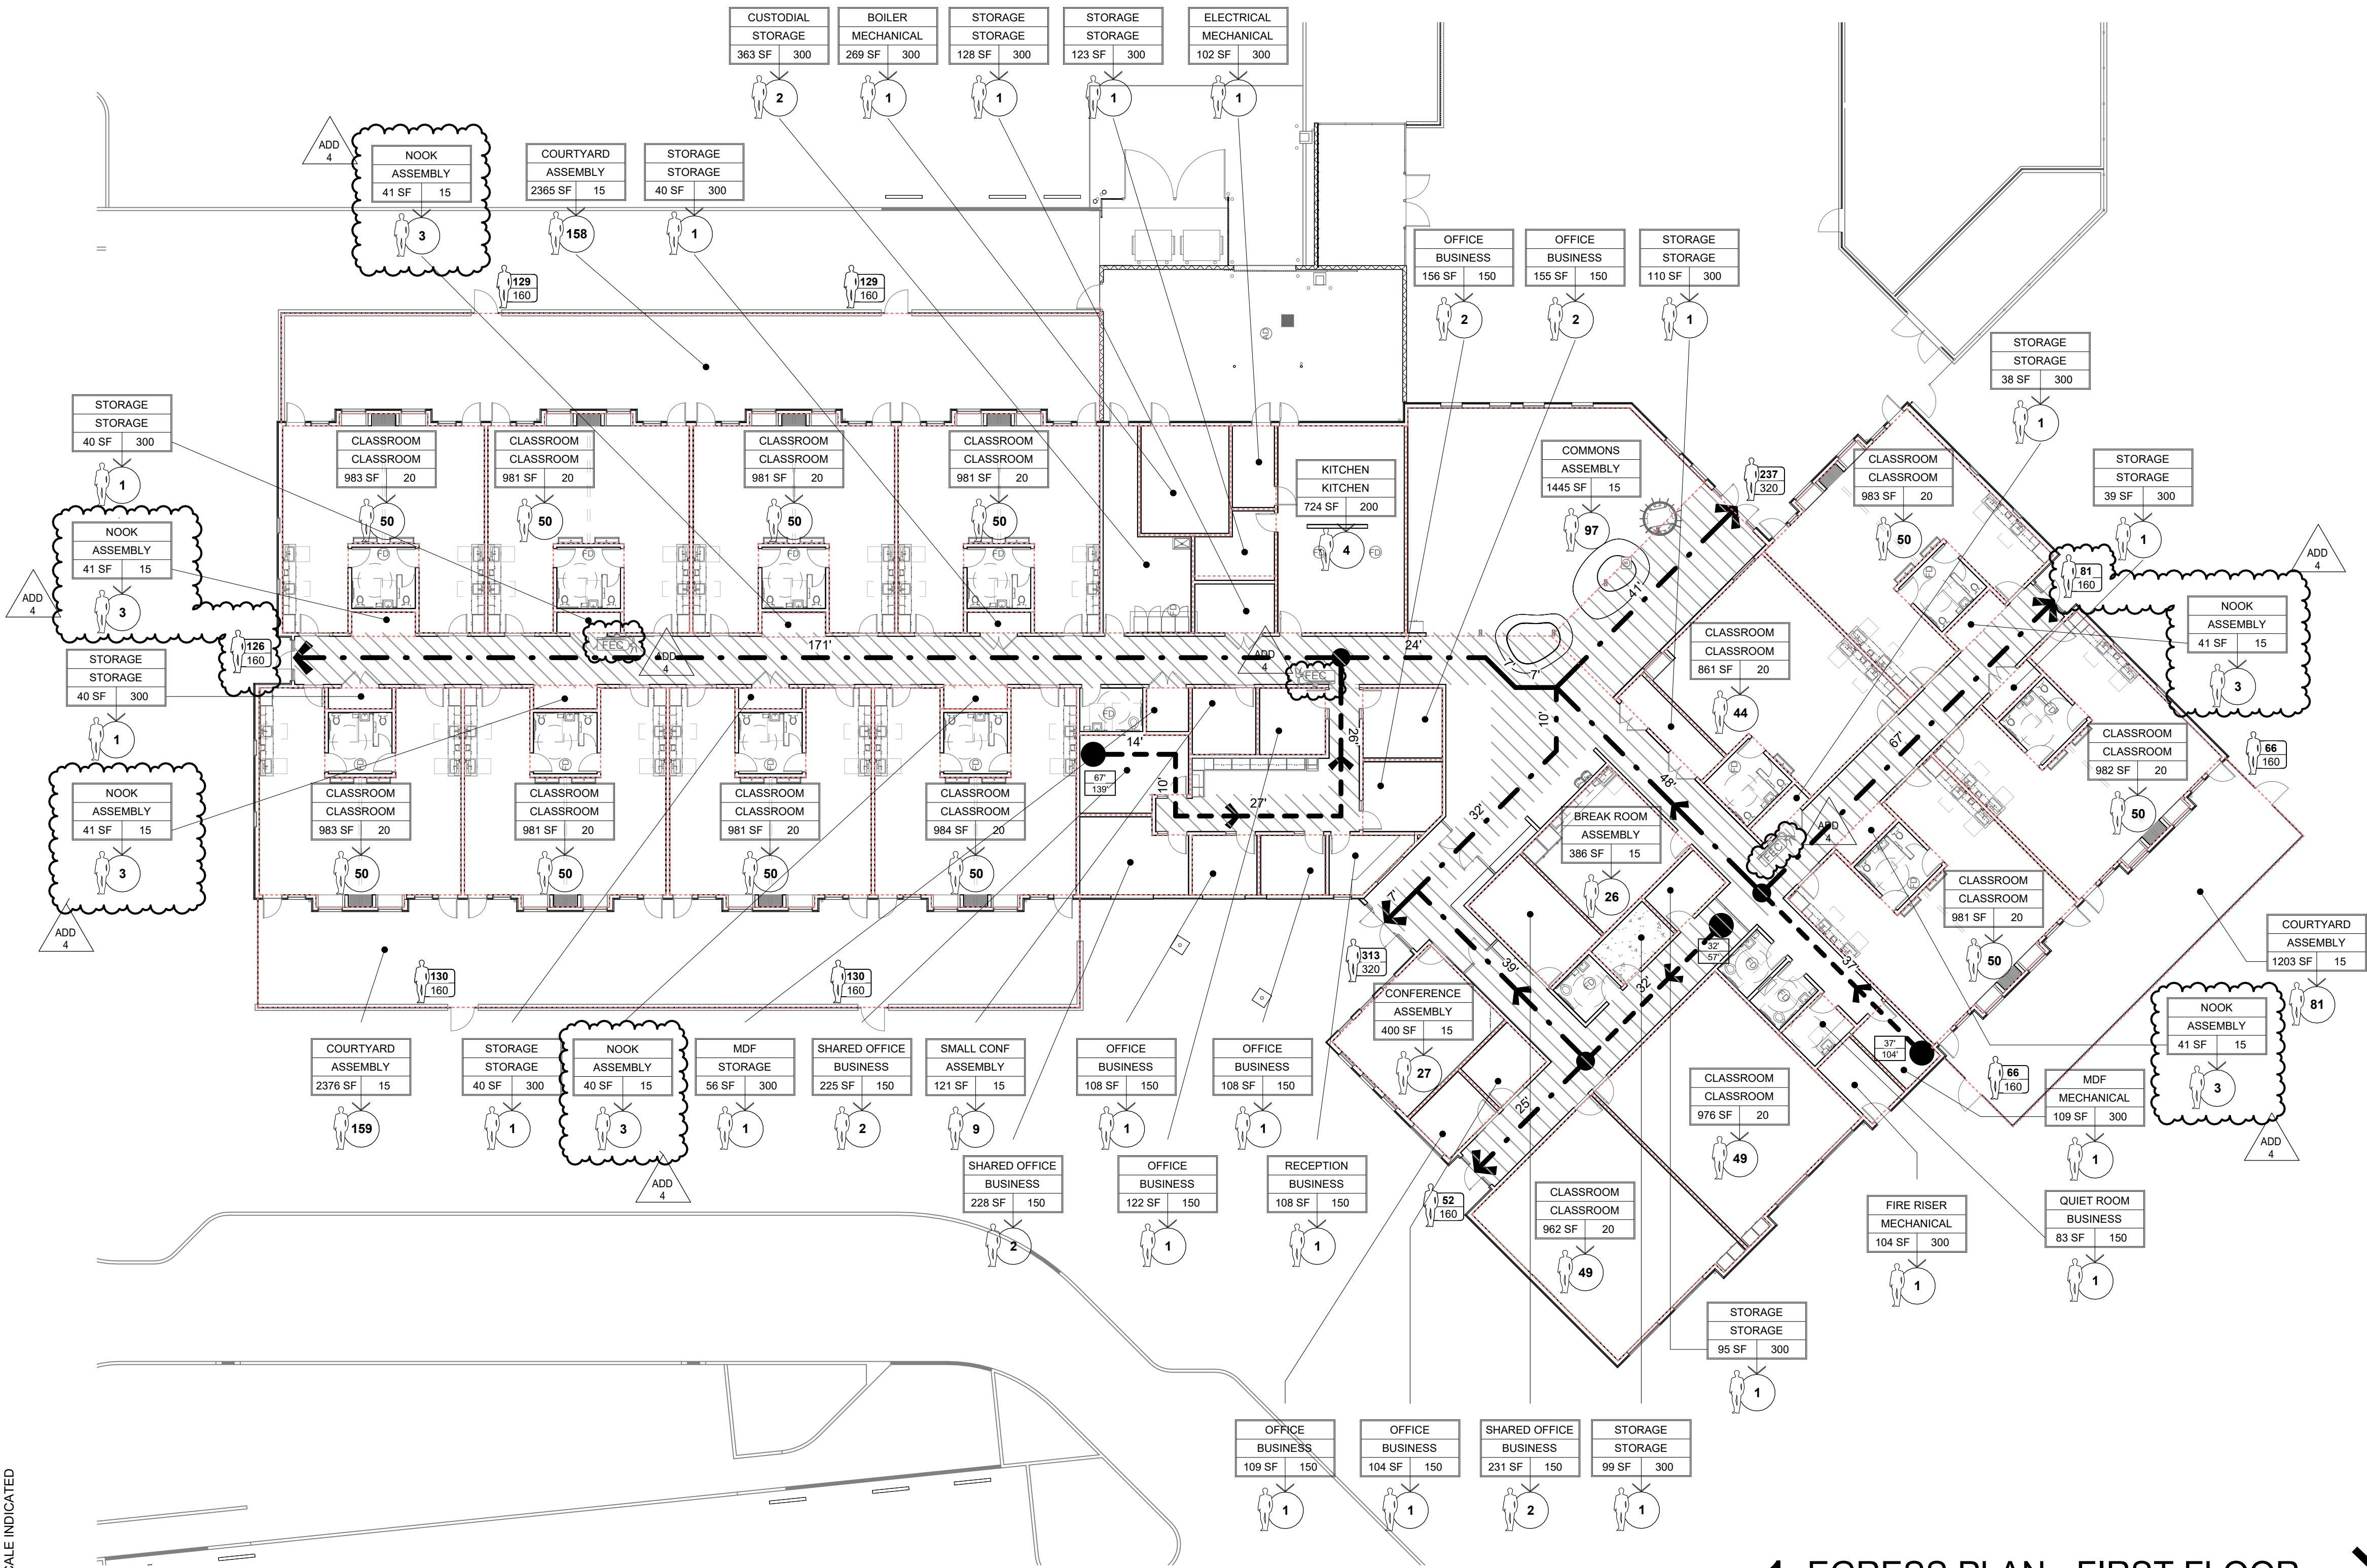

1 EGRESS PLAN - FIRST FLOOR
1/16" = 1'-0"

OCCUPANCY STATISTICS & EXITING LEGEND

OCCUPANT LOAD ICON

OCCUPANCY: B

OFFICE

BUSINESS

2550 SF

100

#

OCCUPANCY TYPE

SPACE NAME

FUNCTION OF SPACE

OCCUPANT LOAD FACTOR

AREA IN SQUARE FT

NUMBER OF OCCUPANTS

EGRESS WIDTH ICON

0

160

NUMBER OF OCCUPANTS USING EXIT

MAXIMUM NUMBER OF OCCUPANTS ALLOWED THROUGH DOOR PER 1005.3.2:

32" CLEAR DOOR WIDTH / 2 = 160 OCC.;

64" CLEAR WIDTH / 2 = 320 OCC.

ALLOWABLE COMMON PATH OF TRAVEL DISTANCE

COMMON PATH OF EGRESS TRAVEL (1006.2.1). THE DISTANCE TO POINT WHERE TWO EXIT PATHS ARE AVAILABLE:

X=75 (SPRINKLERED BLDG)

ALLOWABLE MAXIMUM TRAVEL DISTANCE

MAXIMUM EXIT ACCESS TRAVEL DISTANCE (TABLE 1017.2). TO NEAREST EXTERIOR EGRESS DOOR OR VERTICAL EXIT ENCLOSURE NOT TO EXCEED:

X=250 (SPRINKLERED BLDG)

0'

0'

ACTUAL COMMON PATH TRAVEL DISTANCE

ACTUAL MAXIMUM TRAVEL DISTANCE TO NEAREST EXIT

12'

12'

COMMON PATH OF TRAVEL (1006.2.1)

TWO EXIT OPTIONS

DIRECTION OF TRAVEL

END OF COMMON PATH OF TRAVEL

OCCUPANCY/ INCIDENTAL USE BOUNDARIES

F

OFFICE AREAS: LIGHT HAZARD

WAREHOUSE/SHOP AREAS: ORDINARY HAZARD

TYPE AND SIZE: 2A-10BC, 10 LB.

CABINET, WHERE OCCURS: NON-LOCKING, PARTIAL GLASS FRONT

MOUNTING HEIGHT: 48" TO TOP OF EXTINGUISHER

LOCATIONS: SEE FLOOR PLAN

EXIT

HATCH INDICATES DIRECTION OF TRAVEL

REFER TO ELECTRICAL DRAWINGS FOR EXIT SIGN LOCATIONS

MEANS OF EGRESS ILLUMINATION WITH EMERGENCY POWER (SECTION 1008.3). SEE ELEC.


ASTERISK DESIGNATES SPACE EXCLUDED FROM OCCUPANT LOAD IN ASSEMBLY (A) OCCUPANCY IN ACCORDANCE WITH THE DEFINITION OF "FLOOR AREA, NET" OSSC CHAPTER 2


*** TWO EXITS REQUIRED IF:**

- DESIGN OCCUPANT LOAD OR COMMON PATH EXCEEDS TABLE 1006.2.1

*** MAX. DEAD END CORRIDOR** (1020.5) = 50' - 0" (SPRINKLERED E)

*** CORRIDORS:** NO RATING IN SPRINKLERED BUILDING (1020)

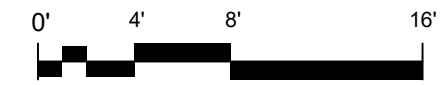

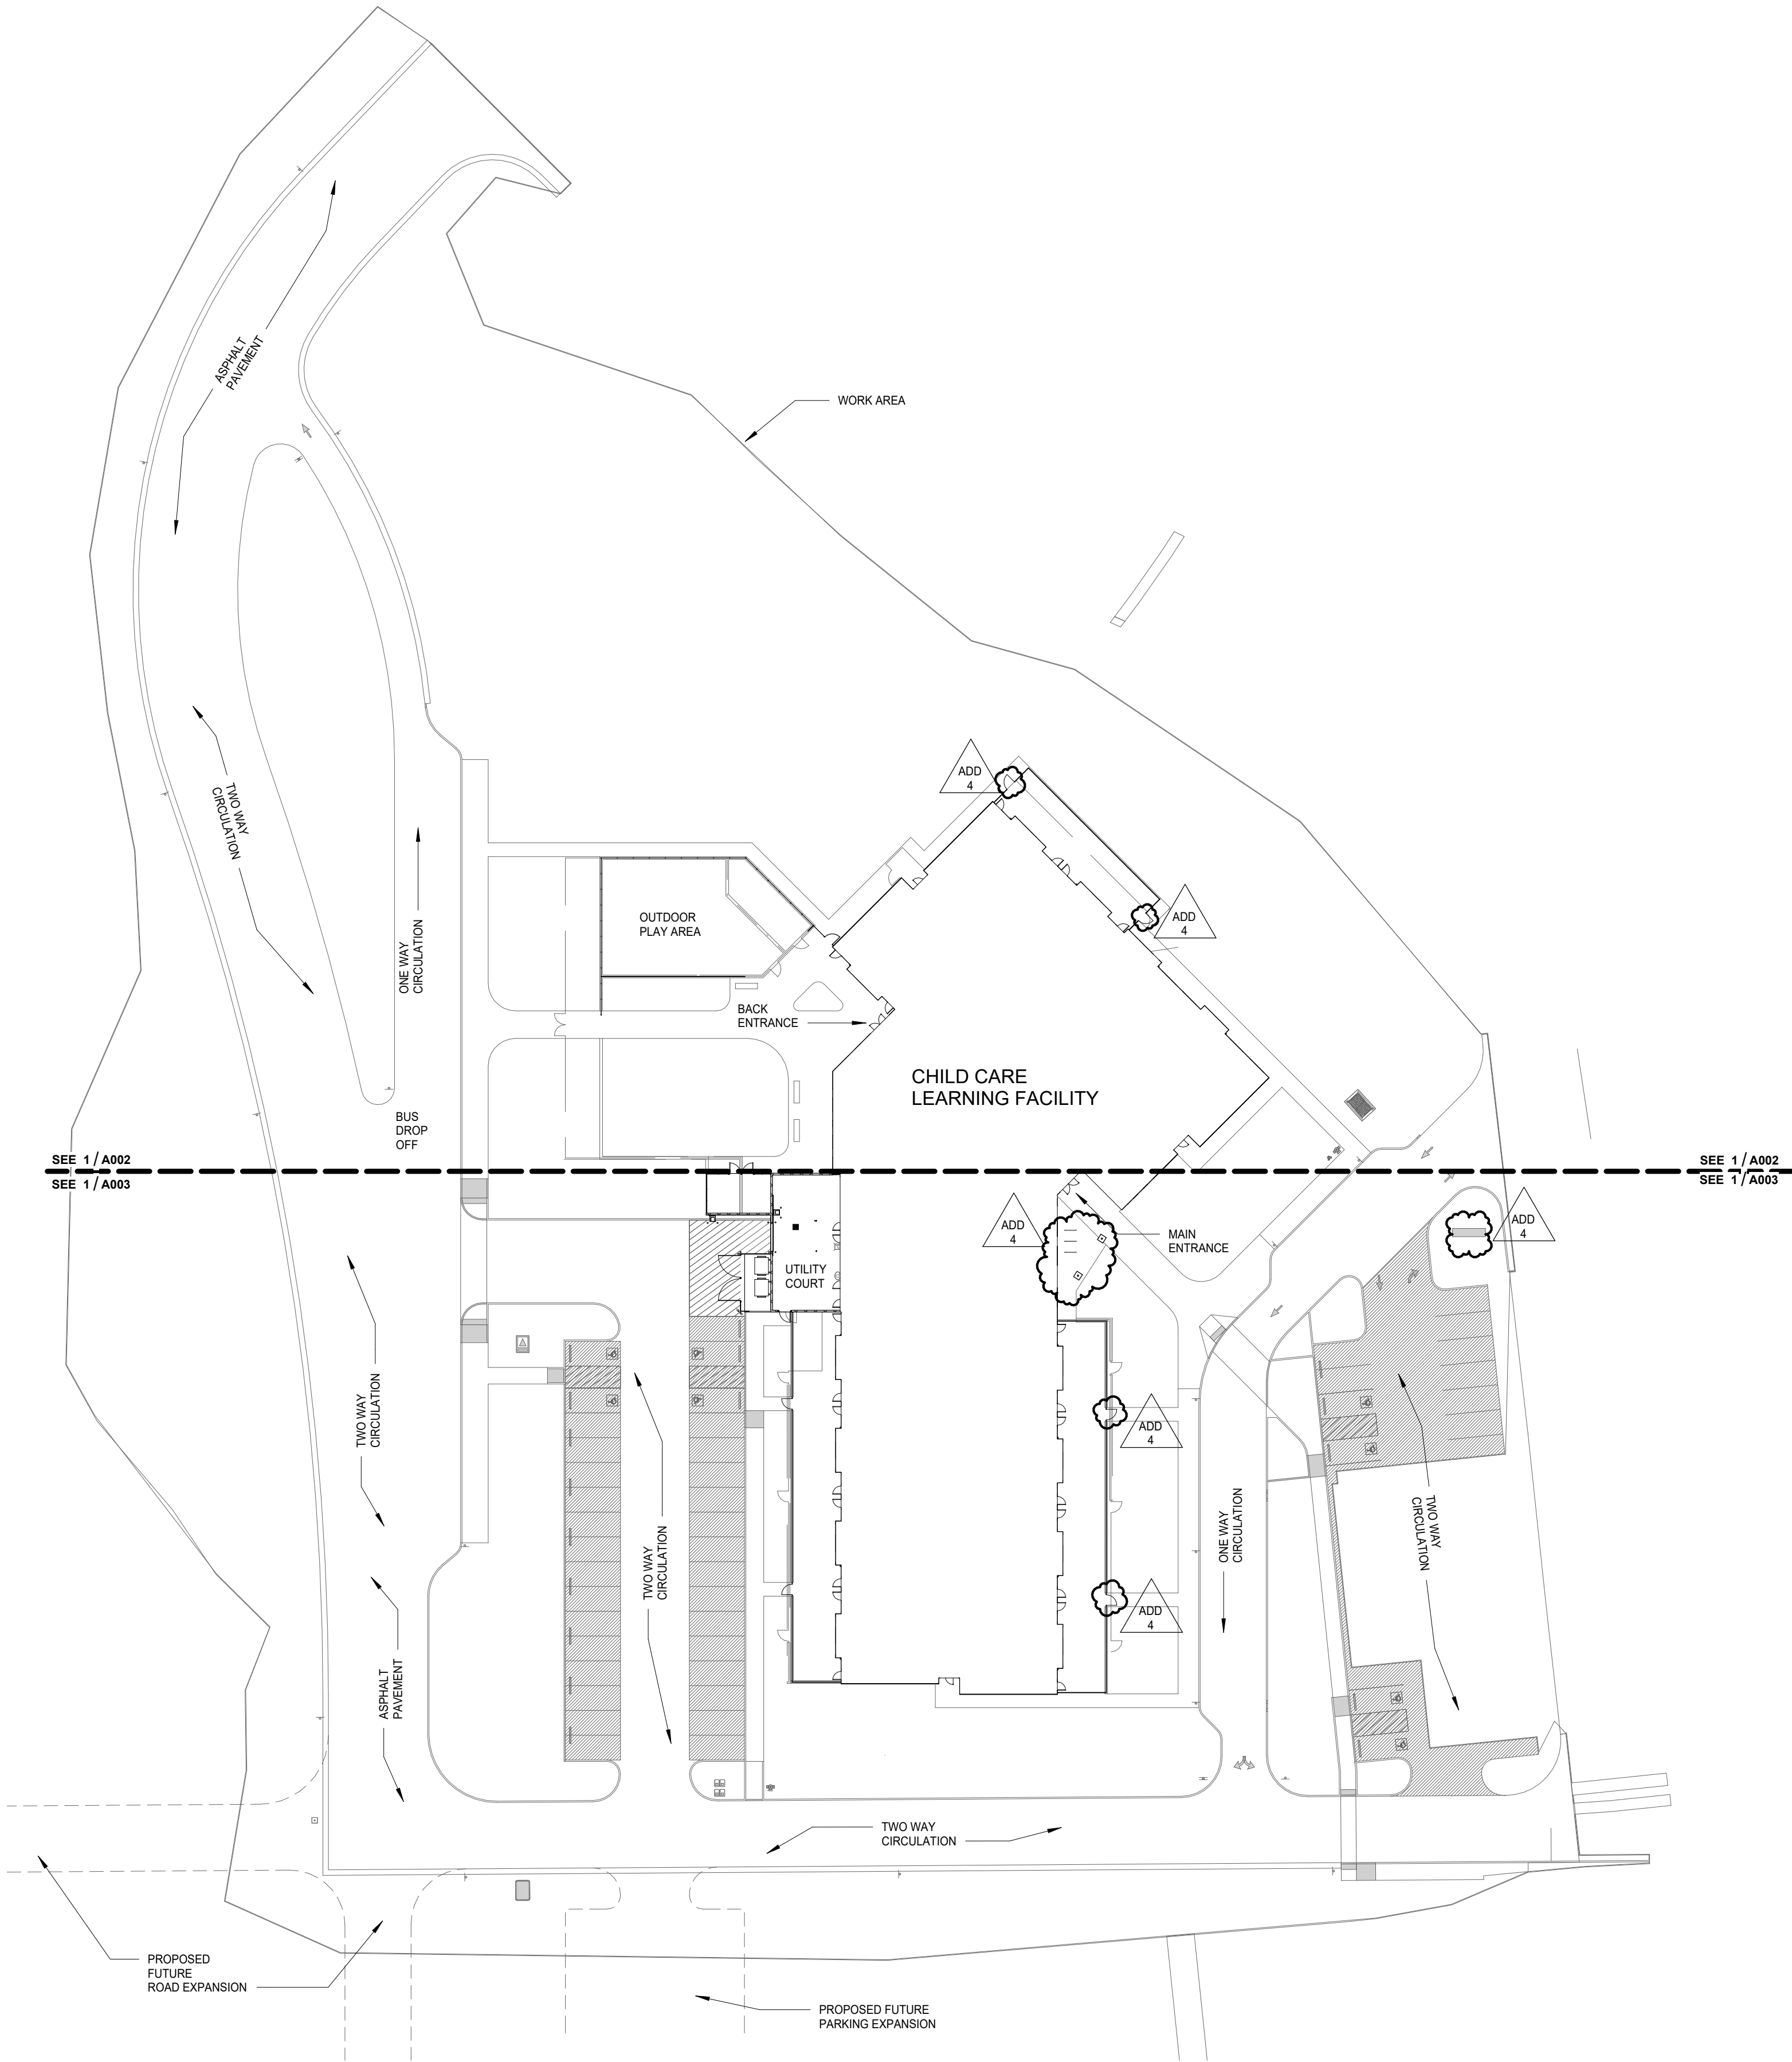

1 SITE PLAN
1" = 40'-0"



GENERAL NOTES - SITE PLAN

- A. GENERAL SITE COMMENTS
B. GENERAL SITE COMMENTS

LEGEND



PAVEMENT -
SEE CIVIL



SIDEWALK & JOINTS -
8" CONCRETE OVER 8"
SELECT FILL



POLE LIGHT -
SEE ELECTRICAL



BOLLARDS



WATER METER
SEE CIVIL




FIRE HYDRANT
SEE CIVIL




ELECTRICAL VAULT -
SEE ELECTRICAL




BACKFLOW PREVENTER VAULT
SEE CIVIL

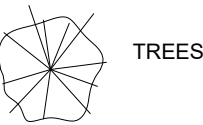

TREES

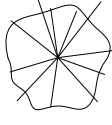

EXISTING TREES

 

DECORATIVE FENCING

BID AND PERMIT SET

KLAMATH COMMUNITY COLLEGE
CHILDCARE LEARNING CENTER

PROJECT #: 2331.00
KLAMATH COMMUNITY COLLEGE
7390 S. 6TH ST. KLAMATH FALLS, OR 97603

SHEET TITLE:
SITE PLAN


REVISIONS:		
#	DESCRP.	DATE
1	ADD 4	08.29.2025

ISSUE DATE: 08/01/2025


A001



PIVOT
ARCHITECTURE

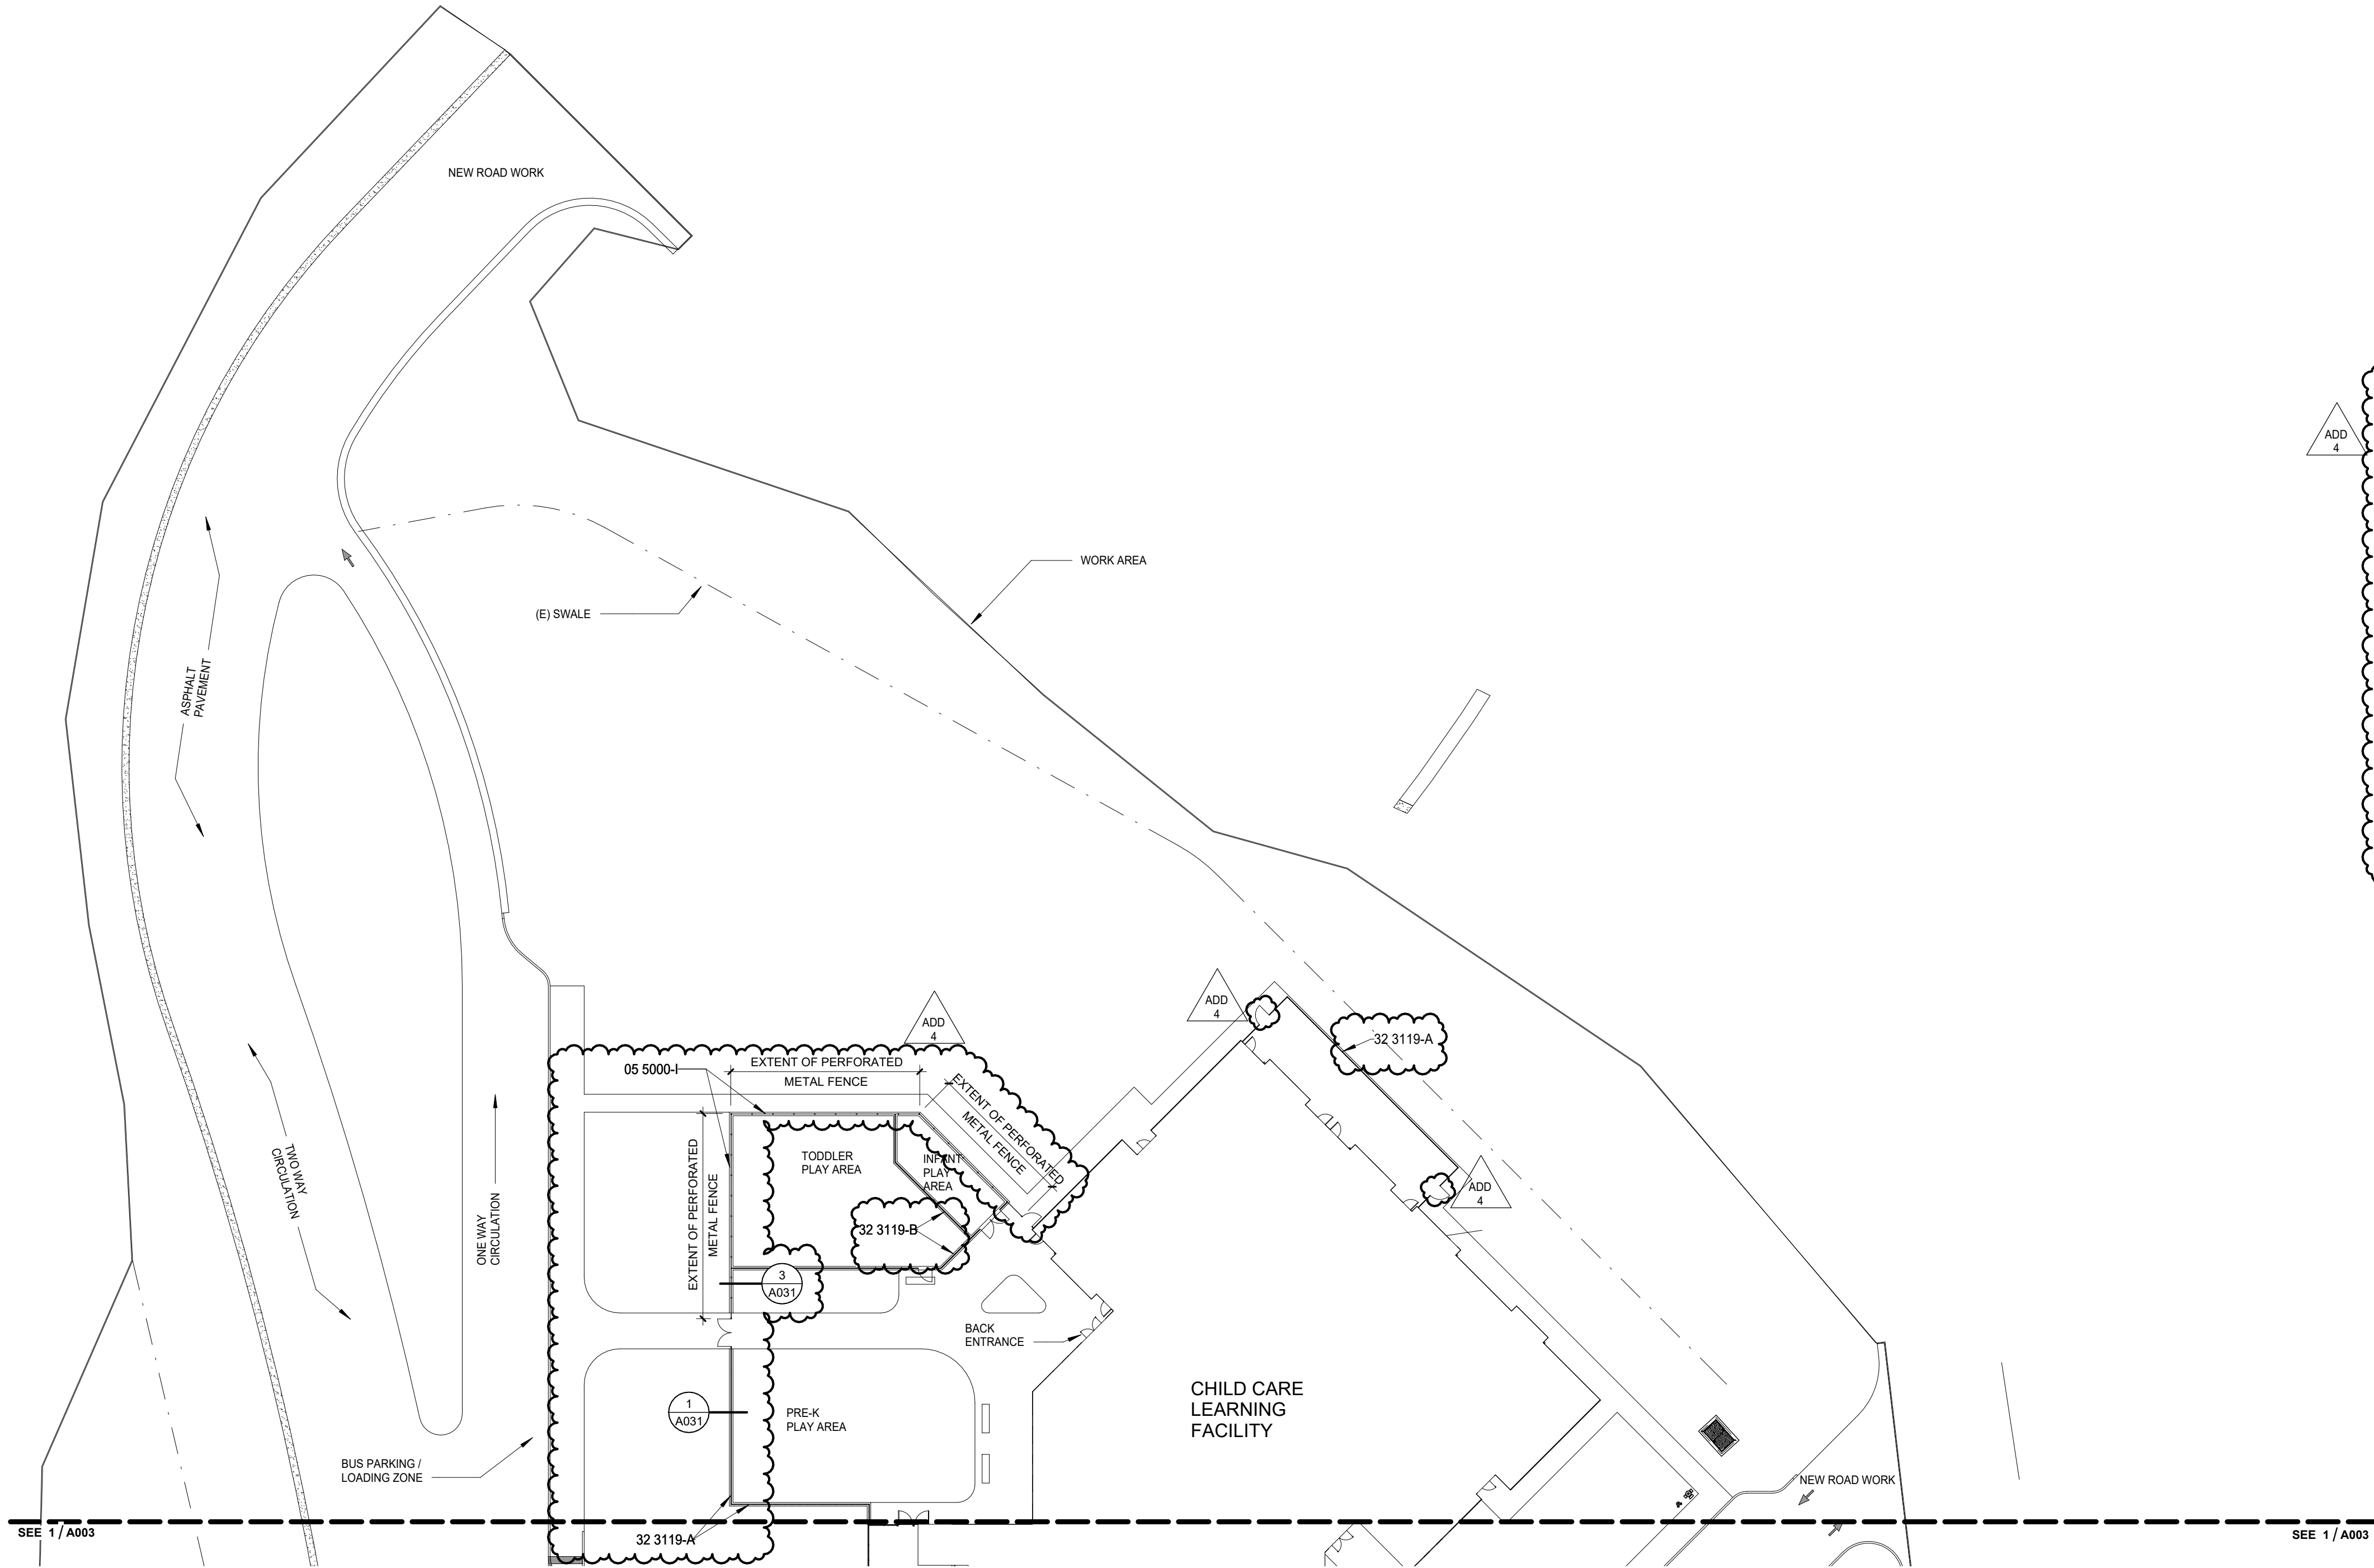

1 ENLARGED SITE PLAN -NORTH
1" = 30'-0"

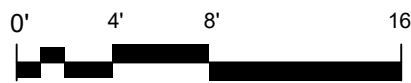

SPECIFICATION NOTES

05 5000-I	6" PERFORATED METAL PANEL FENCE
32 3119-A	6" DECORATIVE METAL FENCE
32 3119-B	4" DECORATIVE METAL FENCE

LEGEND

	PAVEMENT - SEE CIVIL		SIDEWALK & JOINTS - 8" CONCRETE OVER 8" SELECT FILL
	POLE LIGHT - SEE ELECTRICAL		BOLLARDS
	WATER METER SEE CIVIL		FIRE HYDRANT SEE CIVIL
	ELECTRICAL VAULT - SEE ELECTRICAL		BACKFLOW PREVENTER VAULT SEE CIVIL
	TREES		EXISTING TREES
	DECORATIVE FENCING		

BID AND PERMIT SET
KLAMATH COMMUNITY COLLEGE
CHILDCARE LEARNING CENTER

PROJECT # 2331.00
KLAMATH COMMUNITY COLLEGE
7390 S. 6TH ST. KLAMATH FALLS, OR 97603

SHEET TITLE:
ENLARGED
SITE PLAN -
NORTH


#	DESCRP.	DATE
1	ADD 4	08.29.2025

ISSUE DATE: 08/01/2025

A002



PIVOT
ARCHITECTURE

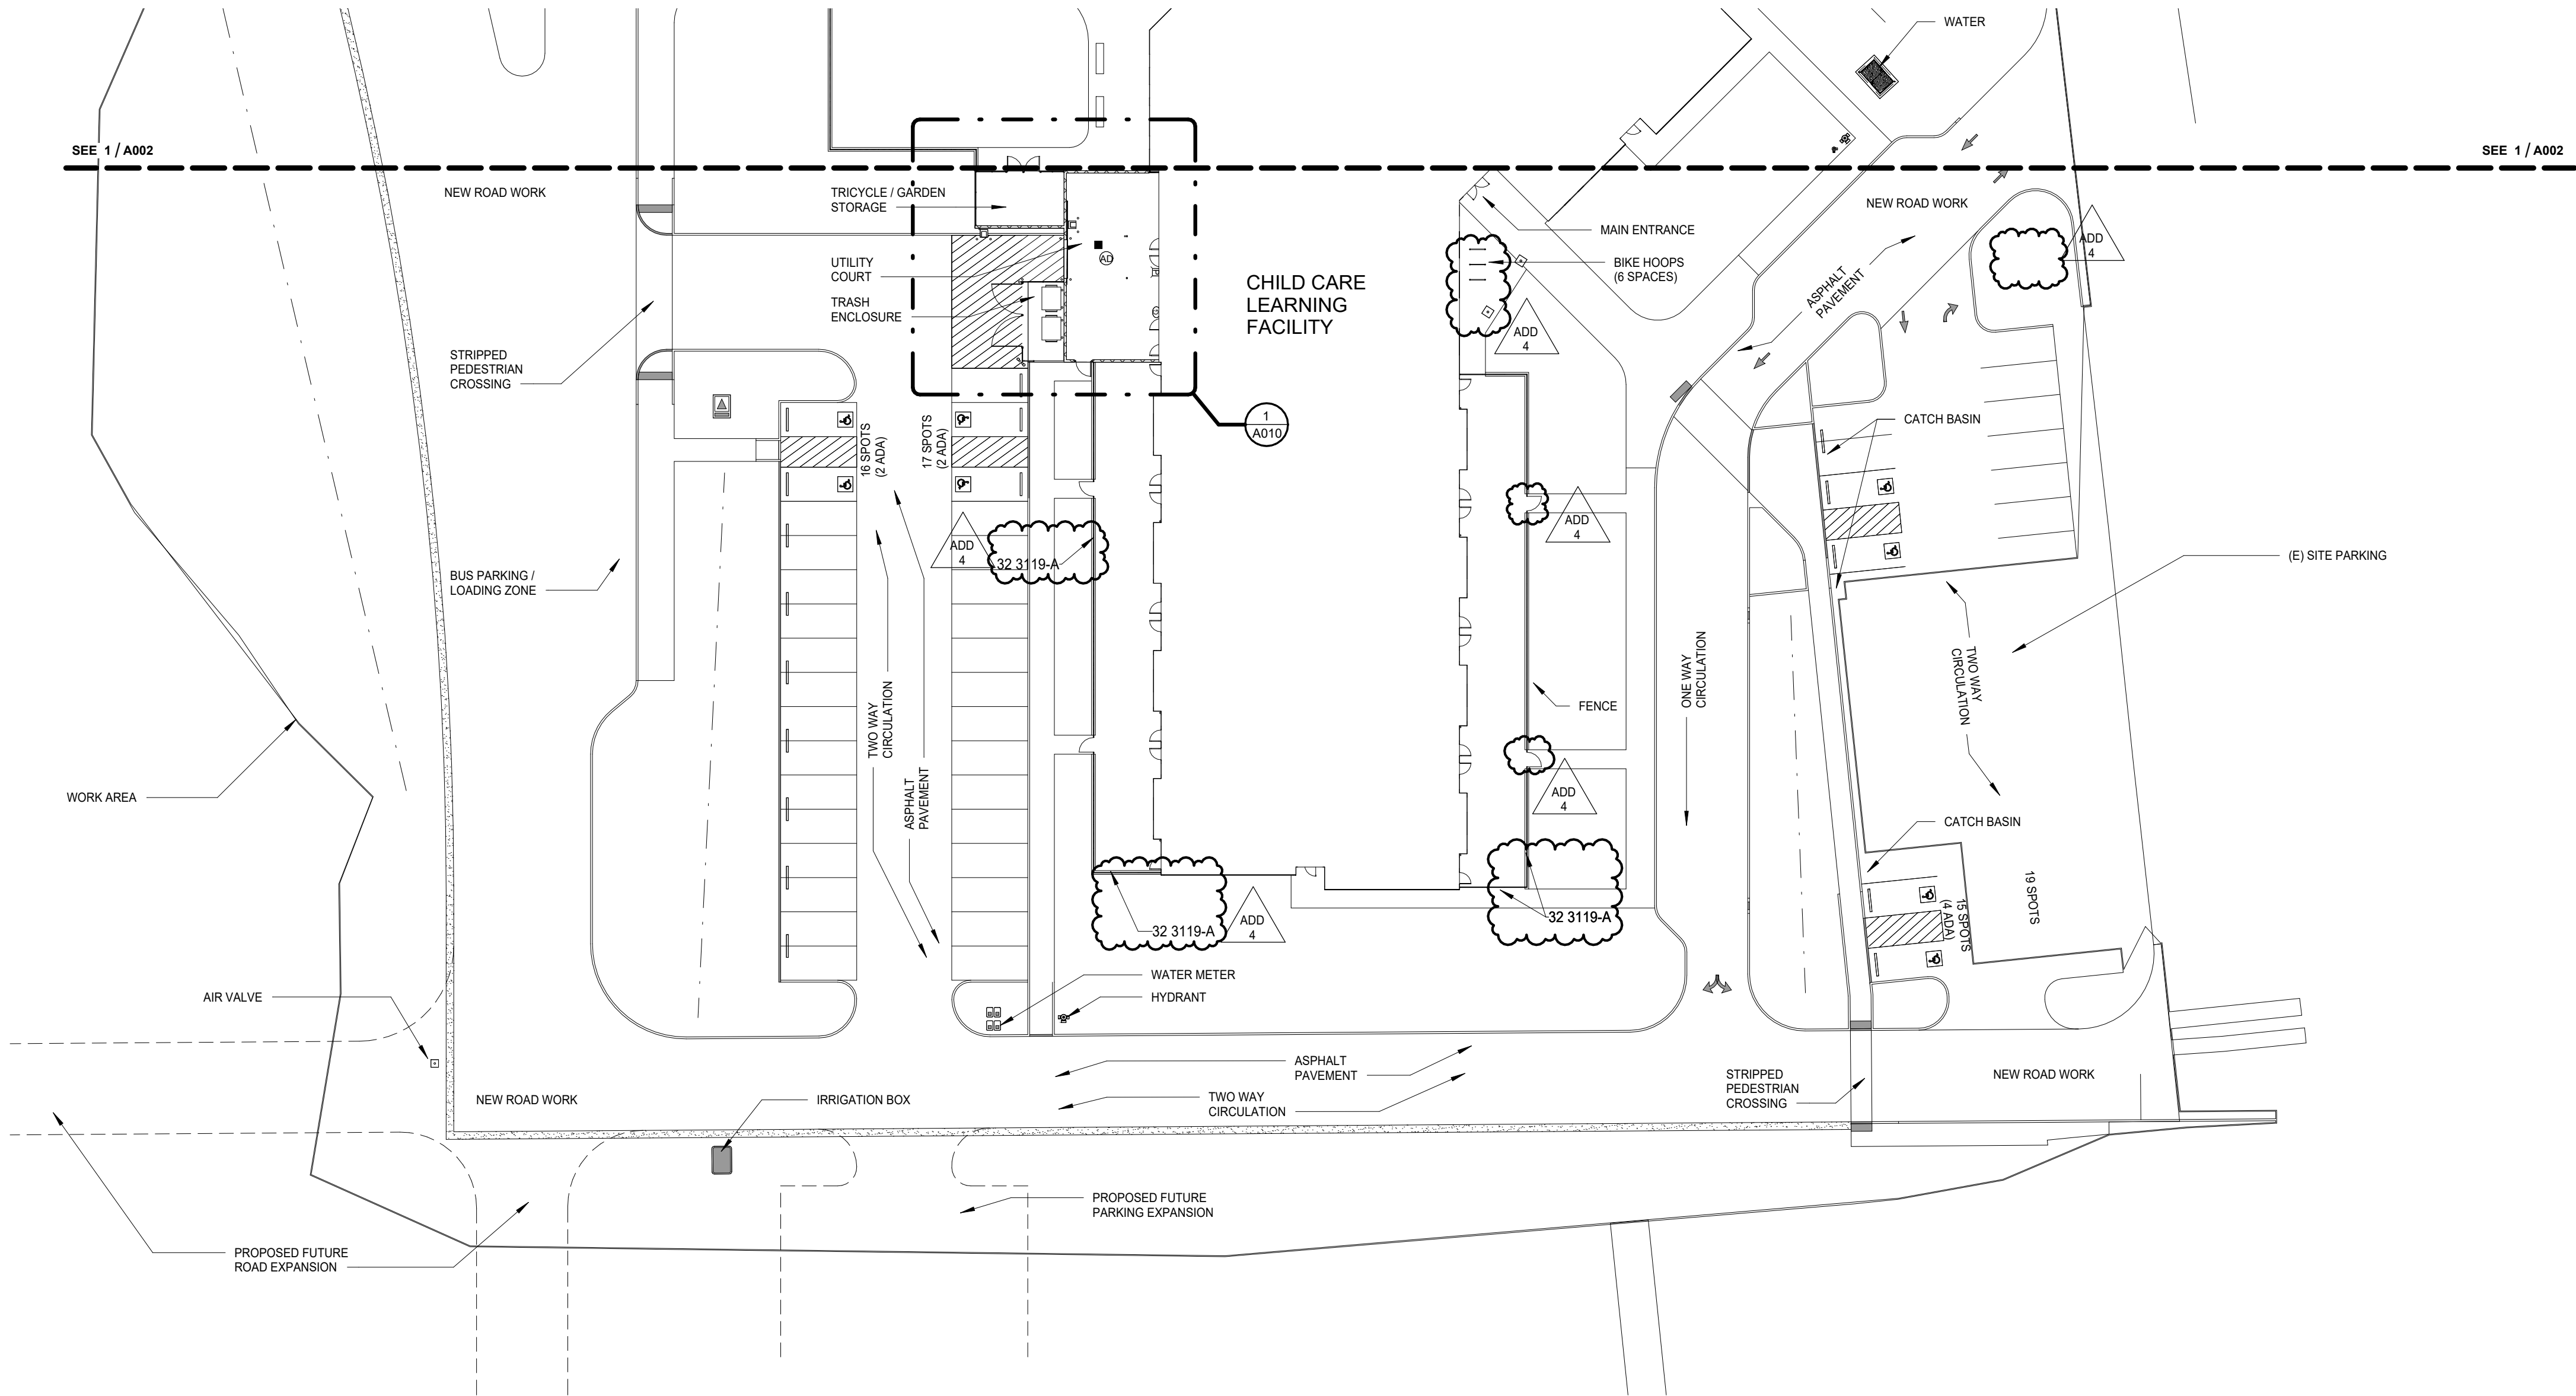

1 ENLARGED SITE PLAN - SOUTH
1" = 30'-0"




ADD
4

SPECIFICATION NOTES

32 3119-A 6" DECORATIVE METAL FENCE

ADD
4

LEGEND

 	PAVEMENT - SEE CIVIL		SIDEWALK & JOINTS - 8" CONCRETE OVER 8" SELECT FILL	
	POLE LIGHT - SEE ELECTRICAL		BOLLARDS	
	WATER METER SEE CIVIL		FIRE HYDRANT SEE CIVIL	
	ELECTRICAL VAULT - SEE ELECTRICAL		BACKFLOW PREVENTER VAULT SEE CIVIL	
	TREES		EXISTING TREES	
				DECORATIVE FENCING

BID AND PERMIT SET

KLAMATH COMMUNITY COLLEGE
CHILDCARE LEARNING CENTER

PROJECT # 2331.00
KLAMATH COMMUNITY COLLEGE
7390 S. 6TH ST. KLAMATH FALLS, OR 97603

SHEET TITLE:

ENLARGED
SITE PLAN -
SOUTH

REVISIONS:

#	DESCRP.	DATE
1	ADD 4	08.29.2025

ISSUE DATE: 08/01/2025

A003




PIVOT
ARCHITECTURE

3

PERFORATED METAL PANEL FENCE


1 1/2" = 1'-0"

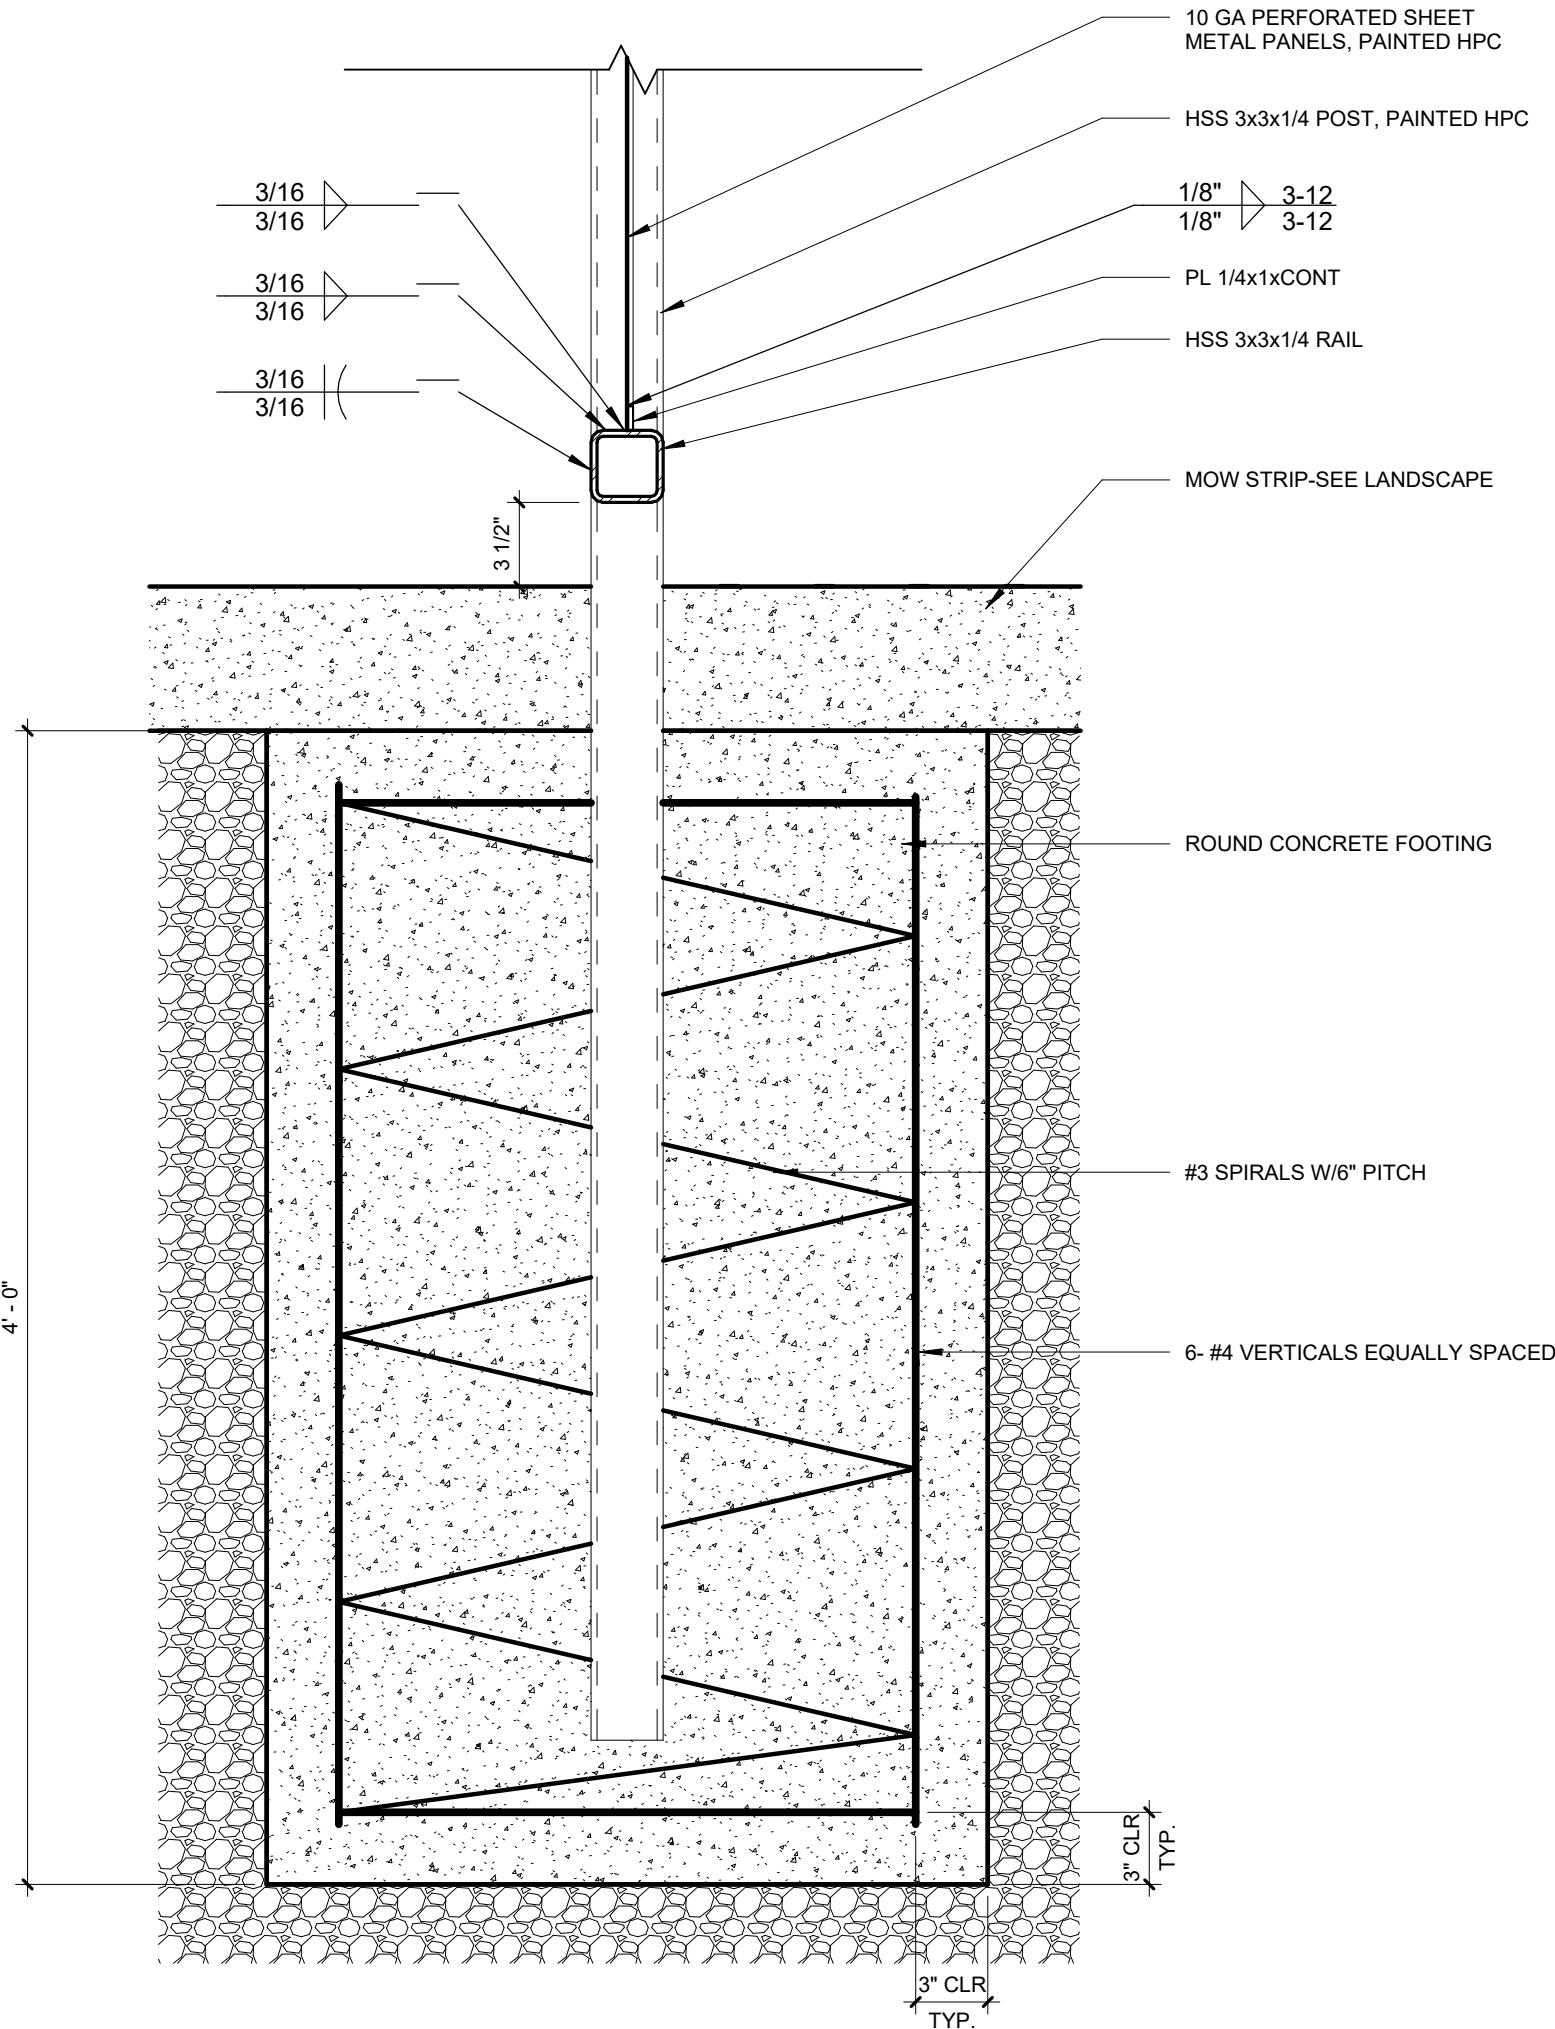

1

POST FOOTING DETAIL


1 1/2" = 1'-0"

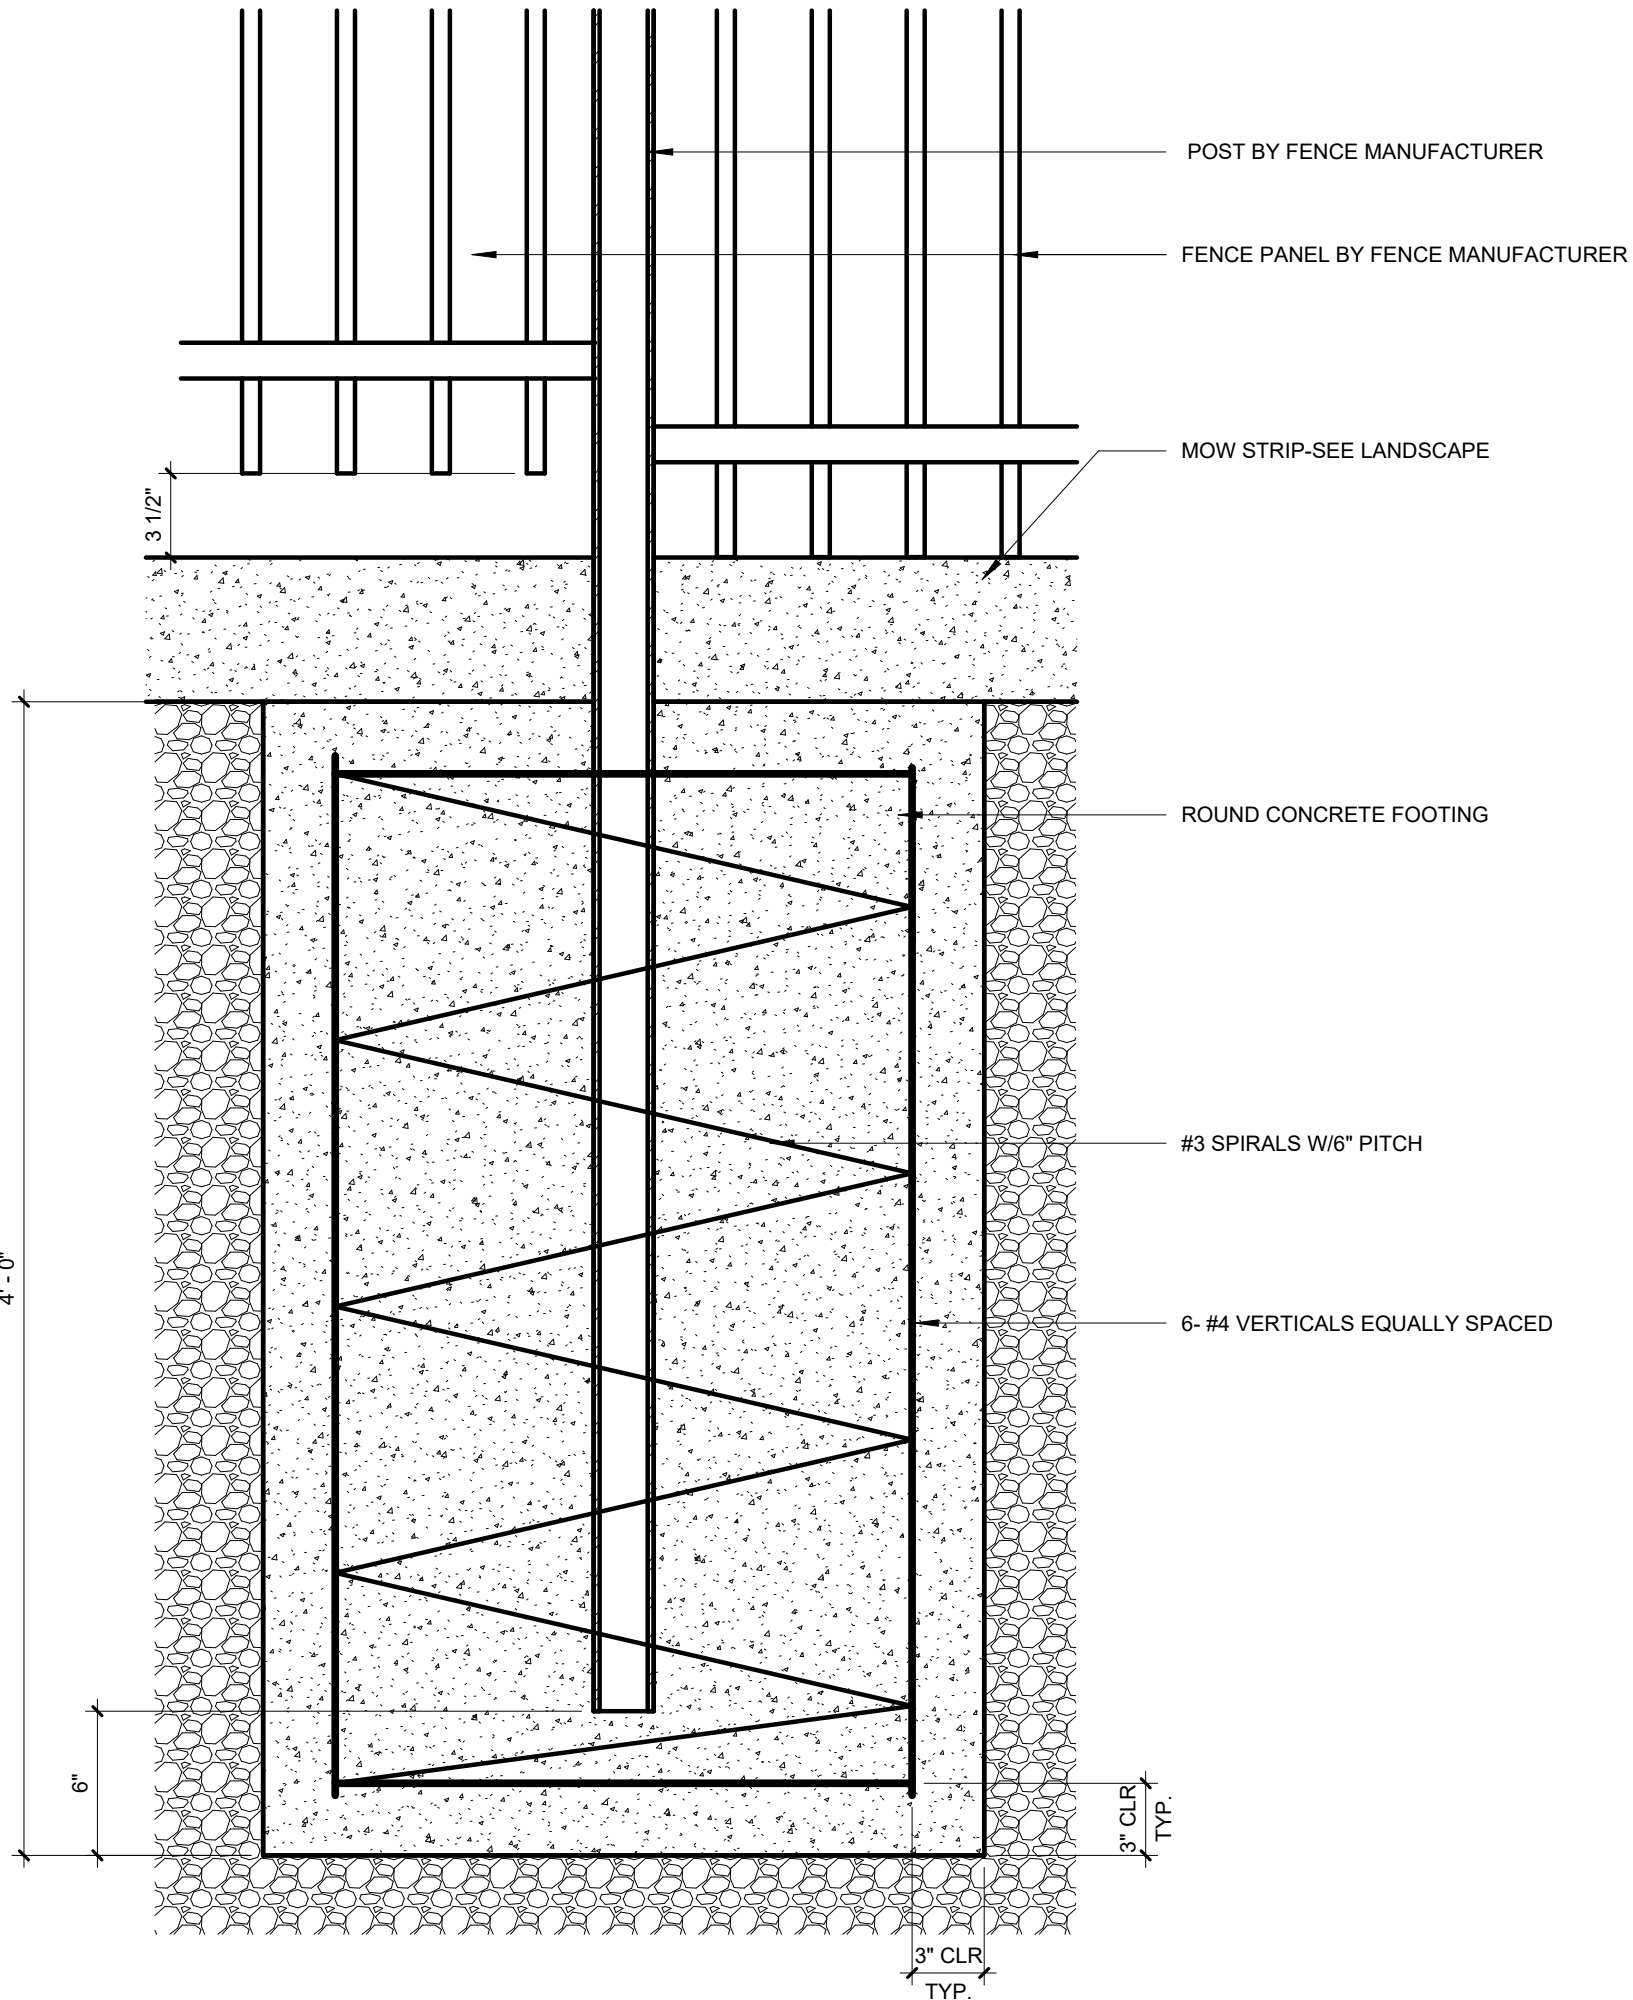

2

BIKE RACK

1 1/2" = 1'-0"

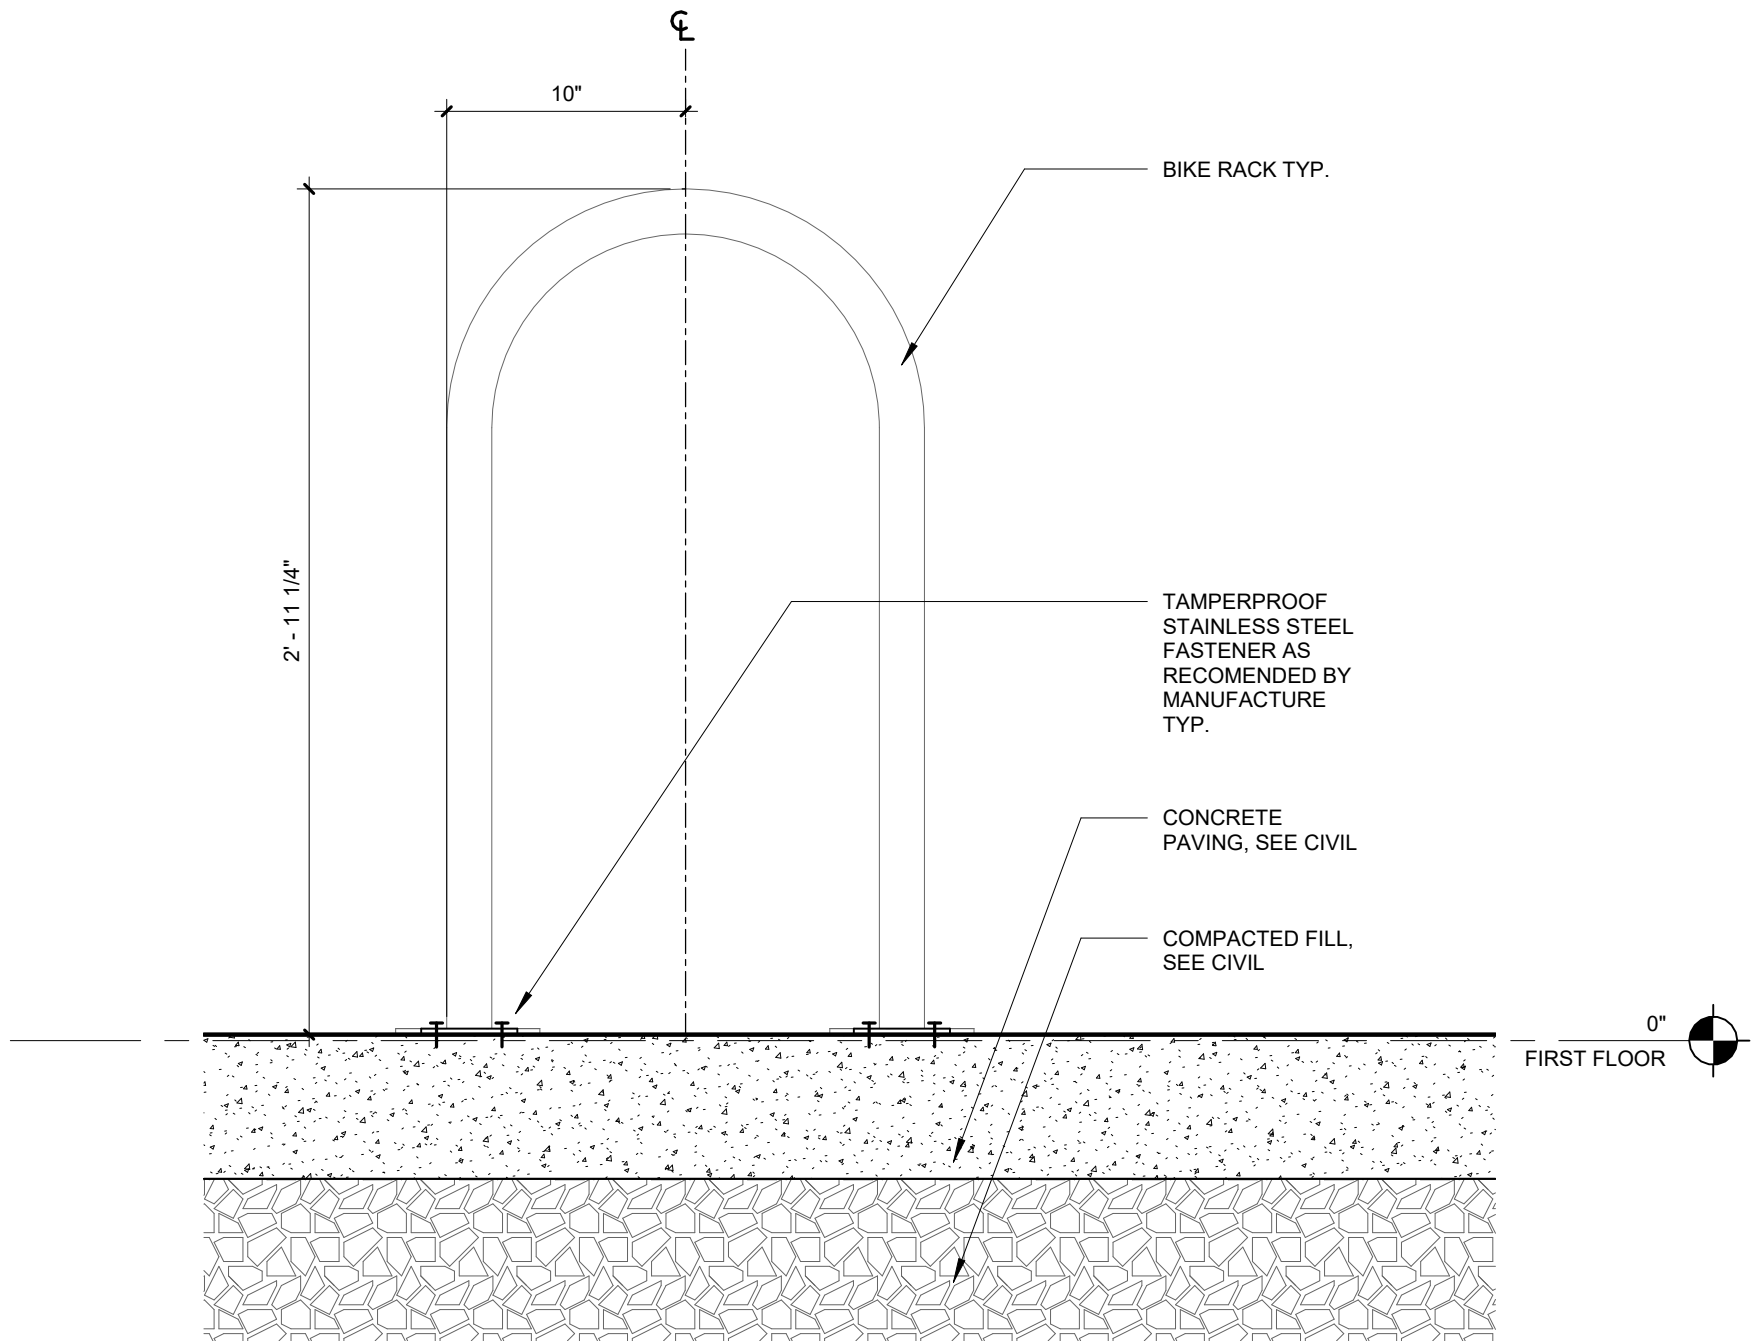

BID AND PERMIT SET

KLAMATH COMMUNITY COLLEGE
CHILDCARE LEARNING CENTER

PROJECT #: 2331.00
KLAMATH COMMUNITY COLLEGE
7390 S. 6TH ST. KLAMATH FALLS, OR 97603

SHEET TITLE:
SITE - DETAILS

REVISIONS:		
#	DESCRP.	DATE
1	ADD 4	08.29.2025


ISSUE DATE: 08/29/2025

ADD
4

A031



PIVOT
ARCHITECTURE

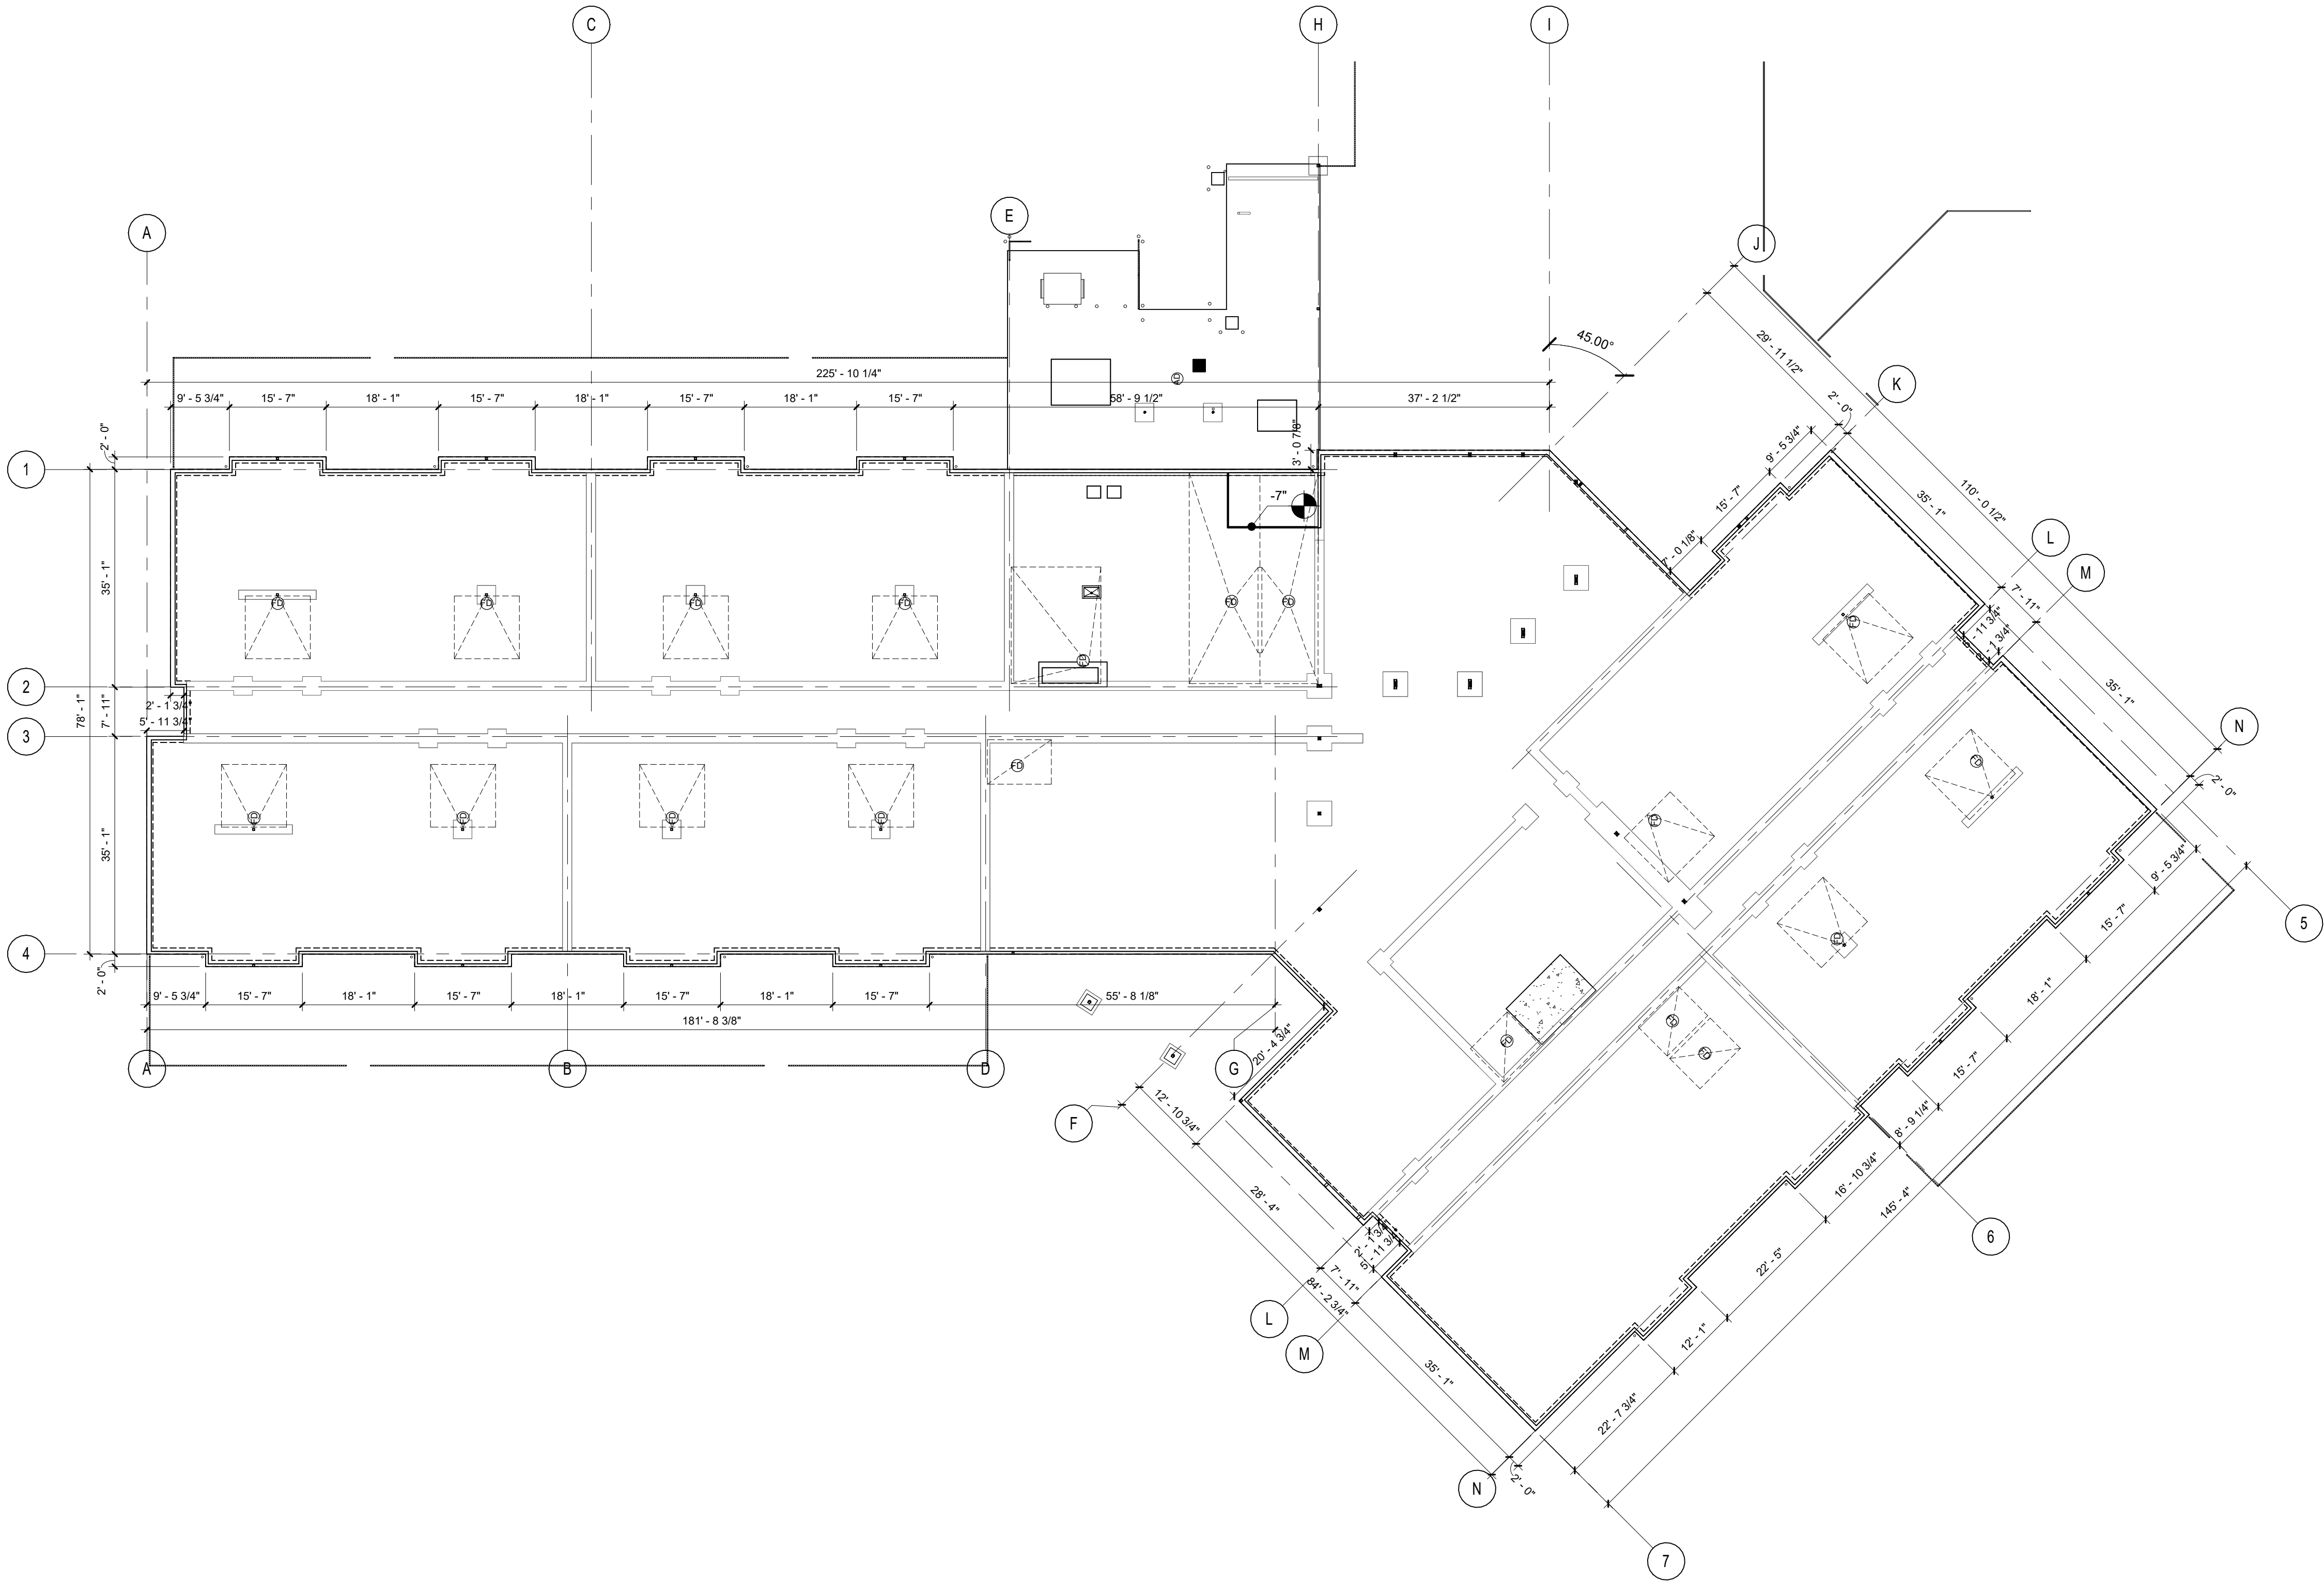

1 OVERALL SLAB PLAN
1/16" = 1'-0"

GENERAL NOTES - SLAB PLAN

- A. REFERENCE PROJECT MANUAL, ARCHITECTURAL PLANS AND STRUCTURAL DRAWINGS FOR LOCATIONS OF CONTROL AND EXPANSION JOINTS.
- B. STRUCTURAL FOUNDATIONS AND FOOTINGS SHOWN ONLY FOR COORDINATION. REFER TO STRUCTURAL DRAWINGS FOR SIZE AND DETAILS.
- C. COORDINATE LOCATION OF ALL UNDERSLAB UTILITIES WITH ARCHITECTURAL, CIVIL, MECHANICAL, ELECTRICAL, AND PLUMBING PLANS.
- D. EDGE OF SLAB ALIGNS WITH FACE OF PLY; GRIDLINE ALIGNED WITH FACE OF STUD
- E. CONTROL JOINTS AT 8' O.C. EACH WAY, PER STRUCTURAL SLAB PLAN



BID AND PERMIT SET
KLAMATH COMMUNITY COLLEGE
CHILDCARE LEARNING CENTER

PROJECT #: 2331.00
KLAMATH COMMUNITY COLLEGE
7390 S. 6TH ST. KLAMATH FALLS, OR 97603


SHEET TITLE:
OVERALL
SLAB PLAN

REVISIONS:		
#	DESCRP.	DATE
1	ADD 4	08.29.2025

ISSUE DATE: 08/29/2025

ADD 4
A100

PIVOT
ARCHITECTURE

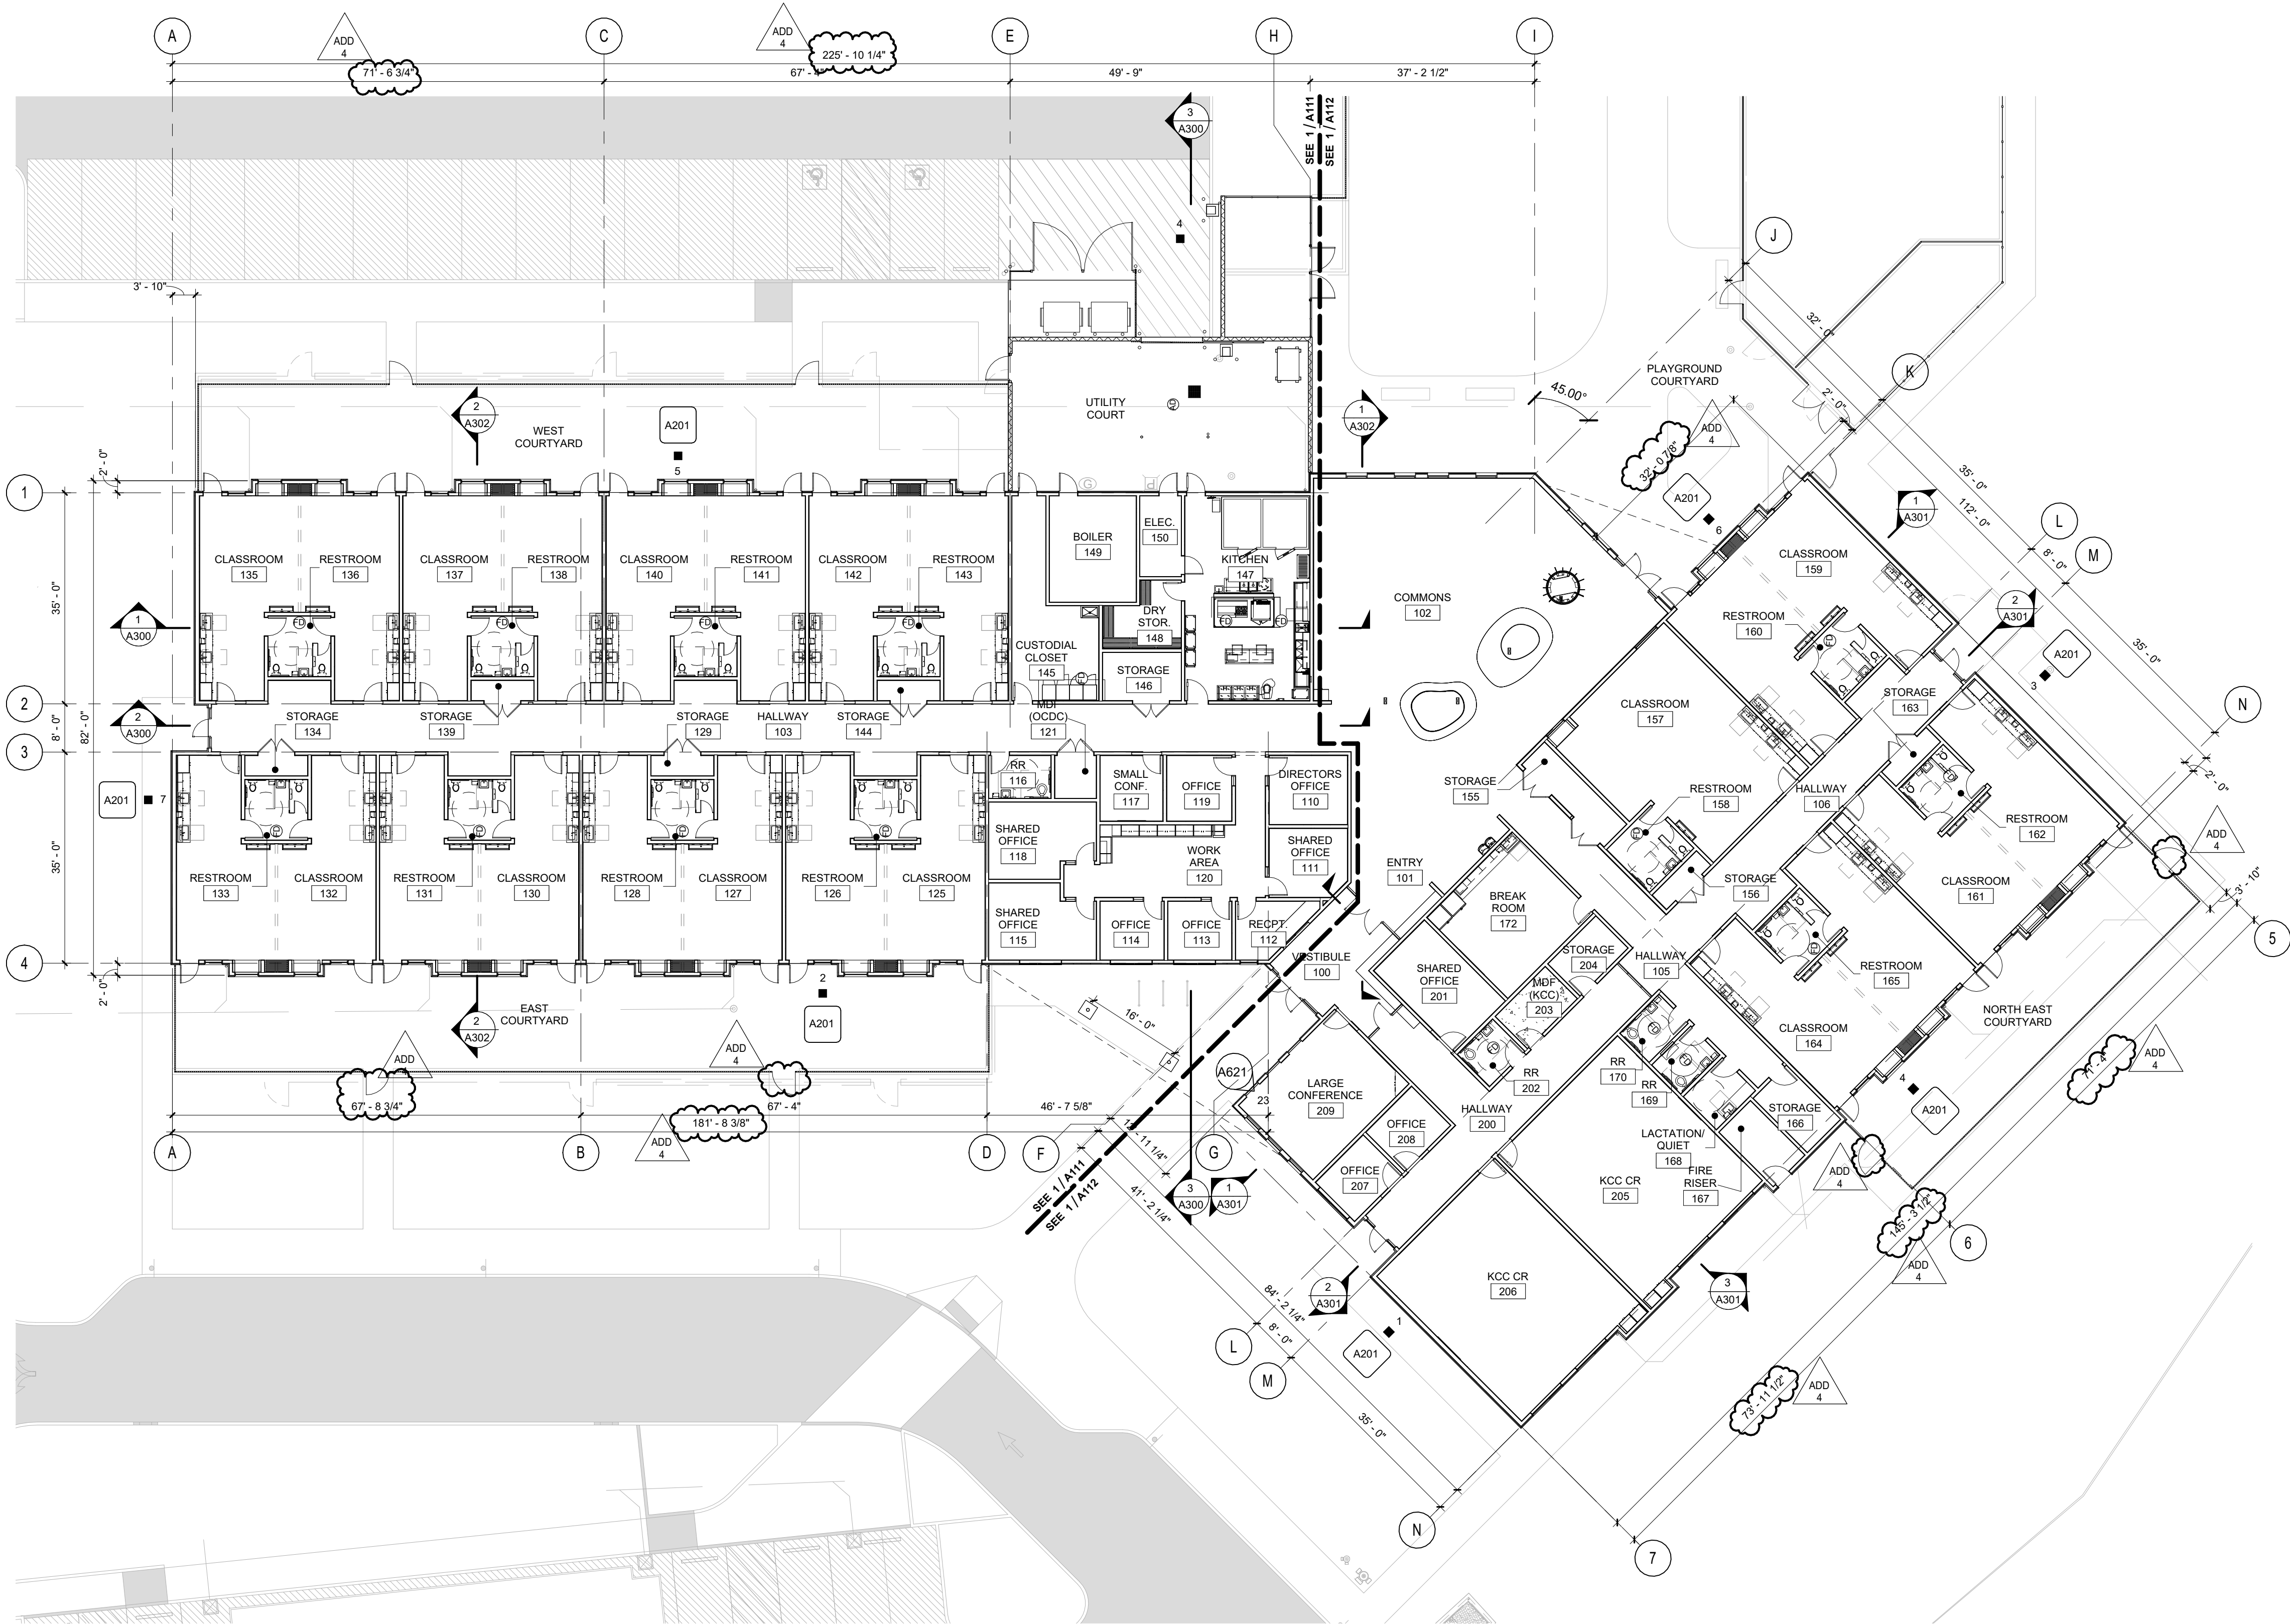

1

OVERALL FLOOR PLAN

1/16" = 1'-0"

GENERAL NOTES - FLOOR PLANS


- A. DIMENSIONS SHOWN ARE TO THE FACE OF STUD, CONCRETE OR MASONRY UNLESS OTHERWISE NOTED. CONTACT THE ARCHITECT FOR ANY ADDITIONAL DIMENSIONS REQUIRED TO LAY OUT THE WORK.
- B. MASONRY DIMENSIONS ARE THE ACTUAL MASONRY UNIT SIZES UNLESS OTHERWISE NOTED.
- C. REFER TO WALL ASSEMBLY INFORMATION FOR WALL CONSTRUCTION AND THICKNESS.
- D. ALL NEW WALLS AND GYP. BD. CEILINGS IN WORK AREAS TO BE PAINTED PT-1 U.N.O.
- E. VERIFY LOCATION OF PROX-CARD READERS, AUTOMATIC DOOR OPENERS AND WIRELESS ACTUATORS WITH ARCHITECT DURING ROUGH-IN PHASE OF THE WORK.
- F. ALL FIRE WALLS, FIRE BARRIERS, FIRE PARTITIONS, AND SMOKE BARRIERS MUST HAVE THE FOLLOWING NOTE: STENCIL OR PAINT IN 3" LETTERS ON EACH SIDE OF FIRE/SMOKE BARRIER, AT EACH FLOOR "FIRE AND/OR SMOKE BARRIER - PROTECT ALL OPENINGS".
- G. ALL WALL NOTED AS ACOUSTIC SHALL EXTEND TO BOATOM OF ROOF STRUCTURE. SEE INTERIOR WALL ASSEMBLY INFORMATION.
- H. REFER TO DIMENSION PLANS AND OVERALL FLOOR PLAN FOR DIMENSIONS

SPECIFICATION NOTES

KEYNOTES



KEYPLAN

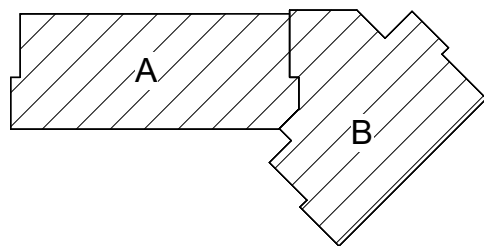

BID AND PERMIT SET

KLAMATH COMMUNITY COLLEGE
CHILDCARE LEARNING CENTER

PROJECT # 2331.00
KLAMATH COMMUNITY COLLEGE
7390 S. 6TH ST. KLAMATH FALLS, OR 97603

SHEET TITLE:

OVERALL
FLOOR PLAN

REVISIONS:		
#	DESCRP.	DATE
1	ADD 4	08.29.2025

ISSUE DATE: 08/01/2025

A110



PIVOT
ARCHITECTURE

© 2025 PIVOT ARCHITECTURE
PRINTED ON: 8/29/2025 11:48:27 AM FROM FILE: C:\Users\jlewis\Documents\2331_KCC Child Care_Arch_Bldg_23_jlewisR0K2.rvt
SCALE OF 11 x 17 SHEETS IS HALF OF SCALE INDICATED


GENERAL NOTES - FLOOR PLANS

- A. DIMENSIONS SHOWN ARE TO THE FACE OF STUD, CONCRETE OR MASONRY UNLESS OTHERWISE NOTED. CONTACT THE ARCHITECT FOR ANY ADDITIONAL DIMENSIONS REQUIRED TO LAY OUT THE WORK.
B. MASONRY DIMENSIONS ARE THE ACTUAL MASONRY UNIT SIZES UNLESS OTHERWISE NOTED.
C. REFER TO WALL ASSEMBLY INFORMATION FOR WALL CONSTRUCTION AND THICKNESS.
D. ALL NEW WALLS AND GYP. BD. CEILINGS IN WORK AREAS TO BE PAINTED PT-1 U.N.O.
E. VERIFY LOCATION OF PROX-CARD READERS, AUTOMATIC DOOR OPENERS AND WIRELESS ACTUATORS WITH ARCHITECT DURING ROUGH-IN PHASE OF THE WORK.
F. ALL FIRE WALLS, FIRE BARRIERS, FIRE PARTITIONS, AND SMOKE BARRIERS MUST HAVE THE FOLLOWING NOTE: STENCIL OR PAINT IN 3" LETTERS ON EACH SIDE OF FIRE/SMOKE BARRIER, AT EACH FLOOR: "FIRE AND/OR SMOKE BARRIER - PROTECT ALL OPENINGS".
G. ALL WALL NOTED AS ACOUSTIC SHALL EXTEND TO BOATOM OF ROOF STRUCTURE, SEE INTERIOR WALL ASSEMBLY INFORMATION.
H. REFER TO DIMENSION PLANS AND OVERALL FLOOR PLAN FOR DIMENSIONS


SPECIFICATION NOTES

- 01 1100-J COMMERCIAL STACKED WASHER & DRYER, OFCI
01 1100-K COMMERCIAL WASHER, OFCI
01 1100-L COMMERCIAL DRYER, OFCI
06 1000-P PLYWOOD MOUNTING BOARD
22 0000-F MOP SINK, SEE PLUMBING

KEYNOTES

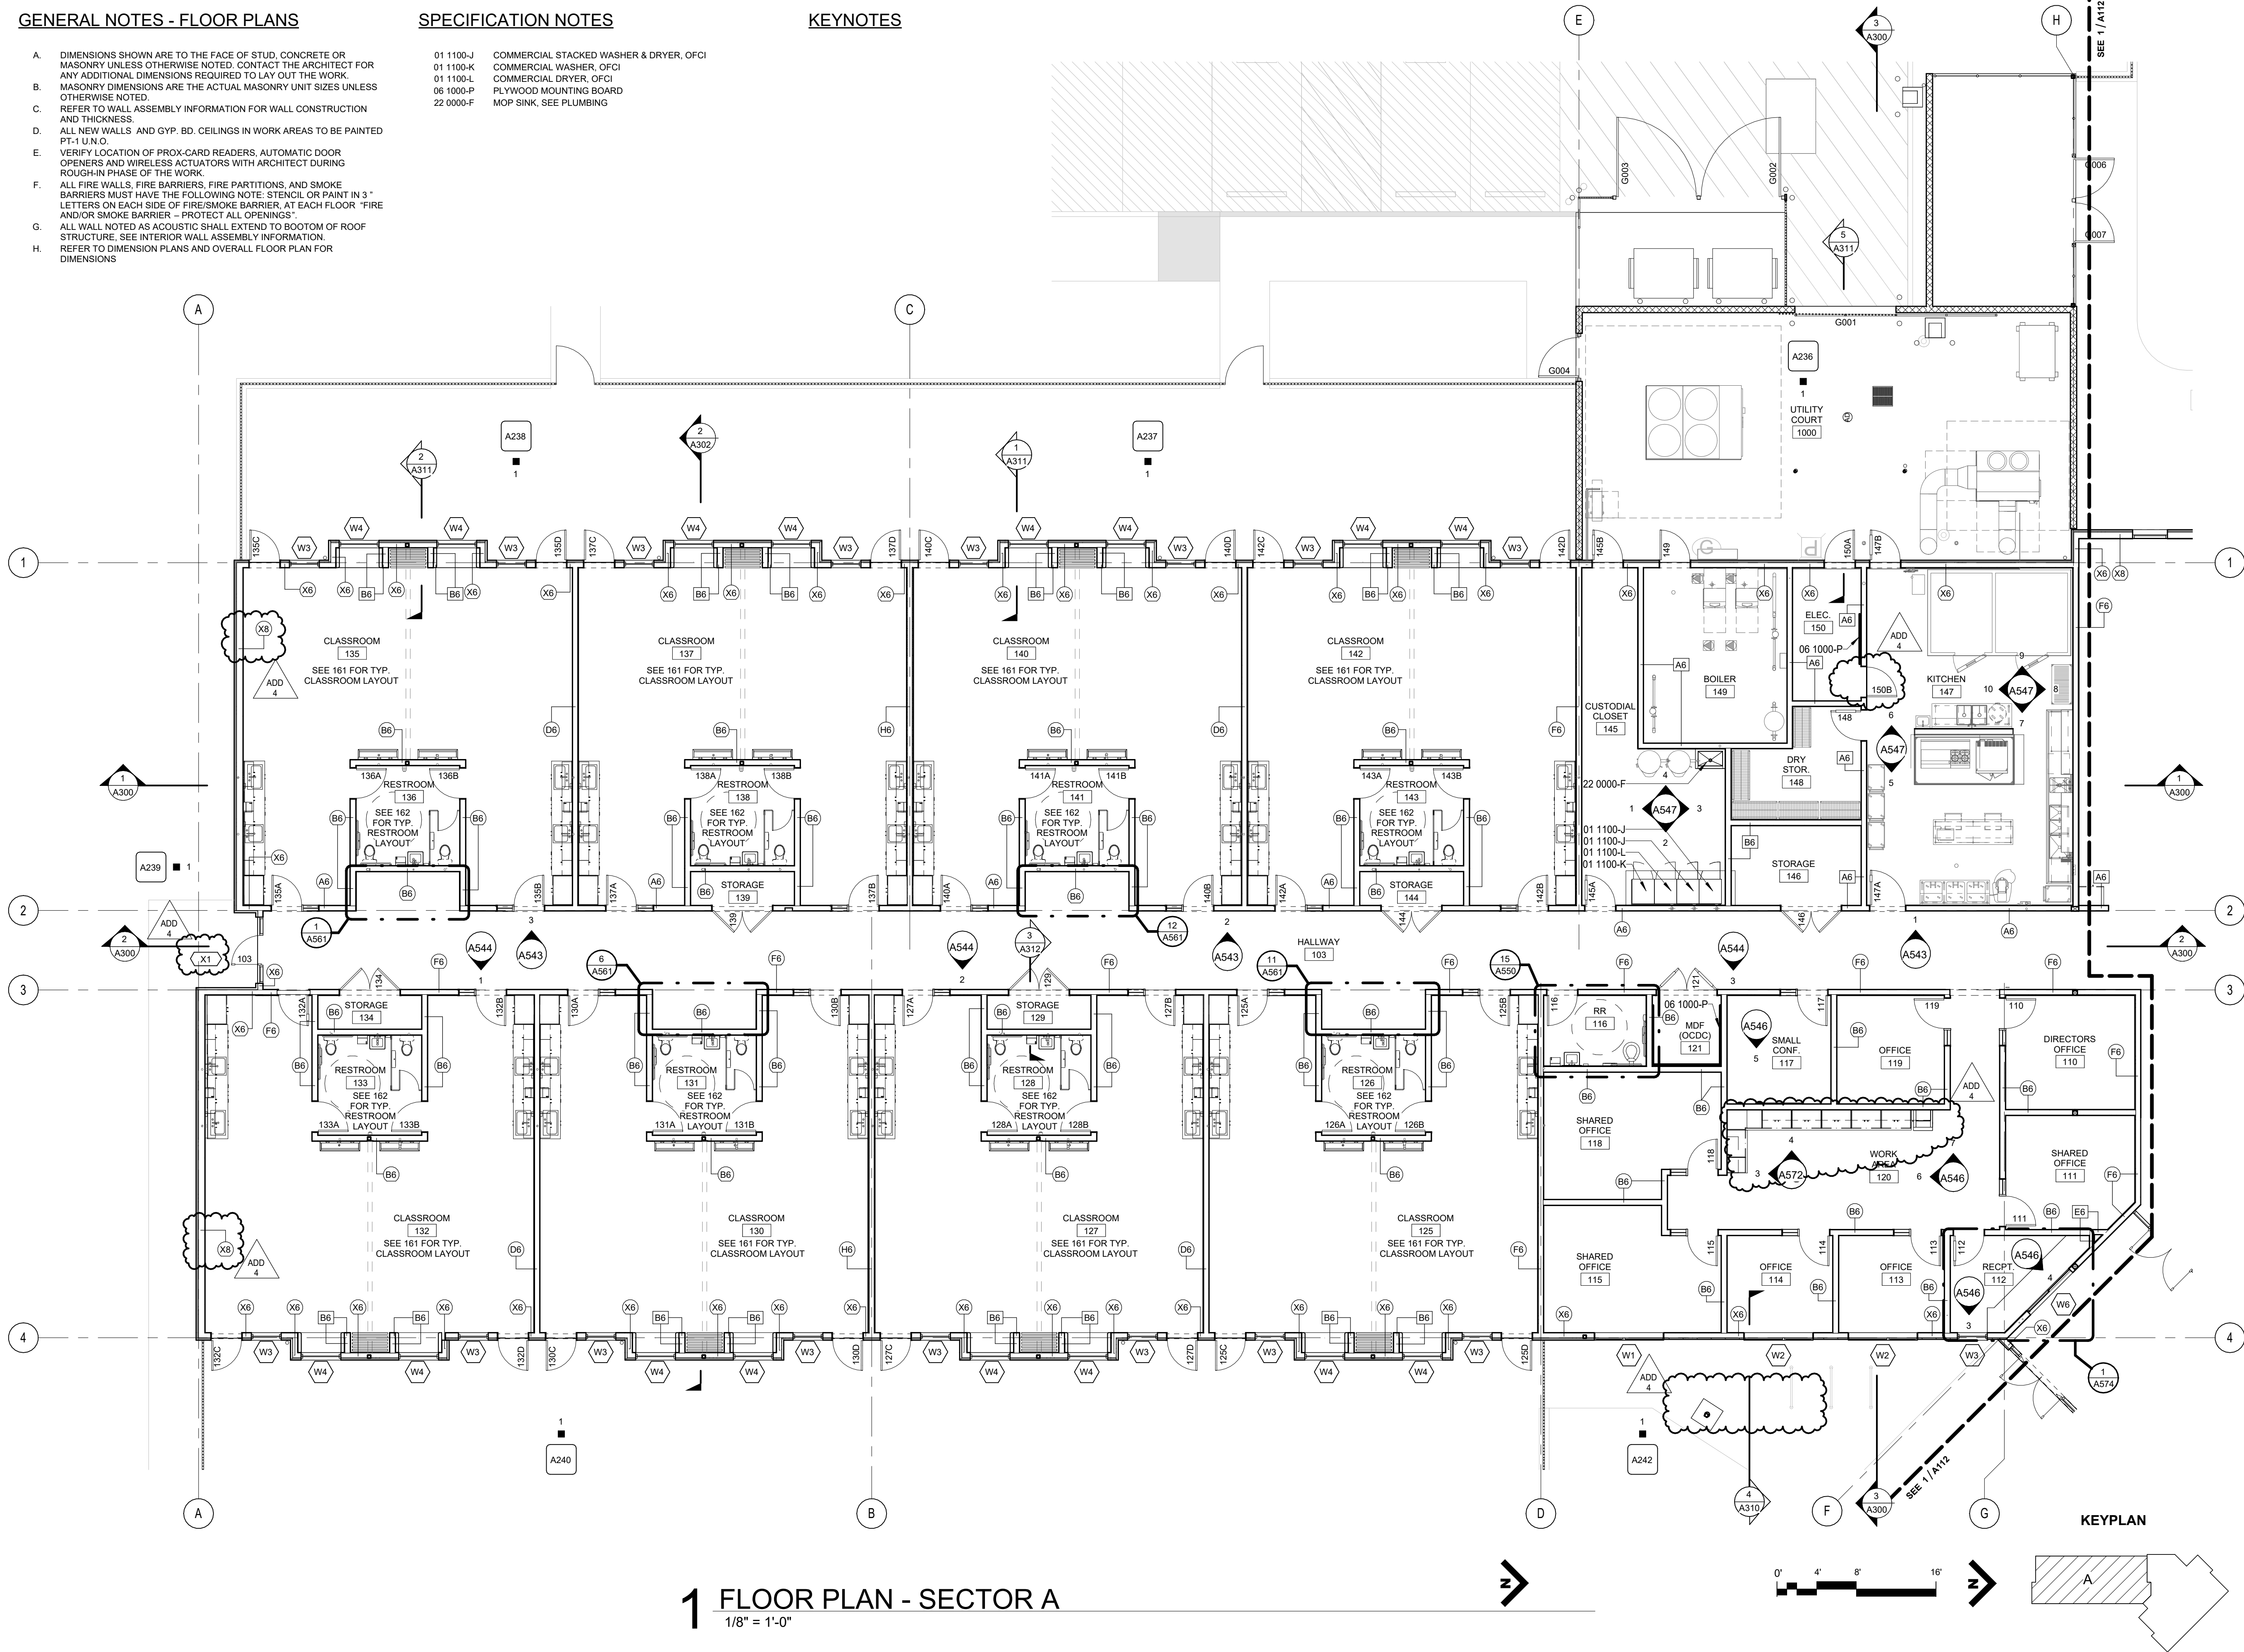

1 FLOOR PLAN - SECTOR A
1/8" = 1'-0"

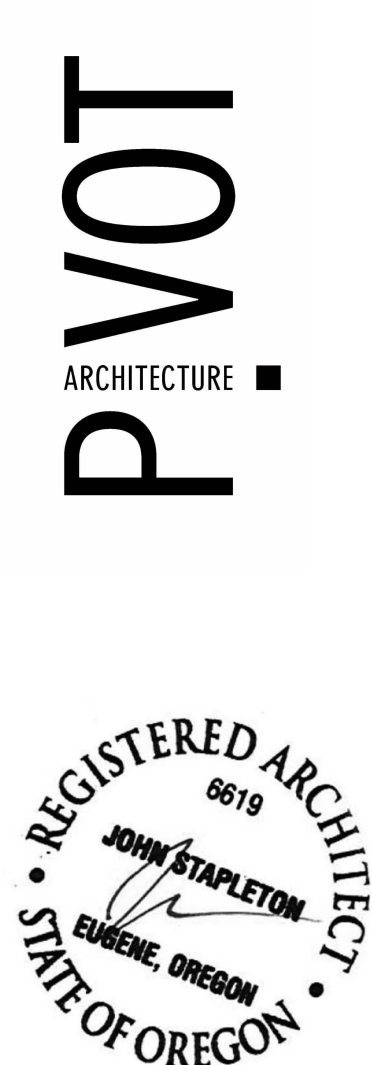


BID AND PERMIT SET
KLAMATH COMMUNITY COLLEGE
CHILD CARE LEARNING CENTER
PROJECT #: 2331.00
KLAMATH COMMUNITY COLLEGE
7390 S. 6TH ST. KLAMATH FALLS, OR 97603

SHEET TITLE:
FLOOR PLAN -
SECTOR A

REVISIONS:		
#	DESCRP.	DATE
1	ADD 4	08.29.2025

ISSUE DATE: 08/01/2025

A111

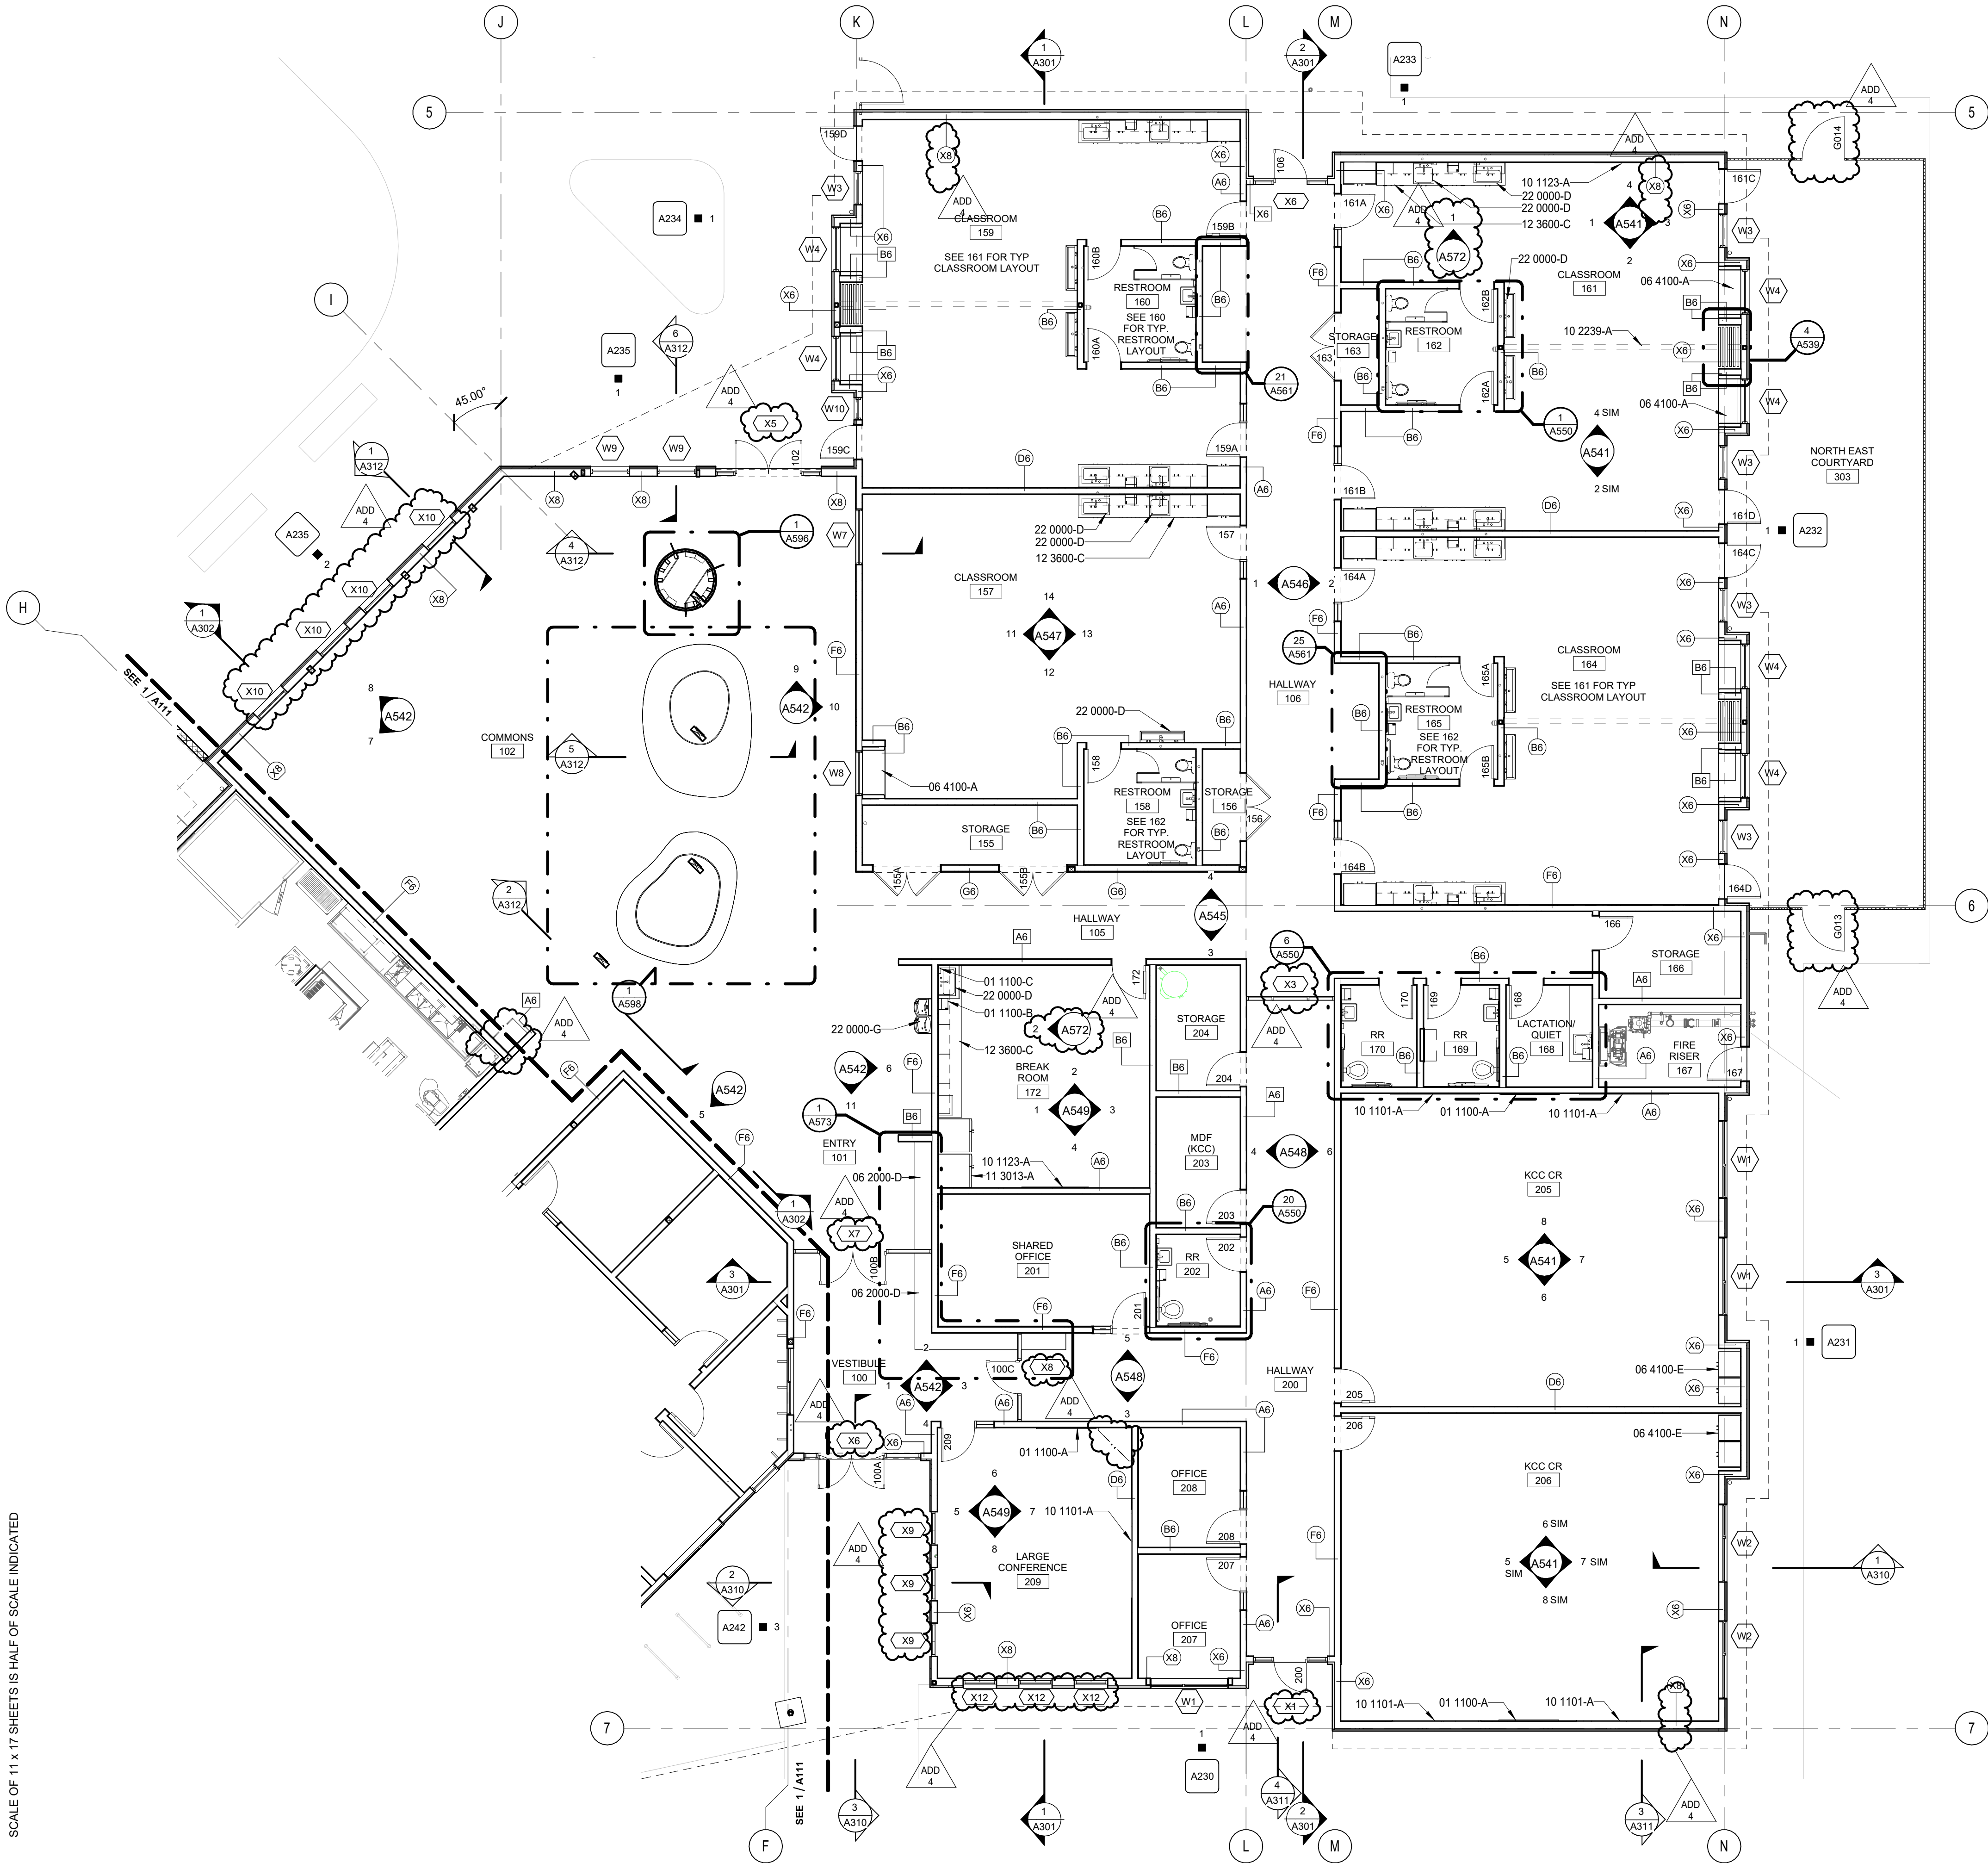


GENERAL NOTES - FLOOR PLANS

- A. DIMENSIONS SHOWN ARE TO THE FACE OF STUD, CONCRETE OR MASONRY UNLESS OTHERWISE NOTED. CONTACT THE ARCHITECT FOR ANY ADDITIONAL DIMENSIONS REQUIRED TO LAY OUT THE WORK.
- B. MASONRY DIMENSIONS ARE THE ACTUAL MASONRY UNIT SIZES UNLESS OTHERWISE NOTED.
- C. REFER TO WALL ASSEMBLY INFORMATION FOR WALL CONSTRUCTION AND THICKNESS.
- D. ALL NEW WALLS AND GYP. BD. CEILINGS IN WORK AREAS TO BE PAINTED PT-1 U.N.O.
- E. VERIFY LOCATION OF PROX-CARD READERS, AUTOMATIC DOOR OPENERS AND WIRELESS ACTUATORS WITH ARCHITECT DURING ROUGH-IN PHASE OF THE WORK.
- F. ALL FIRE WALLS, FIRE BARRIERS, FIRE PARTITIONS, AND SMOKE BARRIERS MUST HAVE THE FOLLOWING NOTE: STENCIL OR PAINT IN 3" LETTERS ON EACH SIDE OF FIRE/SMOKE BARRIER, AT EACH FLOOR "FIRE AND/OR SMOKE BARRIER - PROTECT ALL OPENINGS".
- G. ALL WALL NOTED AS ACOUSTIC SHALL EXTEND TO BOOM OF ROOF STRUCTURE. SEE INTERIOR WALL ASSEMBLY INFORMATION.
- H. REFER TO DIMENSION PLANS AND OVERALL FLOOR PLAN FOR DIMENSIONS

SPECIFICATION NOTES

- 01 1100-A FLAT SCREEN DISPLAY AND MOUNTING BRACKET, OFCI.
PROVIDE BLOCKING IN WALL AS NECESSARY.
- 01 1100-B PAPER TOWEL DISPENSER, OFCI
- 01 1100-C SOAP DISPENSER, OFCI
- 06 2000-D BUILT IN WOOD BENCH WITH IN WALL STRUCTURAL SUPPORTS
- 06 4100-A BUILT IN CASEWORK. SEE INTERIOR ELEVATIONS
- 06 4100-E 24" DEEP FULL HEIGHT BOOKCASE WITH ADJUSTABLE SHELVES
- 10 1101-A MARKERBOARD 4' X 8'
- 10 1123-A TACKABLE WALL SYSTEM
- 10 2239-A FOLDING PANEL PARTITION
- 11 3013-A REFRIGERATOR, OFCI
- 12 3600-C 24" DEEP COUNTERTOP WITH 6" BACKSPLASH
- 22 0000-D SINK, SEE PLUMBING
- 22 0000-G DRINKING FOUNTAIN, SEE MOUNTING HEIGHT SCHEDULE

1 FLOOR PLAN - SECTOR B
1/8" = 1'-0"

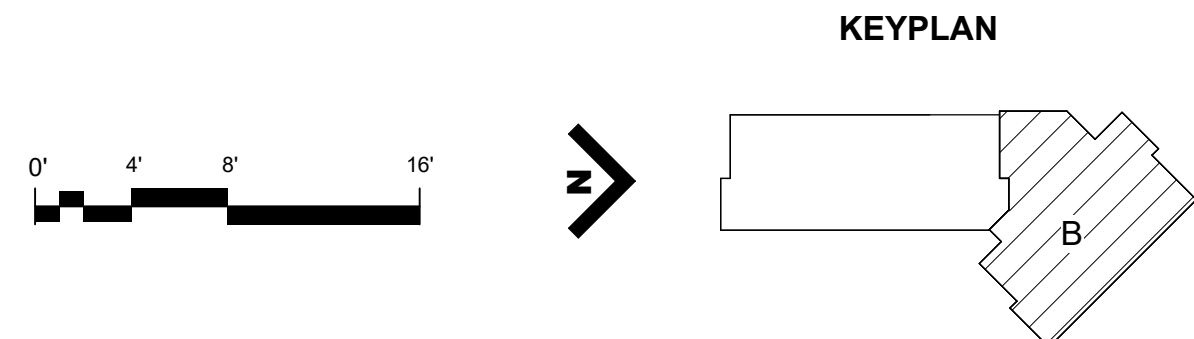

© 2025 PIVOT ARCHITECTURE


PRINTED ON: 8/29/2025 11:48:44 AM

FROM FILE: C:\Users\jlevis\Documents\2331_KCC Child Care_Arch_Bldg_23_jlevisR0K2.rvt

SCALE OF 11 x 17 SHEETS IS HALF OF SCALE INDICATED



GENERAL NOTES - DIMENSION...

- A. DIMENSIONS SHOWN ARE TO THE FACE OF STUD OR MASONRY UNLESS OTHERWISE NOTED. CONTACT THE ARCHITECT FOR ANY ADDITIONAL DIMENSIONS REQUIRED TO LAY OUT THE WORK.
- B. MASONRY DIMENSIONS ARE THE ACTUAL MASONRY UNIT SIZES UNLESS OTHERWISE NOTED.
- C. REFER TO WALL ASSEMBLY INFORMATION FOR WALL CONSTRUCTION AND THICKNESS.

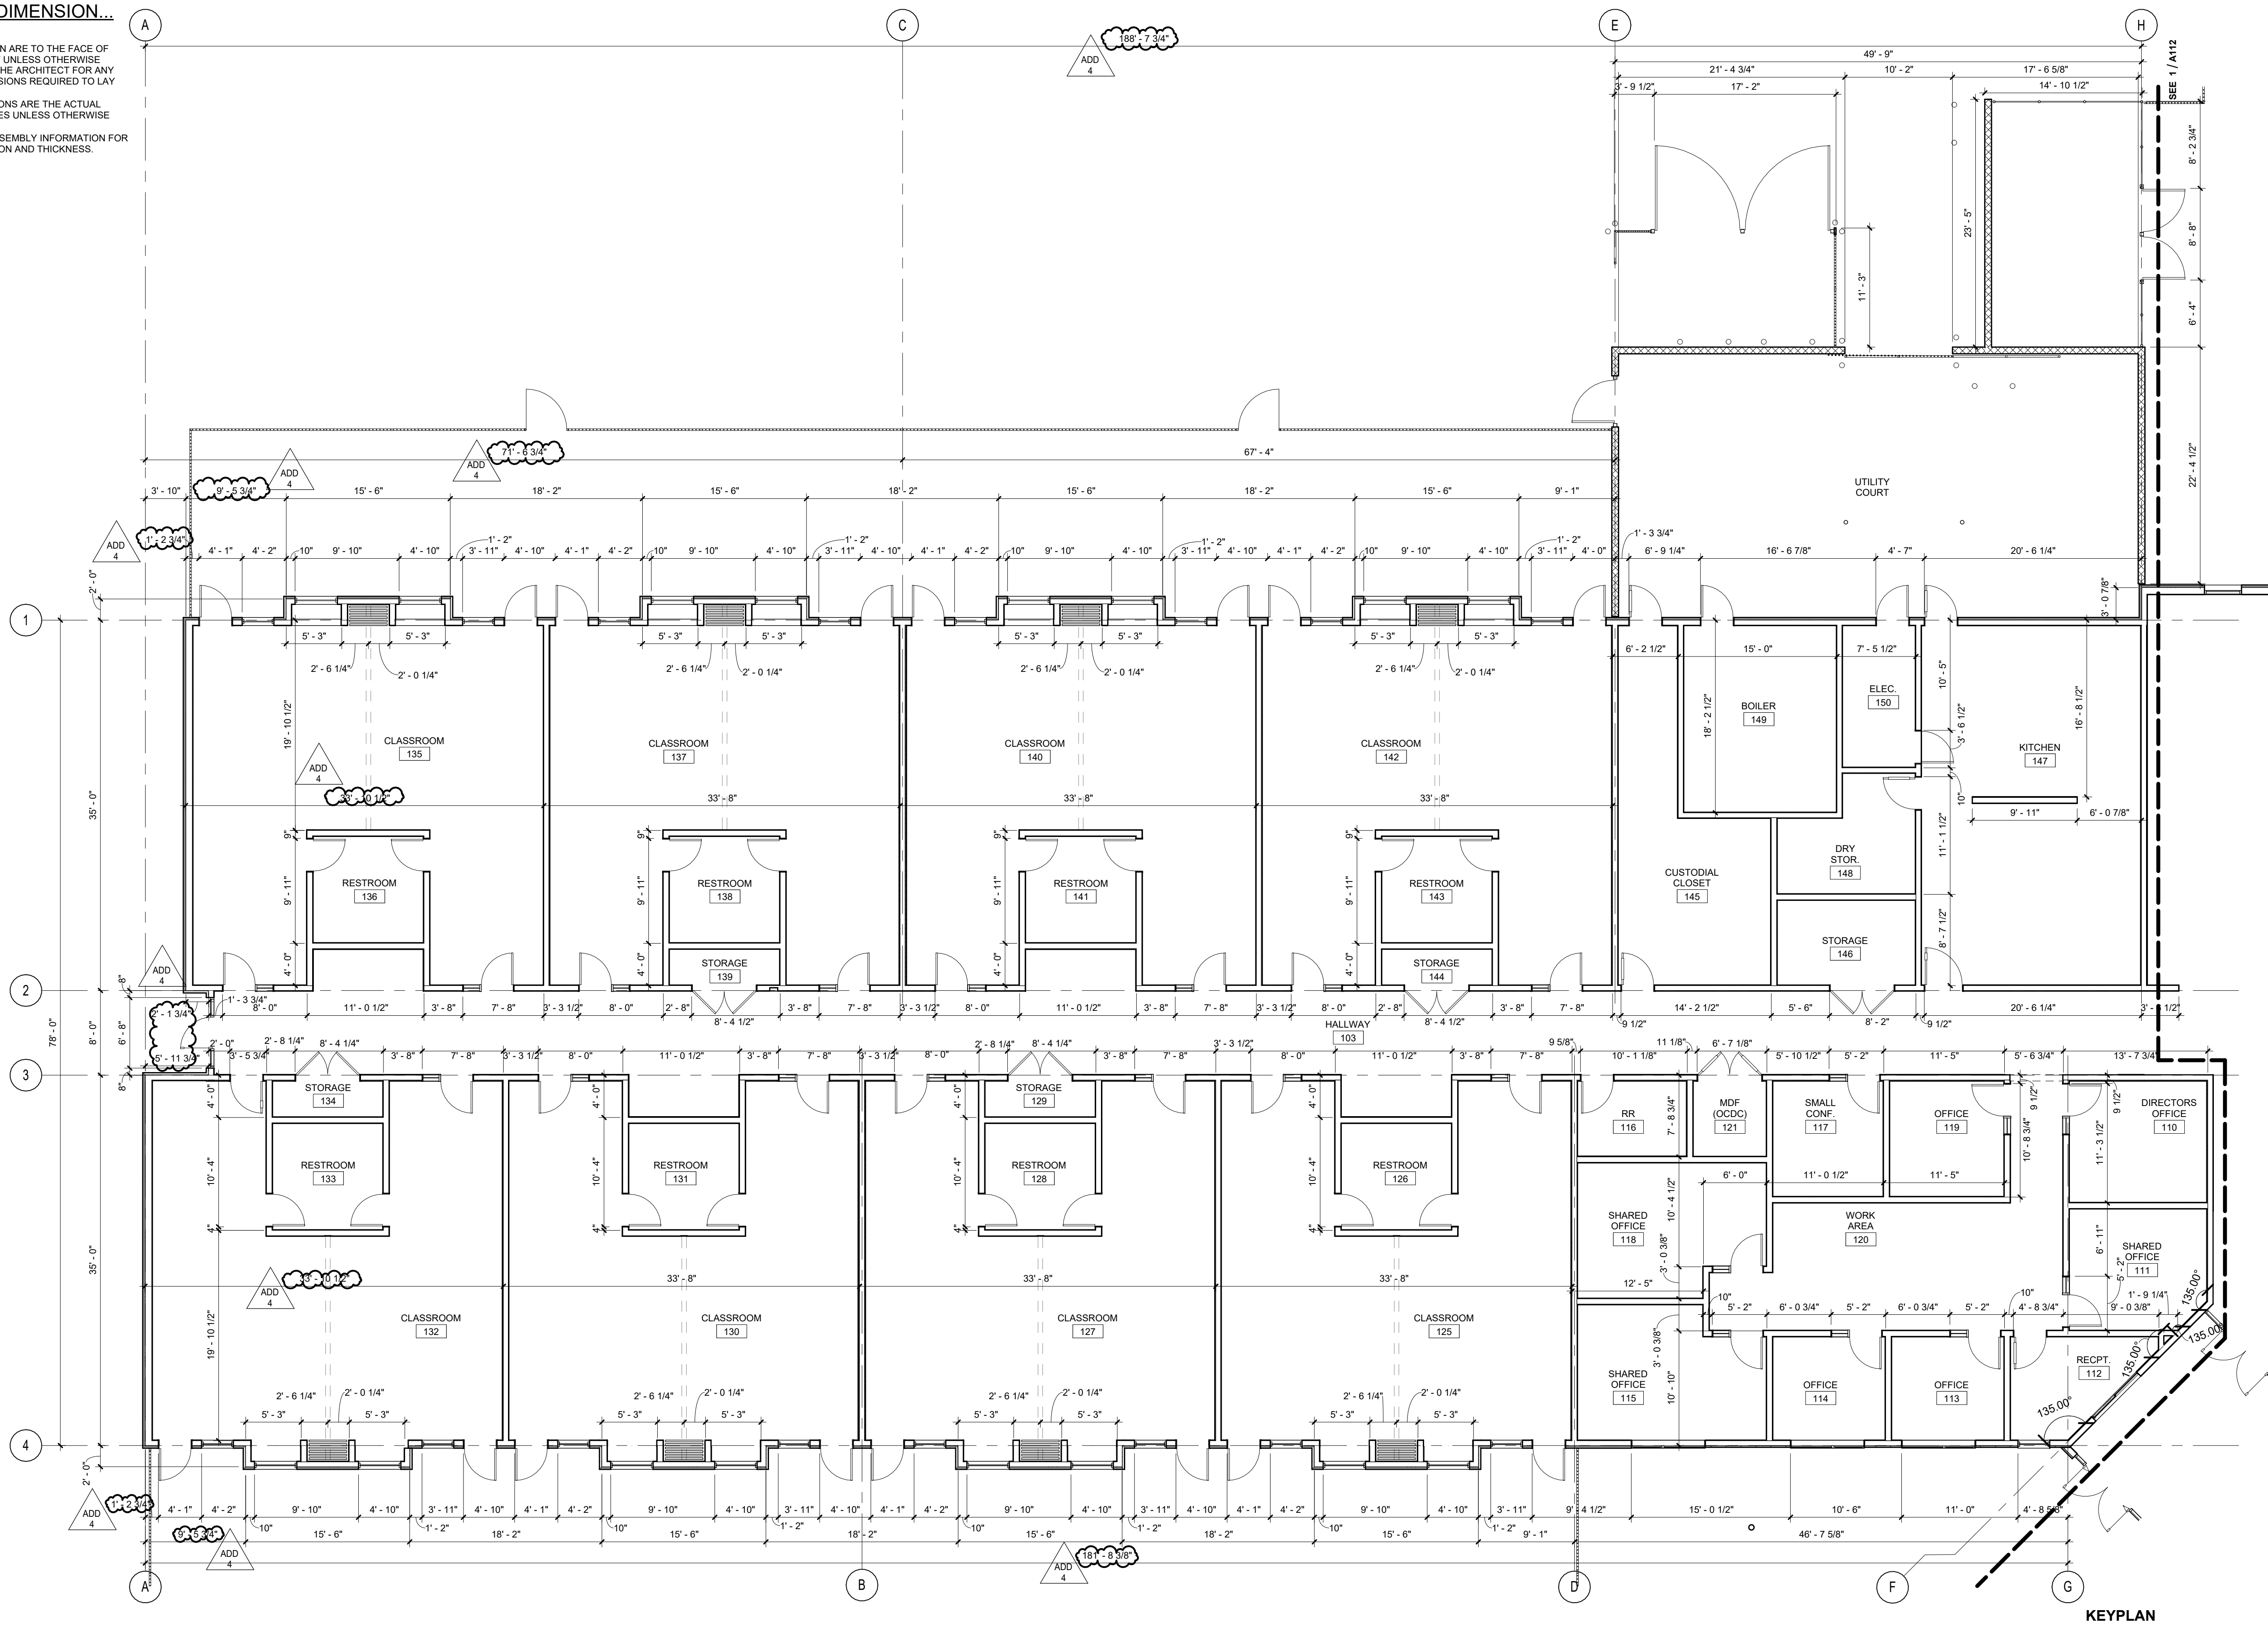

1 FLOOR PLAN - DIMENSION - SECTOR A

1/8" = 1'-0"

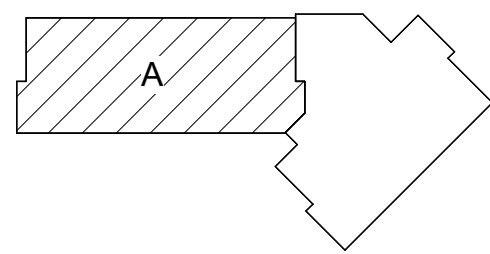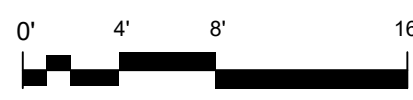

BID AND PERMIT SET

KLAMATH COMMUNITY COLLEGE
CHILDCARE LEARNING CENTER


PROJECT # 2331.00
KLAMATH COMMUNITY COLLEGE
7390 S. 6TH ST. KLAMATH FALLS, OR 97603

SHEET TITLE:
DIMENSION
PLAN -
SECTOR A

REVISIONS:		
#	DESCRP.	DATE
1	ADD 4	08.29.2025


ISSUE DATE: 08/01/2025

A113

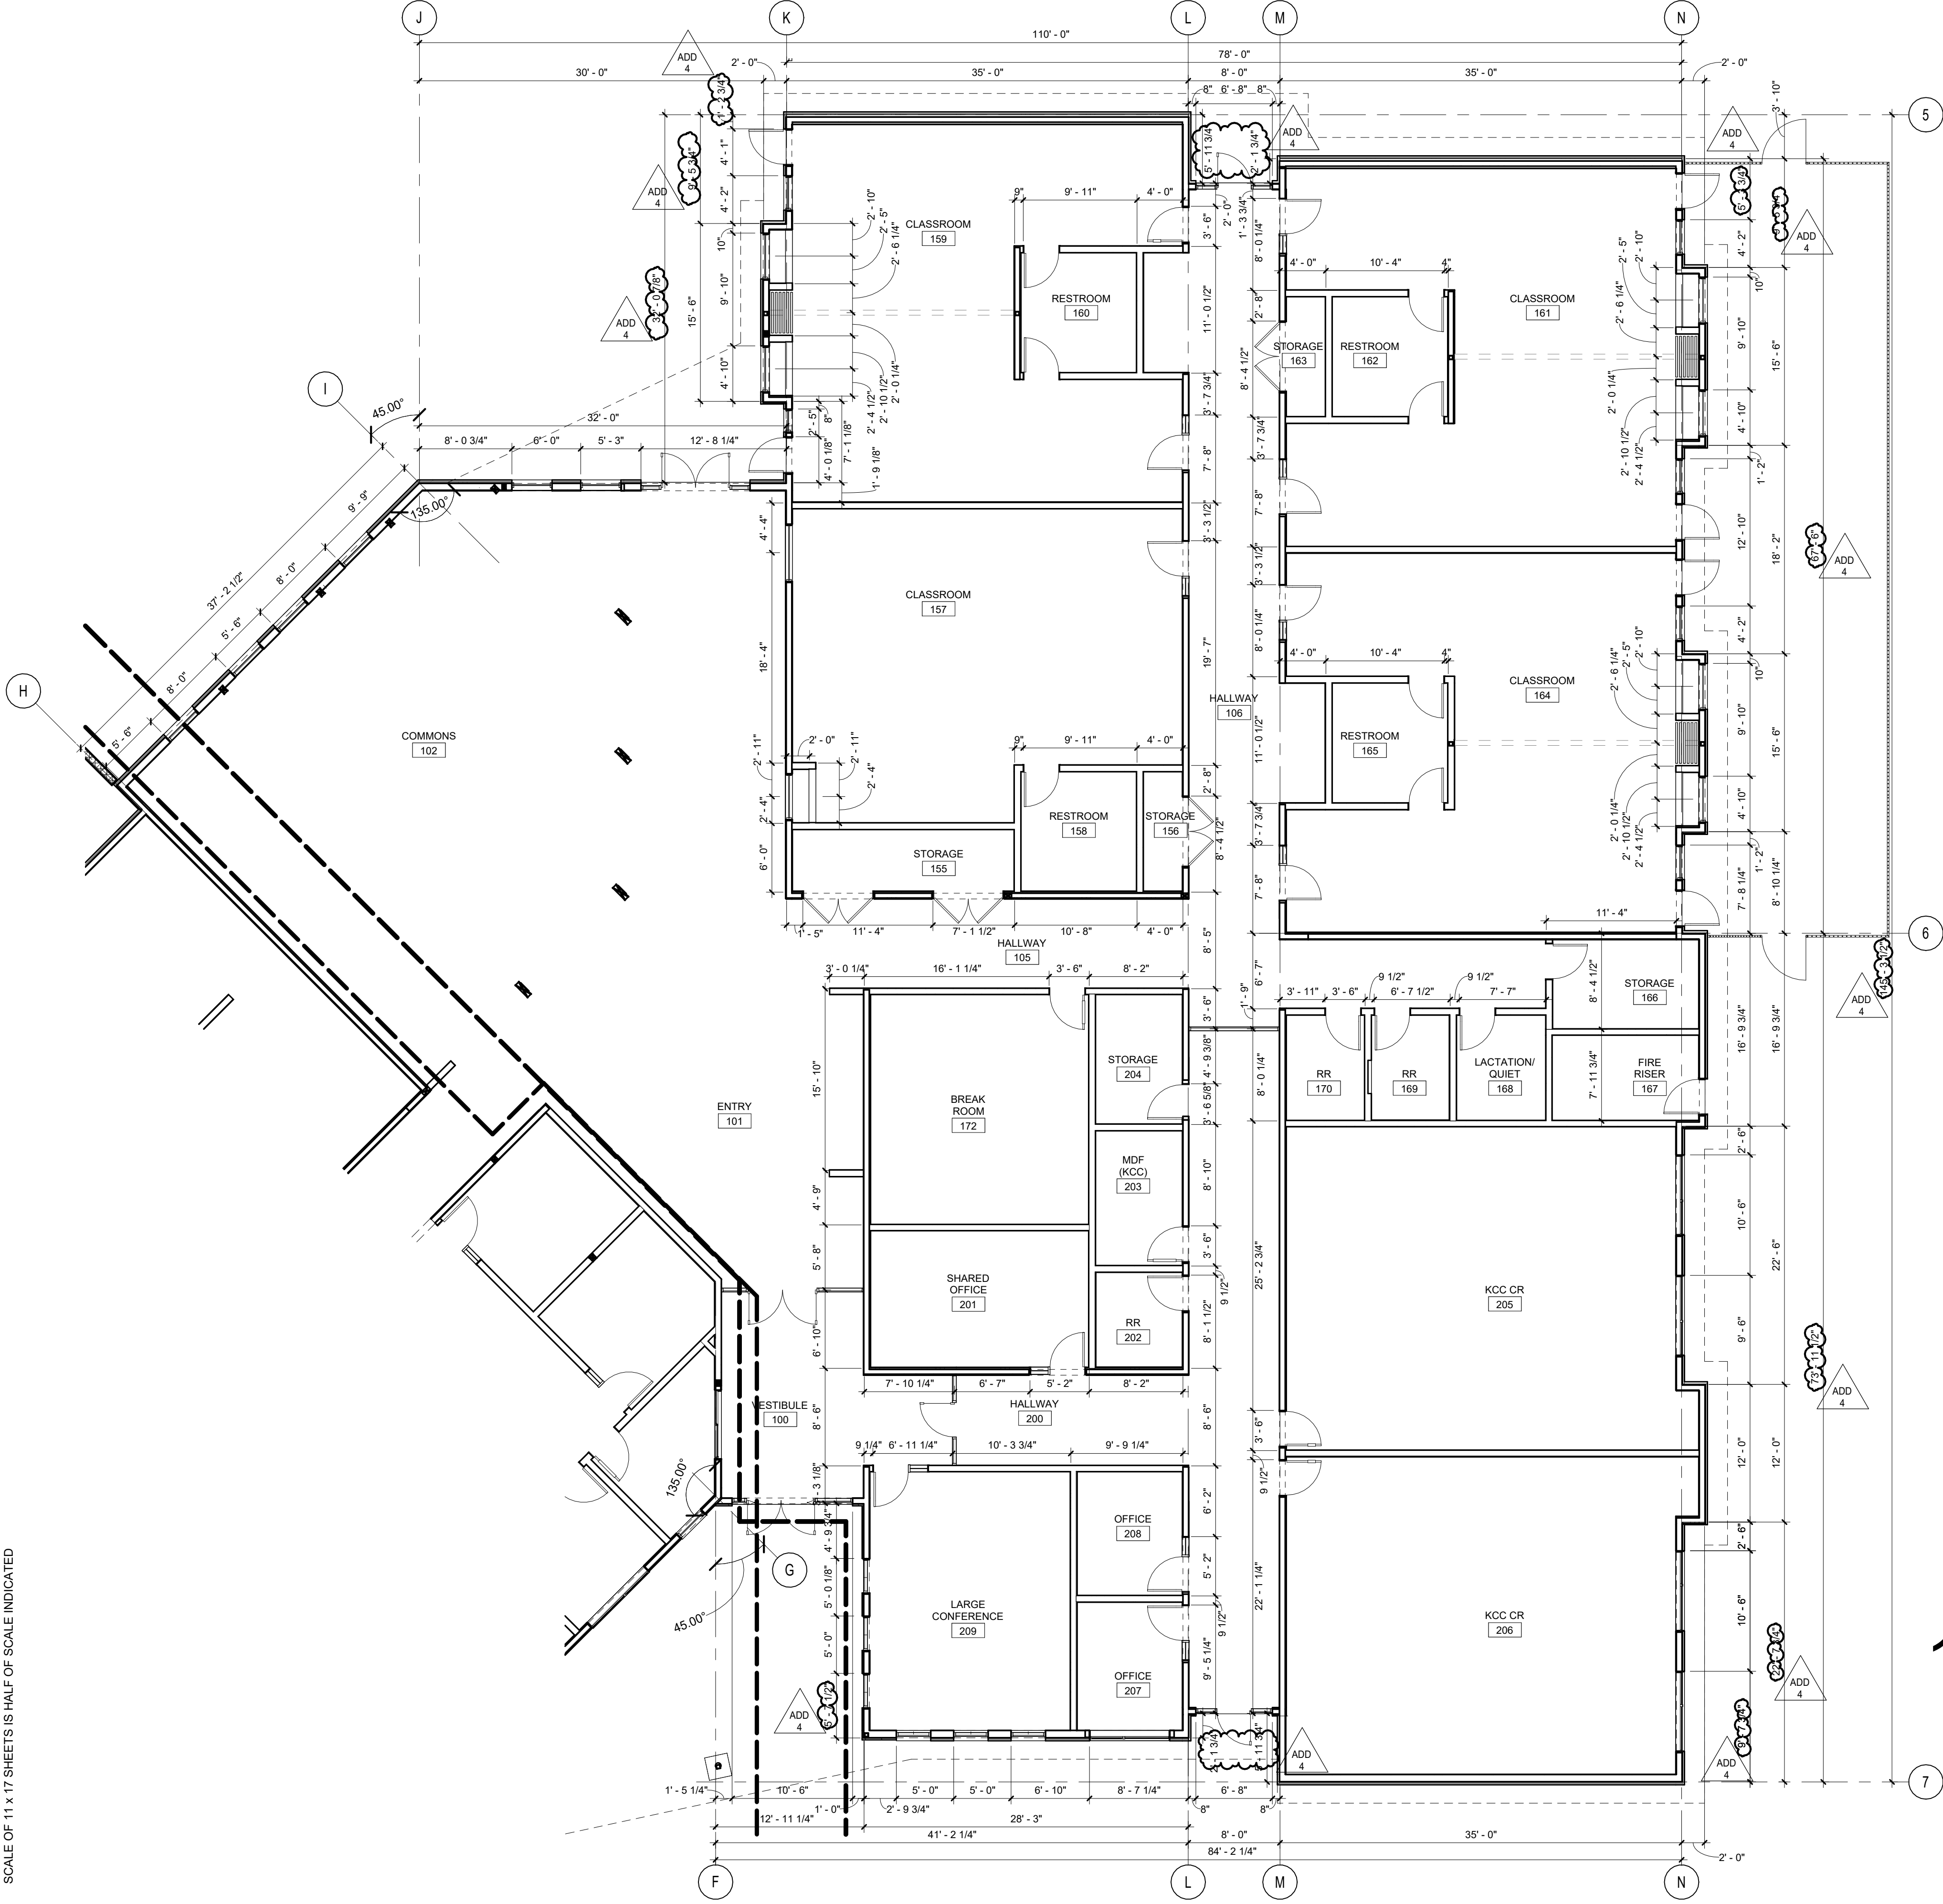


1 FLOOR PLAN - DIMENSION - SECTOR B

1/8" = 1'-0"

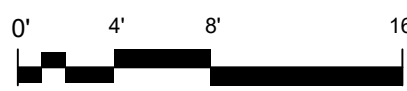

KEYPLAN

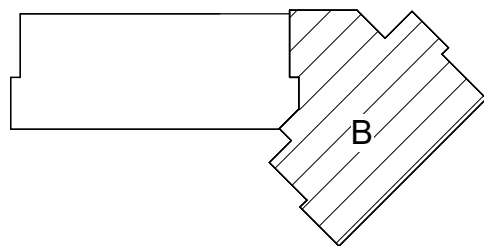

GENERAL NOTES - DIMENSION...

- A. DIMENSIONS SHOWN ARE TO THE FACE OF STUD OR MASONRY UNLESS OTHERWISE NOTED. CONTACT THE ARCHITECT FOR ANY ADDITIONAL DIMENSIONS REQUIRED TO LAY OUT THE WORK.
- B. MASONRY DIMENSIONS ARE THE ACTUAL MASONRY UNIT SIZES UNLESS OTHERWISE NOTED.
- C. REFER TO WALL ASSEMBLY INFORMATION FOR WALL CONSTRUCTION AND THICKNESS.

SPECIFICATION NOTES

KEYNOTES

BID AND PERMIT SET

KLAMATH COMMUNITY COLLEGE
CHILDCARE LEARNING CENTER

PROJECT #: 2331.00
KLAMATH COMMUNITY COLLEGE
7390 S. 6TH ST. KLAMATH FALLS, OR 97603

SHEET TITLE:

**DIMENSION
PLAN -
SECTOR B**

REVISIONS:


#	DESCRP.	DATE
1	ADD 4	08.29.2025

ISSUE DATE: 08/01/2025

A114




PIVOT
ARCHITECTURE

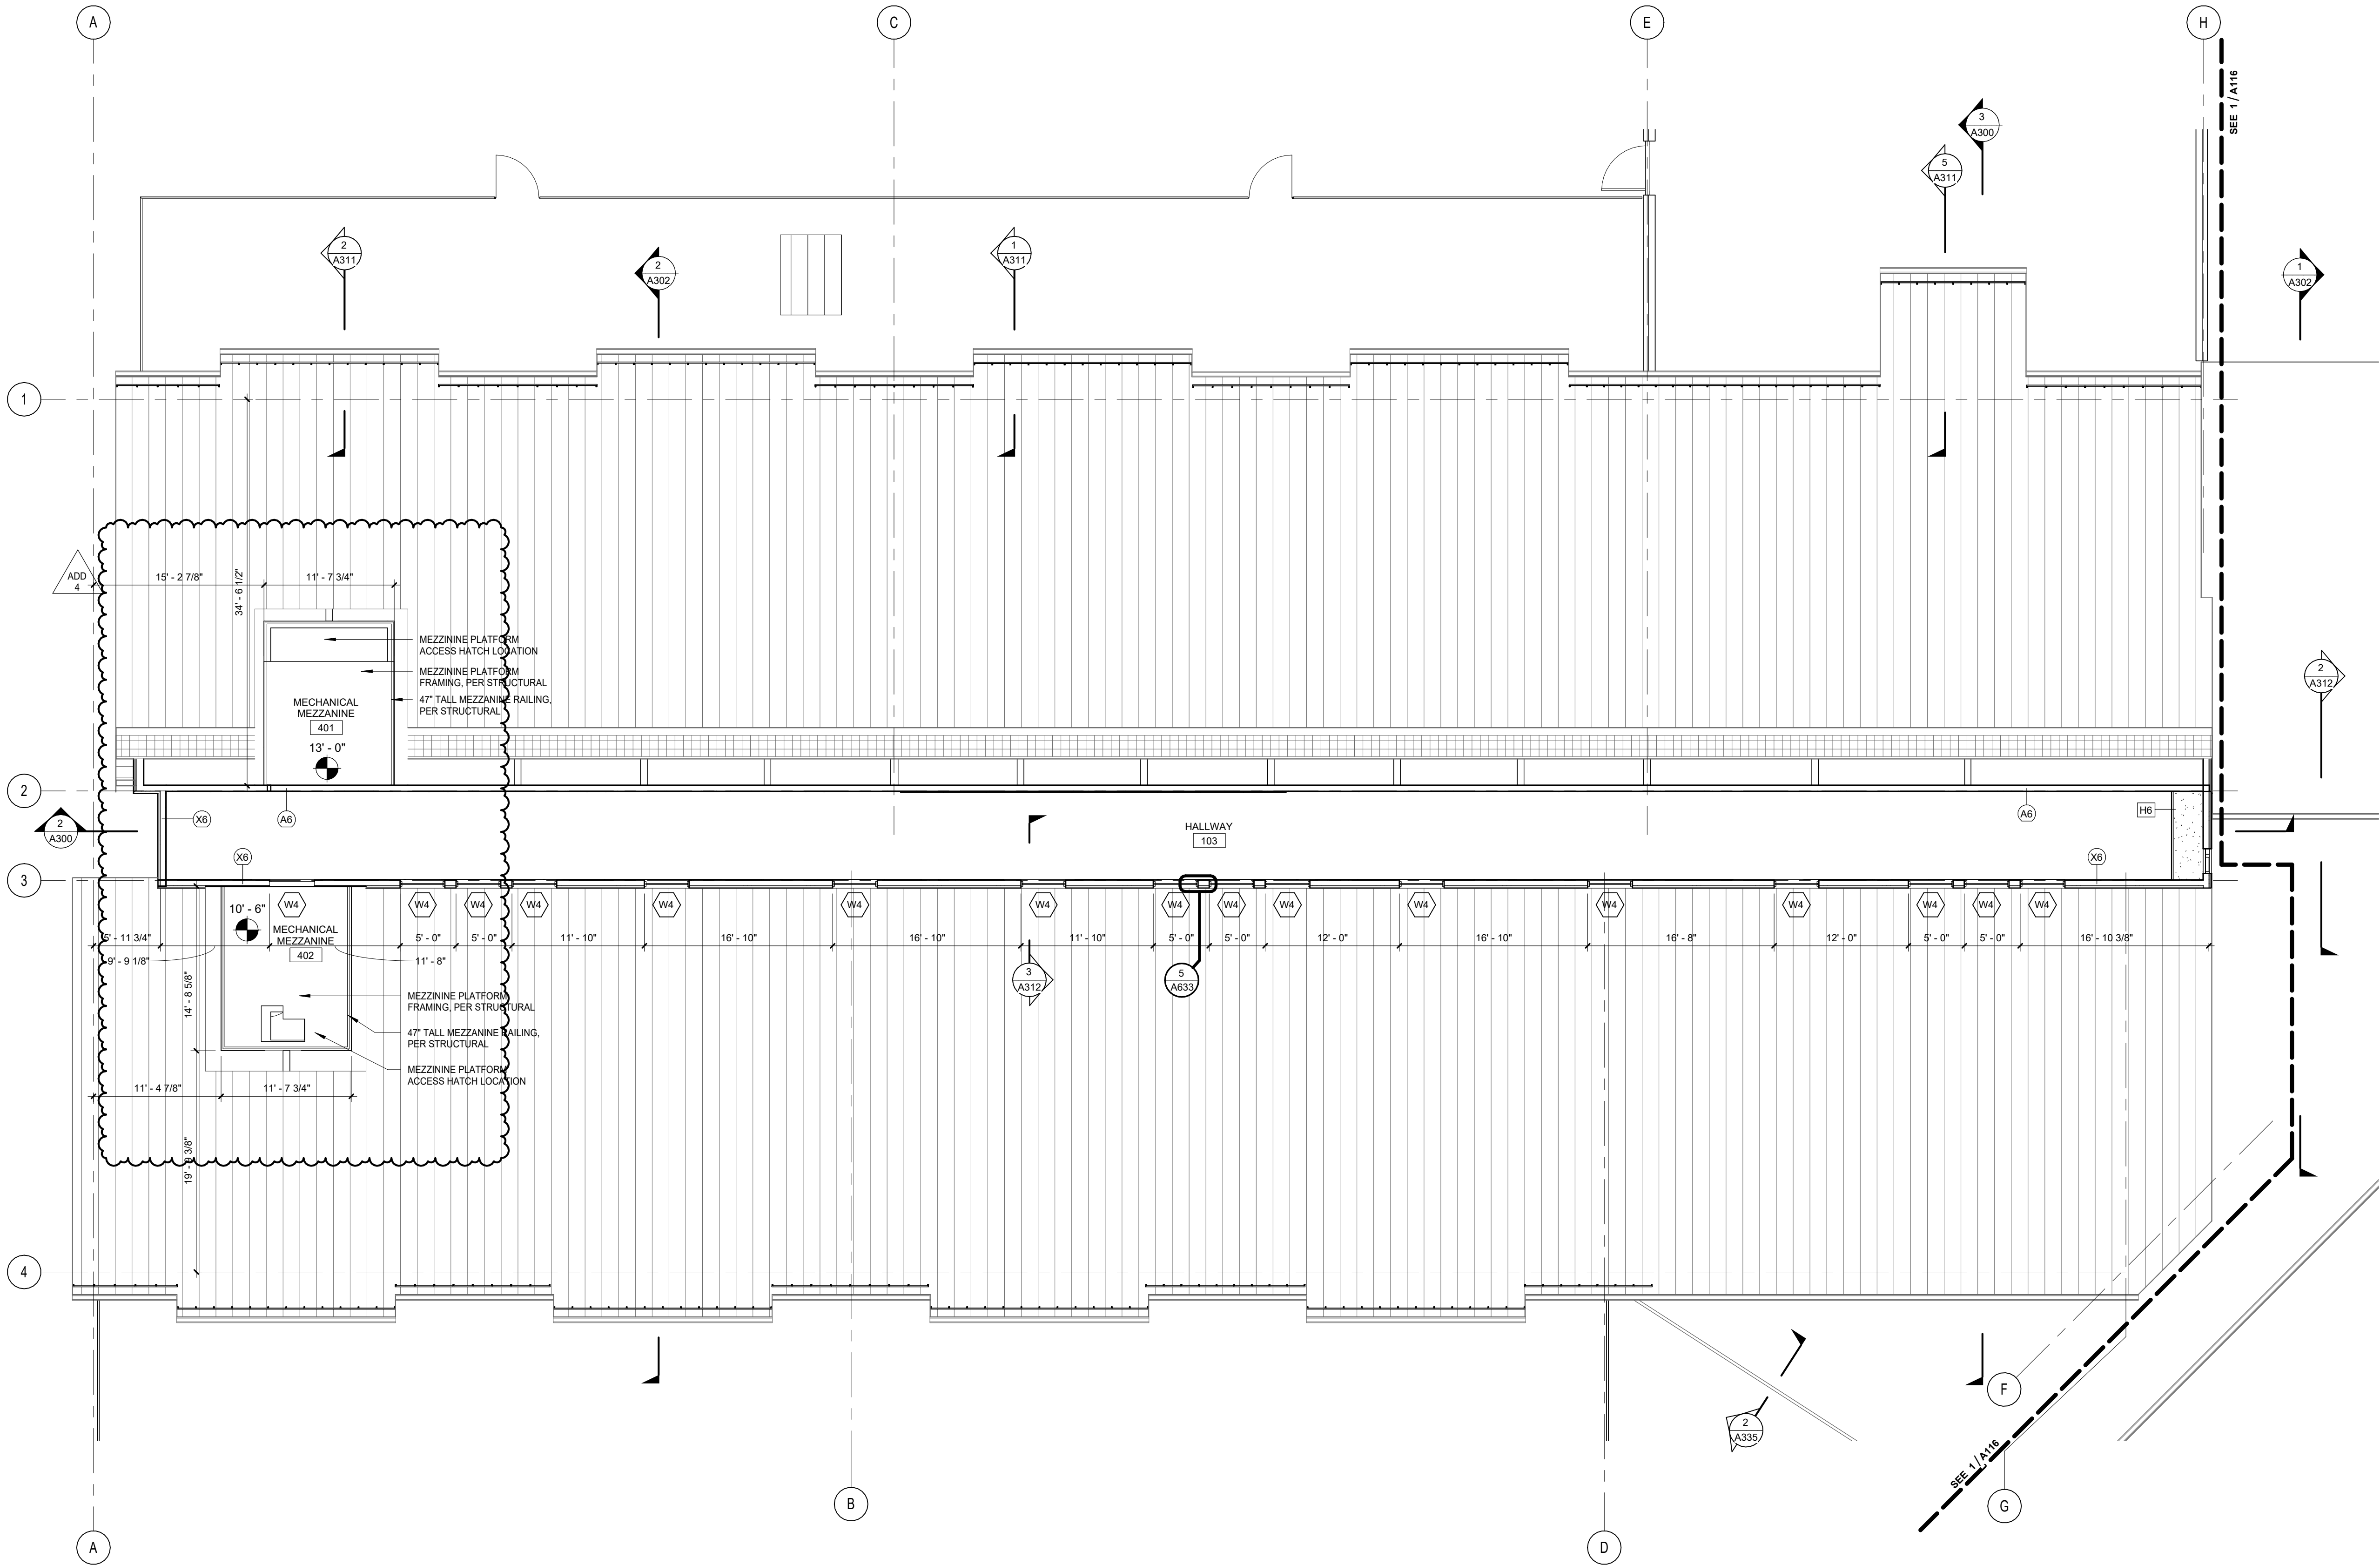


1 FLOOR PLAN - CLERESTORY - SECTOR A

1/8" = 1'-0"

➔

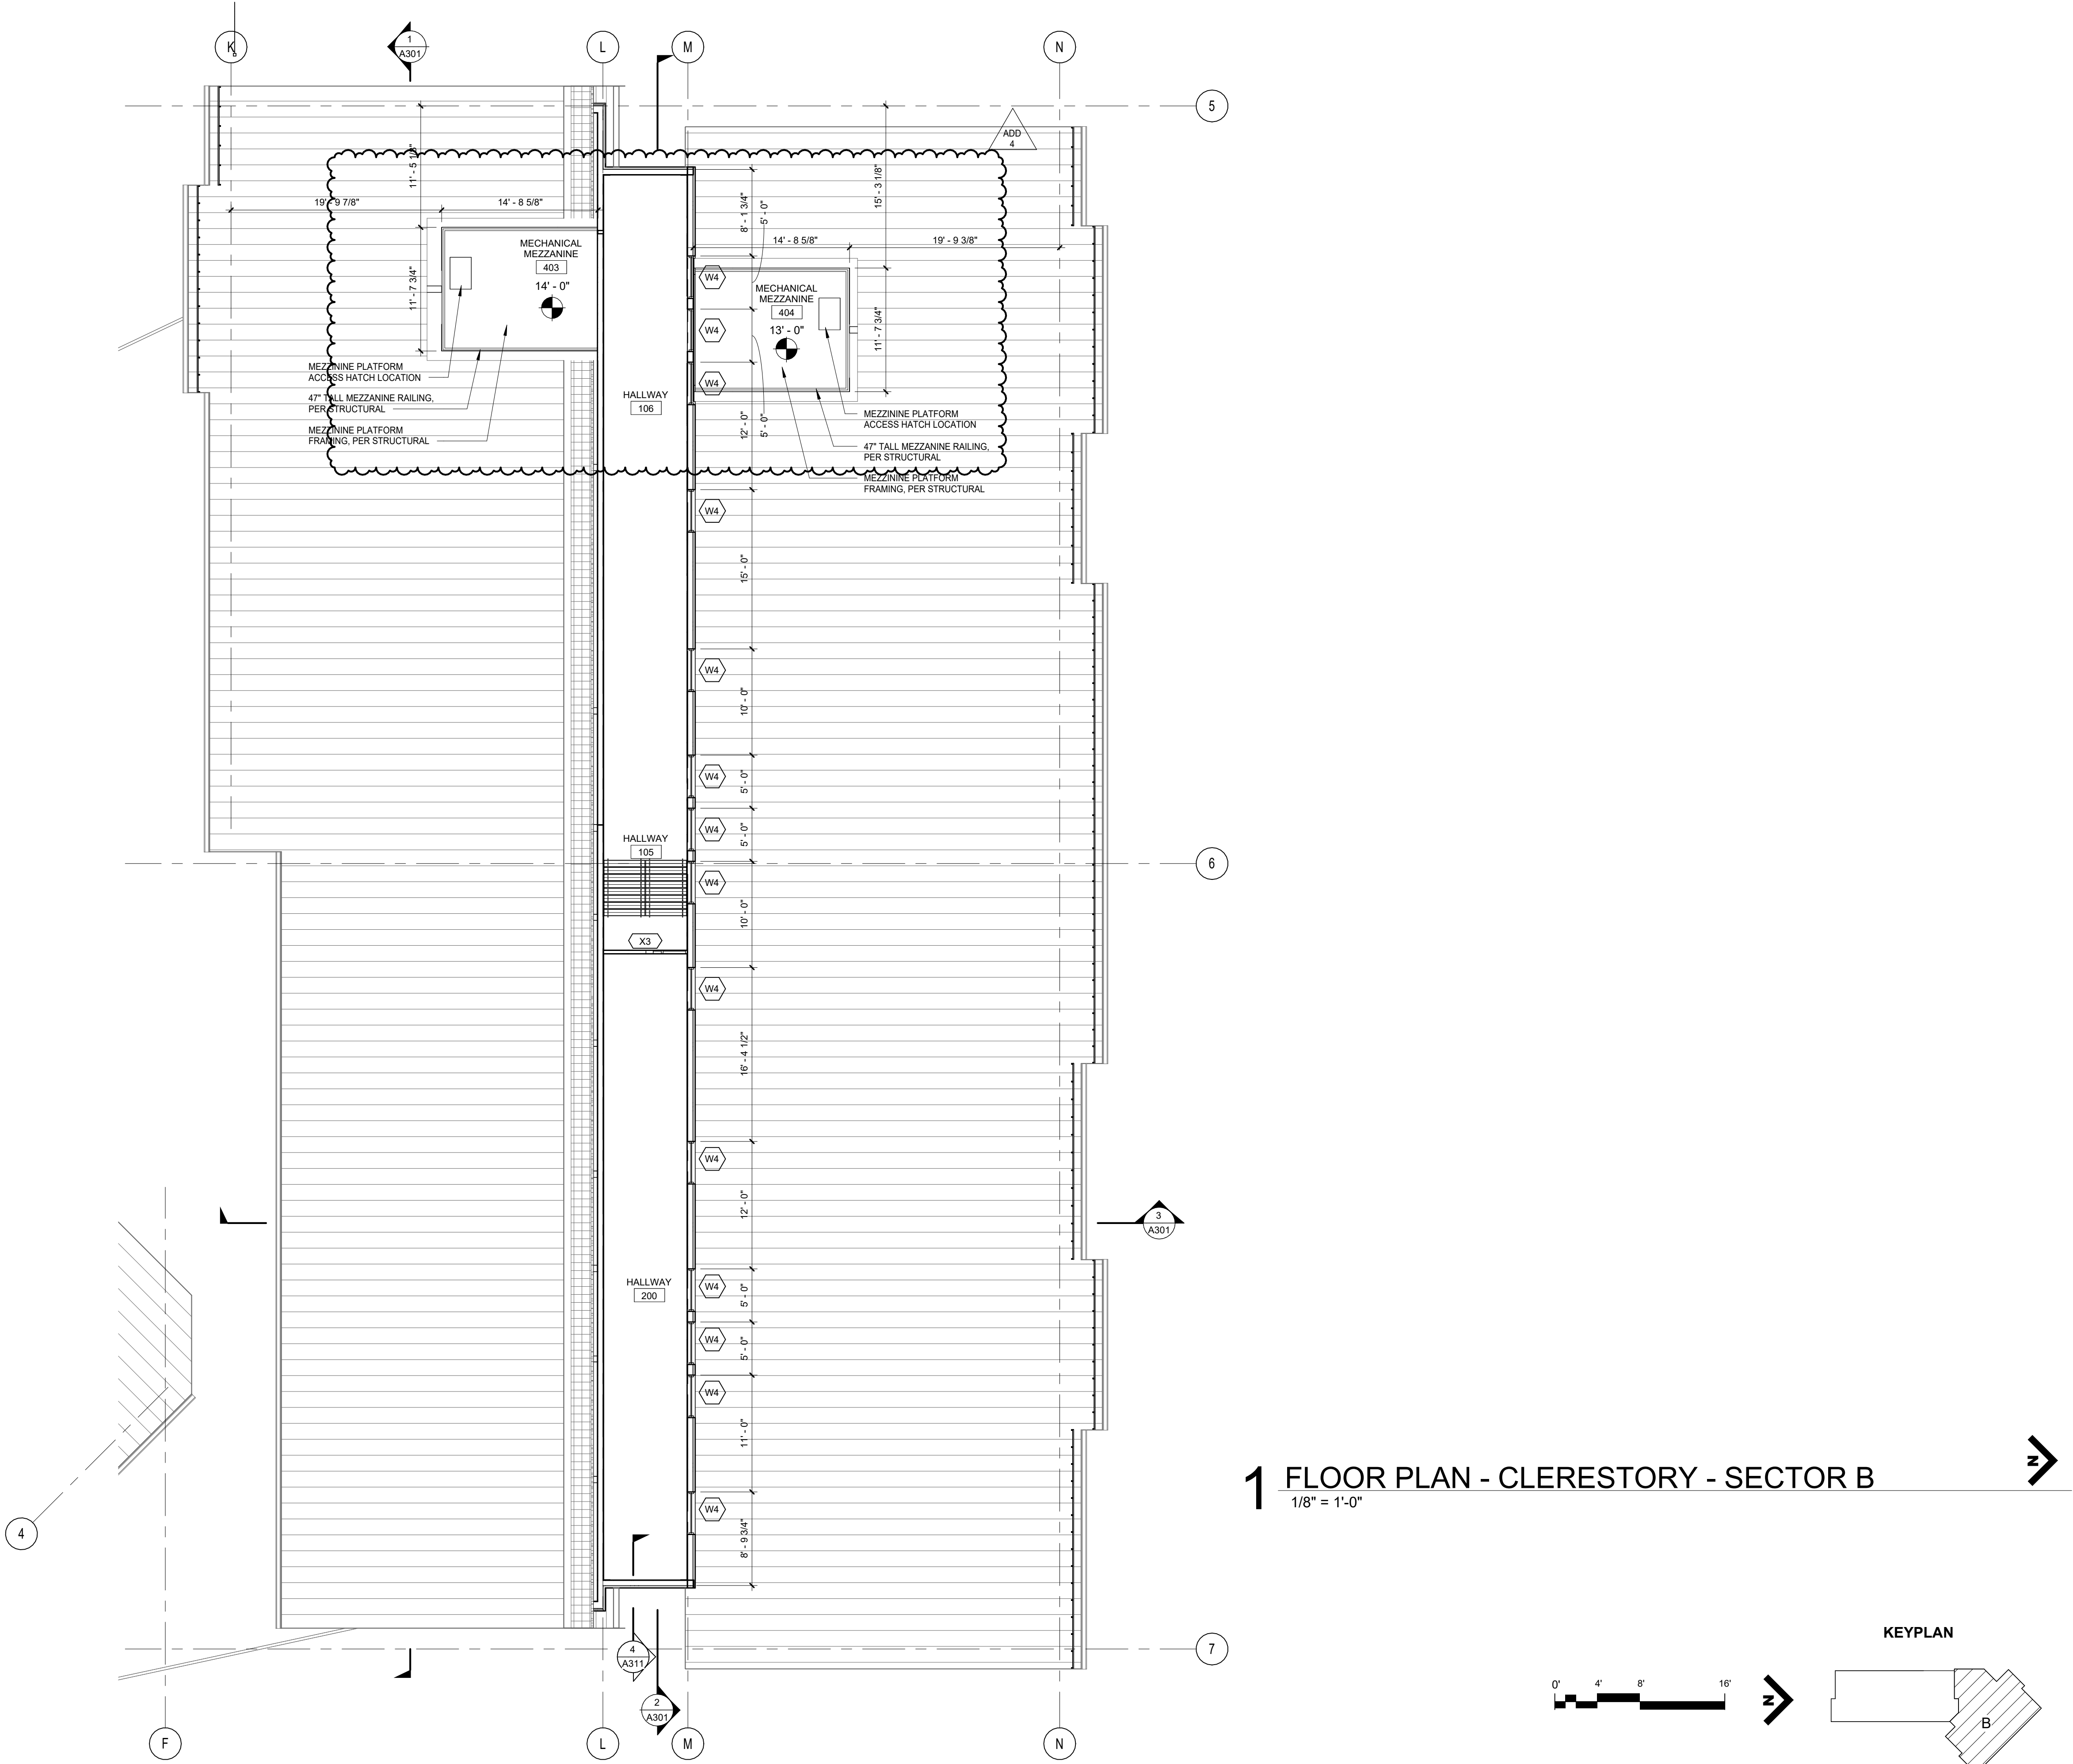

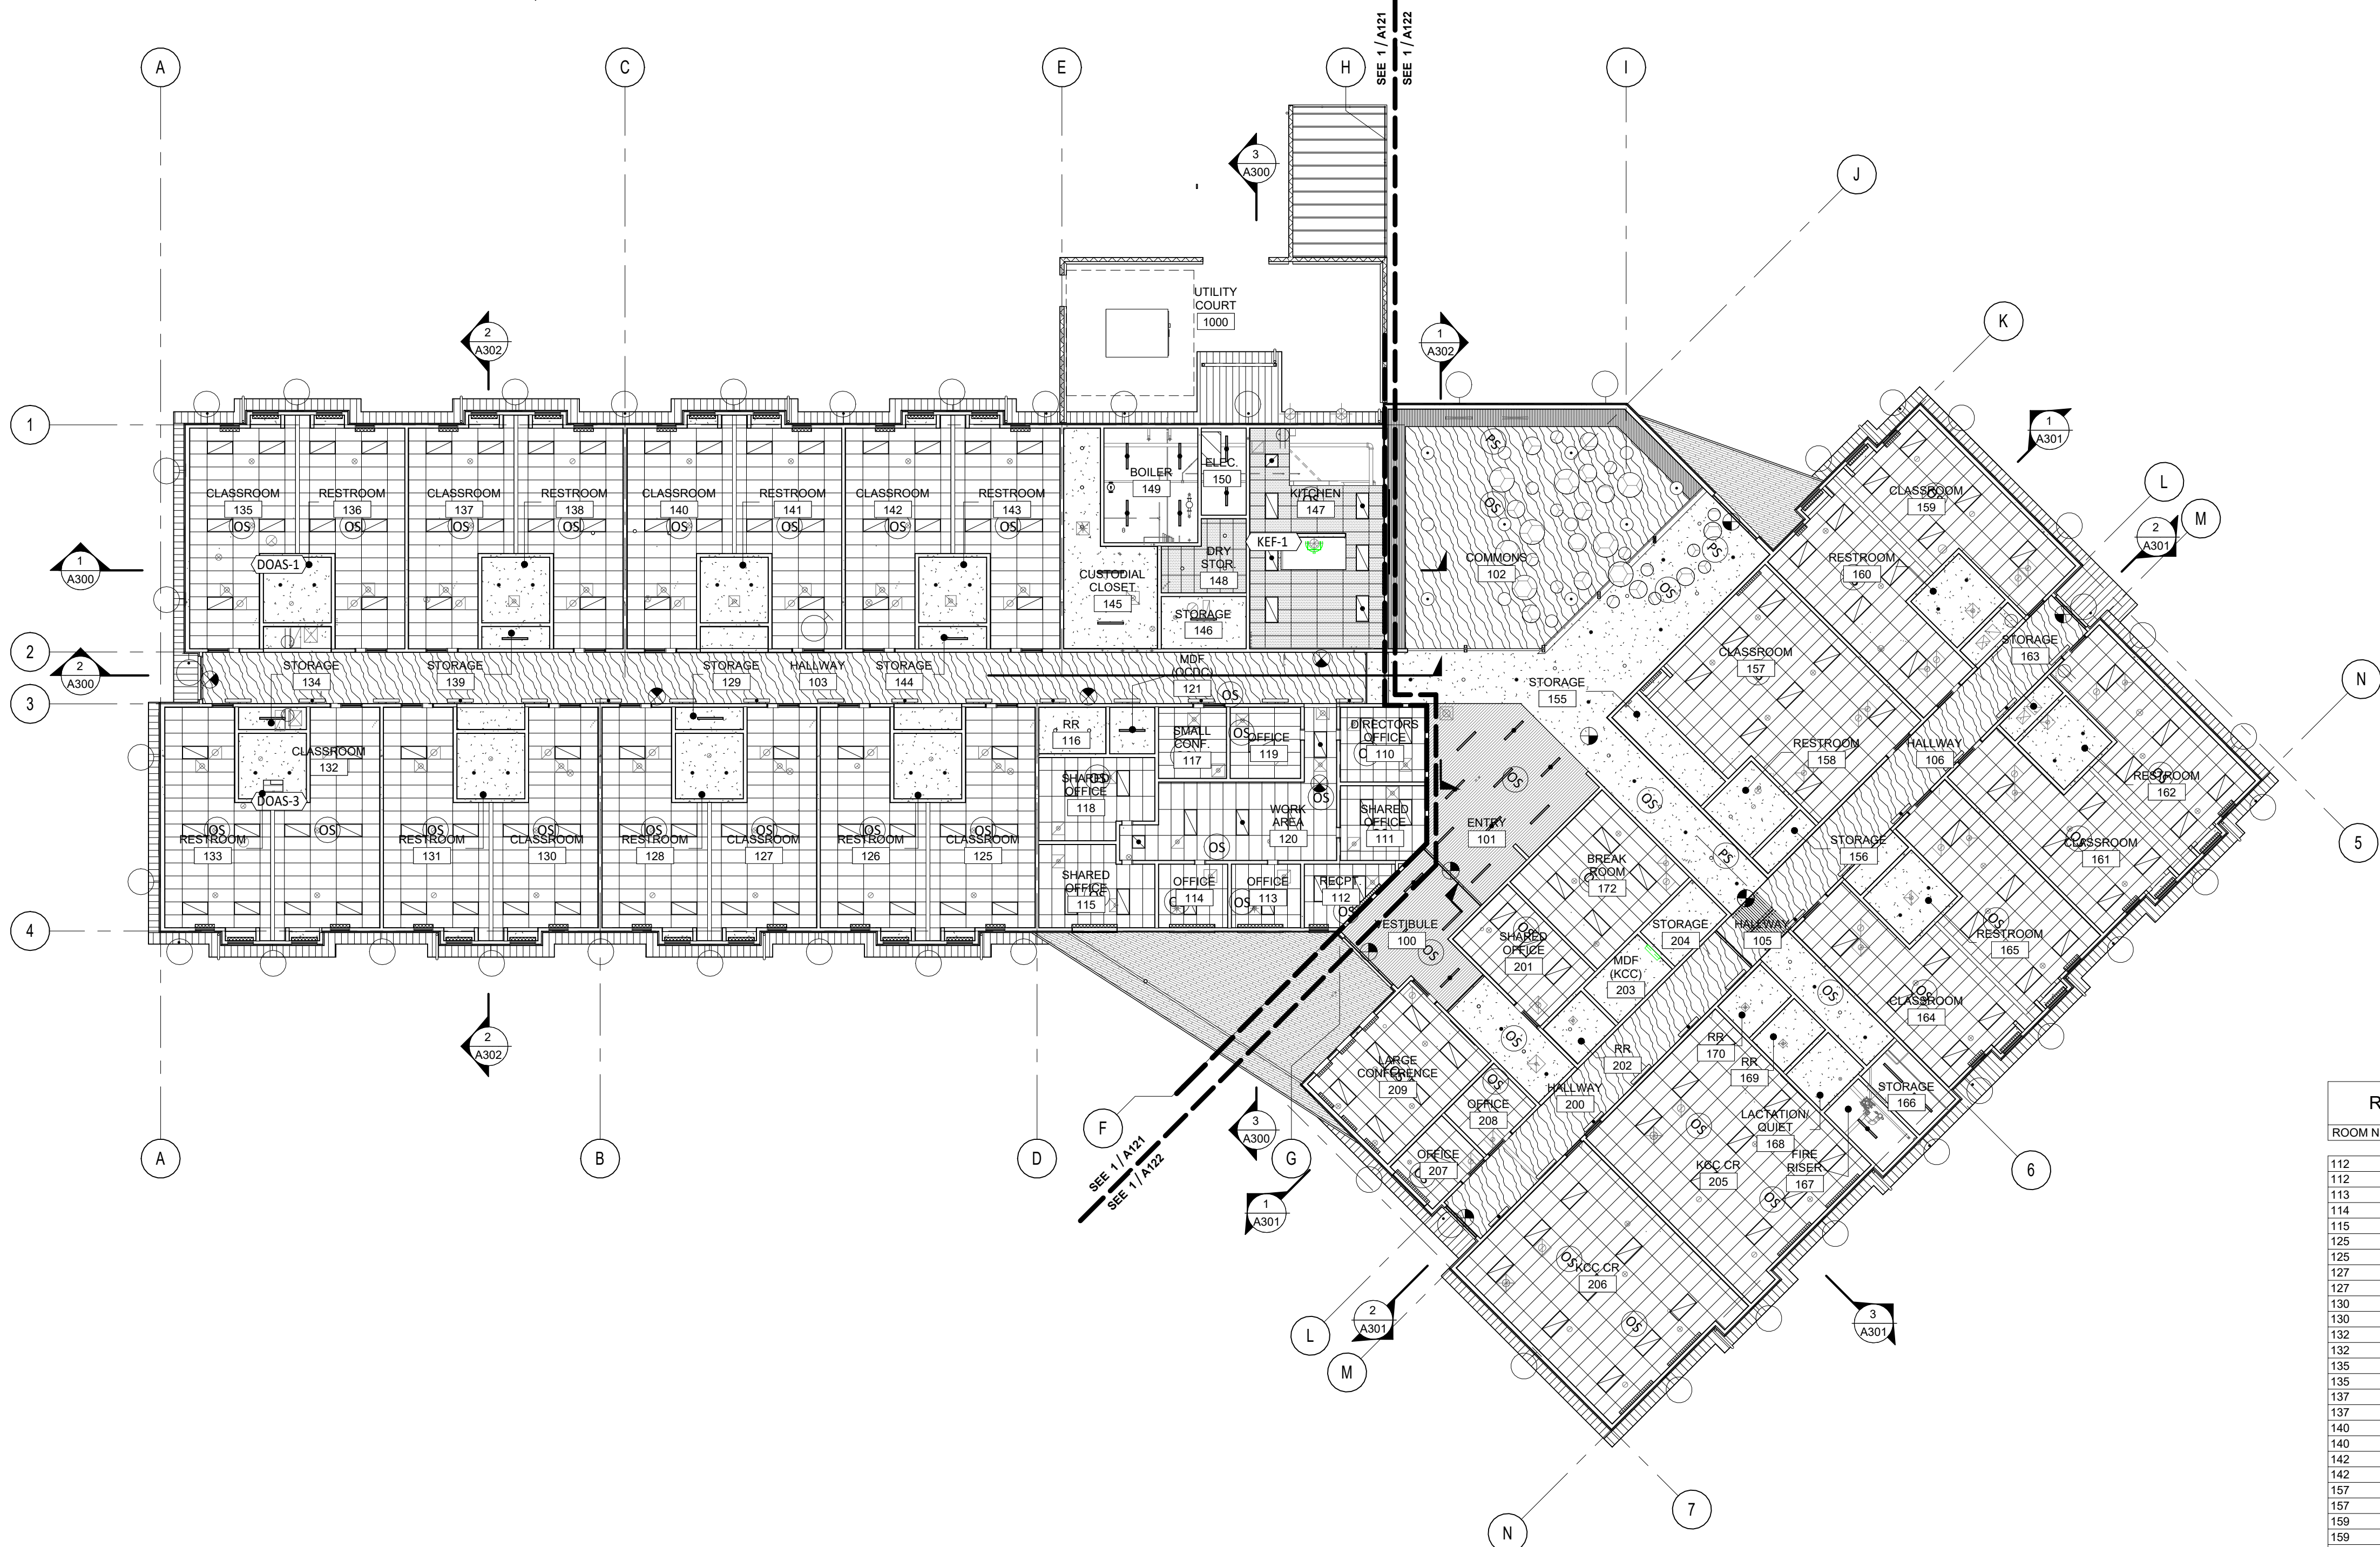

GENERAL NOTES - REFLECTED CEILING PLAN

- A. SEE MECHANICAL ELECTRICAL, AND PLUMBING DRAWINGS FOR ADDITIONAL CEILING INFORMATION
- B. ALL CEILING HEIGHTS SHOWN ARE FROM FINISHED FLOOR UNLESS NOTED OTHERWISE
- C. ALL DIMENSIONS FROM FACE OF STUD OR MASONRY WALL UNLESS NOTED OTHERWISE
- D. PAINT INTERIOR OF ALL EXPOSED METAL DECK AND ROOF FRAMING UNLESS OTHERWISE NOTED
- E. SLOPED CEILING SURFACES SHOWN IN PLAN VIEW WILL APPEAR LESS THAN TRUE LENGTH. SEE SECTIONS AND DETAILS FOR ACTUAL DIMENSIONS.

SPECIFICATION KEYNOTE

KEYNOTES

CEILING MATERIAL LEGEND


- | | | | |
|--|---|--|----------------------------------|
| | ACT-1 - 2 X 4 LAY-IN ACOUSTIC TILE | | WD-1 - WOOD SLAT CEILING |
| | ACT-2 - 2 X 4 LAY-IN ACOUSTIC TILE | | WD-2 - FINISHED WOOD T&G CEILING |
| | GYP BOARD CEILING. PAINT UNLESS NOTED OTHERWISE | | WD-3 - EXTERIOR WOOD CEILING |
| | OPEN TO STRUCTURE | | WD-4 - MAPLE PLYWOOD CEILING |
| | | | MP-7 - EXTERIOR METAL SOFFIT |

CEILING SYMBOLS

- | | | | |
|--|---|--|--|
| | MECHANICAL GRILL
SEE MECHANICAL DWGS | | LIGHT FIXTURES.
SEE ELECTRICAL FOR TYPE |
| | ACCESS PANEL/DOOR | | ADD 4 |
| | CEILING ELEVATION
CEILING MATERIAL | | OPEN TO STRUCTURE |
| | WINDOW SHADE
OR BLIND | | CURTAIN TRACK |
| | EXIT SIGN | | SUSPENDED ACOUSTIC
CEILING CLOUDS |


ROLLER SHADE SCHEDULE				ROLLER SHADE SCHEDULE			
ROOM NUMBER	ROOM NAME	COUNT	WIDTH	ROOM NUMBER	ROOM NAME	COUNT	WIDTH
112	RECP.	1	6'	164	CLASSROOM	1	4'
112	RECP.	1	3'	164	CLASSROOM	1	4'
113	OFFICE	1	7'	164	CLASSROOM	1	3'
114	OFFICE	1	7'	164	CLASSROOM	1	3'
115	SHARED OFFICE	1	7'	205	KCC CR	1	7'
125	CLASSROOM	1	3'	205	KCC CR	1	7'
125	CLASSROOM	1	3'	206	KCC CR	1	7'
127	CLASSROOM	1	3'	206	KCC CR	1	7'
127	CLASSROOM	1	3'	207	OFFICE	1	7'
130	CLASSROOM	1	3'	209	LARGE CONFERENCE	1	3'
130	CLASSROOM	1	3'	209	LARGE CONFERENCE	1	3'
132	CLASSROOM	1	3'	209	LARGE CONFERENCE	1	3'
132	CLASSROOM	1	3'	209	LARGE CONFERENCE	1	3'
135	CLASSROOM	1	3'	209	LARGE CONFERENCE	1	3'
135	CLASSROOM	1	3'	209	LARGE CONFERENCE	1	3'
137	CLASSROOM	1	3'	300	EAST COURTYARD	1	4'
137	CLASSROOM	1	3'	300	EAST COURTYARD	1	4'
140	CLASSROOM	1	3'	300	EAST COURTYARD	1	4'
140	CLASSROOM	1	3'	300	EAST COURTYARD	1	4'
142	CLASSROOM	1	3'	300	EAST COURTYARD	1	4'
142	CLASSROOM	1	3'	300	EAST COURTYARD	1	4'
157	CLASSROOM	1	4'	300	EAST COURTYARD	1	4'
157	CLASSROOM	1	5'	300	EAST COURTYARD	1	4'
159	CLASSROOM	1	4'	301	WEST COURTYARD	1	4'
159	CLASSROOM	1	4'	301	WEST COURTYARD	1	4'
159	CLASSROOM	1	3'	301	WEST COURTYARD	1	4'
159	CLASSROOM	1	2'	301	WEST COURTYARD	1	4'
161	CLASSROOM	1	4'	301	WEST COURTYARD	1	4'
161	CLASSROOM	1	4'	301	WEST COURTYARD	1	4'
161	CLASSROOM	1	3'	301	WEST COURTYARD	1	4'
161	CLASSROOM	1	3'	301	WEST COURTYARD	1	4'
Grand total: 62							

KEYPLAN

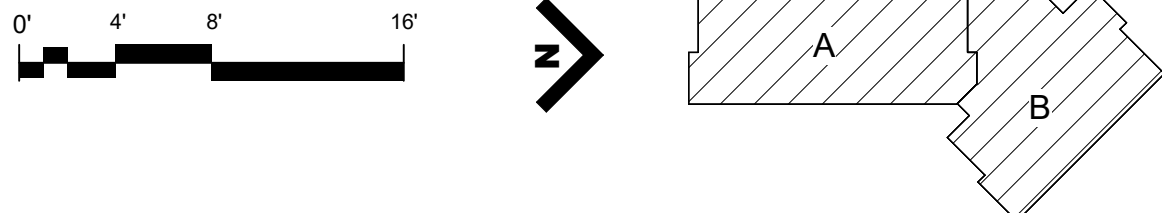


1 OVERALL REFLECTED CEILING PLAN
1/16" = 1'-0"

CEILING SYMBOLS

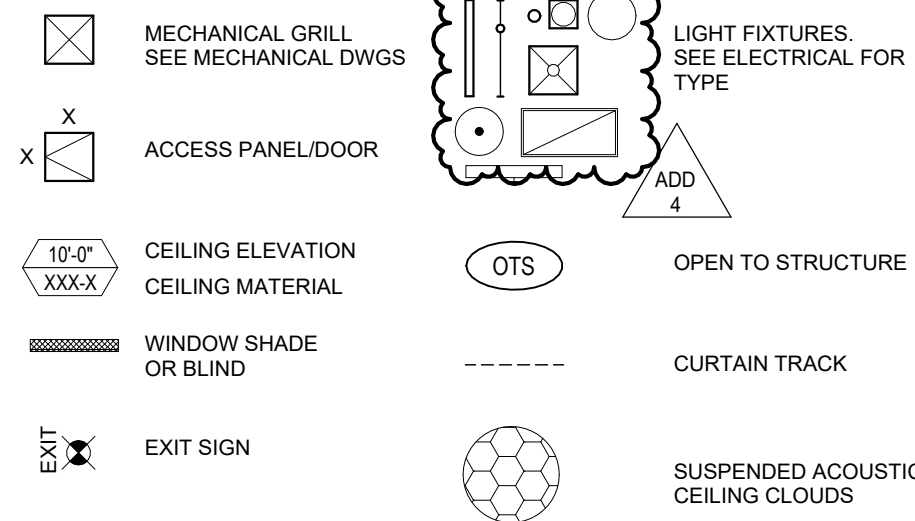


CEILING MATERIAL LEGEND

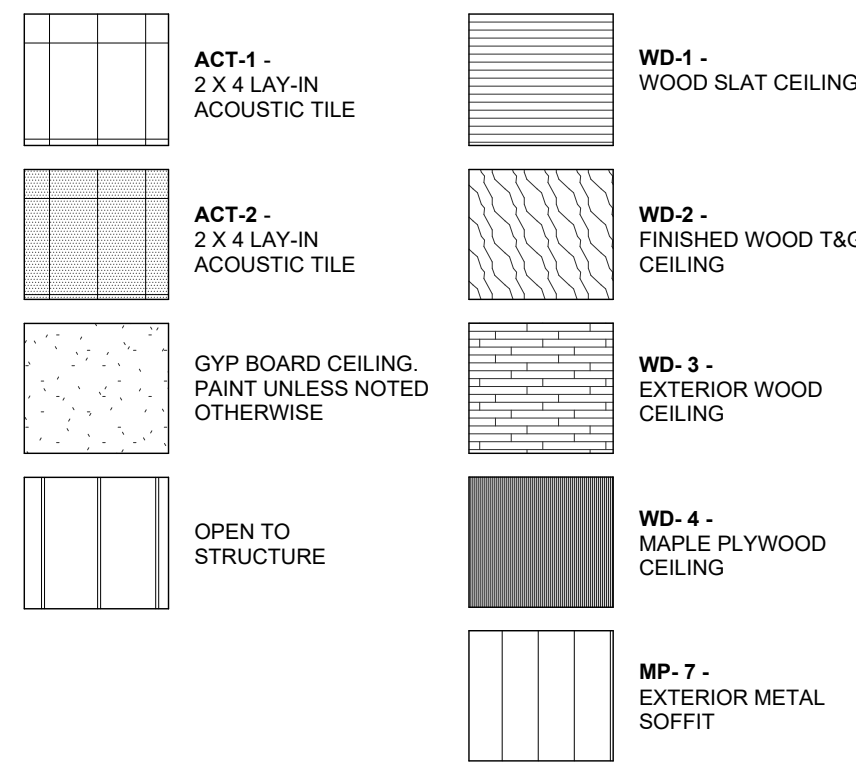

GENERAL NOTES - REFLECTED CEILING PLAN


- A. SEE MECHANICAL ELECTRICAL, AND PLUMBING DRAWINGS FOR ADDITIONAL CEILING INFORMATION
B. ALL CEILING HEIGHTS SHOWN ARE FROM FINISHED FLOOR UNLESS NOTED OTHERWISE
C. ALL DIMENSIONS FROM FACE OF STUD OR MASONRY WALL UNLESS NOTED OTHERWISE
D. PAINT INTERIOR OF ALL EXPOSED METAL DECK AND ROOF FRAMING UNLESS OTHERWISE NOTED
E. SLOPED CEILING SURFACES SHOWN IN PLAN VIEW WILL APPEAR LESS THAN TRUE LENGTH. SEE SECTIONS AND DETAILS FOR ACTUAL DIMENSIONS.

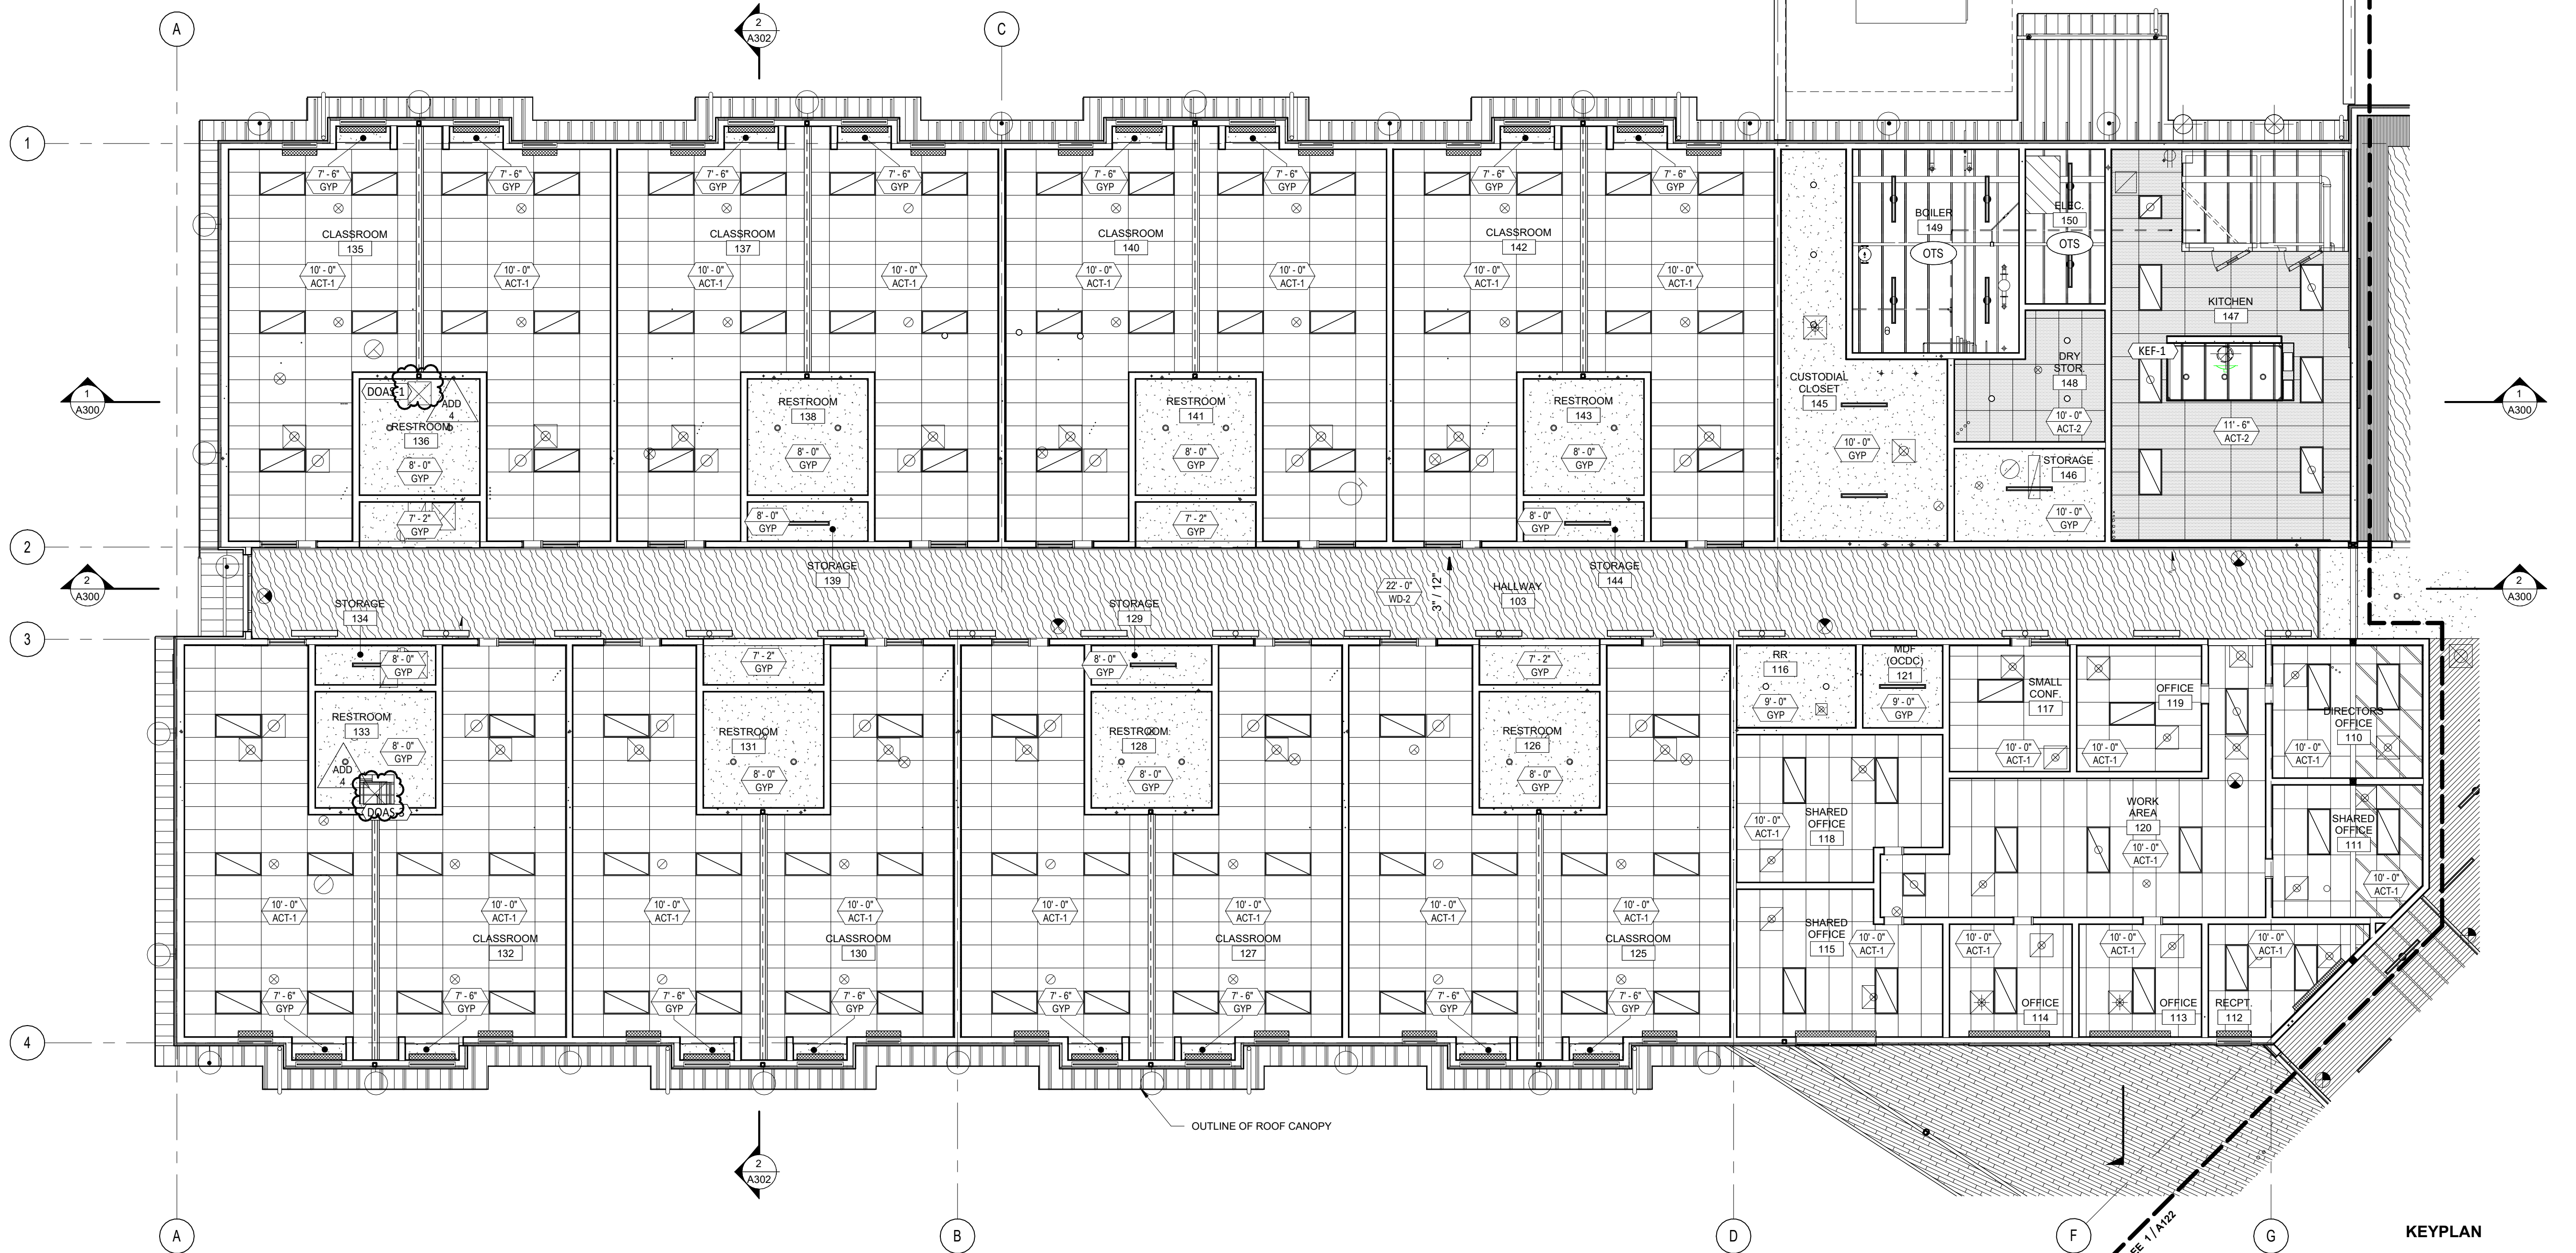

1 REFLECTED CEILING PLAN - SECTOR A
1/8" = 1'-0"

1 REFLECTED CEILING PLAN - SECTOR B

1/8" = 1'-0"

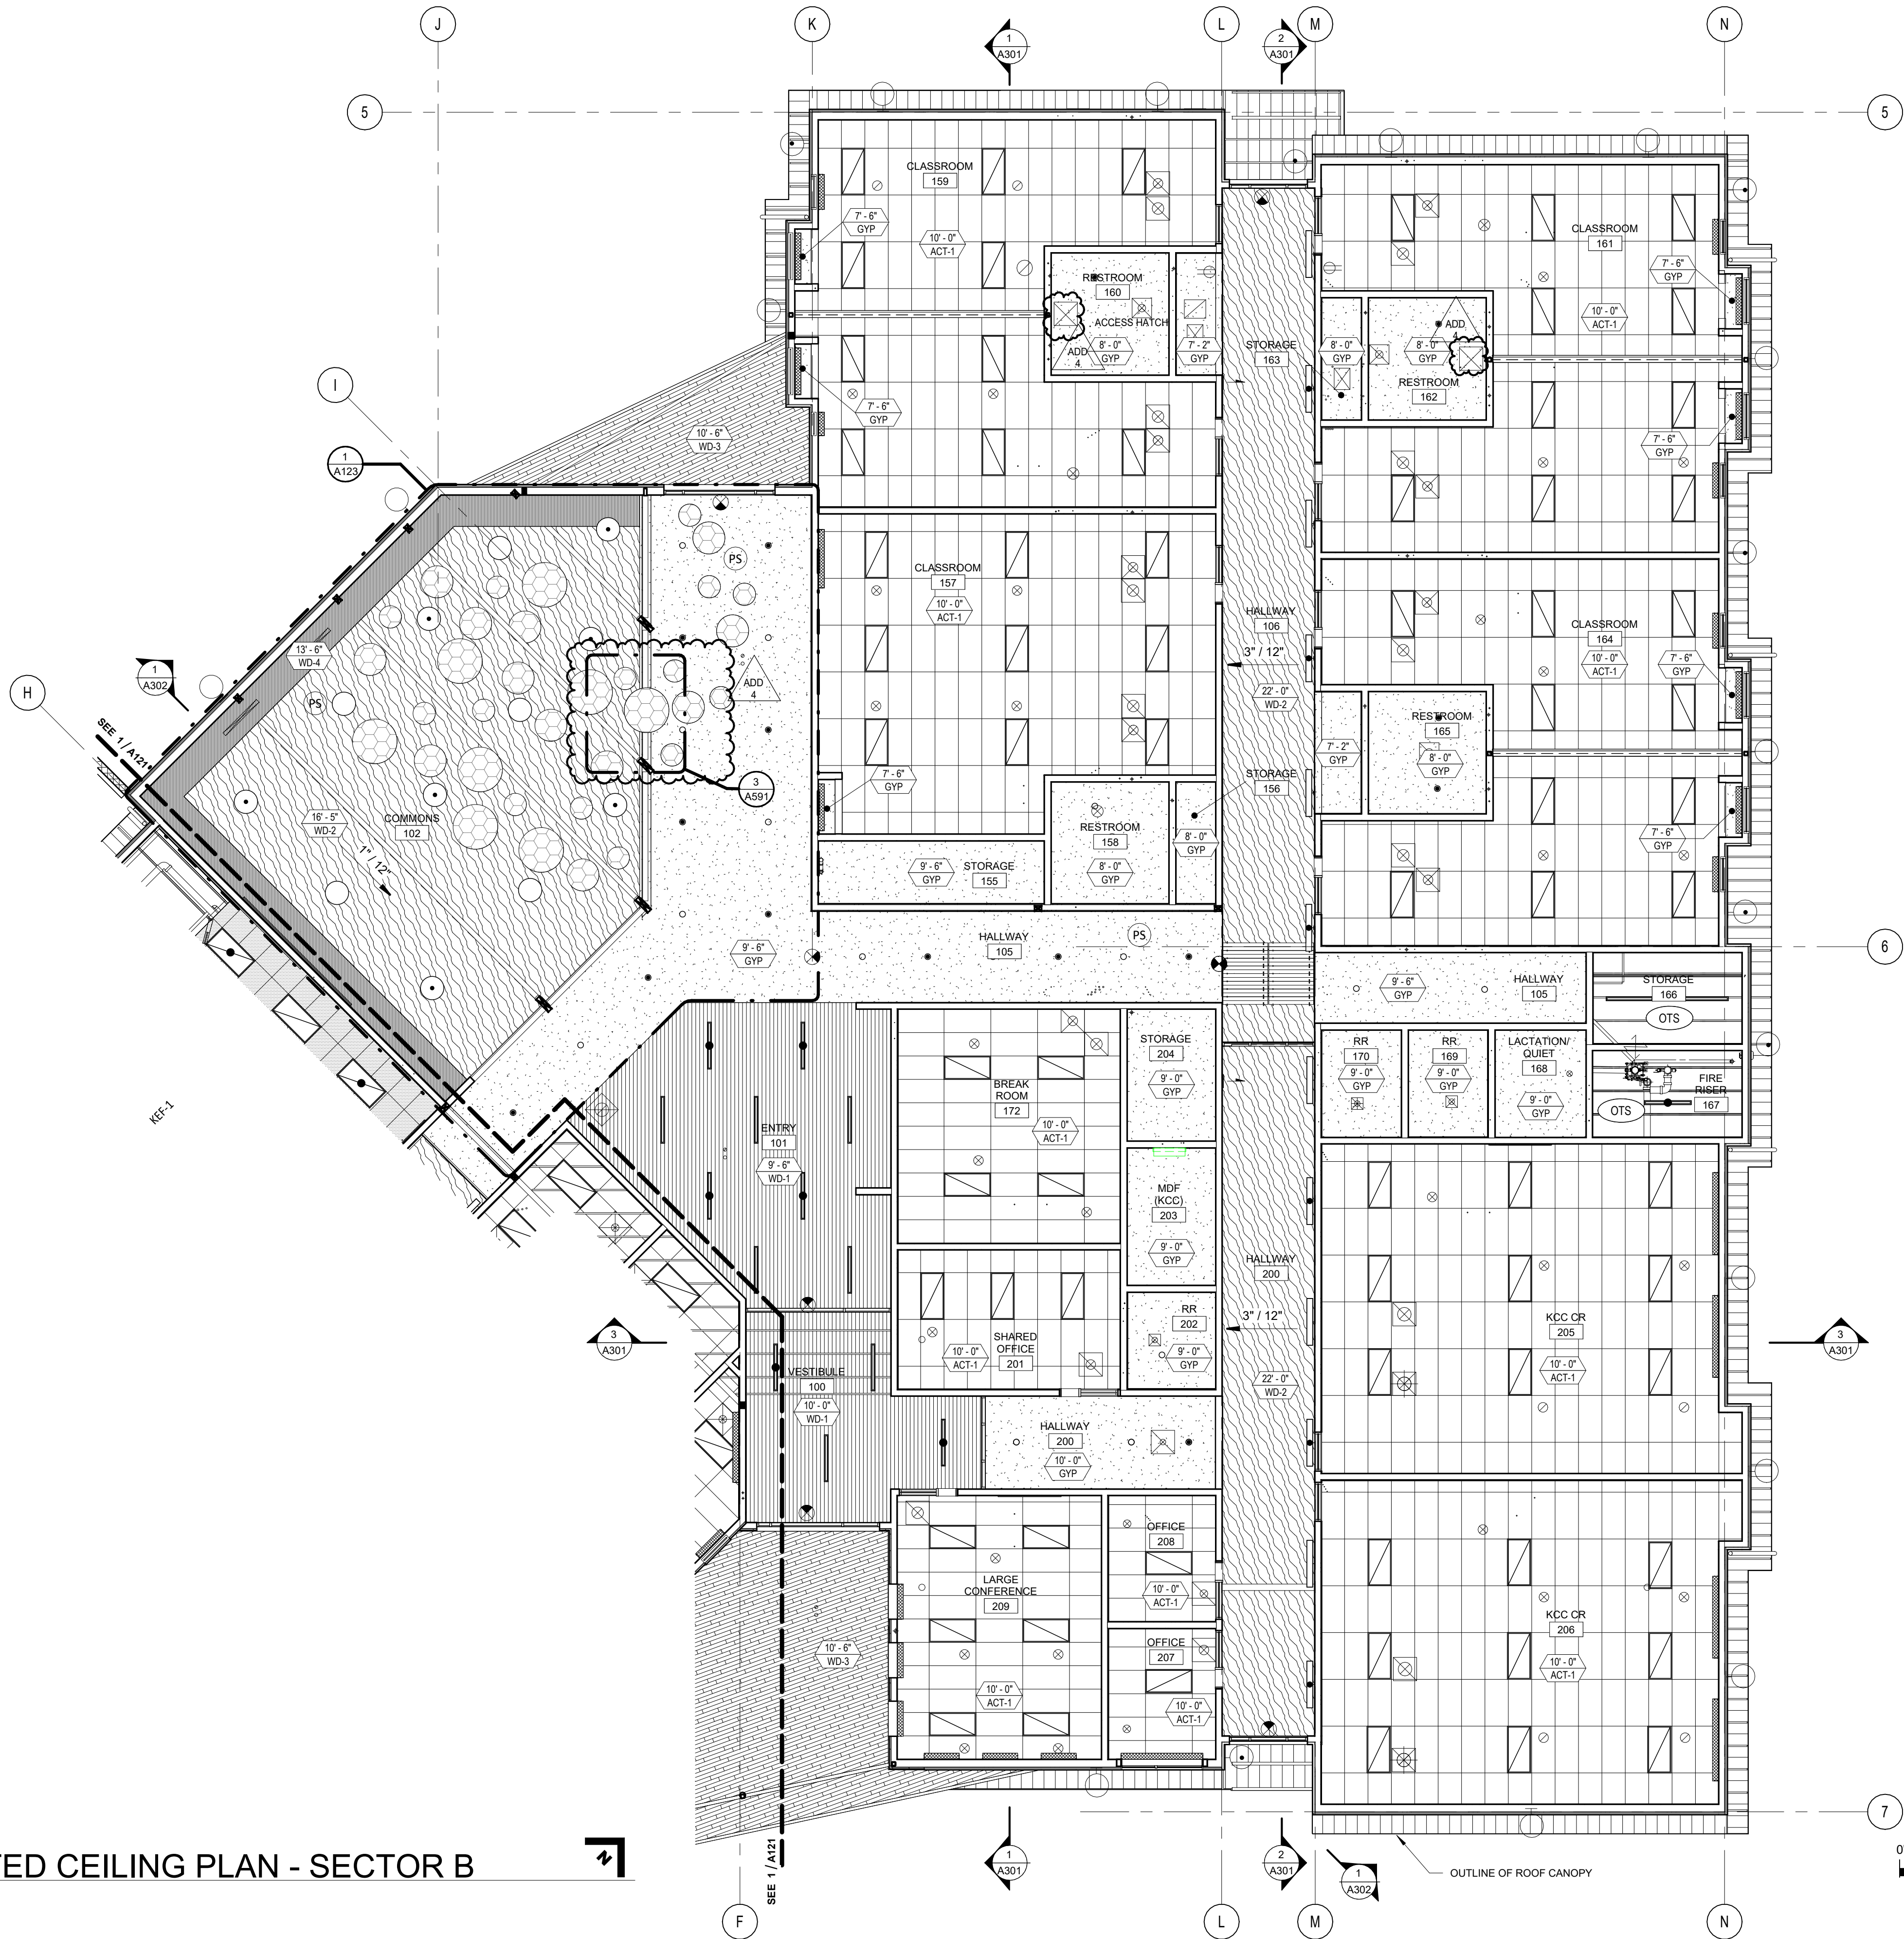

GENERAL NOTES - REFLECTED CEILING PLAN

- A. SEE MECHANICAL ELECTRICAL, AND PLUMBING DRAWINGS FOR ADDITIONAL CEILING INFORMATION
- B. ALL CEILING HEIGHTS SHOWN ARE FROM FINISHED FLOOR UNLESS NOTED OTHERWISE
- C. ALL DIMENSIONS FROM FACE OF STUD OR MASONRY WALL UNLESS NOTED OTHERWISE
- D. PAINT INTERIOR OF ALL EXPOSED METAL DECK AND ROOF FRAMING UNLESS OTHERWISE NOTED
- E. SLOPED CEILING SURFACES SHOWN IN PLAN VIEW WILL APPEAR LESS THAN TRUE LENGTH. SEE SECTIONS AND DETAILS FOR ACTUAL DIMENSIONS.

SPECIFICATION KEYNOTE

KEYNOTES

CEILING MATERIAL LEGEND

	ACT-1 - 2 X 4 LAY-IN ACOUSTIC TILE		WD-1 - WOOD SLAT CEILING
	ACT-2 - 2 X 4 LAY-IN ACOUSTIC TILE		WD-2 - FINISHED WOOD T&G CEILING
	GYP BOARD CEILING. PAINT UNLESS NOTED OTHERWISE		WD-3 - EXTERIOR WOOD CEILING
	OPEN TO STRUCTURE		WD-4 - MAPLE PLYWOOD CEILING
			MP-7 - EXTERIOR METAL SOFFIT

CEILING SYMBOLS

	MECHANICAL GRILL SEE MECHANICAL DWGS		LIGHT FIXTURES. SEE ELECTRICAL FOR TYPE
	ACCESS PANEL/DOOR		OPEN TO STRUCTURE
	CEILING ELEVATION CEILING MATERIAL		CURTAIN TRACK
	WINDOW SHADE OR BLIND		SUSPENDED ACOUSTIC CEILING CLOUDS
	EXIT SIGN		

KEYPLAN

BID AND PERMIT SET

KLAMATH COMMUNITY COLLEGE
CHILDCARE LEARNING CENTER

PROJECT #: 2331.00
KLAMATH COMMUNITY COLLEGE
7390 S. 6TH ST. KLAMATH FALLS, OR 97603

SHEET TITLE:
REFLECTED
CEILING PLAN
- SECTOR B


REVISIONS:		
#	DESCRP.	DATE
1	ADD 4	08.29.2025

ISSUE DATE: 08/01/2025

A122



PIVOT
ARCHITECTURE

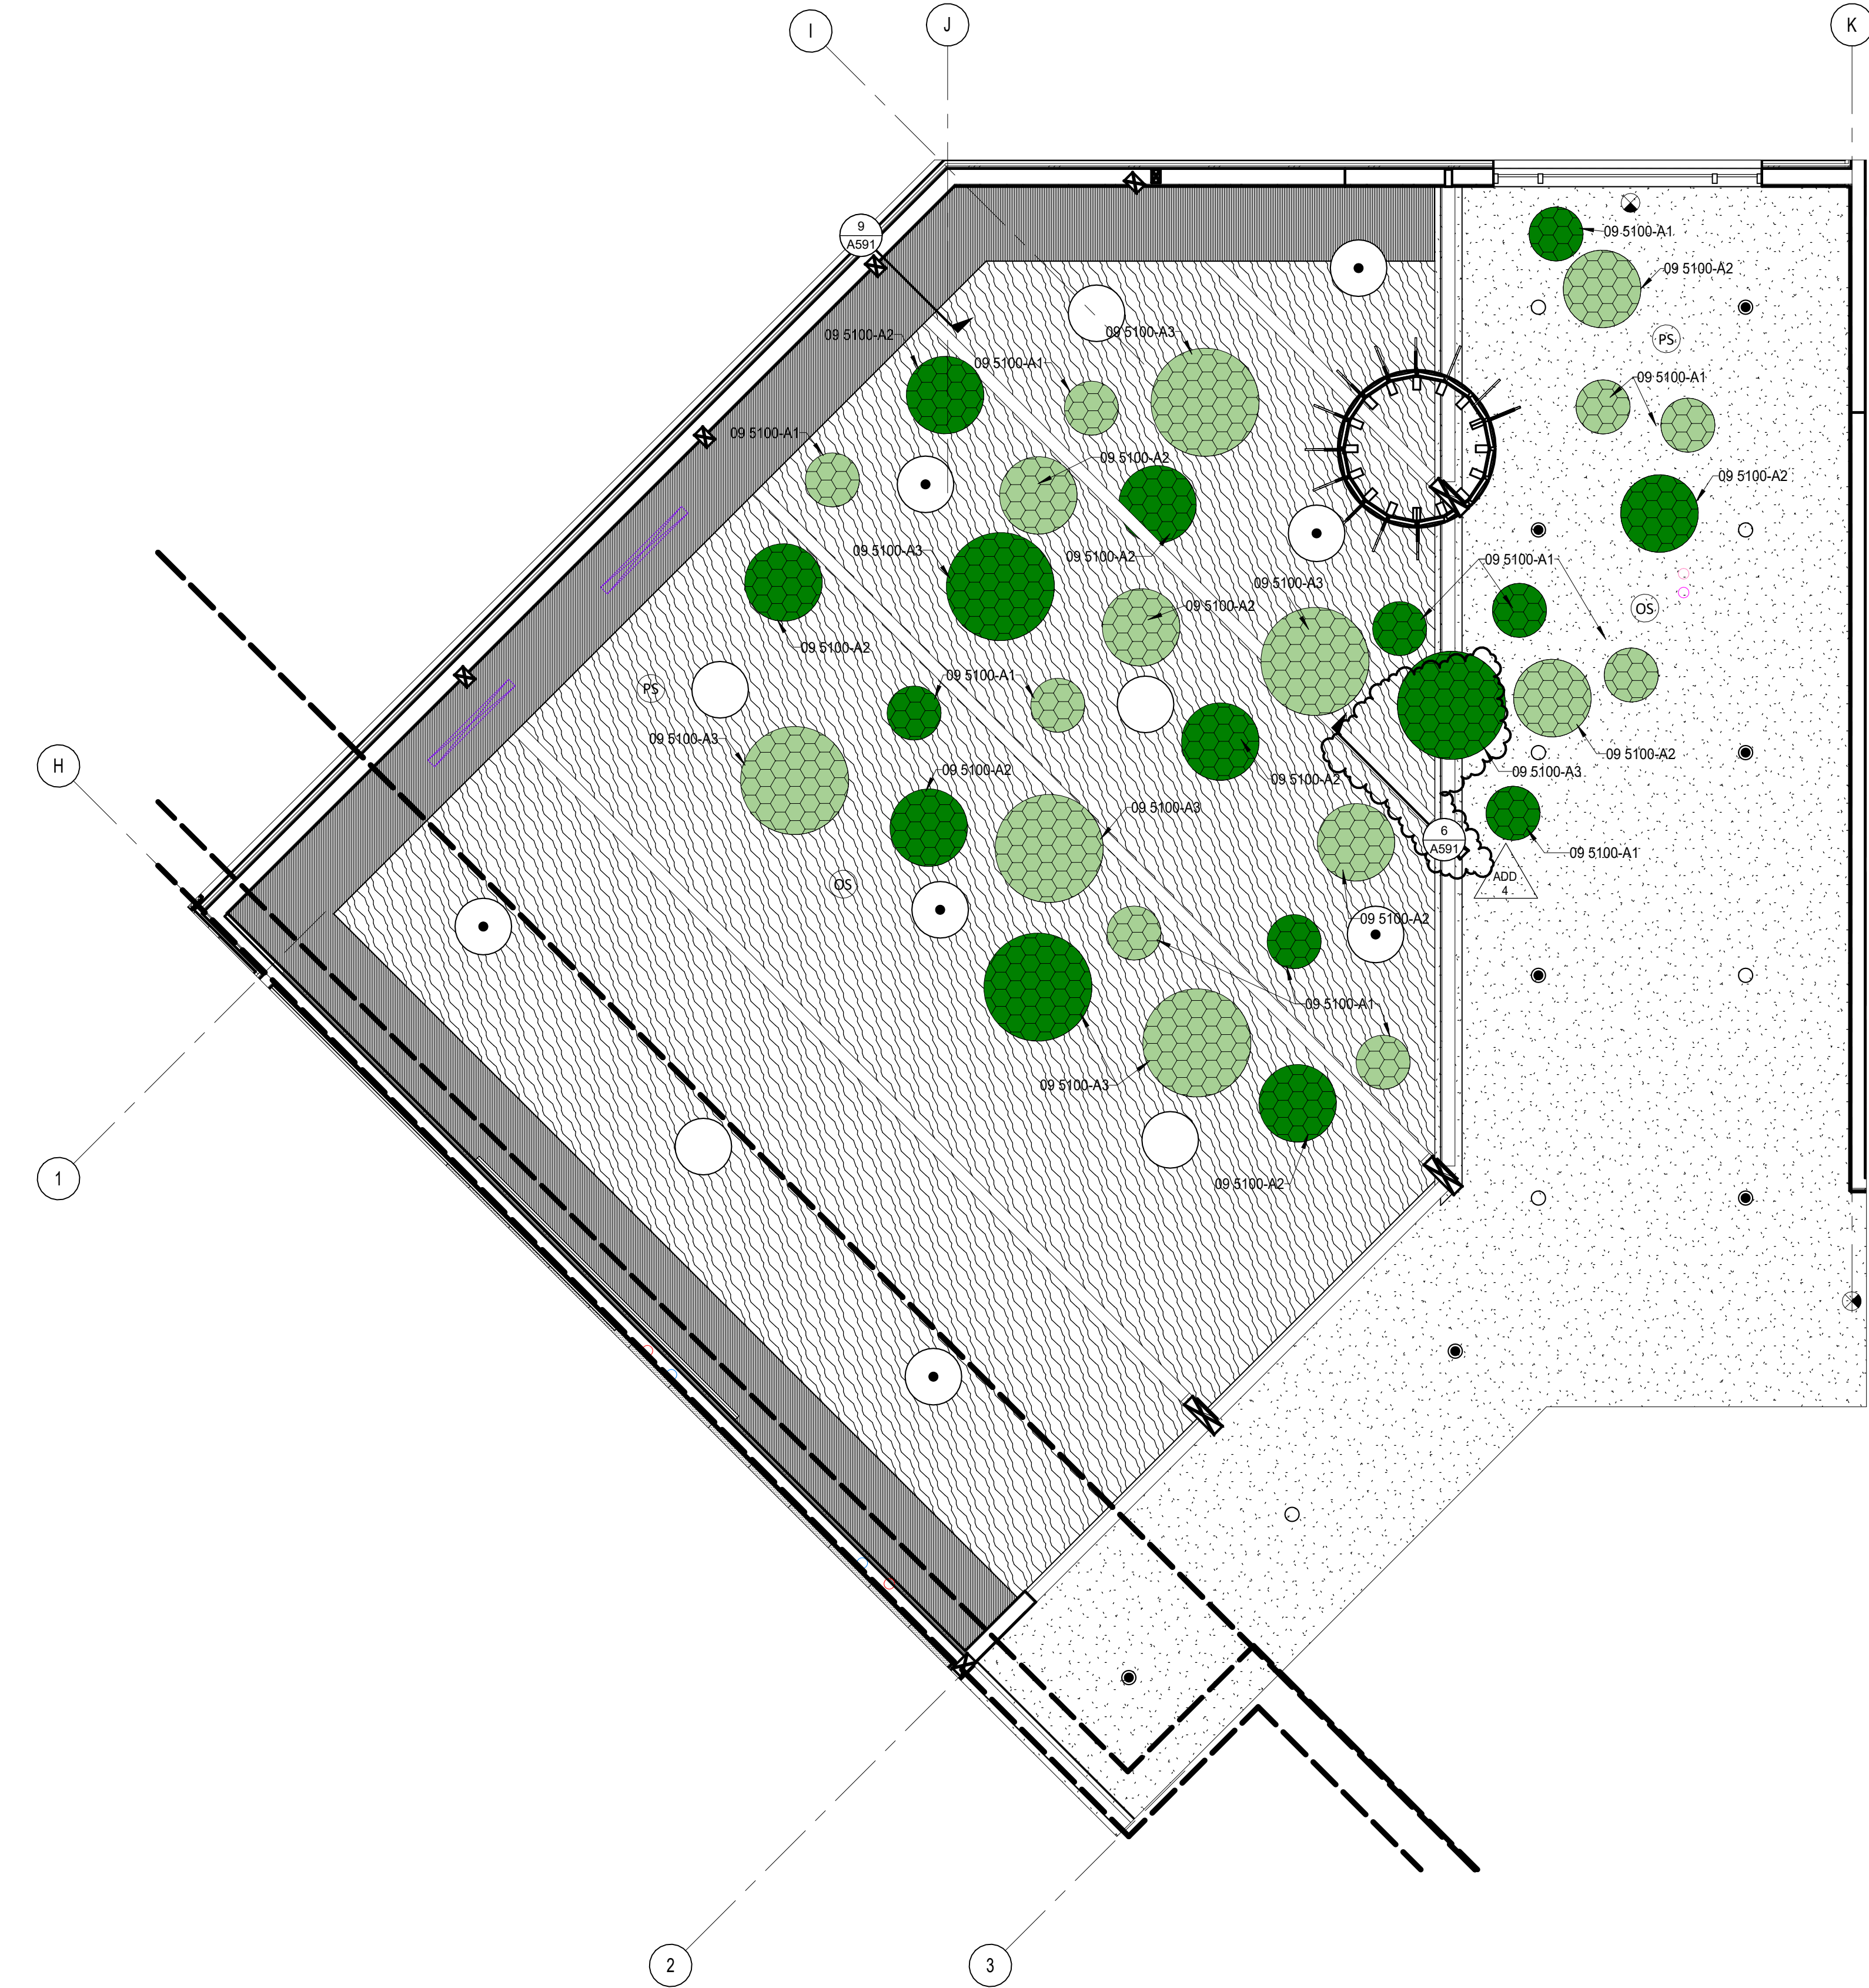

1 REFLECTED CEILING PLAN - COMMONS
1/4" = 1'-0"

GENERAL NOTES - REFLECTED CEILING PLAN


- A. SEE MECHANICAL ELECTRICAL, AND PLUMBING DRAWINGS FOR ADDITIONAL CEILING INFORMATION
- B. ALL CEILING HEIGHTS SHOWN ARE FROM FINISHED FLOOR UNLESS NOTED OTHERWISE
- C. ALL DIMENSIONS FROM FACE OF STUD OR MASONRY WALL UNLESS NOTED OTHERWISE
- D. PAINT INTERIOR OF ALL EXPOSED METAL DECK AND ROOF FRAMING UNLESS OTHERWISE NOTED
- E. SLOPED CEILING SURFACES SHOWN IN PLAN VIEW WILL APPEAR LESS THAN TRUE LENGTH. SEE SECTIONS AND DETAILS FOR ACTUAL DIMENSIONS.

SPECIFICATION KEYNOTE


09 5100-A1
09 5100-A2
09 5100-A3

KEYNOTES


ACOUSTIC MATERIAL LEGEND

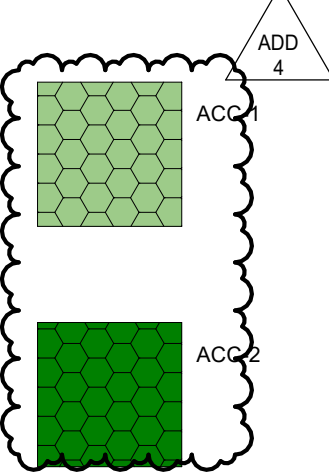

CEILING SYMBOLS

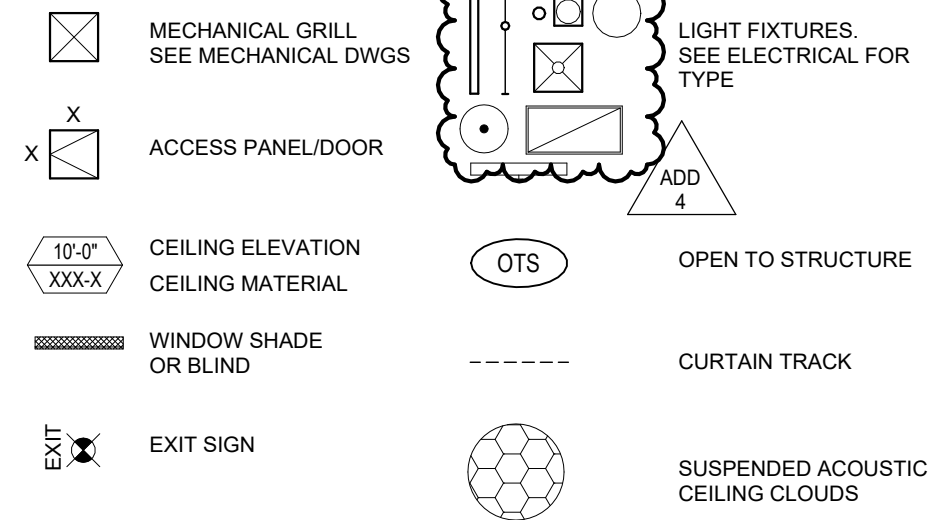

KEYPLAN

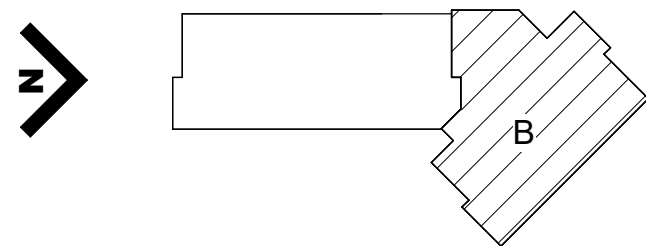

BID AND PERMIT SET
KLAMATH COMMUNITY COLLEGE
CHILDCARE LEARNING CENTER

PROJECT # 2331.00
KLAMATH COMMUNITY COLLEGE
7390 S. 6TH ST. KLAMATH FALLS, OR 97603

SHEET TITLE:
REFLECTED
CEILING PLAN
- COMMONS
ACOUSTIC
CLOUDS

REVISIONS:		
#	DESCRP.	DATE
1	ADD 4	08.29.2025

ISSUE DATE: 08/01/2025

A123

GENERAL NOTES - ROOF PLANS

- A. REFER TO MECHANICAL, ELECTRICAL AND PLUMBING DRAWINGS FOR SIZE AND LOCATIONS OF ALL THROUGH ROOF PENETRATIONS. FLASH NEW PENETRATIONS TO ROOF IN ACCORDANCE WITH ROOFING MANUFACTURER'S STANDARD DETAILS.
- B. FALL ARREST SYSTEM SHOWN IS SCHEMATIC. FINAL SYSTEM MAY VARY BASED ON DESIGN BY THE CONTRACTOR. SEE SPECIFICATIONS FOR DESIGN-BUILD REQUIREMENTS.


SPECIFICATION KEYNOTE

- 07 4113-P SNOW GUARD CLAMP
07 6200-C PRE-FINISHED GALVANIZED STEEL GUTTER, EXPOSED
07 6200-M STEEL PIPE DOWNSPOUT


KEYNOTES

ROOF ASSEMBLY LEGEND:

- POLYVINYL CHLORIDE (PVC) ROOF ASSEMBLY**
- SINGLE-PLY PVC MEMBRANE
 - 1/2" COVER BOARD
 - R-30 RIGID INSULATION
 - VAPOR BARRIER
 - 3/4" PLYWOOD SHEATHING
 - STRUCTURAL MEMBER
- METAL ROOF PANELS ROOF ASSEMBLY (FIXED PATTERN)**
- STANDING SEAM PANELS
 - SELF-ADHERED WATERPROOF MEMBRANE
 - 1/2" COVER BOARD
 - R-30 RIGID INSULATION
 - VAPOR BARRIER
 - 3/4" PLYWOOD SHEATHING
 - STRUCTURAL MEMBER
- STORAGE METAL ROOF PANELS ROOF ASSEMBLY (FIXED PATTERN)**
- STANDING SEAM PANELS
 - STRUCTURAL MEMBER

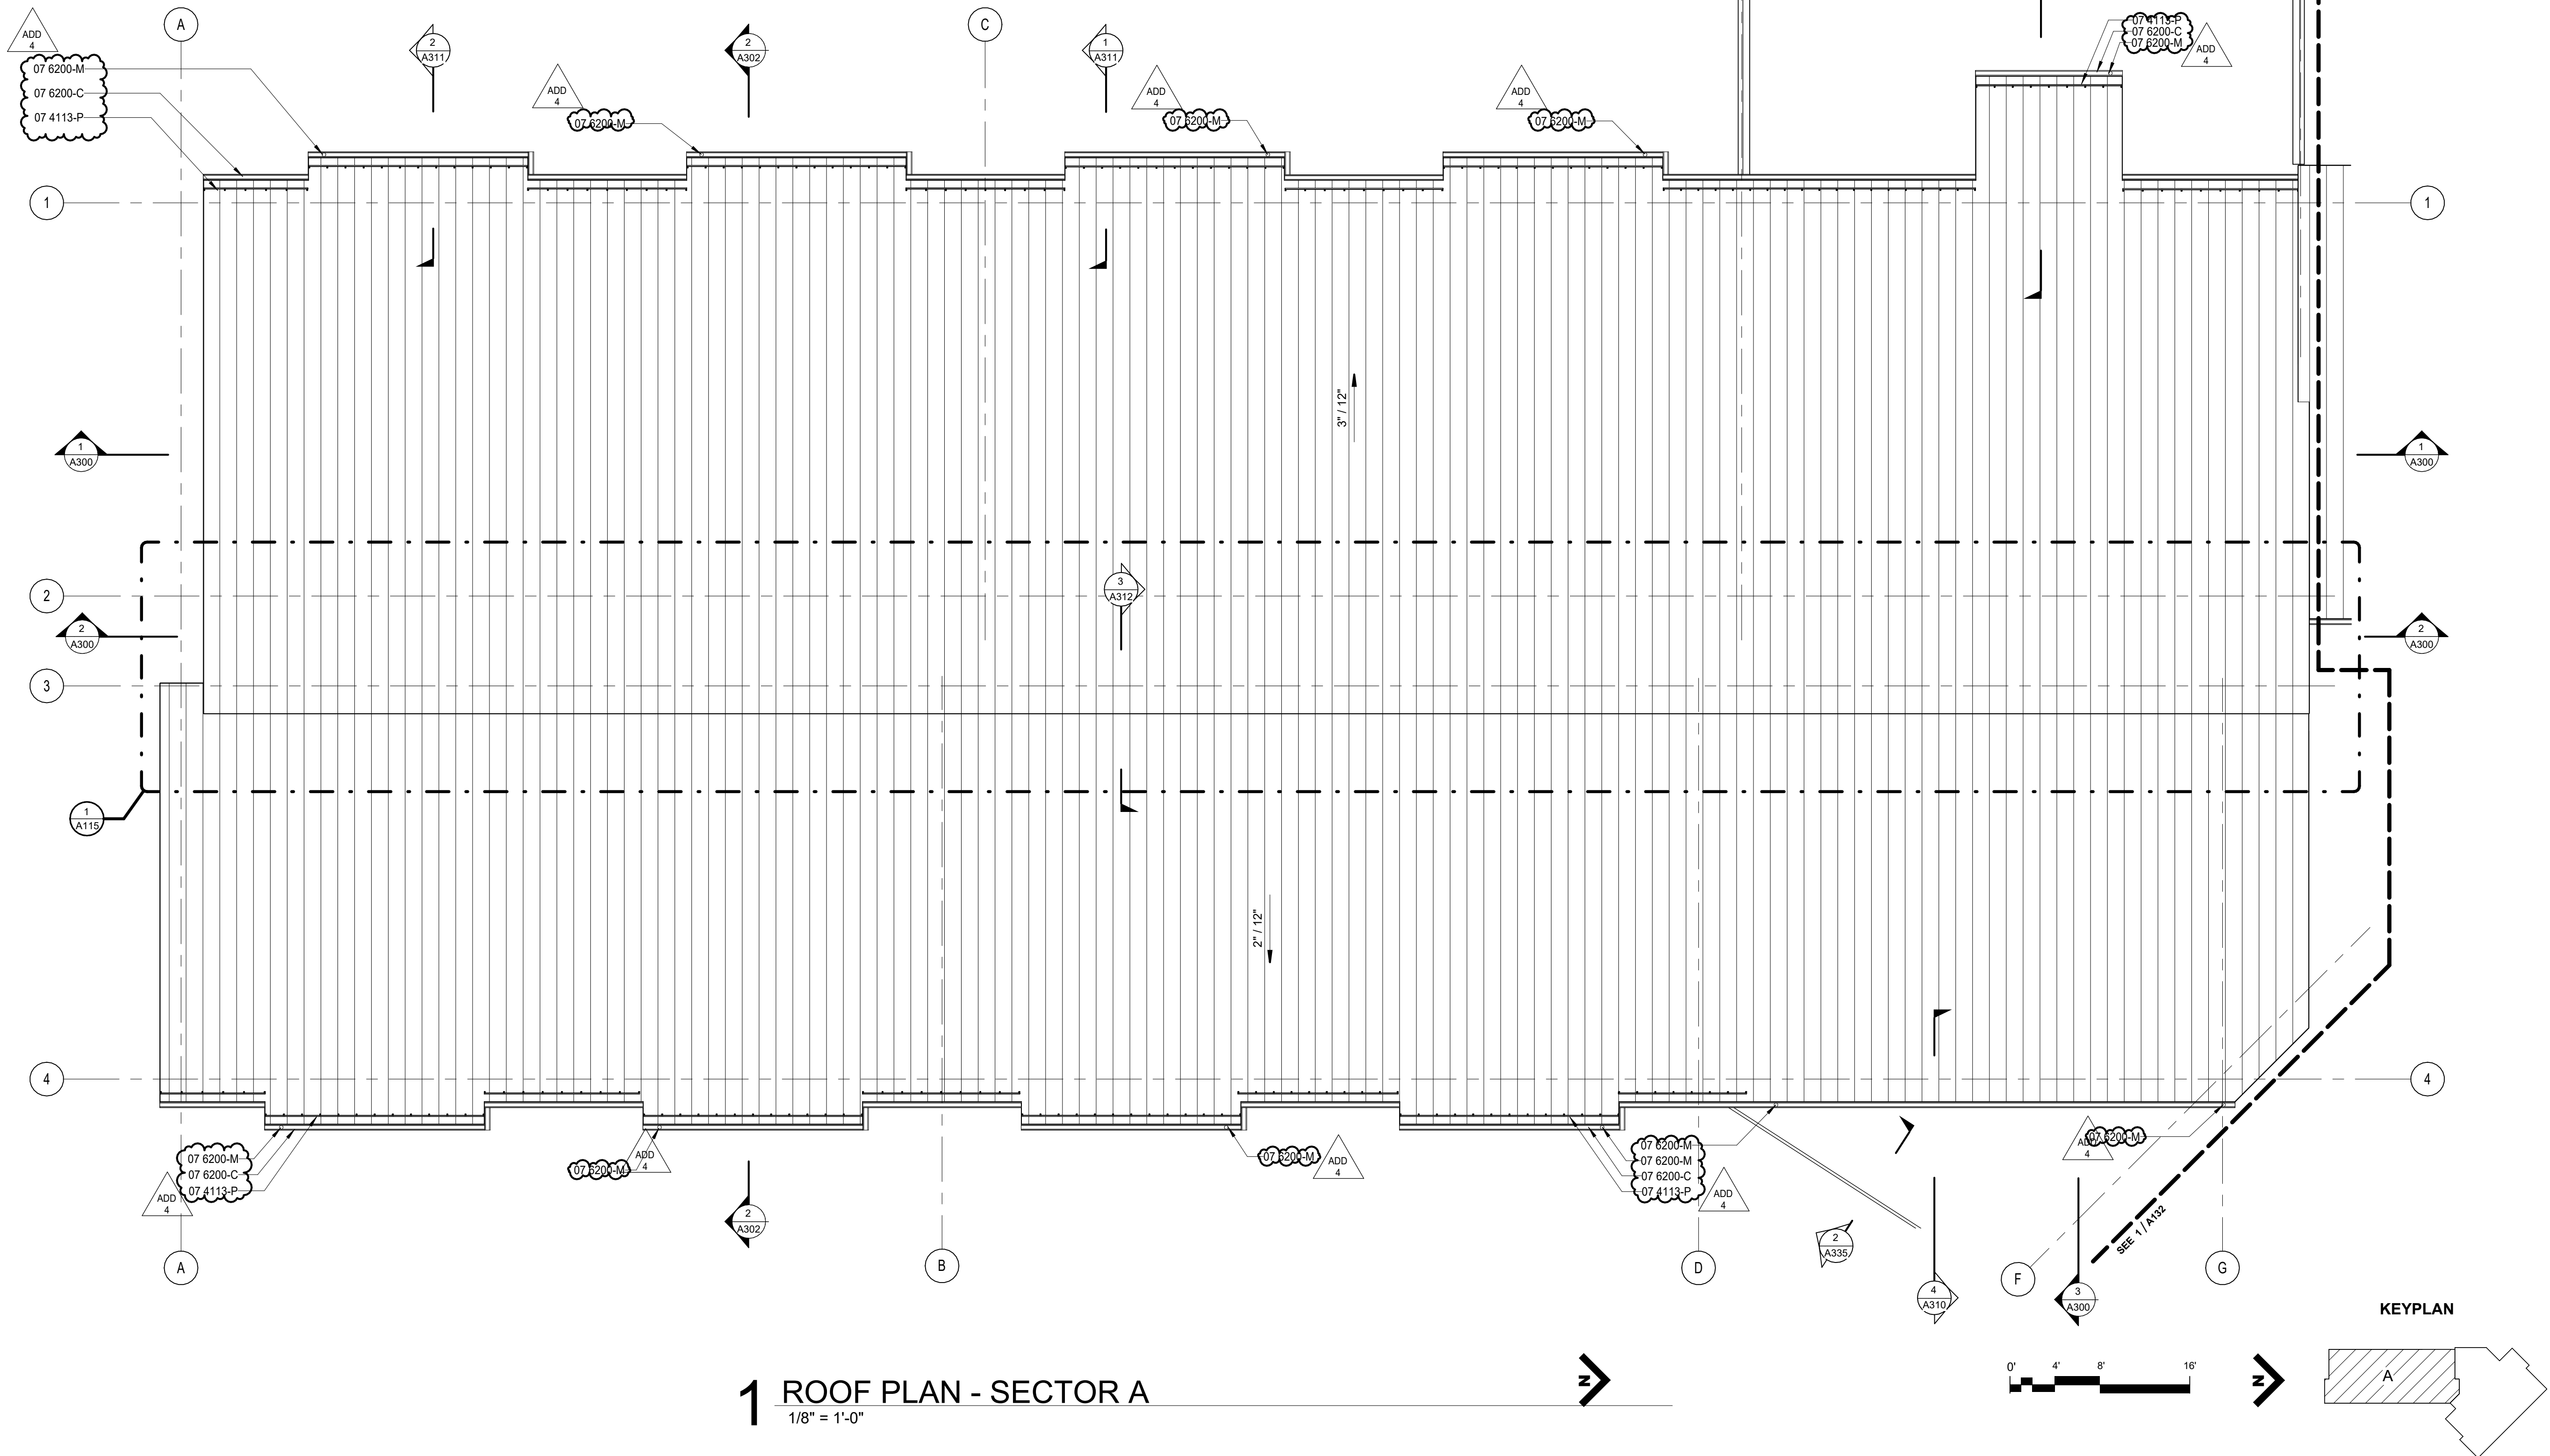

1 ROOF PLAN - SECTOR A
1/8" = 1'-0"

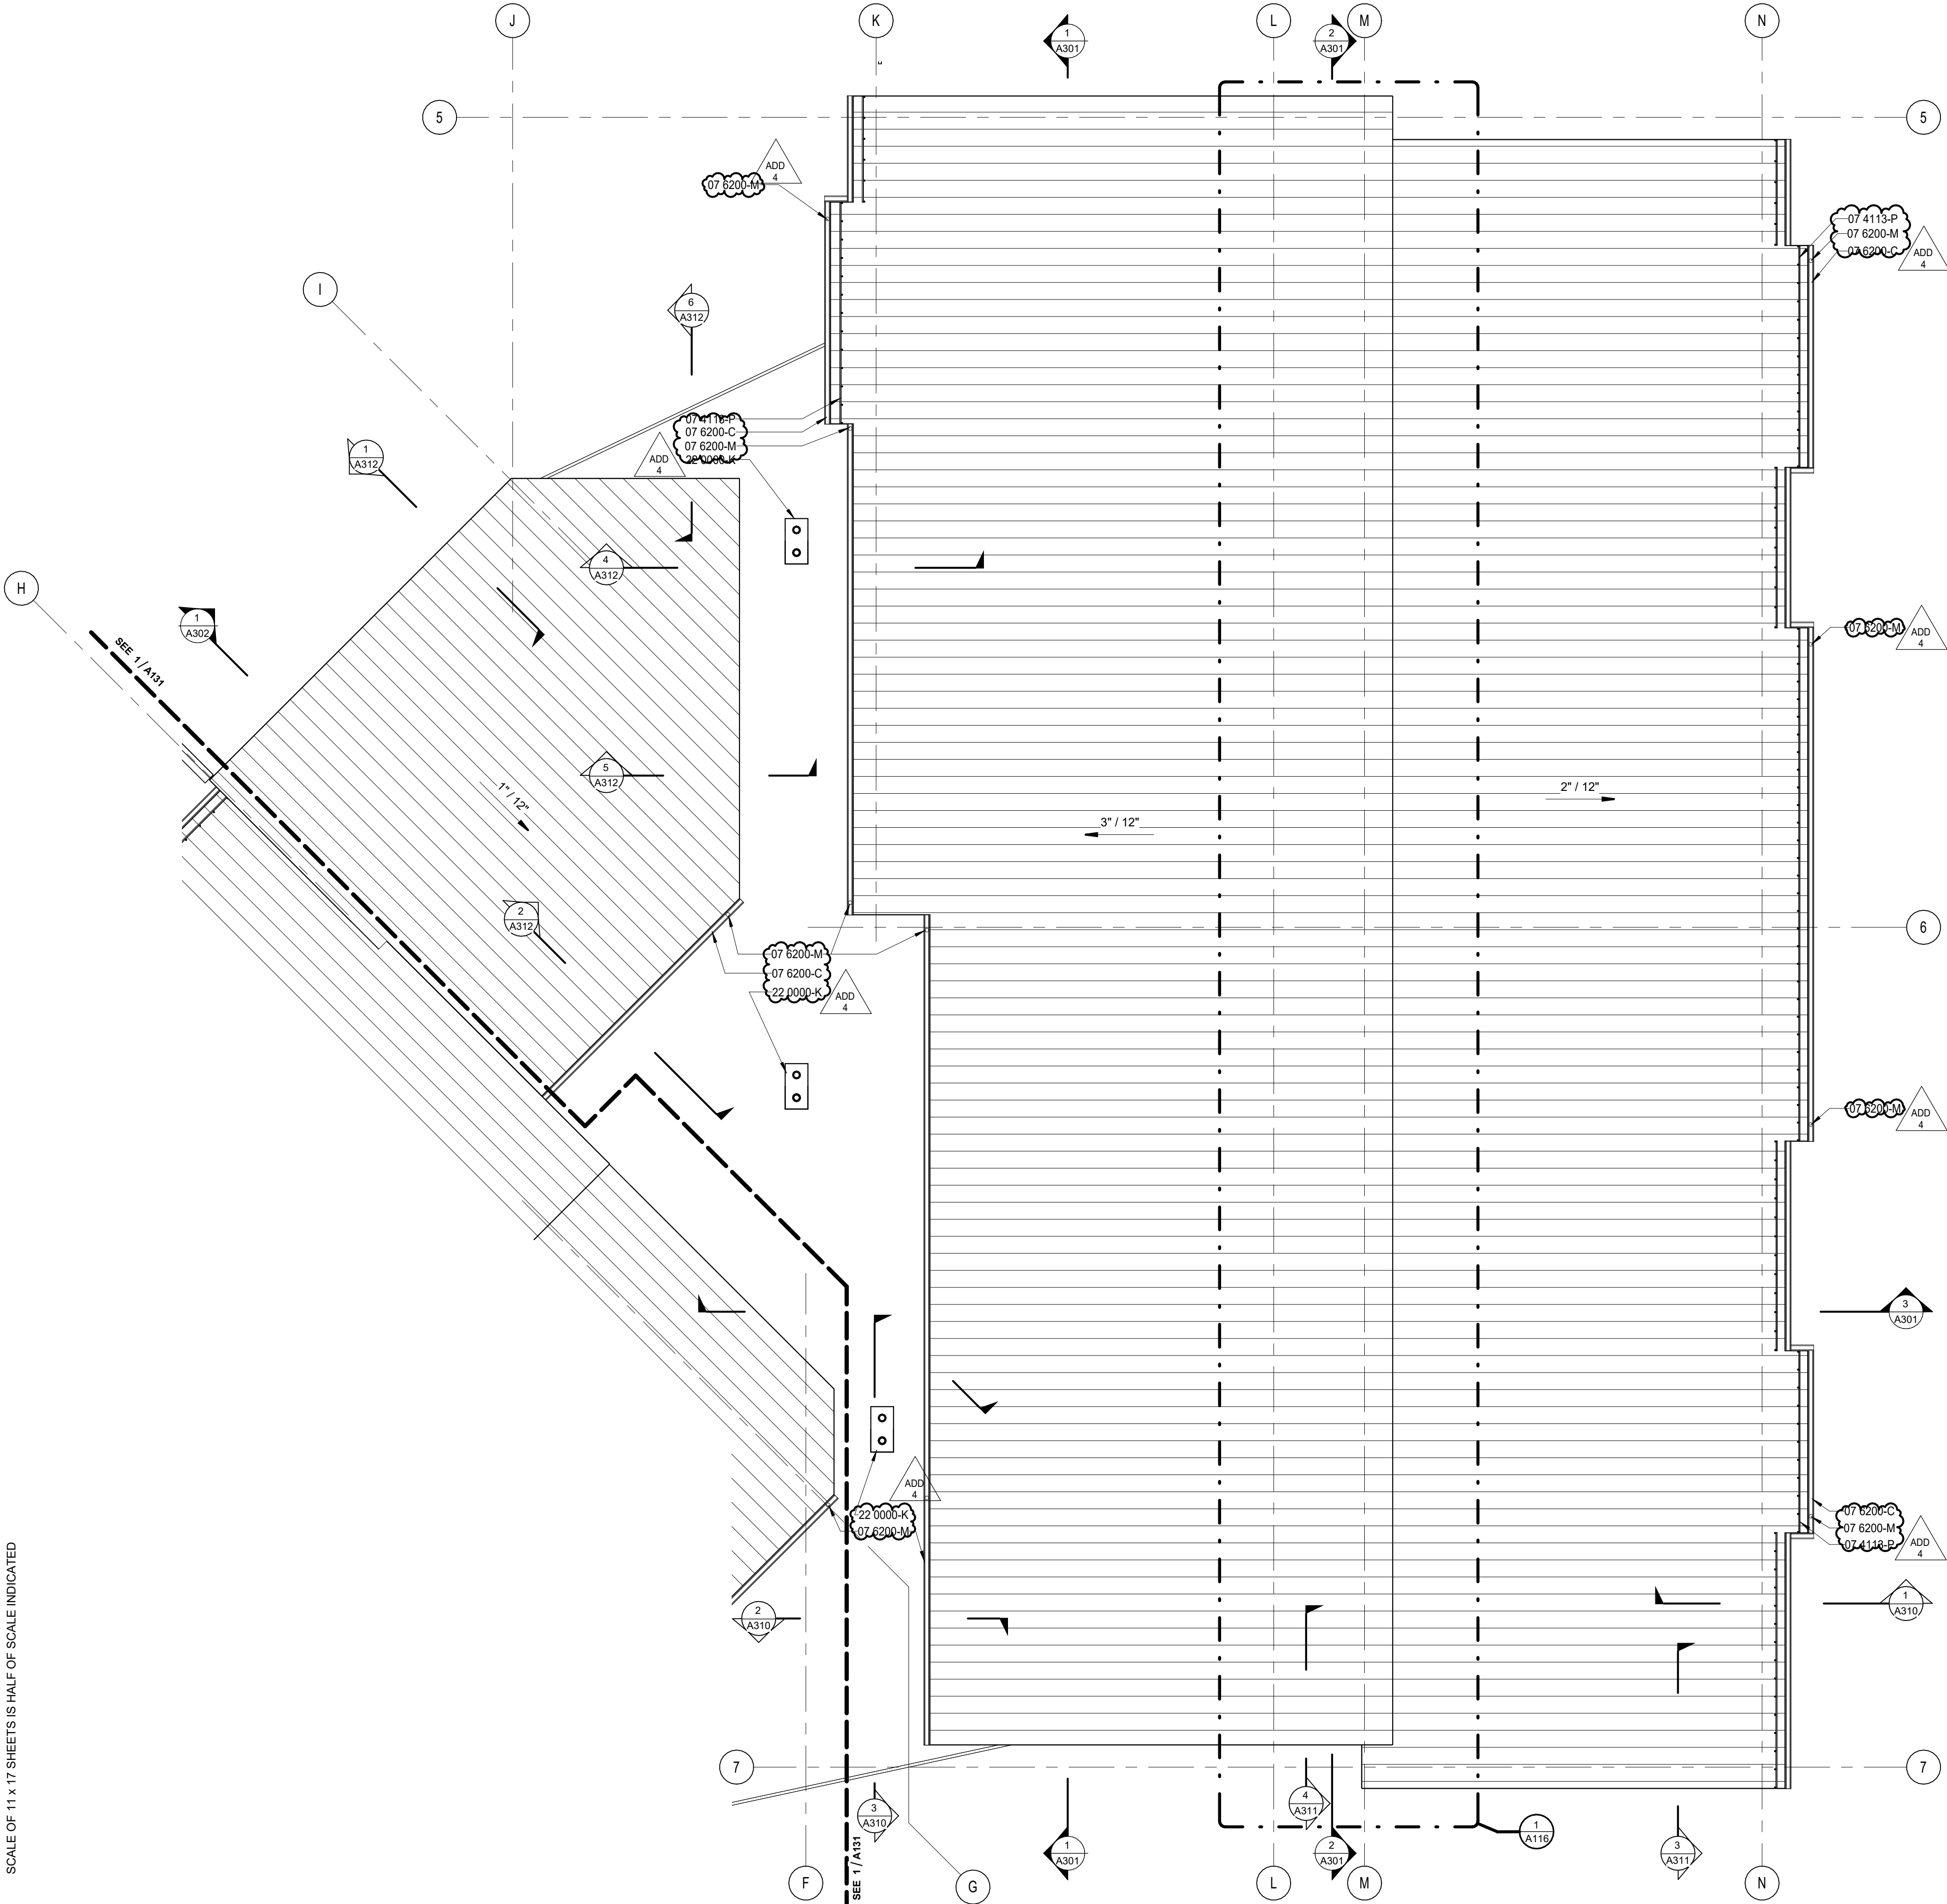

GENERAL NOTES - ROOF PLANS

- A. REFER TO MECHANICAL, ELECTRICAL AND PLUMBING DRAWINGS FOR SIZE AND LOCATIONS OF ALL THROUGH ROOF PENETRATIONS. FLASH NEW PENETRATIONS TO ROOF IN ACCORDANCE WITH ROOFING MANUFACTURER'S STANDARD DETAILS.
- B. FALL ARREST SYSTEM SHOWN IS SCHEMATIC. FINAL SYSTEM MAY VARY BASED ON DESIGN BY THE CONTRACTOR. SEE SPECIFICATIONS FOR DESIGN-BUILD REQUIREMENTS.

SPECIFICATION KEYNOTE

- 07 4113-P SNOW GUARD CLAMP
07 6200-C PRE-FINISHED GALVANIZED STEEL GUTTER, EXPOSED
07 6200-M STEEL PIPE DOWNSPOUT
22 0000-K ROOF/OVERFLOW DRAIN, SEE PLUMBING

KEYNOTES


ROOF ASSEMBLY LEGEND:

- POLYVINYL CHLORIDE (PVC) ROOF ASSEMBLY**
- SINGLE-PLY PVC MEMBRANE
 - 1/2" COVER BOARD
 - R-30 RIGID INSULATION
 - VAPOR BARRIER
 - 3/4" PLYWOOD SHEATHING
 - STRUCTURAL MEMBER
- METAL ROOF PANELS ROOF ASSEMBLY (FIXED PATTERN)**
- STANDING SEAM PANELS
 - SELF-ADHERED WATERPROOF MEMBRANE
 - 1/2" COVER BOARD
 - R-30 RIGID INSULATION
 - VAPOR BARRIER
 - 3/4" PLYWOOD SHEATHING
 - STRUCTURAL MEMBER
- STORAGE METAL ROOF PANELS ROOF ASSEMBLY (FIXED PATTERN)**
- STANDING SEAM PANELS
 - STRUCTURAL MEMBER

1 ROOF PLAN - SECTOR B
1/8" = 1'-0"



KEYPLAN

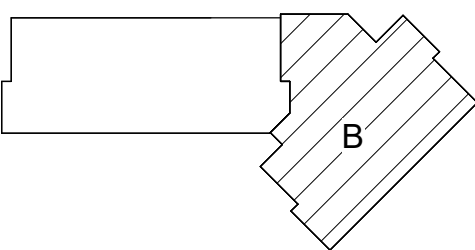

BID AND PERMIT SET

KLAMATH COMMUNITY COLLEGE
CHILDCARE LEARNING CENTER

PROJECT # 2331.00
KLAMATH COMMUNITY COLLEGE
7390 S. 6TH ST. KLAMATH FALLS, OR 97603

SHEET TITLE:

ROOF PLAN -
SECTOR B

REVISIONS:

#	DESCRP.	DATE
1	ADD 4	08.29.2025

ISSUE DATE: 08/01/2025


A132




EXTERIOR FINISH AND MATERIALS LEGEND					
ABBV.	DESCRIPTION	ABBV.	DESCRIPTION		
MP-1	METAL PANEL (V)	MP-6	METAL PANEL (FLAT)	SV-1	STONE VENEER
	SPECIFICATION: 07 4213 METAL WALL PANELS TYPE: PRE-FINISHED METAL PANEL PROFILE: CASCADE 9 COLOR: ZINC GREY _SRI-40 INSTALLATION: VERTICAL		SPECIFICATION: 07 4213 METAL WALL PANELS TYPE: PRE-FINISHED METAL PANEL PROFILE: DOUBLE V-GROOVE (LIFETIME SOFFIT) COLOR: MATTE BLACK _SRI-23 INSTALLATION: VERTICAL		SPECIFICATION: 04 4313 STONE MASONRY VENEER TYPE: STONE VENEER STYLE: LEDGE COLOR: JUNEAU INSTALLATION: HORIZONTAL
MP-2	METAL PANEL (2X2)	MP-7	METAL PANEL (SOFFIT)	PC-1	PIER CAP
	SPECIFICATION: 07 4213 METAL WALL PANELS TYPE: PRE-FINISHED METAL PANEL PROFILE: C-5 COLOR: ZINC GREY _SRI-40 INSTALLATION: PER ELEVATION		SPECIFICATION: 07 4293 METAL SOFFIT PANELS TYPE: PRE-FINISHED METAL SOFFIT PANEL PROFILE: VENTED (LIFETIME SOFFIT) COLOR: ZINC GREY _SRI-40		SPECIFICATION: 04 4313 STONE MASONRY VENEER TYPE: FLAT PIER CAP STYLE: CHISELED EDGE COLOR: TAN
MP-3	METAL PANEL (3X3)	FF-1	FASCIA FLASHING (BLACK)	CMU-1	CMU
	SPECIFICATION: 07 4213 METAL WALL PANELS TYPE: PRE-FINISHED METAL PANEL PROFILE: CT-3 (C8-A) COLOR: ZINC GREY _SRI-40 INSTALLATION: PER ELEVATION		SPECIFICATION: 07 6213 FABRICATED COPINGS TYPE: PRE-FINISHED METAL FLASHING PROFILE: BENT METAL COLOR: MATTE BLACK _SRI-23		SPECIFICATION: 04 2223 ARCHITECTURAL CONCRETE UNIT MASONRY TYPE: CONCRETE MASONRY UNIT 8"x8"x16" STYLE: HORIZONTAL STACKED COLOR: LIGHT GREY
MP-4	METAL PANEL (6X6)	FF-2	FASCIA FLASHING (GREY)	HPC-1	HIGH-PROFORMANCE COATING (RED)
	SPECIFICATION: 07 4213 METAL WALL PANELS TYPE: PRE-FINISHED METAL PANEL PROFILE: CT-4 (CR-A) COLOR: ZINC GREY _SRI-40 INSTALLATION: VERTICAL		SPECIFICATION: 07 6213 FABRICATED COPINGS TYPE: PRE-FINISHED METAL FLASHING PROFILE: BENT METAL COLOR: CHARCOAL GREY _SRI-25		SPECIFICATION: 09 9600 HIGH - PERFORMANCE COATINGS COLOR: TO MATCH MP-5: TILE RED _SRI-35
MP-5	METAL PANEL (RED)	SS-1	STANDING SEAM METAL ROOF (GREY)	HPC-2	HIGH-PROFORMANCE COATING (GREY)
	SPECIFICATION: 07 4213 METAL WALL PANELS TYPE: PRE-FINISHED METAL PANEL PROFILE: DOUBLE V-GROOVE (LIFETIME SOFFIT) COLOR: TILE RED _SRI-35 INSTALLATION: VERTICAL		SPECIFICATION: 07 4113 METAL ROOF PANELS TYPE: STANDING SEAM METAL ROOF PANEL PROFILE: MS-200 COLOR: ZINC GREY _SRI-40		SPECIFICATION: 09 9600 HIGH - PERFORMANCE COATINGS COLOR: TO MATCH MP-1: ZINC GREY _SRI-40
				HPC-3	HIGH-PROFORMANCE COATING (BLACK)
					SPECIFICATION: 09 9600 HIGH - PERFORMANCE COATINGS COLOR: TO MATCH MP-6: MATTE BLACK _SRI-23

ADD
4




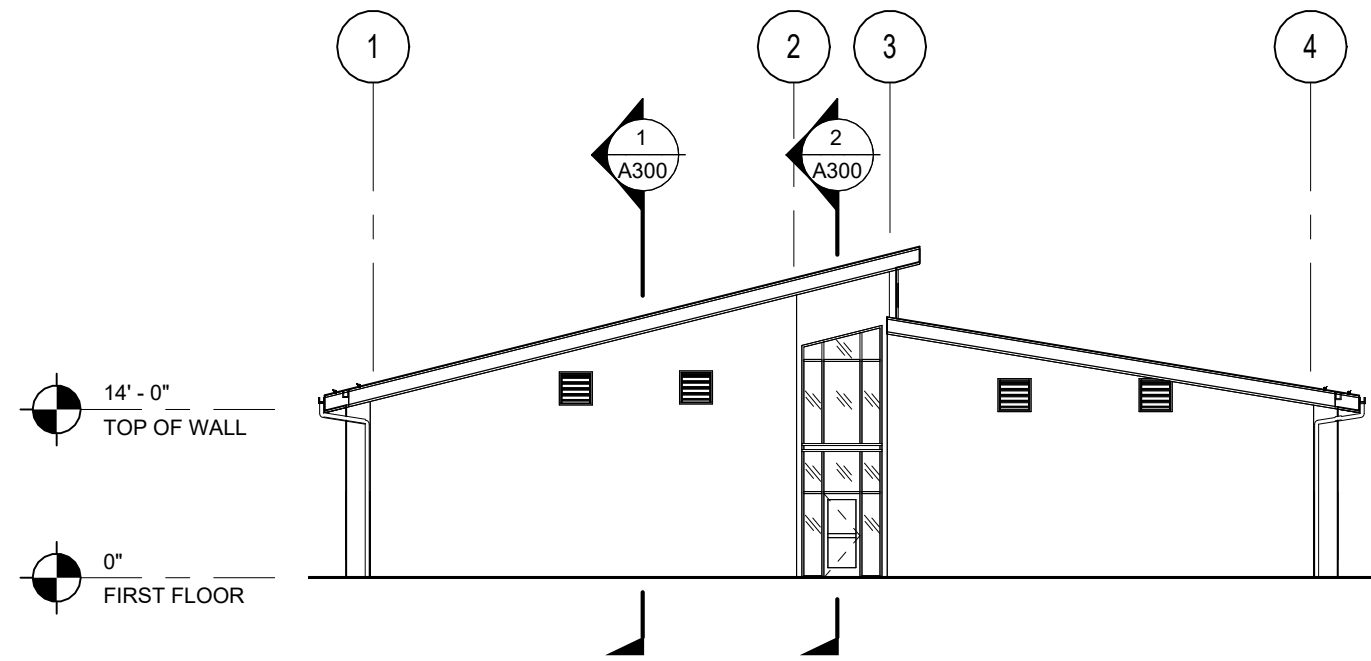


7 OVERALL SOUTH ELEVATION
1/16" = 1'-0"

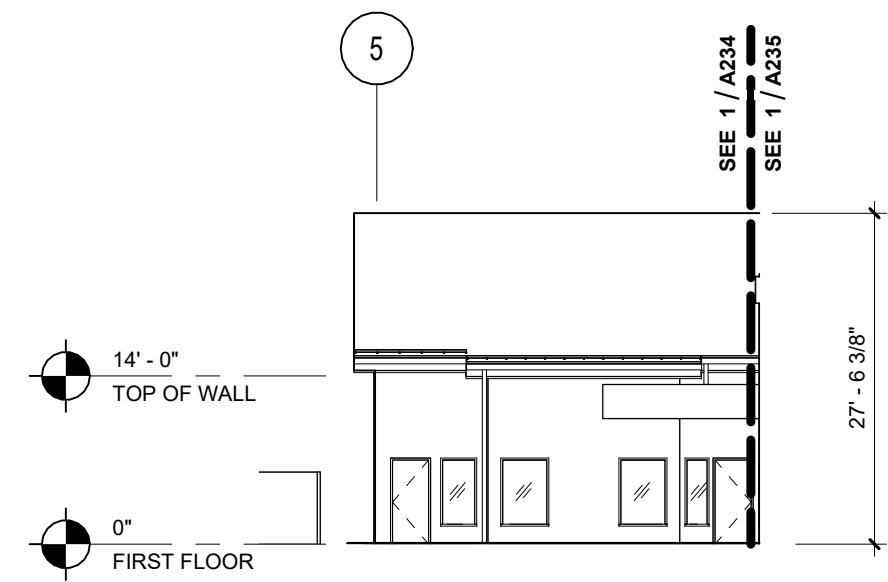


6 OVERALL SOUTHWEST ELEVATION
1/16" = 1'-0"

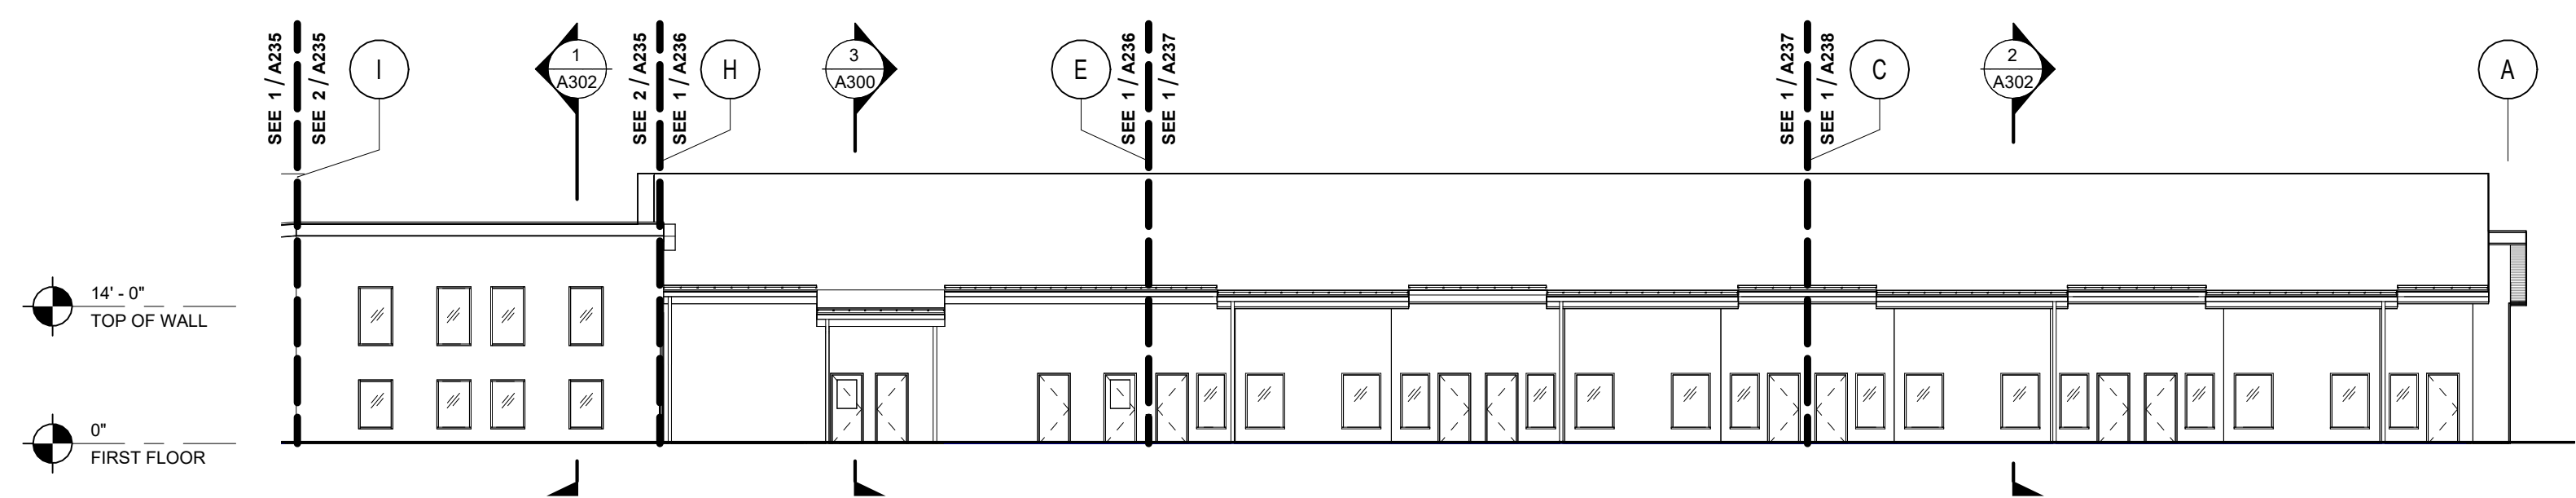


5 OVERALL WEST ELEVATION
1/16" = 1'-0"

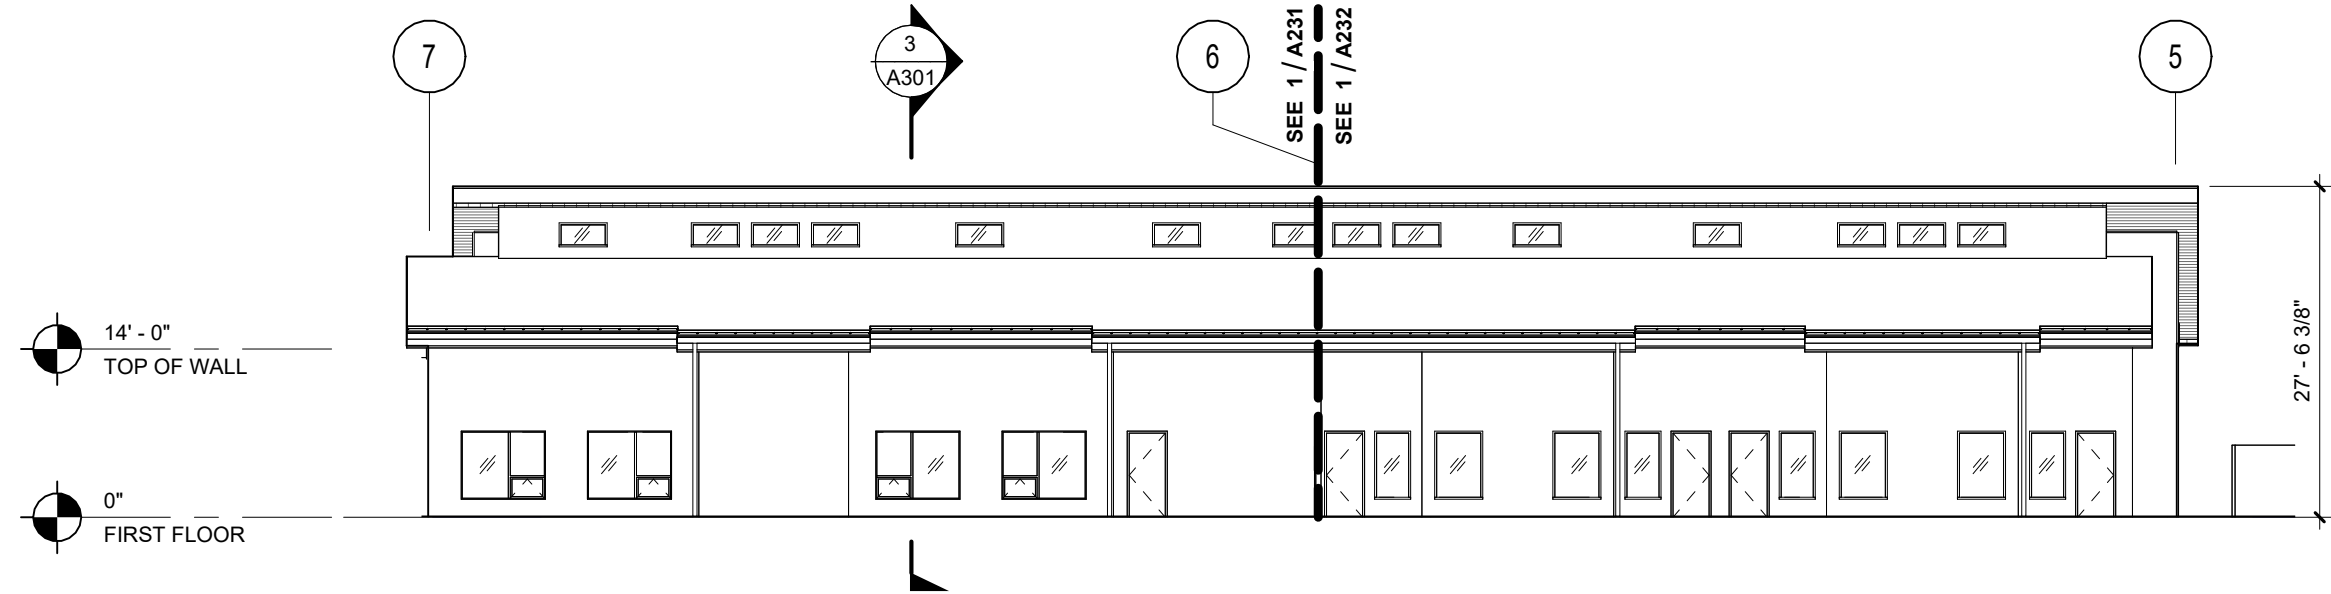


4 OVERALL NORTHEAST ELEVATION
1/16" = 1'-0"

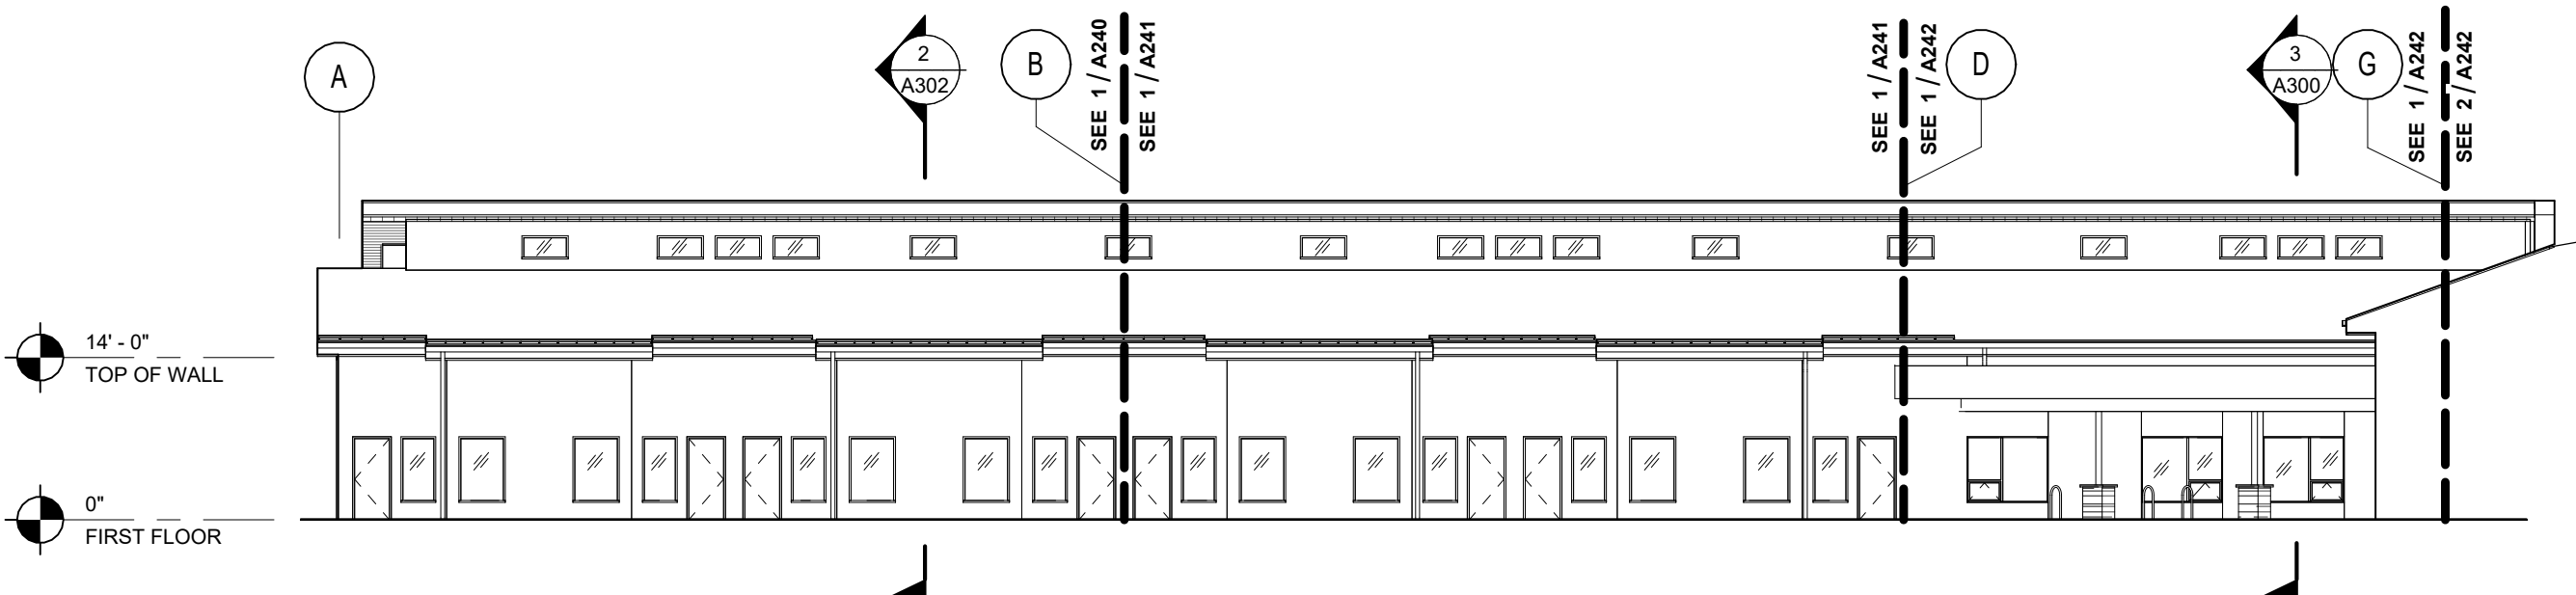

2 OVERALL EAST ELEVATION
1/16" = 1'-0"

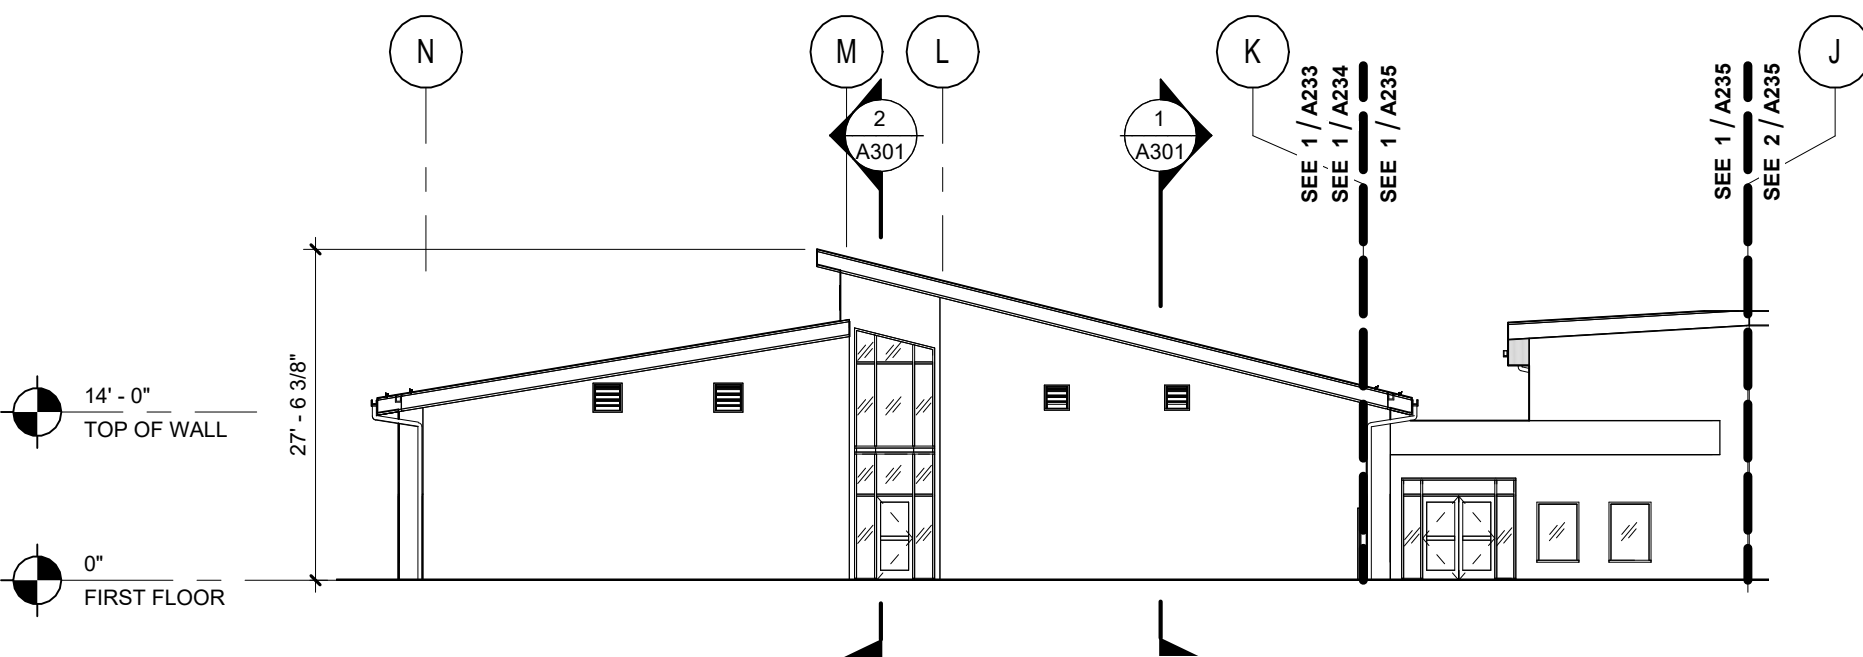

3 OVERALL NORTHWEST ELEVATION
1/16" = 1'-0"

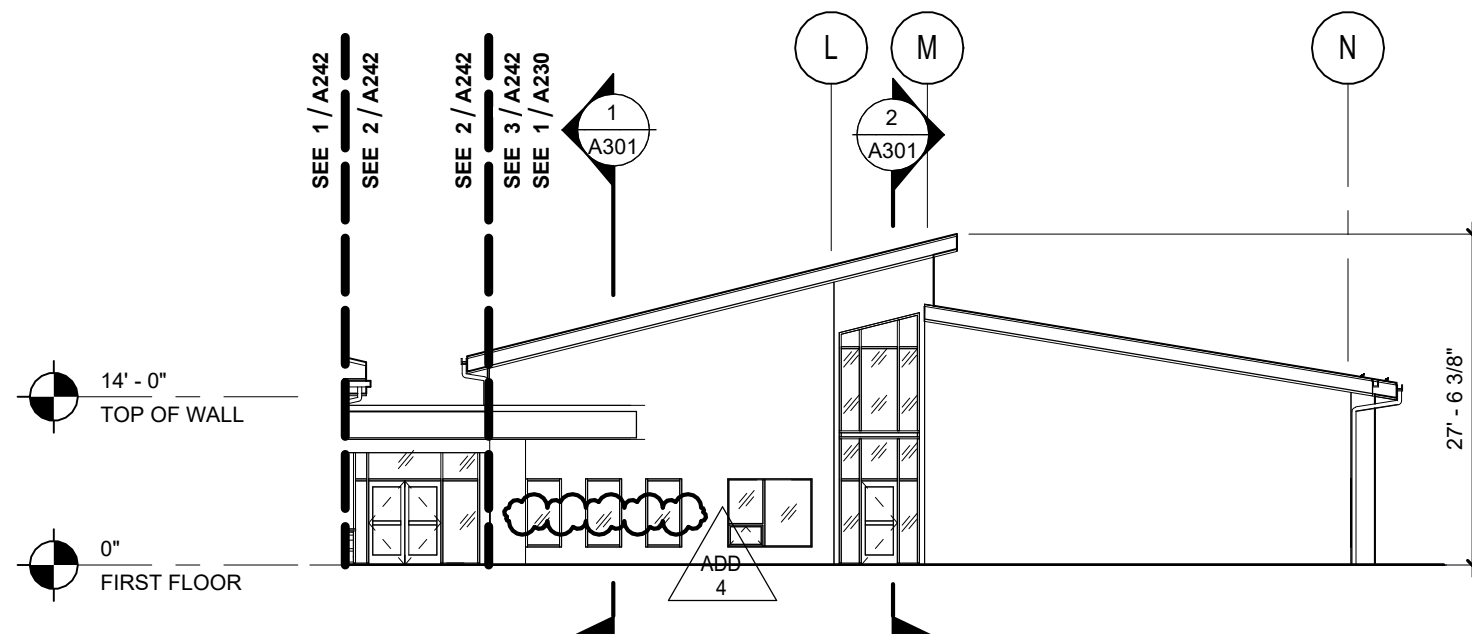


1 OVERALL SOUTHEAST ELEVATION
1/16" = 1'-0"



- GENERAL NOTES - EXTERIOR ELEV.
- A. REFER TO SHEET A200 FOR EXTERIOR FINISH LEGEND
 - B. ALL EXTERIOR WINDOWS TO BE ALUMINUM UNLESS NOTED OTHERWISE
 - C. REFER TO SHEET A6xx FOR EXTERIOR LOUVER ELEVATIONS AND DETAILS

SHEET TITLE:		
OVERALL EXTERIOR ELEVATIONS		
REVISIONS:		
#	DESCRP.	DATE
1	ADD 4	08.29.2025
ISSUE DATE: 08/01/2025		

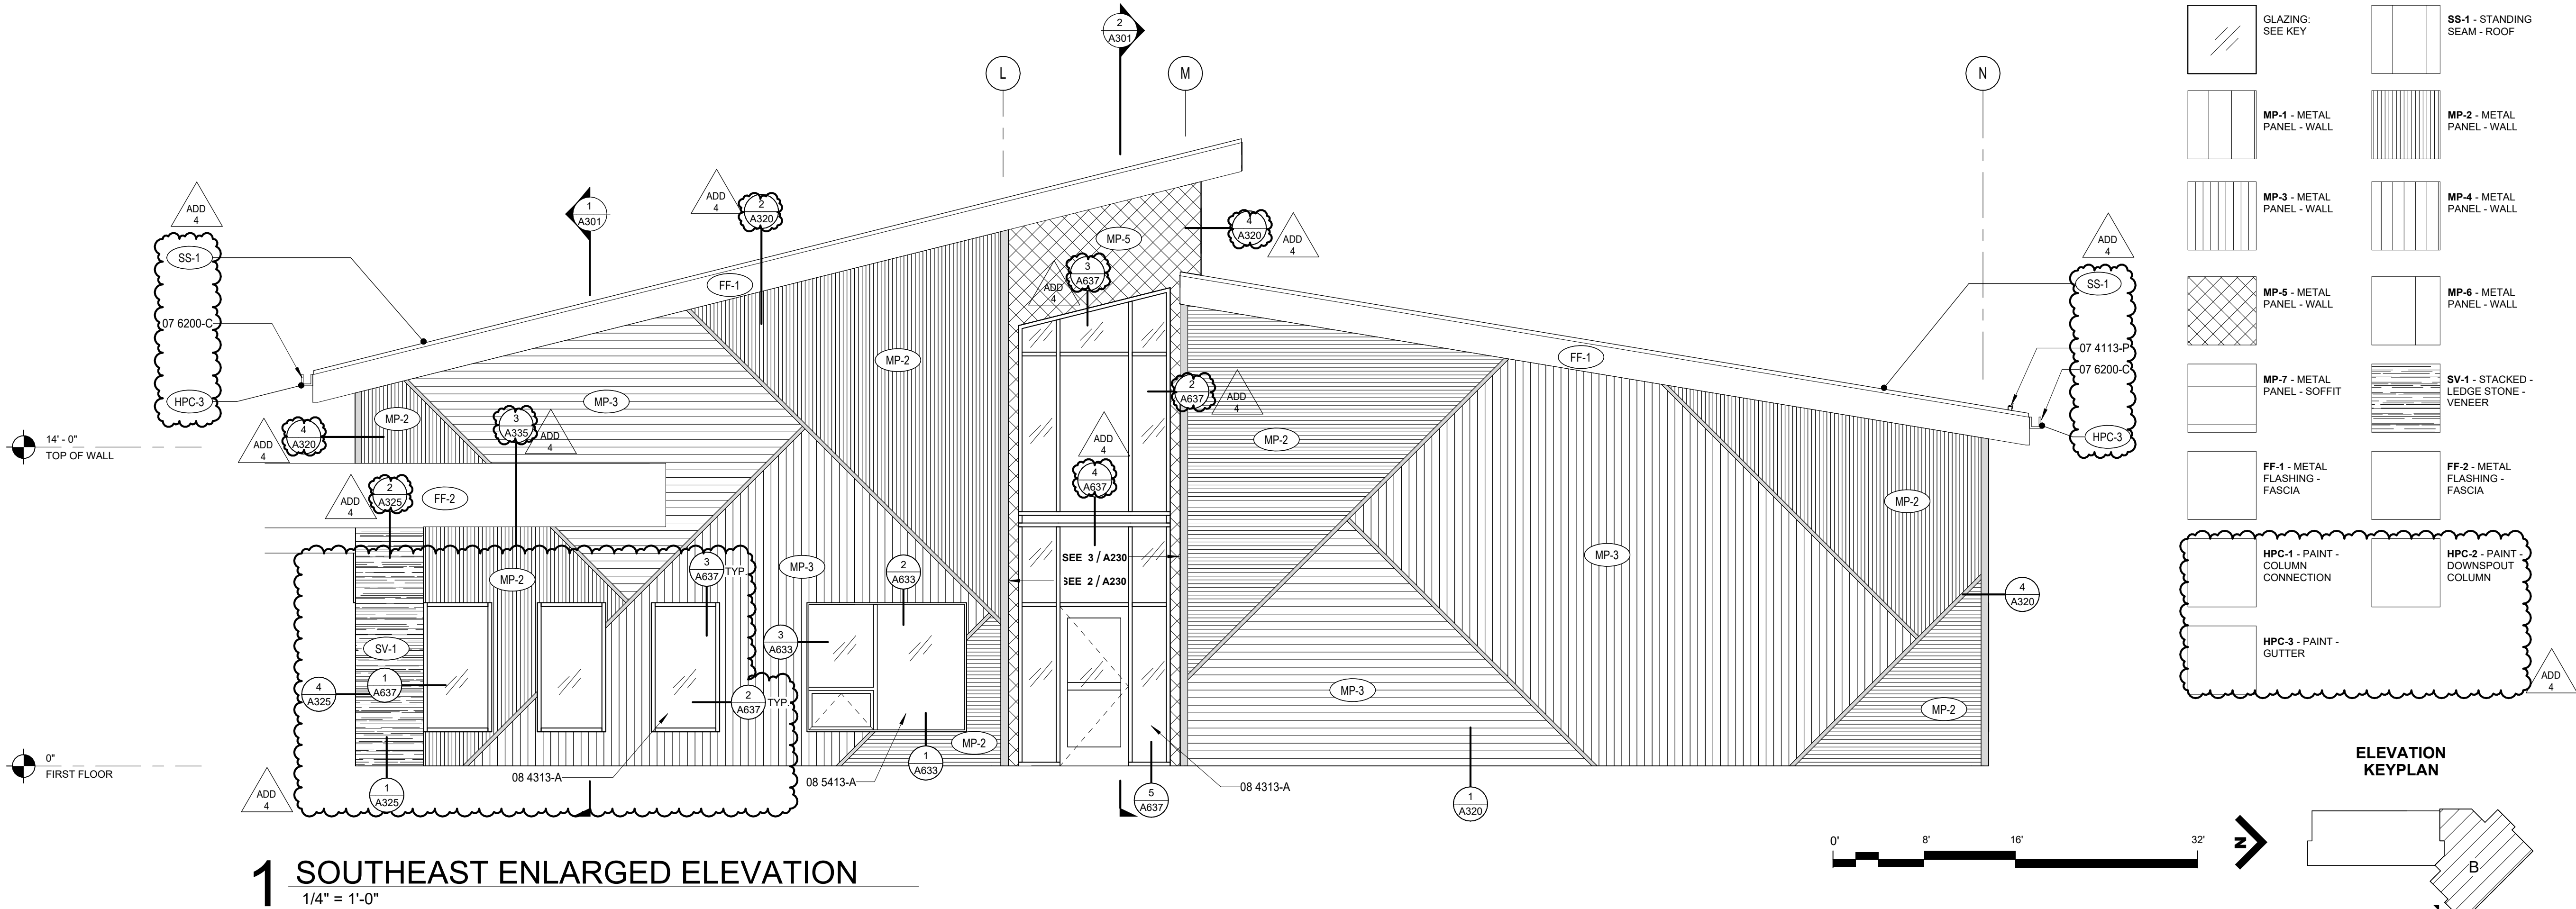

2 SE - DOOR ALCOVE - NE
1/4" = 1'-0"

3 SE - DOOR ALCOVE - SW
1/4" = 1'-0"

GENERAL NOTES - EXTERIOR ELEV.

- A. REFER TO SHEET A200 FOR EXTERIOR FINISH LEGEND
B. ALL EXTERIOR WINDOWS TO BE ALUMINUM UNLESS NOTED OTHERWISE.
C. REFER TO SHEET A66x FOR EXTERIOR LOUVER ELEVATIONS AND DETAILS

SPECIFICATION NOTES

- 07 4113-P SNOW GUARD CLAMP
07 6200-C PRE-FINISHED GALVANIZED STEEL GUTTER, EXPOSED
08 4313-A ALUMINUM STOREFRONT SYSTEM
08 5413-A FIBERGLASS WINDOW UNIT, INSTALL PER MFR

EXTERIOR GLAZING TAG

- CG - 1 TEMPERED INSULATED GLASS TYPE - 1
CG - 2 LAMINATED/ TEMPERED INSULATED GLASS TYPE - 2


EXTERIOR FINISH TAG

- MP - 1 METAL PANEL TYPE - 1
MP - 2 METAL PANEL TYPE - 2
MP - 3 METAL PANEL TYPE - 3
MP - 4 METAL PANEL TYPE - 4
MP - 5 METAL PANEL TYPE - 5
MP - 6 METAL PANEL TYPE - 7
FF - 1 FASCIA FLASHING TYPE - 1
FF - 2 FASCIA FLASHING TYPE - 2
SV - 1 STONE VENEER TYPE - 1
SS - 1 STANDING SEAM TYPE - 1
PC - 1 PEIR CAP TYPE - 1
HPC - 1 PAINT TYPE - 1
HPC - 2 PAINT TYPE - 2
HPC - 3 PAINT TYPE - 3

EXTERIOR MATERIAL LEGEND

- GLAZING: SEE KEY
MP-1 - METAL PANEL - WALL
MP-2 - METAL PANEL - WALL
MP-3 - METAL PANEL - WALL
MP-4 - METAL PANEL - WALL
MP-5 - METAL PANEL - WALL
MP-6 - METAL PANEL - WALL
MP-7 - METAL PANEL - SOFFIT
FF-1 - METAL FLASHING - FASCIA
SS-1 - STANDING SEAM - ROOF
MP-2 - METAL PANEL - WALL
MP-4 - METAL PANEL - WALL
MP-6 - METAL PANEL - WALL
SV-1 - STACKED - LEDGE STONE - VENEER
FF-2 - METAL FLASHING - FASCIA
HPC-1 - PAINT - COLUMN CONNECTION
HPC-2 - PAINT - DOWNSPOUT COLUMN
HPC-3 - PAINT - GUTTER

ELEVATION KEYPLAN

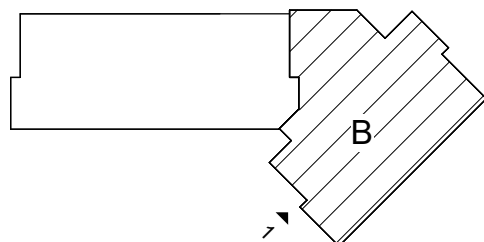

BID AND PERMIT SET

KLAMATH COMMUNITY COLLEGE
CHILDCARE LEARNING CENTER

PROJECT # 2331.00
KLAMATH COMMUNITY COLLEGE
7390 S. 6TH ST. KLAMATH FALLS, OR 97603

SHEET TITLE:
ENLARGED
EXTERIOR
ELEVATIONS -
SECTOR
B_SOUTHEAST


REVISIONS:
DESCRP. DATE
1 ADD 4 08.29.2025

ISSUE DATE: 08/01/2025

A230




PIVOT
ARCHITECTURE

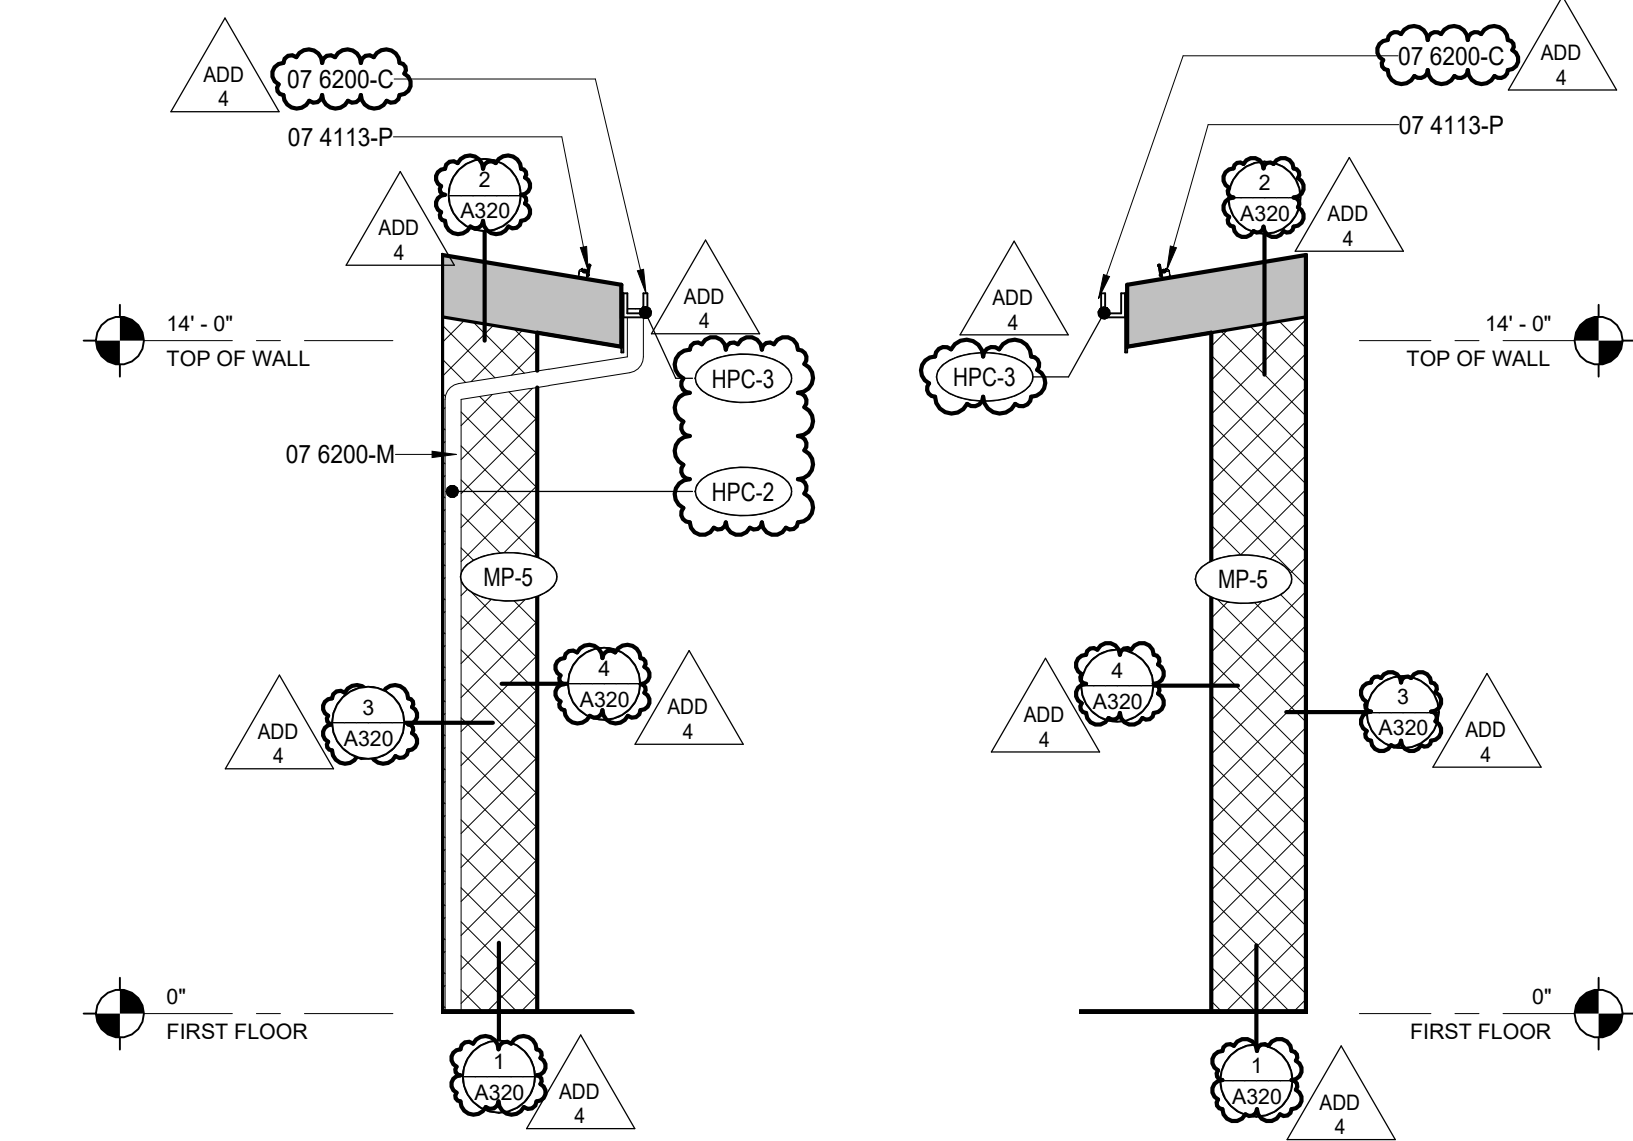

2 NE BUMPOUT - 1 - SE
1/4" = 1'-0"

3 NE BUMPOUT - 1 - NW
1/4" = 1'-0"

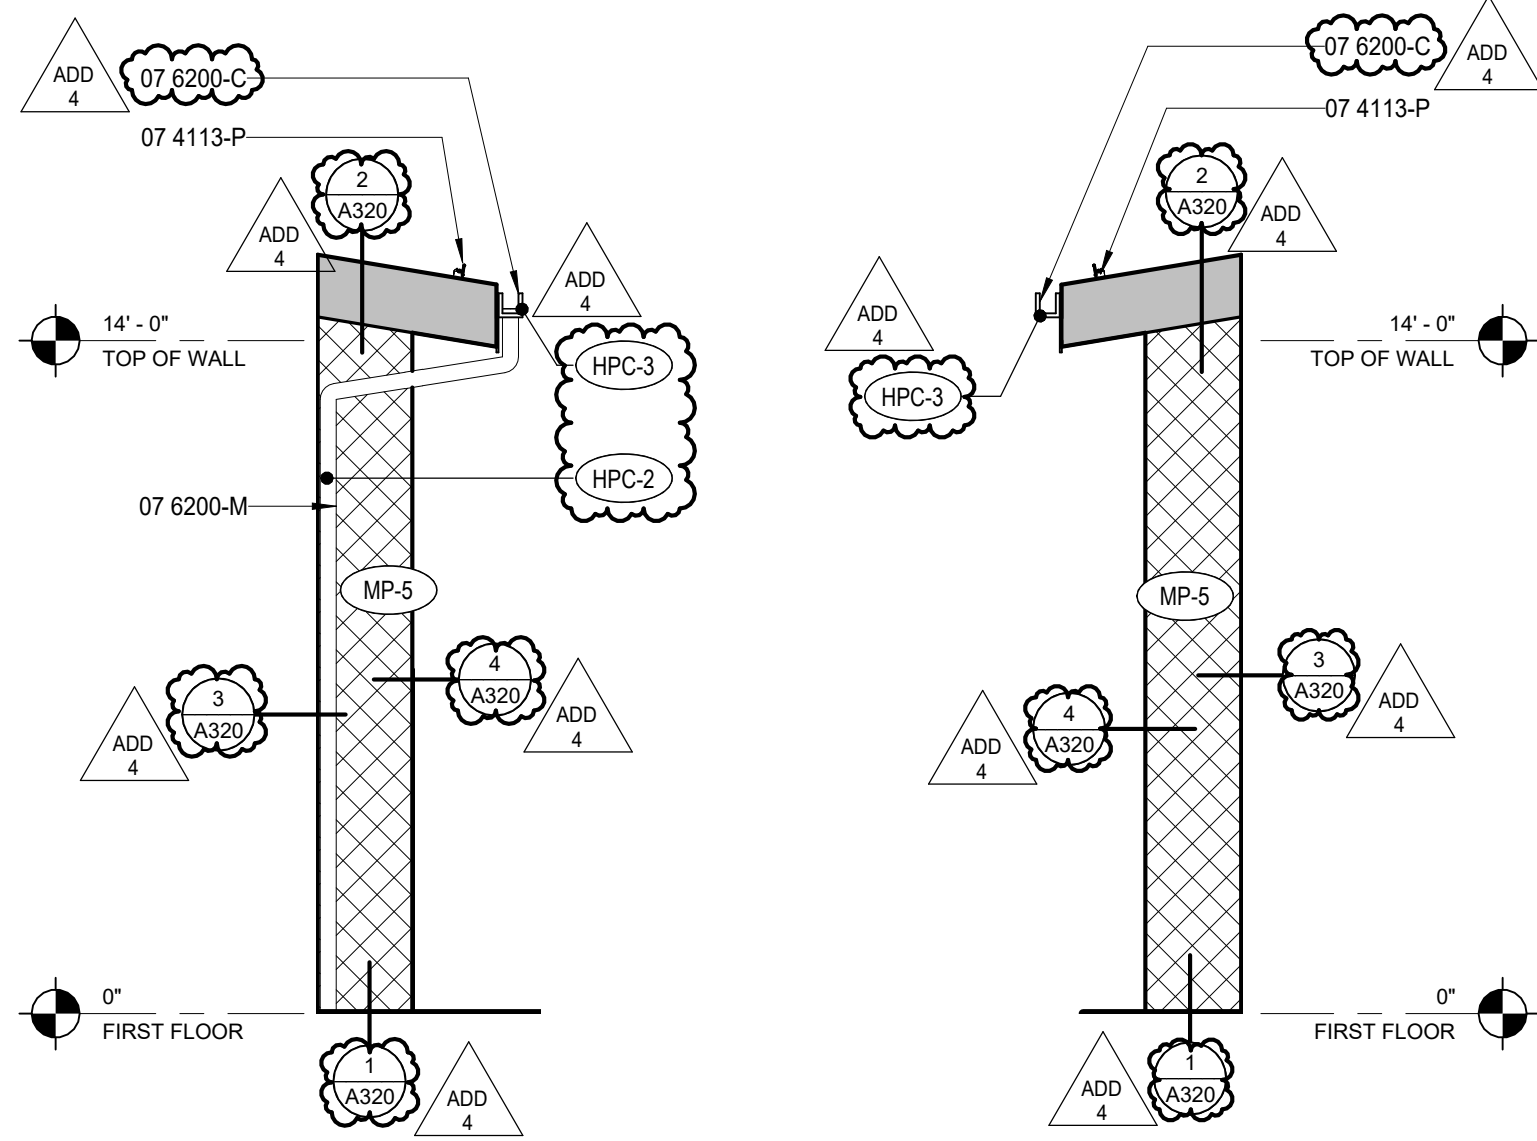

4 NE BUMPOUT - 2 - SE
1/4" = 1'-0"

5 NE BUMPOUT - 2 - NW
1/4" = 1'-0"

GENERAL NOTES - EXTERIOR ELEV.

- A. REFER TO SHEET A200 FOR EXTERIOR FINISH LEGEND
B. ALL EXTERIOR WINDOWS TO BE ALUMINUM UNLESS NOTED OTHERWISE.
C. REFER TO SHEET A66x FOR EXTERIOR LOUVER ELEVATIONS AND DETAILS
- 07 4113-N FASCIA FLASHING OFFSET CLEAT
07 4113-P SNOW GUARD CLAMP
07 6200-C PRE-FINISHED GALVANIZED STEEL GUTTER, EXPOSED
07 6200-M STEEL PIPE DOWNSPOUT
08 1113-C HOLLOW METAL DOOR AND FRAME
08 5413-A FIBERGLASS WINDOW UNIT, INSTALL PER MFR

SPECIFICATION NOTES

- 07 4113-N FASCIA FLASHING OFFSET CLEAT
07 4113-P SNOW GUARD CLAMP
07 6200-C PRE-FINISHED GALVANIZED STEEL GUTTER, EXPOSED
07 6200-M STEEL PIPE DOWNSPOUT
08 1113-C HOLLOW METAL DOOR AND FRAME
08 5413-A FIBERGLASS WINDOW UNIT, INSTALL PER MFR

EXTERIOR GLAZING TAG

- CG - 1 TEMPERED INSULATED GLASS TYPE - 1
CG - 2 LAMINATED/ TEMPERED INSULATED GLASS TYPE - 2


EXTERIOR FINISH TAG

- MP - 1 METAL PANEL TYPE - 1
MP - 2 METAL PANEL TYPE - 2
MP - 3 METAL PANEL TYPE - 3
MP - 4 METAL PANEL TYPE - 4
MP - 5 METAL PANEL TYPE - 5
MP - 6 METAL PANEL TYPE - 7
FF - 1 FASCIA FLASHING TYPE - 1
FF - 2 FASCIA FLASHING TYPE - 2
SV - 1 STONE VENEER TYPE - 1
SS - 1 STANDING SEAM TYPE - 1
PC - 1 PEIR CAP TYPE - 1
HPC - 1 PAINT TYPE - 1
HPC - 2 PAINT TYPE - 2
HPC - 3 PAINT TYPE - 3


EXTERIOR MATERIAL LEGEND

- GLAZING: SEE KEY
MP-1 - METAL PANEL - WALL
MP-2 - METAL PANEL - WALL
MP-3 - METAL PANEL - WALL
MP-4 - METAL PANEL - WALL
MP-5 - METAL PANEL - WALL
MP-6 - METAL PANEL - WALL
MP-7 - METAL PANEL - SOFFIT
FF-1 - METAL FLASHING - FASCIA
FF-2 - METAL FLASHING - FASCIA
HPC-1 - PAINT - COLUMN CONNECTION
HPC-2 - PAINT - DOWNSPOUT COLUMN
HPC-3 - PAINT - GUTTER

ELEVATION KEYPLAN

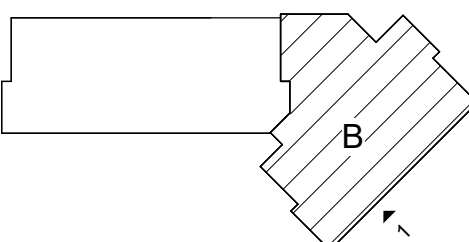

1 NORTHEAST ENLARGED ELEVATION -A
1/4" = 1'-0"

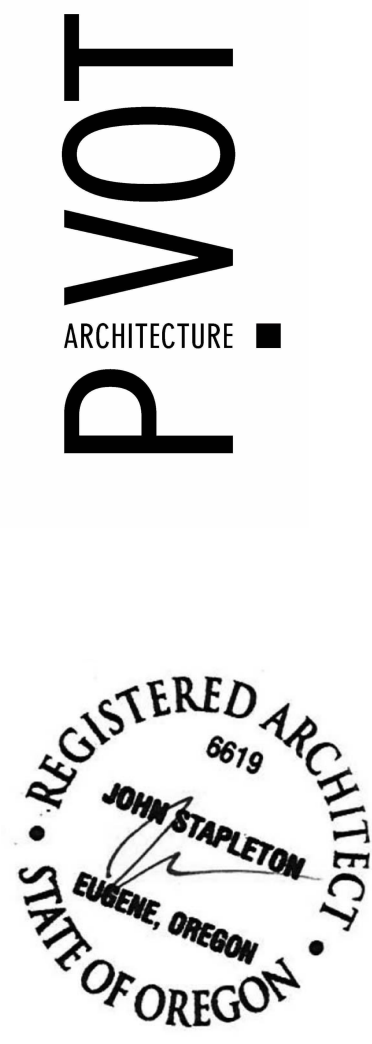


BID AND PERMIT SET
KLAMATH COMMUNITY COLLEGE
CHILDCARE LEARNING CENTER
PROJECT #: 2331.00
KLAMATH COMMUNITY COLLEGE
7390 S. 6TH ST. KLAMATH FALLS, OR 97603

SHEET TITLE:
ENLARGED EXTERIOR ELEVATIONS - SECTOR B_NORTHEAST - A

#	DESCRP.	DATE
1	ADD 4	08.29.2025

ISSUE DATE: 08/01/2025

A231

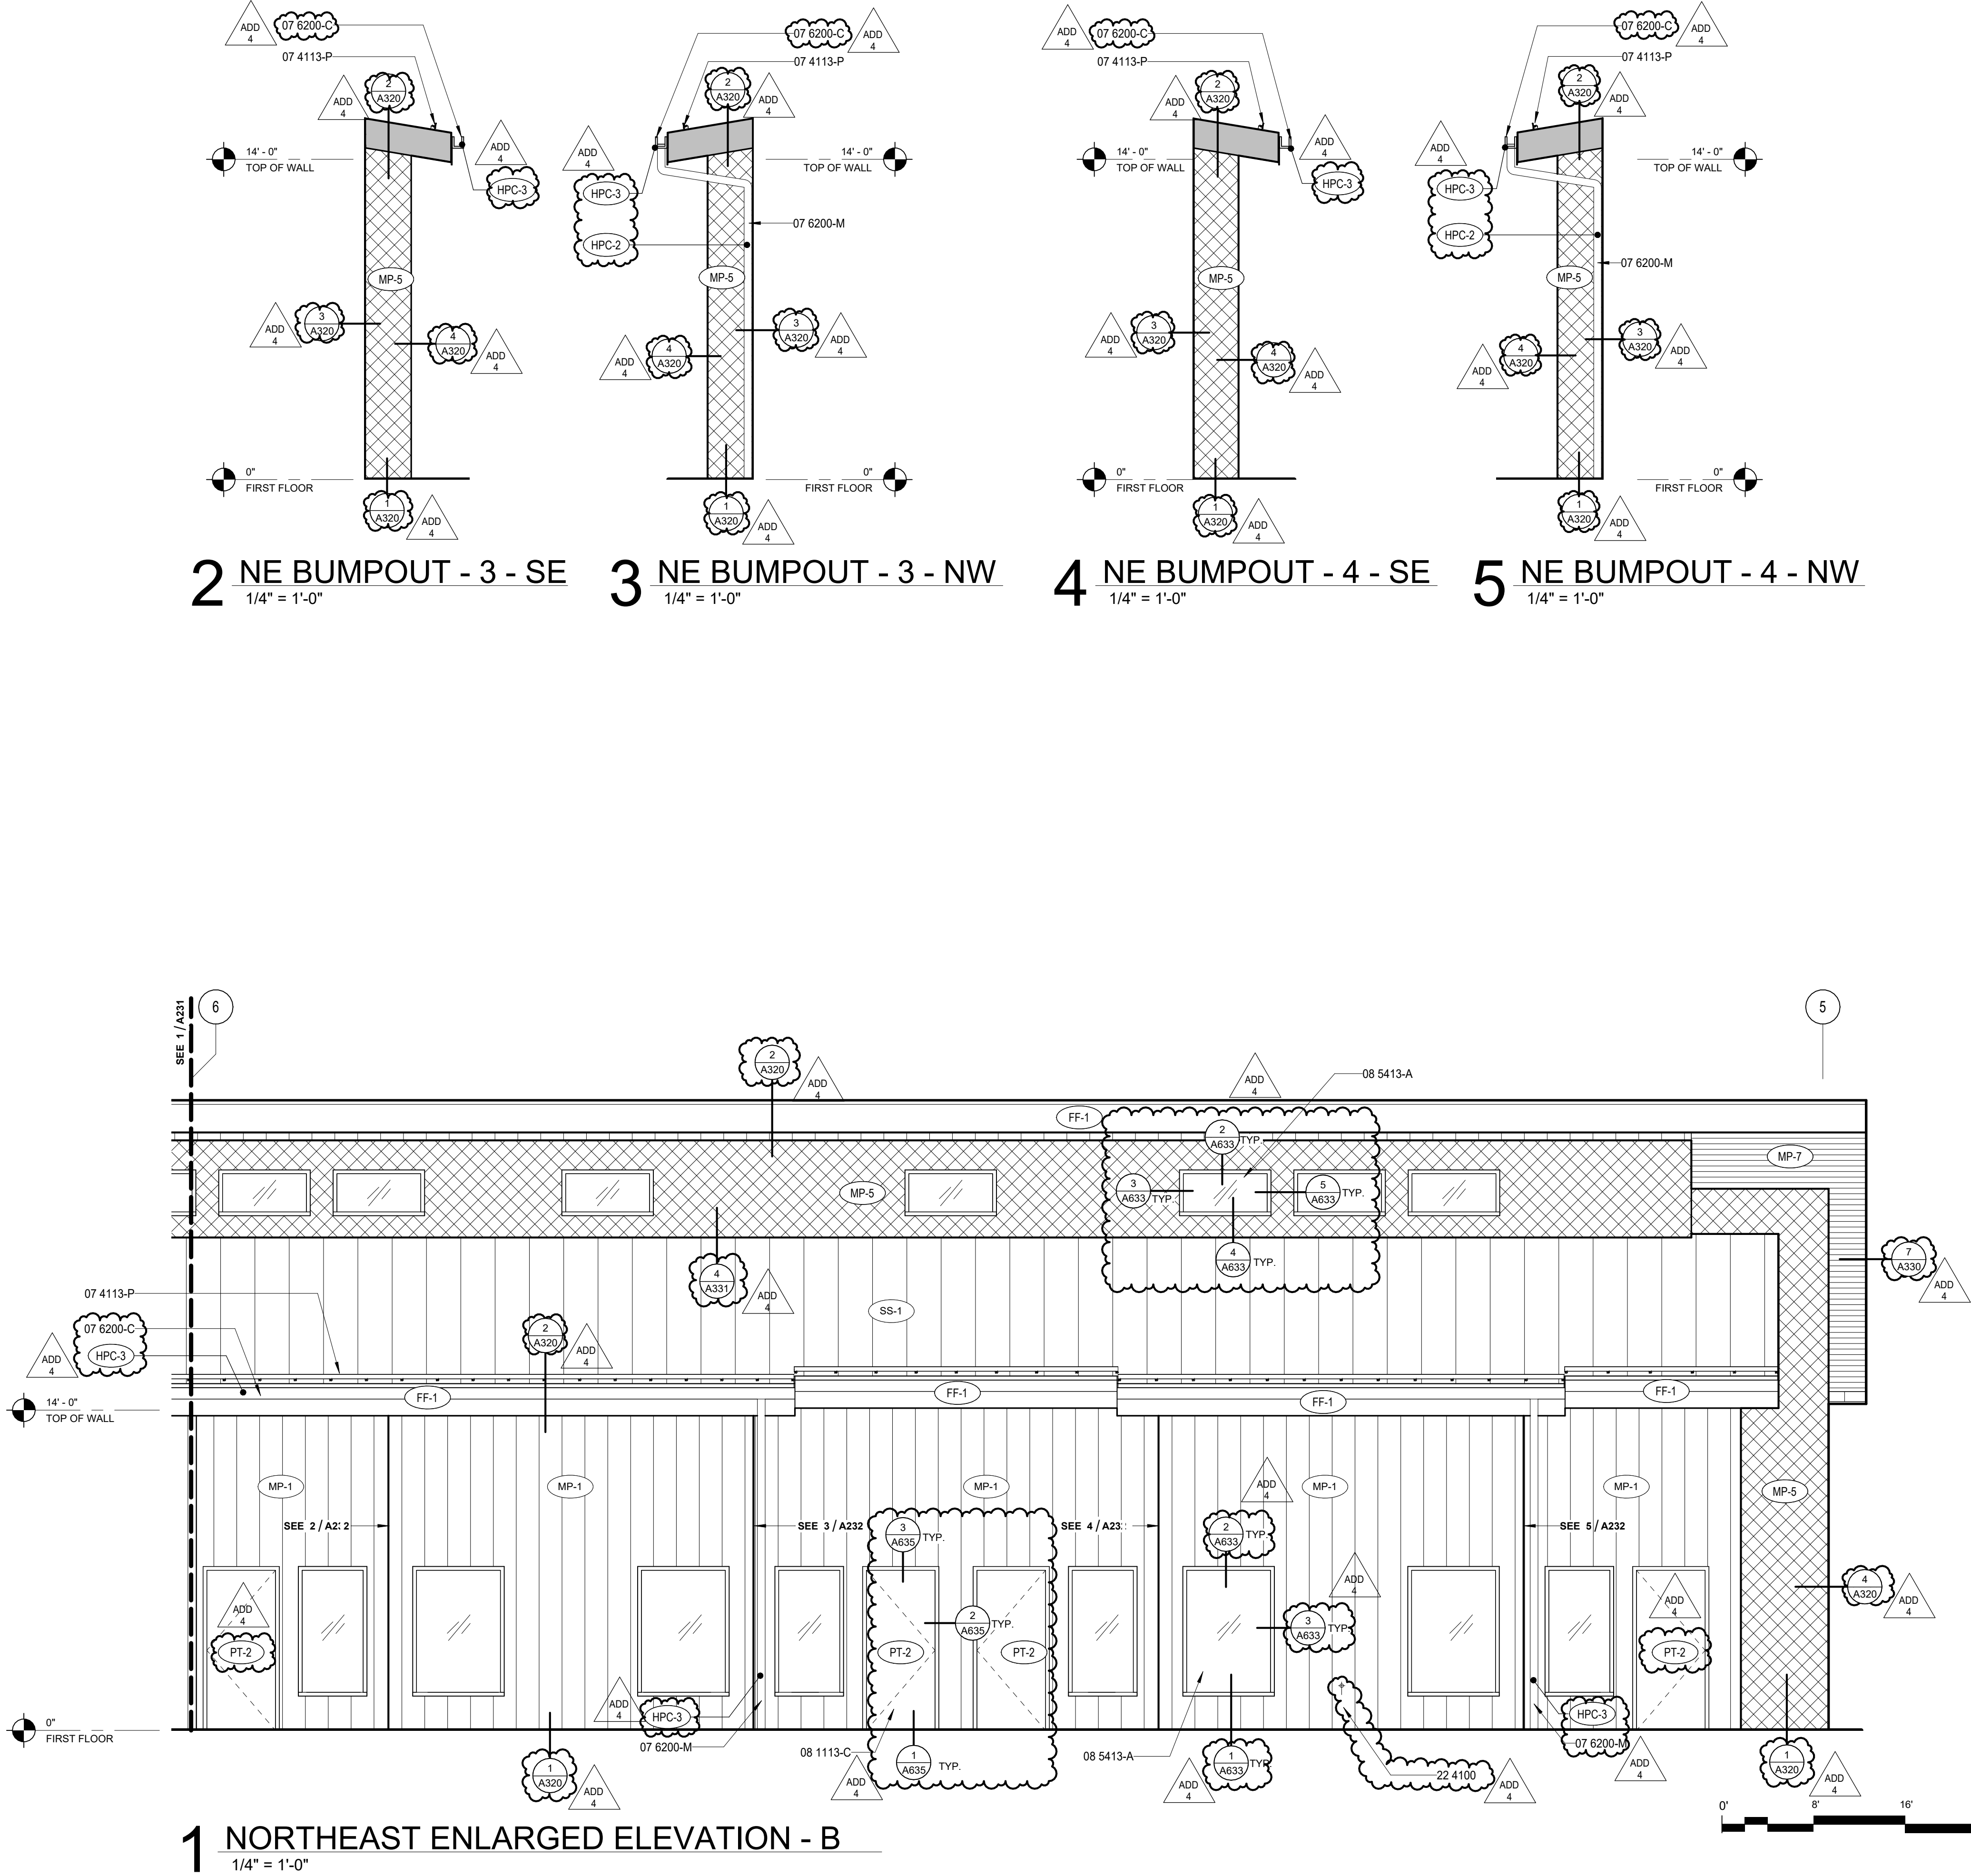

GENERAL NOTES - EXTERIOR ELEV.

- A. REFER TO SHEET A200 FOR EXTERIOR FINISH LEGEND
B. ALL EXTERIOR WINDOWS TO BE ALUMINUM UNLESS NOTED OTHERWISE.
C. REFER TO SHEET A68x FOR EXTERIOR LOUVER ELEVATIONS AND DETAILS

SPECIFICATION NOTES

- 07 4113-P SNOW GUARD CLAMP
07 6200-C PRE-FINISHED GALVANIZED STEEL GUTTER, EXPOSED
07 6200-M STEEL PIPE DOWNSPOUT
08 1113-C HOLLOW METAL DOOR AND FRAME
08 5413-A FIBERGLASS WINDOW UNIT, INSTALL PER MFR

EXTERIOR GLAZING TAG

- CG - 1 TEMPERED INSULATED GLASS TYPE - 1
CG - 2 LAMINATED/ TEMPERED INSULATED GLASS TYPE - 2


EXTERIOR FINISH TAG

- MP - 1 METAL PANEL TYPE - 1
MP - 2 METAL PANEL TYPE - 2
MP - 3 METAL PANEL TYPE - 3
MP - 4 METAL PANEL TYPE - 4
MP - 5 METAL PANEL TYPE - 5
MP - 6 METAL PANEL TYPE - 7
FF - 1 FASCIA FLASHING TYPE - 1
FF - 2 FASCIA FLASHING TYPE - 2
SV - 1 STONE VENEER TYPE - 1
SS - 1 STANDING SEAM TYPE - 1
PC - 1 PEIR CAP TYPE - 1
HPC - 1 PAINT TYPE - 1
HPC - 2 PAINT TYPE - 2
HPC - 3 PAINT TYPE - 3

EXTERIOR MATERIAL LEGEND

- GLAZING: SEE KEY
MP-1 - METAL PANEL - WALL
MP-3 - METAL PANEL - WALL
MP-5 - METAL PANEL - WALL
MP-7 - METAL PANEL - SOFFIT
FF-1 - METAL FLASHING - FASCIA
SS-1 - STANDING SEAM - ROOF
MP-2 - METAL PANEL - WALL
MP-4 - METAL PANEL - WALL
MP-6 - METAL PANEL - WALL
SV-1 - STACKED - LEDGE STONE - VENEER
FF-2 - METAL FLASHING - FASCIA
HPC-1 - PAINT - COLUMN CONNECTION
HPC-2 - PAINT - DOWNSPOUT COLUMN
HPC-3 - PAINT - GUTTER

ELEVATION KEYPLAN

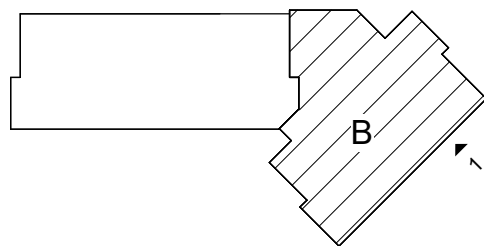

BID AND PERMIT SET

KLAMATH COMMUNITY COLLEGE
CHILDCARE LEARNING CENTER

PROJECT # 2331.00
KLAMATH COMMUNITY COLLEGE
7390 S. 6TH ST. KLAMATH FALLS, OR 97603


SHEET TITLE:
ENLARGED EXTERIOR ELEVATIONS - SECTOR B_NORTHEAST - B

#	DESCRP.	DATE
1	ADD 4	08.29.2025

ISSUE DATE: 08/01/2025


A232



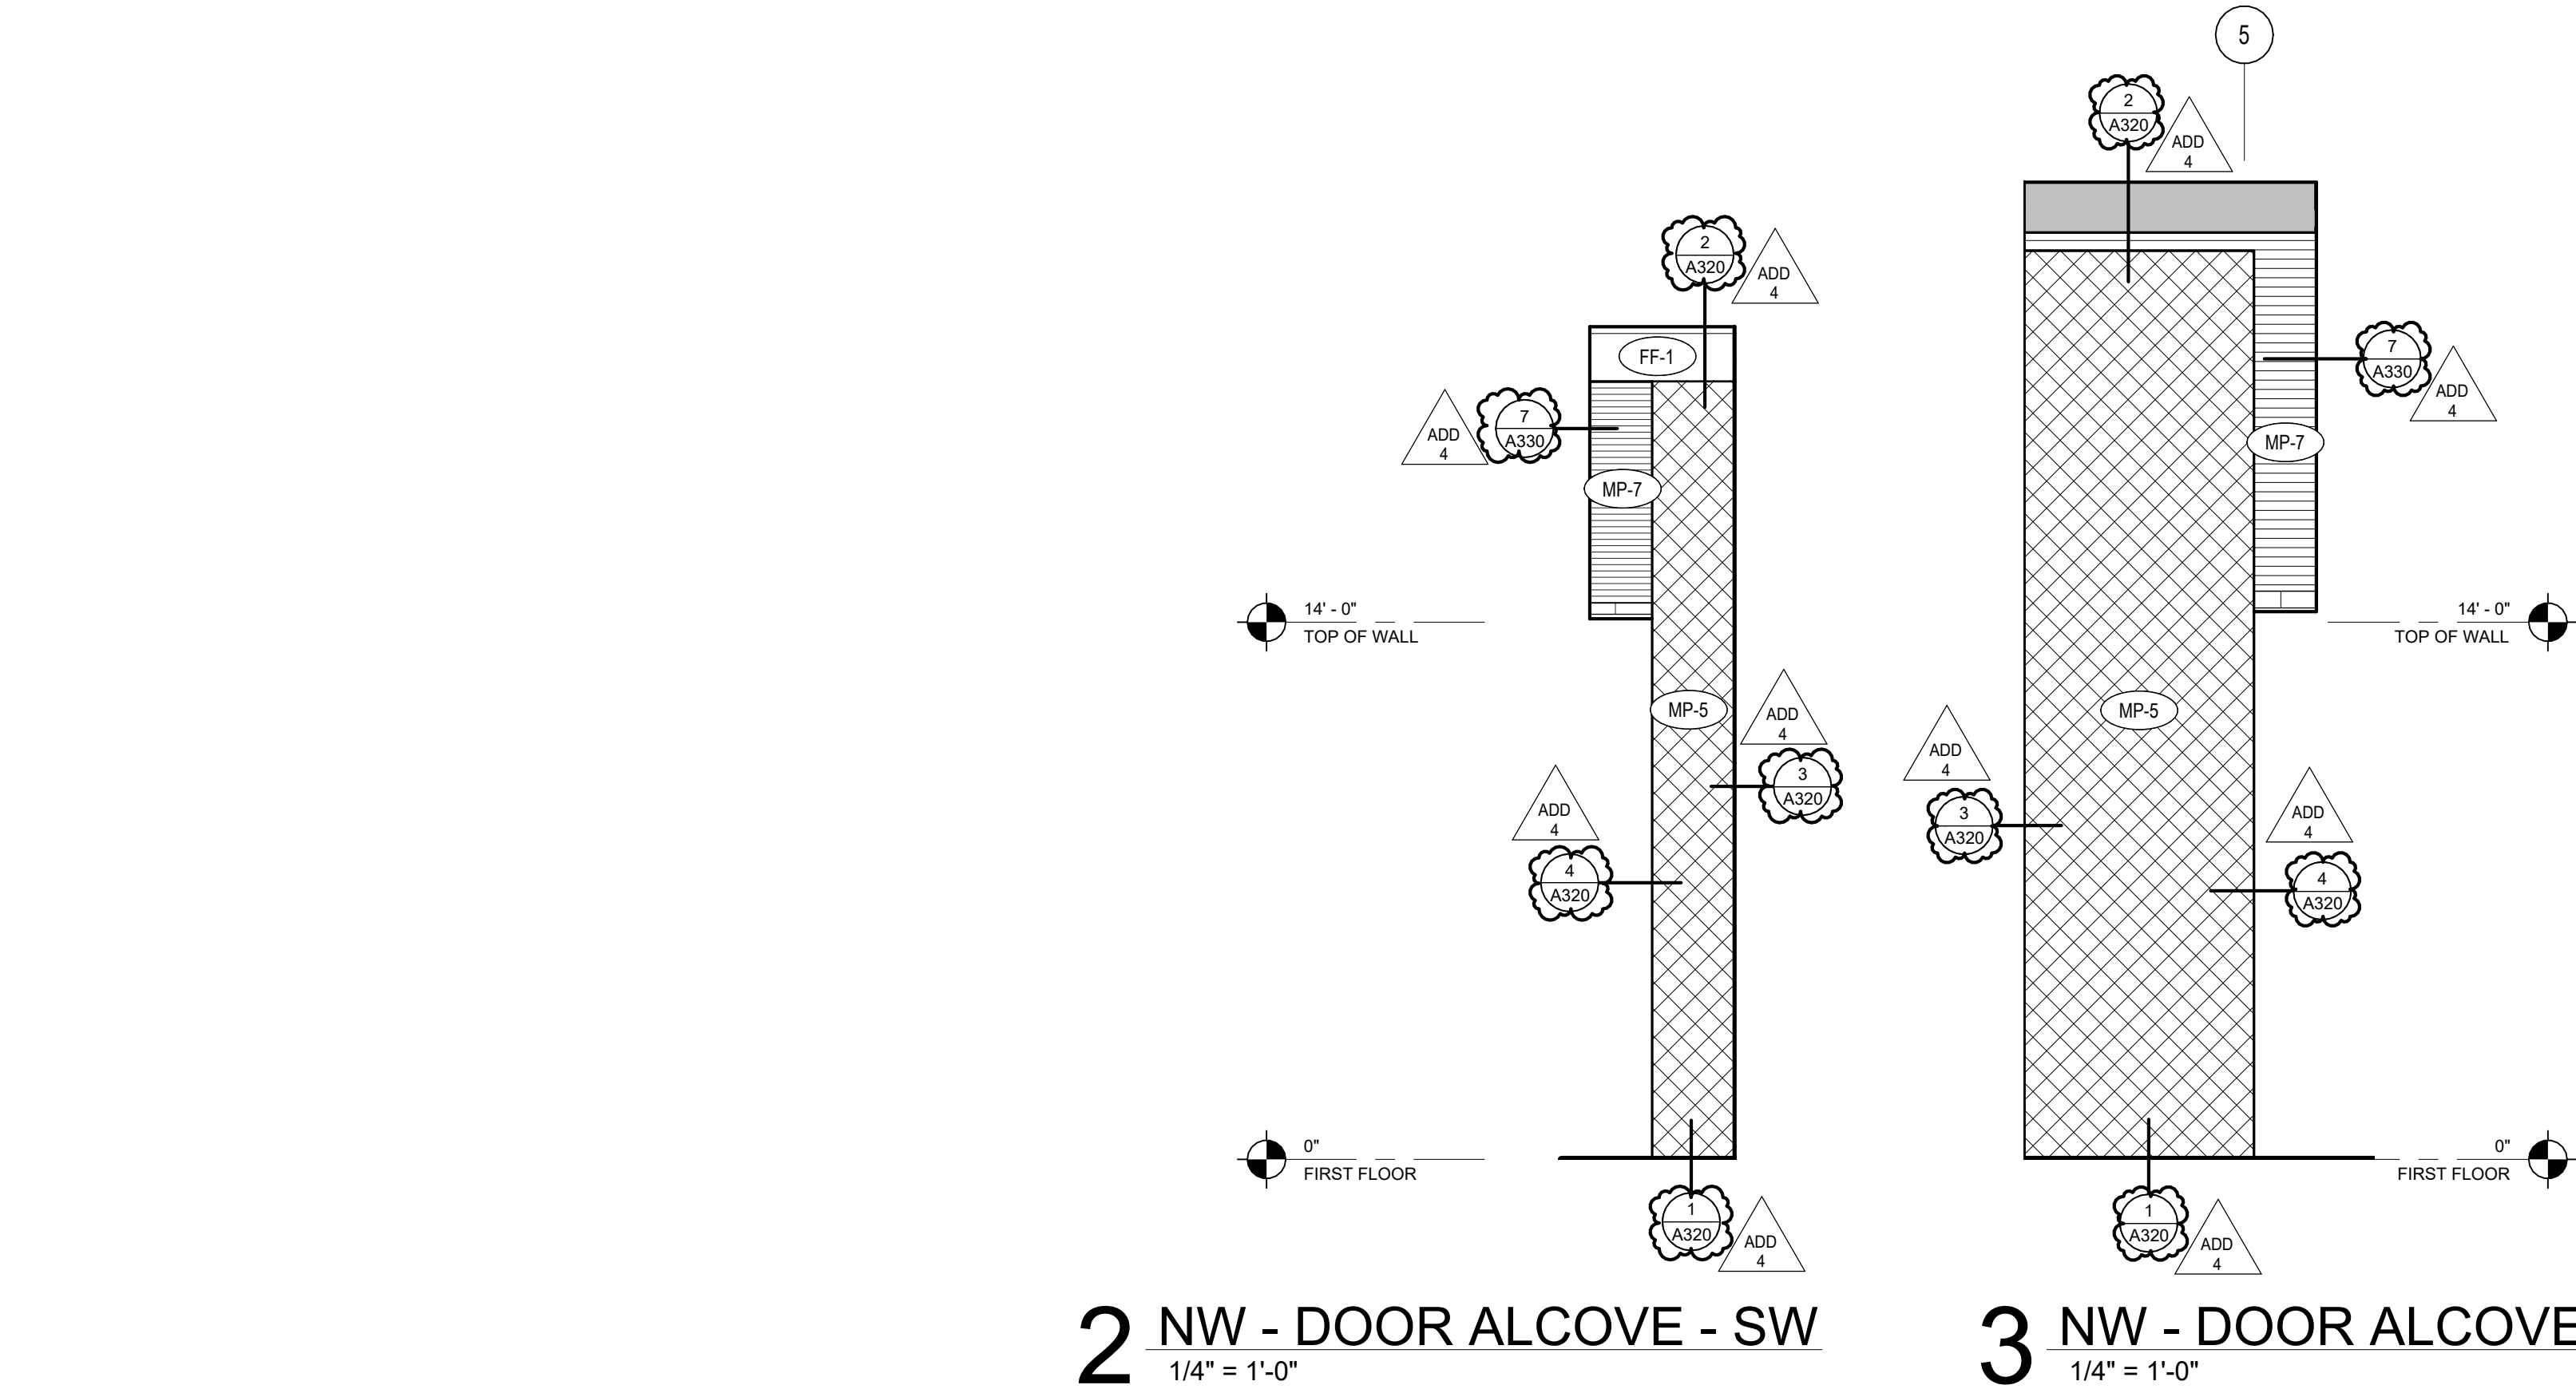

2 NW - DOOR ALCOVE - SW
1/4" = 1'-0"

3 NW - DOOR ALCOVE - NE
1/4" = 1'-0"

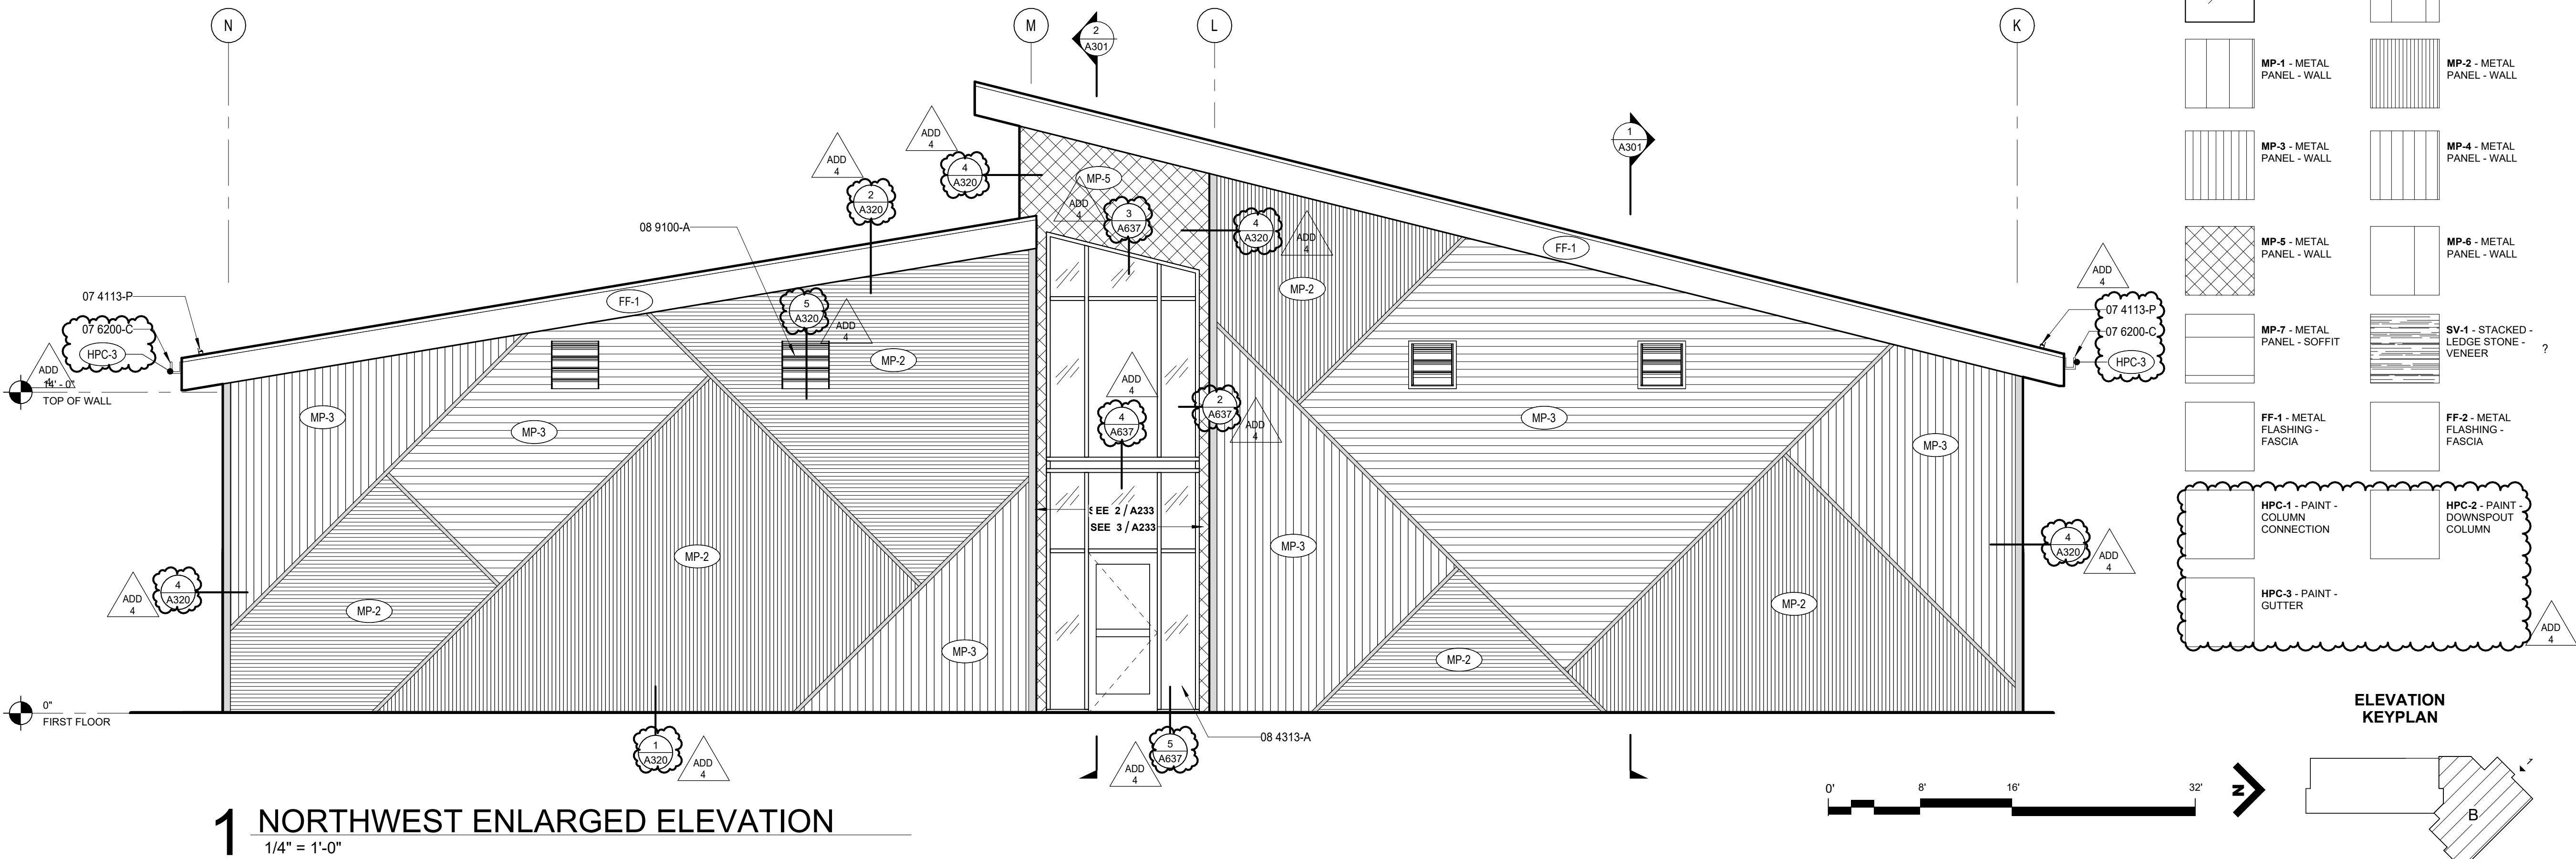

1 NORTHWEST ENLARGED ELEVATION
1/4" = 1'-0"

GENERAL NOTES - EXTERIOR ELEV.

- A. REFER TO SHEET A200 FOR EXTERIOR FINISH LEGEND
B. ALL EXTERIOR WINDOWS TO BE ALUMINUM UNLESS NOTED OTHERWISE.
C. REFER TO SHEET A6xx FOR EXTERIOR LOUVER ELEVATIONS AND DETAILS

SPECIFICATION NOTES

- 07 4113-P SNOW GUARD CLAMP
07 6200-C PRE-FINISHED GALVANIZED STEEL GUTTER, EXPOSED
08 4313-A ALUMINUM STOREFRONT SYSTEM
08 9100-A STATIONARY LOUVERS

EXTERIOR GLAZING TAG

- CG - 1 TEMPERED INSULATED GLASS TYPE - 1
CG - 2 LAMINATED/ TEMPERED INSULATED GLASS TYPE - 2


EXTERIOR FINISH TAG

- MP - 1 METAL PANEL TYPE - 1
MP - 2 METAL PANEL TYPE - 2
MP - 3 METAL PANEL TYPE - 3
MP - 4 METAL PANEL TYPE - 4
MP - 5 METAL PANEL TYPE - 5
MP - 6 METAL PANEL TYPE - 7
FF - 1 FASCIA FLASHING TYPE - 1
FF - 2 FASCIA FLASHING TYPE - 2
SV - 1 STONE VENEER TYPE - 1
SS - 1 STANDING SEAM TYPE - 1
PC - 1 PEIR CAP TYPE - 1
HPC - 1 PAINT TYPE - 1
HPC - 2 PAINT TYPE - 2
HPC - 3 PAINT TYPE - 3

EXTERIOR MATERIAL LEGEND

- GLAZING: SEE KEY
MP-1 - METAL PANEL - WALL
MP-2 - METAL PANEL - WALL
MP-3 - METAL PANEL - WALL
MP-4 - METAL PANEL - WALL
MP-5 - METAL PANEL - WALL
MP-6 - METAL PANEL - WALL
MP-7 - METAL PANEL - SOFFIT
SV-1 - STACKED - LEDGE STONE - VENEER
FF-1 - METAL FLASHING - FASCIA
FF-2 - METAL FLASHING - FASCIA
HPC-1 - PAINT - COLUMN CONNECTION
HPC-2 - PAINT - DOWNSPOUT COLUMN
HPC-3 - PAINT - GUTTER

ELEVATION KEYPLAN

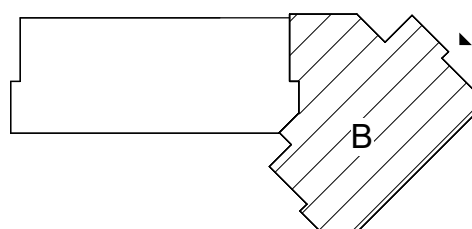

BID AND PERMIT SET

KLAMATH COMMUNITY COLLEGE CHILDCARE LEARNING CENTER

PROJECT # 2331.00
KLAMATH COMMUNITY COLLEGE
7390 S. 6TH ST. KLAMATH FALLS, OR 97603

SHEET TITLE:

ENLARGED EXTERIOR ELEVATIONS - SECTOR B_NORTHWEST

REVISIONS:


#	DESCRP.	DATE
1	ADD 4	08.29.2025

ISSUE DATE: 08/01/2025

A233



PIVOT
ARCHITECTURE

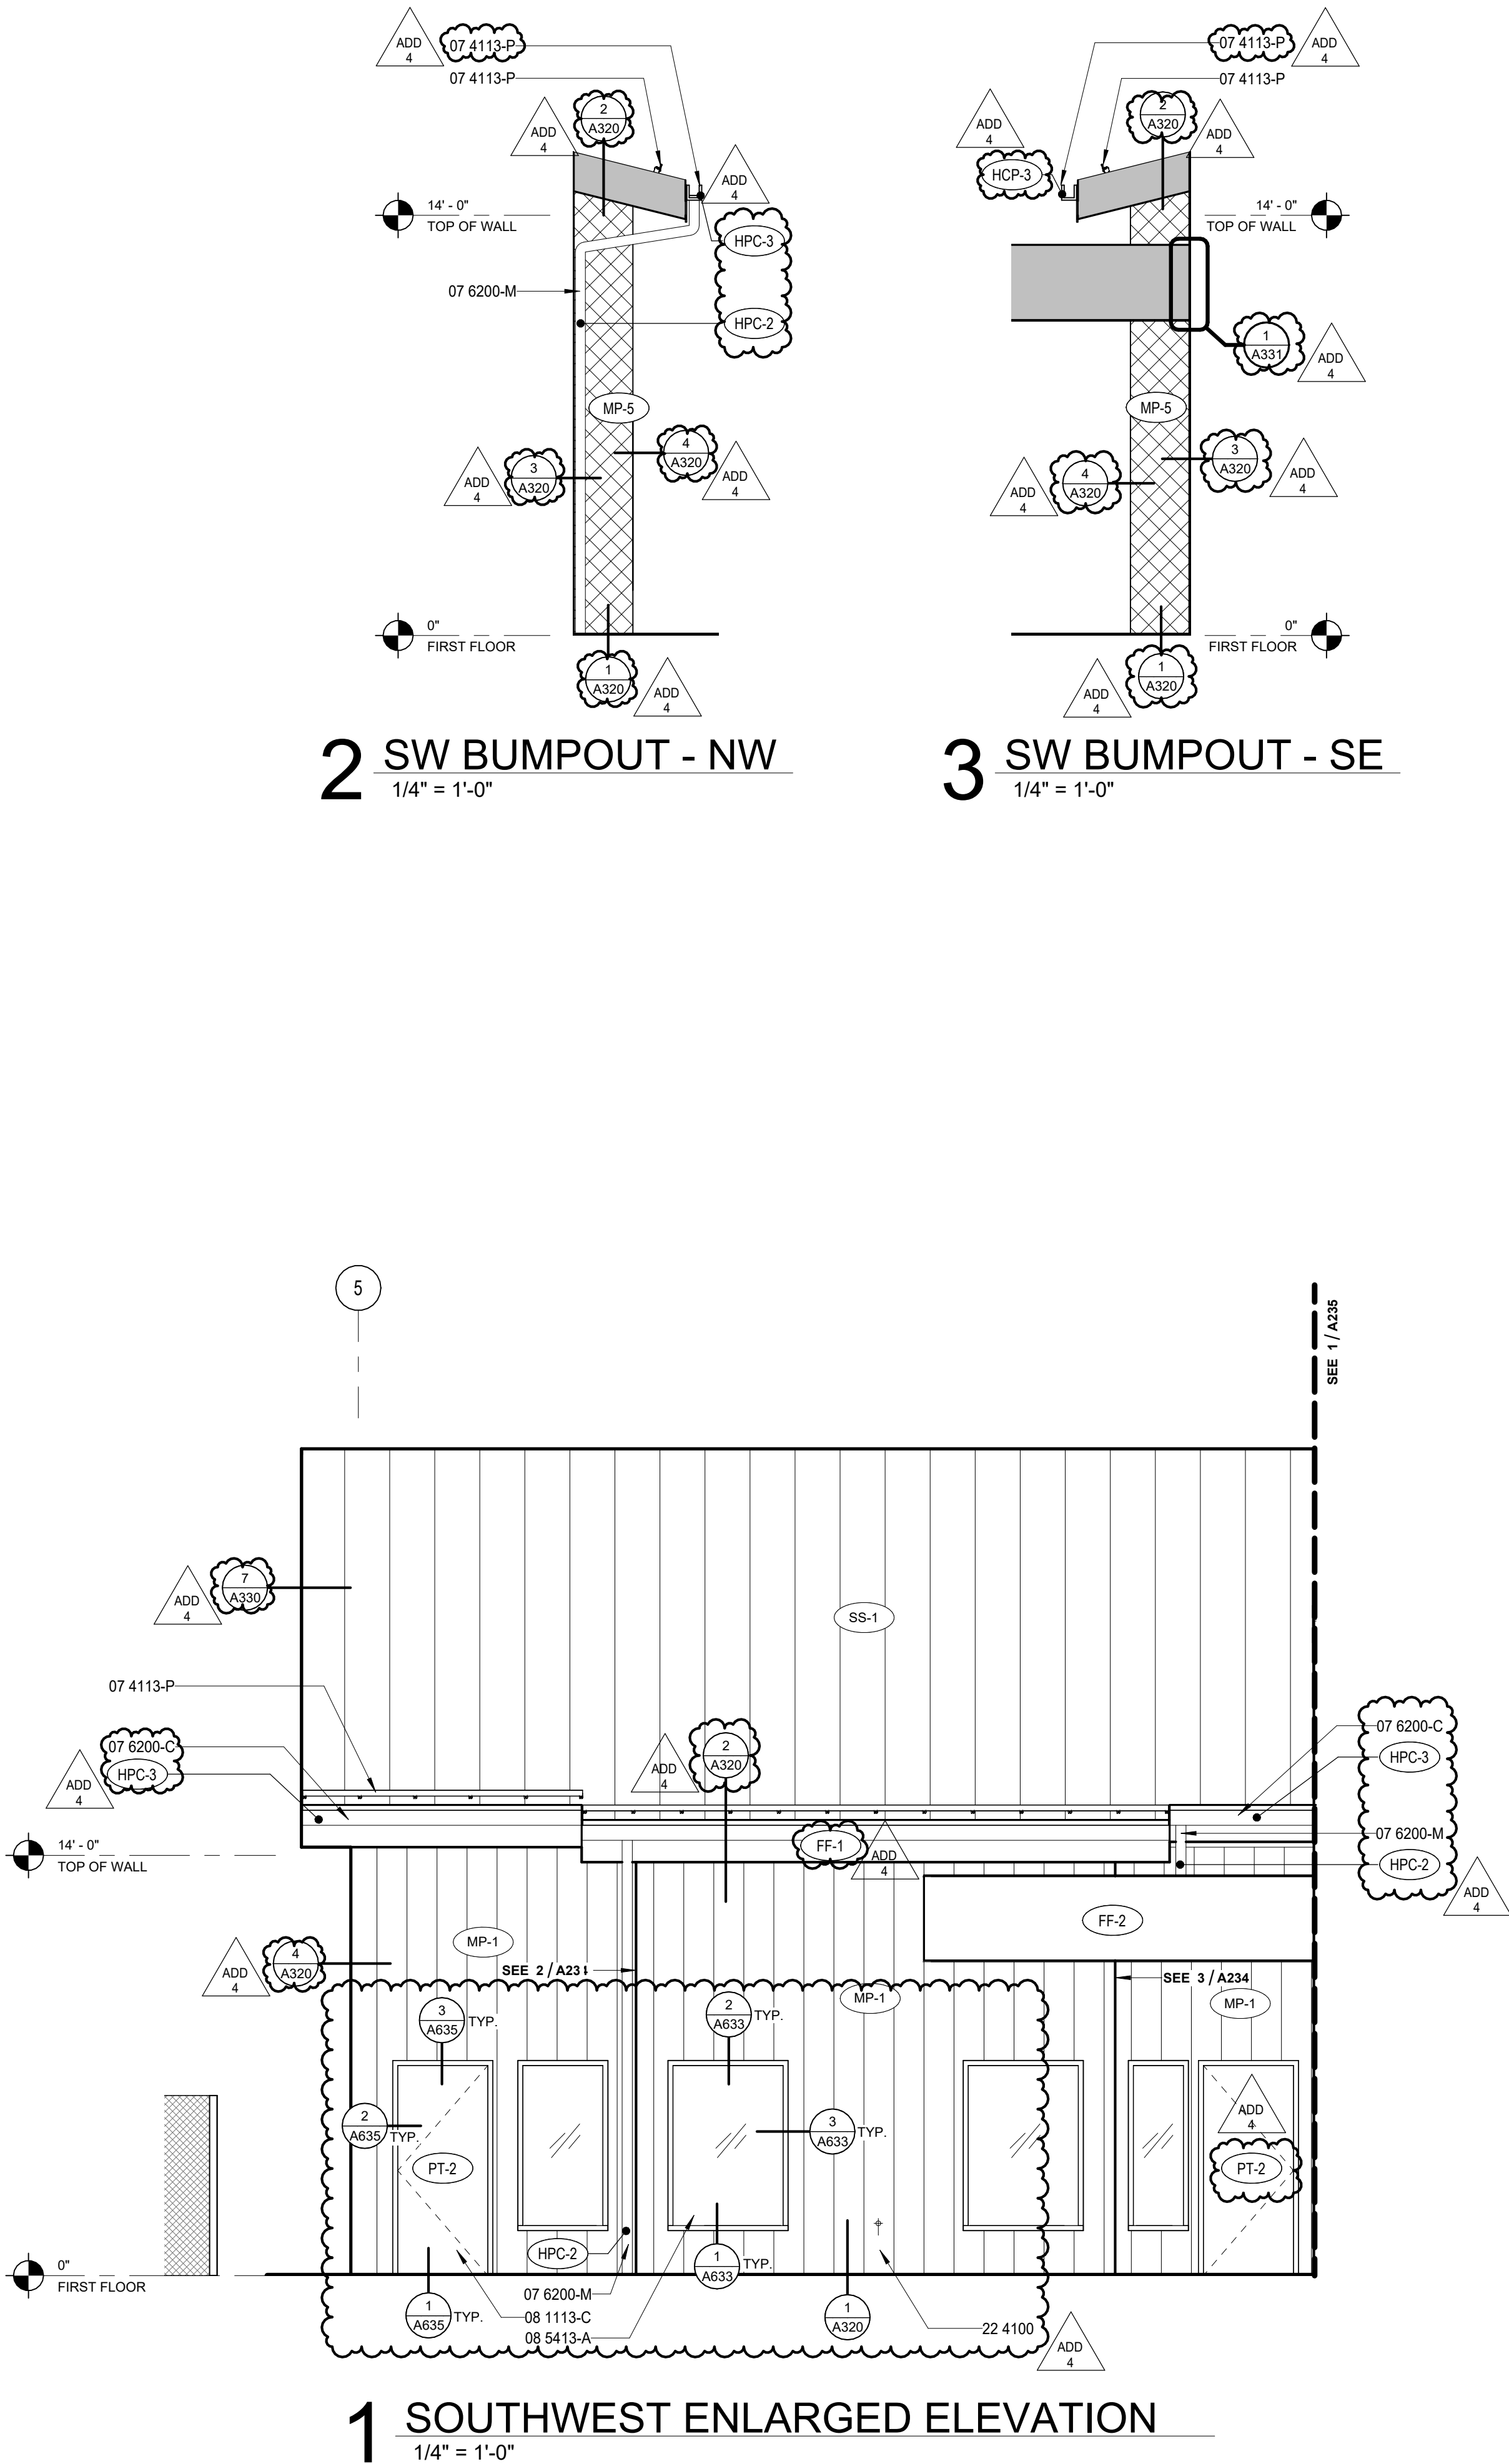

GENERAL NOTES - EXTERIOR ELEV.

- A. REFER TO SHEET A200 FOR EXTERIOR FINISH LEGEND
B. ALL EXTERIOR WINDOWS TO BE ALUMINUM UNLESS NOTED OTHERWISE.
C. REFER TO SHEET A6xx FOR EXTERIOR LOUVER ELEVATIONS AND DETAILS

SPECIFICATION NOTES

- 07 4113-P SNOW GUARD CLAMP
07 6200-C PRE-FINISHED GALVANIZED STEEL GUTTER, EXPOSED
07 6200-M STEEL PIPE DOWNSPOUT
08 1113-C HOLLOW METAL DOOR AND FRAME
08 5413-A FIBERGLASS WINDOW UNIT, INSTALL PER MFR

EXTERIOR GLAZING TAG

- CG - 1 TEMPERED INSULATED GLASS TYPE - 1
CG - 2 LAMINATED/ TEMPERED INSULATED GLASS TYPE - 2


EXTERIOR FINISH TAG

- MP - 1 METAL PANEL TYPE - 1
MP - 2 METAL PANEL TYPE - 2
MP - 3 METAL PANEL TYPE - 3
MP - 4 METAL PANEL TYPE - 4
MP - 5 METAL PANEL TYPE - 5
MP - 6 METAL PANEL TYPE - 7
FF - 1 FASCIA FLASHING TYPE - 1
FF - 2 FASCIA FLASHING TYPE - 2
SV - 1 STONE VENEER TYPE - 1
SS - 1 STANDING SEAM TYPE - 1
PC - 1 PEIR CAP TYPE - 1
HPC - 1 PAINT TYPE - 1
HPC - 2 PAINT TYPE - 2
HPC - 3 PAINT TYPE - 3

EXTERIOR MATERIAL LEGEND

- GLAZING: SEE KEY
MP-1 - METAL PANEL - WALL
MP-2 - METAL PANEL - WALL
MP-3 - METAL PANEL - WALL
MP-4 - METAL PANEL - WALL
MP-5 - METAL PANEL - WALL
MP-6 - METAL PANEL - WALL
MP-7 - METAL PANEL - SOFFIT
FF-1 - METAL FLASHING - FASCIA
FF-2 - METAL FLASHING - FASCIA
SS-1 - STANDING SEAM - ROOF
MP-2 - METAL PANEL - WALL
MP-4 - METAL PANEL - WALL
MP-6 - METAL PANEL - WALL
SV-1 - STACKED - LEDGE STONE - VENEER
HPC-1 - PAINT - COLUMN CONNECTION
HPC-2 - PAINT - DOWNSPOUT COLUMN
HPC-3 - PAINT - GUTTER

ELEVATION KEYPLAN

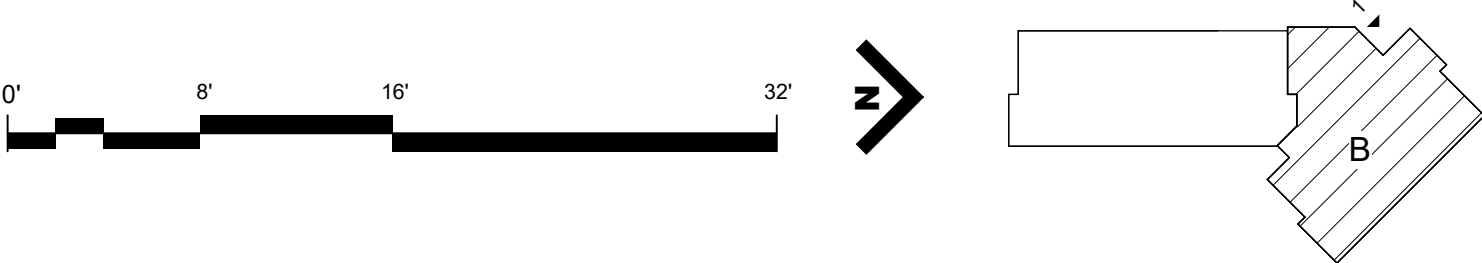


BID AND PERMIT SET
KLAMATH COMMUNITY COLLEGE
CHILDCARE LEARNING CENTER
PROJECT # 2331.00
KLAMATH COMMUNITY COLLEGE
7390 S. 6TH ST. KLAMATH FALLS, OR 97603

SHEET TITLE:
ENLARGED EXTERIOR ELEVATIONS - SECTOR B_SOUTHWEST


REVISIONS:		
#	DESCRP.	DATE
1	ADD 4	08.29.2025

ISSUE DATE: 08/01/2025

A234

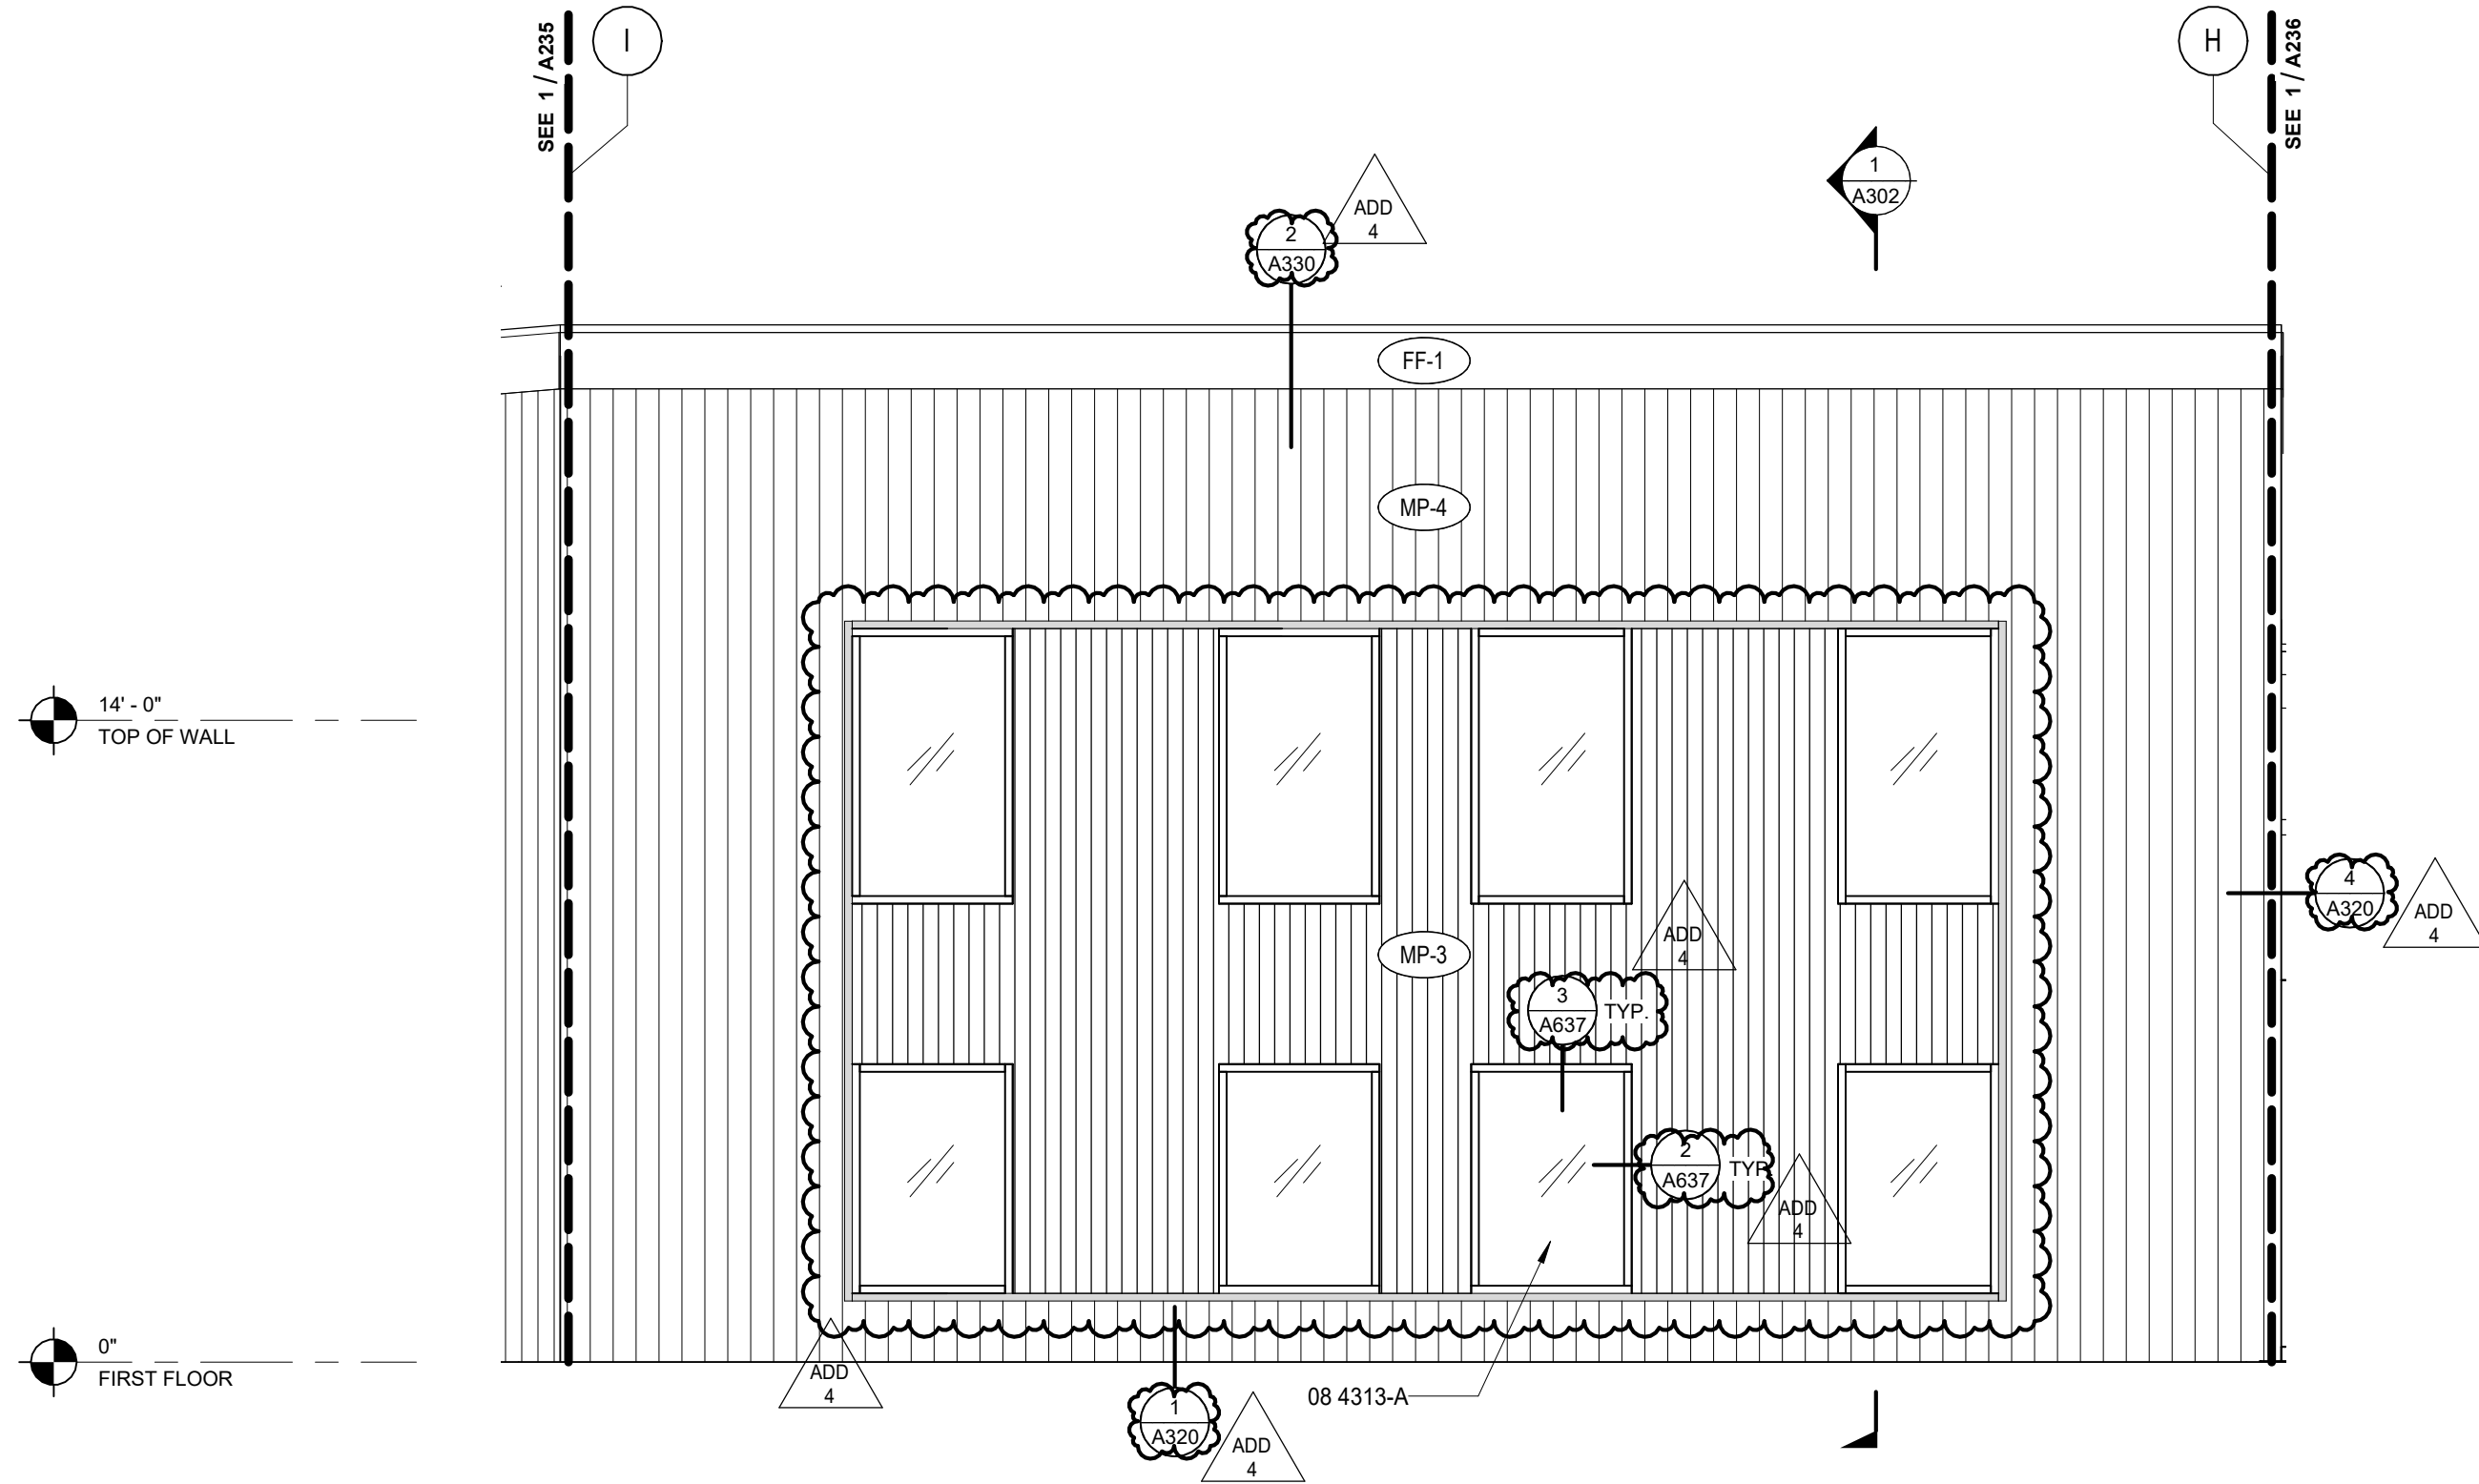

2 WEST ENLARGED ELEVATION - COMMONS
1/4" = 1'-0"

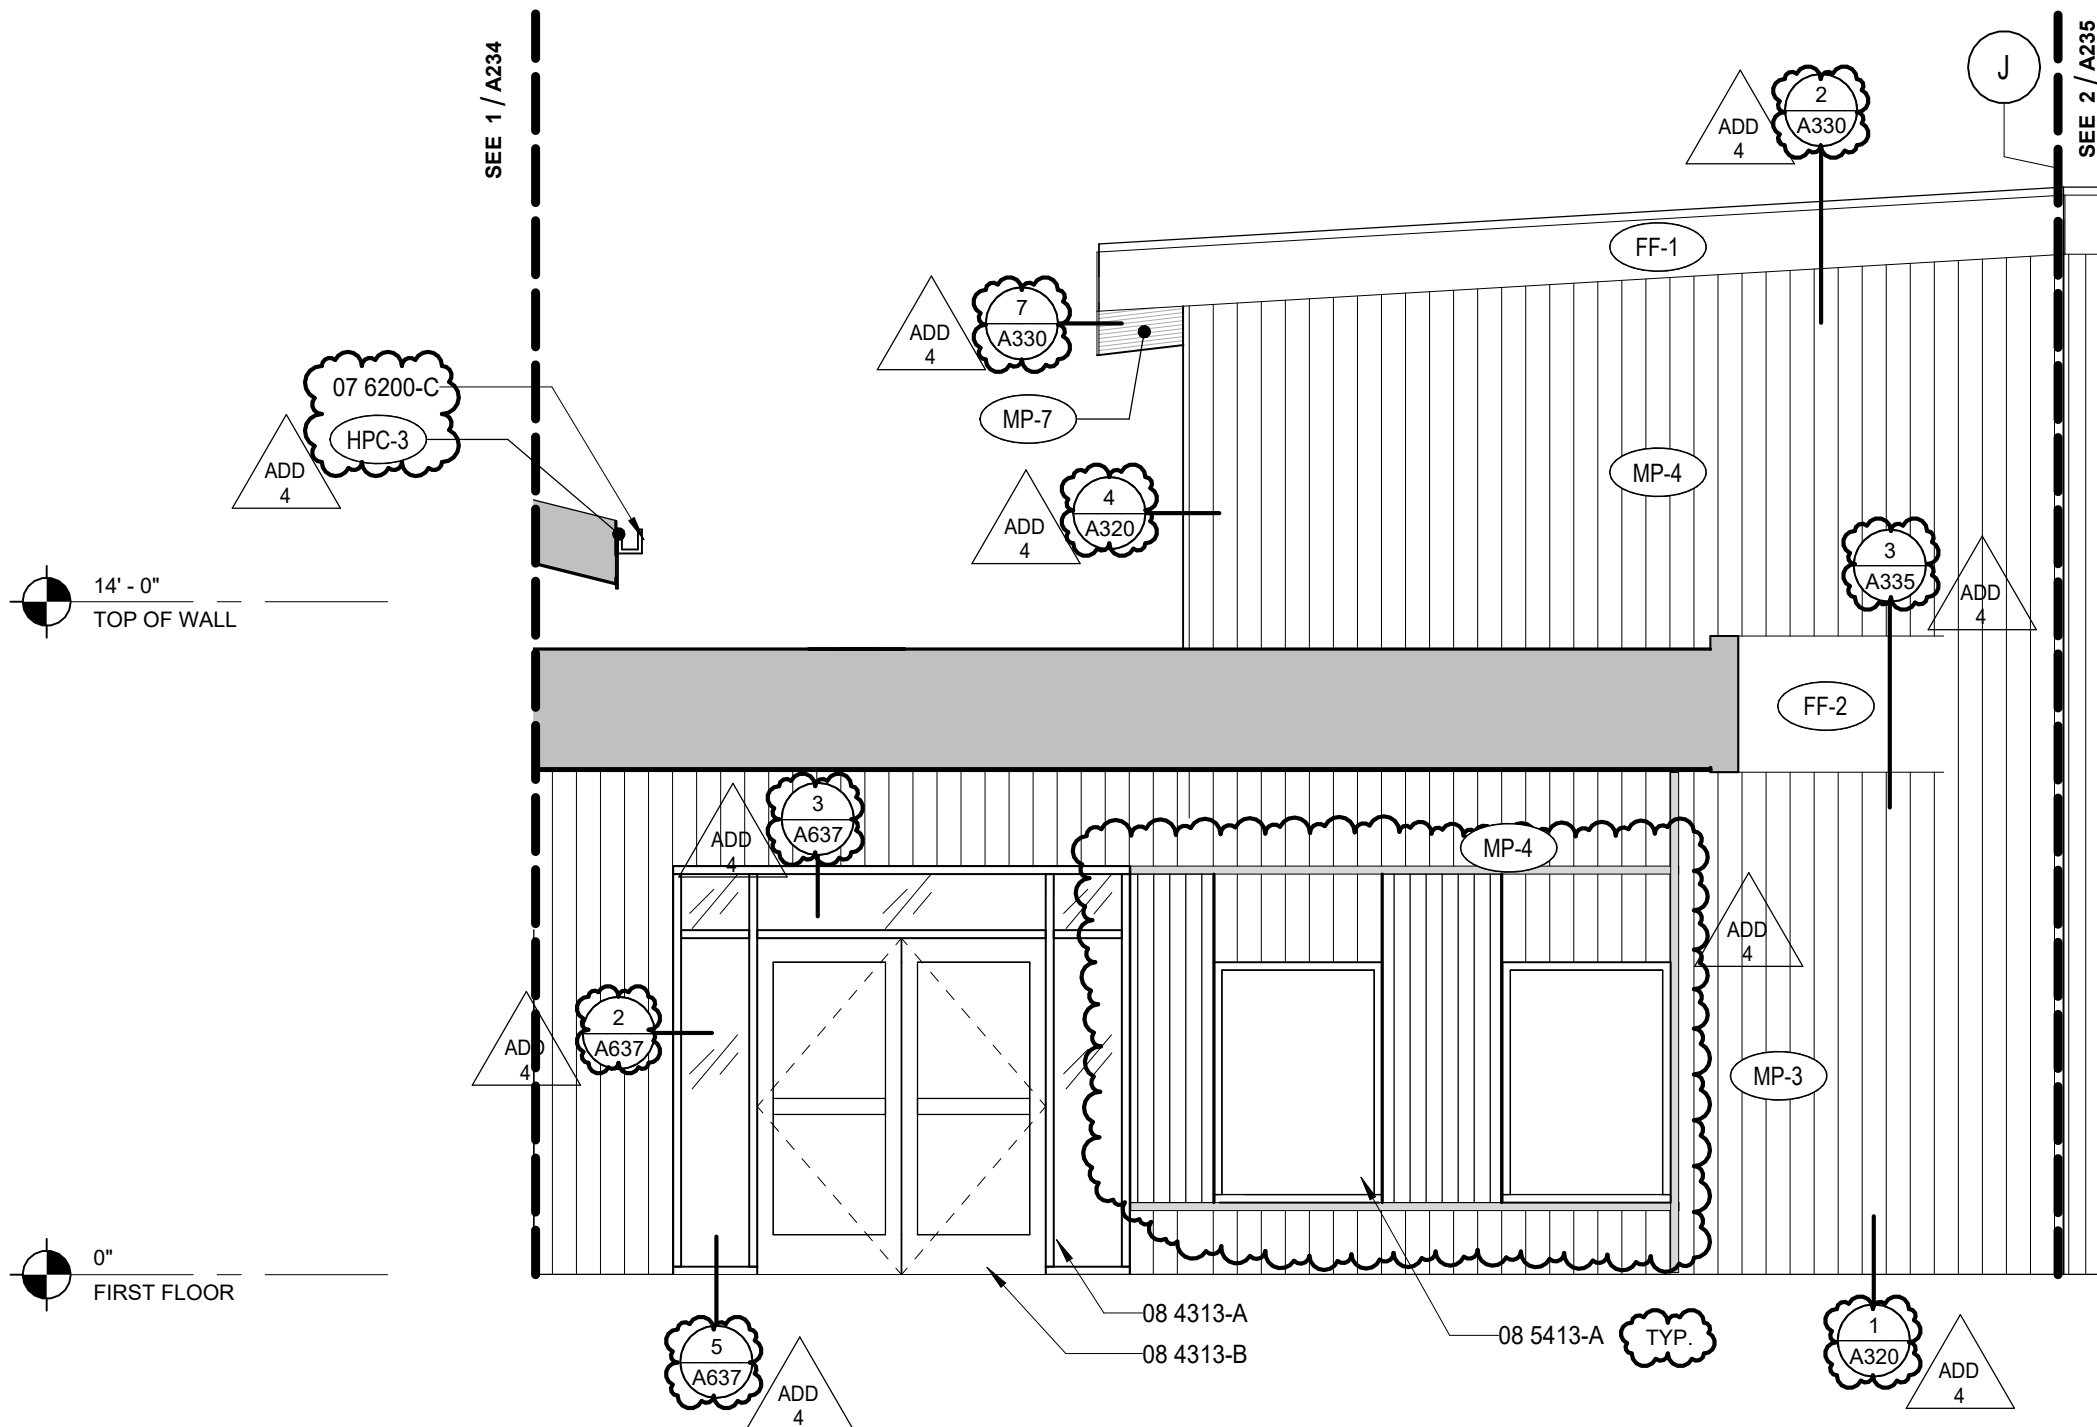

1 NORTHWEST ENLARGED ELEVATION - COMMONS
1/4" = 1'-0"

GENERAL NOTES - EXTERIOR ELEV.

- A. REFER TO SHEET A200 FOR EXTERIOR FINISH LEGEND
B. ALL EXTERIOR WINDOWS TO BE ALUMINUM UNLESS NOTED OTHERWISE.
C. REFER TO SHEET A6xx FOR EXTERIOR LOUVER ELEVATIONS AND DETAILS

SPECIFICATION NOTES

- 07 6200-C PRE-FINISHED GALVANIZED STEEL GUTTER, EXPOSED
08 4313-A ALUMINUM STOREFRONT SYSTEM
08 4313-B POWER OPERATED DOORS
08 5413-A FIBERGLASS WINDOW UNIT, INSTALL PER MFR

EXTERIOR GLAZING TAG

- CG - 1 TEMPERED INSULATED GLASS TYPE - 1
CG - 2 LAMINATED/ TEMPERED INSULATED GLASS TYPE - 2


EXTERIOR FINISH TAG

- MP - 1 METAL PANEL TYPE - 1
MP - 2 METAL PANEL TYPE - 2
MP - 3 METAL PANEL TYPE - 3
MP - 4 METAL PANEL TYPE - 4
MP - 5 METAL PANEL TYPE - 5
MP - 6 METAL PANEL TYPE - 7
FF - 1 FASCIA FLASHING TYPE - 1
FF - 2 FASCIA FLASHING TYPE - 2
SV - 1 STONE VENEER TYPE - 1
SS - 1 STANDING SEAM TYPE - 1
PC - 1 PEIR CAP TYPE - 1
HPC - 1 PAINT TYPE - 1
HPC - 2 PAINT TYPE - 2
HPC - 3 PAINT TYPE - 3

EXTERIOR MATERIAL LEGEND


- GLAZING: SEE KEY
MP-1 - METAL PANEL - WALL
MP-2 - METAL PANEL - WALL
MP-3 - METAL PANEL - WALL
MP-4 - METAL PANEL - WALL
MP-5 - METAL PANEL - WALL
MP-6 - METAL PANEL - WALL
MP-7 - METAL PANEL - SOFFIT
SV-1 - STACKED - EDGE STONE - VENEER
FF-1 - METAL FLASHING - FASCIA
FF-2 - METAL FLASHING - FASCIA
HPC-1 - PAINT - COLUMN CONNECTION
HPC-2 - PAINT - DOWNSPOUT COLUMN
HPC-3 - PAINT - GUTTER

ELEVATION KEYPLAN

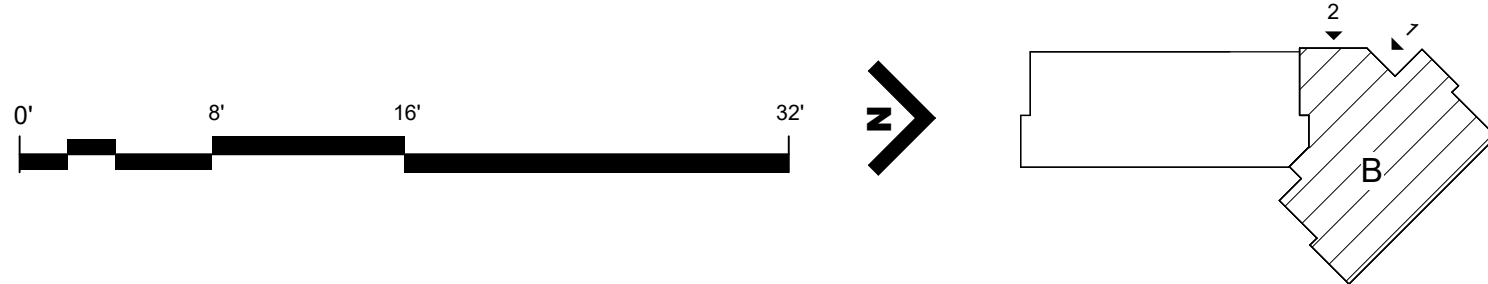


EXTERIOR MATERIAL LEGEND

-
- The diagram shows a roof layout with three designated areas for paint application, each enclosed in a rectangular box. The areas are labeled as follows:
- HPC-1 - PAINT - COLUMN CONNECTION**: Located in the upper left section of the roof.
 - HPC-2 - PAINT - DOWNSPOUT COLUMN**: Located in the upper right section of the roof.
 - HPC-3 - PAINT - GUTTER**: Located in the lower left section of the roof.
- The roof layout is represented by a large rectangle with a decorative, scalloped border. The three rectangular boxes are positioned within this layout, with their labels placed to the right of each box.

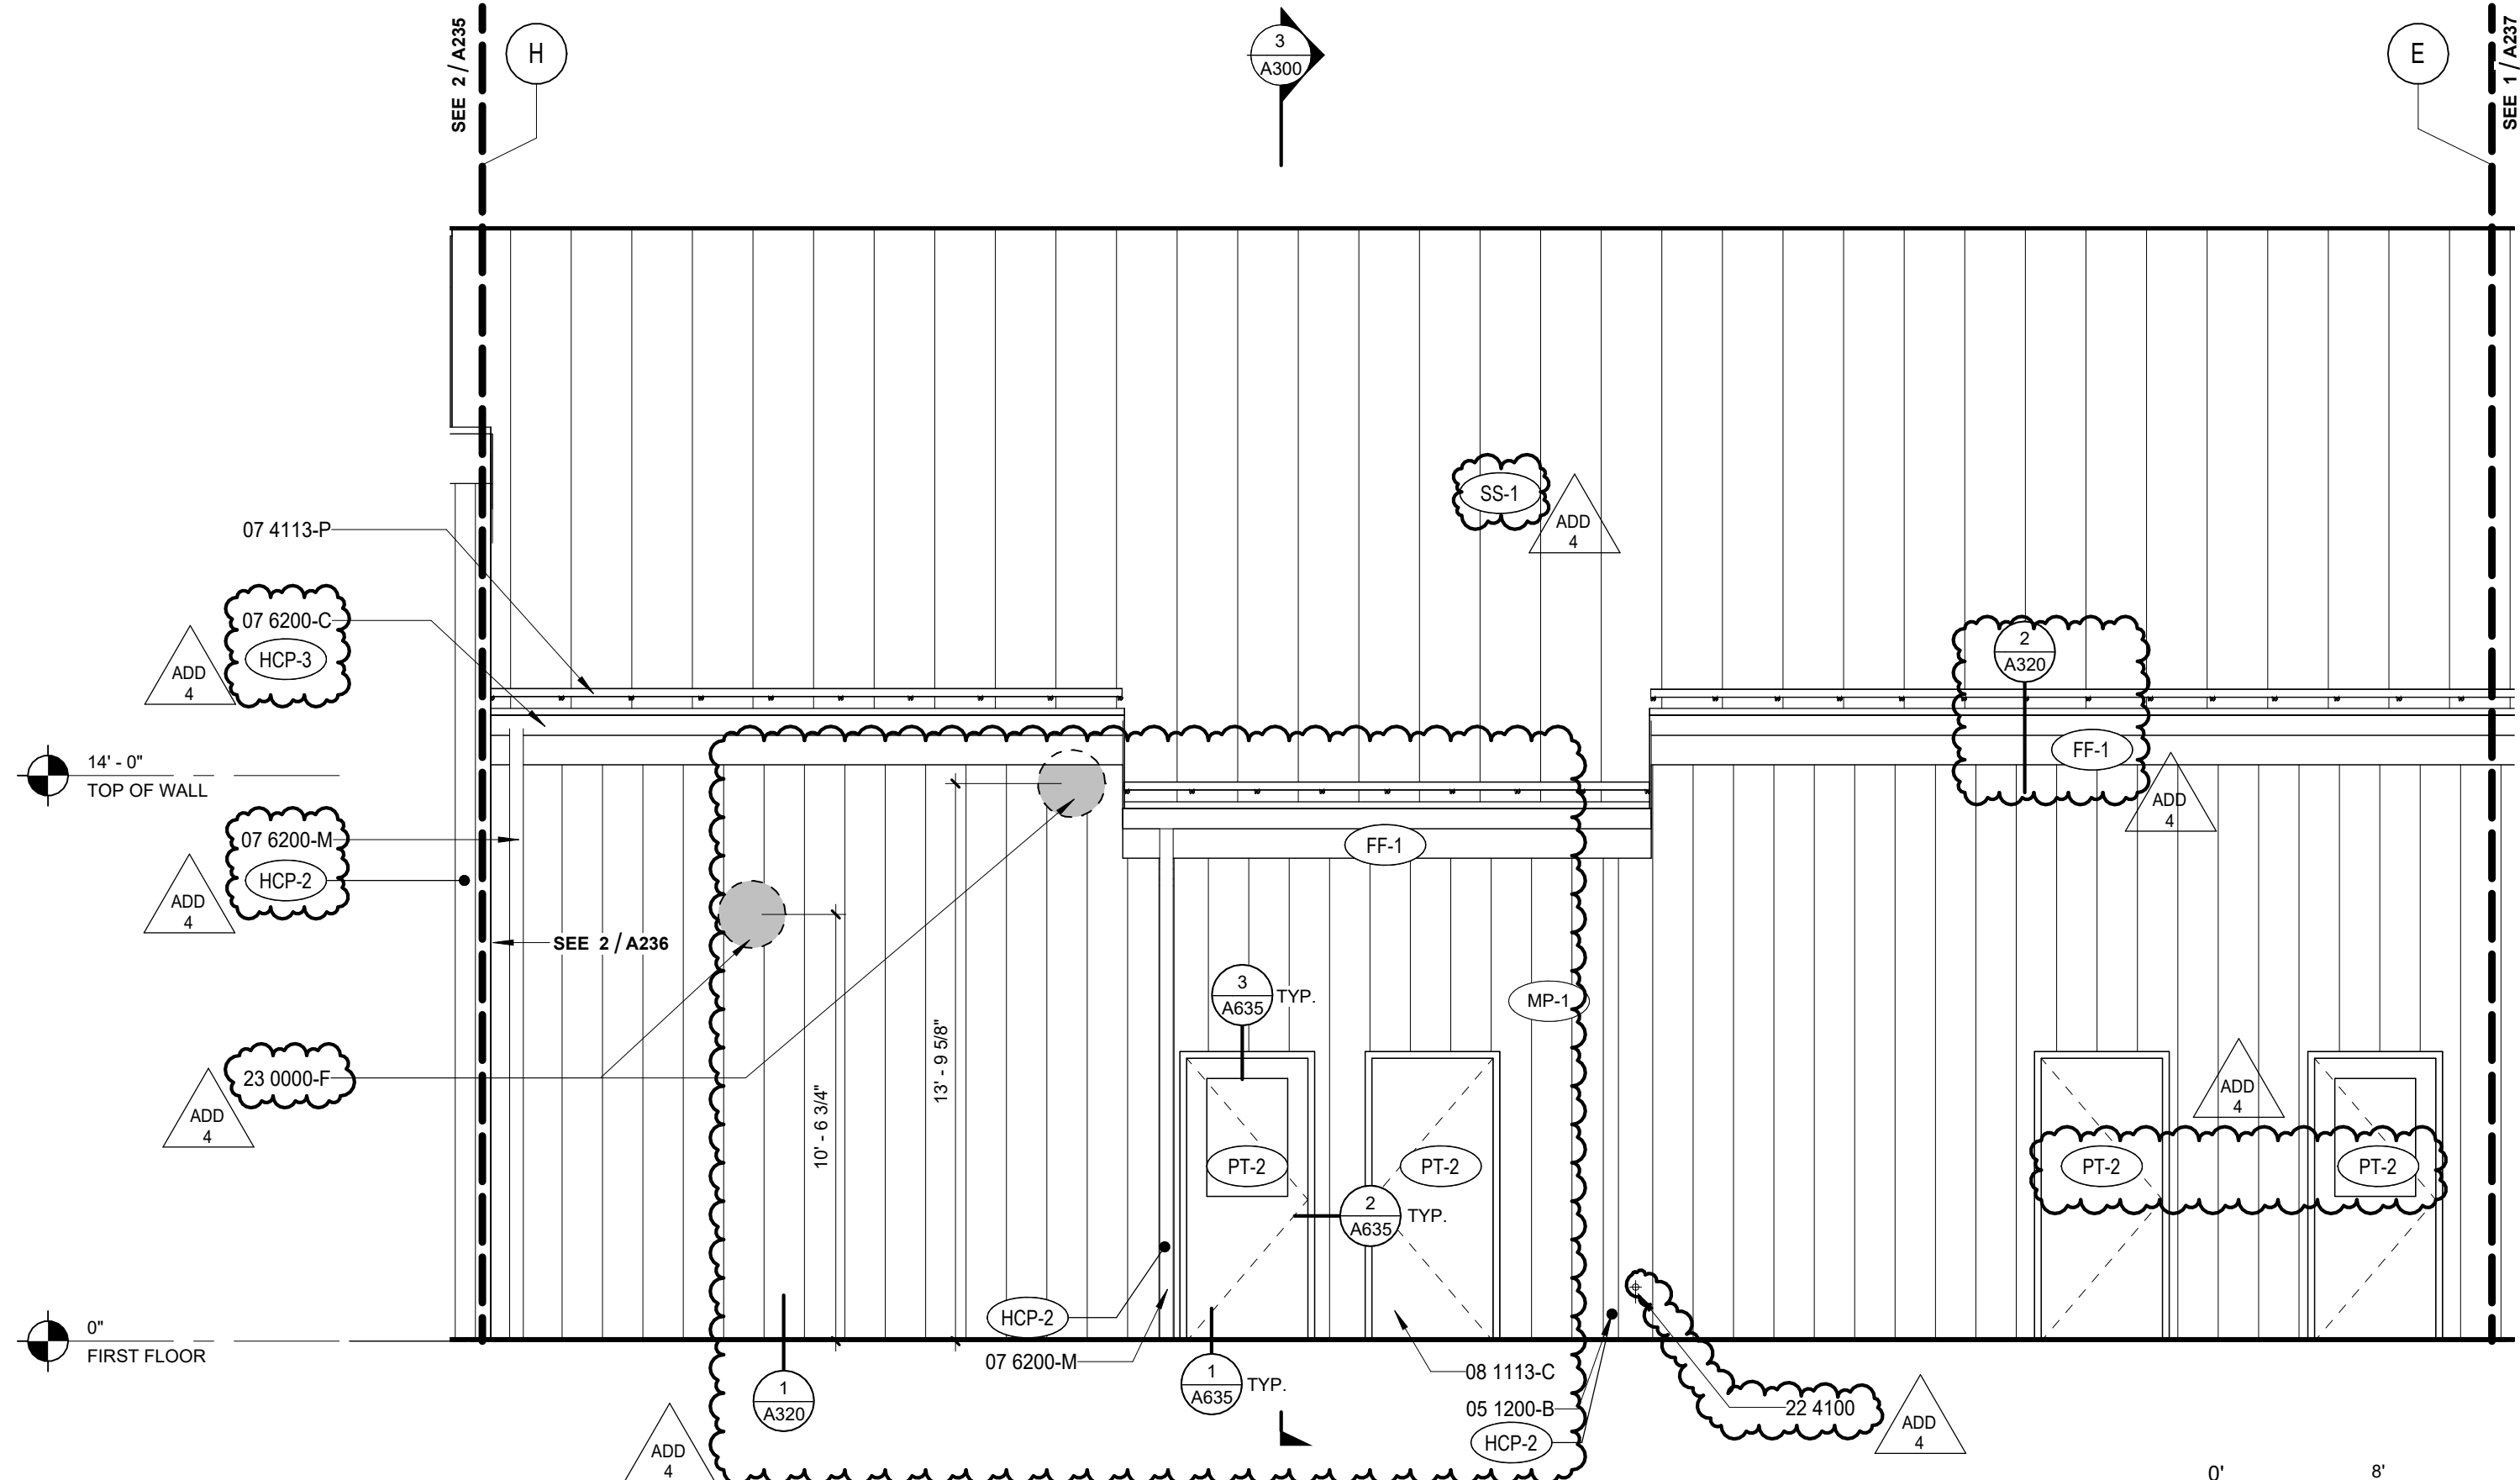

1 WEST ENLARGED ELEVATION - A

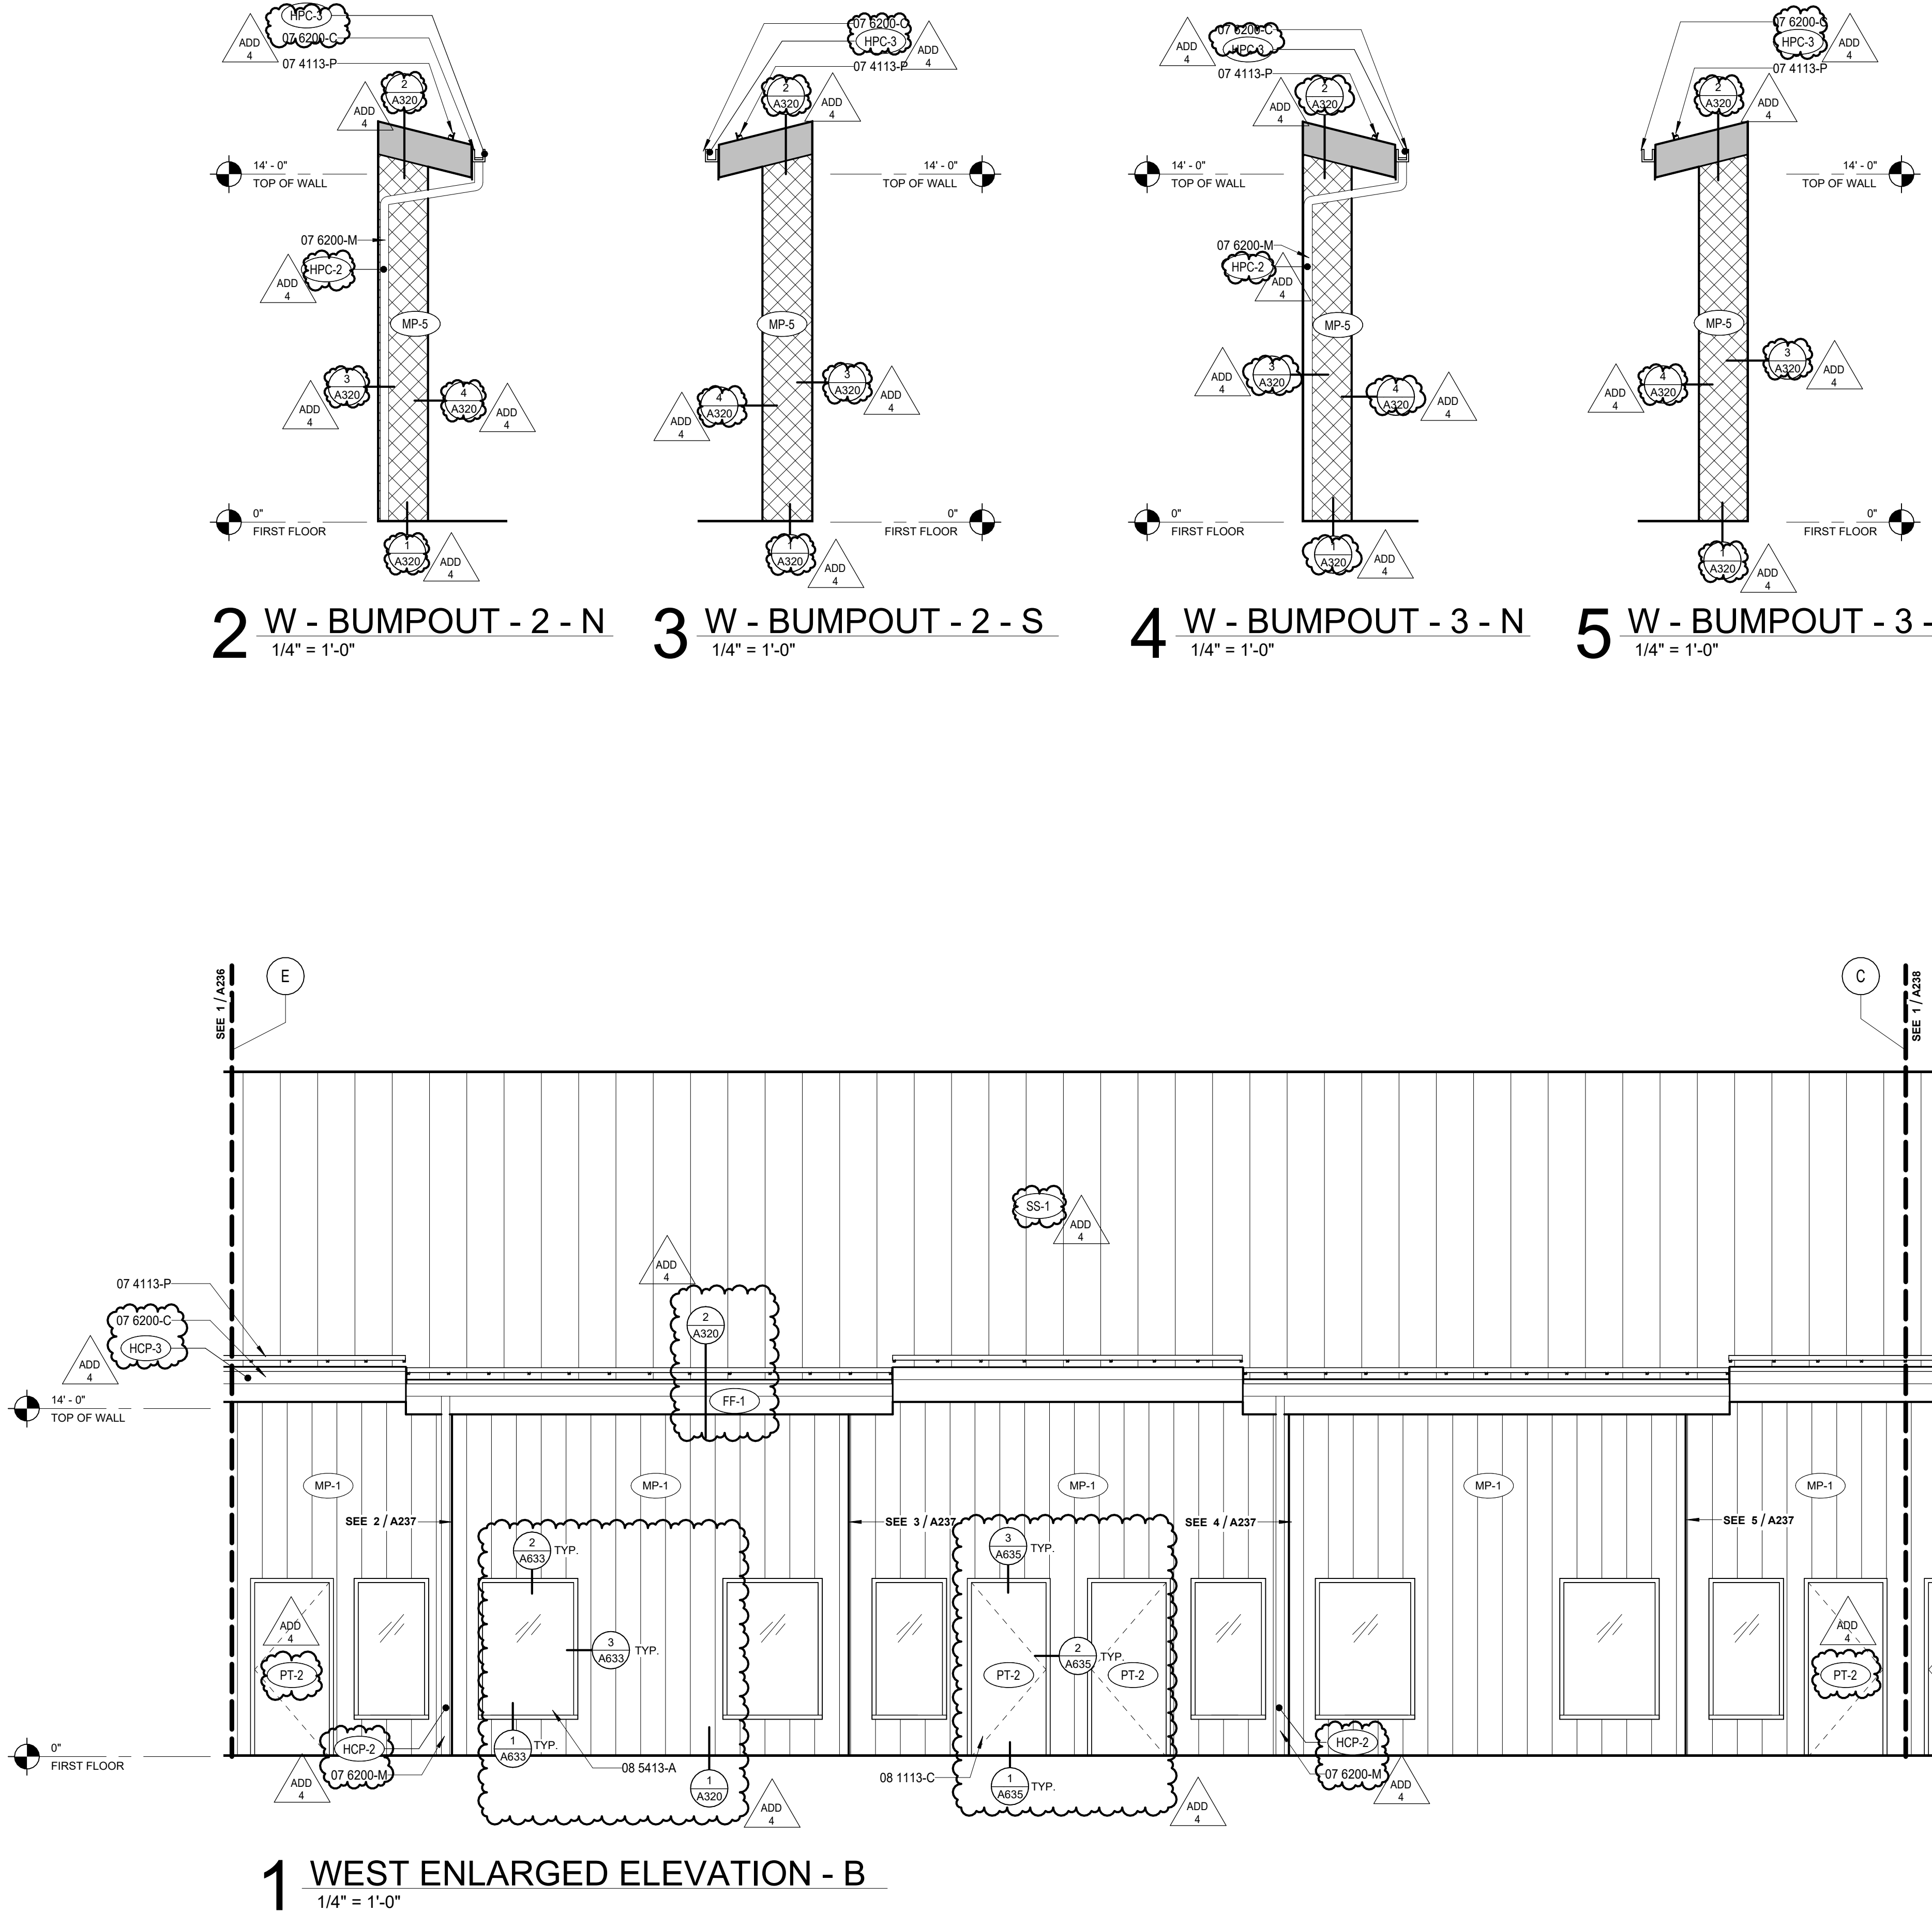

1 WEST ENLARGED ELEVATION - B
1/4" = 1'-0"

2 W - BUMPOUT - 2 - N
1/4" = 1'-0"

3 W - BUMPOUT - 2 - S
1/4" = 1'-0"

4 W - BUMPOUT - 3 - N
1/4" = 1'-0"

5 W - BUMPOUT - 3 - S
1/4" = 1'-0"

GENERAL NOTES - EXTERIOR ELEV.

- A. REFER TO SHEET A200 FOR EXTERIOR FINISH LEGEND
B. ALL EXTERIOR WINDOWS TO BE ALUMINUM UNLESS NOTED OTHERWISE.
C. REFER TO SHEET A66x FOR EXTERIOR LOUVER ELEVATIONS AND DETAILS
- 07 4113-P SNOW GUARD CLAMP
07 6200-C PRE-FINISHED GALVANIZED STEEL GUTTER, EXPOSED
07 6200-M STEEL PIPE DOWNSPOUT
08 1113-C HOLLOW METAL DOOR AND FRAME
08 5413-A FIBERGLASS WINDOW UNIT, INSTALL PER MFR

SPECIFICATION NOTES

EXTERIOR GLAZING TAG

- CG - 1 TEMPERED INSULATED GLASS TYPE - 1
CG - 2 LAMINATED/ TEMPERED INSULATED GLASS TYPE - 2


EXTERIOR FINISH TAG


- MP - 1 METAL PANEL TYPE - 1
MP - 2 METAL PANEL TYPE - 2
MP - 3 METAL PANEL TYPE - 3
MP - 4 METAL PANEL TYPE - 4
MP - 5 METAL PANEL TYPE - 5
MP - 6 METAL PANEL TYPE - 7
FF - 1 FASCIA FLASHING TYPE - 1
FF - 2 FASCIA FLASHING TYPE - 2
SV - 1 STONE VENEER TYPE - 1
SS - 1 STANDING SEAM TYPE - 1
PC - 1 PEIR CAP TYPE - 1
HPC - 1 PAINT TYPE - 1
HPC - 2 PAINT TYPE - 2
HPC - 3 PAINT TYPE - 3

EXTERIOR MATERIAL LEGEND

- GLAZING: SEE KEY
MP-1 - METAL PANEL - WALL
MP-2 - METAL PANEL - WALL
MP-3 - METAL PANEL - WALL
MP-4 - METAL PANEL - WALL
MP-5 - METAL PANEL - WALL
MP-6 - METAL PANEL - WALL
MP-7 - METAL PANEL - SOFFIT
FF-1 - METAL FLASHING - FASCIA
FF-2 - METAL FLASHING - FASCIA
SS-1 - STANDING SEAM - ROOF
MP-2 - METAL PANEL - WALL
MP-4 - METAL PANEL - WALL
MP-6 - METAL PANEL - WALL
SV-1 - STACKED - LEDGE STONE - VENEER
HPC-1 - PAINT - COLUMN CONNECTION
HPC-2 - PAINT - DOWNSPOUT COLUMN
HPC-3 - PAINT - GUTTER

ELEVATION KEYPLAN

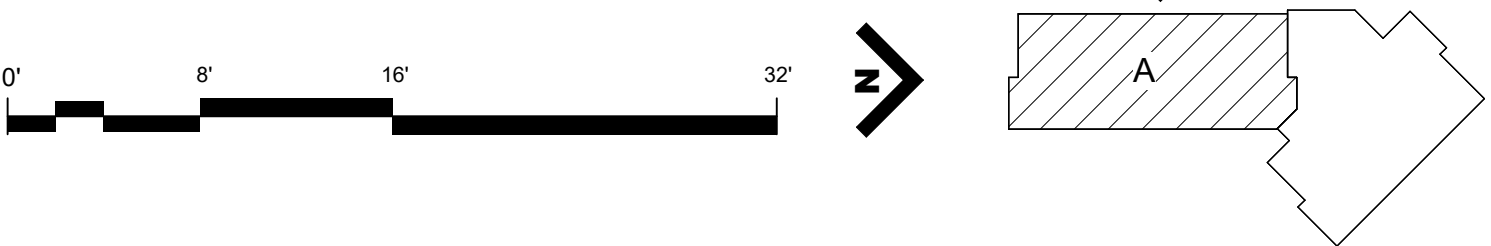

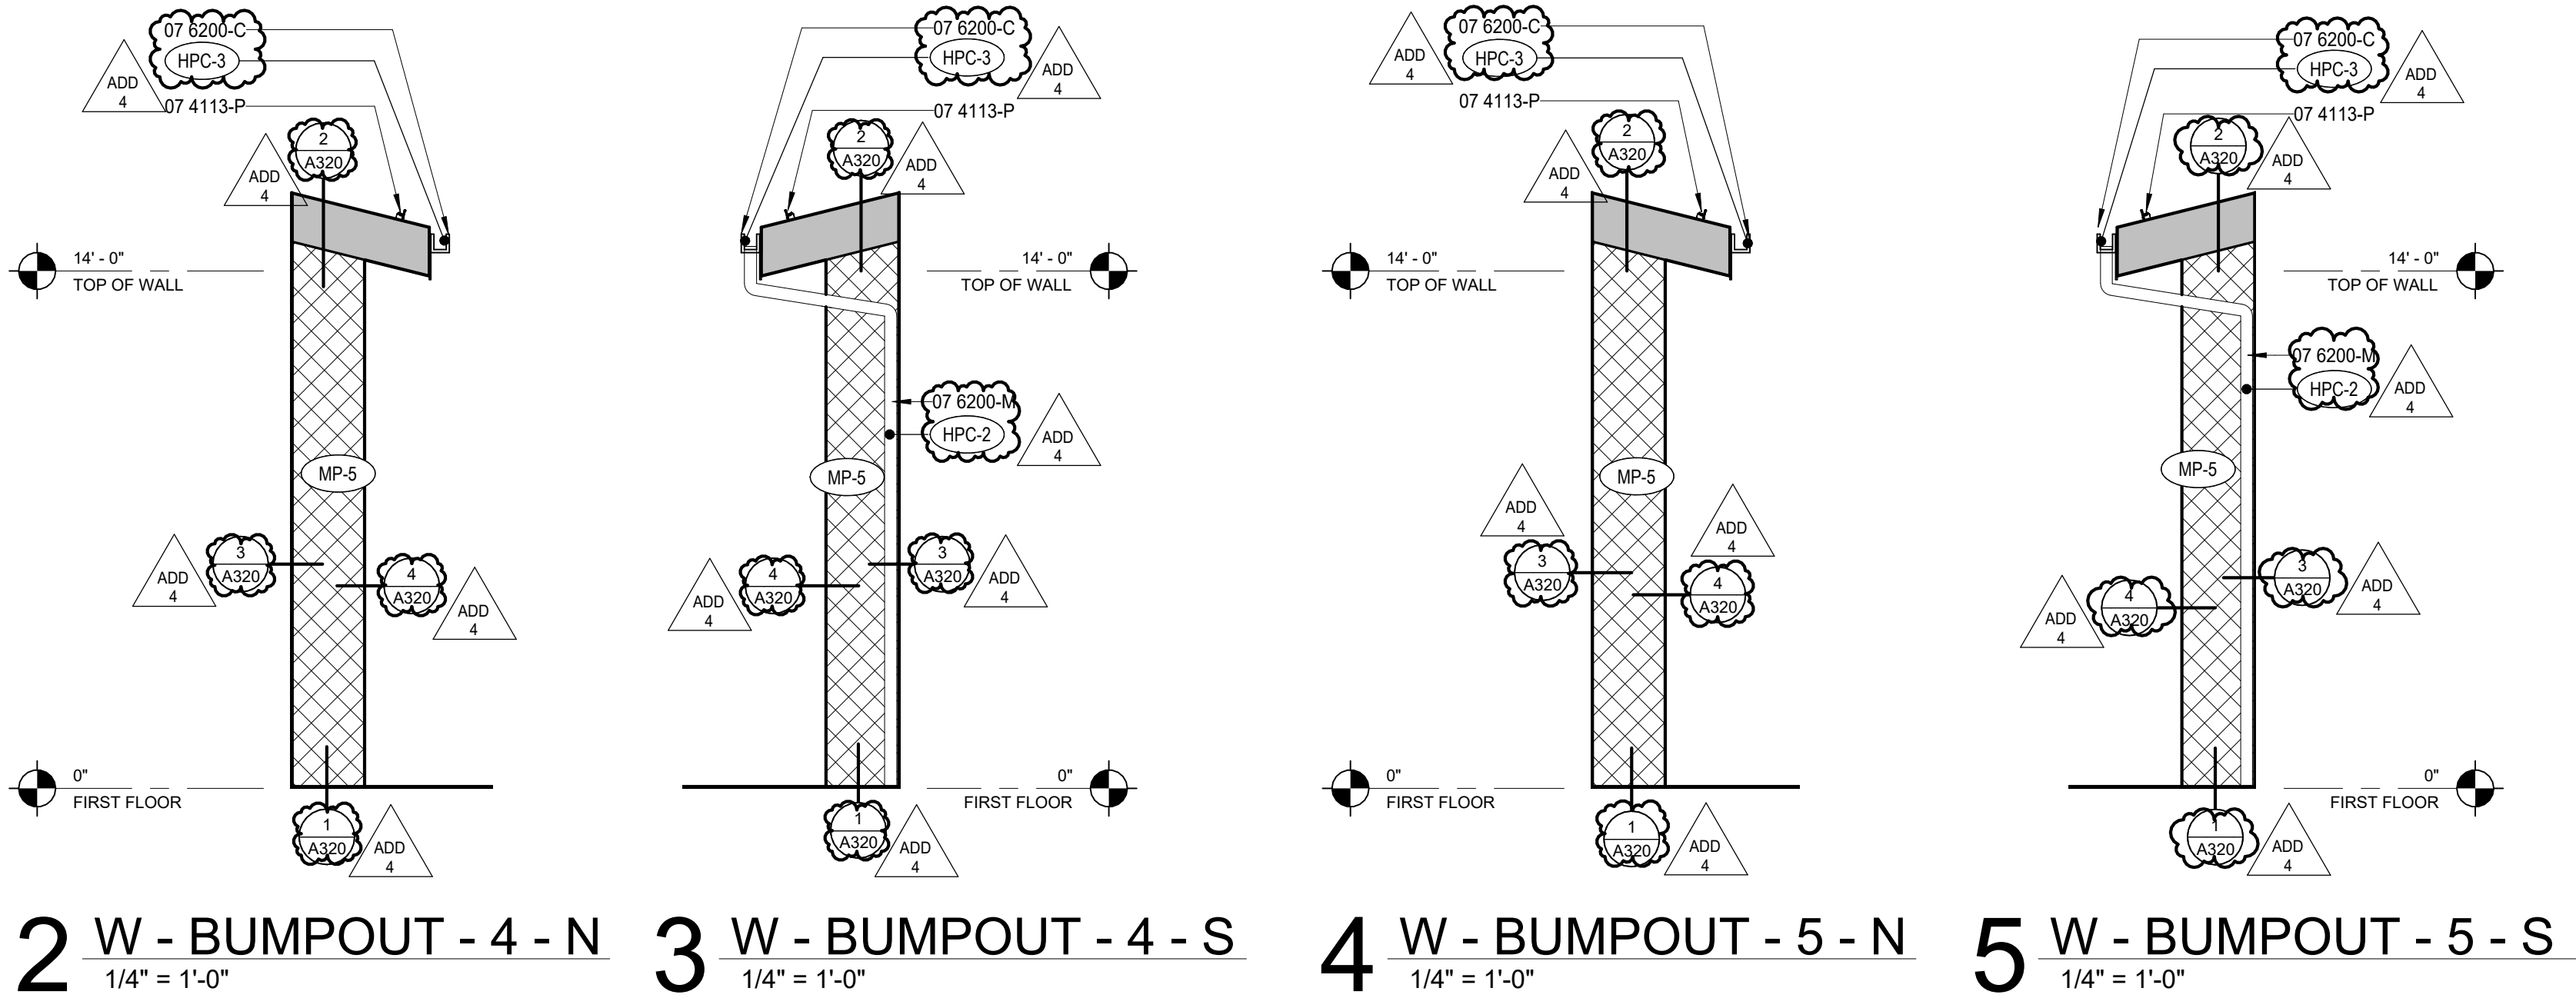

GENERAL NOTES - EXTERIOR ELEV.

- A. REFER TO SHEET A200 FOR EXTERIOR FINISH LEGEND
B. ALL EXTERIOR WINDOWS TO BE ALUMINUM UNLESS NOTED OTHERWISE.
C. REFER TO SHEET A6xx FOR EXTERIOR LOUVER ELEVATIONS AND DETAILS

SPECIFICATION NOTES

- 07 4113-P SNOW GUARD CLAMP
07 6200-C PRE-FINISHED GALVANIZED STEEL GUTTER, EXPOSED
07 6200-M STEEL PIPE DOWNSPOUT
08 1113-C HOLLOW METAL DOOR AND FRAME
08 5413-A FIBERGLASS WINDOW UNIT, INSTALL PER MFR

EXTERIOR GLAZING TAG

- CG - 1 TEMPERED INSULATED GLASS TYPE - 1
CG - 2 LAMINATED/ TEMPERED INSULATED GLASS TYPE - 2

EXTERIOR FINISH TAG


- MP - 1 METAL PANEL TYPE - 1
MP - 2 METAL PANEL TYPE - 2
MP - 3 METAL PANEL TYPE - 3
MP - 4 METAL PANEL TYPE - 4
MP - 5 METAL PANEL TYPE - 5
MP - 6 METAL PANEL TYPE - 7
FF - 1 FASCIA FLASHING TYPE - 1
FF - 2 FASCIA FLASHING TYPE - 2
SV - 1 STONE VENEER TYPE - 1
SS - 1 STANDING SEAM TYPE - 1
PC - 1 PEIR CAP TYPE - 1

- HPC - 1 PAINT TYPE - 1
HPC - 2 PAINT TYPE - 2
HPC - 3 PAINT TYPE - 3



EXTERIOR MATERIAL LEGEND

- GLAZING: SEE KEY
MP-1 - METAL PANEL - WALL
MP-2 - METAL PANEL - WALL
MP-3 - METAL PANEL - WALL
MP-4 - METAL PANEL - WALL
MP-5 - METAL PANEL - WALL
MP-6 - METAL PANEL - WALL
MP-7 - METAL PANEL - SOFFIT
FF-1 - METAL FLASHING - FASCIA
SS-1 - STANDING SEAM - ROOF
MP-2 - METAL PANEL - WALL
MP-4 - METAL PANEL - WALL
MP-6 - METAL PANEL - WALL
SV-1 - STACKED - LEDGE STONE - VENEER
FF-2 - METAL FLASHING - FASCIA
HPC-1 - PAINT - COLUMN CONNECTION
HPC-2 - PAINT - DOWNSPOUT COLUMN
HPC-3 - PAINT - GUTTER

ELEVATION KEYPLAN

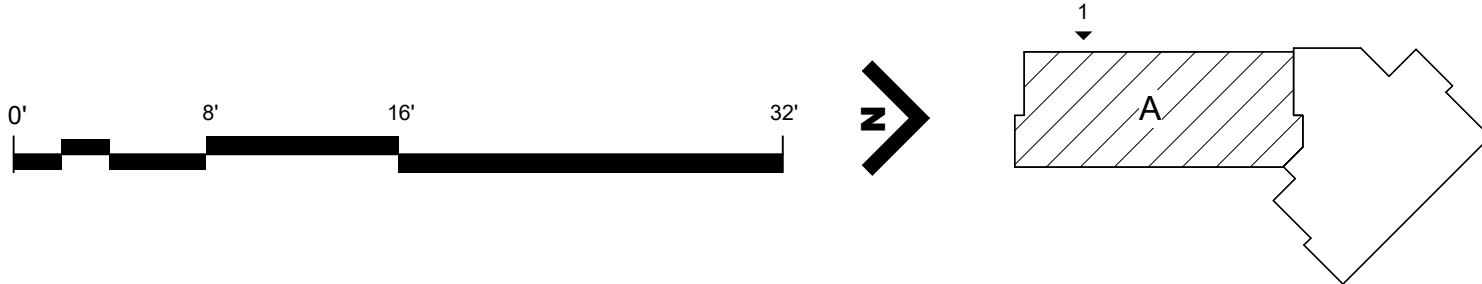

1 WEST ENLARGED ELEVATION - C
1/4" = 1'-0"

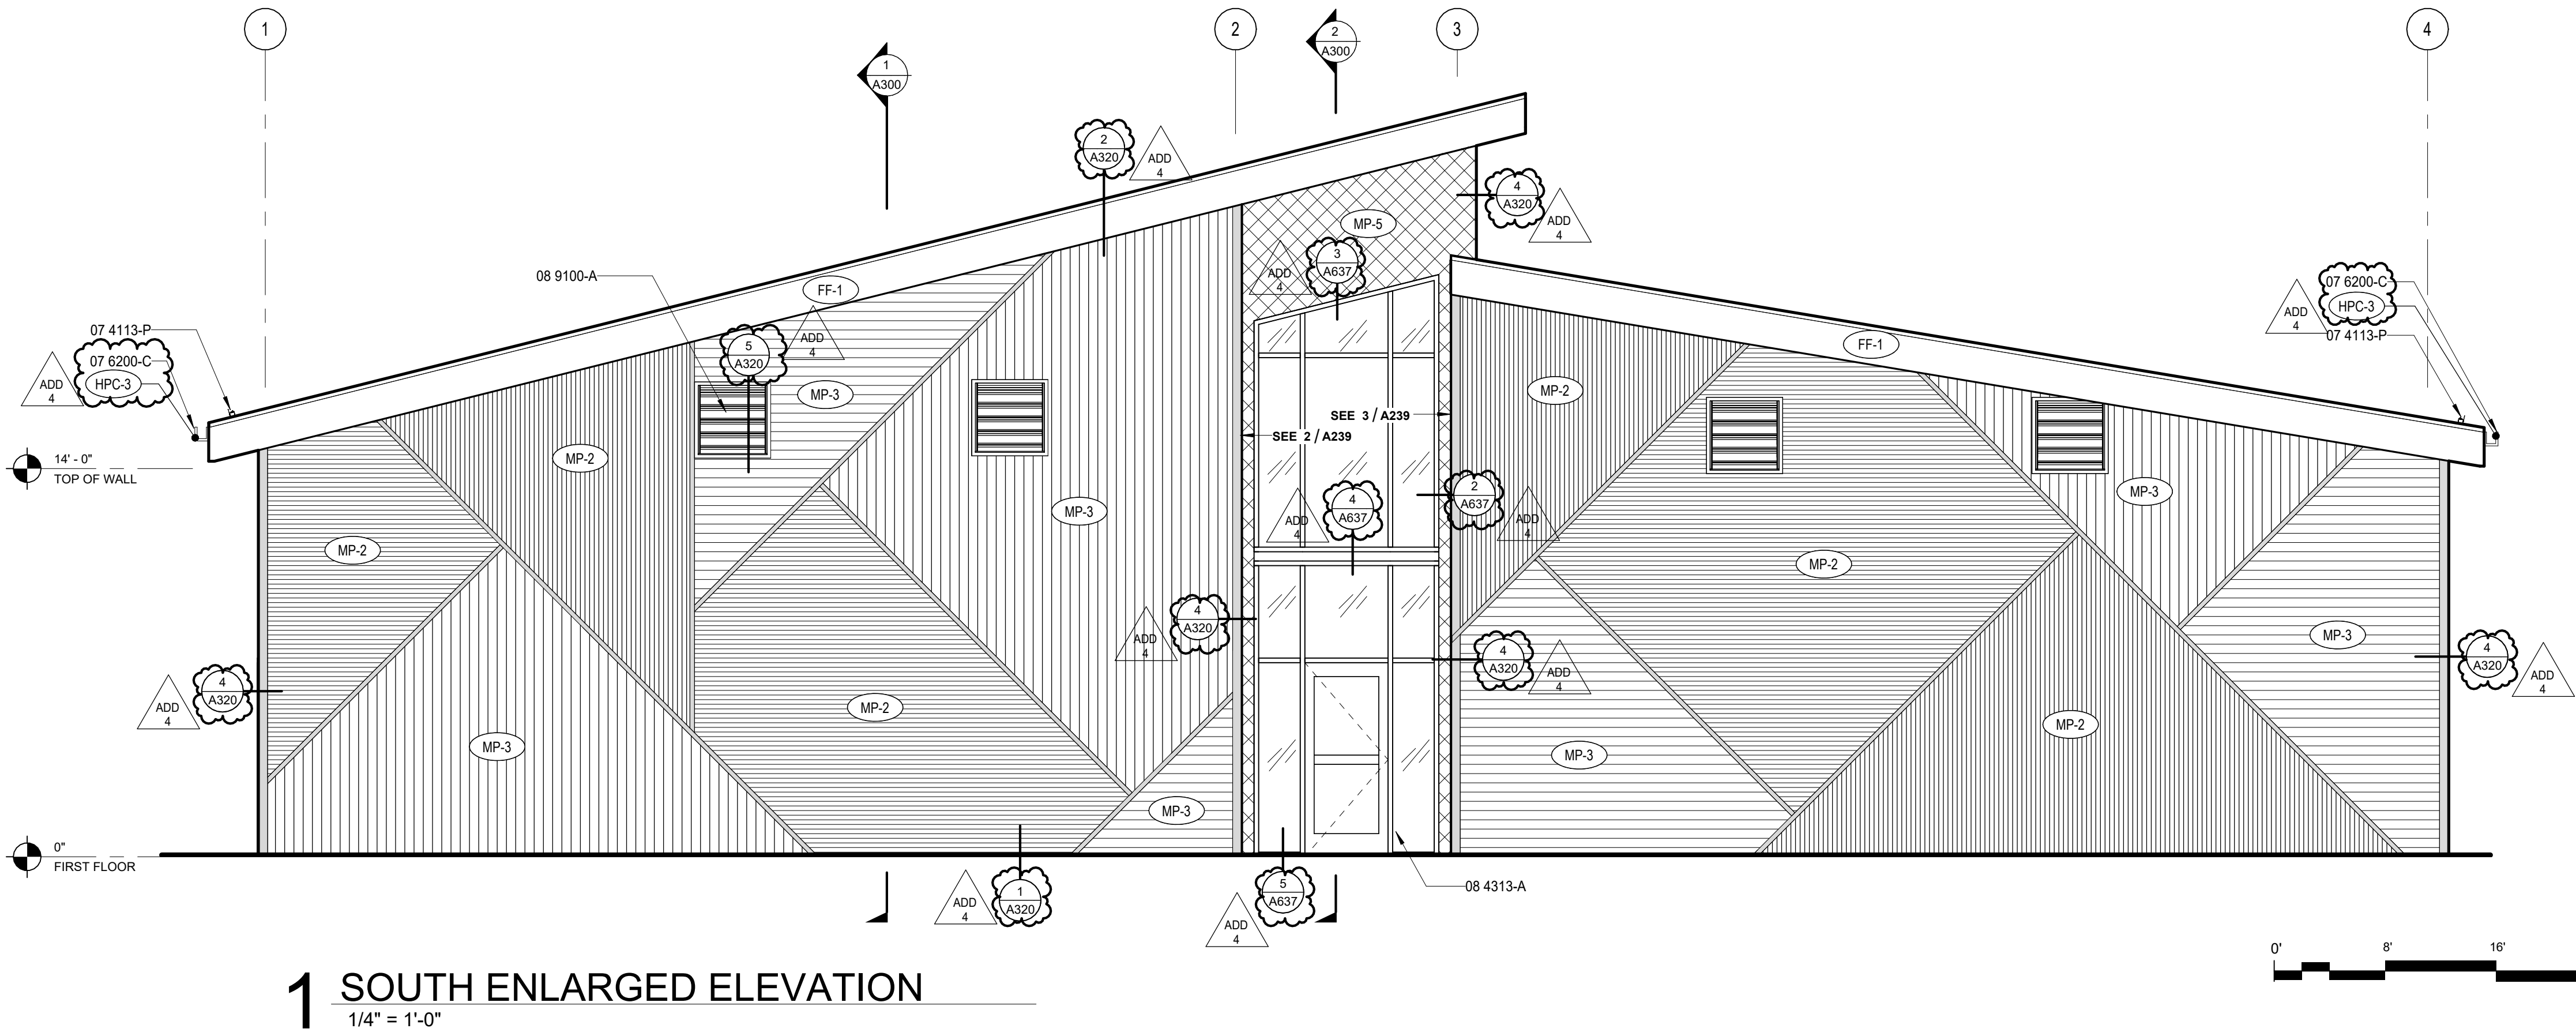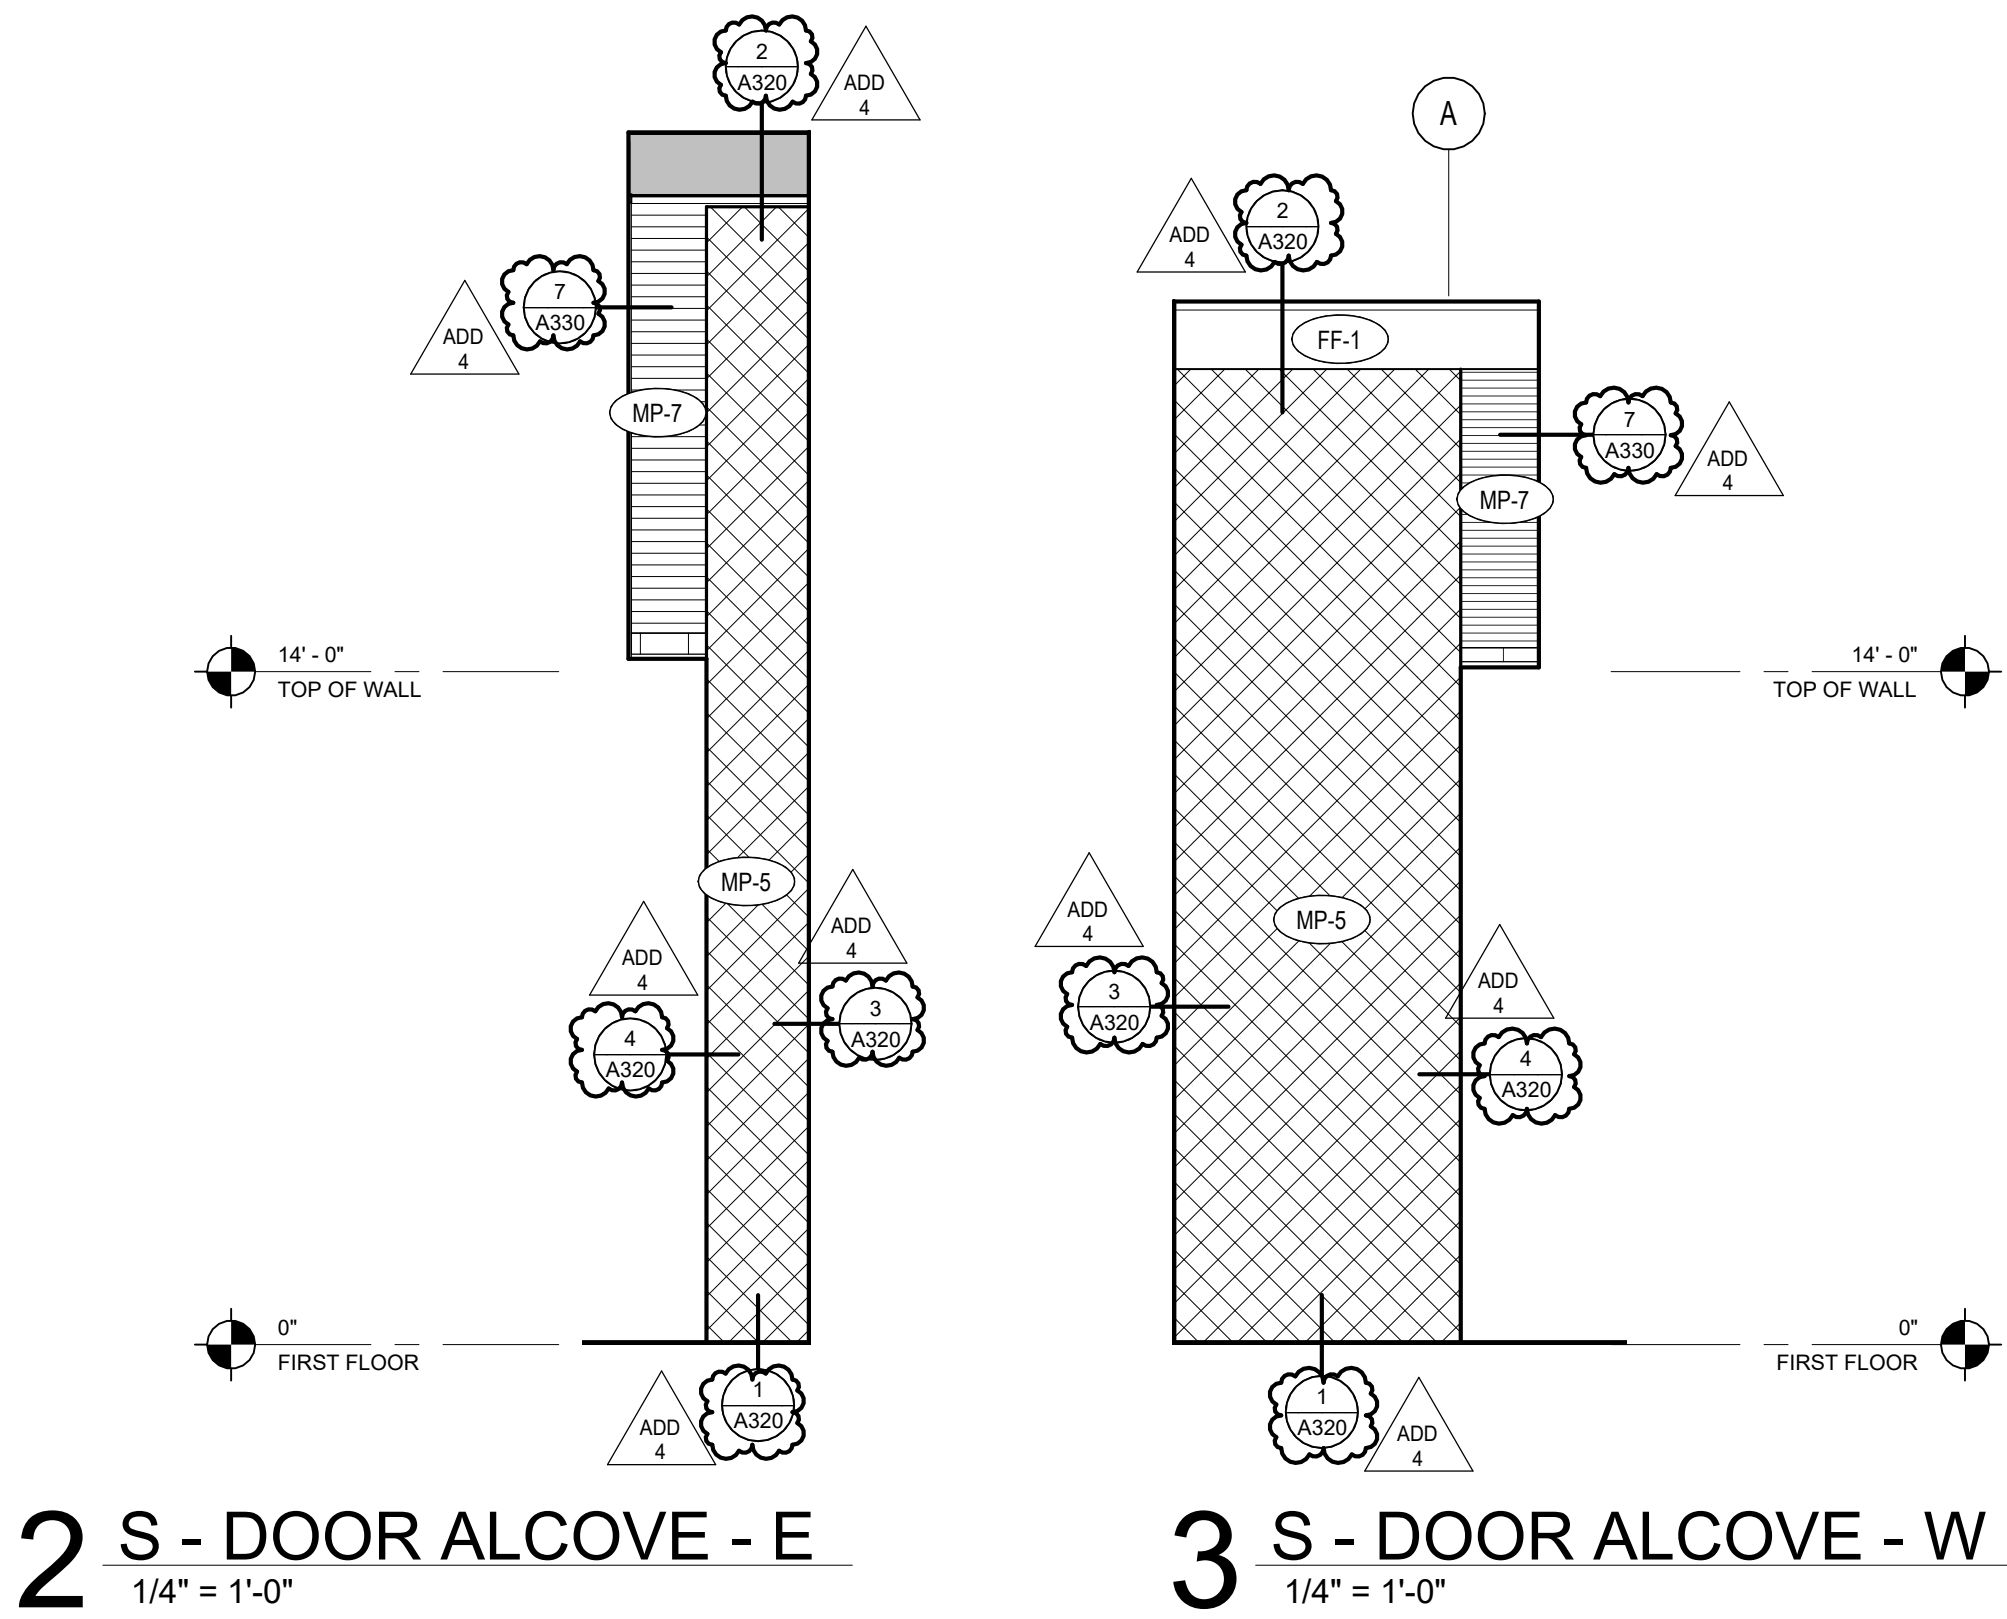

GENERAL NOTES - EXTERIOR ELEV.

- A. REFER TO SHEET A200 FOR EXTERIOR FINISH LEGEND
B. ALL EXTERIOR WINDOWS TO BE ALUMINUM UNLESS NOTED OTHERWISE.
C. REFER TO SHEET A6xx FOR EXTERIOR LOUVER ELEVATIONS AND DETAILS

SPECIFICATION NOTES

- 07 4113-P SNOW GUARD CLAMP
07 6200-C PRE-FINISHED GALVANIZED STEEL GUTTER, EXPOSED
08 4313-A ALUMINUM STOREFRONT SYSTEM
08 9100-A STATIONARY LOUVERS

EXTERIOR GLAZING TAG

- CG - 1 TEMPERED INSULATED GLASS TYPE - 1
CG - 2 LAMINATED/ TEMPERED INSULATED GLASS TYPE - 2


EXTERIOR FINISH TAG

- MP - 1 METAL PANEL TYPE - 1
MP - 2 METAL PANEL TYPE - 2
MP - 3 METAL PANEL TYPE - 3
MP - 4 METAL PANEL TYPE - 4
MP - 5 METAL PANEL TYPE - 5
MP - 6 METAL PANEL TYPE - 7
FF - 1 FASCIA FLASHING TYPE - 1
FF - 2 FASCIA FLASHING TYPE - 2
SV - 1 STONE VENEER TYPE - 1
SS - 1 STANDING SEAM TYPE - 1
PC - 1 PEIR CAP TYPE - 1
HPC - 1 PAINT TYPE - 1
HPC - 2 PAINT TYPE - 2
HPC - 3 PAINT TYPE - 3

EXTERIOR MATERIAL LEGEND

- GLAZING: SEE KEY
MP-1 - METAL PANEL - WALL
MP-3 - METAL PANEL - WALL
MP-5 - METAL PANEL - WALL
MP-7 - METAL PANEL - SOFFIT
FF-1 - METAL FLASHING - FASCIA
SS-1 - STANDING SEAM - ROOF
MP-2 - METAL PANEL - WALL
MP-4 - METAL PANEL - WALL
MP-6 - METAL PANEL - WALL
SV-1 - STACKED - LEDGE STONE - VENEER
FF-2 - METAL FLASHING - FASCIA
HPC-1 - PAINT - COLUMN CONNECTION
HPC-2 - PAINT - DOWNSPOUT COLUMN
HPC-3 - PAINT - GUTTER

ELEVATION KEYPLAN

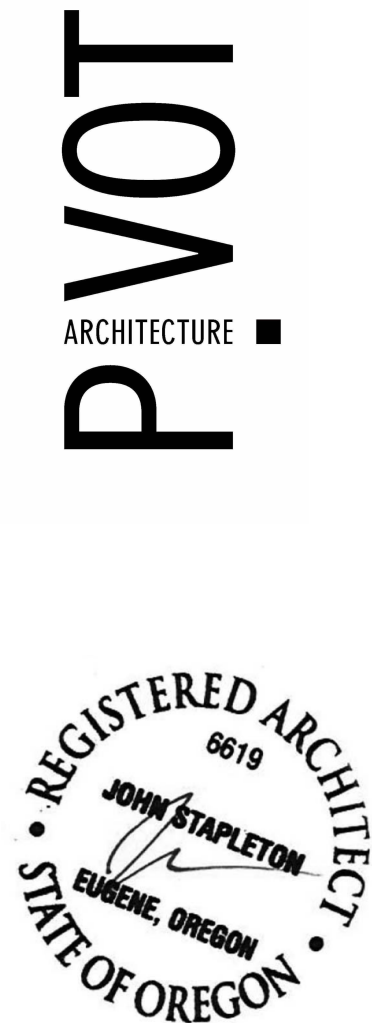



BID AND PERMIT SET
KLAMATH COMMUNITY COLLEGE
CHILDCARE LEARNING CENTER
PROJECT # 2331.00
KLAMATH COMMUNITY COLLEGE
7390 S. 6TH ST. KLAMATH FALLS, OR 97603

SHEET TITLE:
ENLARGED
EXTERIOR
ELEVATIONS -
SECTOR
A_SOUTH

REVISIONS:
DESCRP. DATE
1 ADD 4 08.29.2025

ISSUE DATE: 08/01/2025

A239

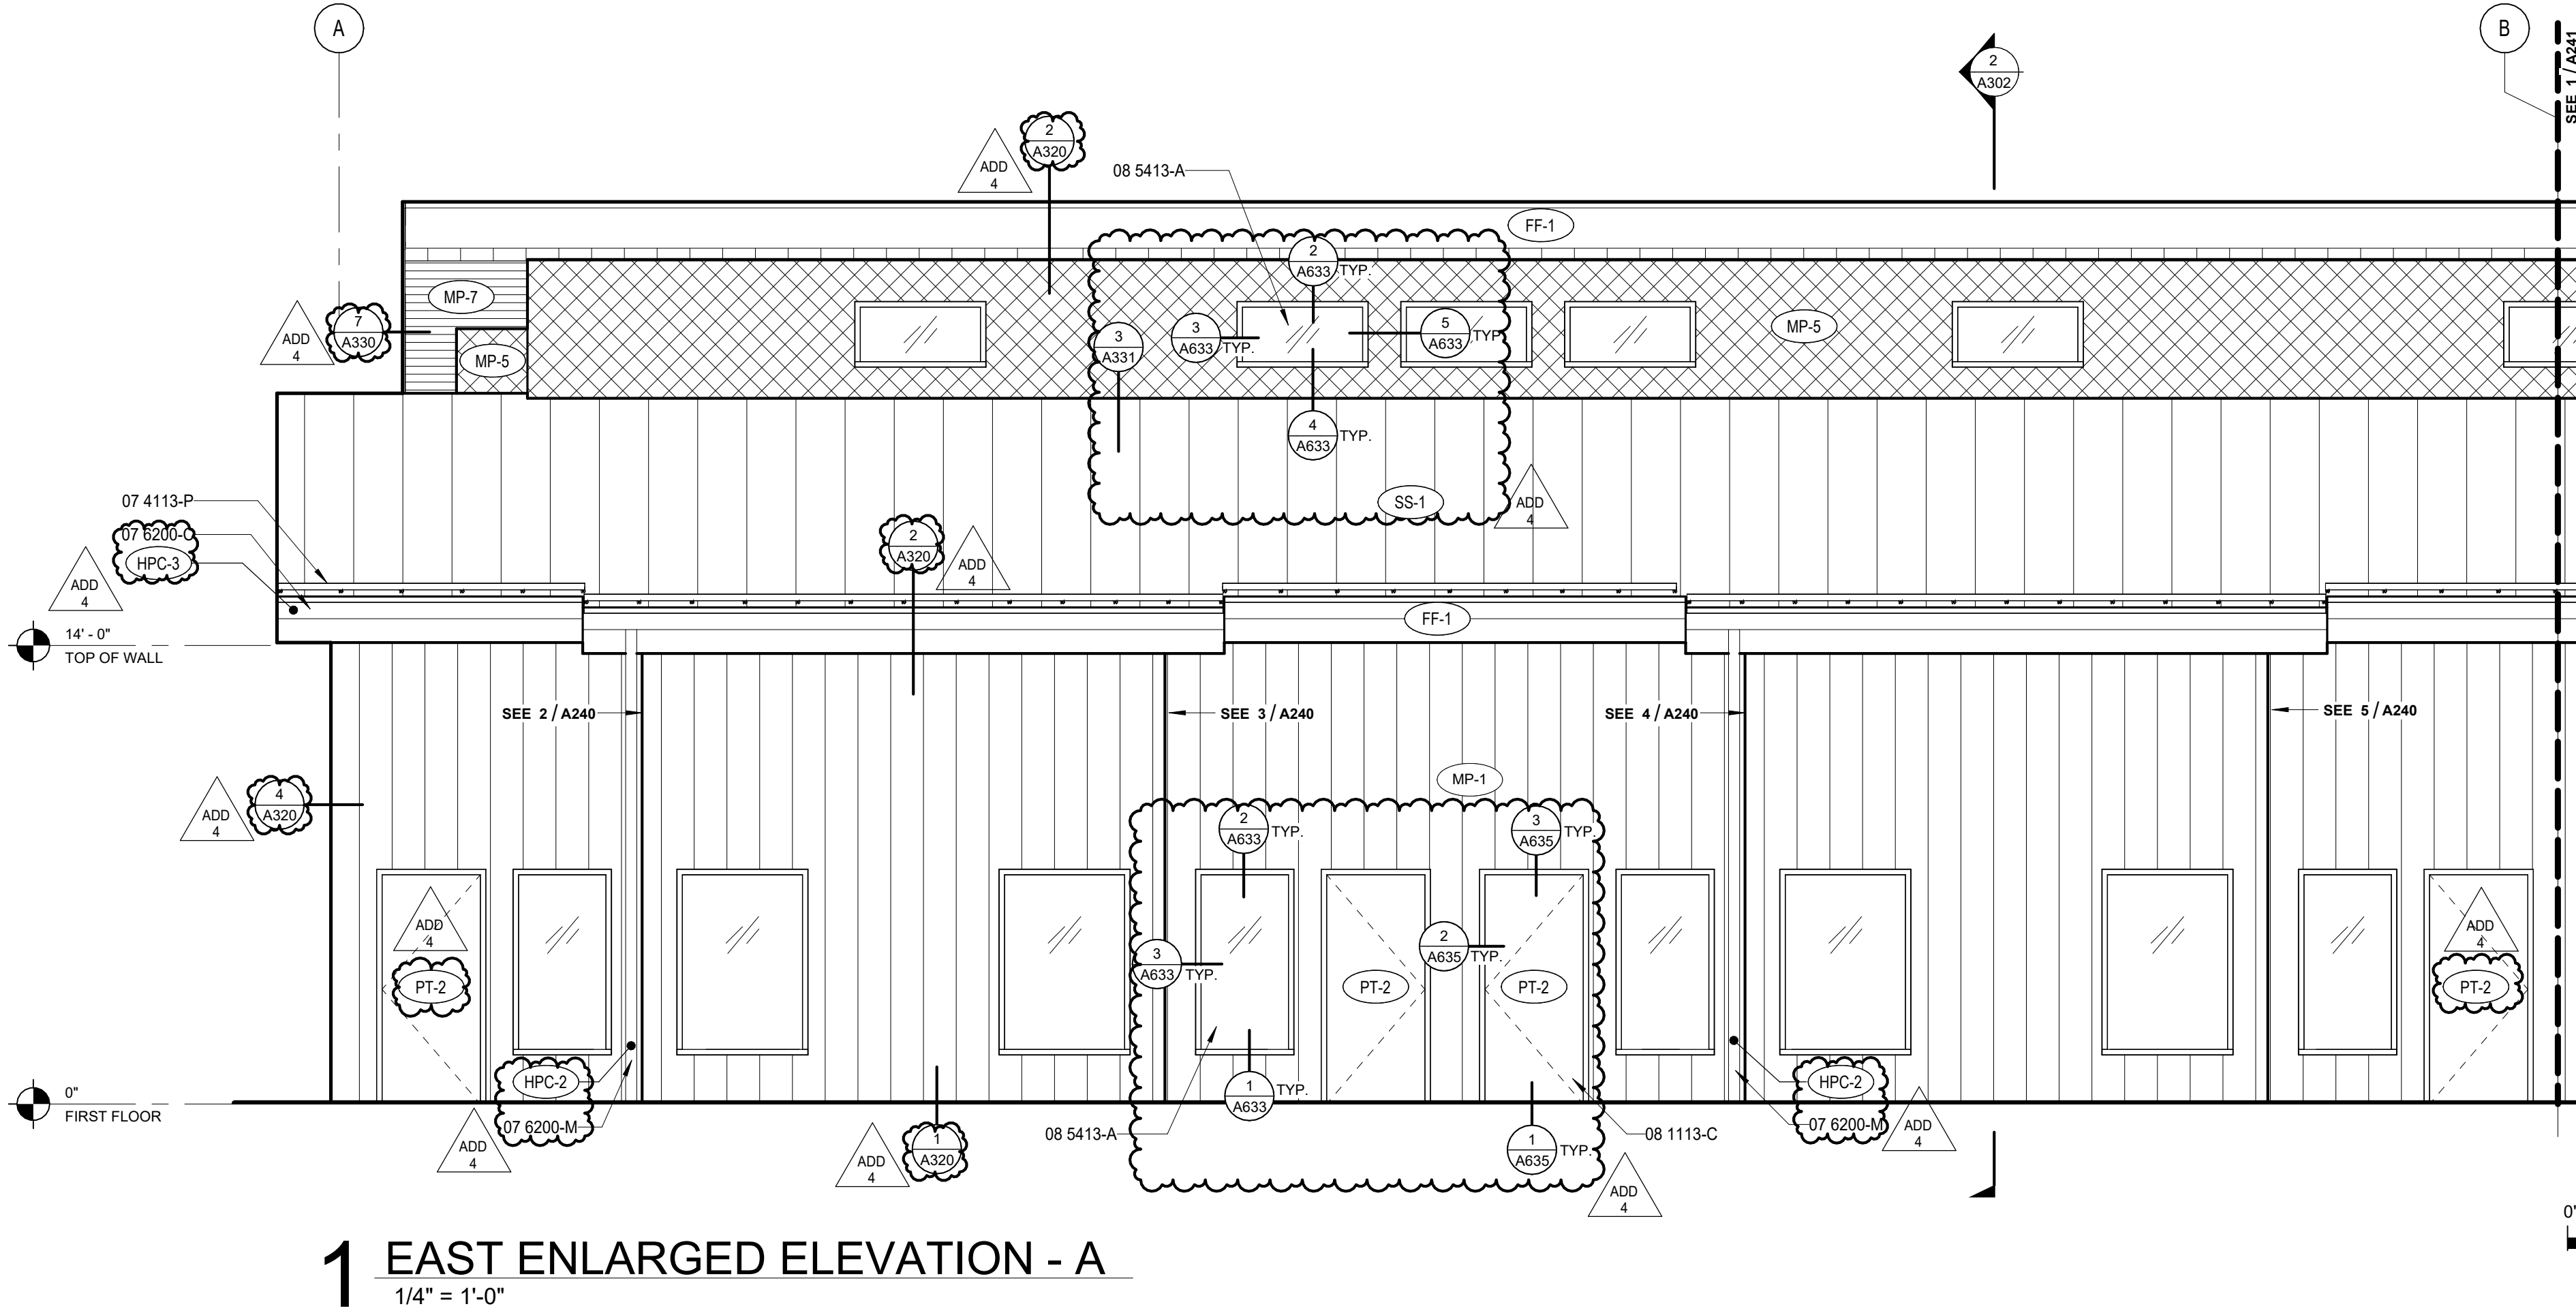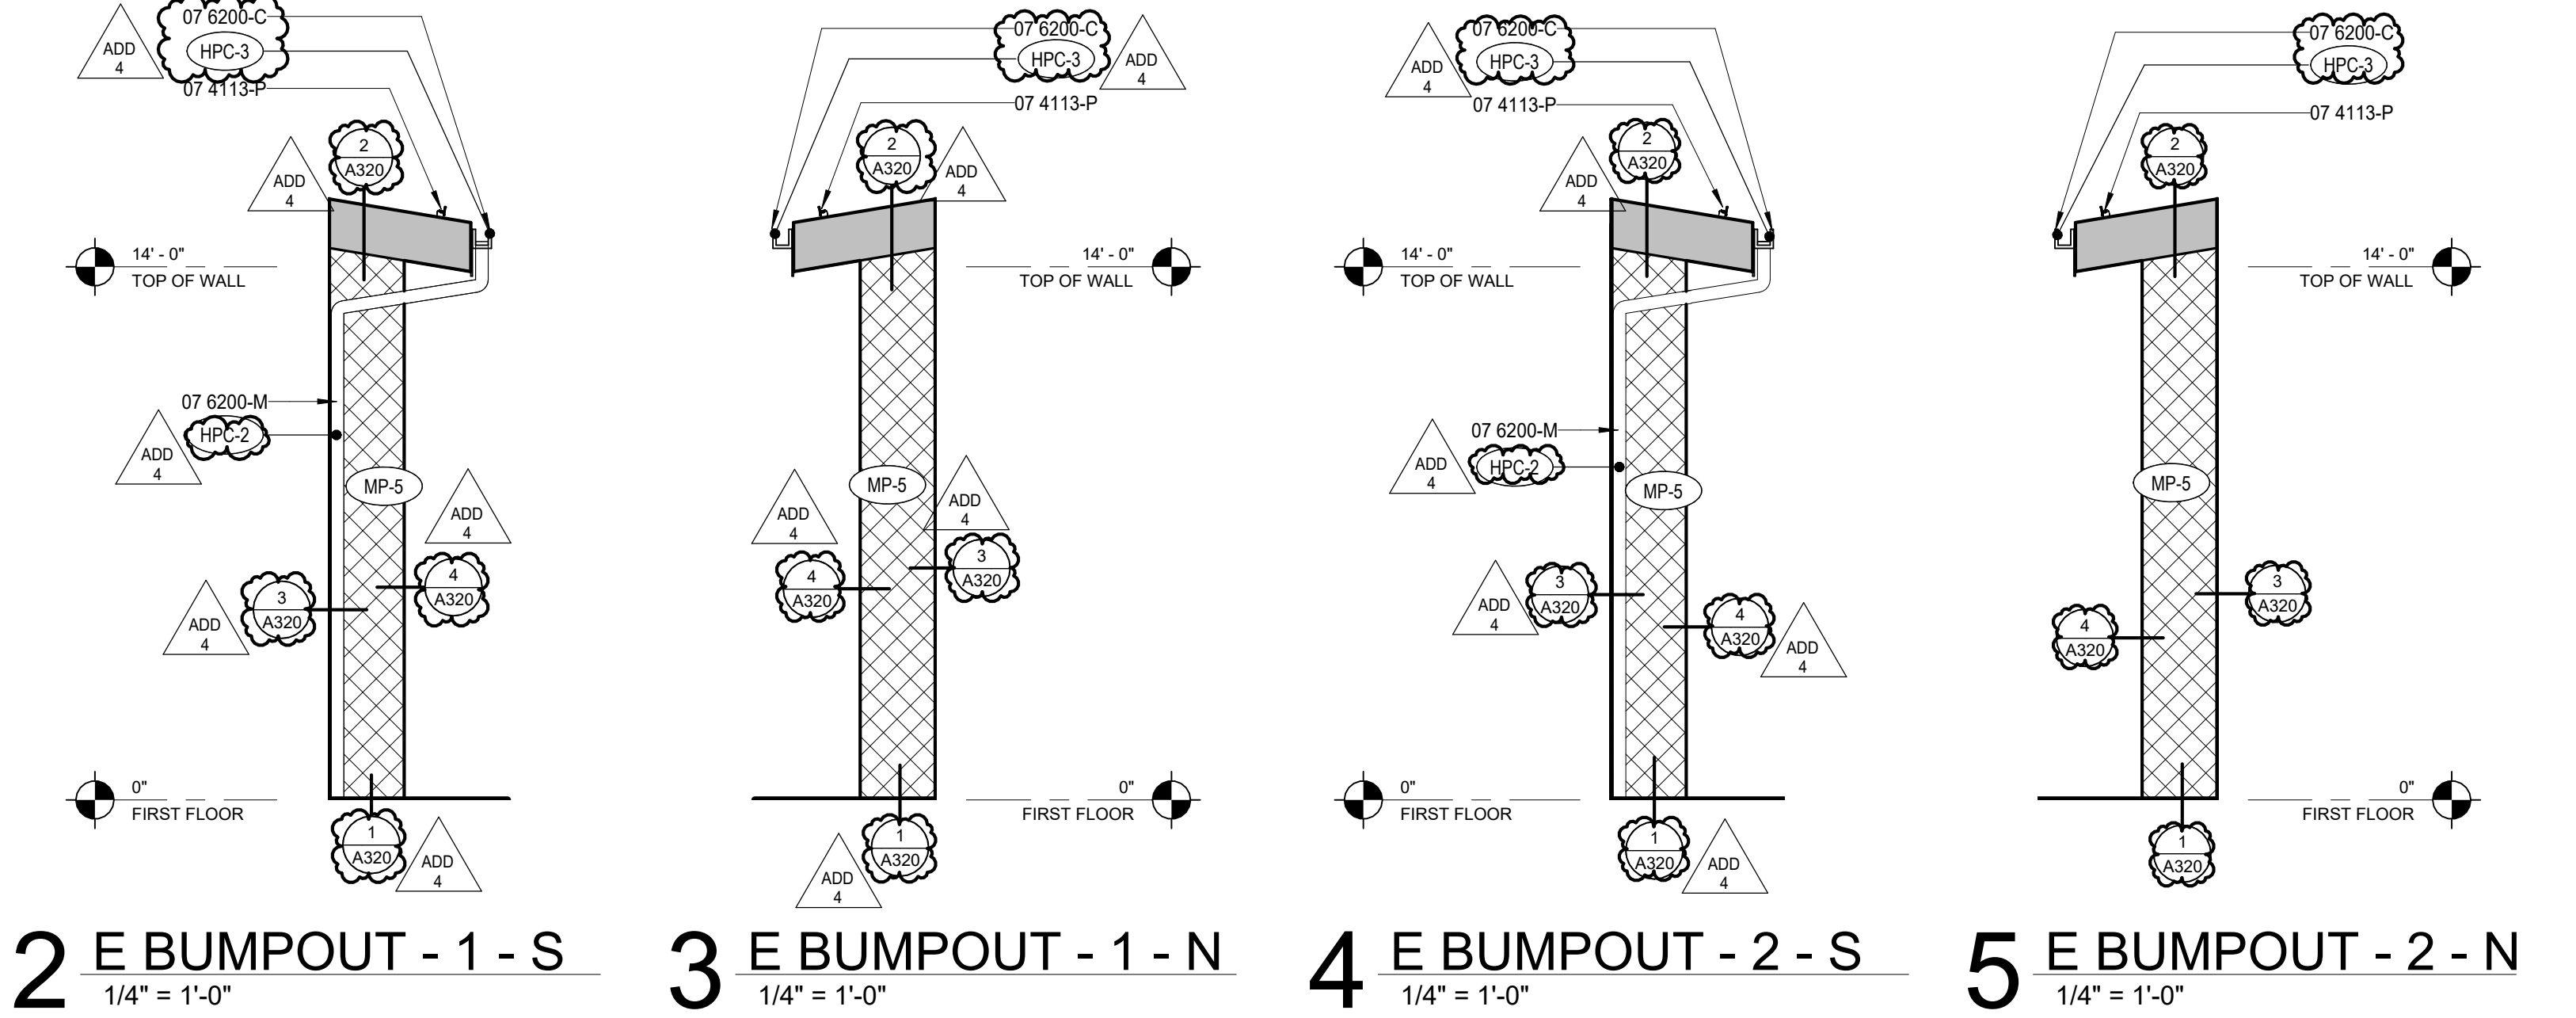

GENERAL NOTES - EXTERIOR ELEV.

- A. REFER TO SHEET A200 FOR EXTERIOR FINISH LEGEND
B. ALL EXTERIOR WINDOWS TO BE ALUMINUM UNLESS NOTED OTHERWISE.
C. REFER TO SHEET A66x FOR EXTERIOR LOUVER ELEVATIONS AND DETAILS

SPECIFICATION NOTES

- 07 4113-P SNOW GUARD CLAMP
07 6200-C PRE-FINISHED GALVANIZED STEEL GUTTER, EXPOSED
07 6200-M STEEL PIPE DOWNSPOUT
08 1113-C HOLLOW METAL DOOR AND FRAME
08 5413-A FIBERGLASS WINDOW UNIT, INSTALL PER MFR

EXTERIOR GLAZING TAG

- CG - 1 TEMPERED INSULATED GLASS TYPE - 1
CG - 2 LAMINATED/ TEMPERED INSULATED GLASS TYPE - 2



EXTERIOR FINISH TAG

- MP - 1 METAL PANEL TYPE - 1
MP - 2 METAL PANEL TYPE - 2
MP - 3 METAL PANEL TYPE - 3
MP - 4 METAL PANEL TYPE - 4
MP - 5 METAL PANEL TYPE - 5
MP - 6 METAL PANEL TYPE - 7
FF - 1 FASCIA FLASHING TYPE - 1
FF - 2 FASCIA FLASHING TYPE - 2
SV - 1 STONE VENEER TYPE - 1
SS - 1 STANDING SEAM TYPE - 1
PC - 1 PEIR CAP TYPE - 1
HPC - 1 PAINT TYPE - 1
HPC - 2 PAINT TYPE - 2
HPC - 3 PAINT TYPE - 3

EXTERIOR MATERIAL LEGEND

- GLAZING: SEE KEY
MP-1 - METAL PANEL - WALL
MP-2 - METAL PANEL - WALL
MP-3 - METAL PANEL - WALL
MP-4 - METAL PANEL - WALL
MP-5 - METAL PANEL - WALL
MP-6 - METAL PANEL - WALL
MP-7 - METAL PANEL - SOFFIT
FF-1 - METAL FLASHING - FASCIA
FF-2 - METAL FLASHING - FASCIA
SS-1 - STANDING SEAM - ROOF
MP-2 - METAL PANEL - WALL
MP-4 - METAL PANEL - WALL
MP-6 - METAL PANEL - WALL
SV-1 - STACKED - LEDGE STONE - VENEER
HPC-1 - PAINT - COLUMN CONNECTION
HPC-2 - PAINT - DOWNSPOUT COLUMN
HPC-3 - PAINT - GUTTER

ELEVATION KEYPLAN

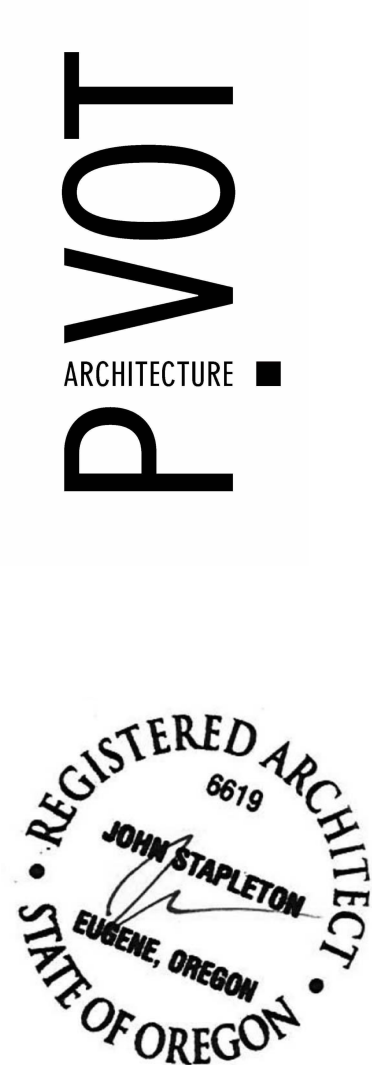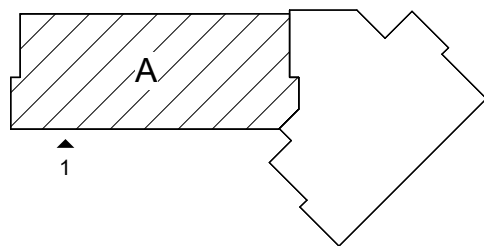


BID AND PERMIT SET
KLAMATH COMMUNITY COLLEGE
CHILDCARE LEARNING CENTER
PROJECT # 2331.00
KLAMATH COMMUNITY COLLEGE
7390 S. 6TH ST. KLAMATH FALLS, OR 97603

SHEET TITLE:
ENLARGED
EXTERIOR
ELEVATIONS -
SECTOR
A_EAST - A


REVISIONS:
DESCRP. DATE
1 ADD 4 08.29.2025

ISSUE DATE: 08/01/2025


A240

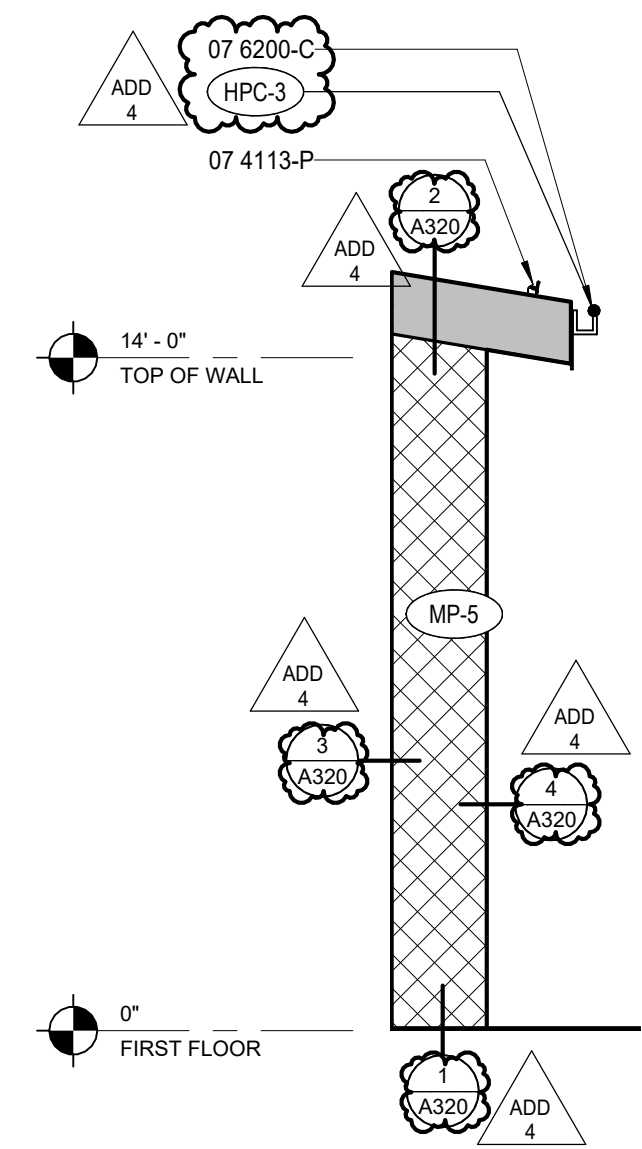


2 E BUMPOUT - 3 - S
1/4" = 1'-0"

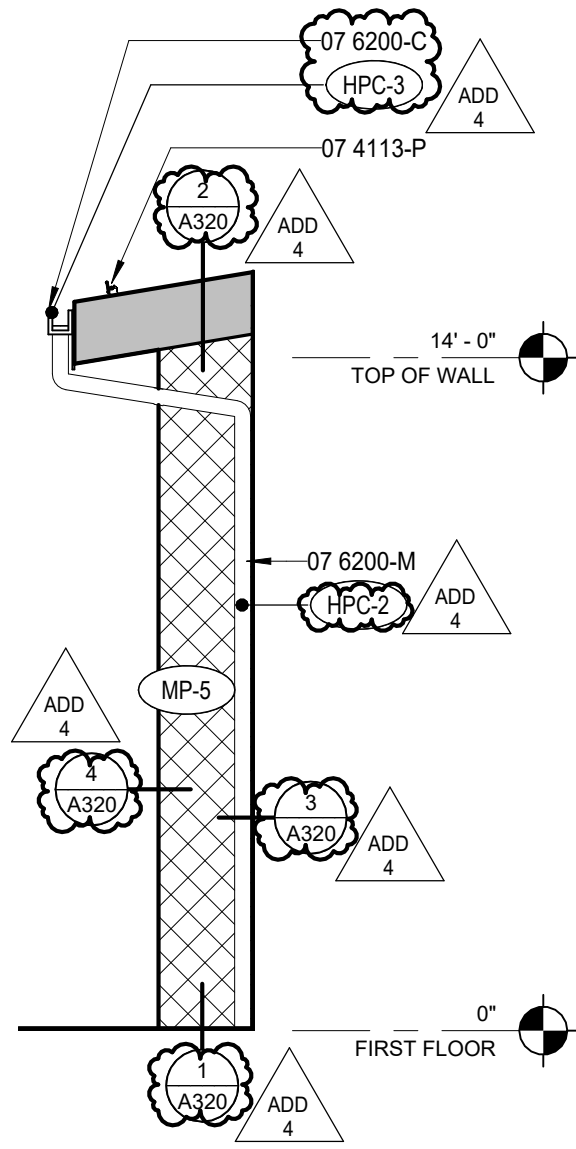

3 E BUMPOUT - 3 - N
1/4" = 1'-0"

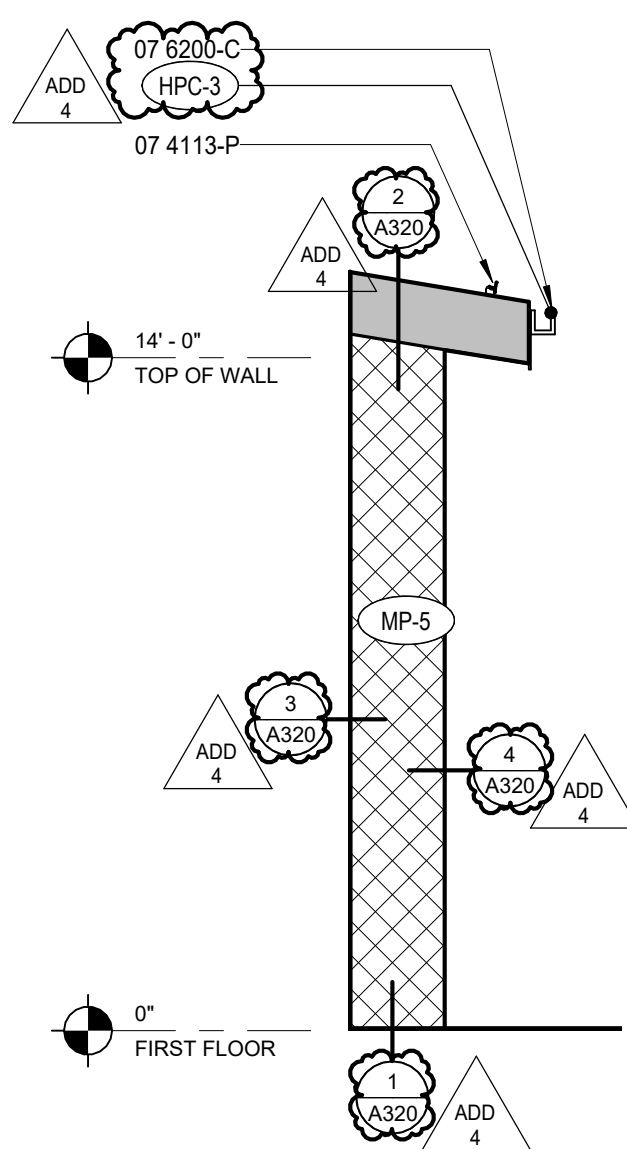

4 E BUMPOUT - 4 - S
1/4" = 1'-0"

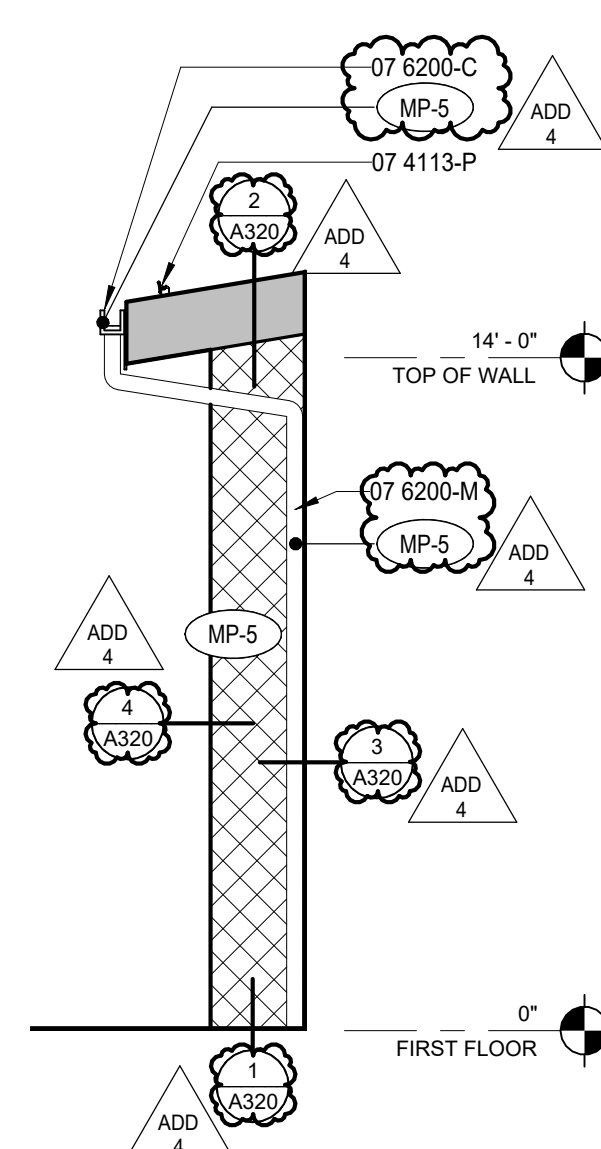

5 E BUMPOUT - 4 - N
1/4" = 1'-0"

GENERAL NOTES - EXTERIOR ELEV.

- A. REFER TO SHEET A200 FOR EXTERIOR FINISH LEGEND
B. ALL EXTERIOR WINDOWS TO BE ALUMINUM UNLESS NOTED OTHERWISE.
C. REFER TO SHEET A6xx FOR EXTERIOR LOUVER ELEVATIONS AND DETAILS

SPECIFICATION NOTES

- 07 4113-P SNOW GUARD CLAMP
07 6200-B PRECOATED SHEET METAL FLASHING
07 6200-C PRE-FINISHED GALVANIZED STEEL GUTTER, EXPOSED
07 6200-M STEEL PIPE DOWNSPOUT
08 1113-C HOLLOW METAL DOOR AND FRAME
08 5413-A FIBERGLASS WINDOW UNIT, INSTALL PER MFR

EXTERIOR GLAZING TAG

- CG - 1 TEMPERED INSULATED GLASS TYPE - 1
CG - 2 LAMINATED/ TEMPERED INSULATED GLASS TYPE - 2



EXTERIOR FINISH TAG

- MP - 1 METAL PANEL TYPE - 1
MP - 2 METAL PANEL TYPE - 2
MP - 3 METAL PANEL TYPE - 3
MP - 4 METAL PANEL TYPE - 4
MP - 5 METAL PANEL TYPE - 5
MP - 6 METAL PANEL TYPE - 7
FF - 1 FASCIA FLASHING TYPE - 1
FF - 2 FASCIA FLASHING TYPE - 2
SV - 1 STONE VENEER TYPE - 1
SS - 1 STANDING SEAM TYPE - 1
PC - 1 PEIR CAP TYPE - 1
HPC - 1 PAINT TYPE - 1
HPC - 2 PAINT TYPE - 2
HPC - 3 PAINT TYPE - 3


EXTERIOR MATERIAL LEGEND


- GLAZING: SEE KEY
MP-1 - METAL PANEL - WALL
MP-2 - METAL PANEL - WALL
MP-3 - METAL PANEL - WALL
MP-4 - METAL PANEL - WALL
MP-5 - METAL PANEL - WALL
MP-6 - METAL PANEL - WALL
MP-7 - METAL PANEL - SOFFIT
FF-1 - METAL FLASHING - FASCIA
FF-2 - METAL FLASHING - FASCIA
SS-1 - STANDING SEAM - ROOF
MP-2 - METAL PANEL - WALL
MP-4 - METAL PANEL - WALL
MP-6 - METAL PANEL - WALL
SV-1 - STACKED - LEDGE STONE - VENEER
HPC-1 - PAINT - COLUMN CONNECTION
HPC-2 - PAINT - DOWNSPOUT COLUMN
HPC-3 - PAINT - GUTTER

ELEVATION KEYPLAN

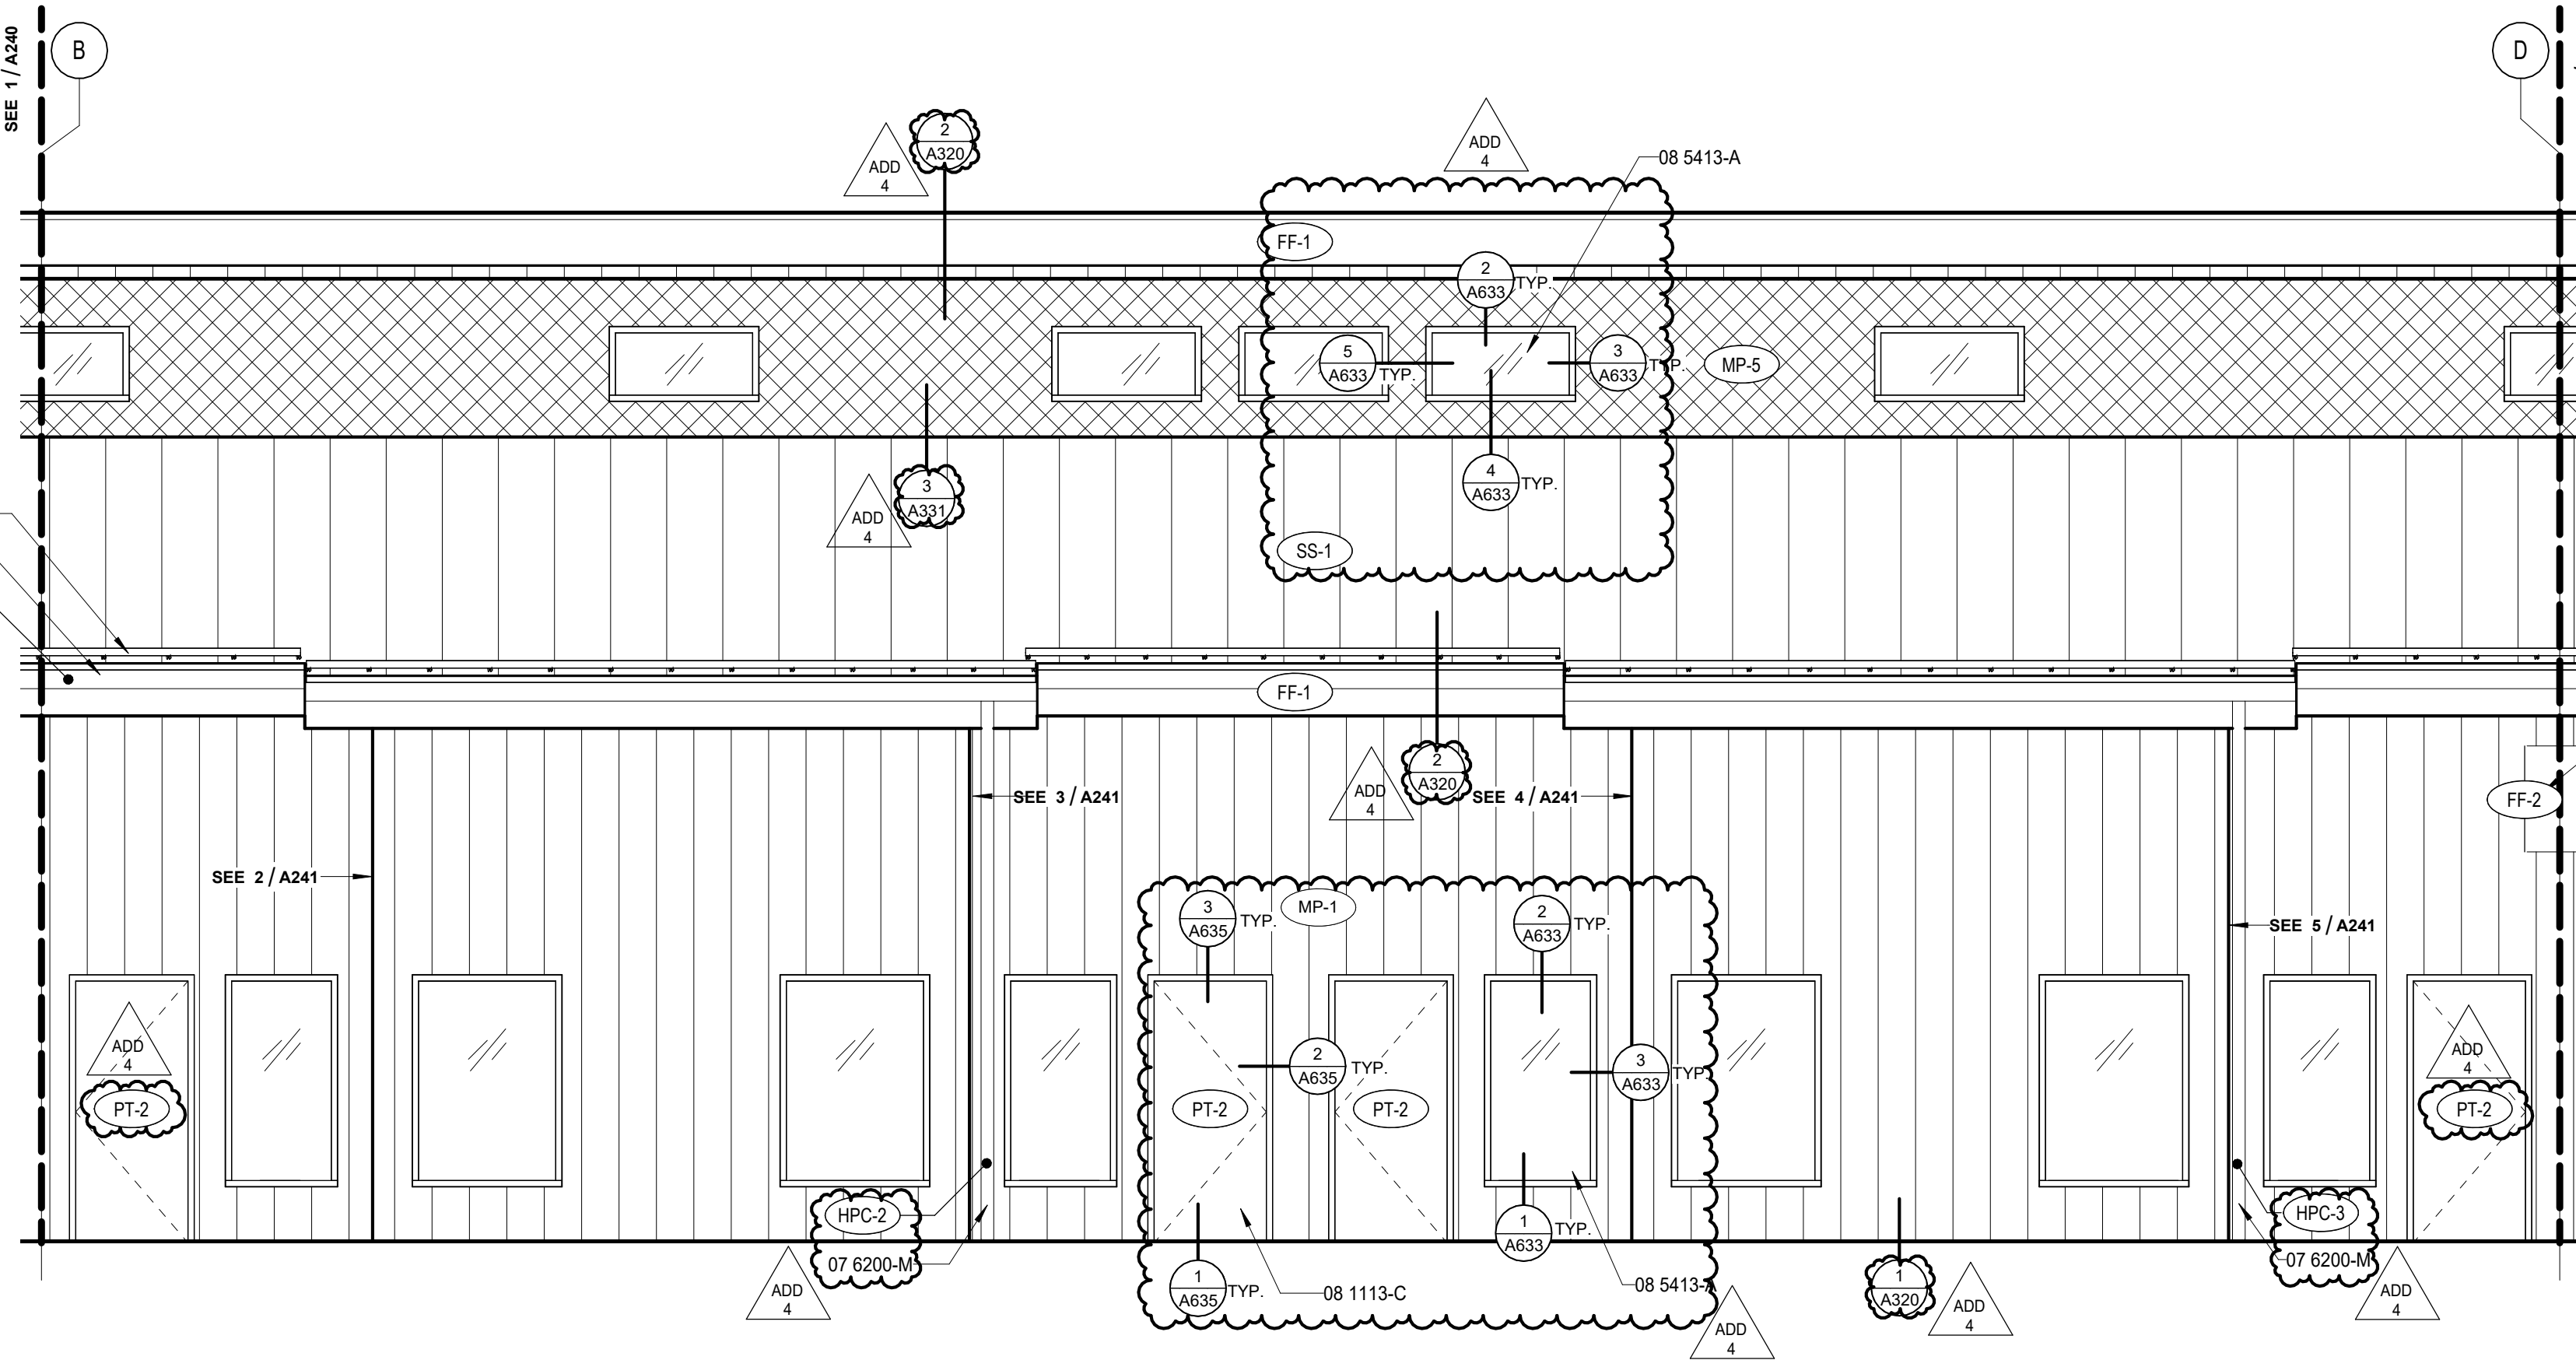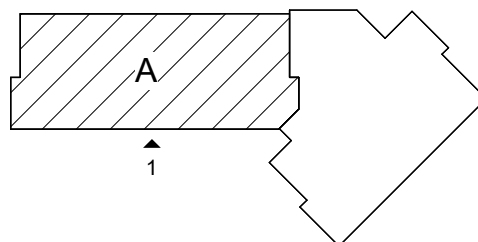


1 EAST ENLARGED ELEVATION - B
1/4" = 1'-0"

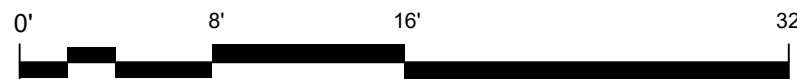


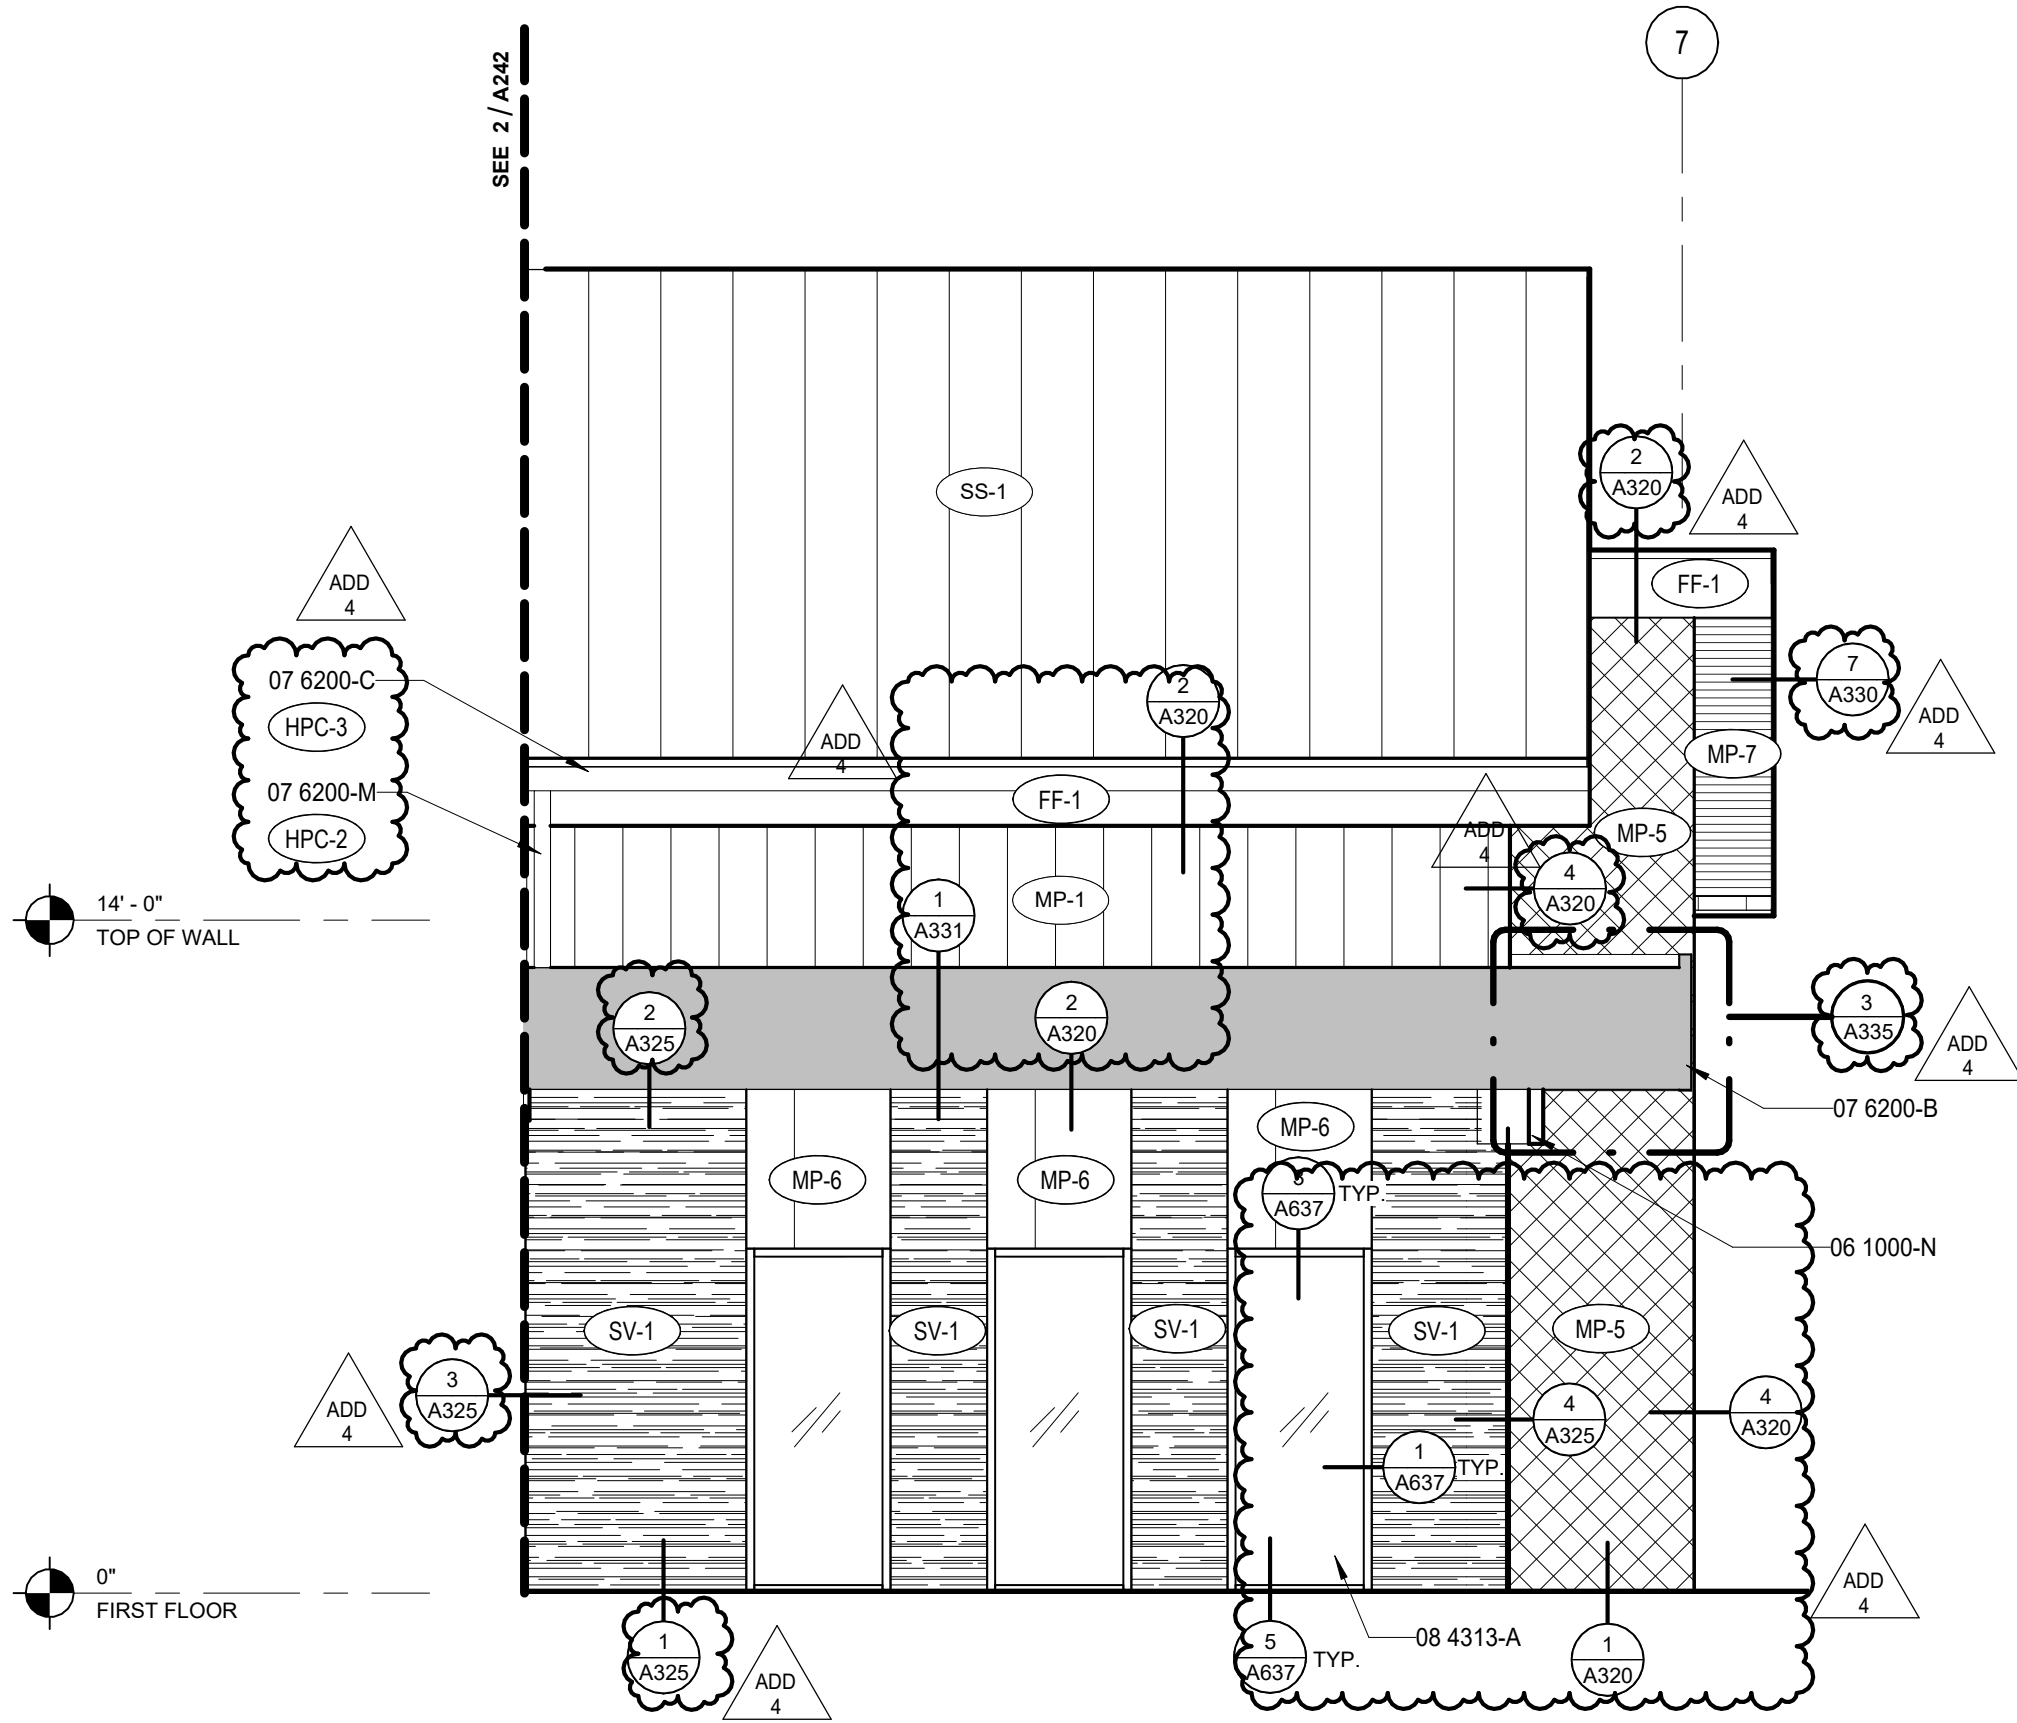

3 SOUTHWEST ENLARGED ELEVATION - ENTRY
1/4" = 1'-0"

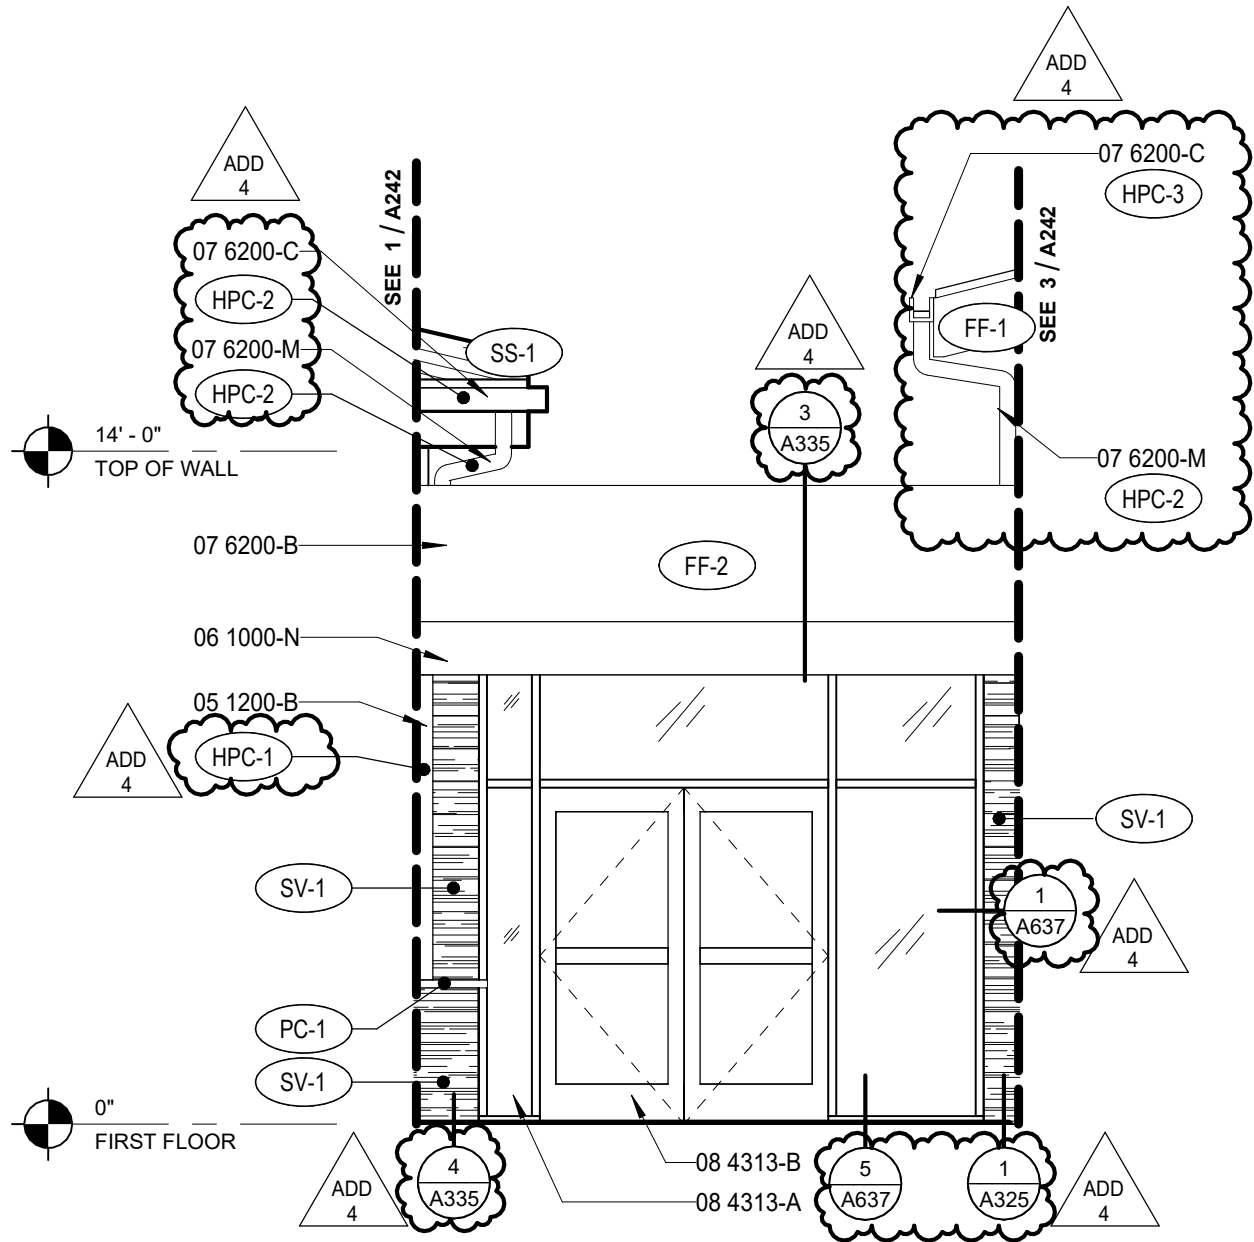

2 SOUTHEAST ENLARGED ELEVATION - ENTRY
1/4" = 1'-0"

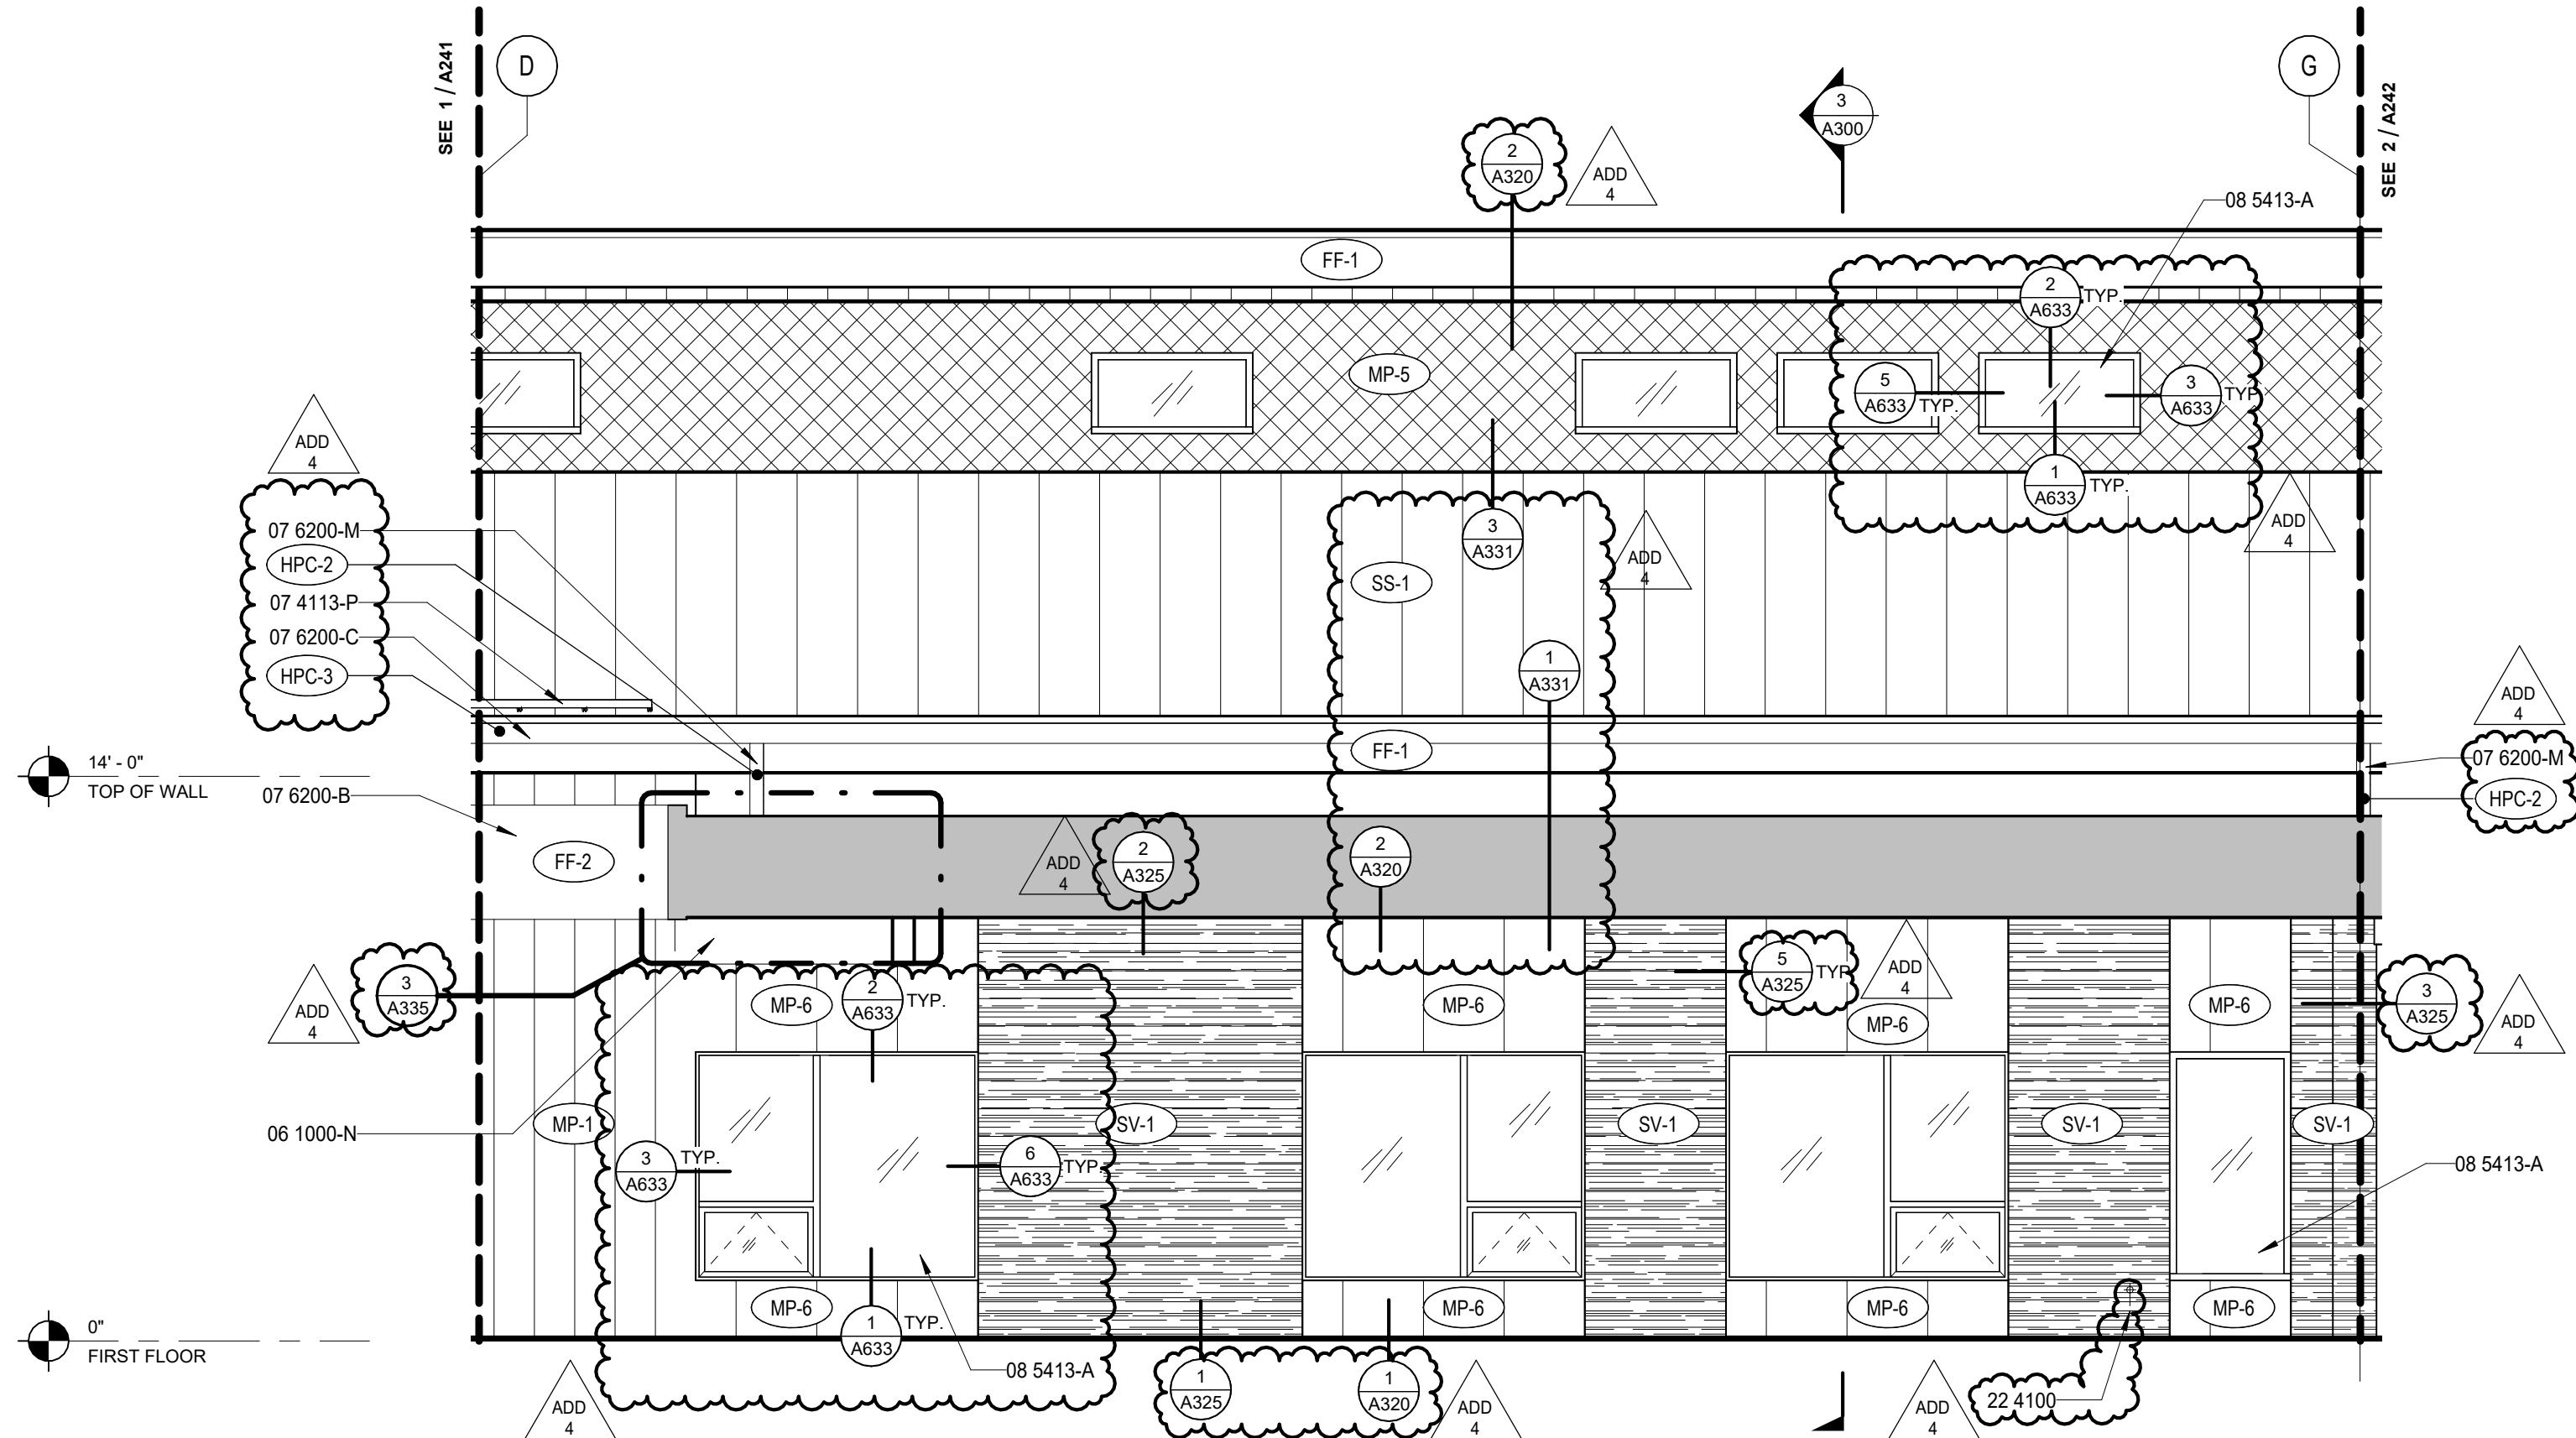

1 EAST ENLARGED ELEVATION - C
1/4" = 1'-0"

GENERAL NOTES - EXTERIOR ELEV.

- A. REFER TO SHEET A200 FOR EXTERIOR FINISH LEGEND
B. ALL EXTERIOR WINDOWS TO BE ALUMINUM UNLESS NOTED OTHERWISE
C. REFER TO SHEET A6xx FOR EXTERIOR LOUVER ELEVATIONS AND DETAILS

SPECIFICATION NOTES

- 05 1200-B STEEL COLUMN, SEE STRUCTURAL
06 1000-N STRUCTURAL MEMBER PER STRUCTURAL
07 4113-P SNOW GUARD CLAMP
07 6200-B PRECOATED SHEET METAL FLASHING
07 6200-C PRE-FINISHED GALVANIZED STEEL GUTTER, EXPOSED
07 6200-M STEEL PIPE DOWNSPOUT
08 4313-A ALUMINUM STOREFRONT SYSTEM
08 4313-B POWER OPERATED DOORS
08 5413-A FIBERGLASS WINDOW UNIT, INSTALL PER MFR

EXTERIOR GLAZING TAG

- CG - 1 TEMPERED INSULATED GLASS TYPE - 1
CG - 2 LAMINATED/ TEMPERED INSULATED GLASS TYPE - 2


EXTERIOR FINISH TAG

- MP - 1 METAL PANEL TYPE - 1
MP - 2 METAL PANEL TYPE - 2
MP - 3 METAL PANEL TYPE - 3
MP - 4 METAL PANEL TYPE - 4
MP - 5 METAL PANEL TYPE - 5
MP - 6 METAL PANEL TYPE - 7
FF - 1 FASCIA FLASHING TYPE - 1
FF - 2 FASCIA FLASHING TYPE - 2
SV - 1 STONE VENEER TYPE - 1
SS - 1 STANDING SEAM TYPE - 1
PC - 1 PEIR CAP TYPE - 1
HPC - 1 PAINT TYPE - 1
HPC - 2 PAINT TYPE - 2
HPC - 3 PAINT TYPE - 3

EXTERIOR MATERIAL LEGEND

- GLAZING: SEE KEY
MP-1 - METAL PANEL - WALL
MP-2 - METAL PANEL - WALL
MP-3 - METAL PANEL - WALL
MP-4 - METAL PANEL - WALL
MP-5 - METAL PANEL - WALL
MP-6 - METAL PANEL - WALL
MP-7 - METAL PANEL - SOFFIT
FF-1 - METAL FLASHING - FASCIA
FF-2 - METAL FLASHING - FASCIA
SS-1 - STANDING SEAM - ROOF
MP-2 - METAL PANEL - WALL
MP-4 - METAL PANEL - WALL
MP-6 - METAL PANEL - WALL
SV-1 - STACKED - LEDGE STONE - VENEER
HPC-1 - PAINT - COLUMN CONNECTION
HPC-2 - PAINT - DOWNSPOUT COLUMN
HPC-3 - PAINT - GUTTER

ELEVATION KEYPLAN

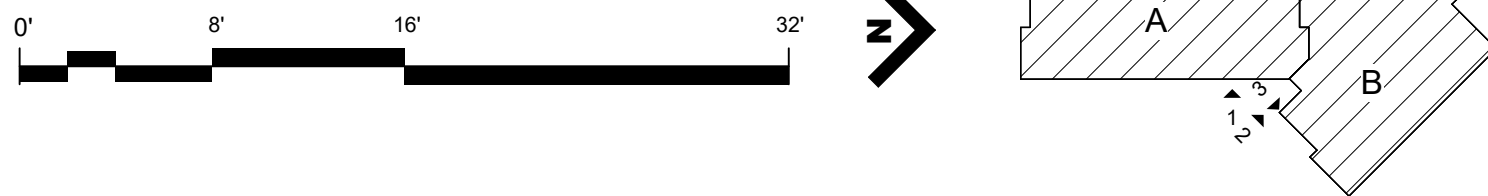

BID AND PERMIT SET

KLAMATH COMMUNITY COLLEGE CHILDCARE LEARNING CENTER

PROJECT # 2331.00
KLAMATH COMMUNITY COLLEGE
7390 S. 6TH ST. KLAMATH FALLS, OR 97603

SHEET TITLE:


ENLARGED EXTERIOR ELEVATIONS - ENTRY

REVISIONS:


#	DESCRP.	DATE
1	ADD 4	08.29.2025

ISSUE DATE: 08/01/2025


A242

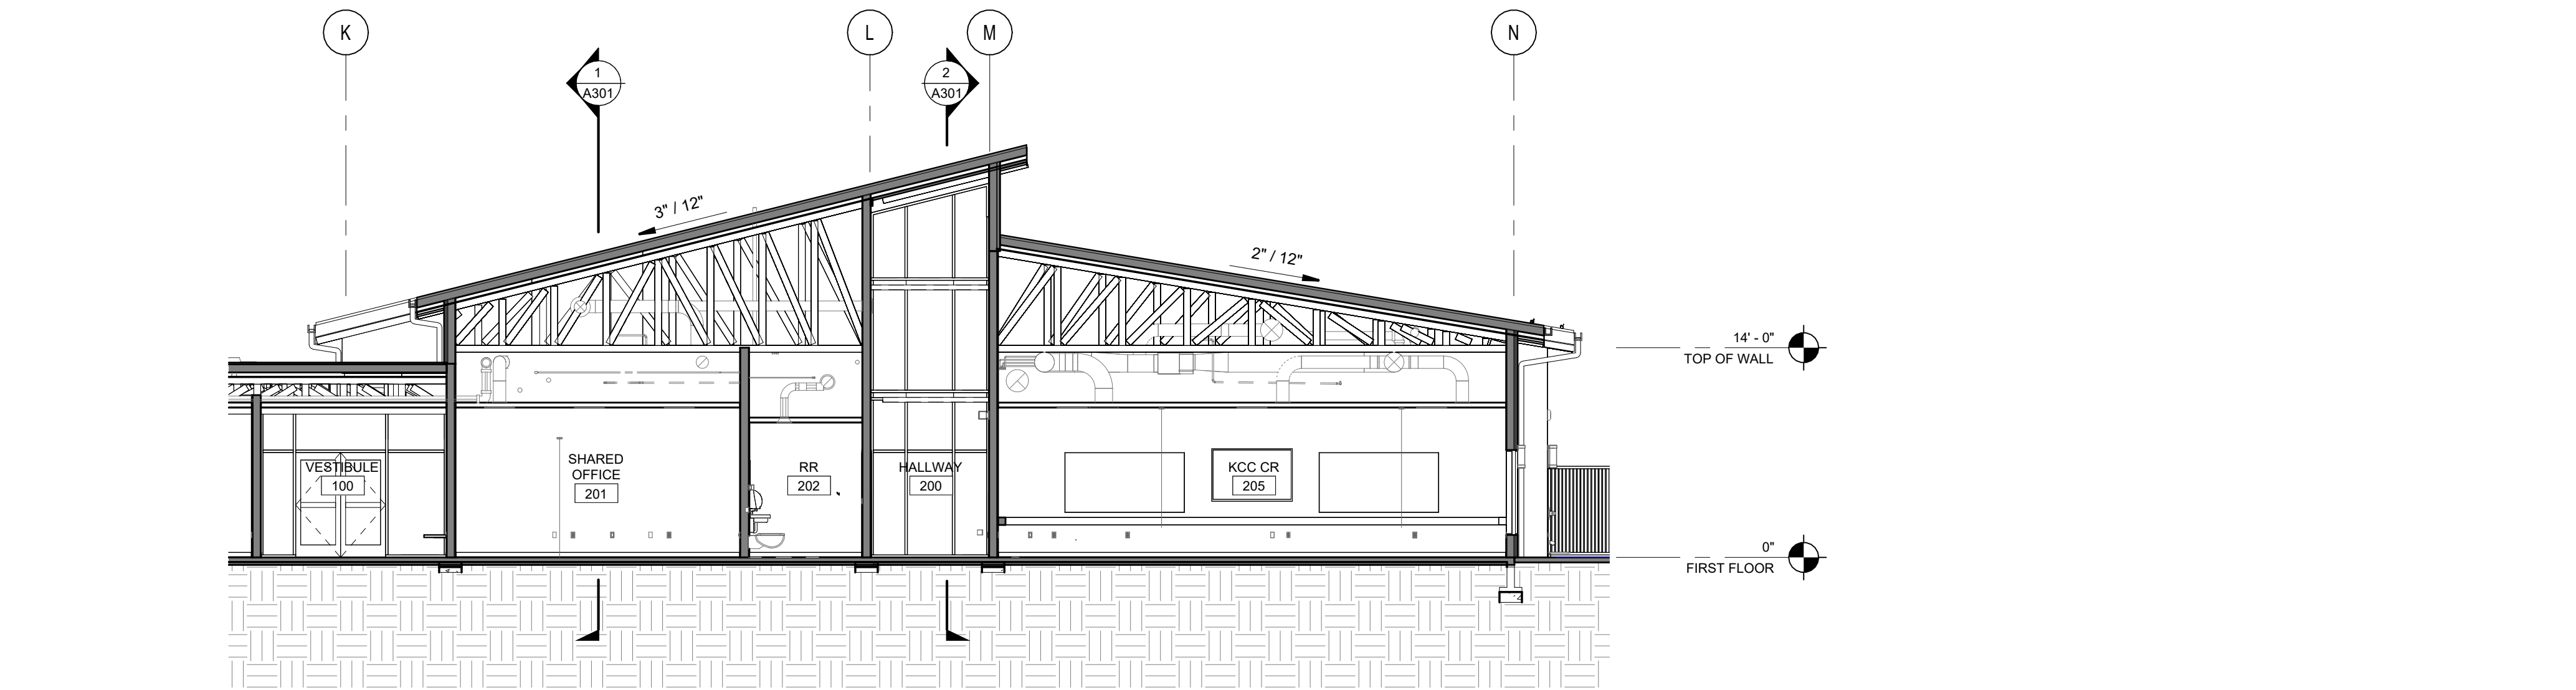





3 LATITUDINAL SECTION - SECTOR B
1/8" = 1'-0"





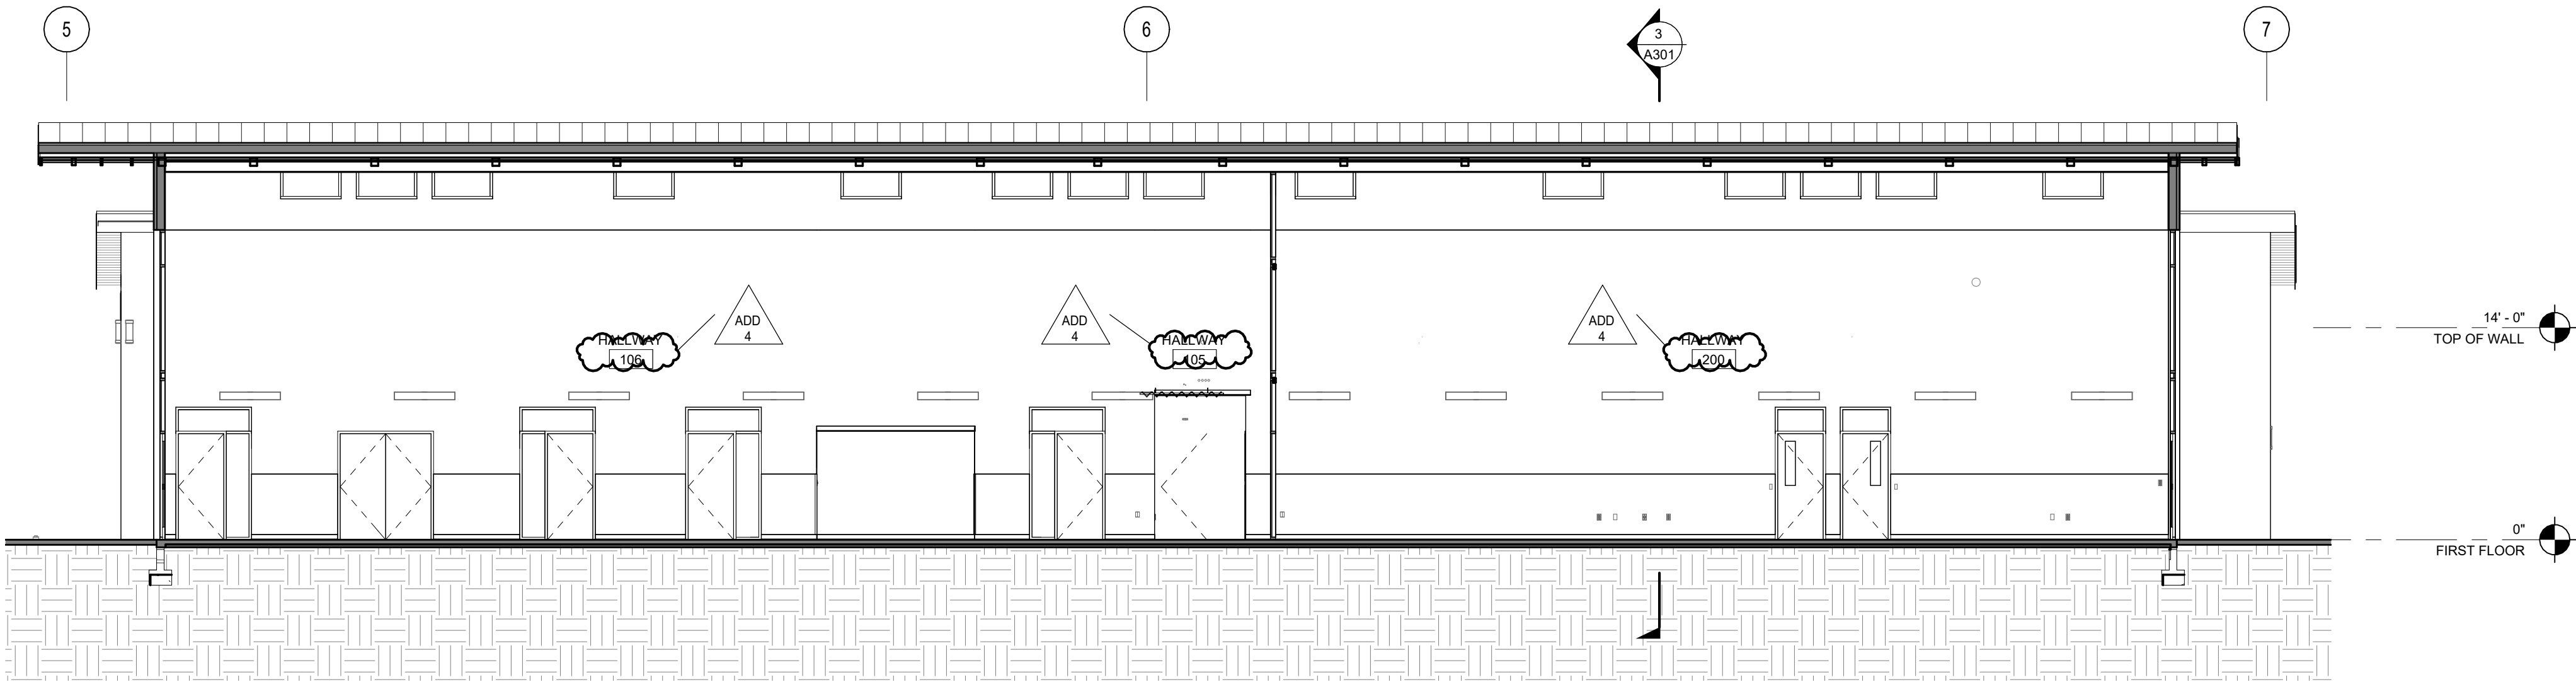








2 LONGITUDINAL SECTION - SECTOR B - HALLWAY
1/8" = 1'-0"

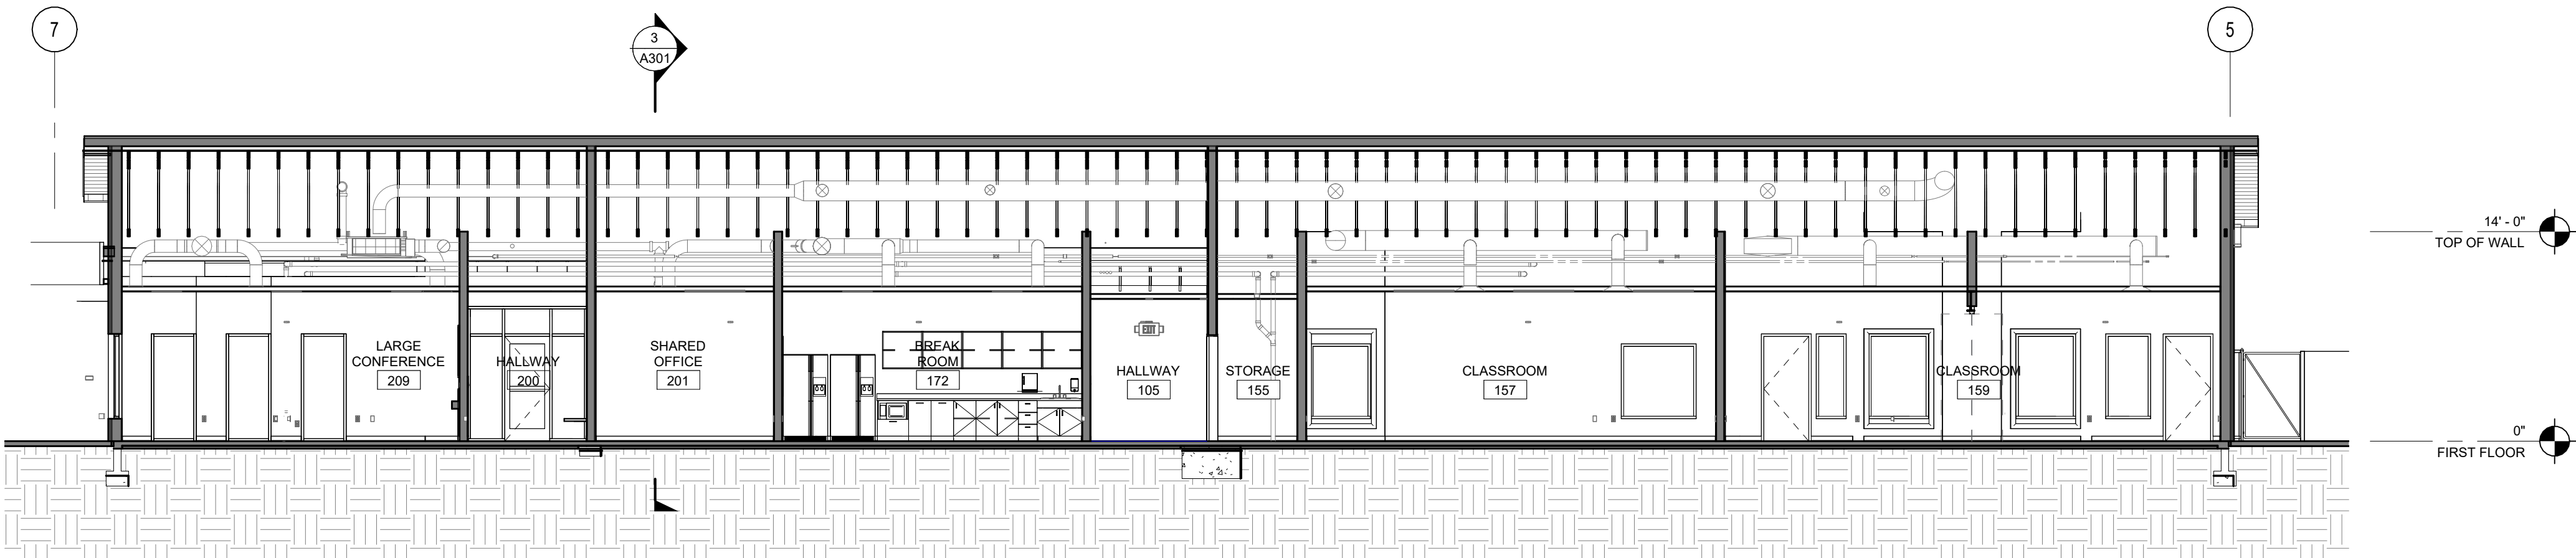


1 LONGITUDINAL SECTION - SECTOR B
1/8" = 1'-0"

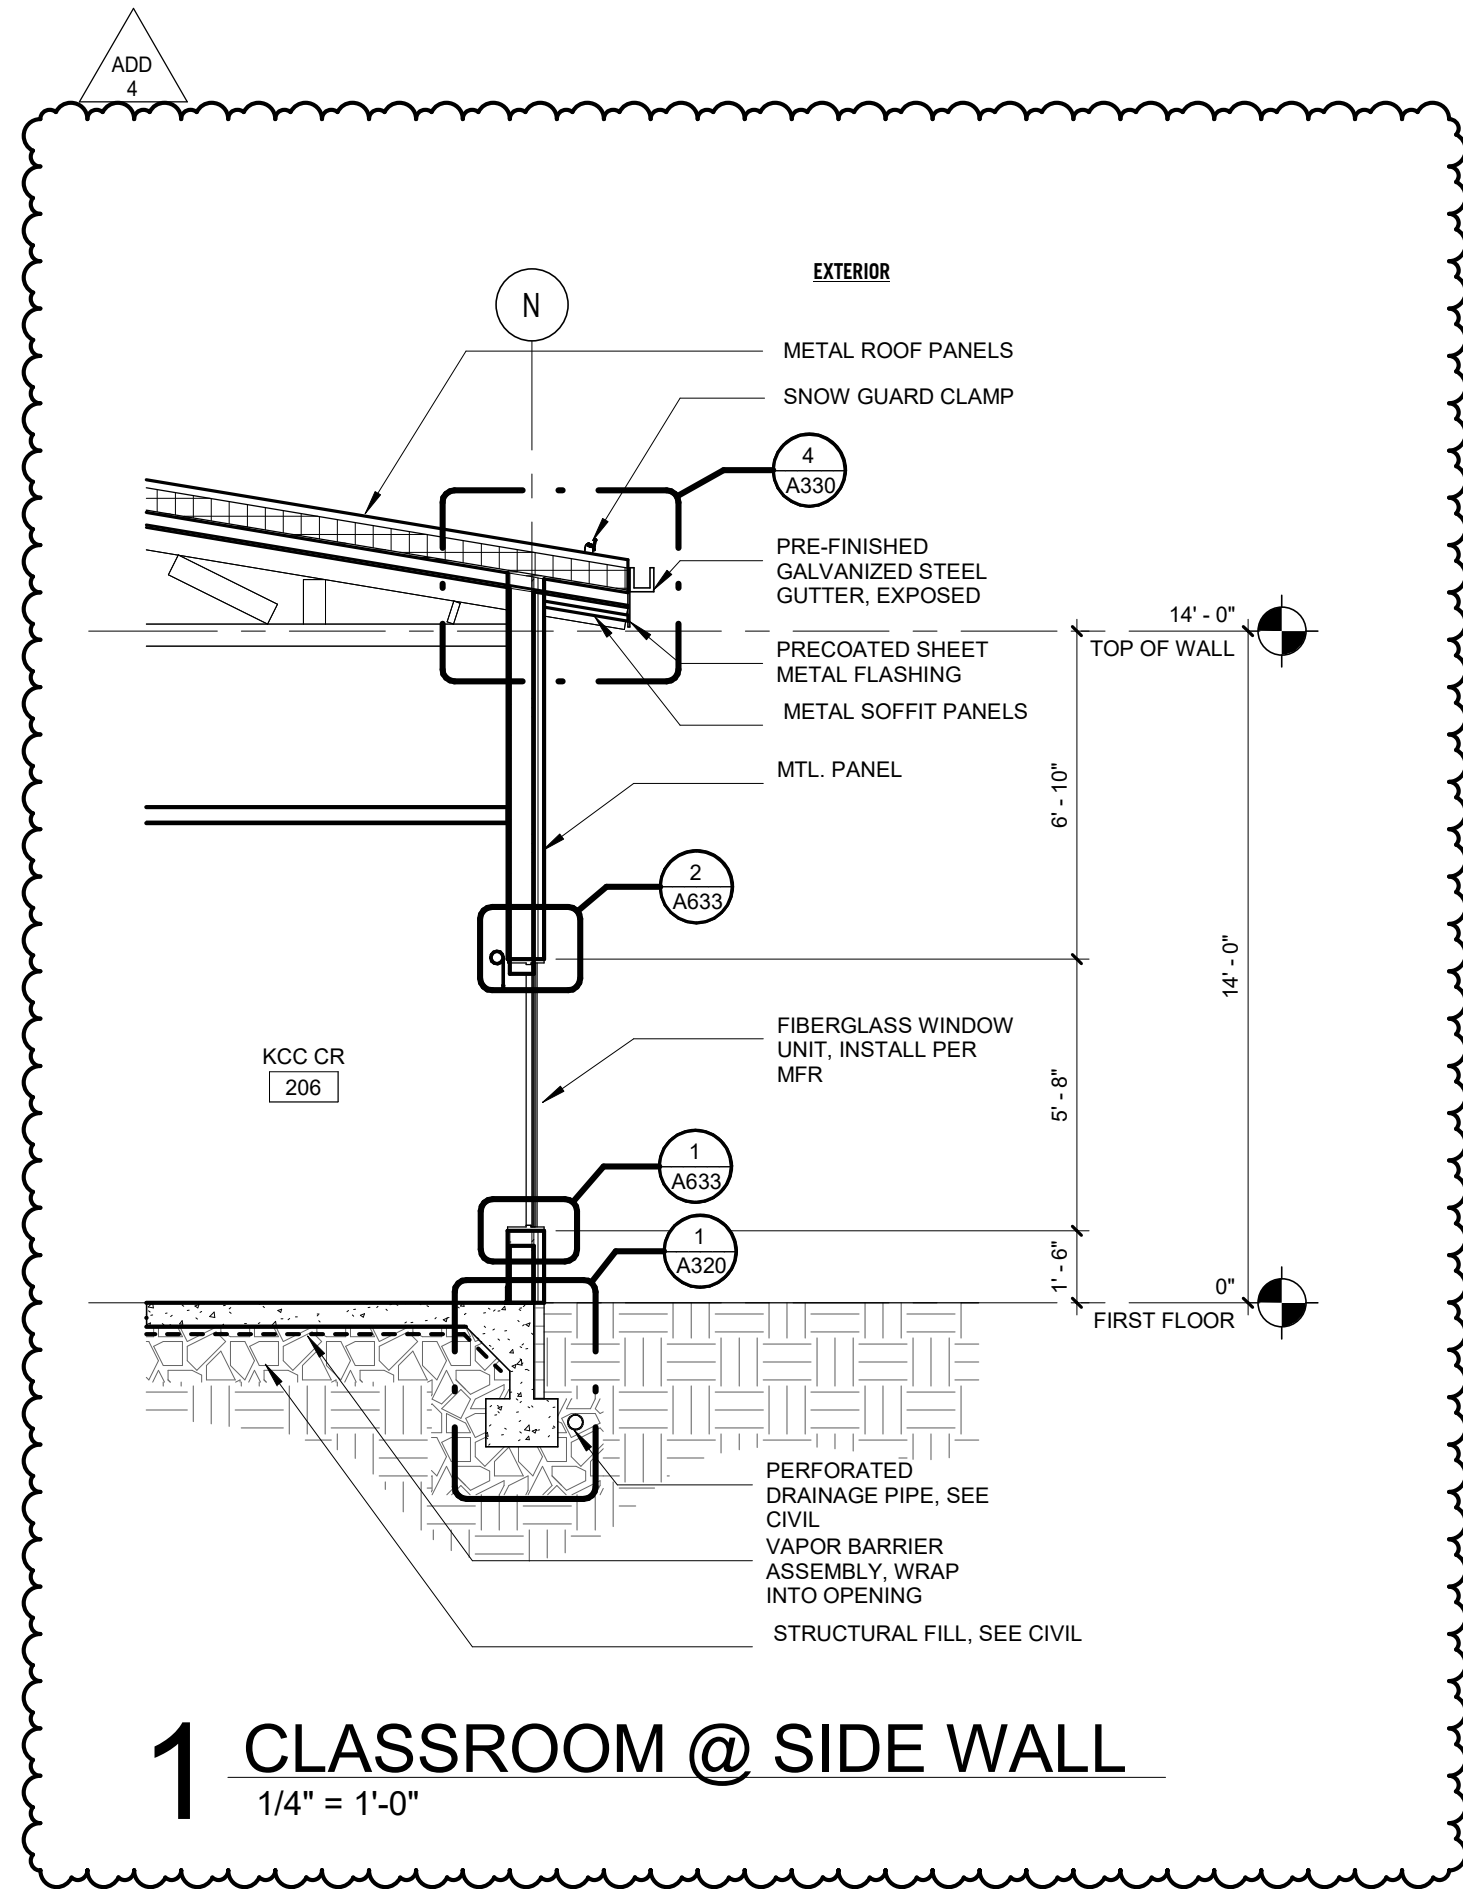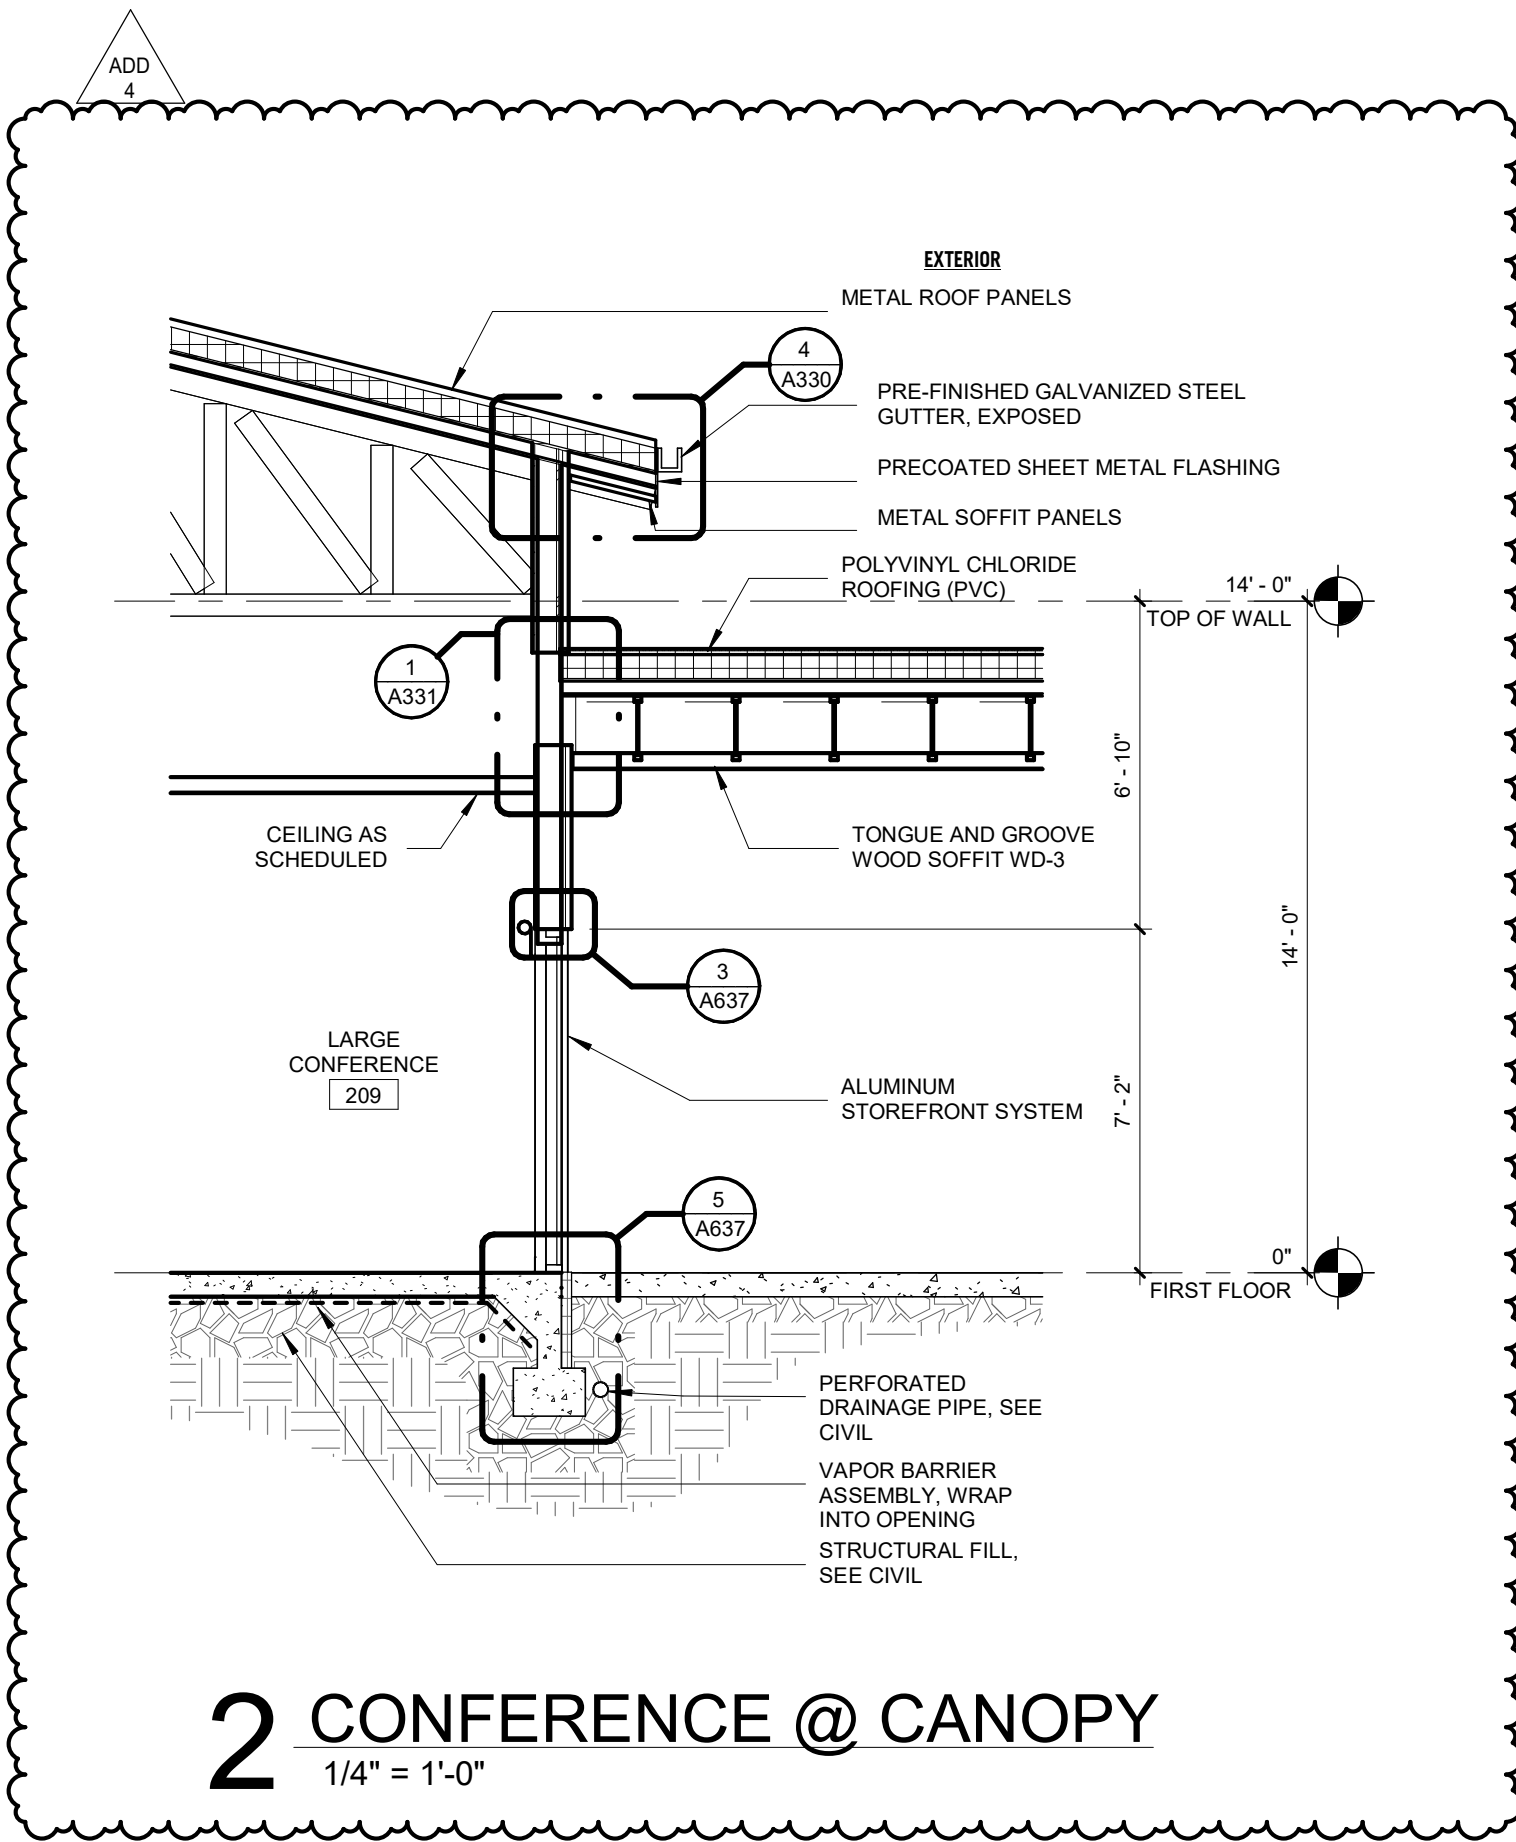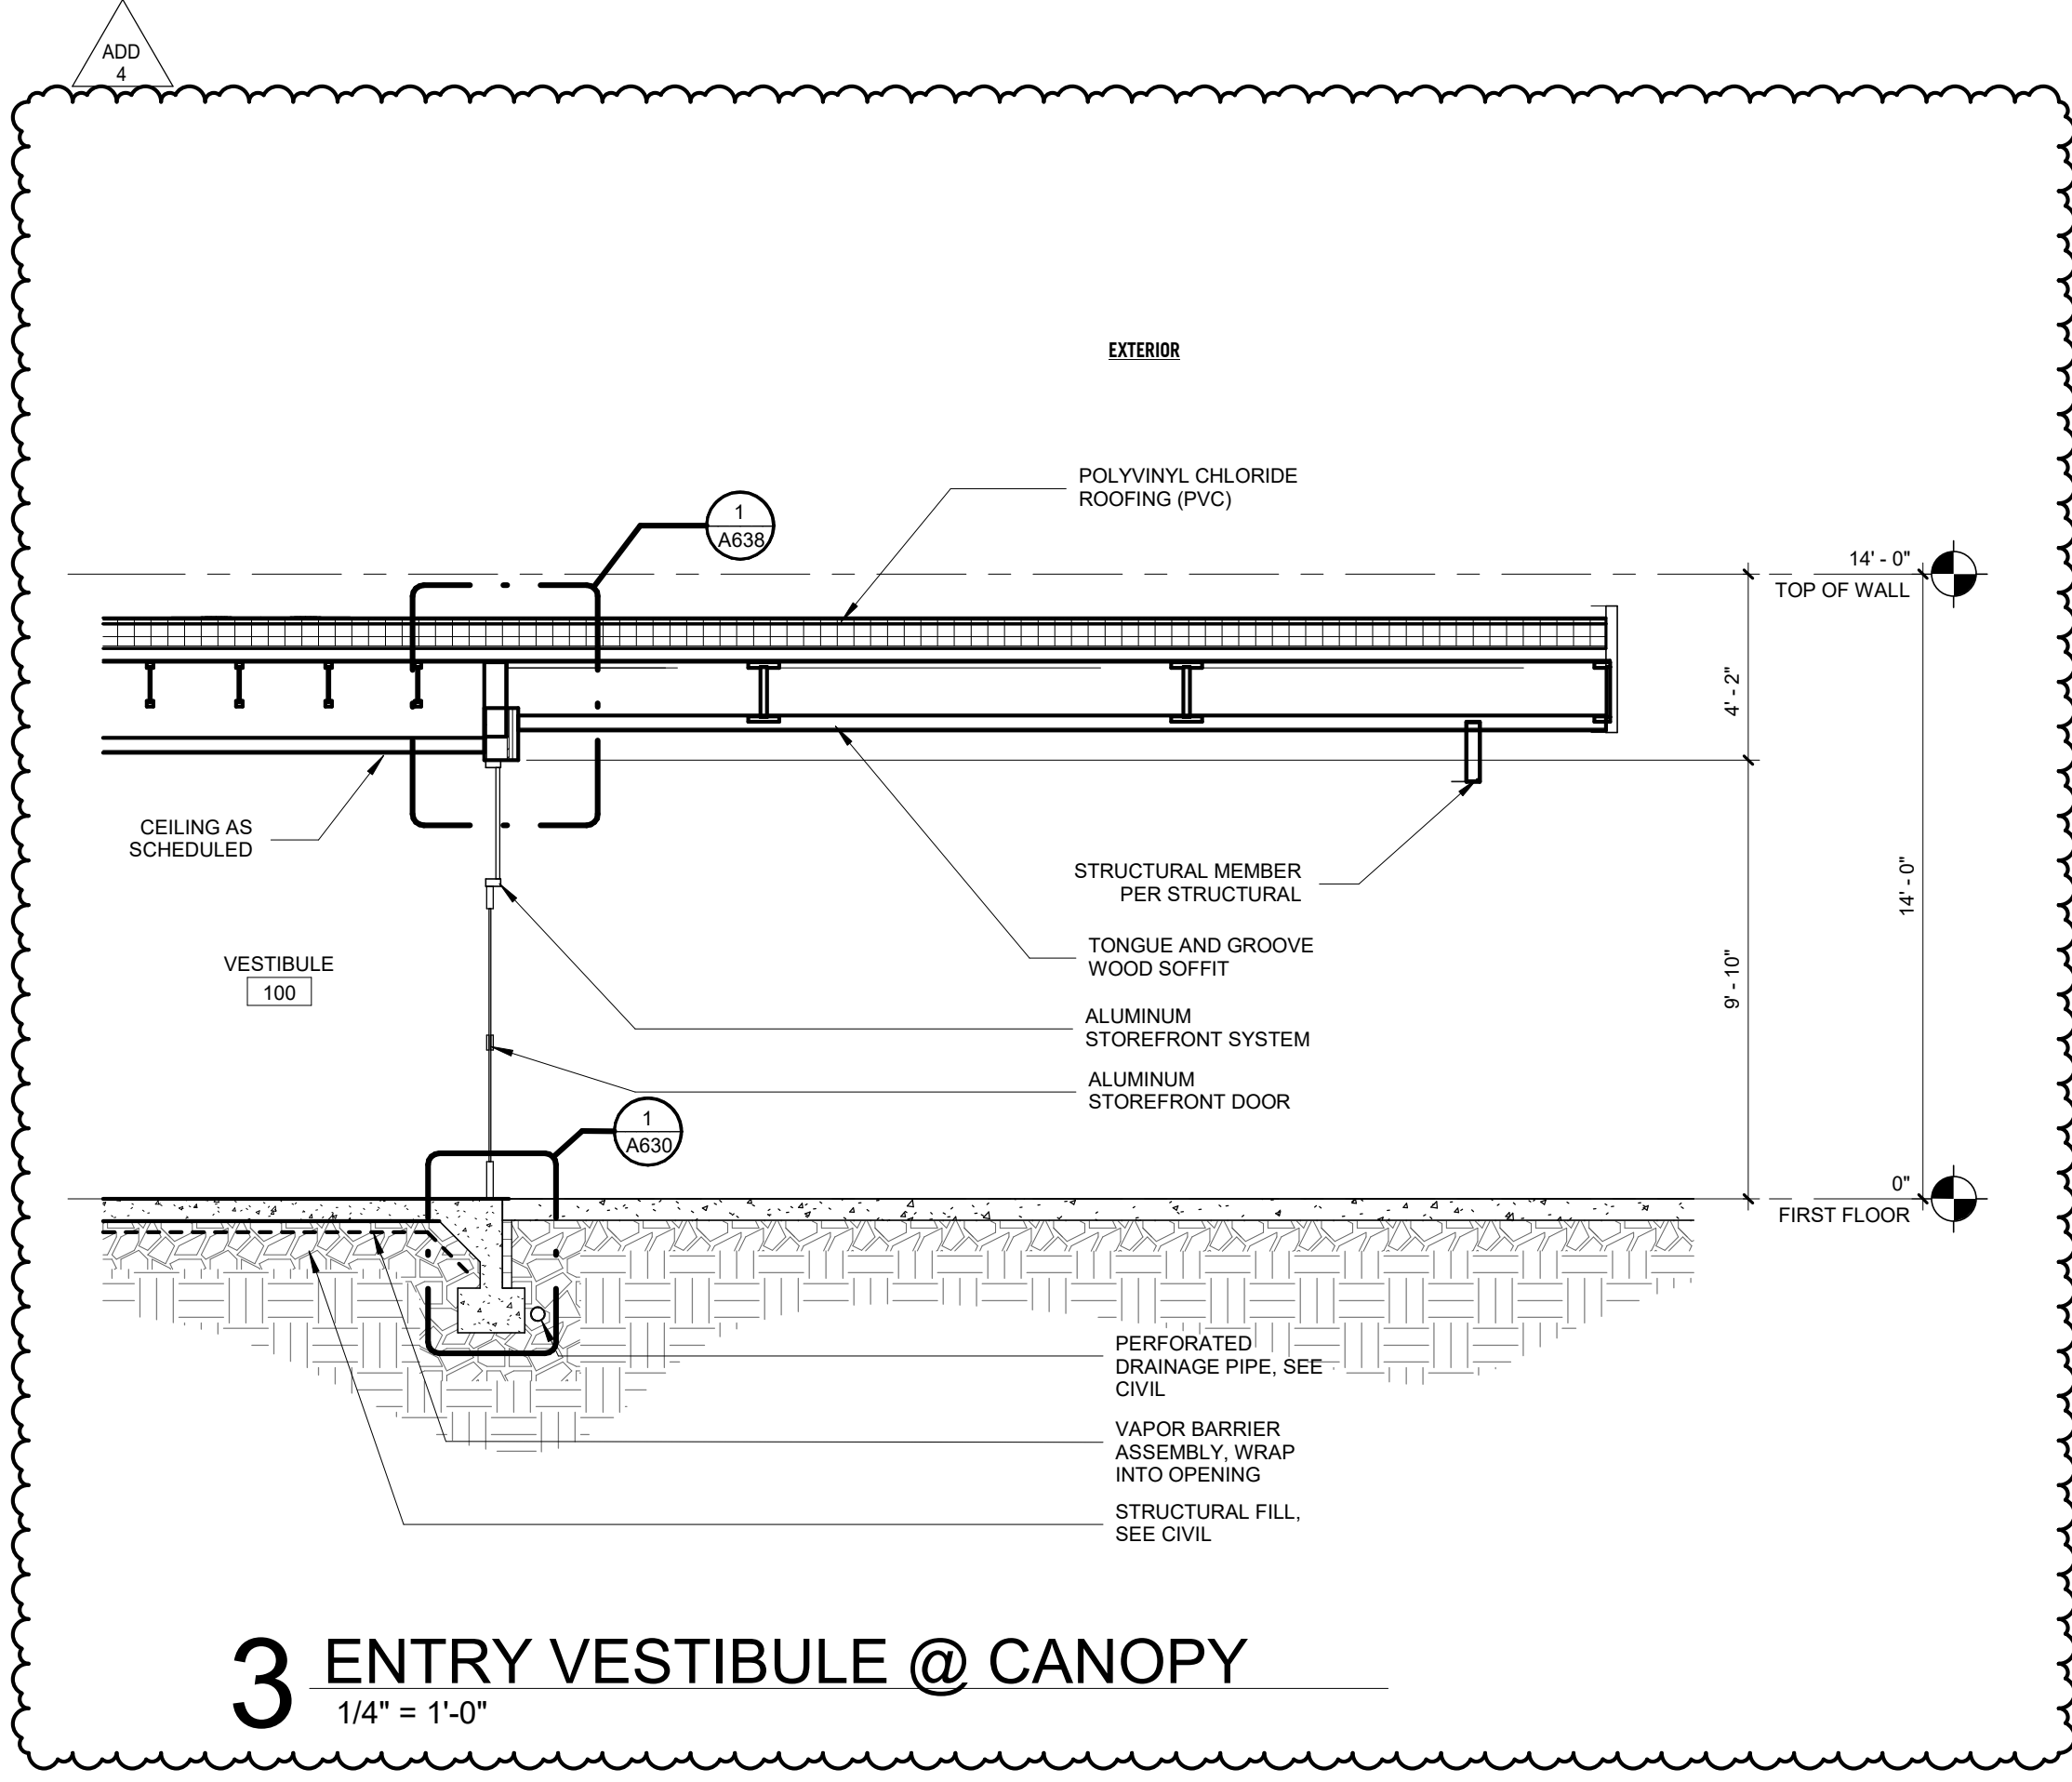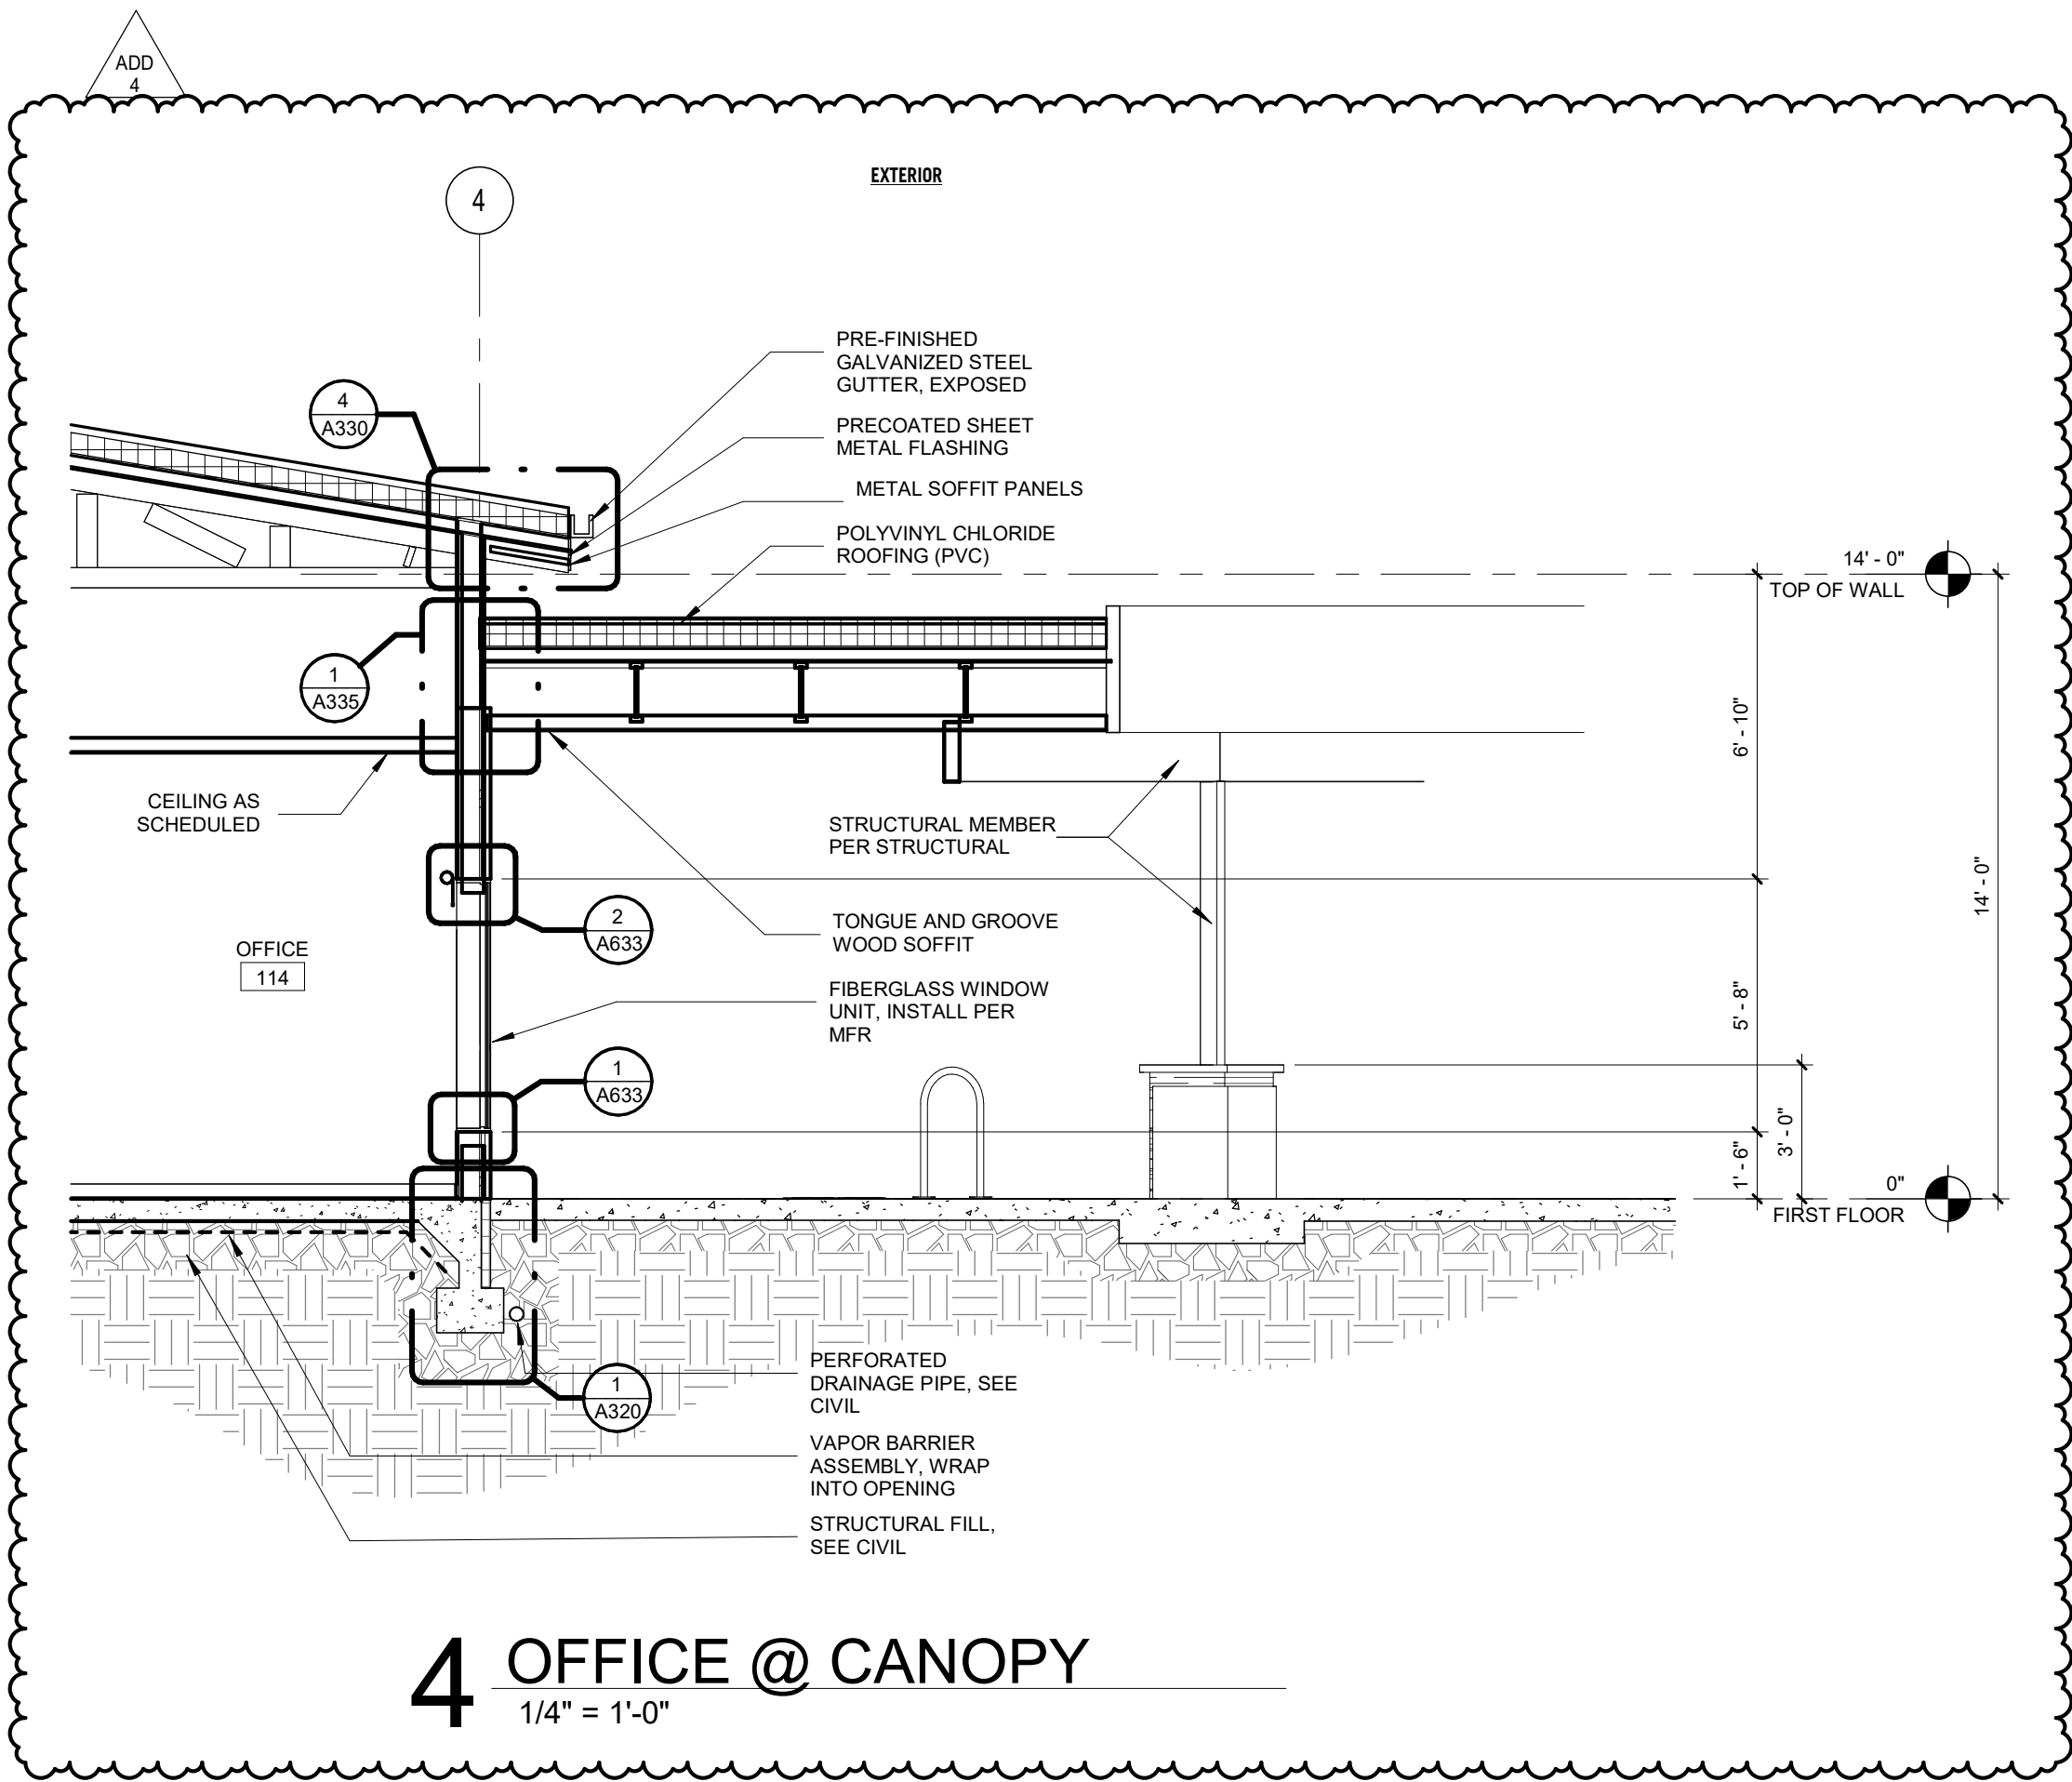


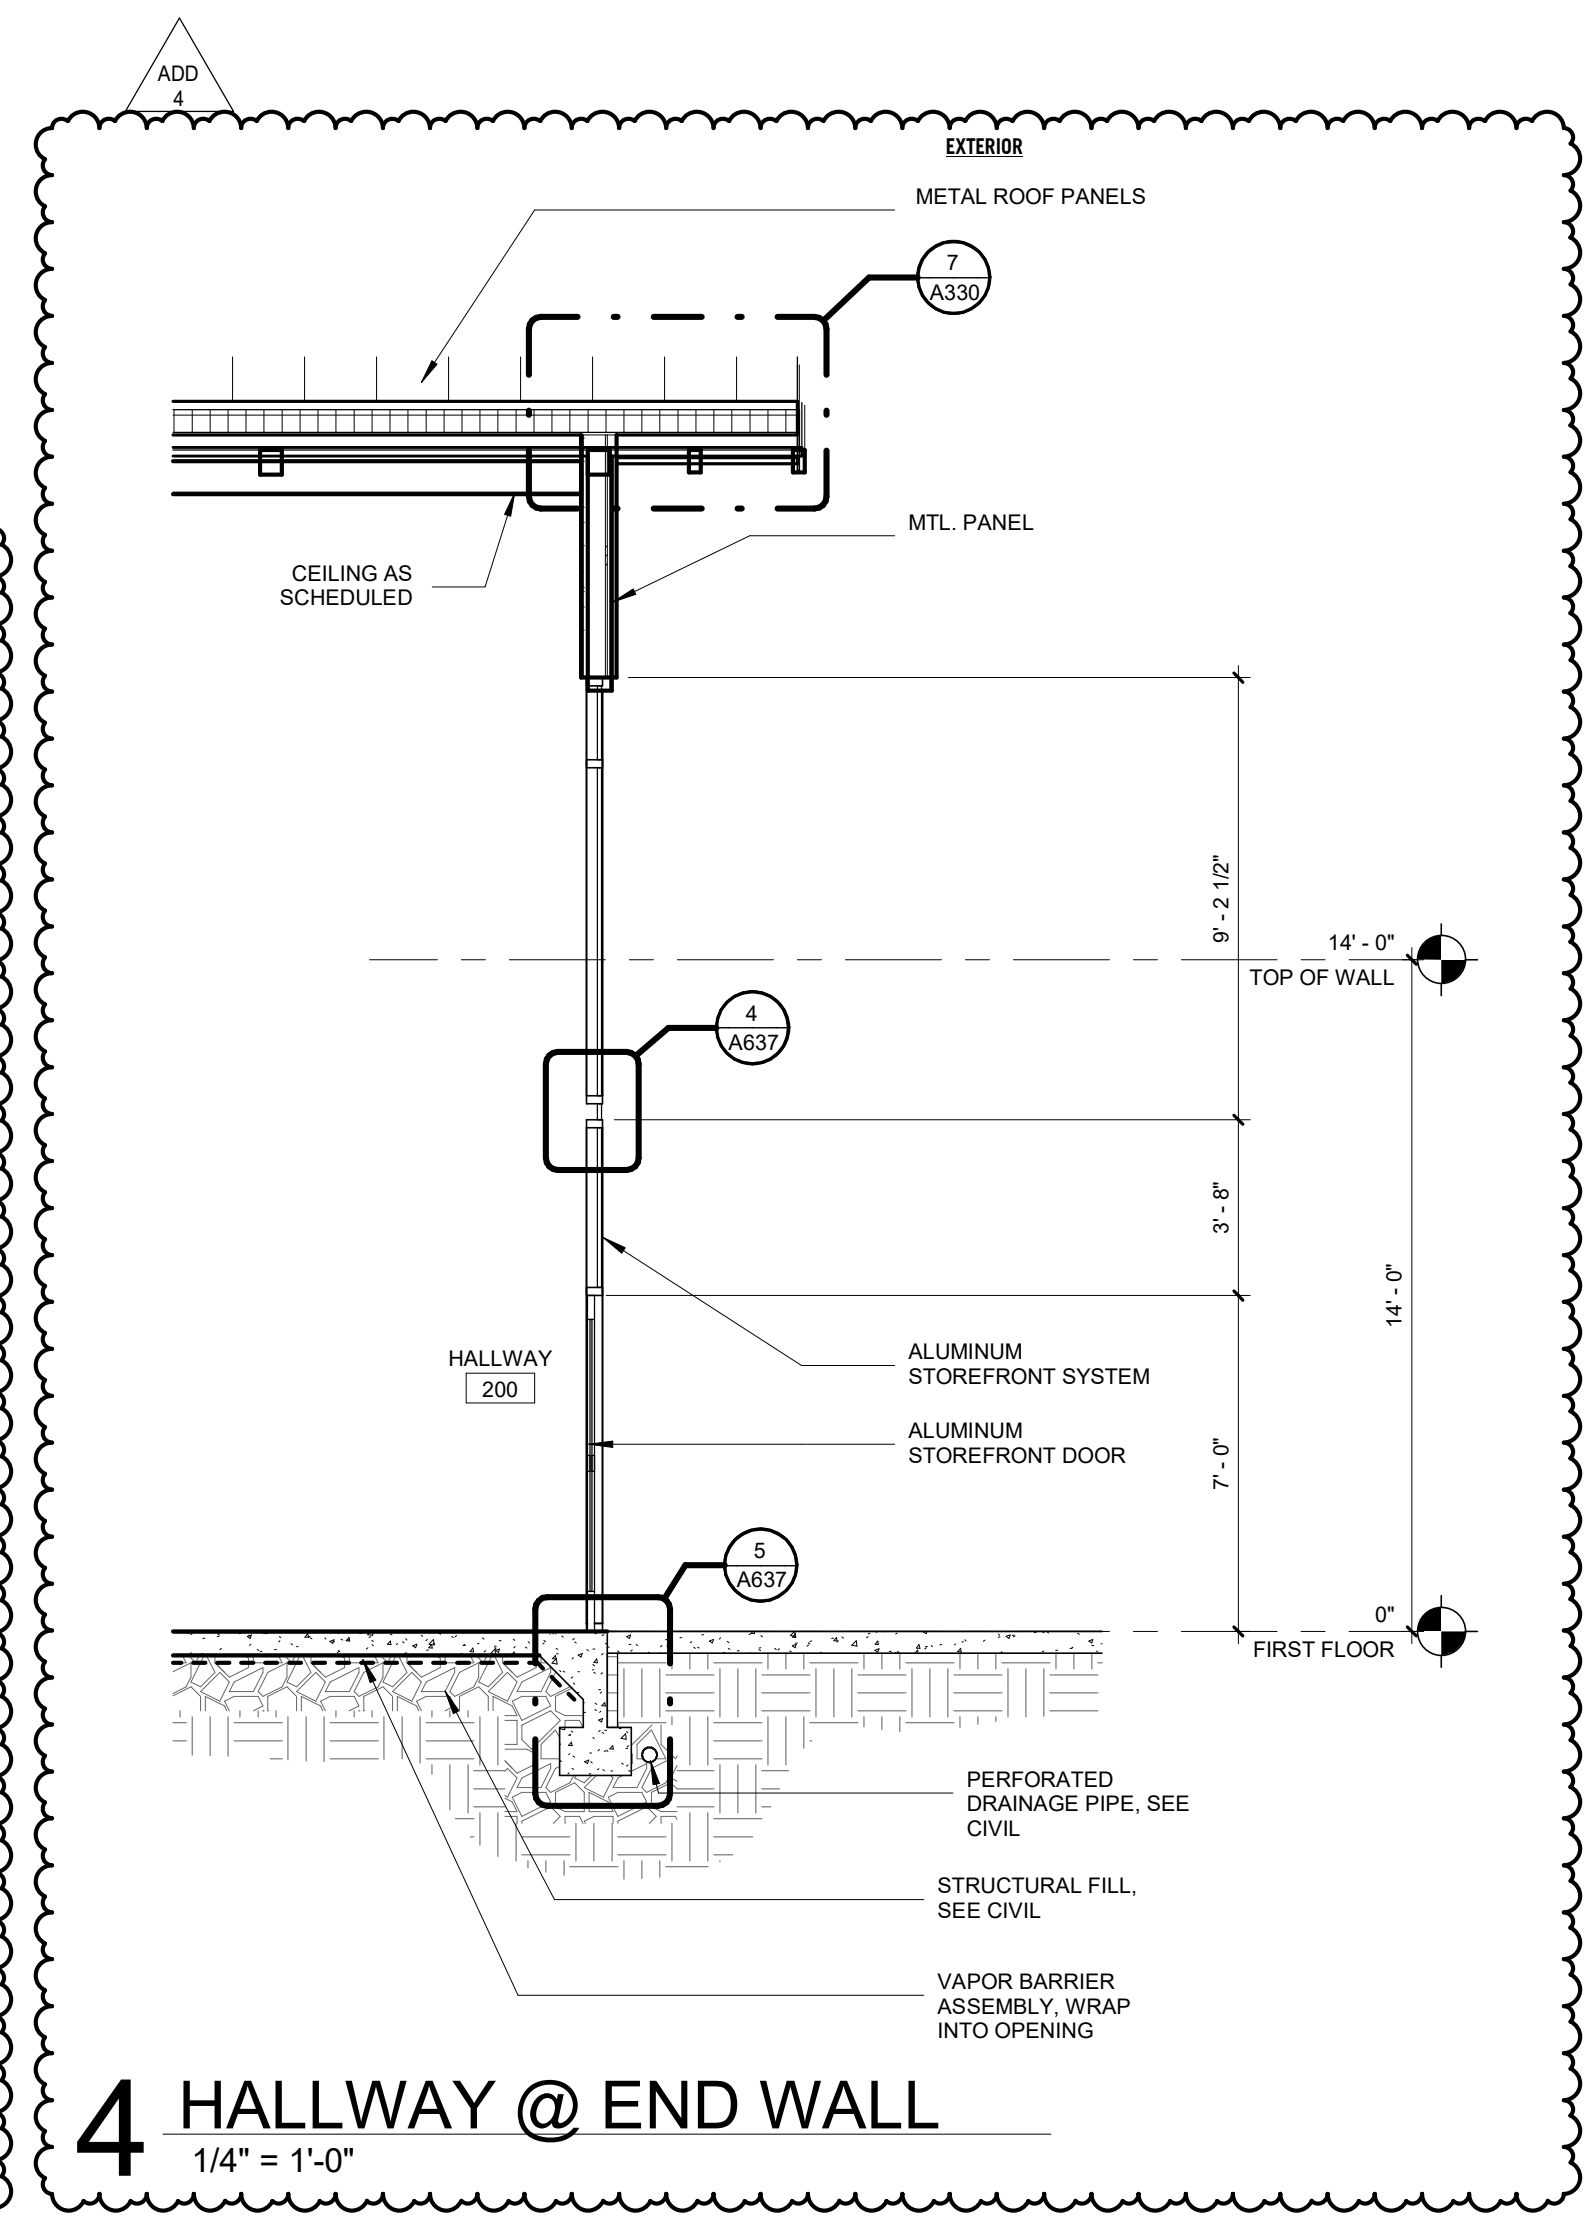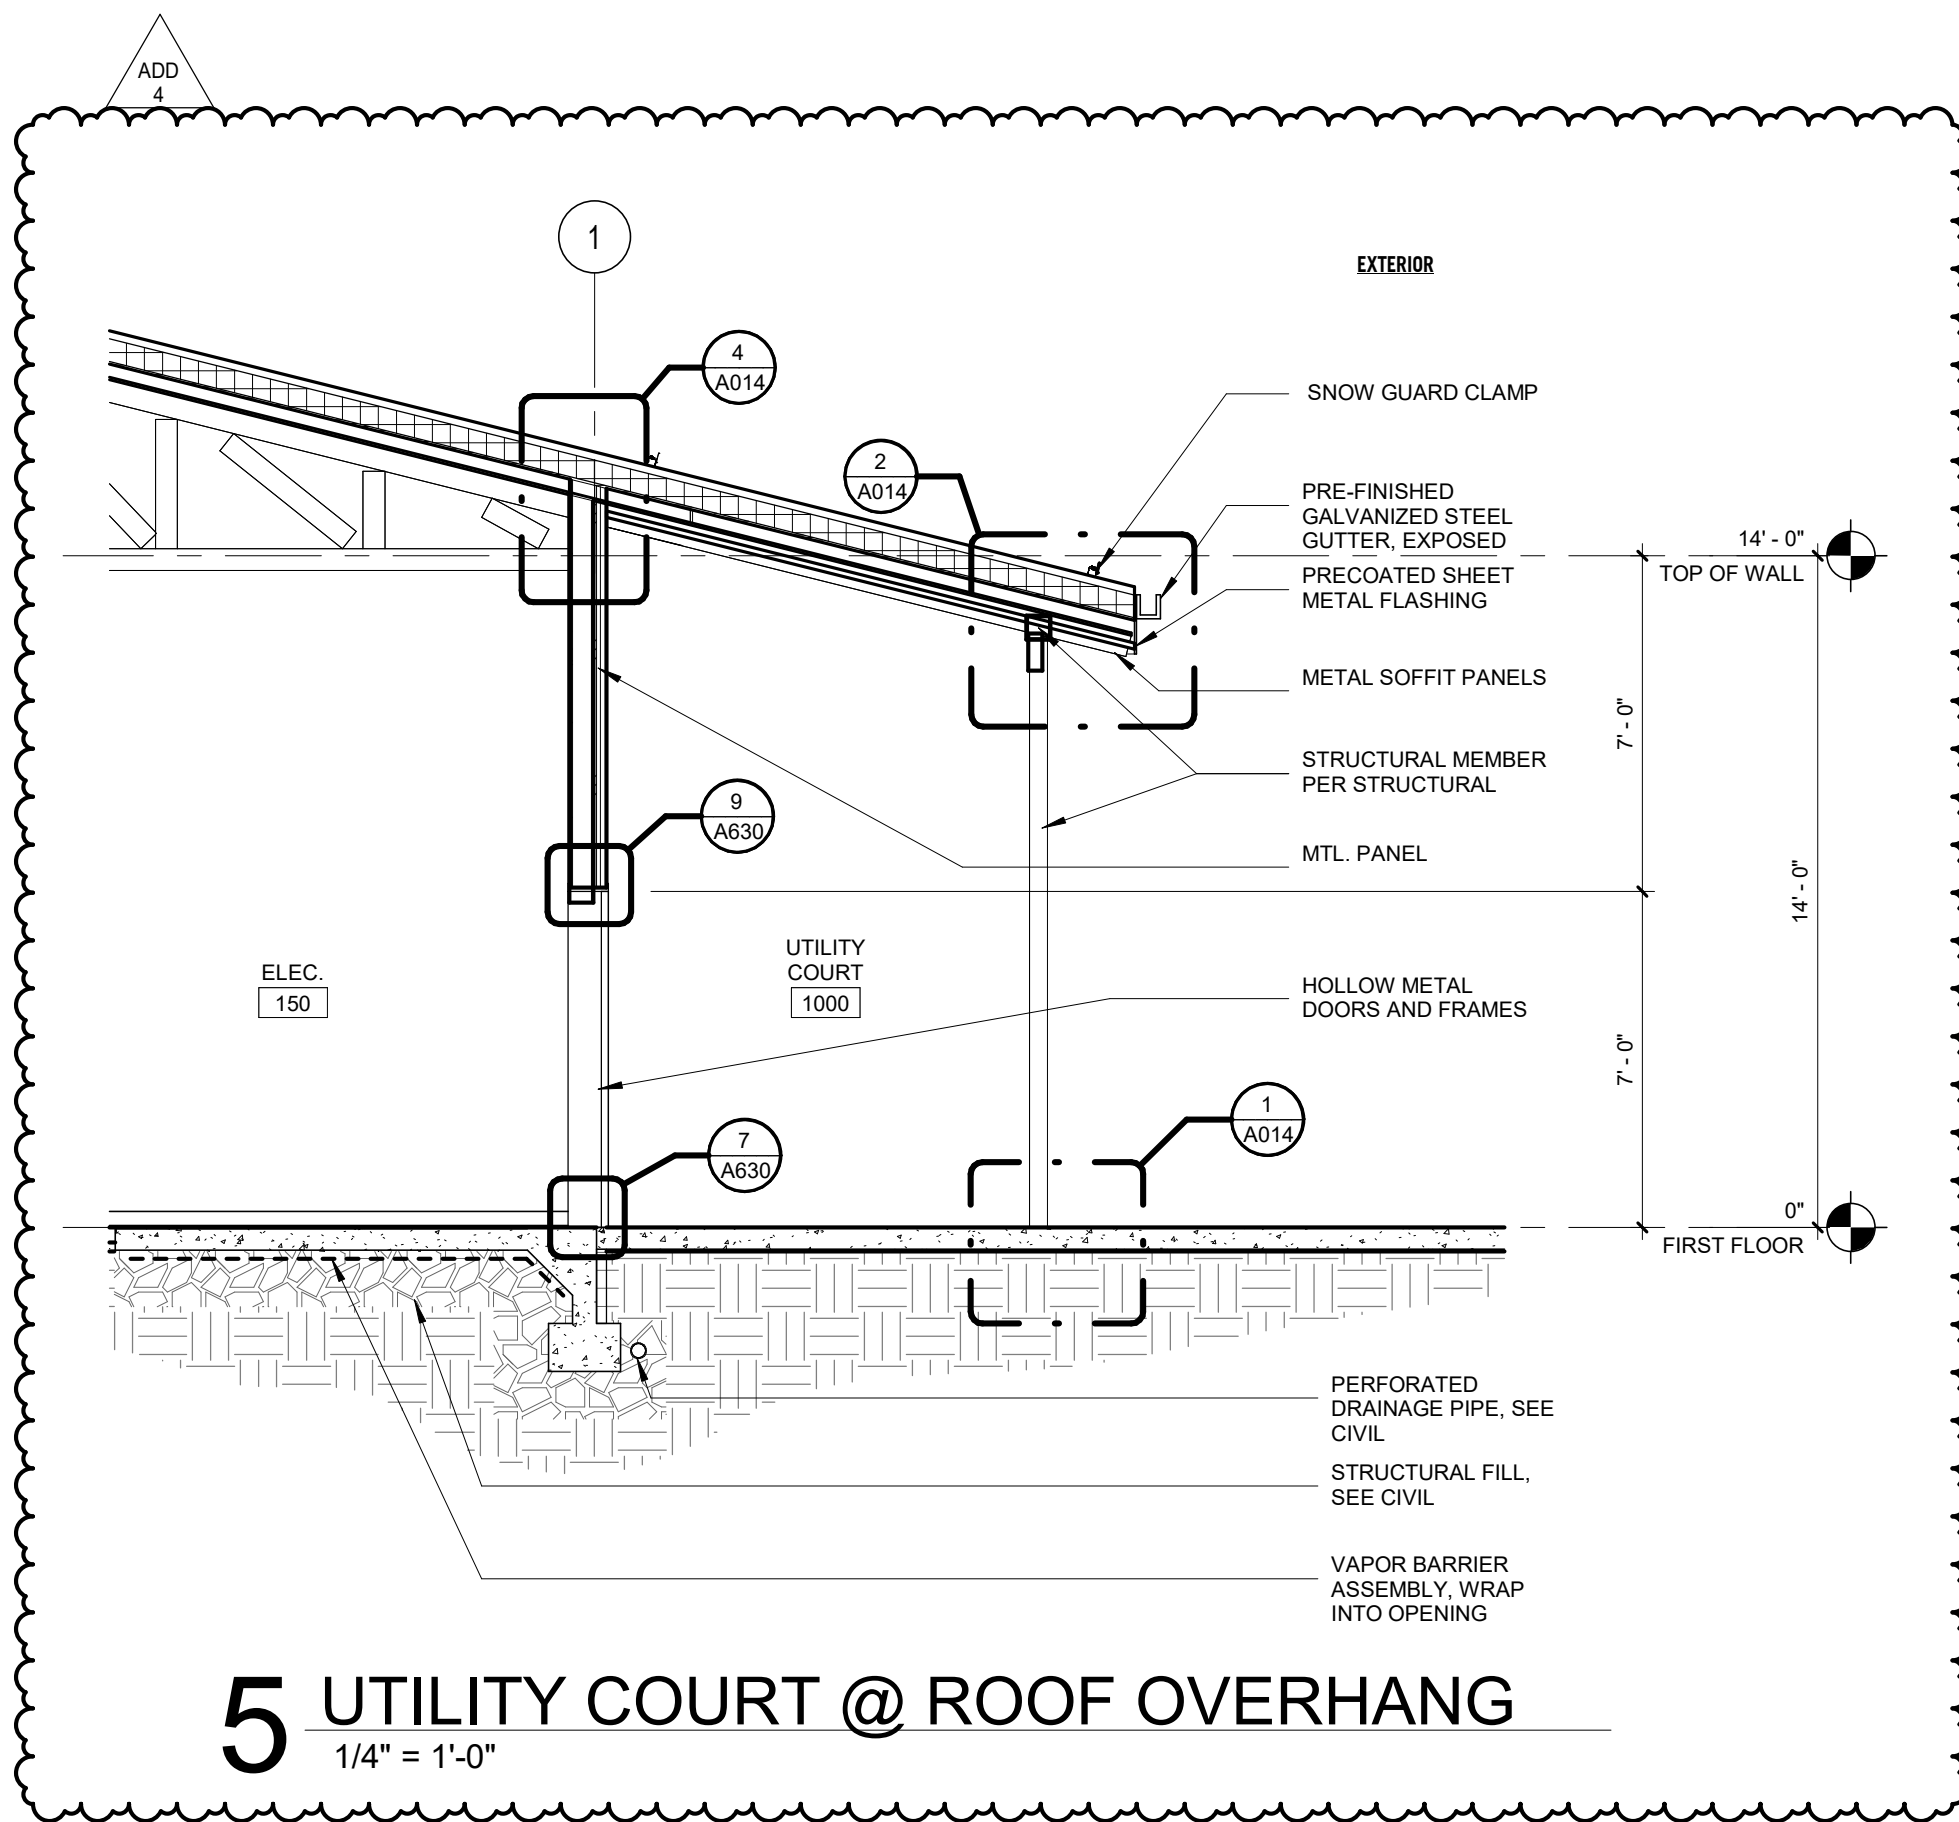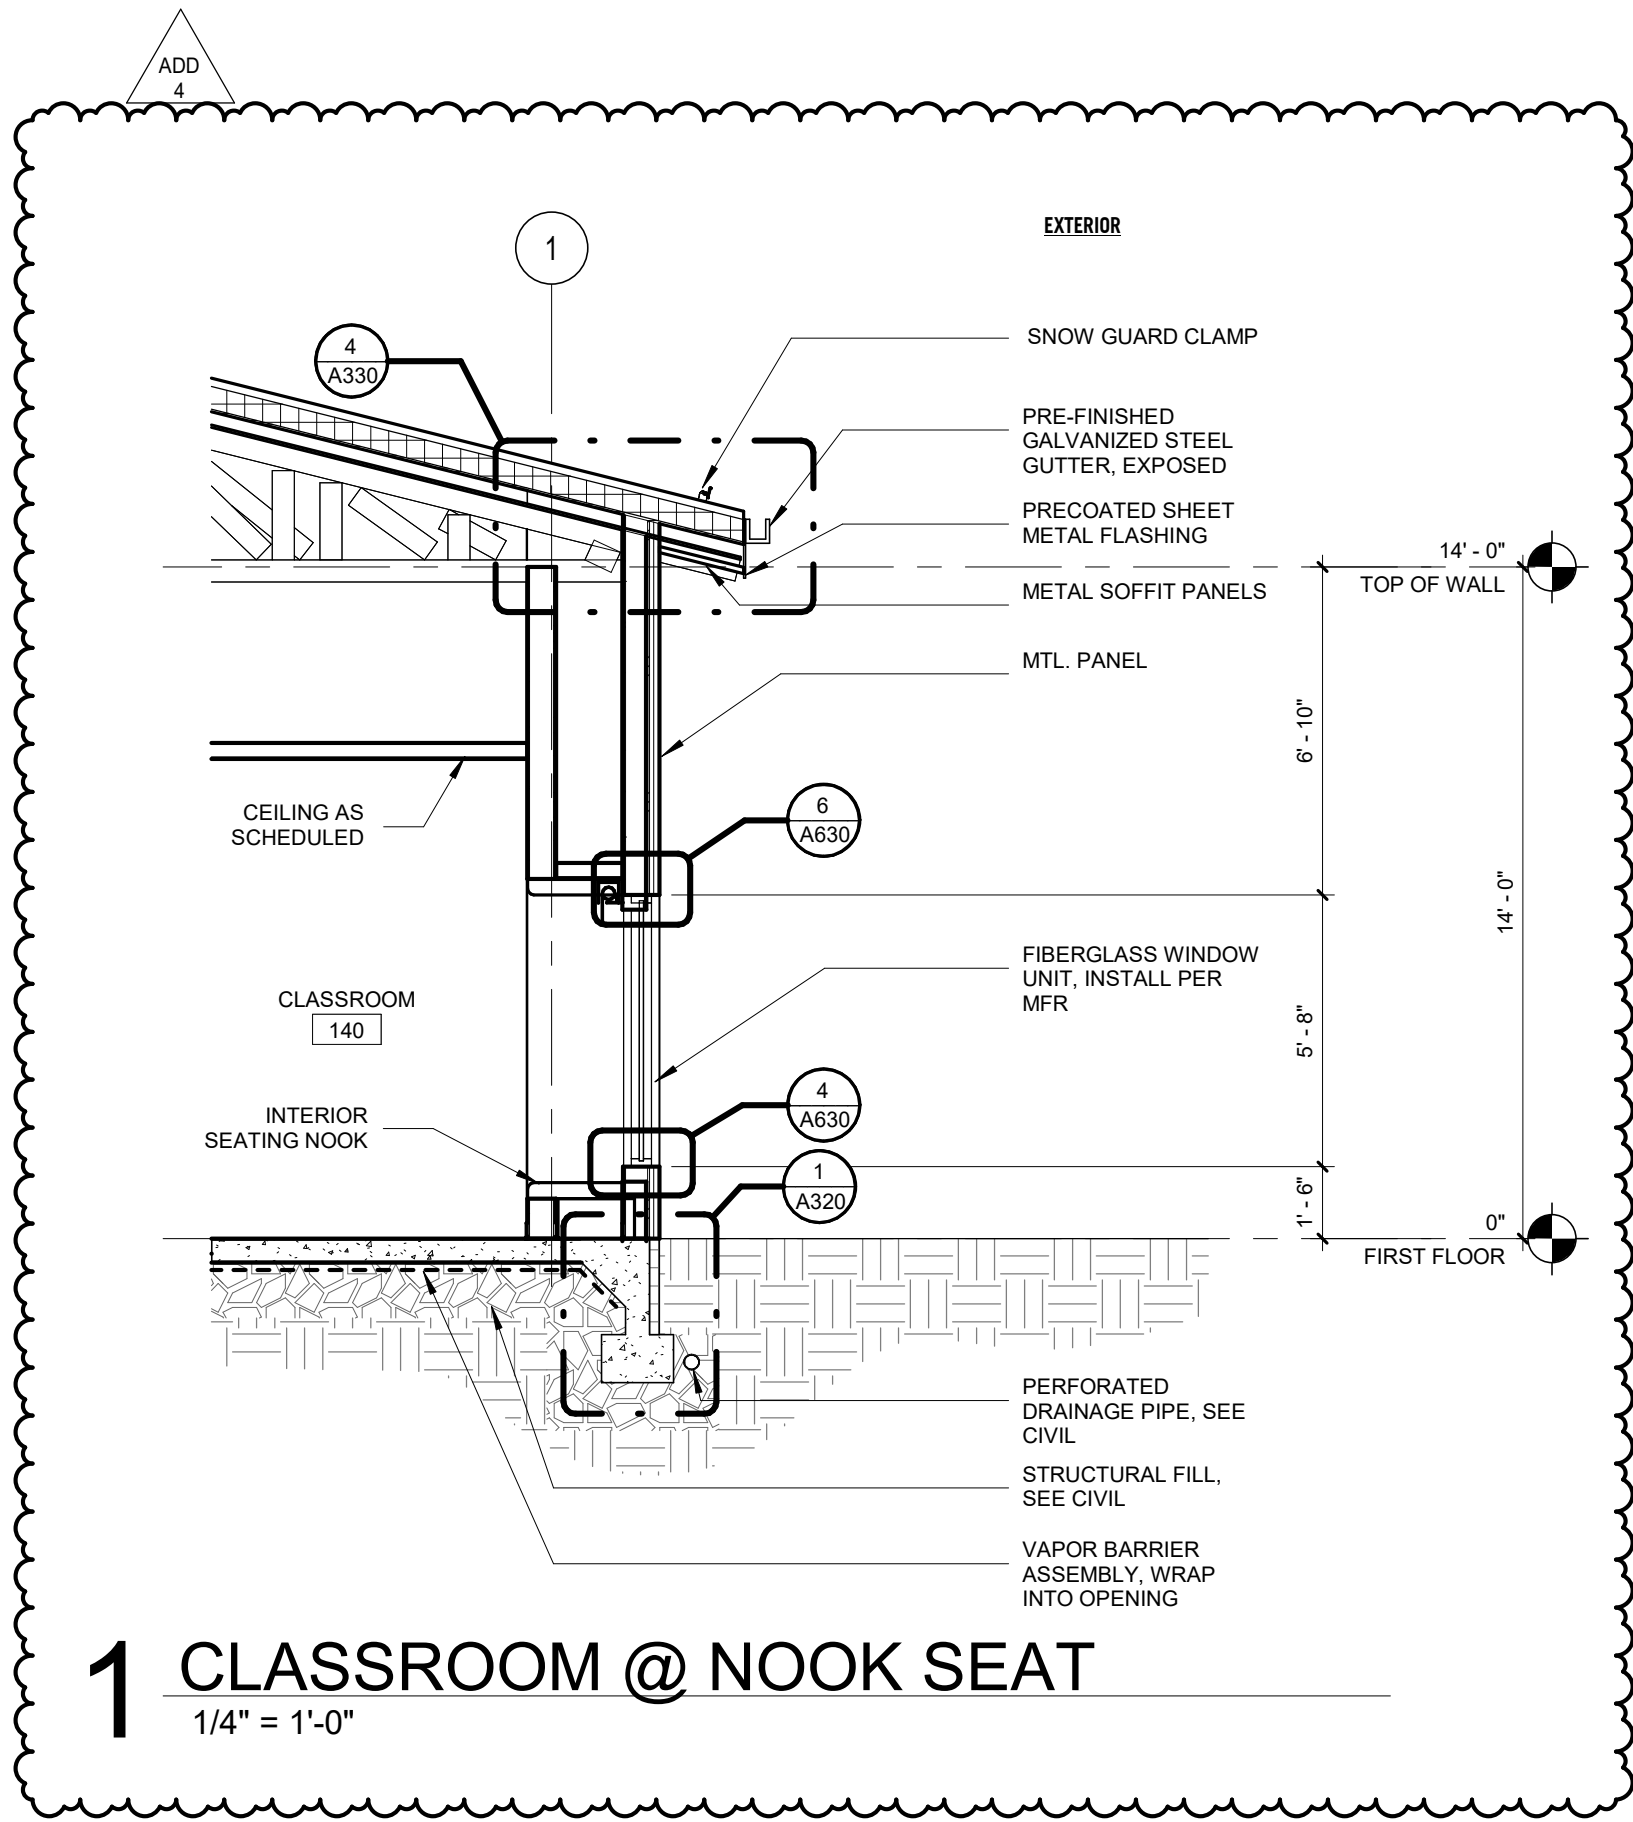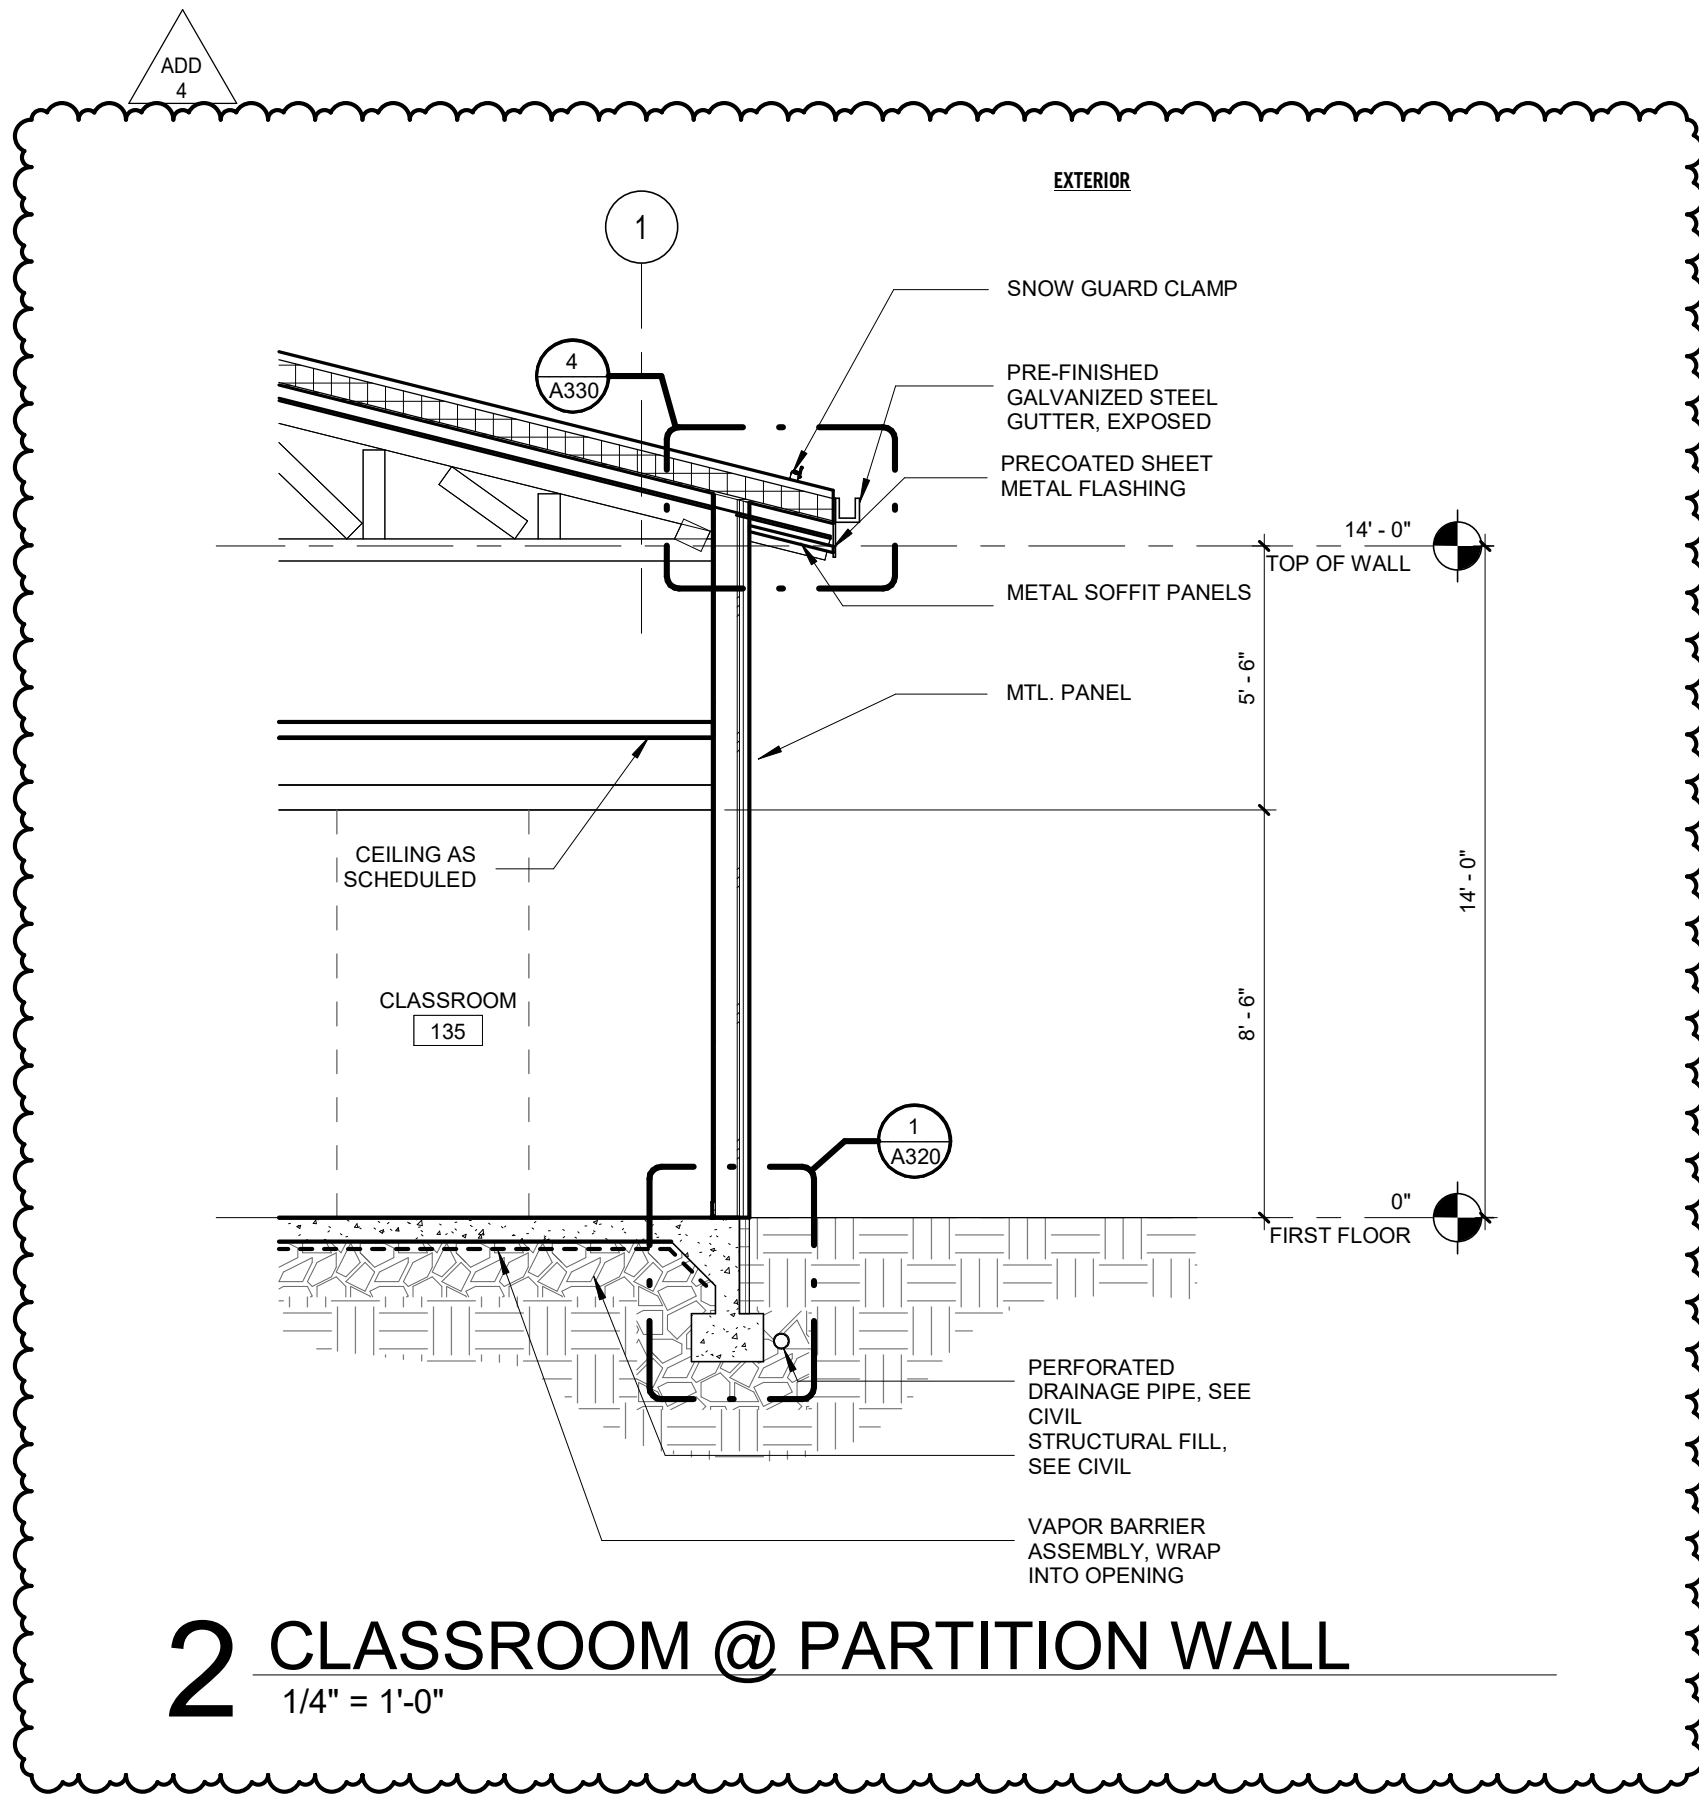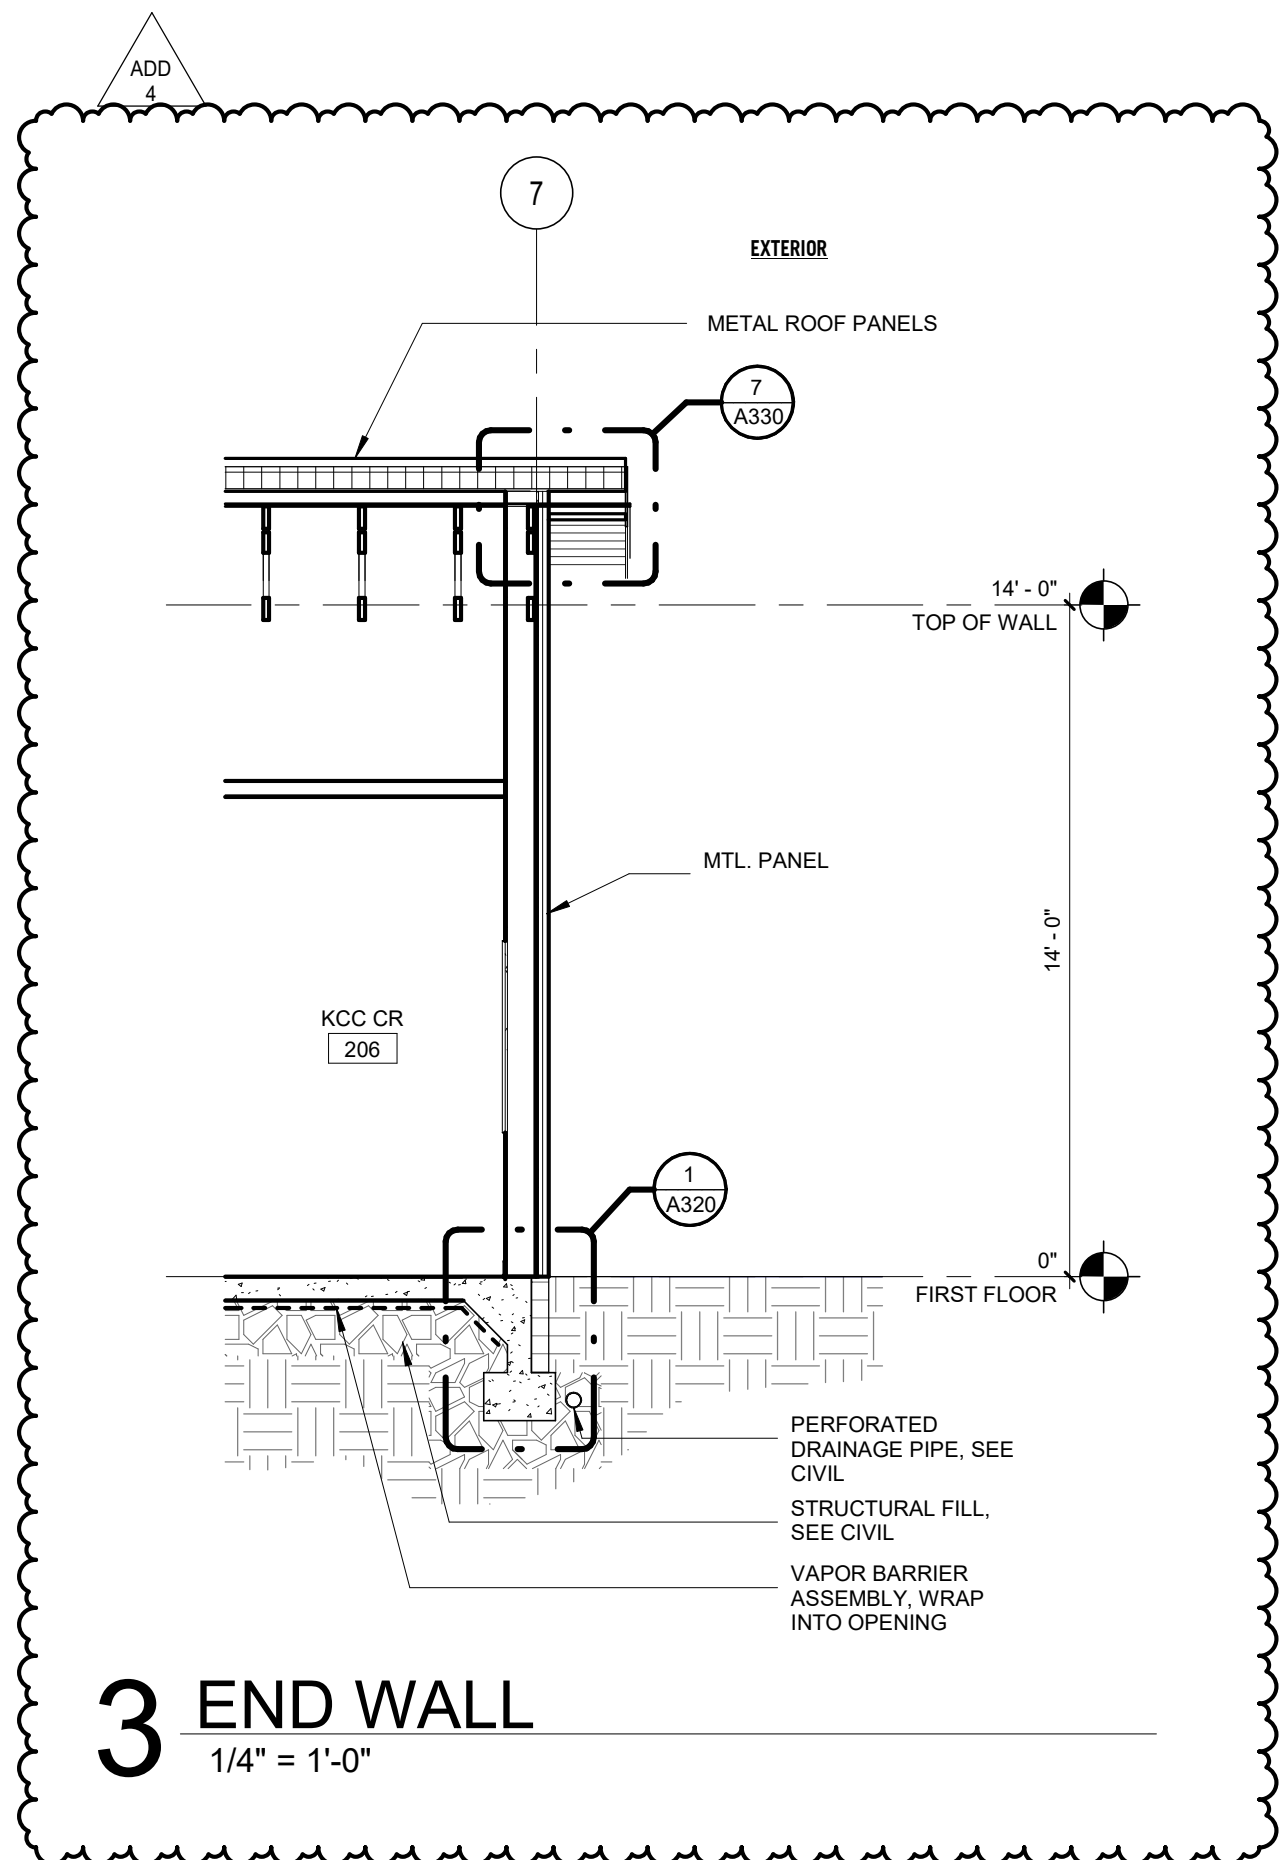

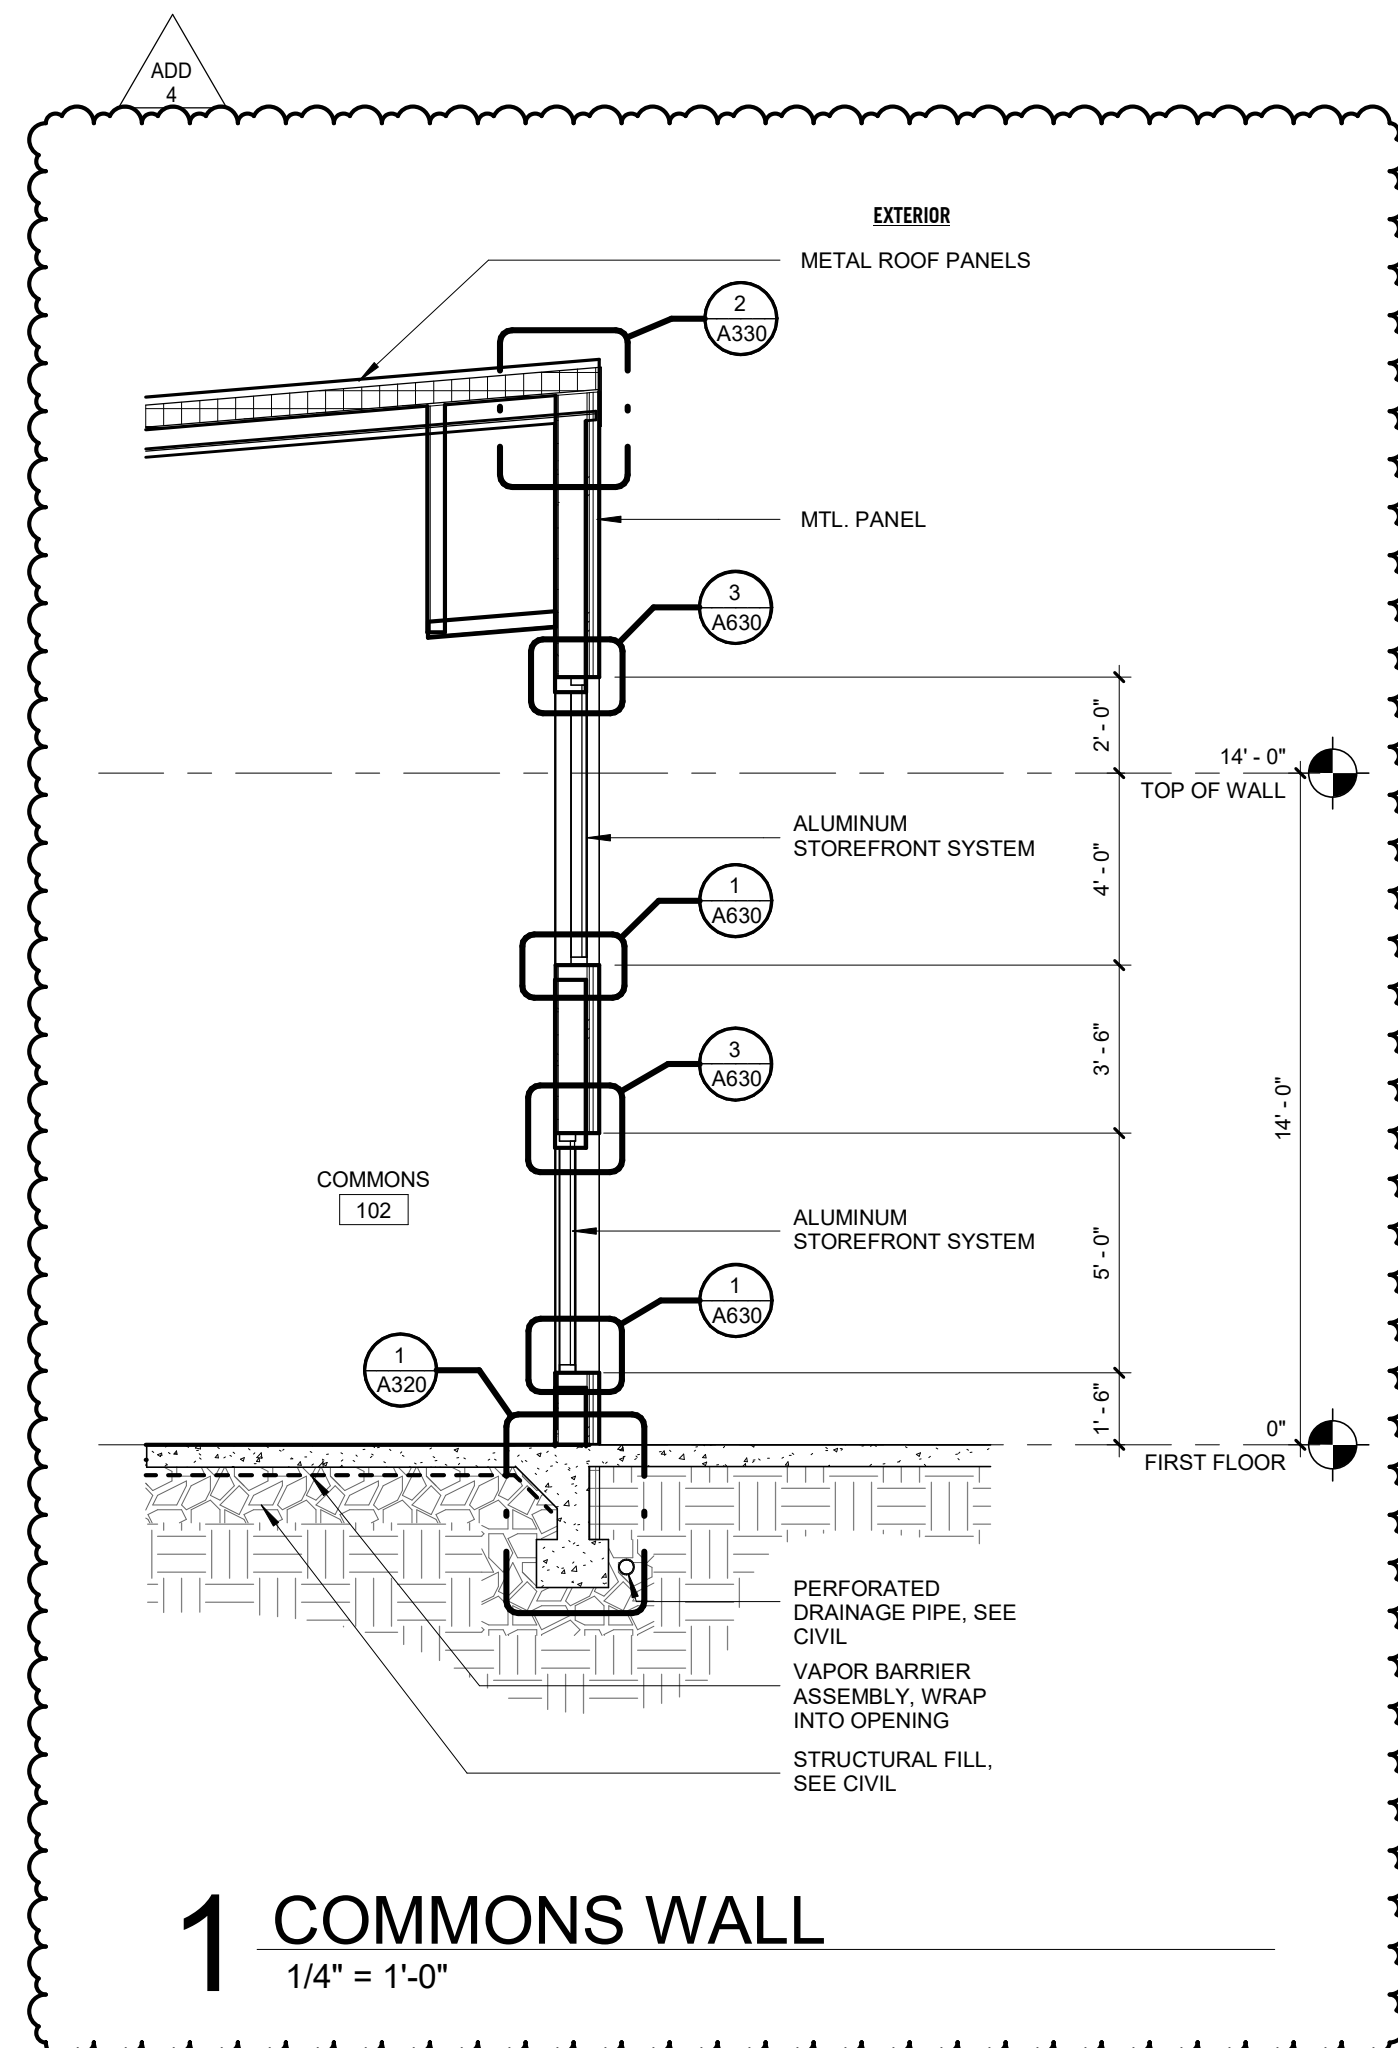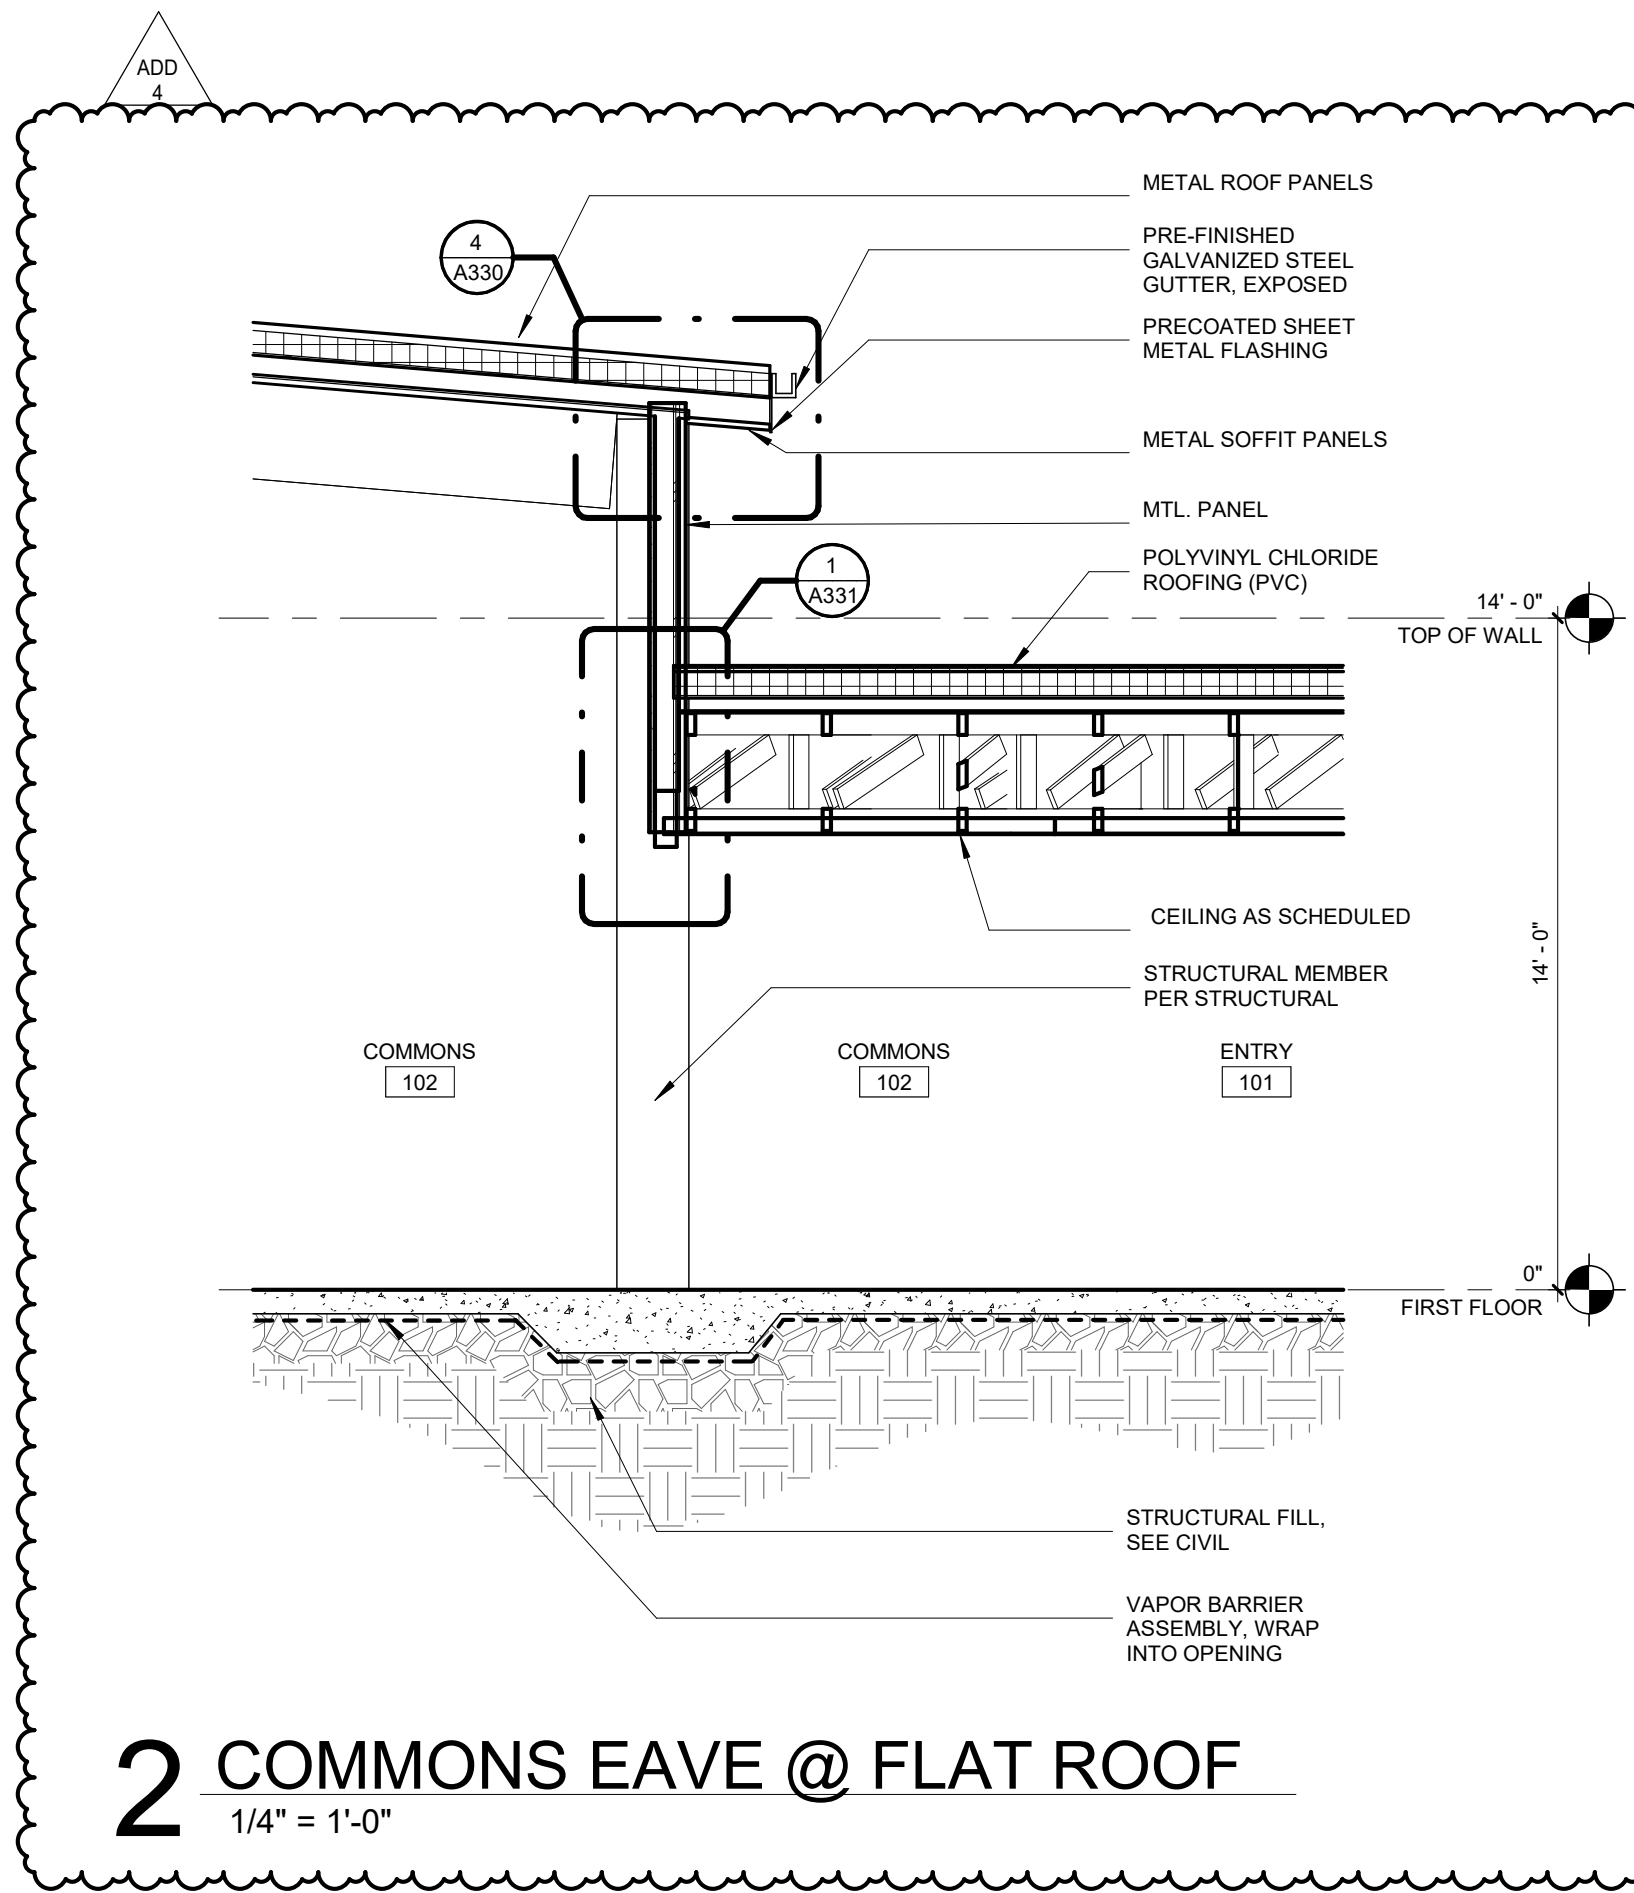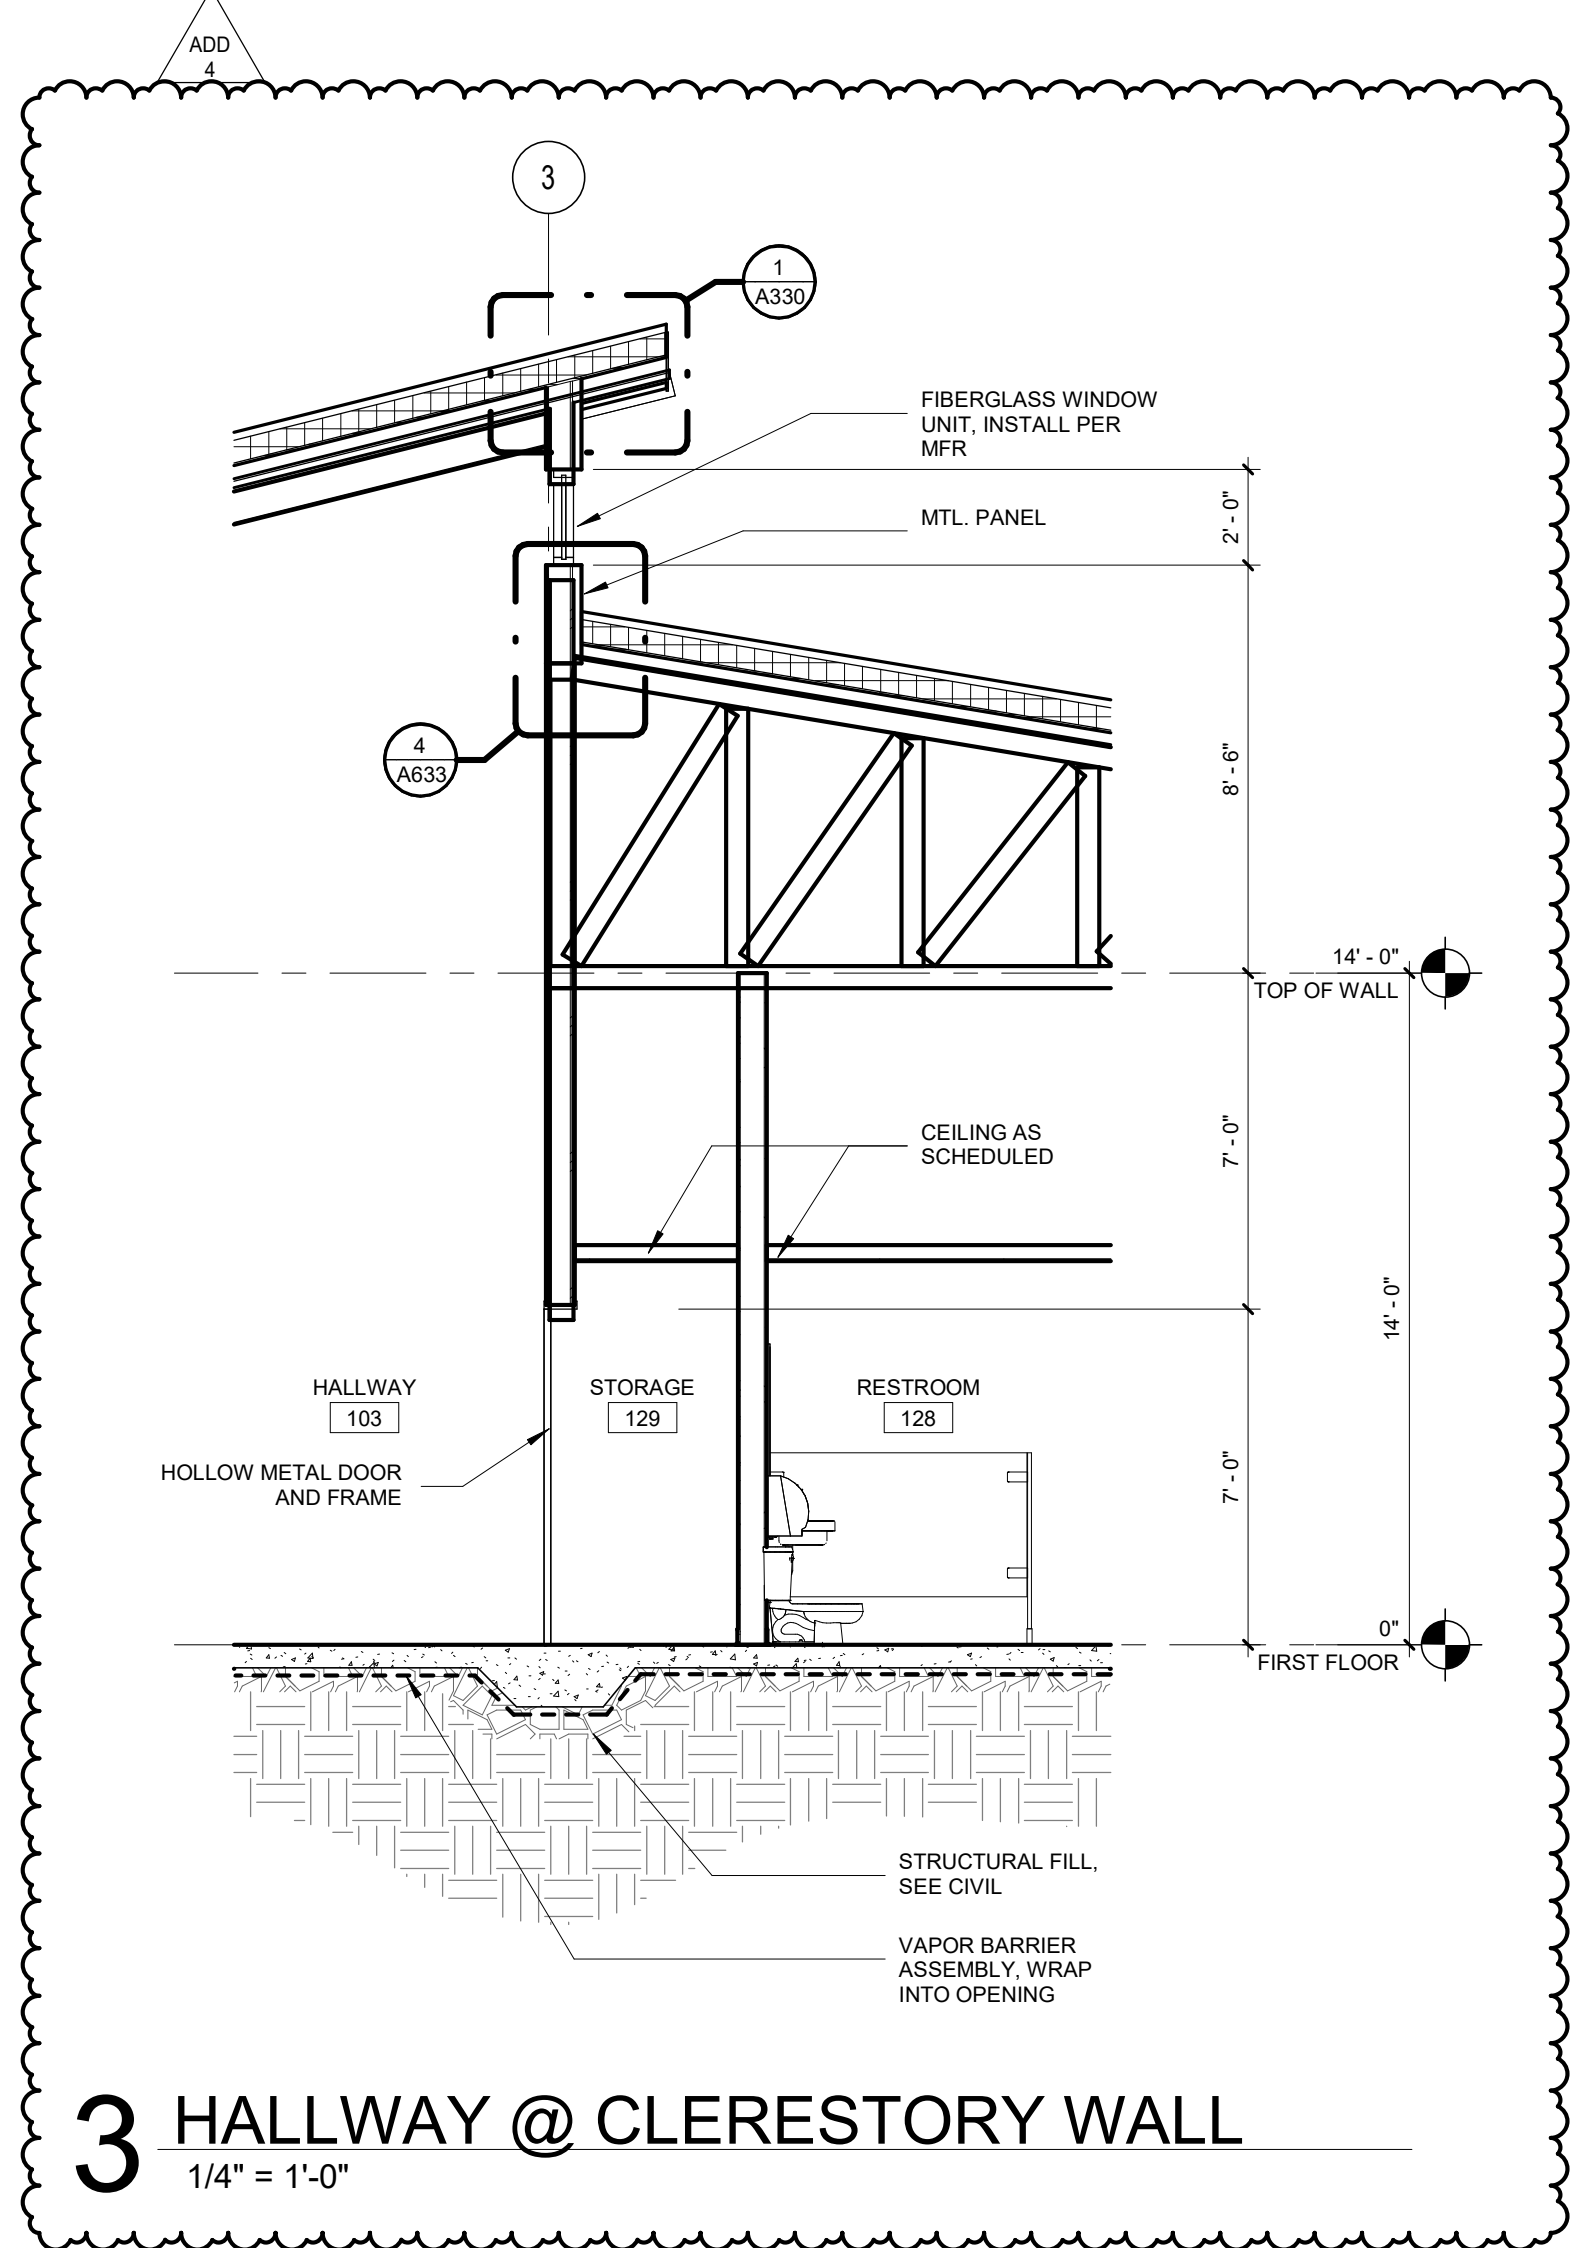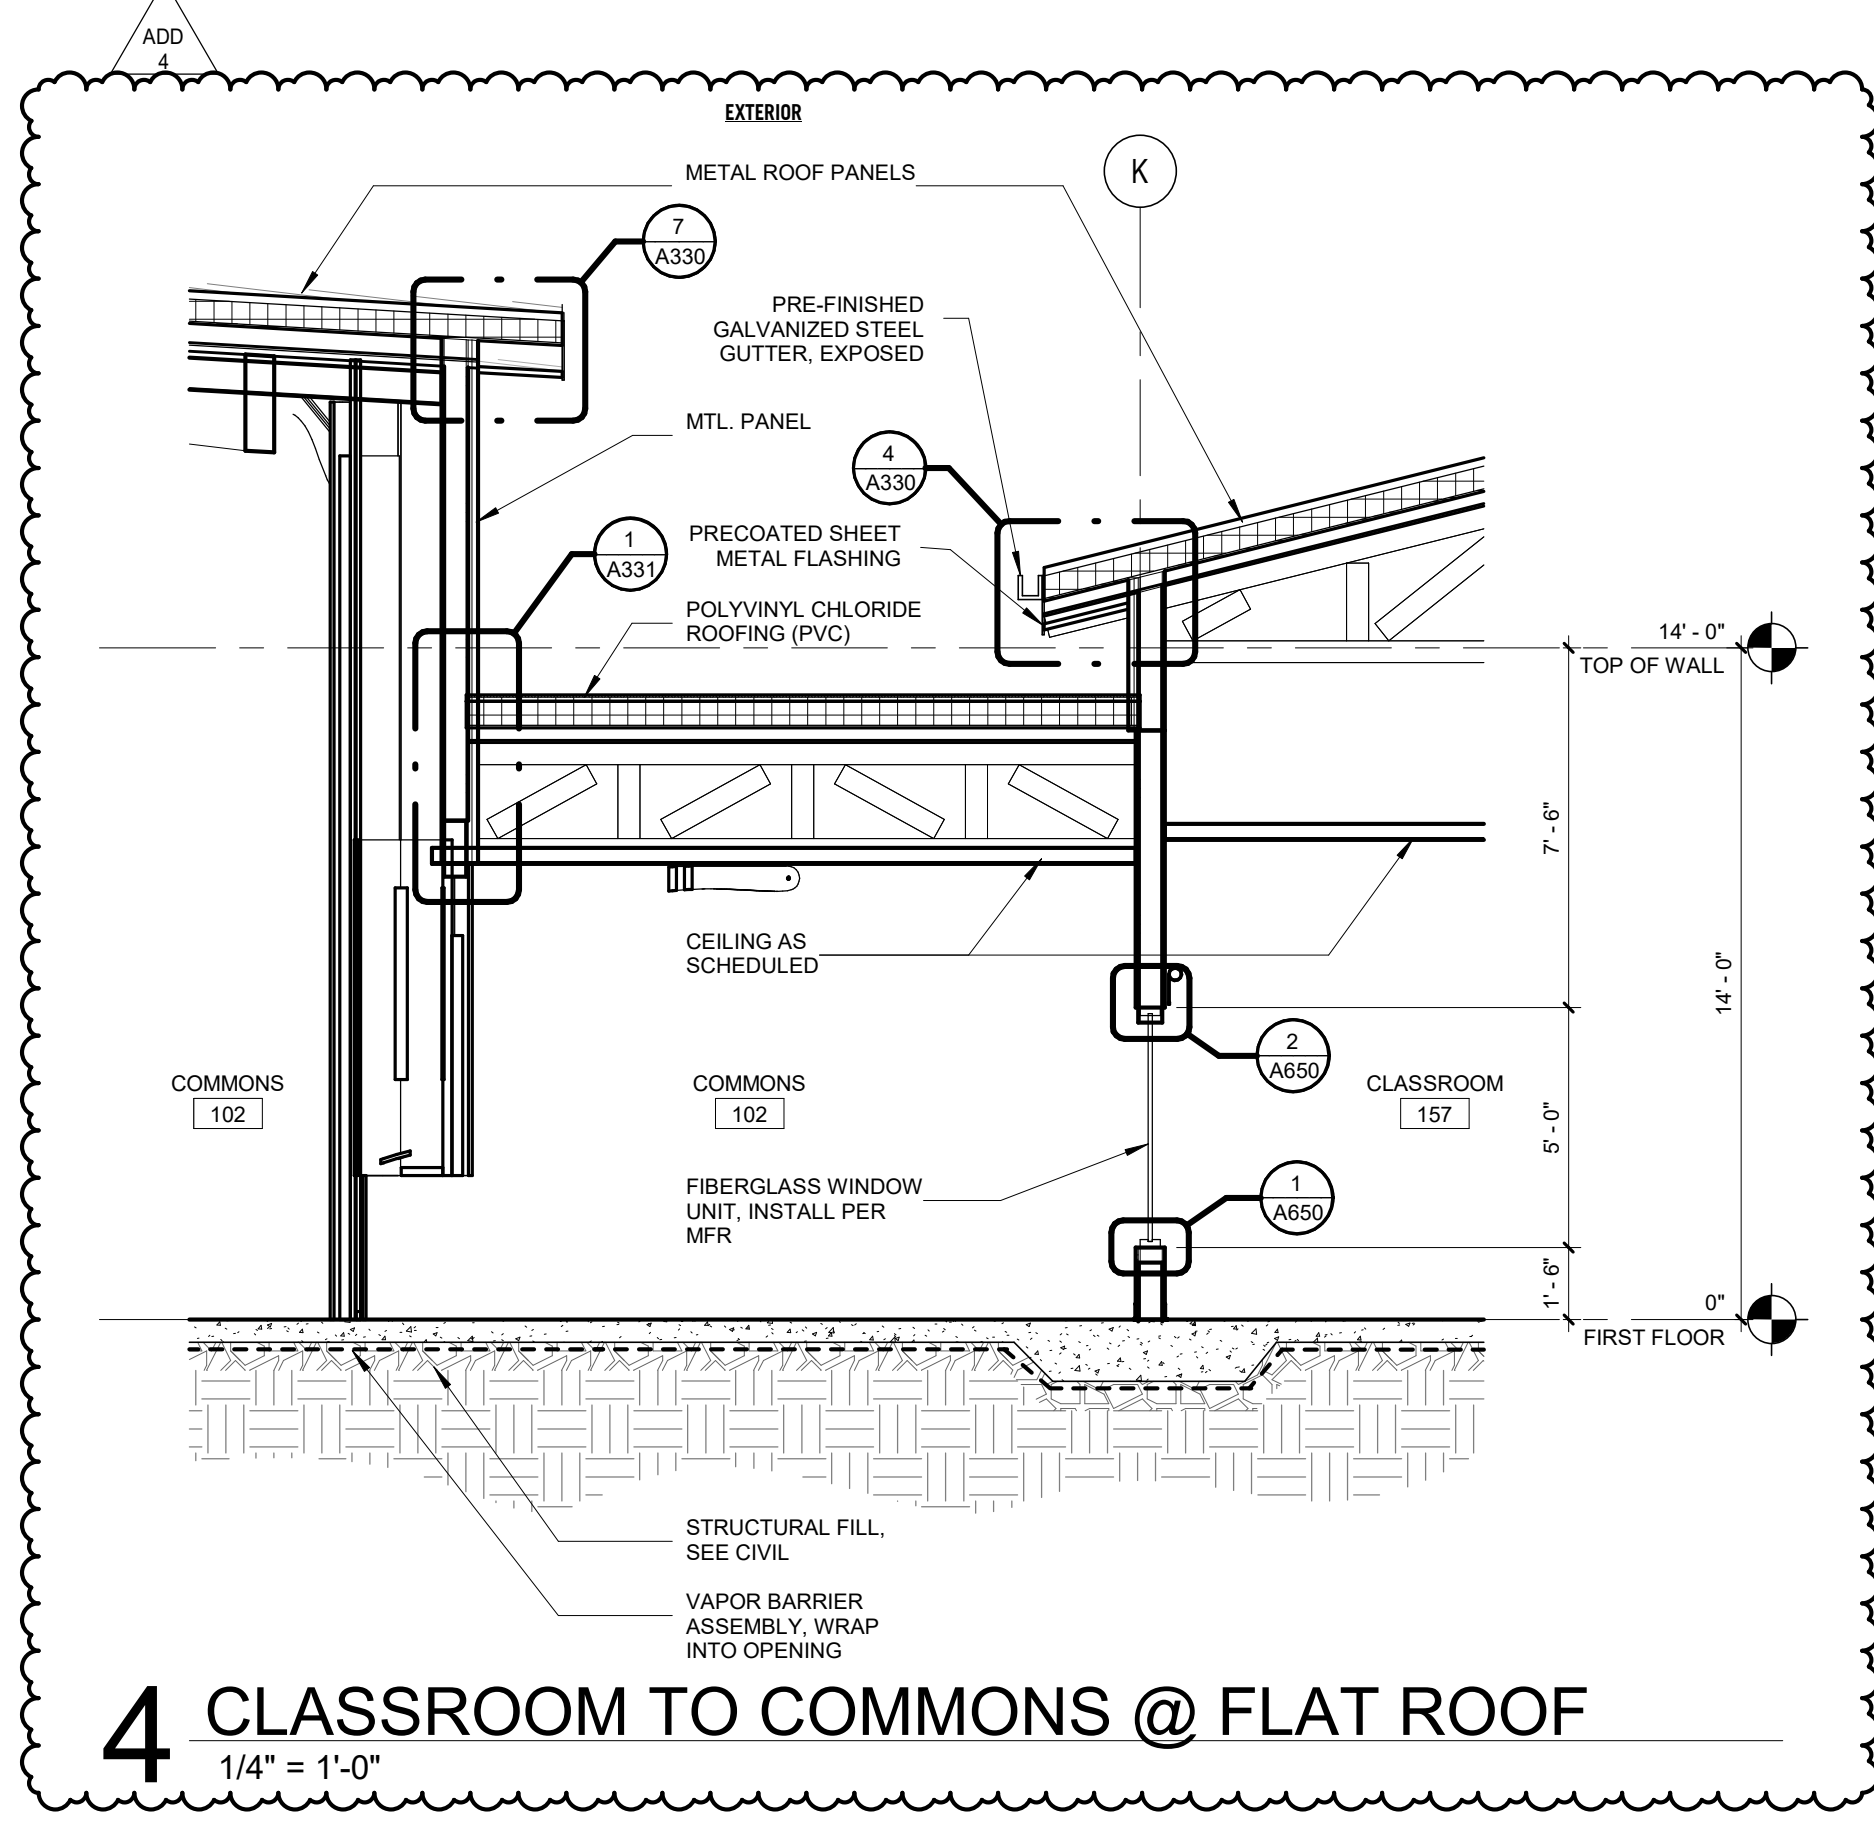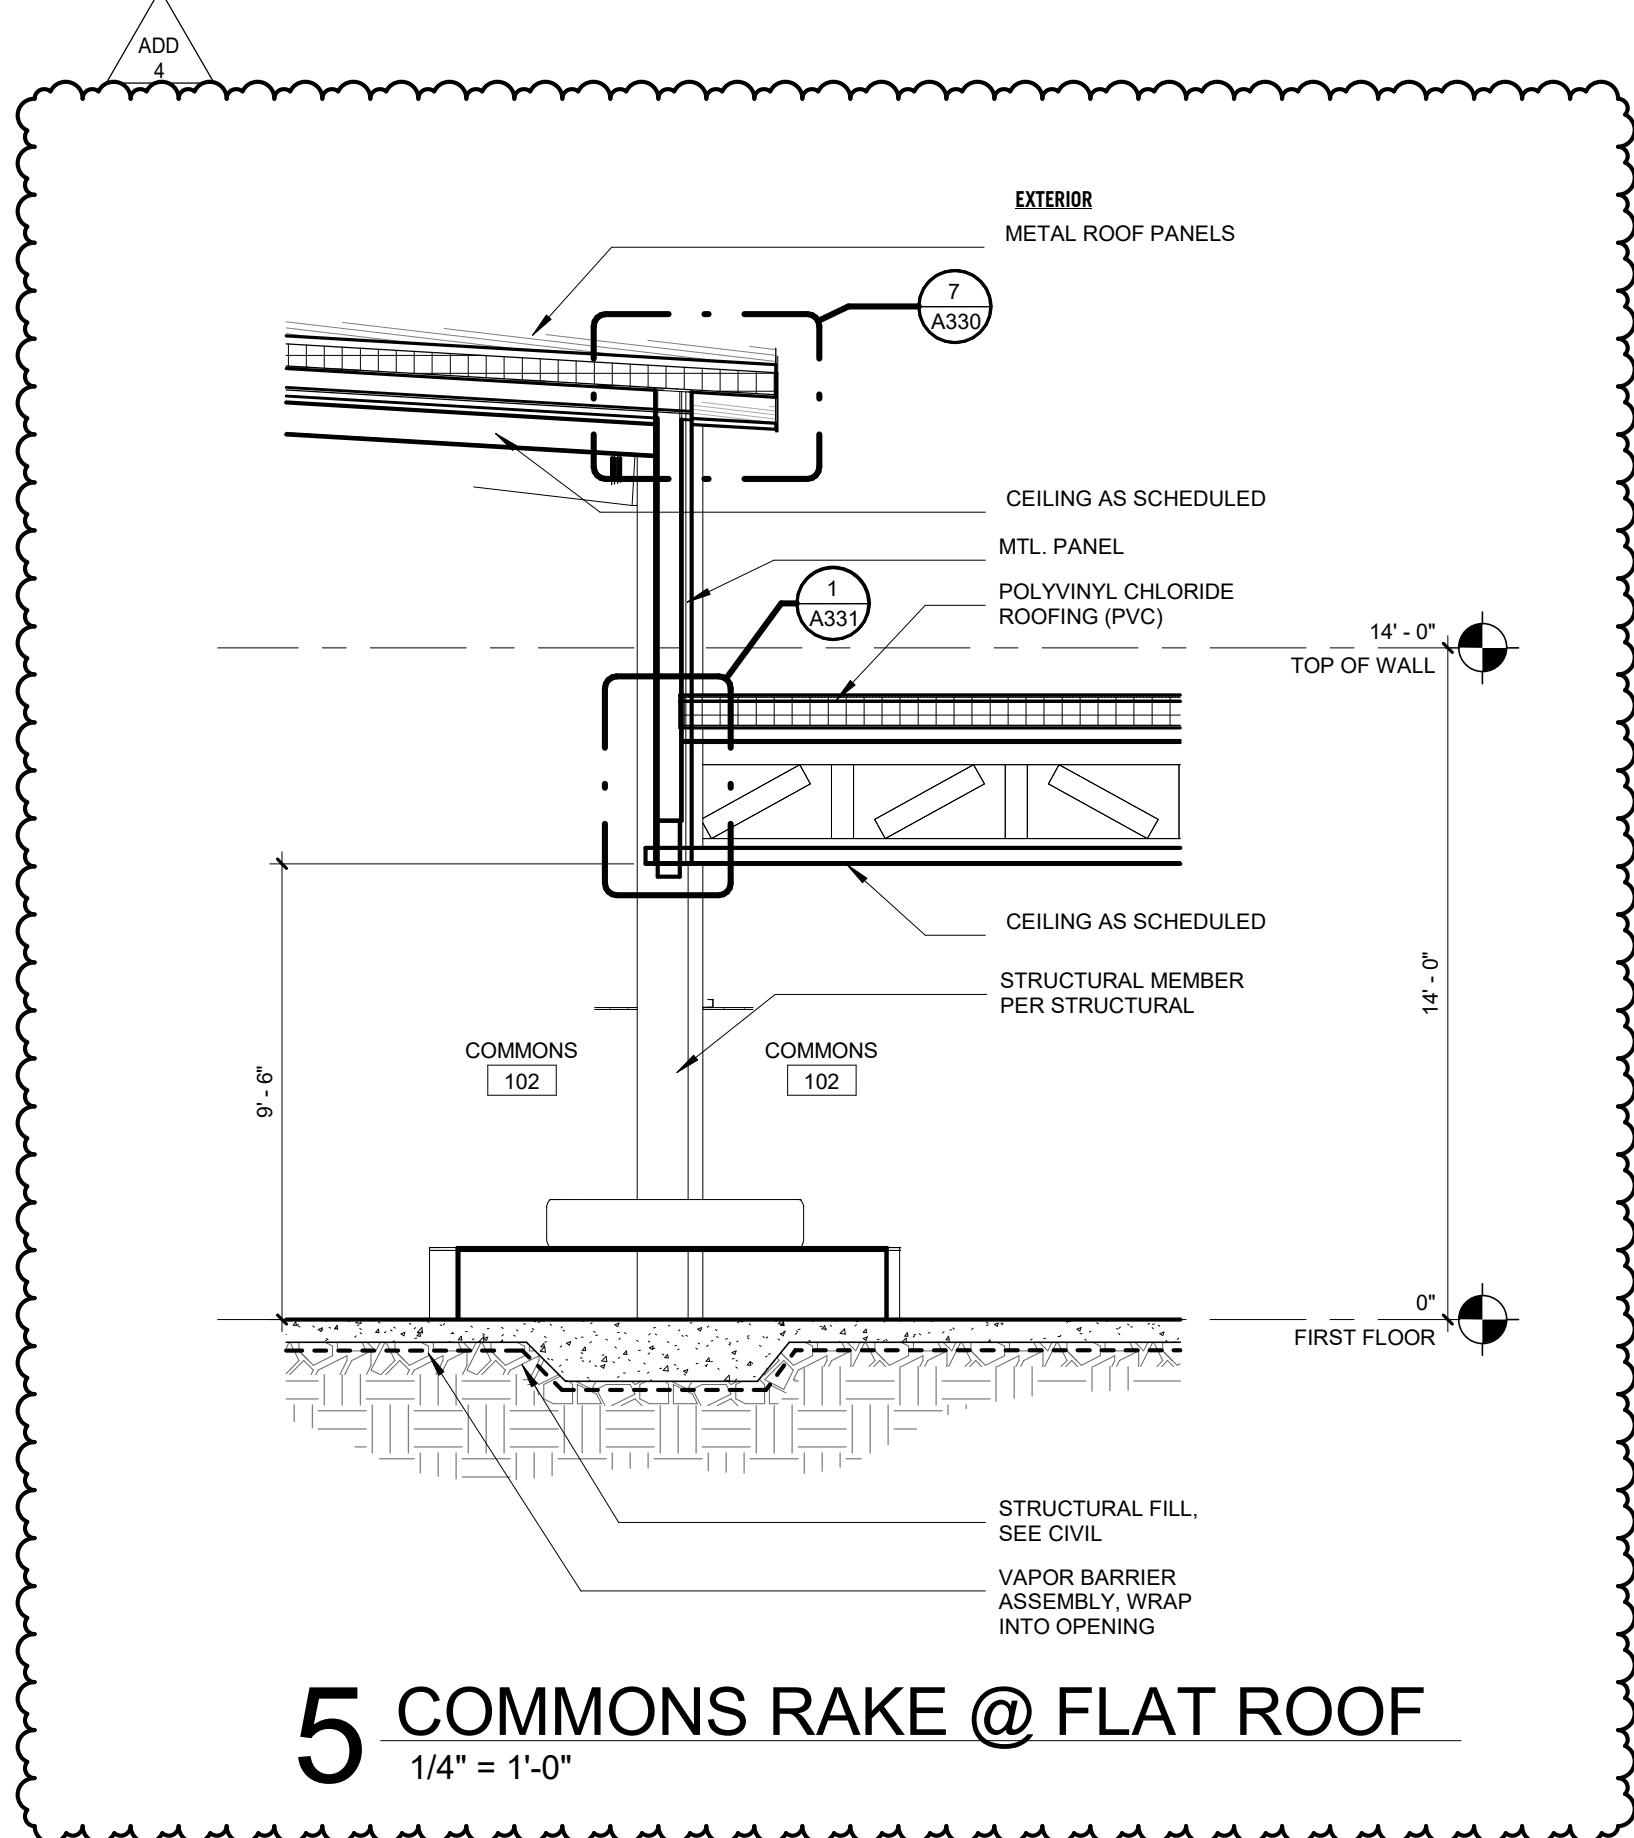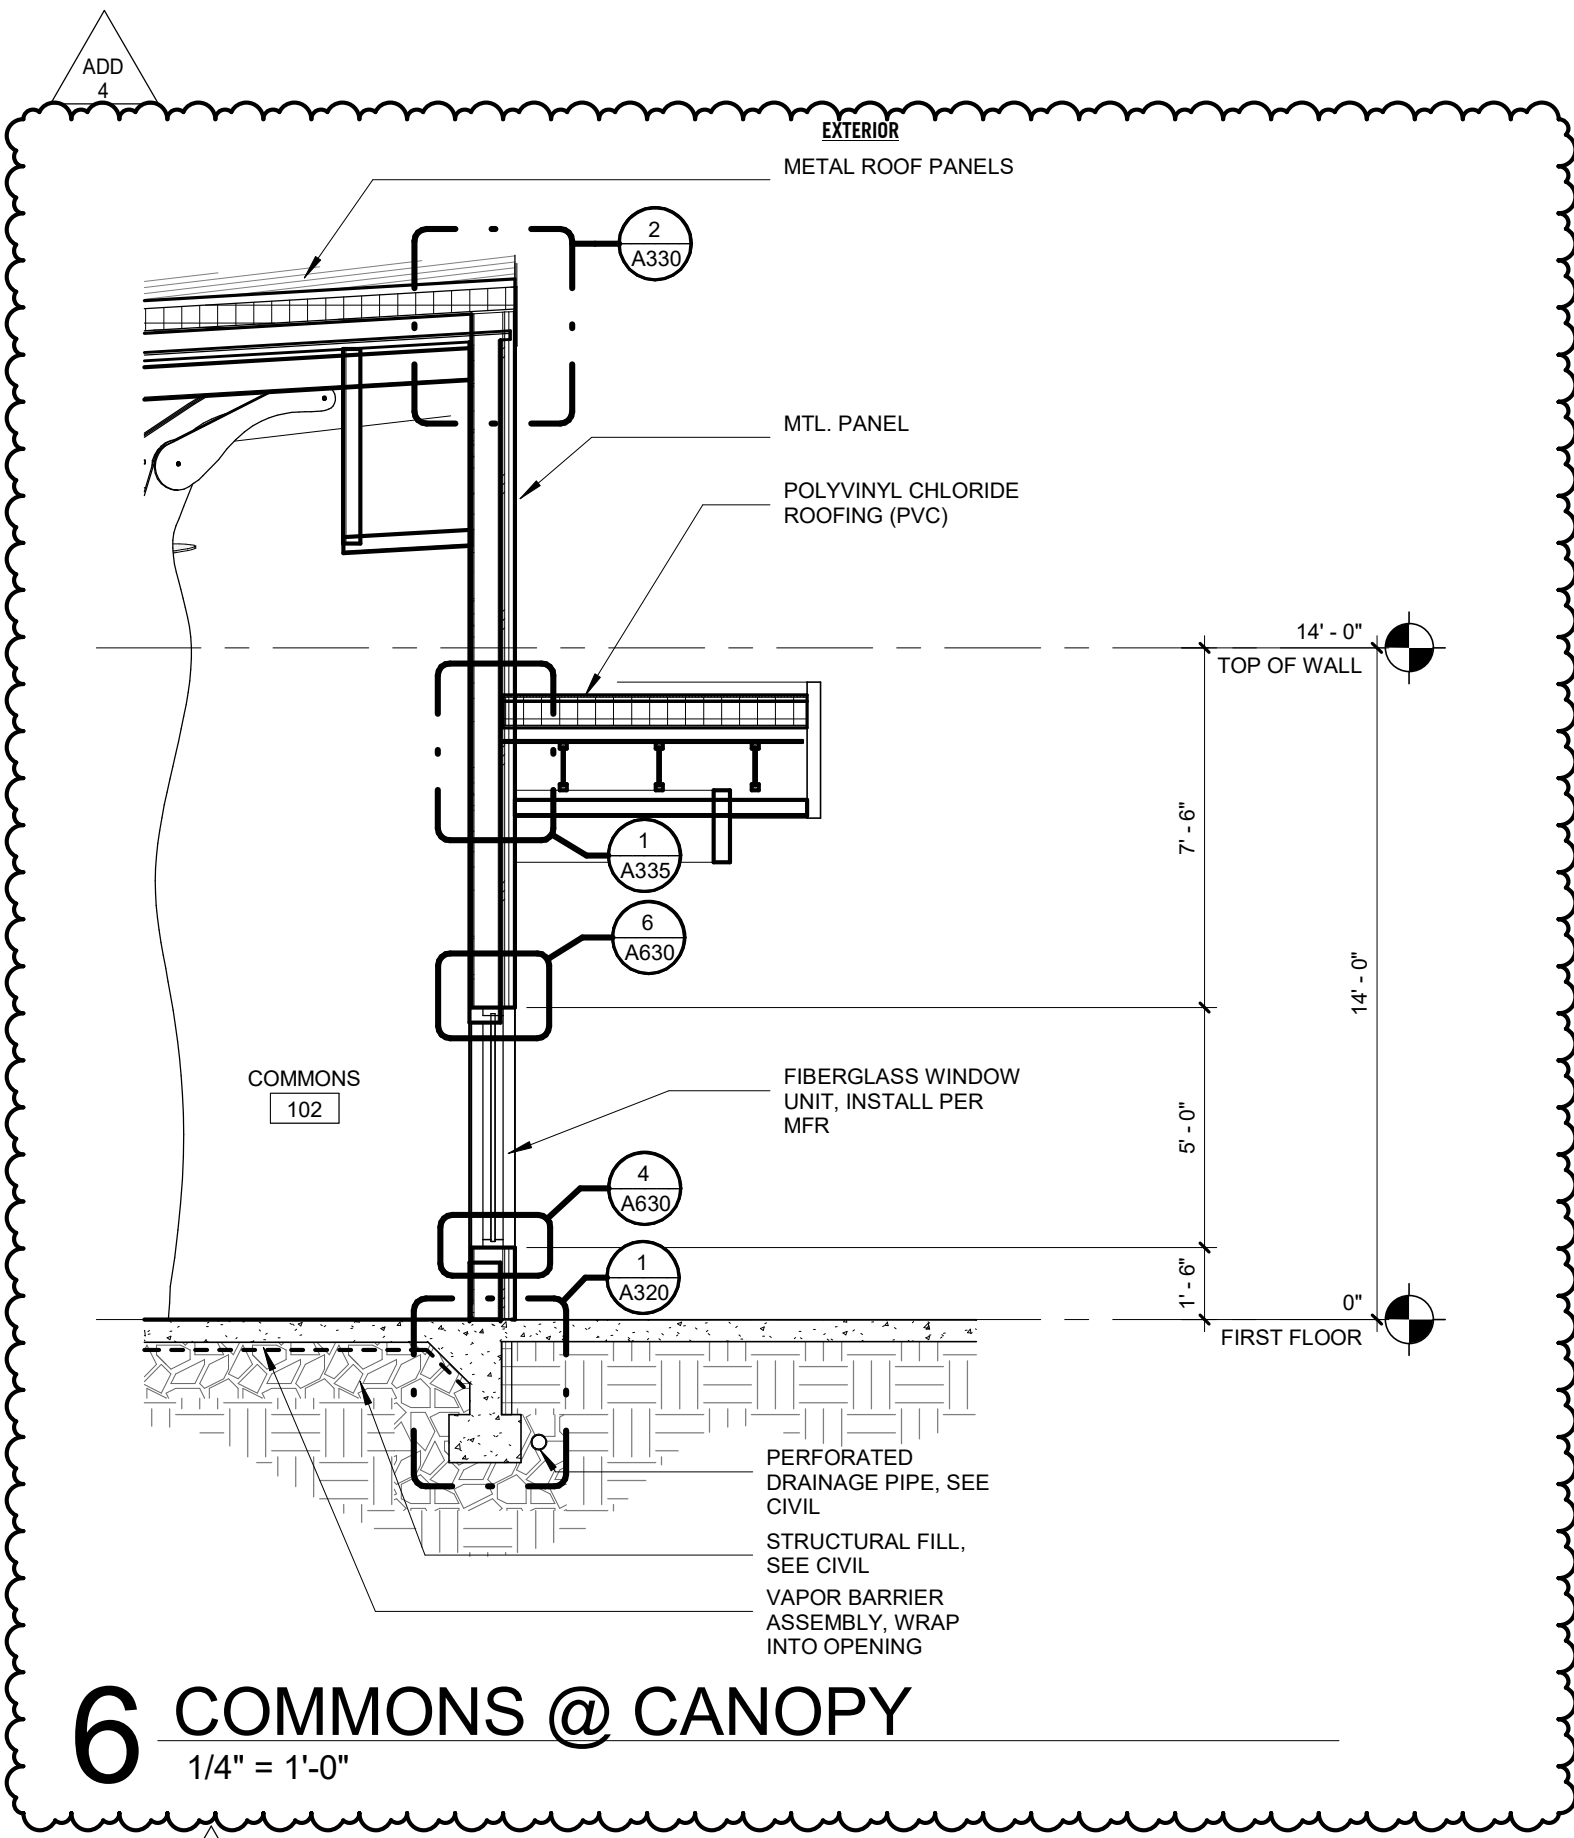


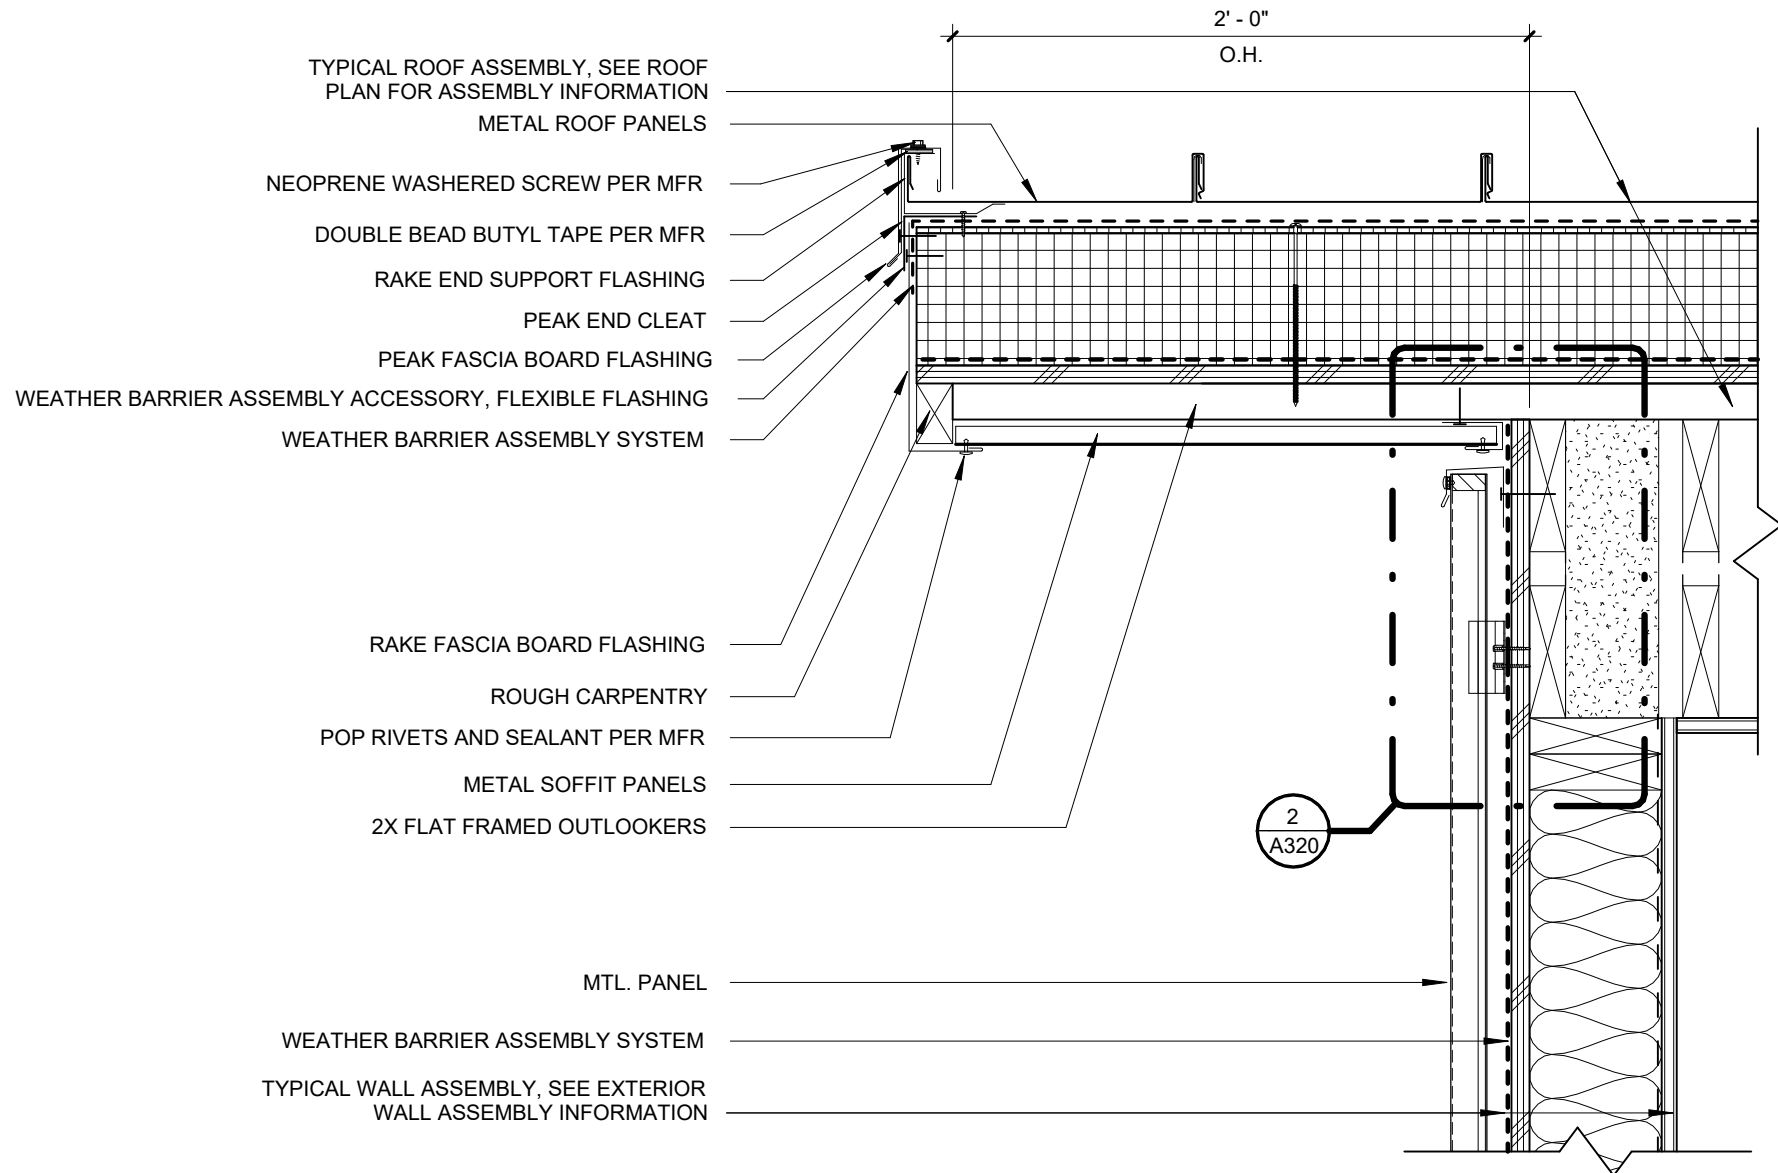


7 TYP. RAKE
1 1/2" = 1'-0"

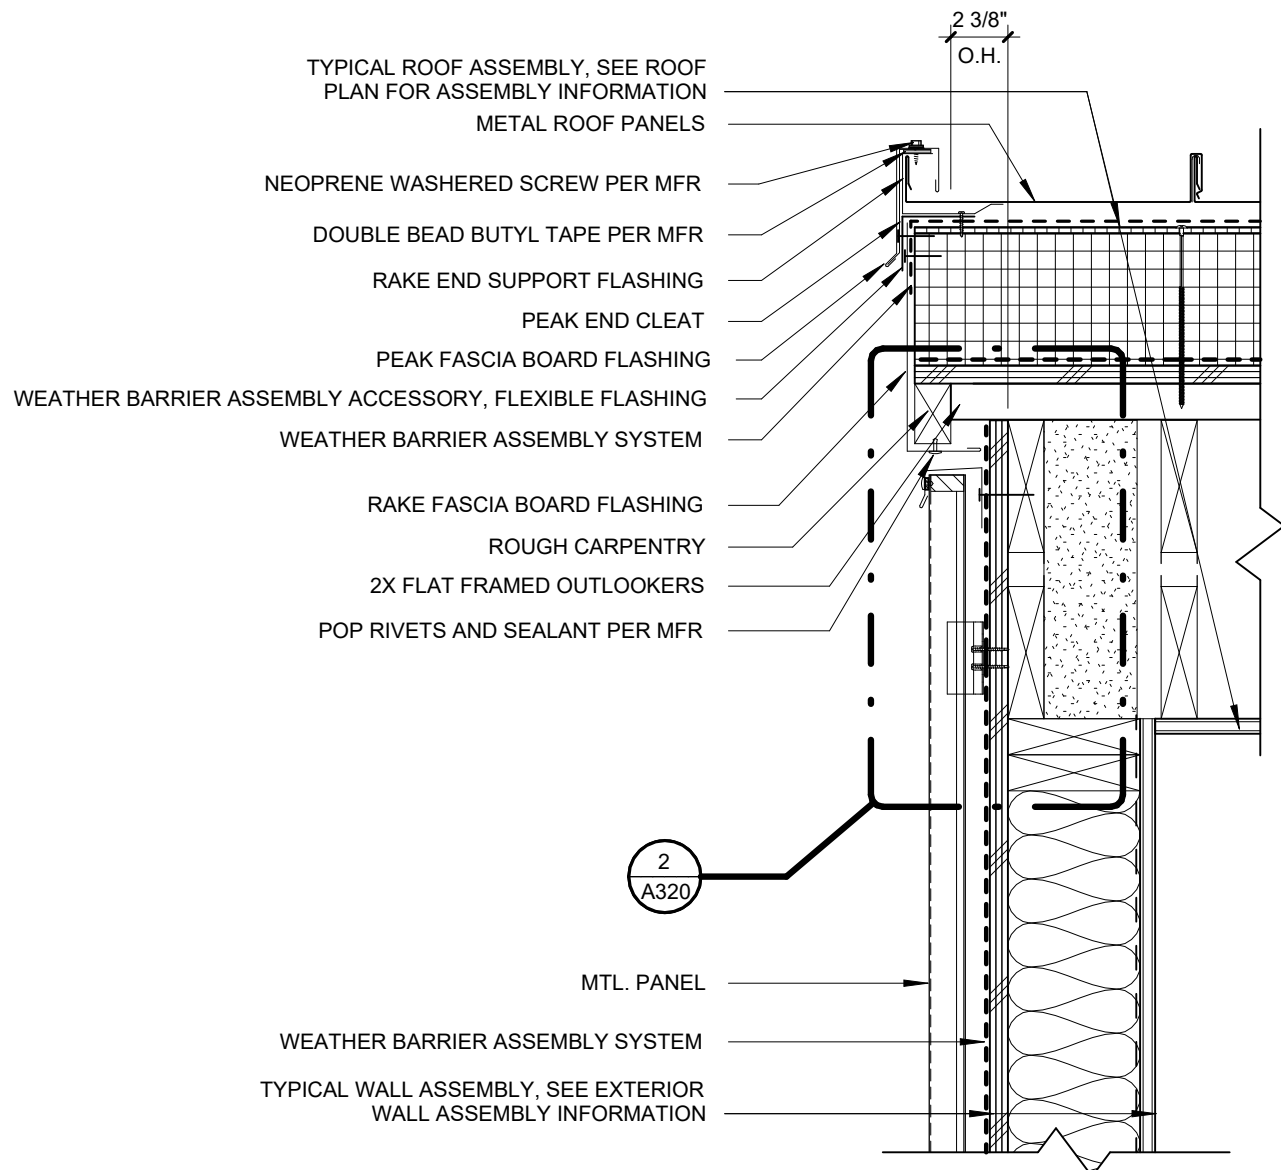


5 TYP. SHORT RAKE
1 1/2" = 1'-0"

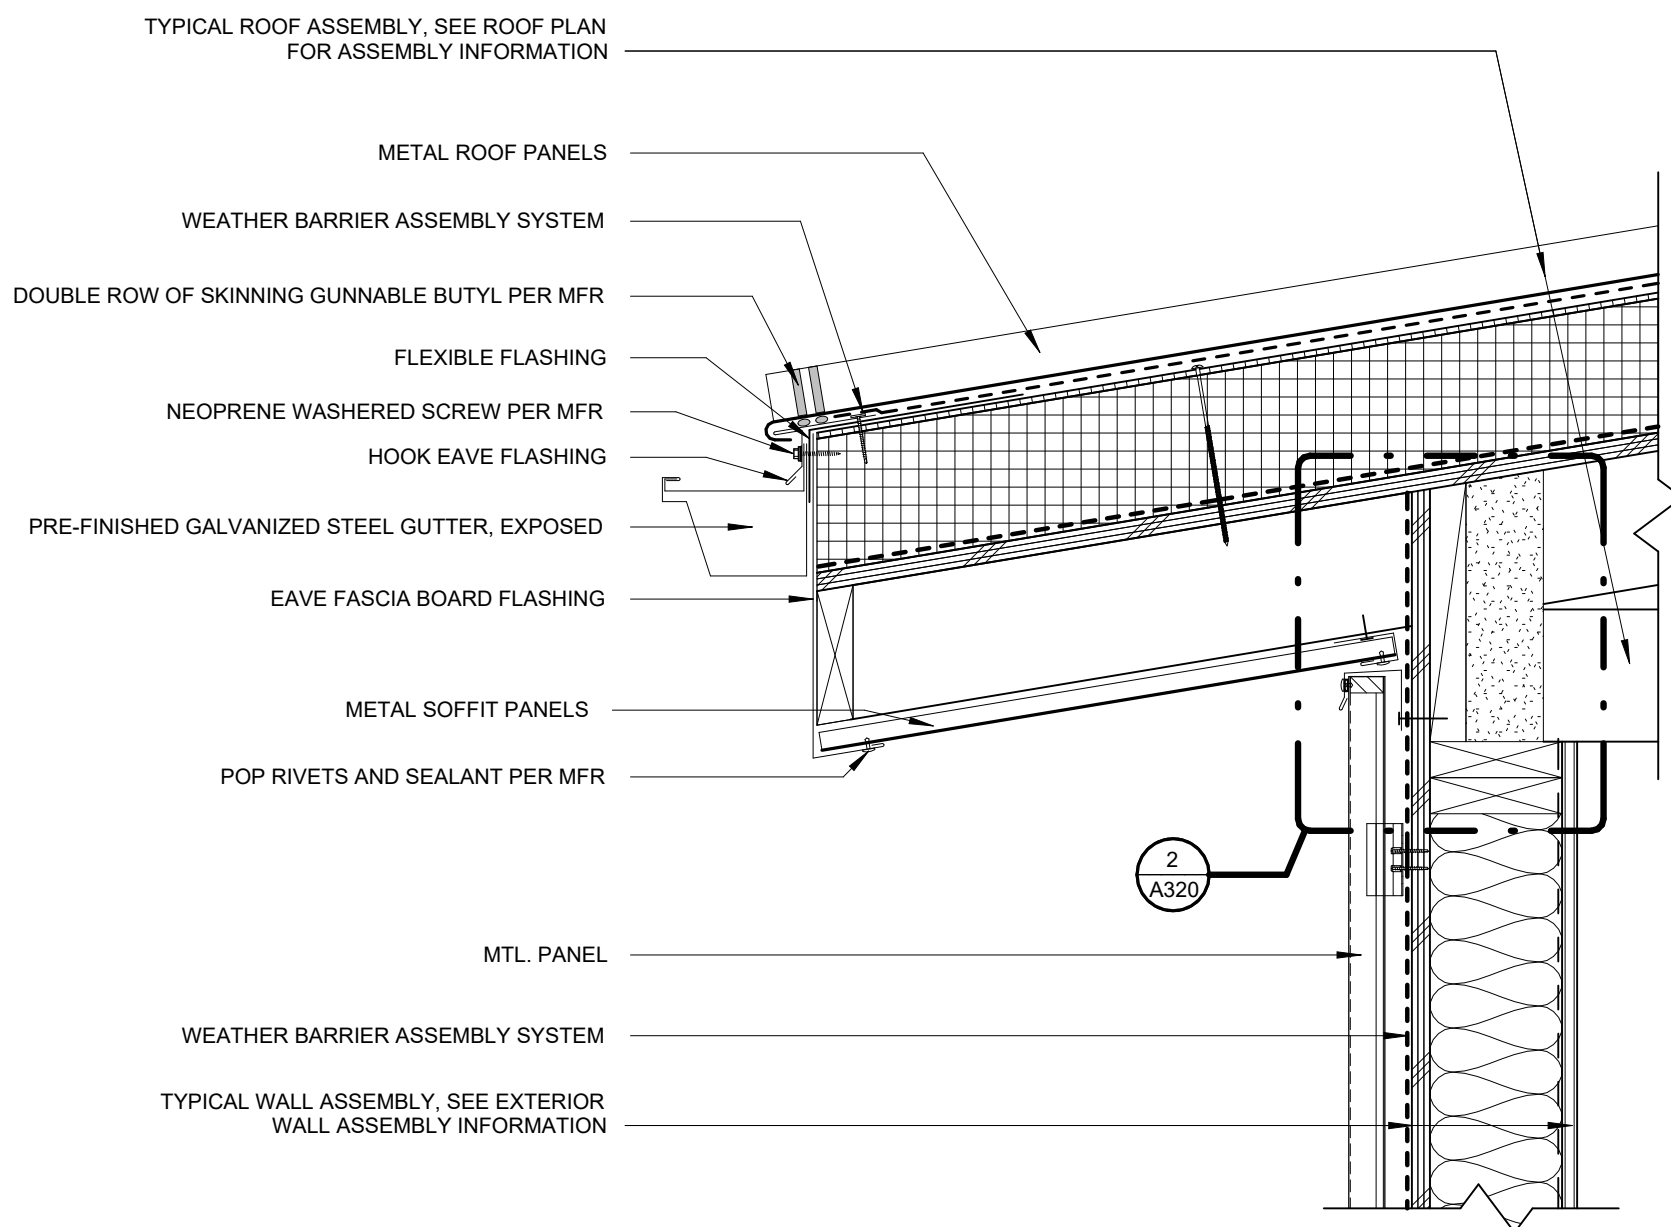


4 TYP. LOW SIDE EAVE
1 1/2" = 1'-0"

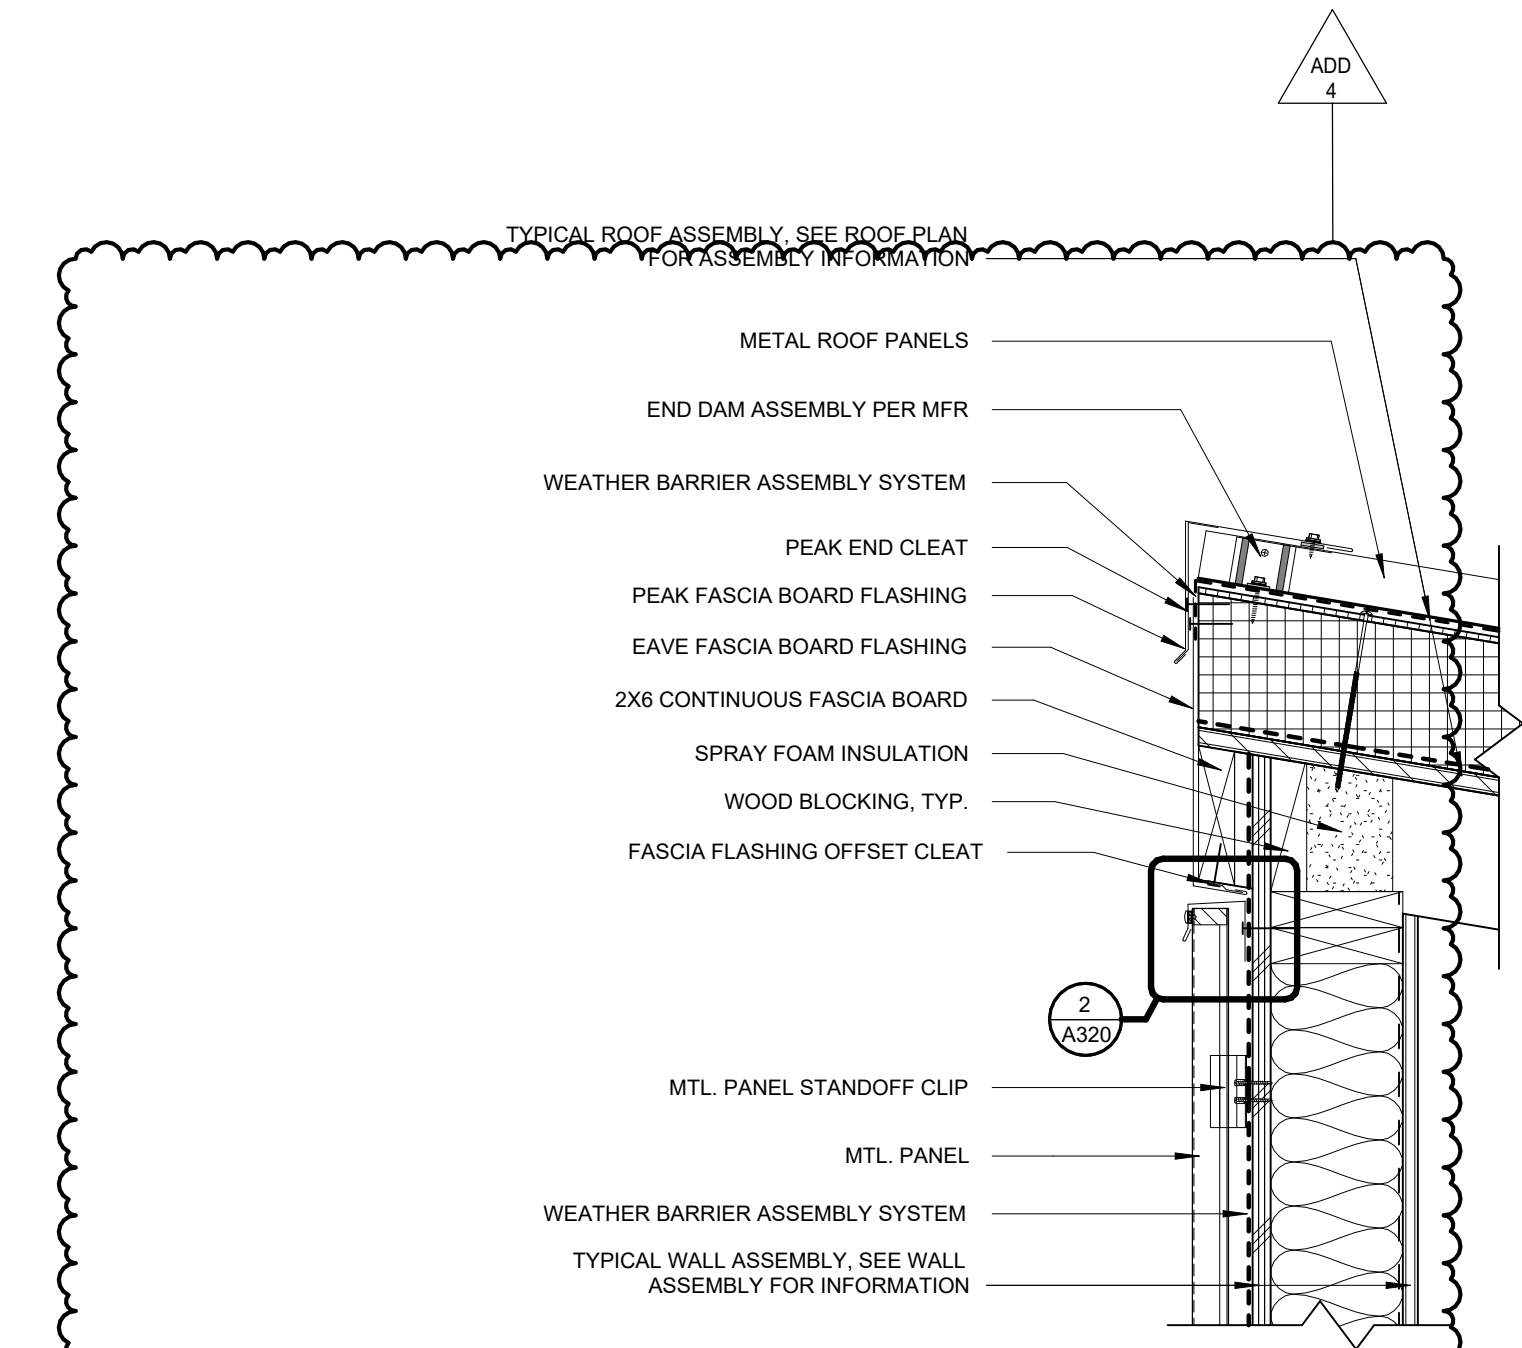


2 TYP. SHORT O.H. EAVE
1 1/2" = 1'-0"

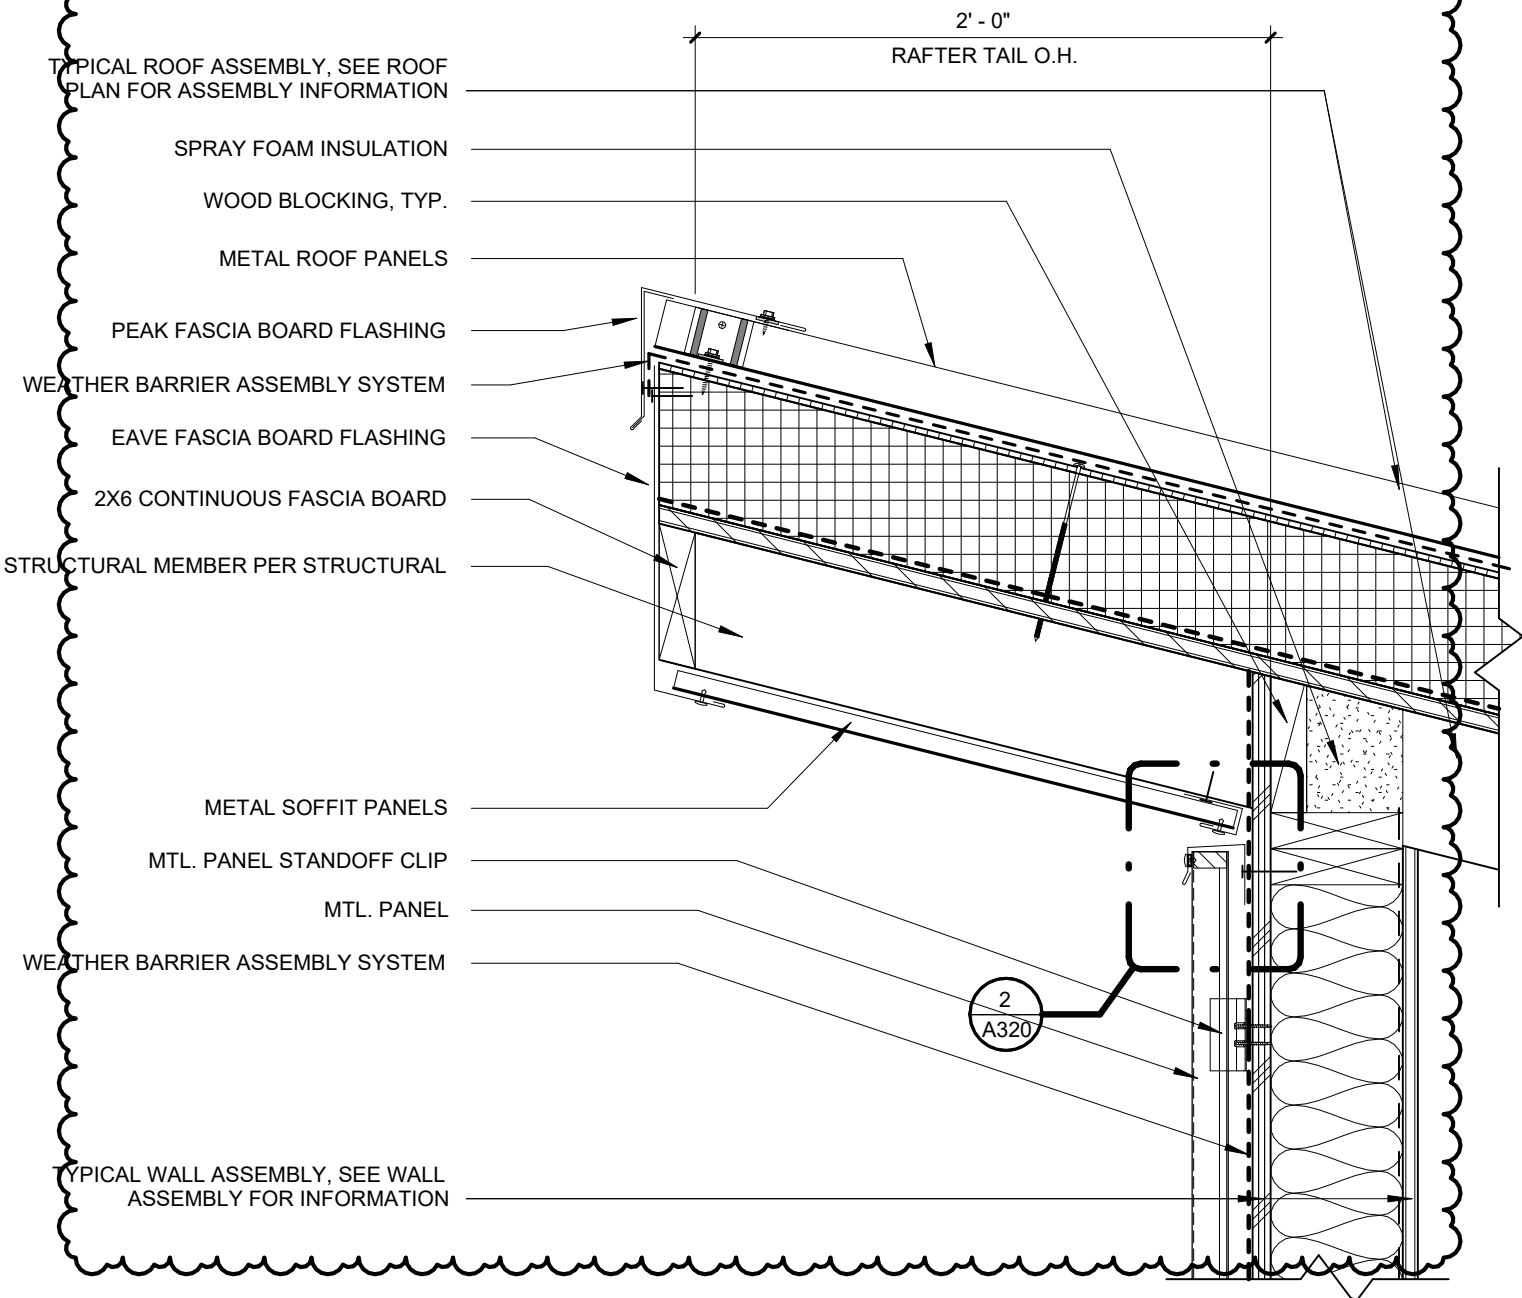


1 TYP. HIGH SIDE EAVE
1 1/2" = 1'-0"

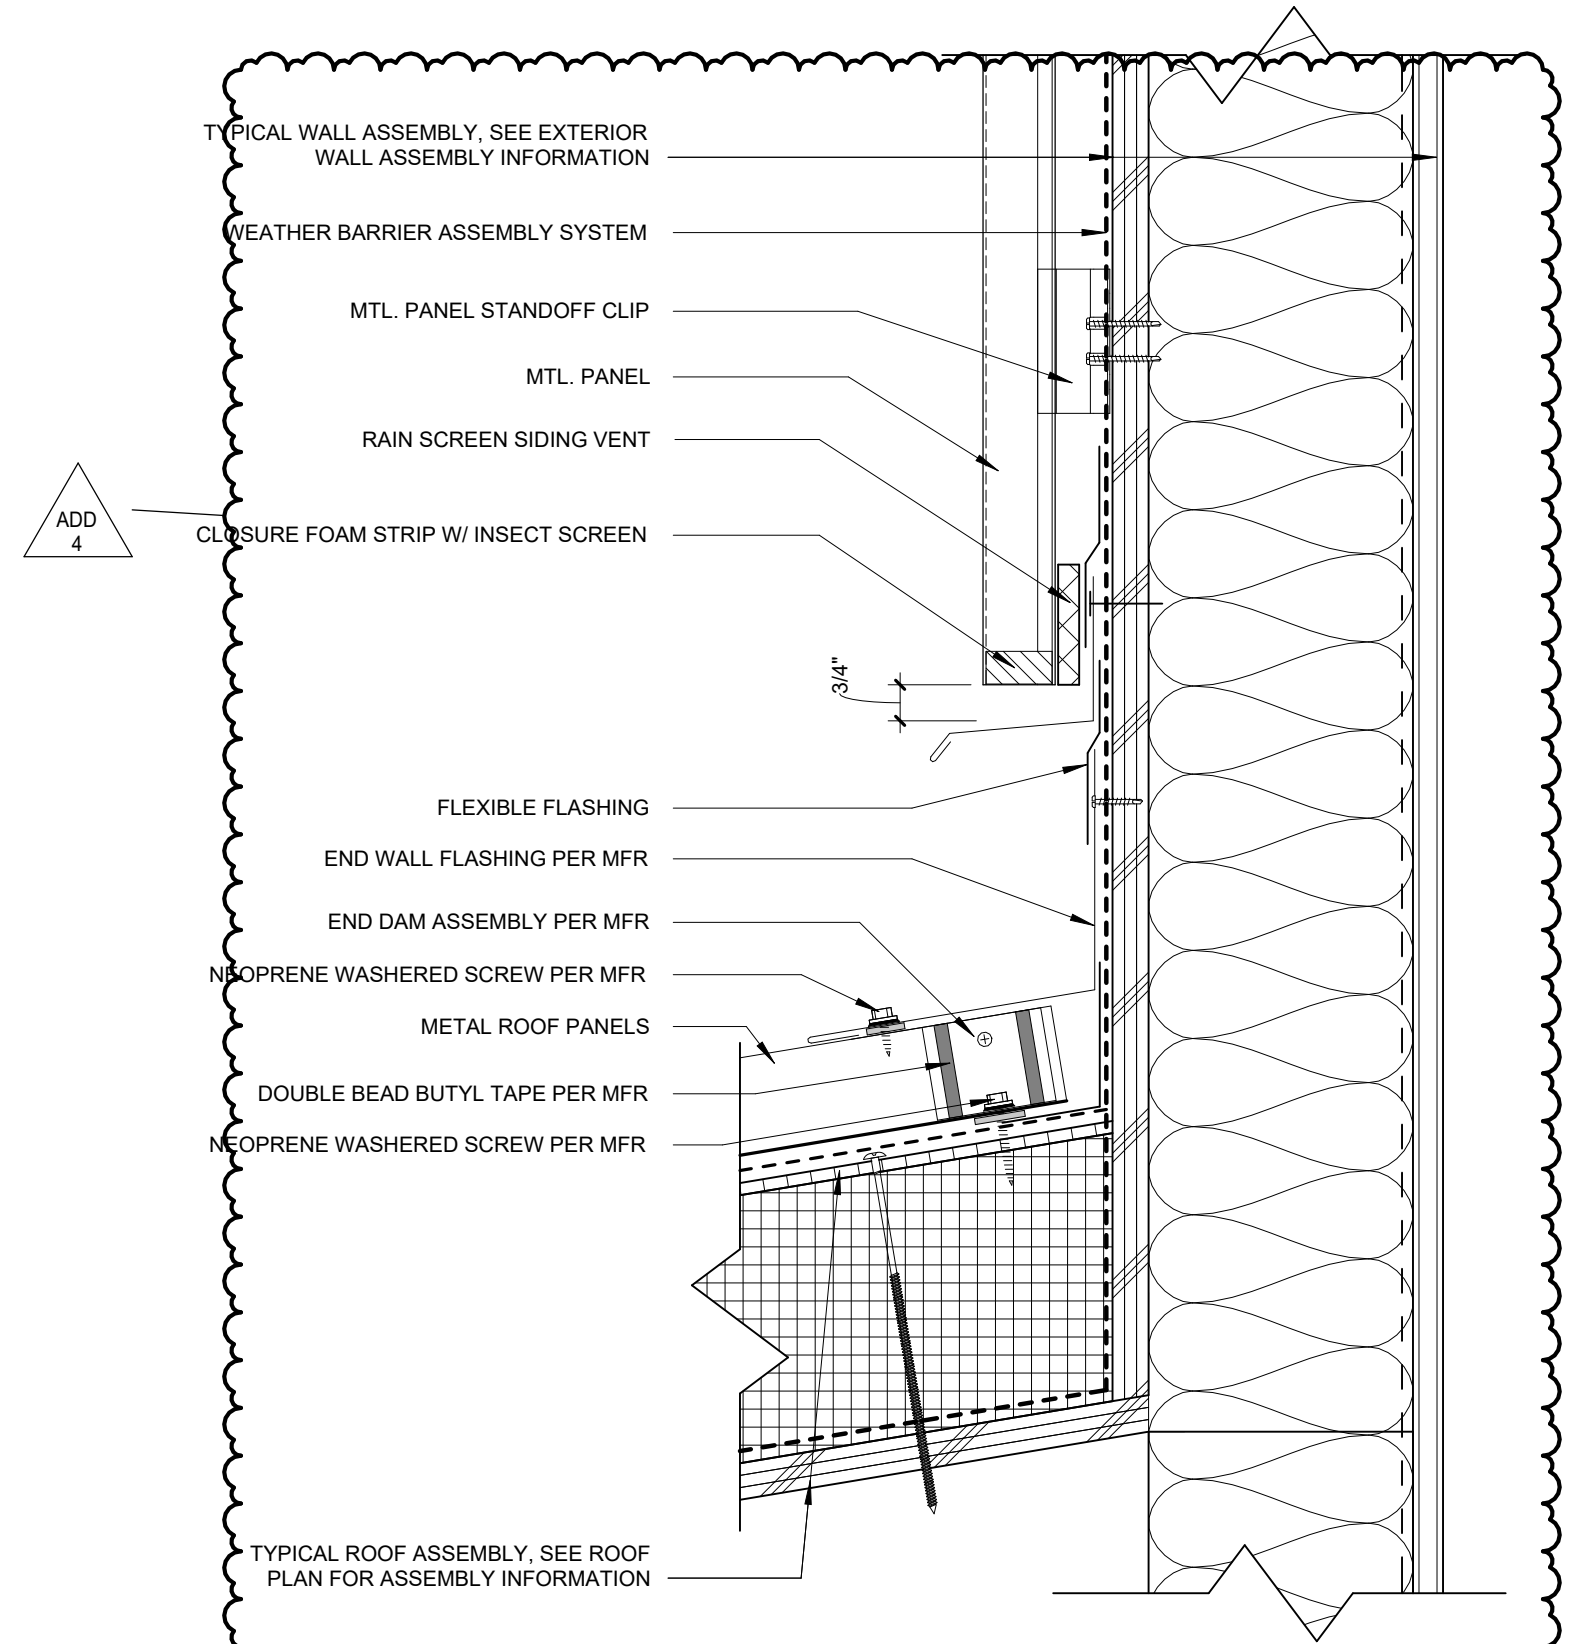


4 SLOPED ROOF @ METAL PANEL
3" = 1'-0"

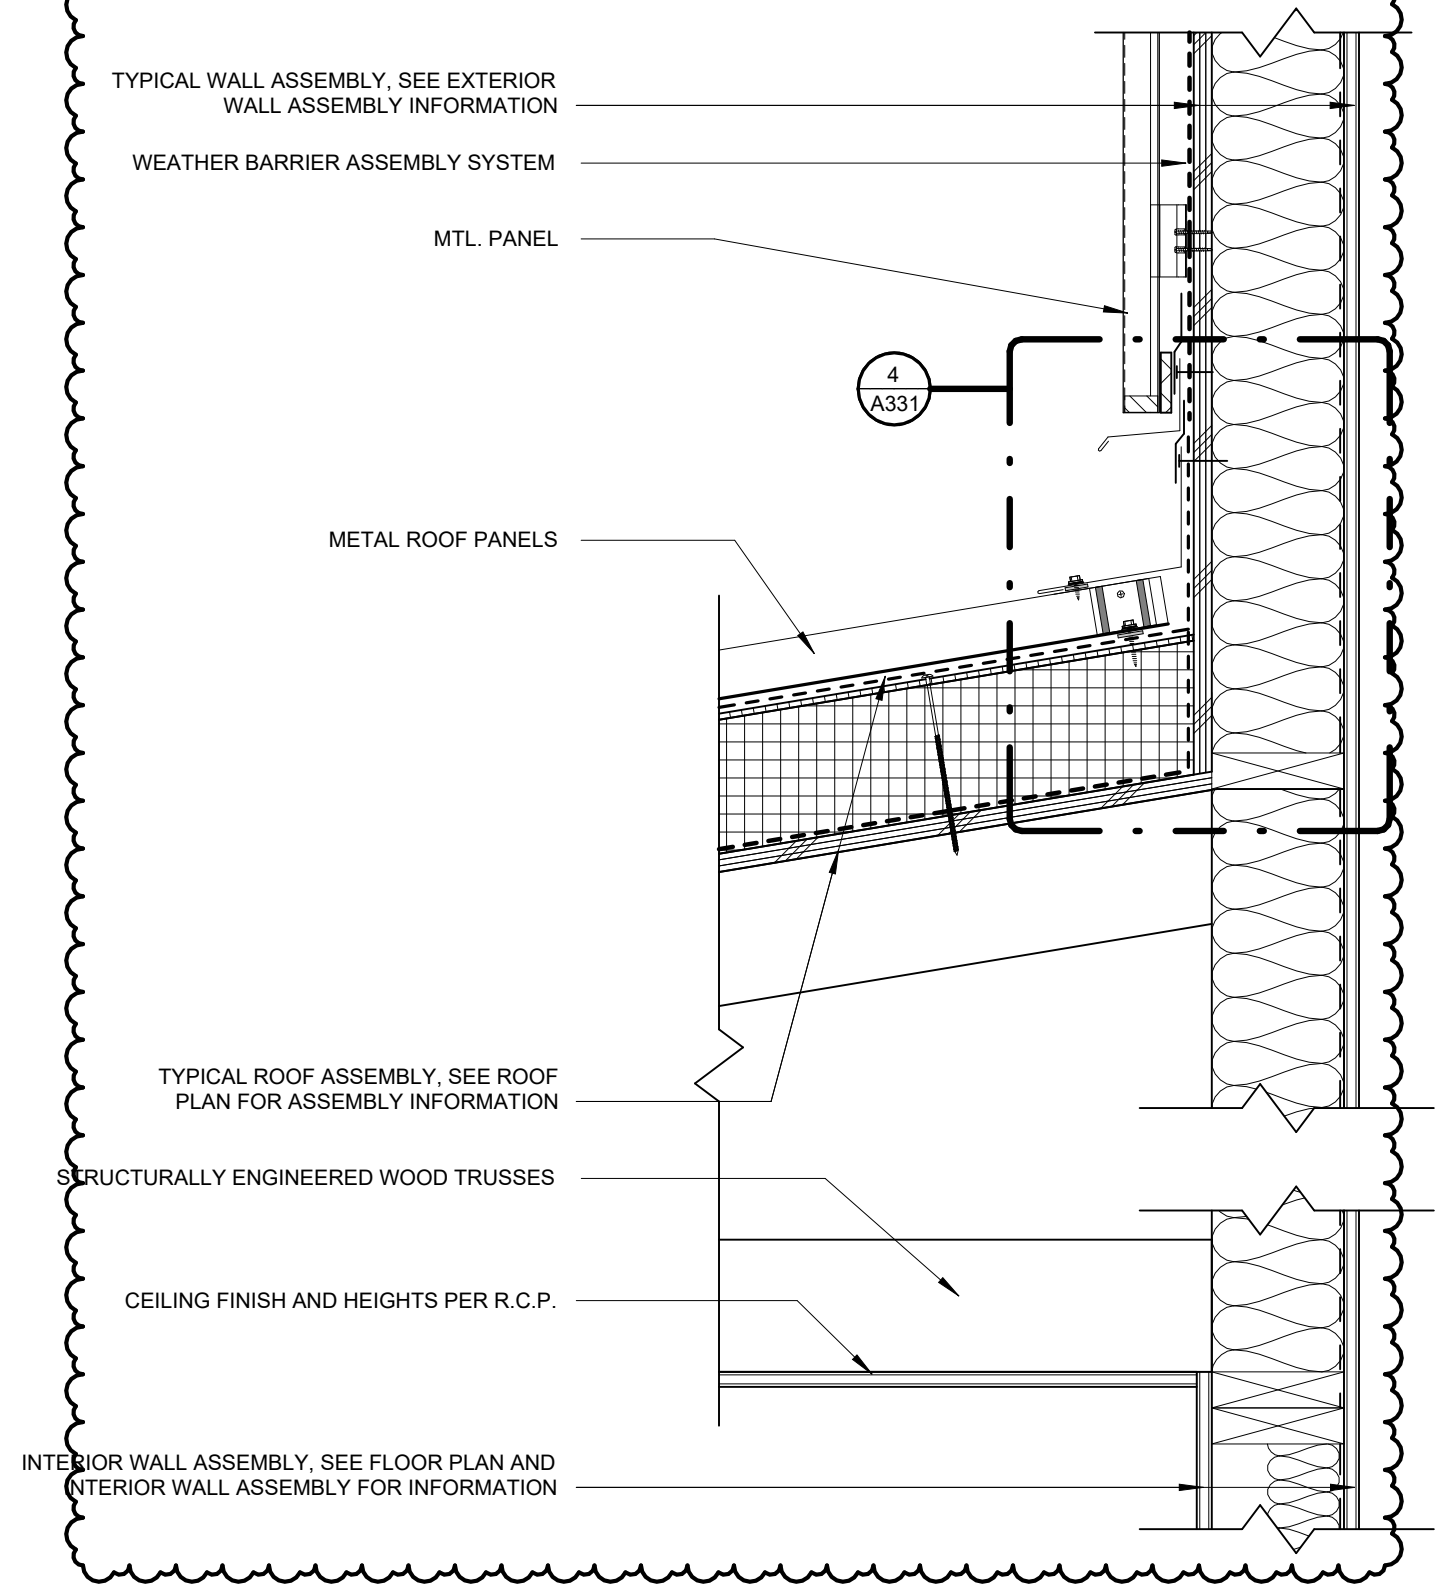


3 SLOPED ROOF @ EXT. WALL
1 1/2" = 1'-0"

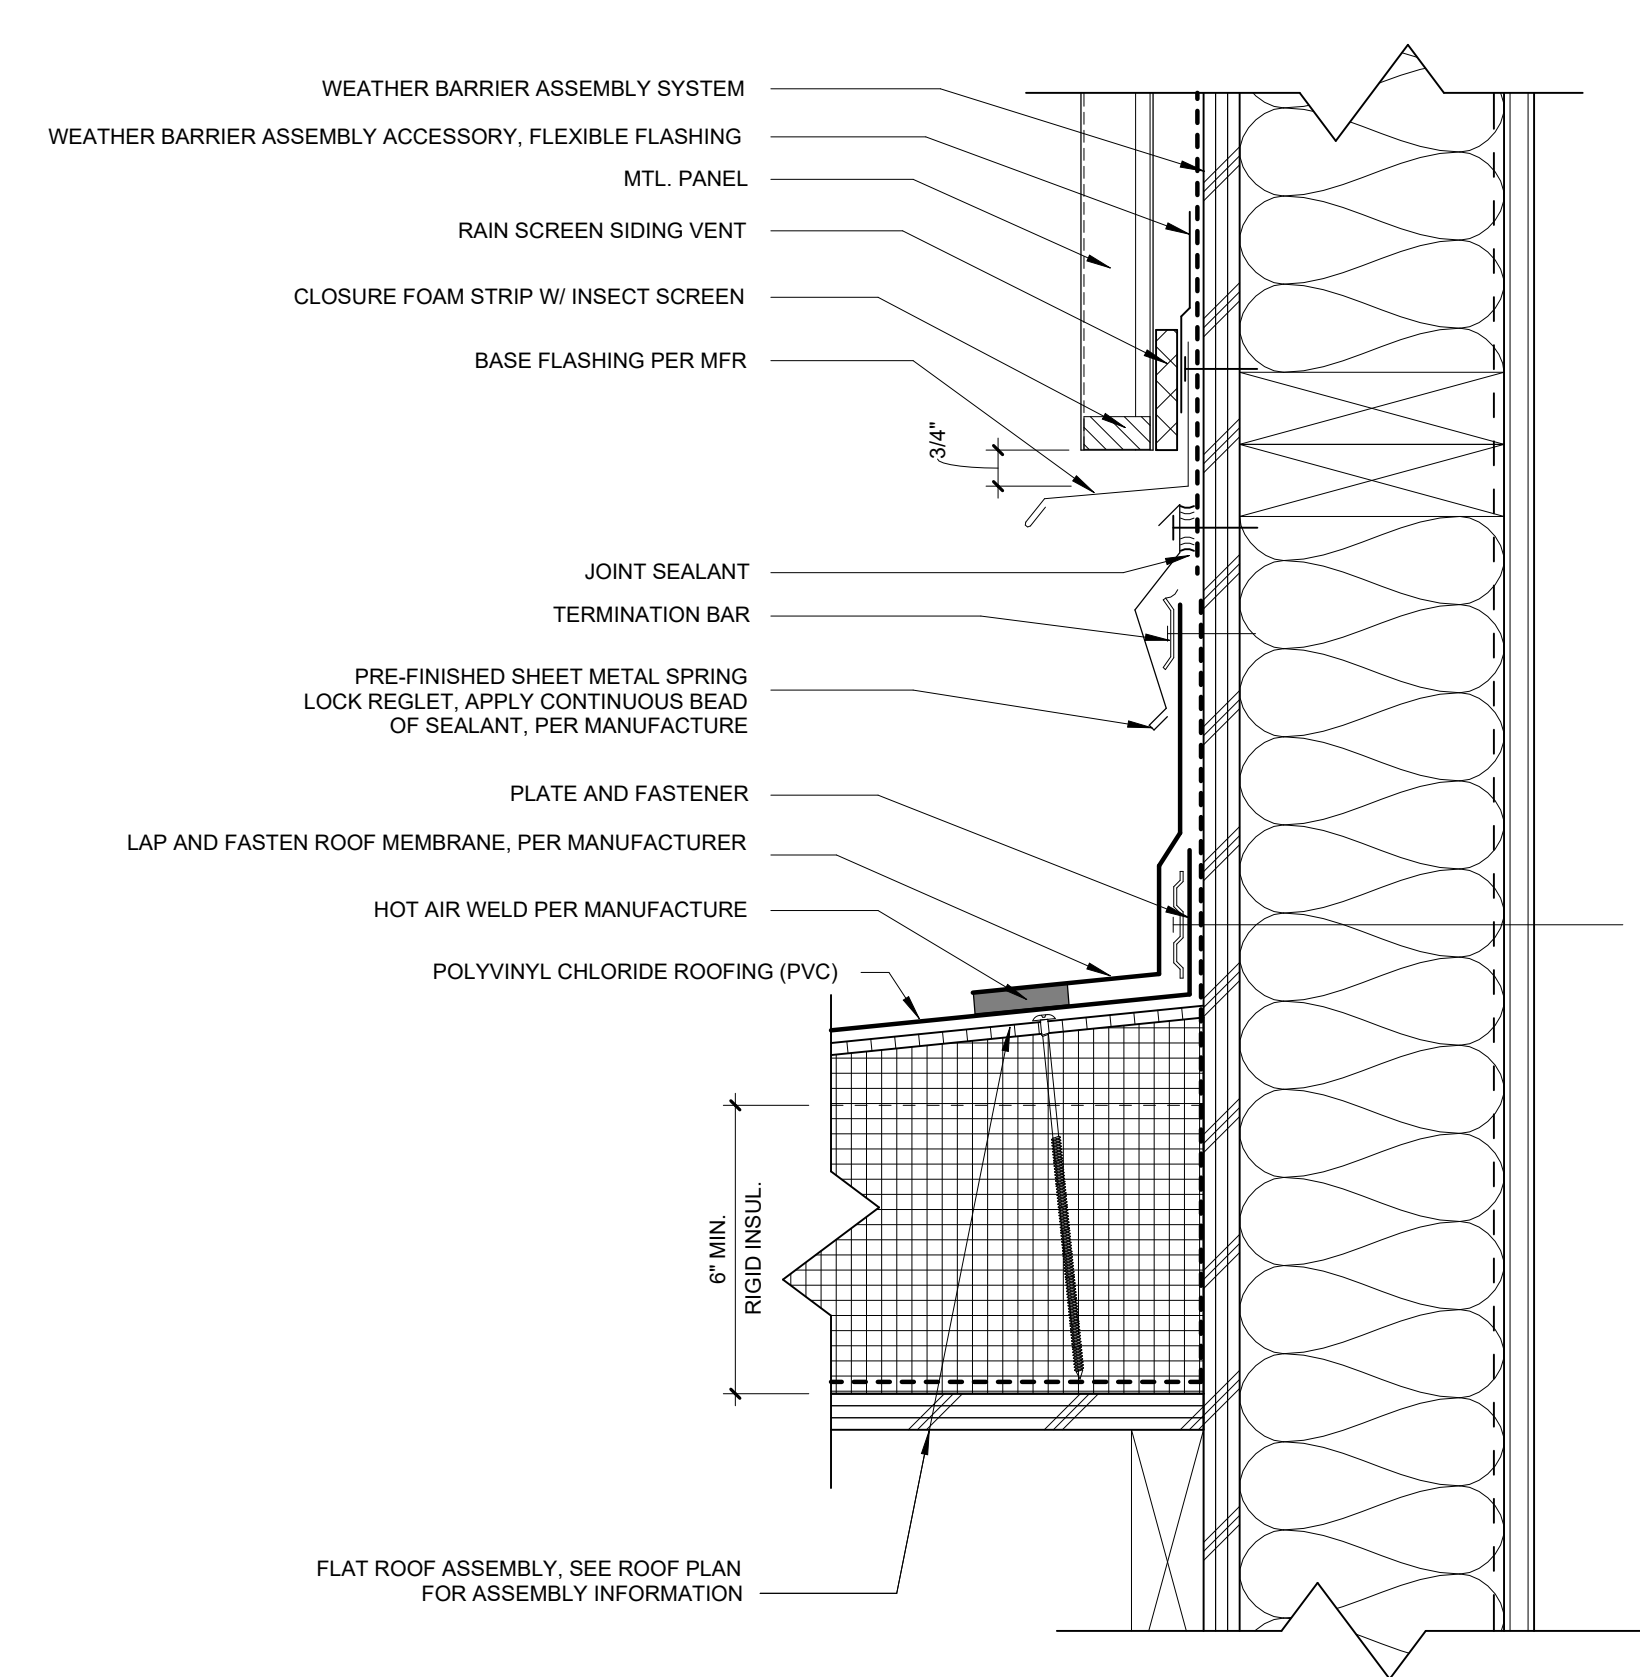


2 FLAT ROOF @ METAL PANEL
3" = 1'-0"

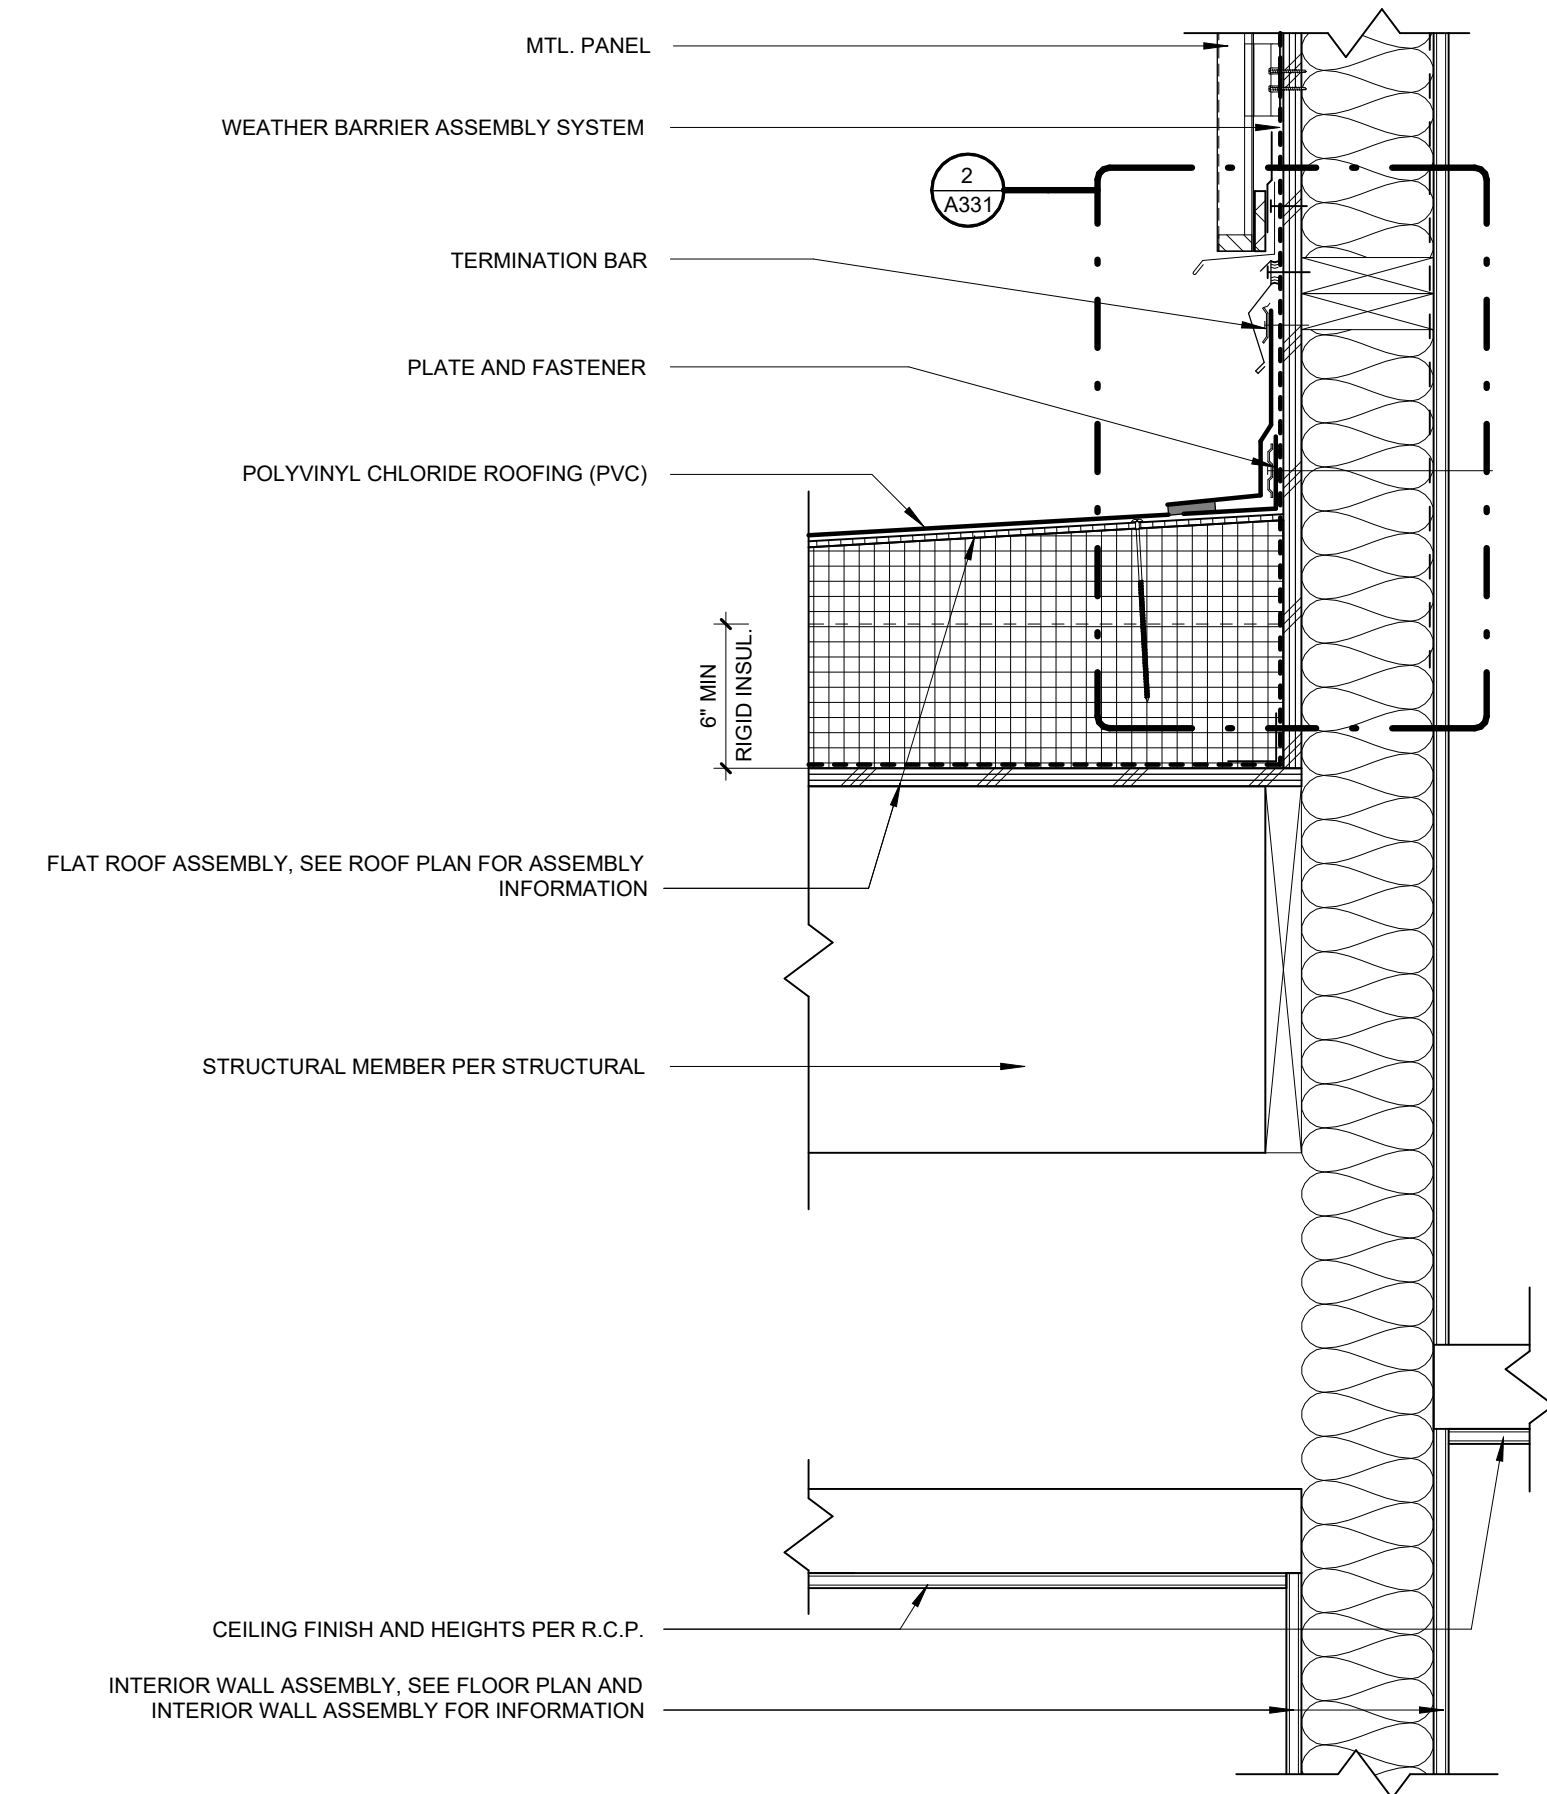


1 FLAT ROOF @ EXT. WALL
1 1/2" = 1'-0"

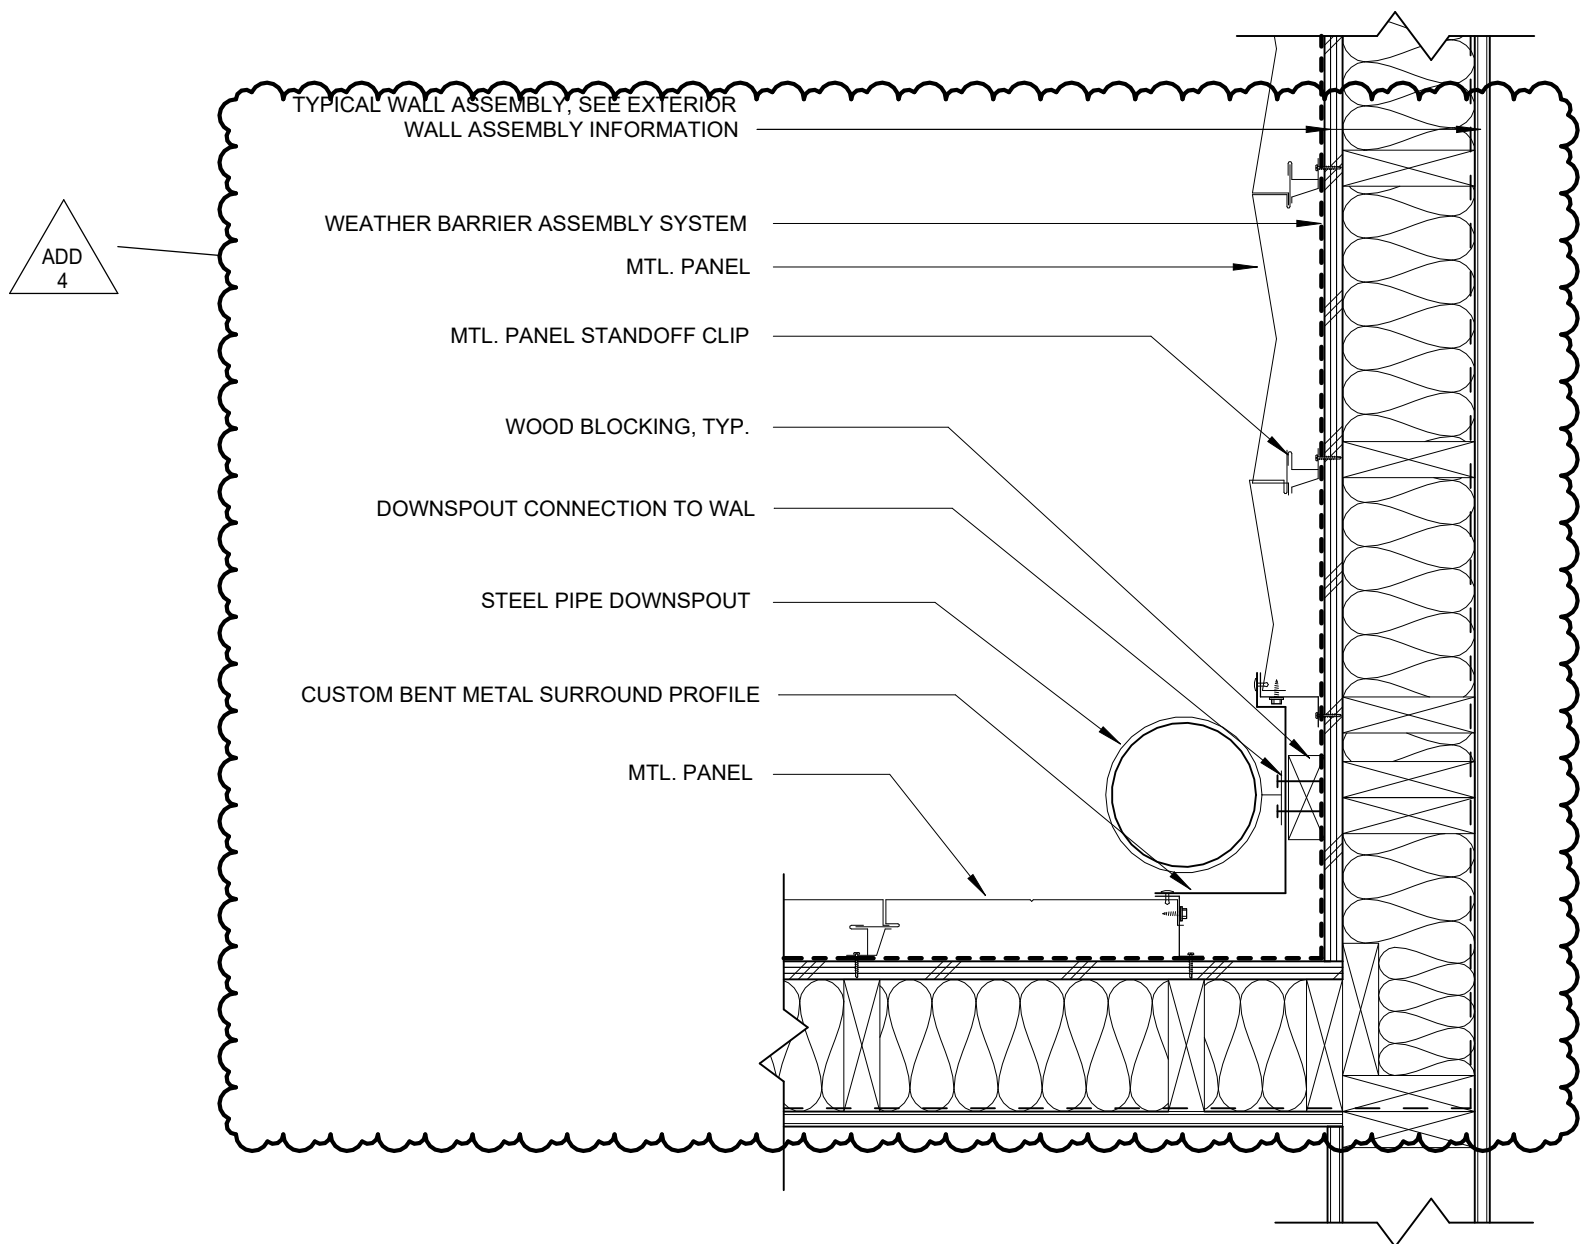


4 TYP. DOWNSPOUT @ WALL
1 1/2" = 1'-0"

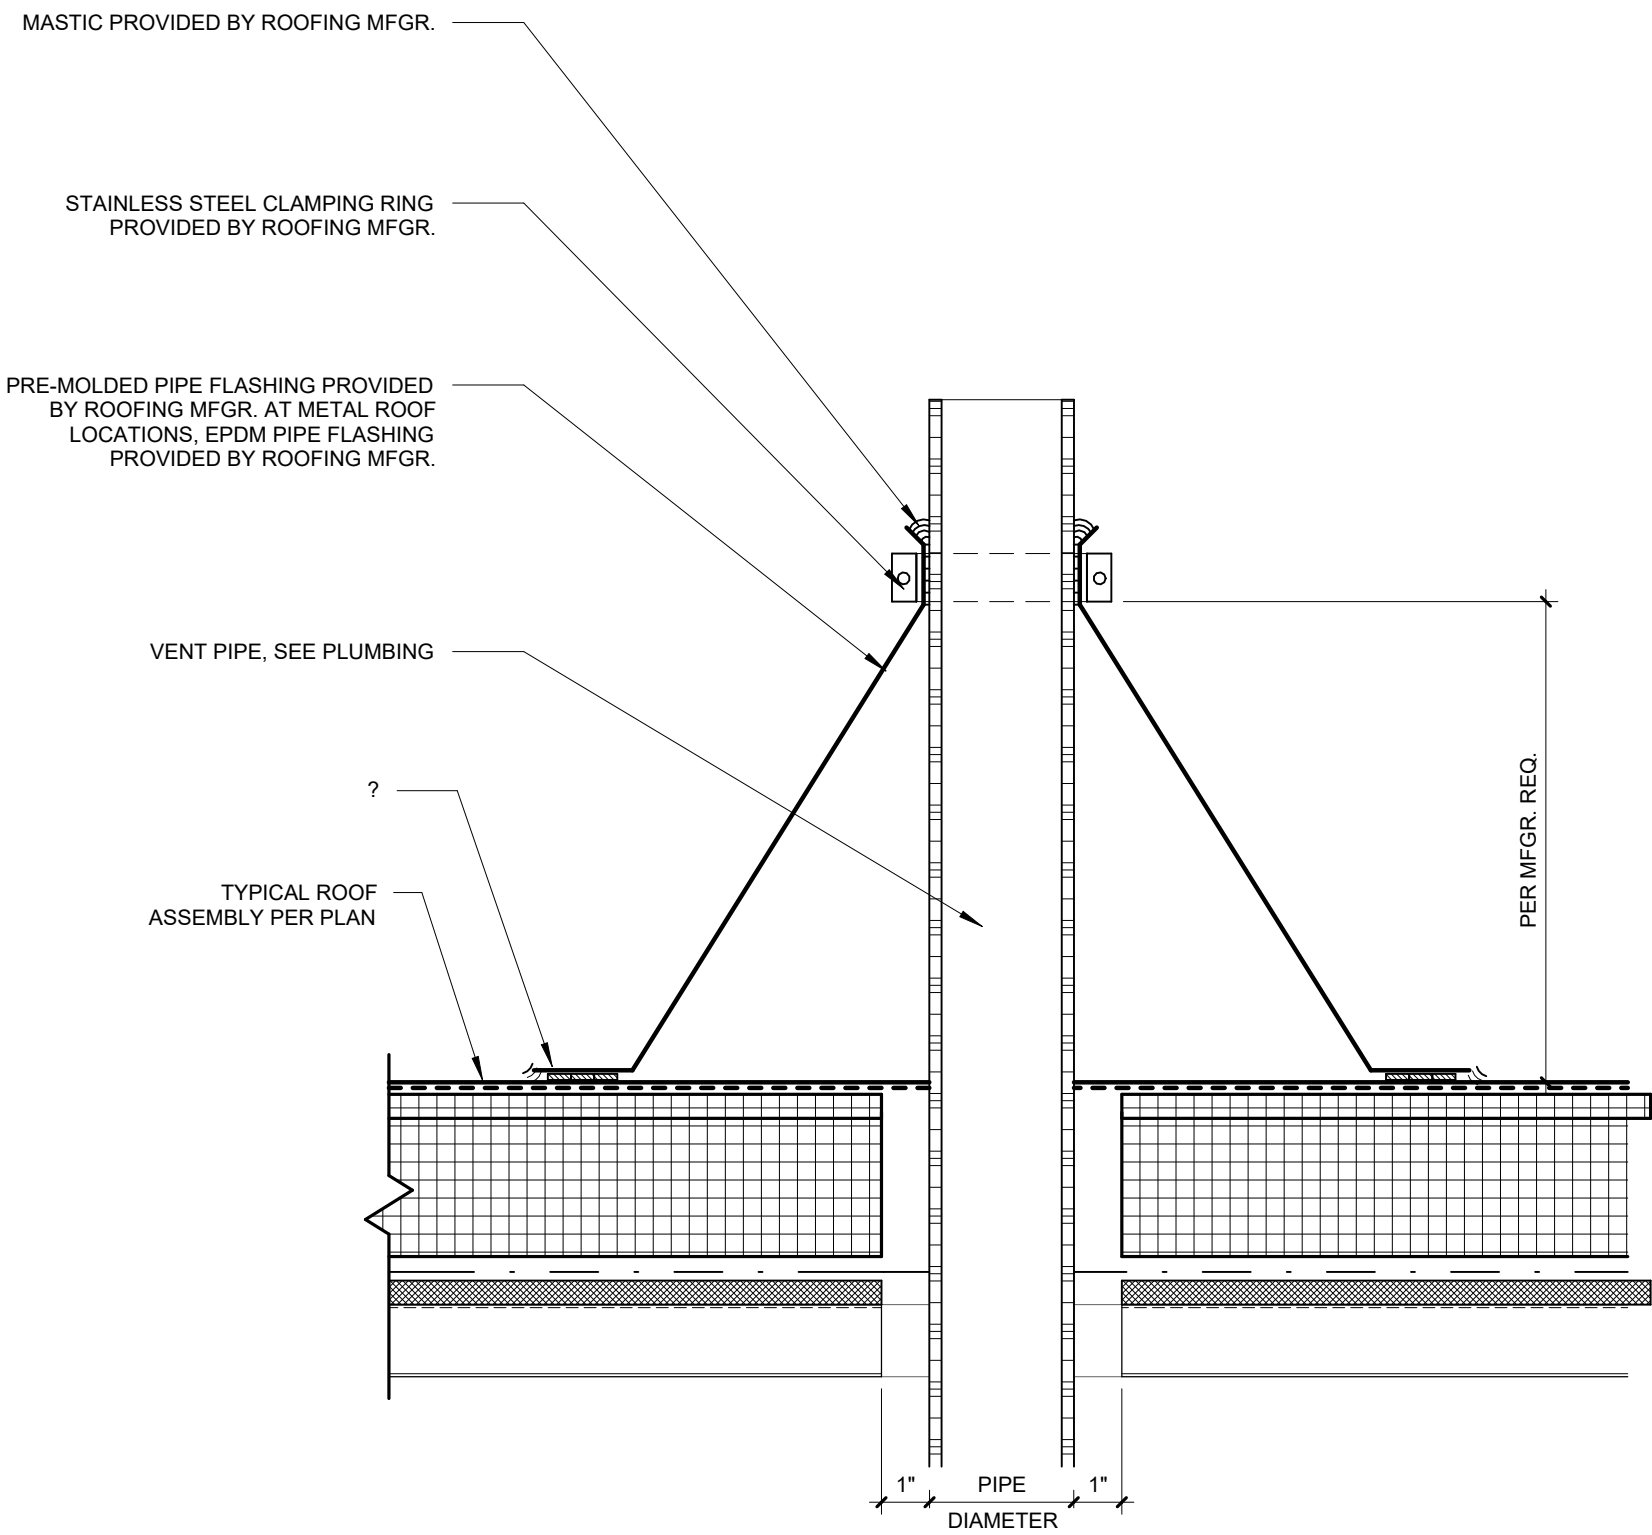

3 VENT PIPE PENETRATION TYP.
3" = 1'-0"

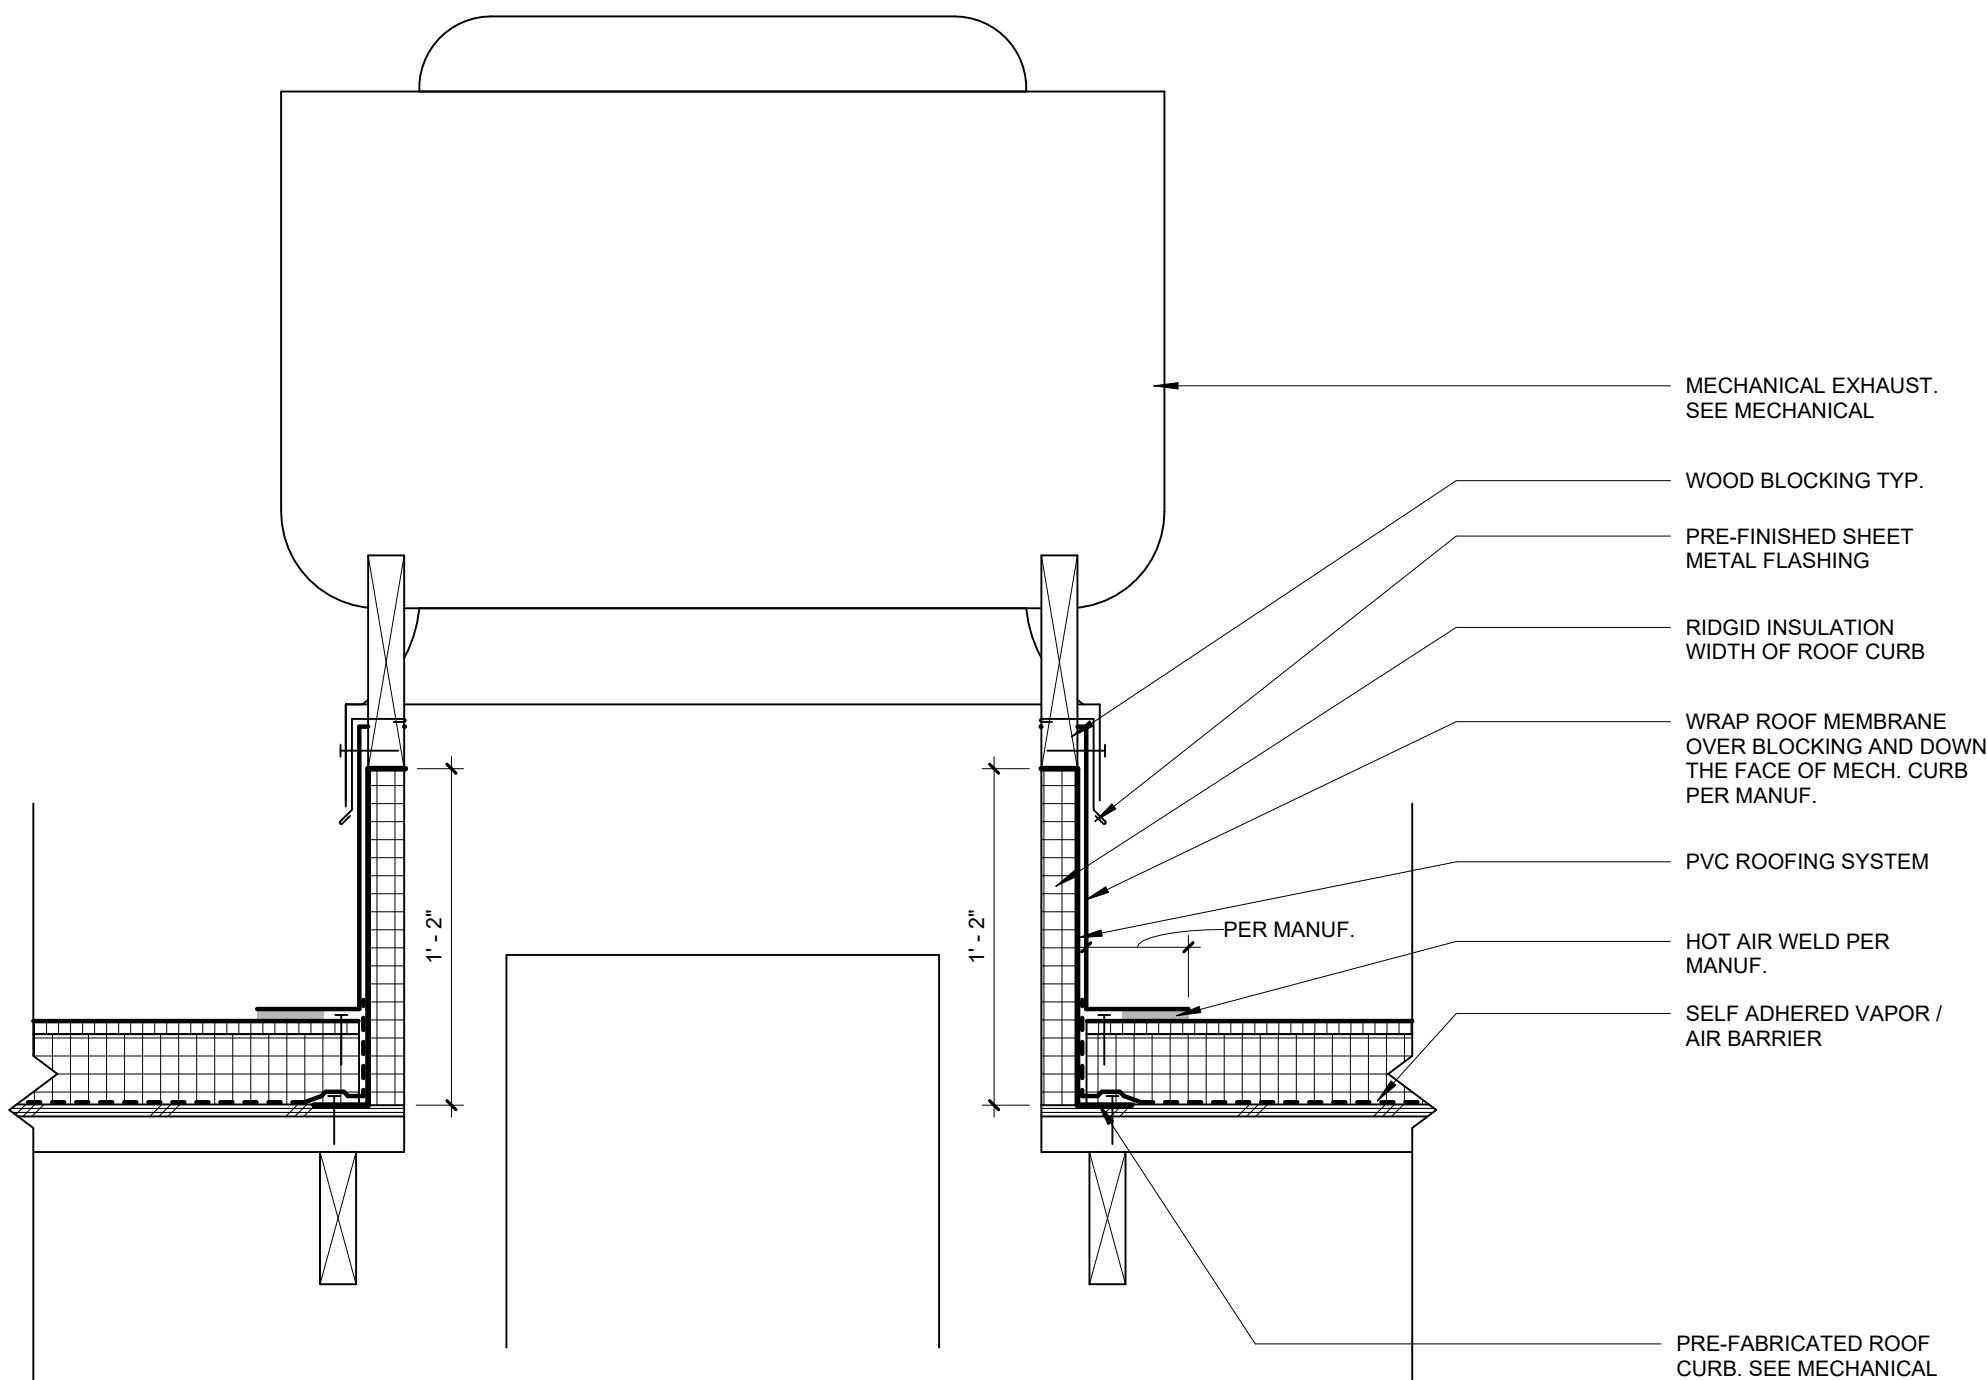


2 PVC ROOF EXHAUST FAN
1 1/2" = 1'-0"

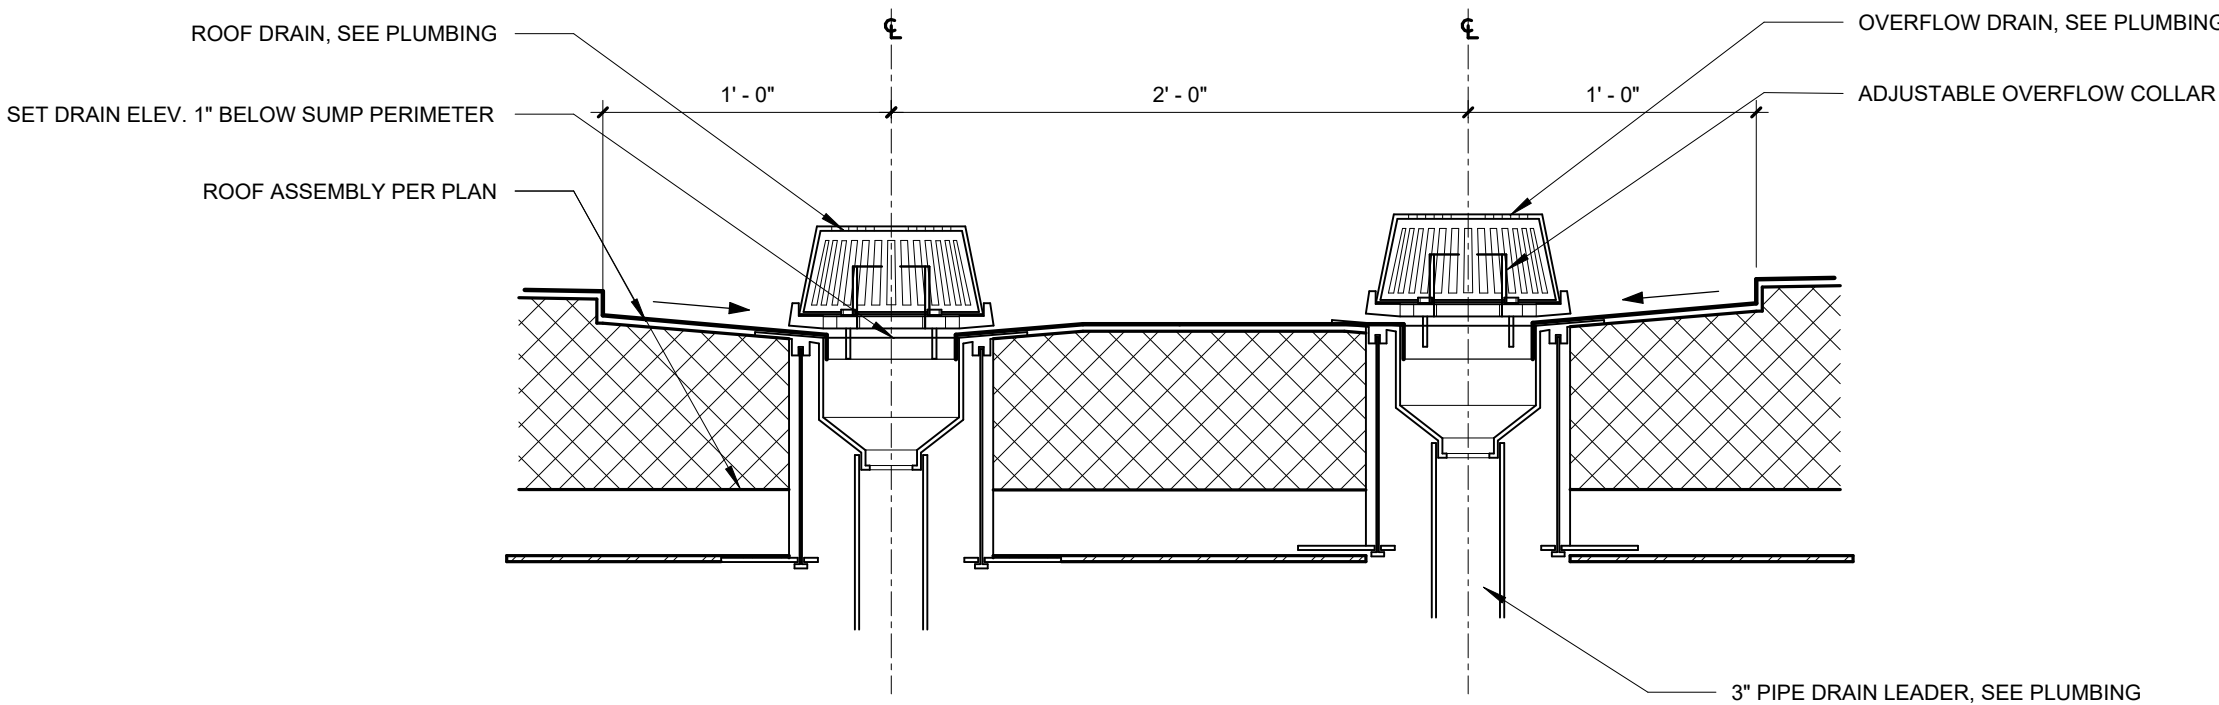


1 OVERFLOW DRAIN SUMP SECTION
1 1/2" = 1'-0"


ADD
4

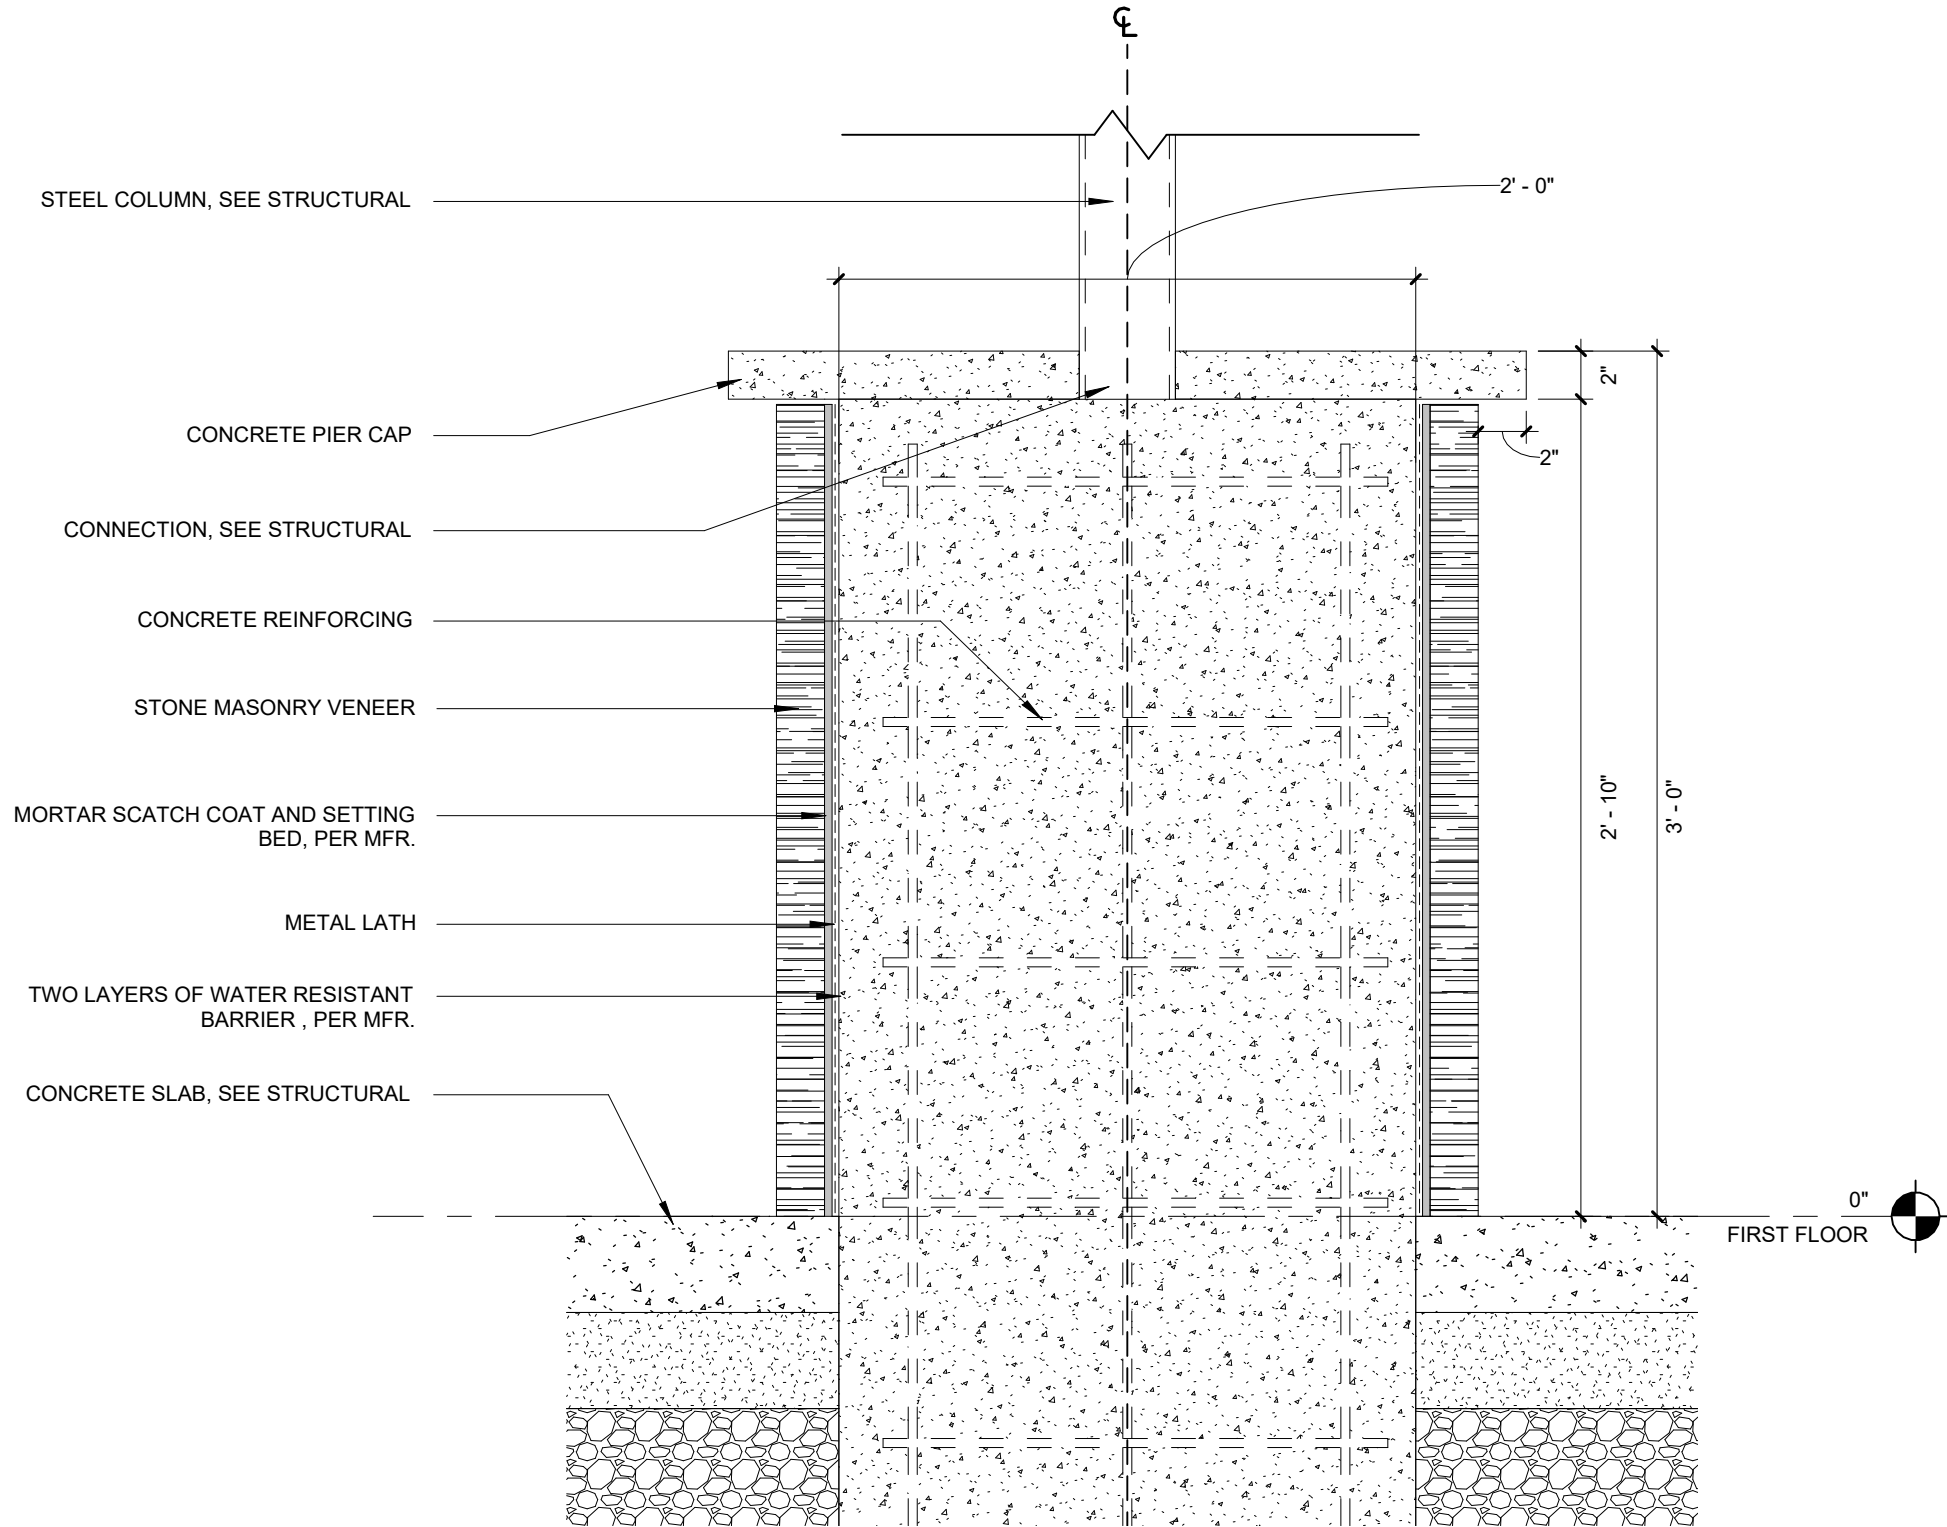


4 CANOPY COLUMN @ STONE BASE
1 1/2" = 1'-0"

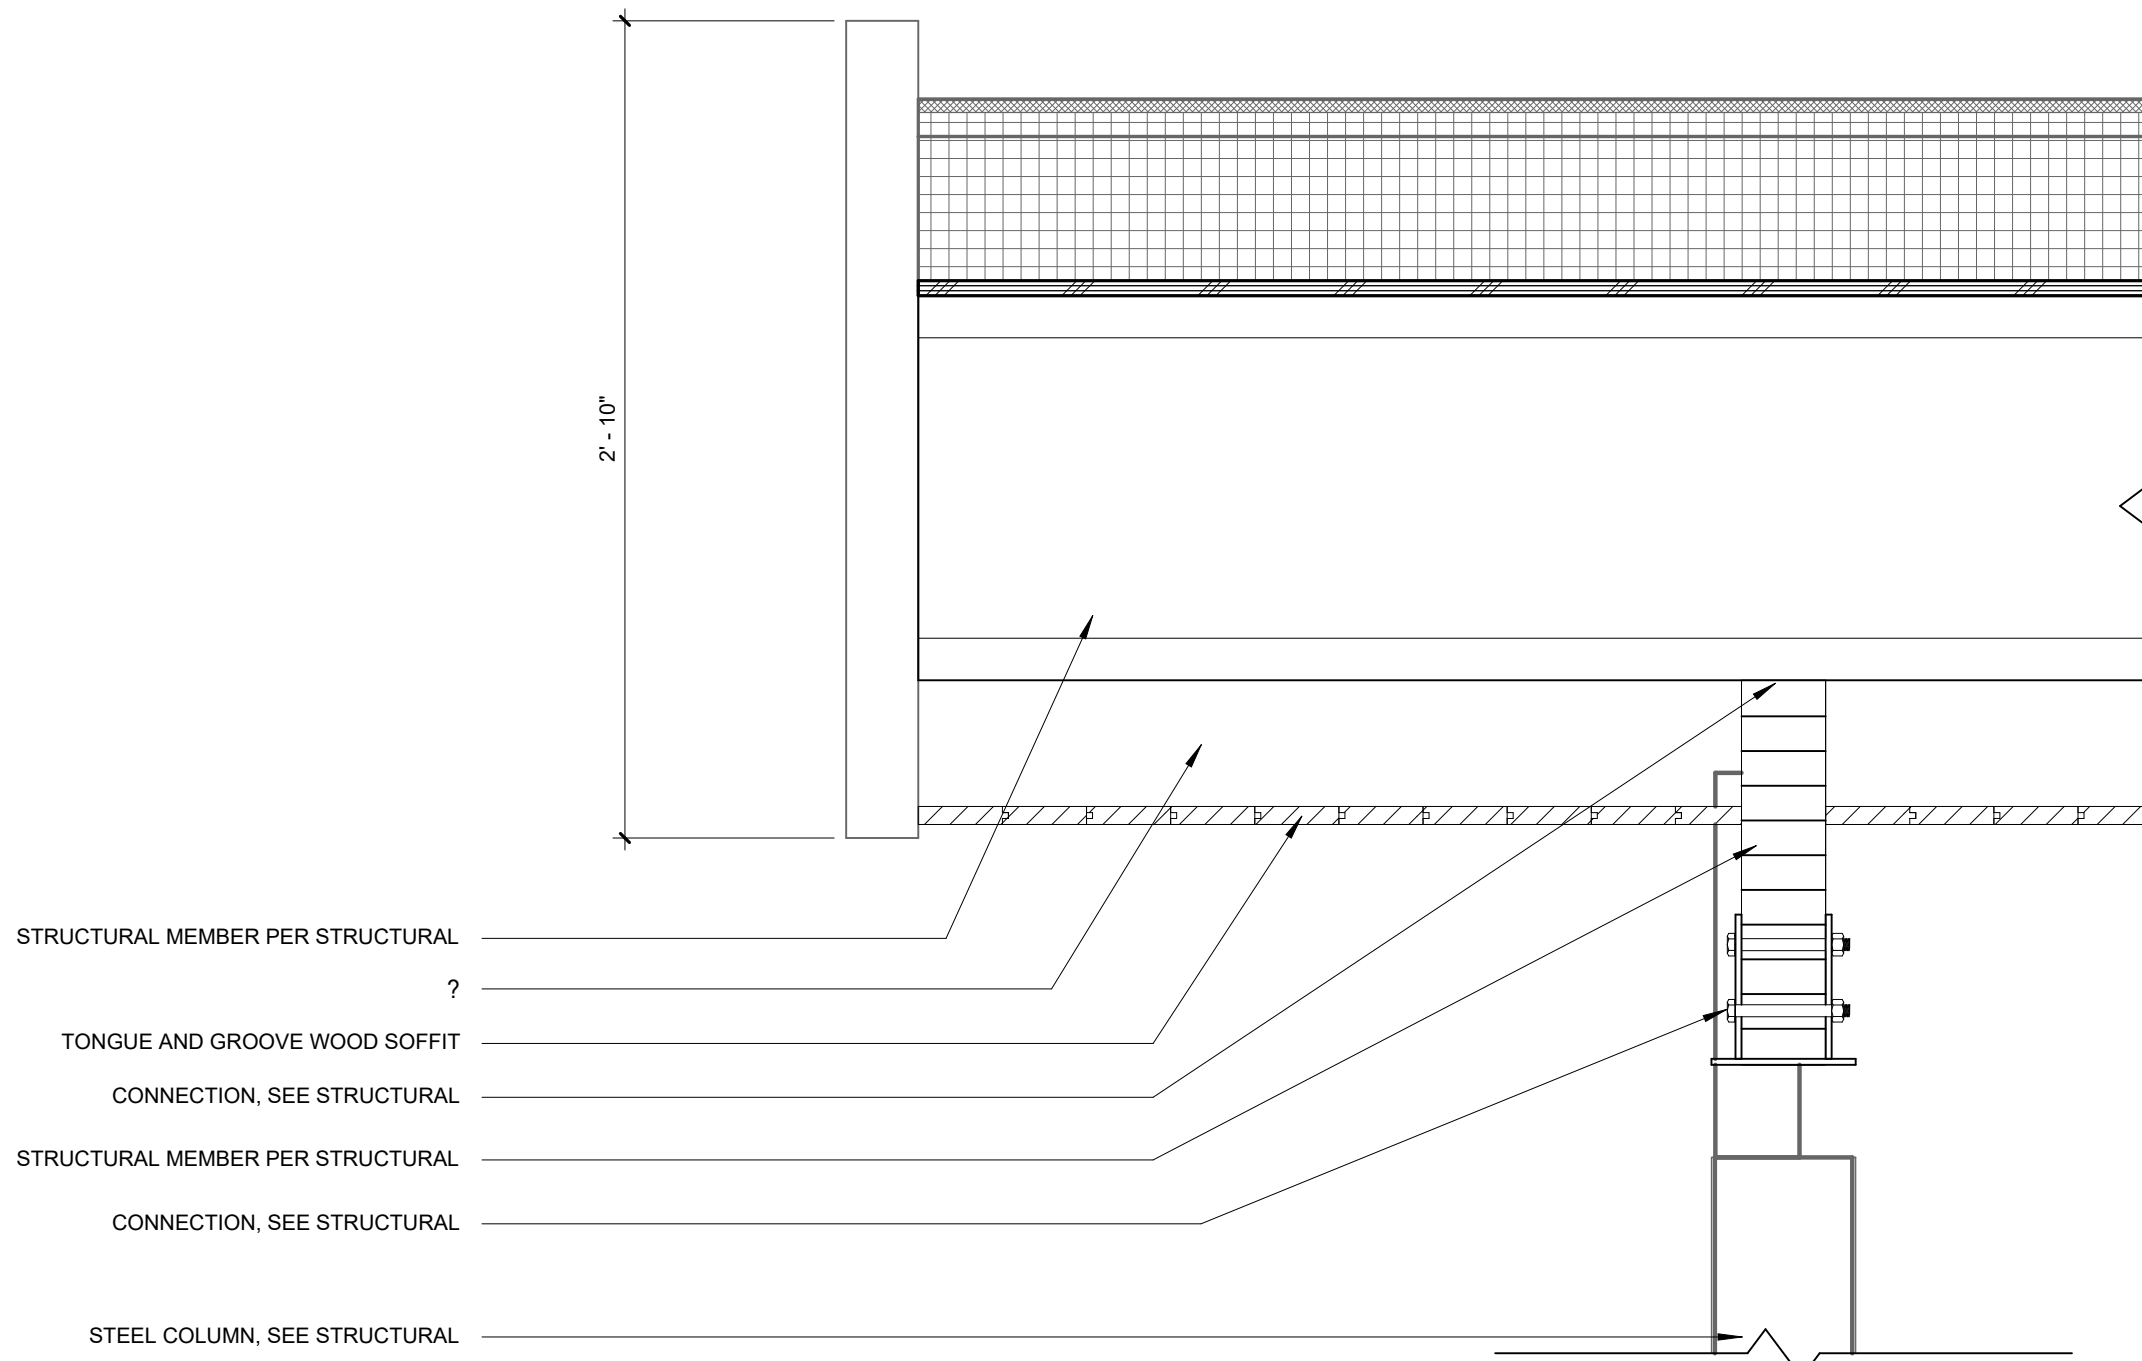

3 CANOPY COLUMN @ GLULAM BEAM
1 1/2" = 1'-0"

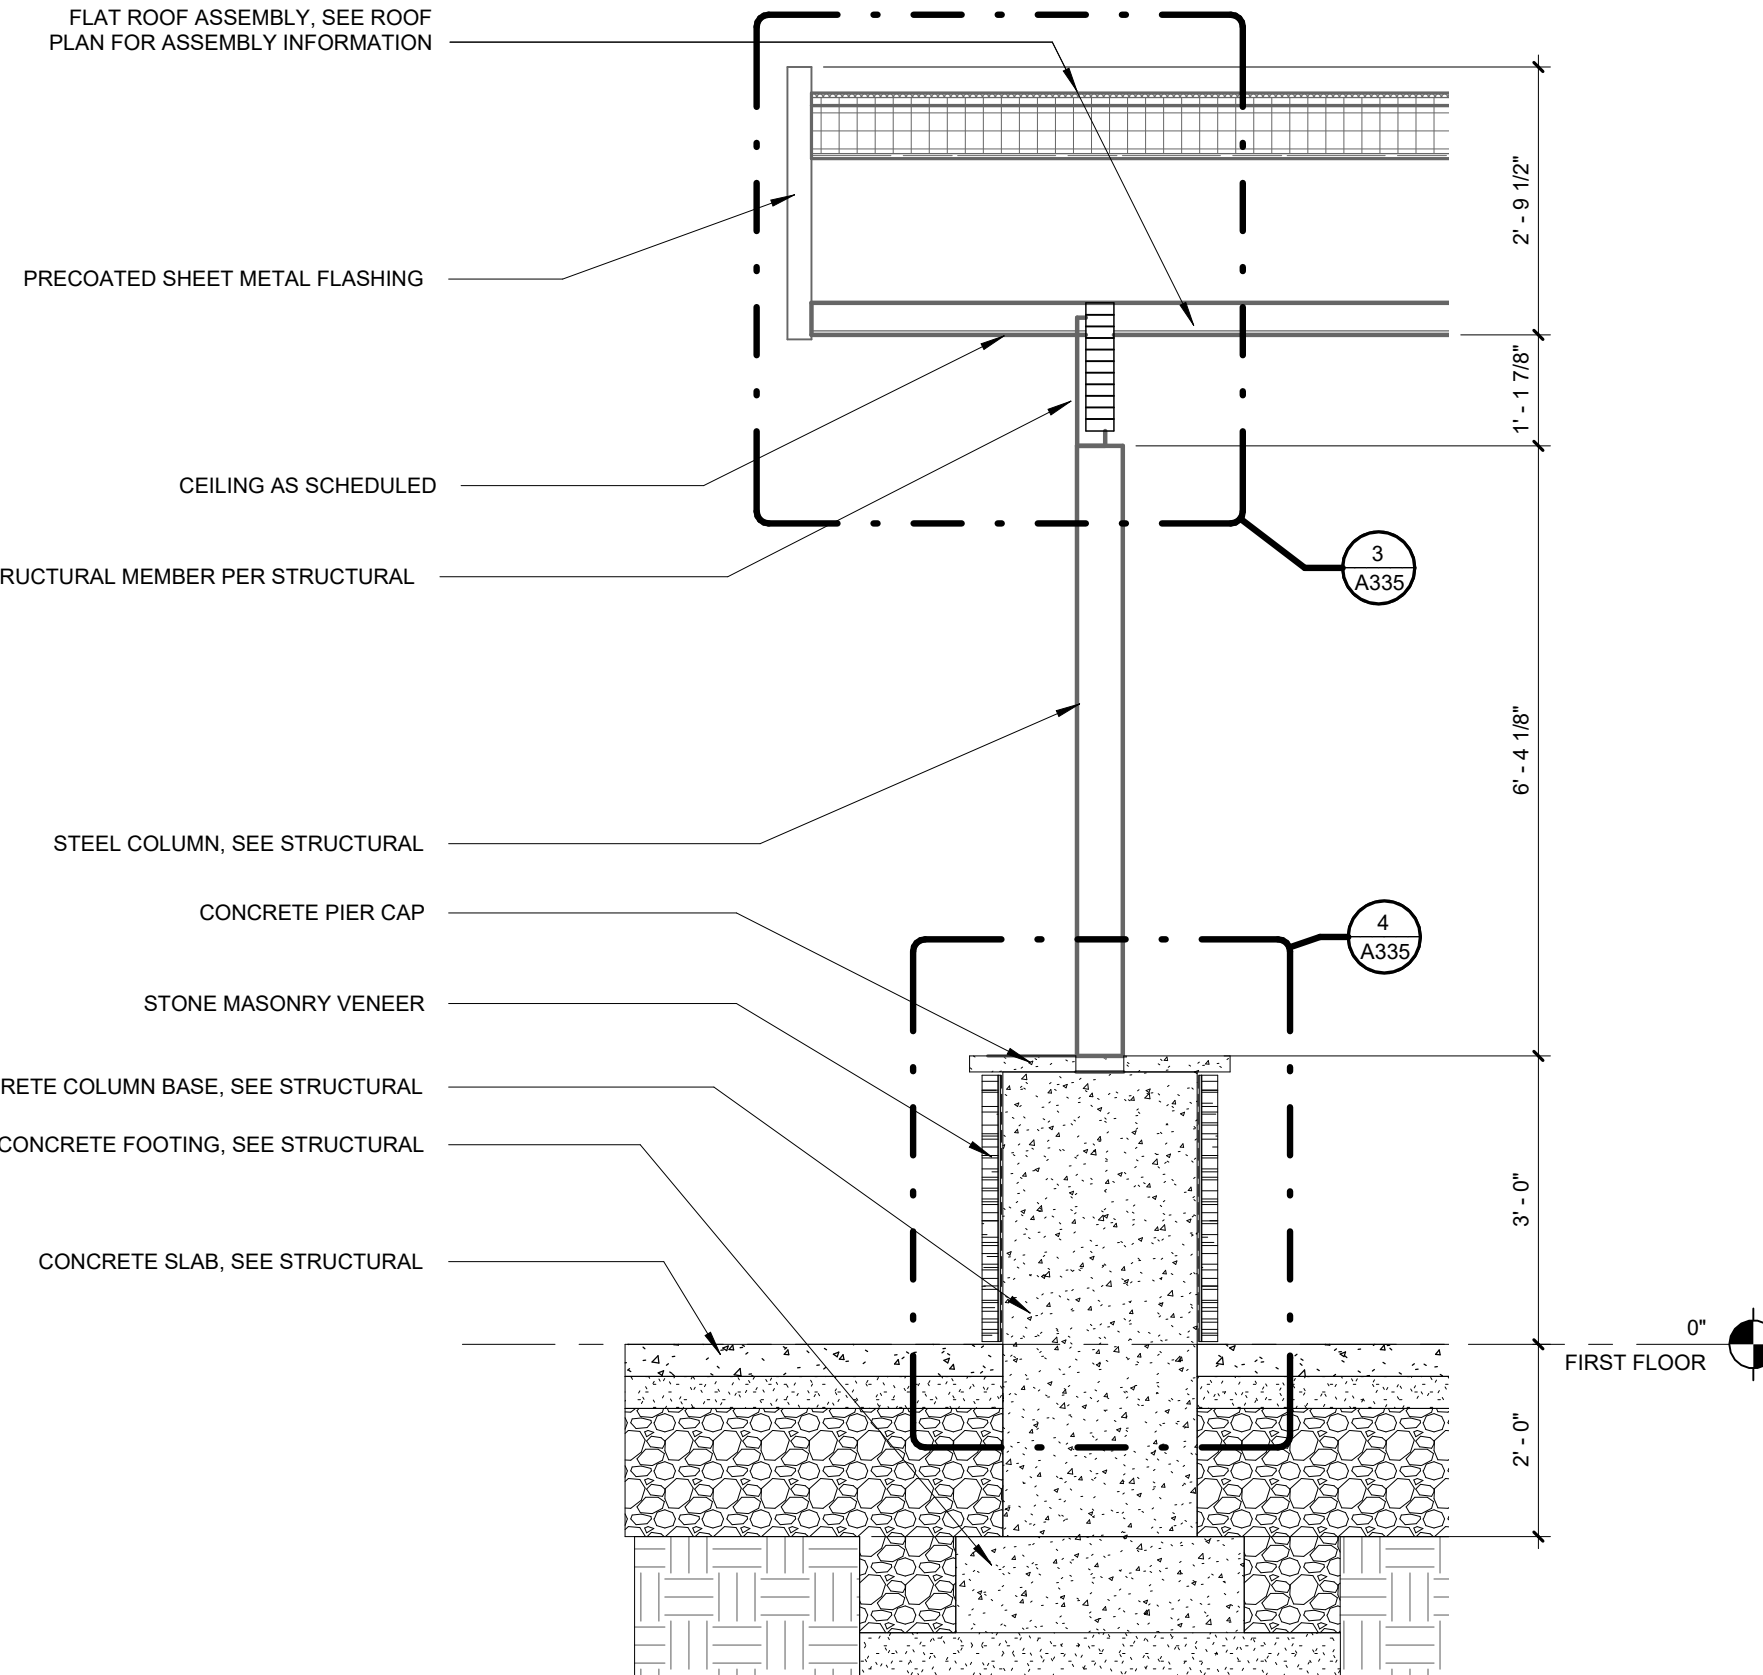

2 CANOPY EDGE
1/2" = 1'-0"

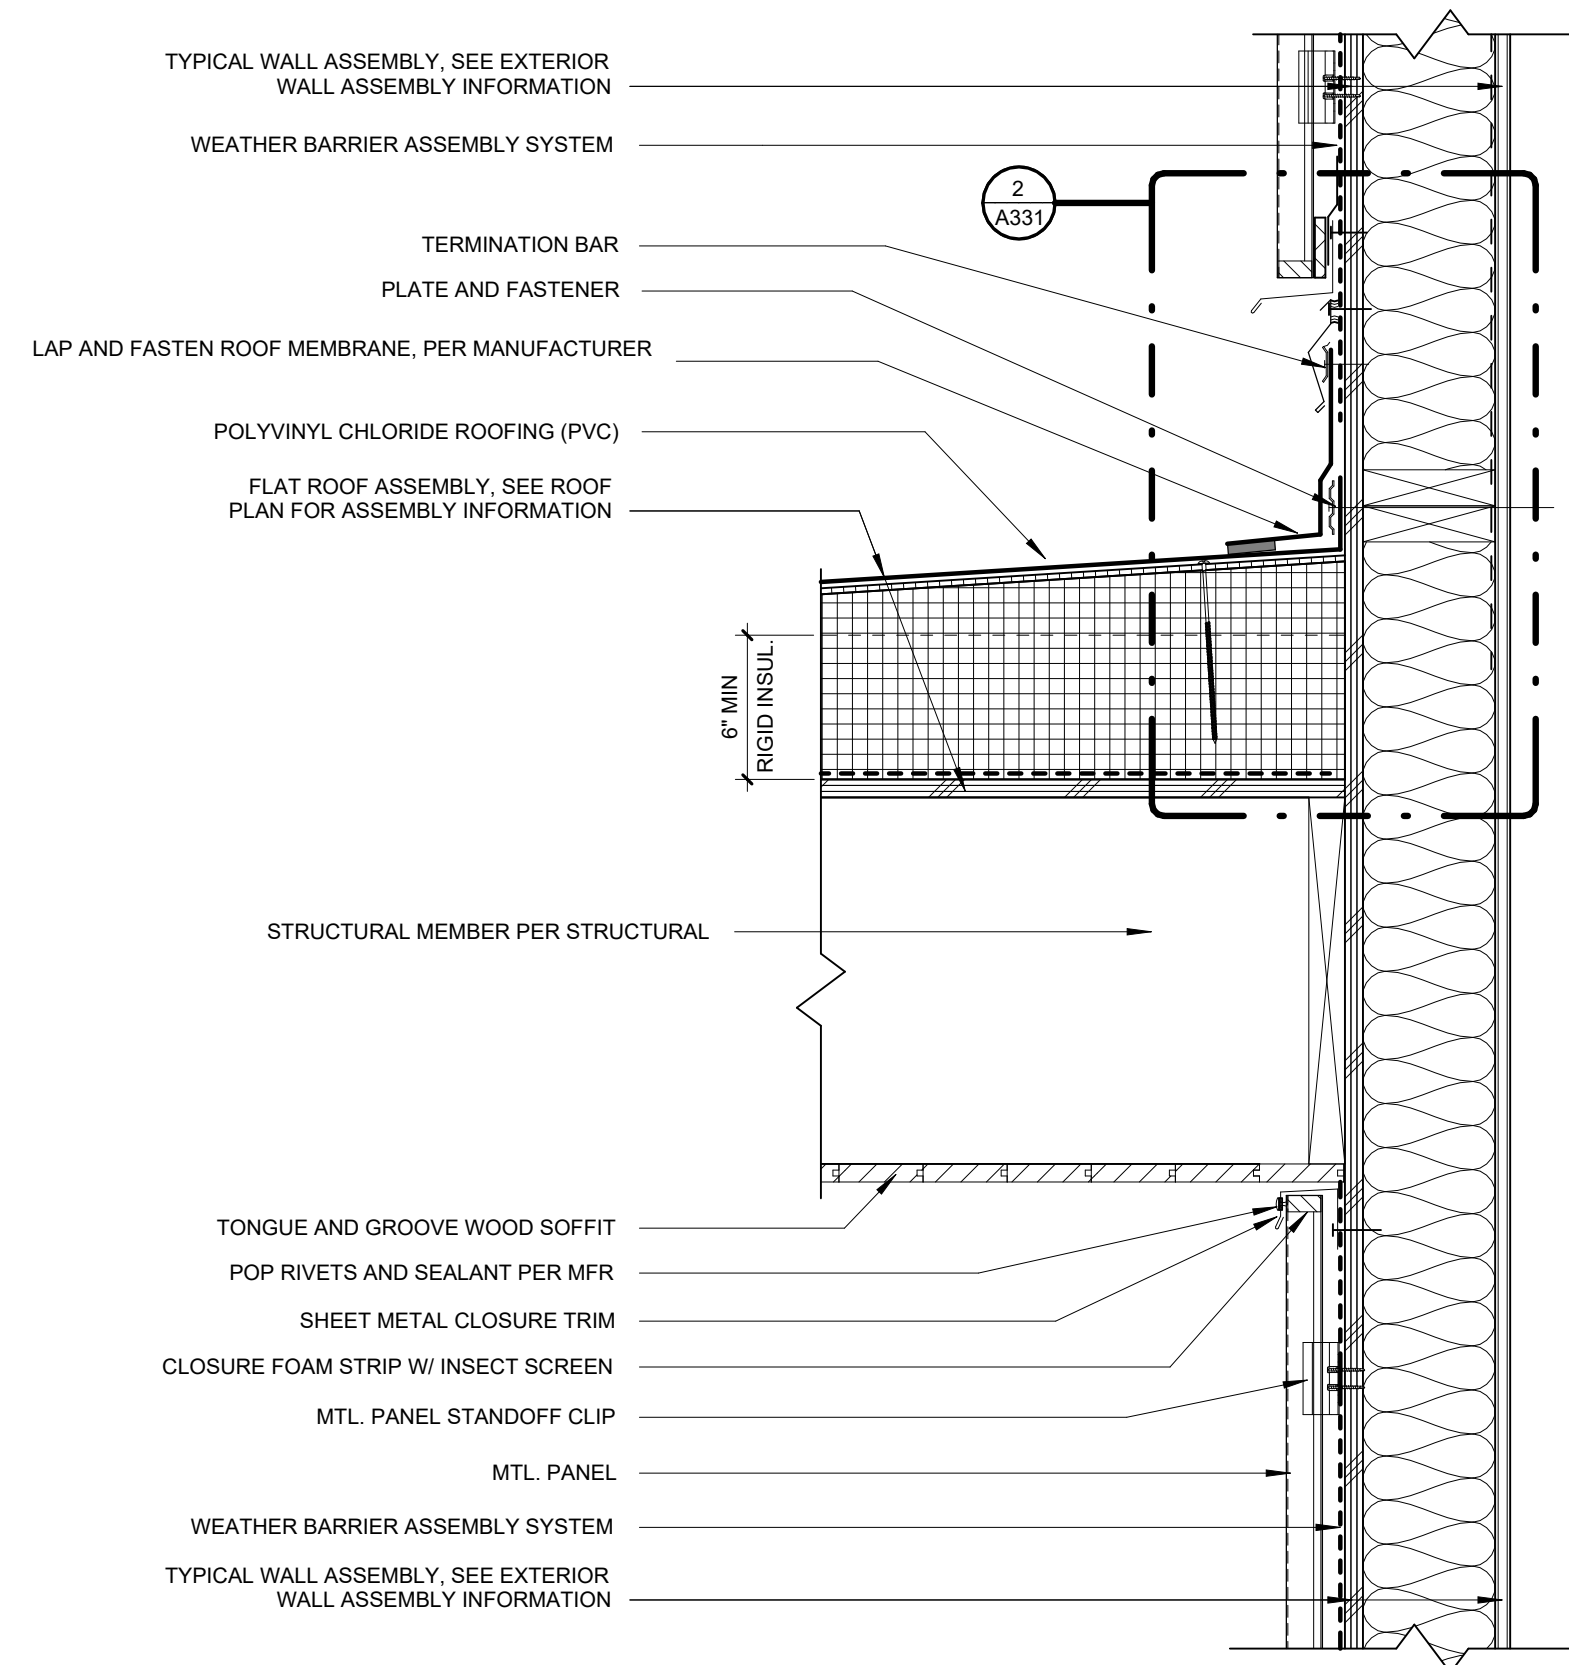

1 CANOPY ROOF @ EXT. WALL
1 1/2" = 1'-0"

BID AND PERMIT SET

KLAMATH COMMUNITY COLLEGE
CHILDCARE LEARNING CENTER

PROJECT #: 2331.00
KLAMATH COMMUNITY COLLEGE
7390 S. 6TH ST. KLAMATH FALLS, OR 97603

SHEET TITLE:
CANOPY
DETAILS

REVISIONS:		
#	DESCRP.	DATE
1	ADD 4	08.29.2025

ISSUE DATE: 08/29/2025

ADD
4

A335



PIVOT
ARCHITECTURE

ROOM FINISH AND MATERIALS LEGEND							
ABBV.	DESCRIPTION	ABBV.	DESCRIPTION				
ACC-1	ACOUSTIC CEILING CLOUD	CONC-1	SEALED CONCRETE	RS-1	RESILIENT SHEET	PT-WRP7	PAINT COLOR - HM DOOR FRAMES
	SPECIFICATION: 09 5100 ACOUSTICAL CEILINGS MANUFACTURER: KIREI PRODUCT: FLAT CIRCLE CLOUDS COLOR: PISTACHIO 041 THICKNESS: 0.47" DIAMETER* 23", 33", 46"		SPECIFICATION: 03 3543 CONCRETE COLOR: NATURAL CONCRETE FINISH: SEALED		SPECIFICATION: 09 6500 RESILIENT FLOORING MANUFACTURER: GERFLOR STYLE: TARALAY IMPRESSION COLOR: 1060 TERRAZZO NAPOLL		SPECIFICATION: 09 9000 PAINTING AND COATING MANUFACTURER: SHERWIN WILLIAMS COLOR: MATCH WRP-7
ACC-2	ACOUSTIC CEILING CLOUD	CPT-1	CARPET TILE	SF-1	SAFETY FLOORING (KITCHEN FLOORING)	PT-WRP8	PAINT COLOR - HM DOOR FRAMES
	SPECIFICATION: 09 5100 ACOUSTICAL CEILINGS MANUFACTURER: KIREI PRODUCT: FLAT CIRCLE CLOUDS COLOR: VINEYARD 017 THICKNESS: 0.47" DIAMETER* 23", 33", 46"		SPECIFICATION: 09 6813 TILE CARPETING MANUFACTURER: PATCRAFT COLLECTION: STATES OF WATER STYLE NUMBER: 10578 COLOR: LAGUNA 00450 SIZE: 24" X 24"		SPECIFICATION: 09 6500 RESILIENT FLOORING MANUFACTURER: ALTRO FLOORING PRODUCT: ALTRO CLASSIC 25 COLOR: GRAPHITE X2546R11		SPECIFICATION: 09 9000 PAINTING AND COATING MANUFACTURER: SHERWIN WILLIAMS COLOR: MATCH WRP-8
ACT-1	ACOUSTIC CEILING TILE	CPT-2	CARPET TILE	T-1	TILE - FLOOR TILE (PORCELAIN)	UPH-1	UPHOLSTRY (COMMONS BENCH & WINDOW NOOK SEAT)
	SPECIFICATION: 09 5100 ACOUSTICAL CEILINGS MANUFACTURER: ARMSTRONG PRODUCT: ULTIMA SIZE: 2' X 4'		SPECIFICATION: 09 6813 TILE CARPETING MANUFACTURER: PATCRAFT COLLECTION: STATES OF WATER STYLE NUMBER: 10578 COLOR: EBB 00850 SIZE: 24" X 24"		SPECIFICATION: 09 3000 TILING MANUFACTURER: EMSEER TILE STYLE: UPTOWN COLOR: WASHINGTON FINISH: POLISHED THICKNESS: 10MM		SPECIFICATION: 12 5210 UPHOLSTERED SEATING MANUFACTURER: CARNEGIE COLLECTION: CARNEGIE SILTECH PLUS COLOR: SILTECH PRESS 164 BACKING: UNBACKED FINISH: FINISH-FREE WIDTH: 55"
ACT-2	ACOUSTIC CEILING TILE (KITCHEN & DRY STORAGE)	FRP-1	WALL PROTECTION	T-2	WALL TILE - (CERAMIC)	UPH-2	UPHOLSTRY (WINDOW NOOK SURROUND)
	SPECIFICATION: 09 5100 ACOUSTICAL CEILINGS MANUFACTURER: ARMSTRONG PRODUCT: ULTIMA HEALTH ZONE SIZE: 2' X 4'		SPECIFICATION: 10 2600 WALL & DOOR PROTECTION MANUFACTURER: CRANE COMPOSITS PRODUCT: GLASBORD COLOR: WHITE SURFACE FINISH: SMOOTH SIZE: 2' X 8'		SPECIFICATION: 09 3000 TILING MANUFACTURER: AMERICAN OLEAN COLLECTION: COLOR STORY PINSTRIPE COLOR: ICE WHITE 0025 FINISH: GLOSSY SIZE: 2' X 8'		SPECIFICATION: 12 5210 UPHOLSTERED SEATING MANUFACTURER: CARNEGIE COLLECTION: CARNEGIE KOREL COLOR: KOREL FRACTAL EMOSS 700 BACKING: ACRYLIC FINISH: FINISH-FREE WIDTH: 55"
AWP-1	ACOUSTIC WALL PANEL #1	LVT-1	LUXURY VINYL TILE	T-3	WALL TILE - (CERAMIC)	WD-1	WOOD CEILING (WOOD SLAT CEILING)
	SPECIFICATION: 09 8405 ACOUSTICAL WALL PANELS MANUFACTURER: KIREI PRODUCT: CLOUD CITY PANEL COLOR: PISTACHIO 041 THICKNESS: 12MM SIZE: 46" X 106"		SPECIFICATION: 09 6500 RESILIENT FLOORING MANUFACTURER: PATCRAFT COLLECTION: POLYCHROME STYLE NUMBER: 1746V THICKNESS: 0.098 IN COLOR: STARBOARD-V2 00140 SIZE: 9" X 48"		SPECIFICATION: 09 3000 TILING MANUFACTURER: AMERICAN OLEAN COLLECTION: COLOR STORY PINSTRIPE COLOR: TRANQUILITY 0059 FINISH: GLOSSY SIZE: 2' X 8'		SPECIFICATION: 09 5426 WOOD CEILINGS MANUFACTURER: 9WOOD PRODUCT: 2100 PANELIZED LINEAR REAL WOOD VENEER SKU: 2114-3 SPECIES: DOUGLAS FIR FINISH: CLEAR
AWP-2	ACOUSTIC WALL PANEL #2	LVT- 2	LUXURY VINYL TILE	PT-1	PAINT COLOR - MAIN WALLS & CEILINGS	WD-2	WOOD CEILING (FINISHED WOOD T&G CEILING)
	SPECIFICATION: 09 8405 ACOUSTICAL WALL PANELS MANUFACTURER: KIREI PRODUCT: CLOUD CITY PANEL COLOR: BUTTER 002 THICKNESS: 12MM SIZE: 46" X 106"		SPECIFICATION: 09 6500 RESILIENT FLOORING MANUFACTURER: PATCRAFT COLLECTION: POLYCHROME STYLE NUMBER: 1746V THICKNESS: 0.098 IN COLOR: TUSCANY-V2 00250 SIZE: 9" X 48"		SPECIFICATION: 09 9000 PAINTING AND COATING MANUFACTURER: SHERWIN WILLIAMS COLOR: T637 ORIGAMI WHITE TYPE: PROMAR 200 ZERO VOC LATEX EGGSHELL		SPECIFICATION: 06 1516 SPECIES: DOUGLAS FIR TYPE: TONGUE & GROOVE DECKING STAIN: MATCH WD-1 FINISH SIZE 2 X 6 OR 3 X 6
AWP-3	ACOUSTIC WALL PANEL #3	LVT-3	LUXURY VINYL TILE	PT-1	PAINT COLOR - MAIN WALLS & CEILINGS	WD-3	WOOD CEILING (EXTERIOR WOOD SOFFIT CEILING)
	SPECIFICATION: 09 8405 ACOUSTICAL WALL PANELS MANUFACTURER: KIREI PRODUCT: CLOUD CITY PANEL COLOR: BLUSH 030 THICKNESS: 12MM SIZE: 46" X 106"		SPECIFICATION: 09 6500 RESILIENT FLOORING MANUFACTURER: PATCRAFT COLLECTION: POLYCHROME STYLE NUMBER: 1746V THICKNESS: 0.098 IN COLOR: NEROLI-V2 00650 SIZE: 9" X 48"		SPECIFICATION: 09 9000 PAINTING AND COATING MANUFACTURER: SHERWIN WILLIAMS COLOR: T637 ORIGAMI WHITE TYPE: PROMAR 200 ZERO VOC LATEX EGGSHELL		SPECIFICATION: 06 1516 SPECIES: CEDAR TYPE: TONGUE & GROOVE FINISH: PRE-WEATHERED
AWP-4	ACOUSTIC WALL PANEL #4	LVT-4	LUXURY VINYL TILE	PT-2	PAINT COLOR - EXTERIOR DOORS	WD-4	WOOD CEILING (MAPLE PLYWOOD CEILING)
	SPECIFICATION: 09 8405 ACOUSTICAL WALL PANELS MANUFACTURER: KIREI PRODUCT: CLOUD CITY PANEL COLOR: ORCHID 011 THICKNESS: 12MM SIZE: 46" X 106"		SPECIFICATION: 09 6500 RESILIENT FLOORING MANUFACTURER: PATCRAFT COLLECTION: POLYCHROME STYLE NUMBER: 1746V THICKNESS: 0.098 IN COLOR: LUPINE-V2 00840 SIZE: 9" X 48"		SPECIFICATION: 09 9000 PAINTING AND COATING MANUFACTURER: SHERWIN WILLIAMS COLOR: GRAY		SPECIFICATION: 06 2000 FINISH CARPENTRY SPECIES: MAPLE PLYWOOD FINISH: CLEAR THICKNESS: 3/4"
AWP-5	ACOUSTIC WALL PANEL #5	LVT-5	LUXURY VINYL TILE	PT-3	PAINT COLOR - EXTERIOR DOOR FRAMES BLACK	WOM-1	WALK OFF MAT
	SPECIFICATION: 09 8405 ACOUSTICAL WALL PANELS MANUFACTURER: KIREI PRODUCT: CLOUD CITY PANEL COLOR: JADE 016 THICKNESS: 12MM SIZE: 46" X 106"		SPECIFICATION: 09 6500 RESILIENT FLOORING MANUFACTURER: PATCRAFT COLLECTION: POLYCHROME STYLE NUMBER: 1746V THICKNESS: 0.098 IN COLOR: SEASCAPE-V2 00360 SIZE: 9" X 48"		SPECIFICATION: 09 9000 PAINTING AND COATING MANUFACTURER: SHERWIN WILLIAMS COLOR: BLACK		SPECIFICATION: 09 6813 TILE CARPETING MANUFACTURER: PATCRAFT STYLE: WALK RIGHT IN II 10304 COLOR: CHARCOAL 00590 SIZE: 24" X 24"
AWP-6	ACOUSTIC WALL PANEL #6	LVT-6	LUXURY VINYL TILE	PT-WRP1	PAINT COLOR - HM DOOR FRAMES	WRP-1	WALL PROTECTION
	SPECIFICATION: 09 8405 ACOUSTICAL WALL PANELS MANUFACTURER: KIREI PRODUCT: CLOUD CITY PANEL COLOR: DUCK EGG 037 THICKNESS: 12MM SIZE: 46" X 106"		SPECIFICATION: 09 6500 RESILIENT FLOORING MANUFACTURER: PATCRAFT COLLECTION: POLYCHROME STYLE NUMBER: 1746V THICKNESS: 0.098 IN COLOR: CERULEAN-V2 00440 SIZE: 9" X 48"		SPECIFICATION: 09 9000 PAINTING AND COATING MANUFACTURER: SHERWIN WILLIAMS COLOR: MATCH WRP-1		SPECIFICATION: 10 2600 WALL & DOOR PROTECTION MANUFACTURER: ACROVYN PRODUCT: SOLID COLORS COLOR: OYSTER GRAY #929 THICKNESS: 0.040" TEXTURE: SUEDE
AWP-7	ACOUSTIC WALL PANEL #7	LVT-7	LUXURY VINYL TILE	PT-WRP2	PAINT COLOR - HM DOOR FRAMES	WRP-2	WALL PROTECTION
	SPECIFICATION: 09 8405 ACOUSTICAL WALL PANELS MANUFACTURER: KIREI PRODUCT: CLOUD CITY PANEL COLOR: CAYENNE 029 THICKNESS: 12MM SIZE: 46" X 106"		SPECIFICATION: 09 6500 RESILIENT FLOORING MANUFACTURER: PATCRAFT COLLECTION: POLYCHROME STYLE NUMBER: 1746V THICKNESS: 0.098 IN COLOR: SAFFRON-V2 00870 SIZE: 9" X 48"		SPECIFICATION: 09 9000 PAINTING AND COATING MANUFACTURER: SHERWIN WILLIAMS COLOR: MATCH WRP-2		SPECIFICATION: 10 2600 WALL & DOOR PROTECTION MANUFACTURER: ACROVYN PRODUCT: SOLID COLORS COLOR: FRENCH CREAM #101 THICKNESS: 0.040" TEXTURE: SUEDE
AWP-8	ACOUSTIC WALL PANEL #8	LVT-8	LUXURY VINYL TILE	PT-WRP3	PAINT COLOR - HM DOOR FRAMES	WRP-3	WALL PROTECTION
	SPECIFICATION: 09 8405 ACOUSTICAL WALL PANELS MANUFACTURER: KIREI PRODUCT: CLOUD CITY PANEL COLOR: VINEYARD 017 THICKNESS: 12MM SIZE: 46" X 106"		SPECIFICATION: 09 6500 RESILIENT FLOORING MANUFACTURER: PATCRAFT COLLECTION: POLYCHROME STYLE NUMBER: 1746V THICKNESS: 0.098 IN COLOR: BALSAM-V2 00320 SIZE: 9" X 48"		SPECIFICATION: 09 9000 PAINTING AND COATING MANUFACTURER: SHERWIN WILLIAMS COLOR: MATCH WRP-3		SPECIFICATION: 10 2600 WALL & DOOR PROTECTION MANUFACTURER: ACROVYN PRODUCT: SOLID COLORS COLOR: CANTALOUPE #1583 THICKNESS: 0.040" TEXTURE: SUEDE
B-1	BASE - RUBBER	LVT- 9	LUXURY VINYL TILE	PT-WRP4	PAINT COLOR - HM DOOR FRAMES	WRP-4	WALL PROTECTION
	SPECIFICATION: 09 6500 RESILIENT FLOORING MANUFACTURER: TARKETT COLOR: 280 SHORELINE SIZE: 4" H		SPECIFICATION: 09 6500 RESILIENT FLOORING MANUFACTURER: PATCRAFT COLLECTION: POLYCHROME STYLE NUMBER: 1746V THICKNESS: 0.098 IN COLOR: INDIGO-V2 00490 SIZE: 9" X 48"		SPECIFICATION: 09 9000 PAINTING AND COATING MANUFACTURER: SHERWIN WILLIAMS COLOR: MATCH WRP-4		SPECIFICATION: 10 2600 WALL & DOOR PROTECTION MANUFACTURER: ACROVYN PRODUCT: SOLID COLORS COLOR: REGAL PURPLE #529 THICKNESS: 0.040" TEXTURE: SUEDE
B-2	BASE - RUBBER	PL-1	PLASTIC LAMINATE	PT-WRP5	PAINT COLOR - HM DOOR FRAMES	WRP-5	WALL PROTECTION
	SPECIFICATION: 09 6500 RESILIENT FLOORING MANUFACTURER: TARKETT COLOR: 20 CHARCOAL SIZE: 4" H		SPECIFICATION: 06 4100 ARCHITECTURAL WOOD CASEWORK MANUFACTURER: WILSONART COLOR: CHARCOAL VELVET 15504-31 FINISH: TRACELESS		SPECIFICATION: 09 9000 PAINTING AND COATING MANUFACTURER: SHERWIN WILLIAMS COLOR: MATCH WRP-5		SPECIFICATION: 10 2600 WALL & DOOR PROTECTION MANUFACTURER: ACROVYN PRODUCT: SOLID COLORS COLOR: ASPEN #648 THICKNESS: 0.040" TEXTURE: SUEDE
B-3	BASE - 6" TILE BASE (RR 169, 116, 202)	PL-2	PLASTIC LAMINATE	PT-WRP6	PAINT COLOR - HM DOOR FRAMES	WRP-6	WALL PROTECTION
	SPECIFICATION: 09 3000 TILING MANUFACTURER: EMSEER TILE STYLE: UPTOWN COLOR: WASHINGTON SIZE: 6" X 12" COVE BASE		SPECIFICATION: 06 4100 ARCHITECTURAL WOOD CASEWORK MANUFACTURER: FORMICA COLOR: WHITE DROPS 8824-58 FINISH: MATTE		SPECIFICATION: 09 9000 PAINTING AND COATING MANUFACTURER: SHERWIN WILLIAMS COLOR: MATCH WRP-6		SPECIFICATION: 10 2600 WALL & DOOR PROTECTION MANUFACTURER: ACROVYN PRODUCT: SOLID COLORS COLOR: BALTIC BLUE #1526 THICKNESS: 0.040" TEXTURE: SUEDE


GENERAL NOTES - FINISH SCHEDULE

- A WHERE "VARIES" SEE INTERIOR ELEVATION.
- B FLOOR FINISHES ARE TO EXTEND UNDER TOEKICKS, OPEN COUNTERTOPS, AND EQUIPMENT
- C PROVIDE TRANSITION STRIPS WHERE UNLIKE MATERIALS MEET
- D SEE SLAB PLANS FOR FLOOR DRAIN LOCATIONS
- E ALL ROOMS NOT ELEVATED ARE TO BE PAINTED PT-1 (WALLS, GYPSUM CEILINGS, EXPOSED STRUCTURE, AND PIPES) AND HAVE BASE: B-1.
- F TRANSITIONS BETWEEN DIFFERENT FLOORING TO OCCUR DIRECTLY UNDER DOOR WHERE APPLICABLE.
- G FLOOR FINISH PATTERNS ARE NOT REPRESENTATIVE OF ACTUAL MATERIAL PATTERN, SCALE, OR DIRECTION, UNLESS NOTED OTHERWISE.
- H REFER TO INTERIOR DETAILS FOR STANDARD FLOOR FINISH TRANSITION DETAILS




BID AND PERMIT SET
KLAMATH COMMUNITY COLLEGE
CHILDCARE LEARNING CENTER
PROJECT # : 2331.00
KLAMATH COMMUNITY COLLEGE
7390 S. 6TH ST. KLAMATH FALLS, OR 97603


SHEET TITLE:		
ROOM FINISH AND MATERIALS LEGEND		
REVISIONS:		
#	DESCRP.	DATE
ISSUE DATE: 08/01/2025		

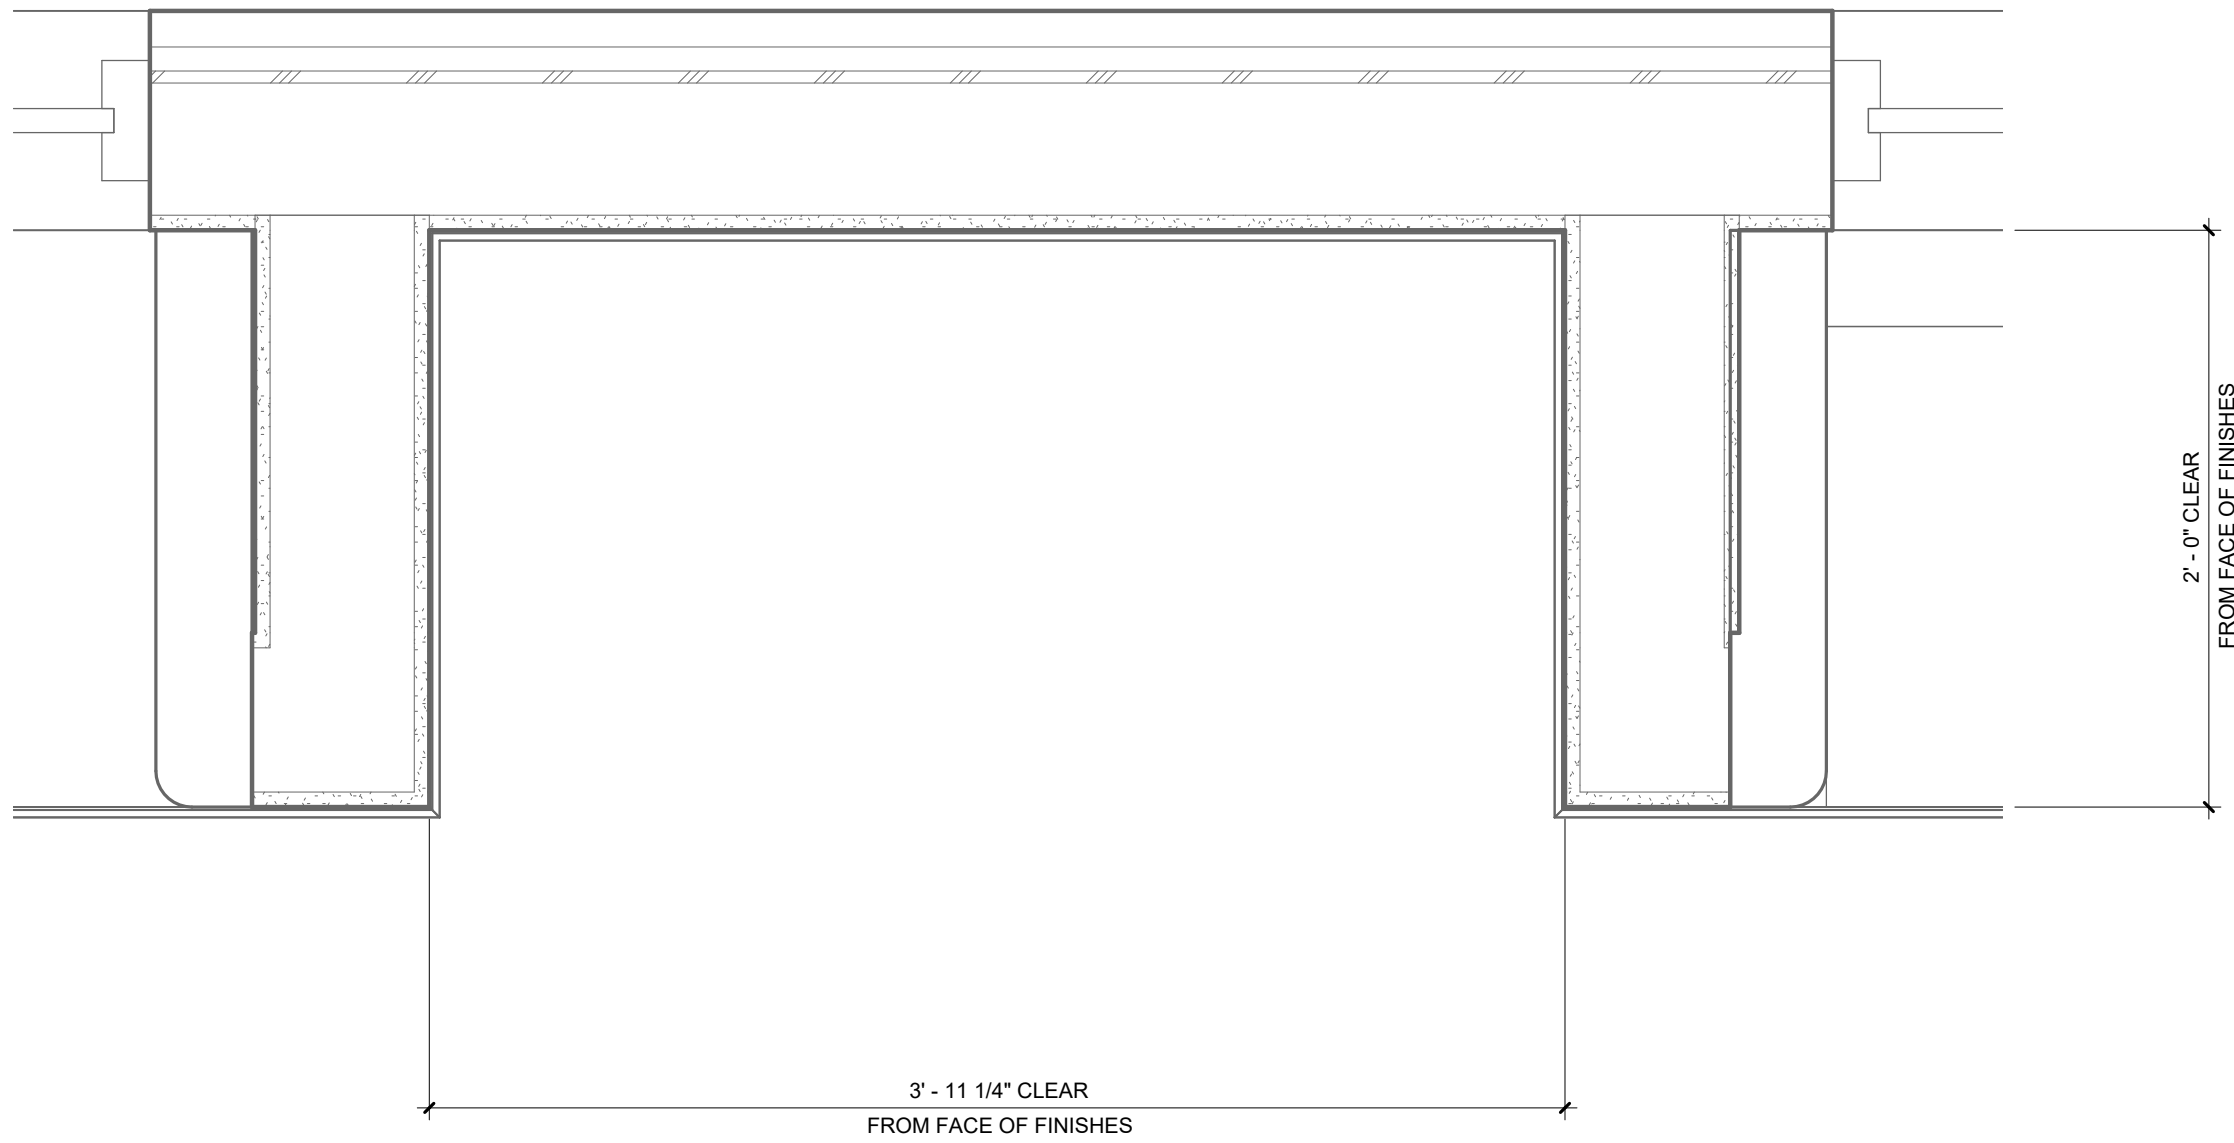


4 PLAN DETAIL @ FUTURE OPERARABLE PARTITION TYP.
1 1/2" = 1'-0"

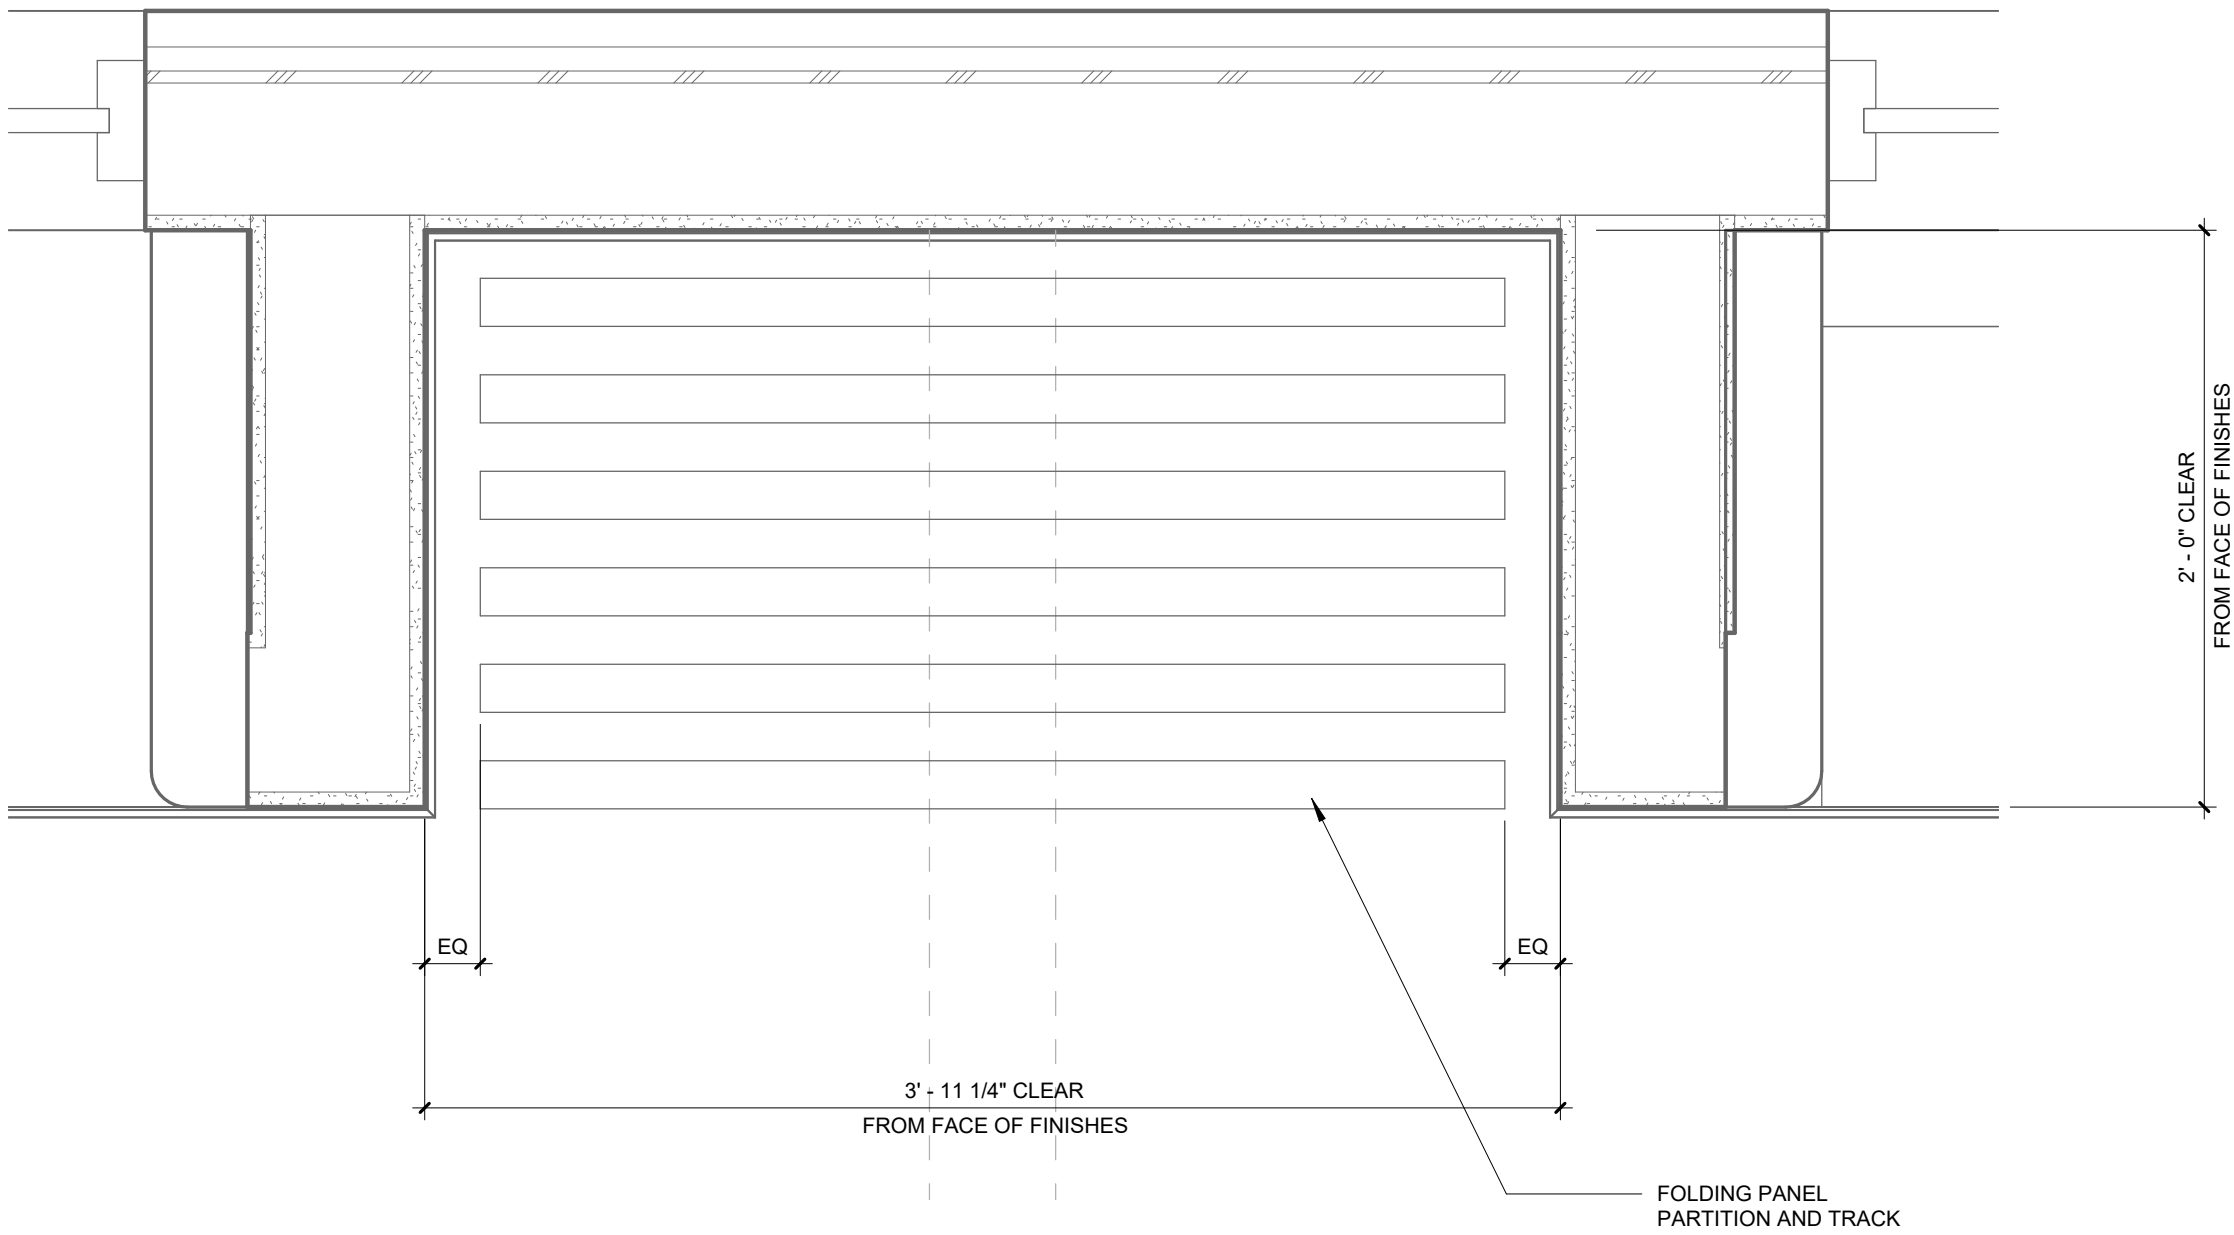

2 PLAN DETAIL @ OPERARABLE PARTITION TYP.
1 1/2" = 1'-0"

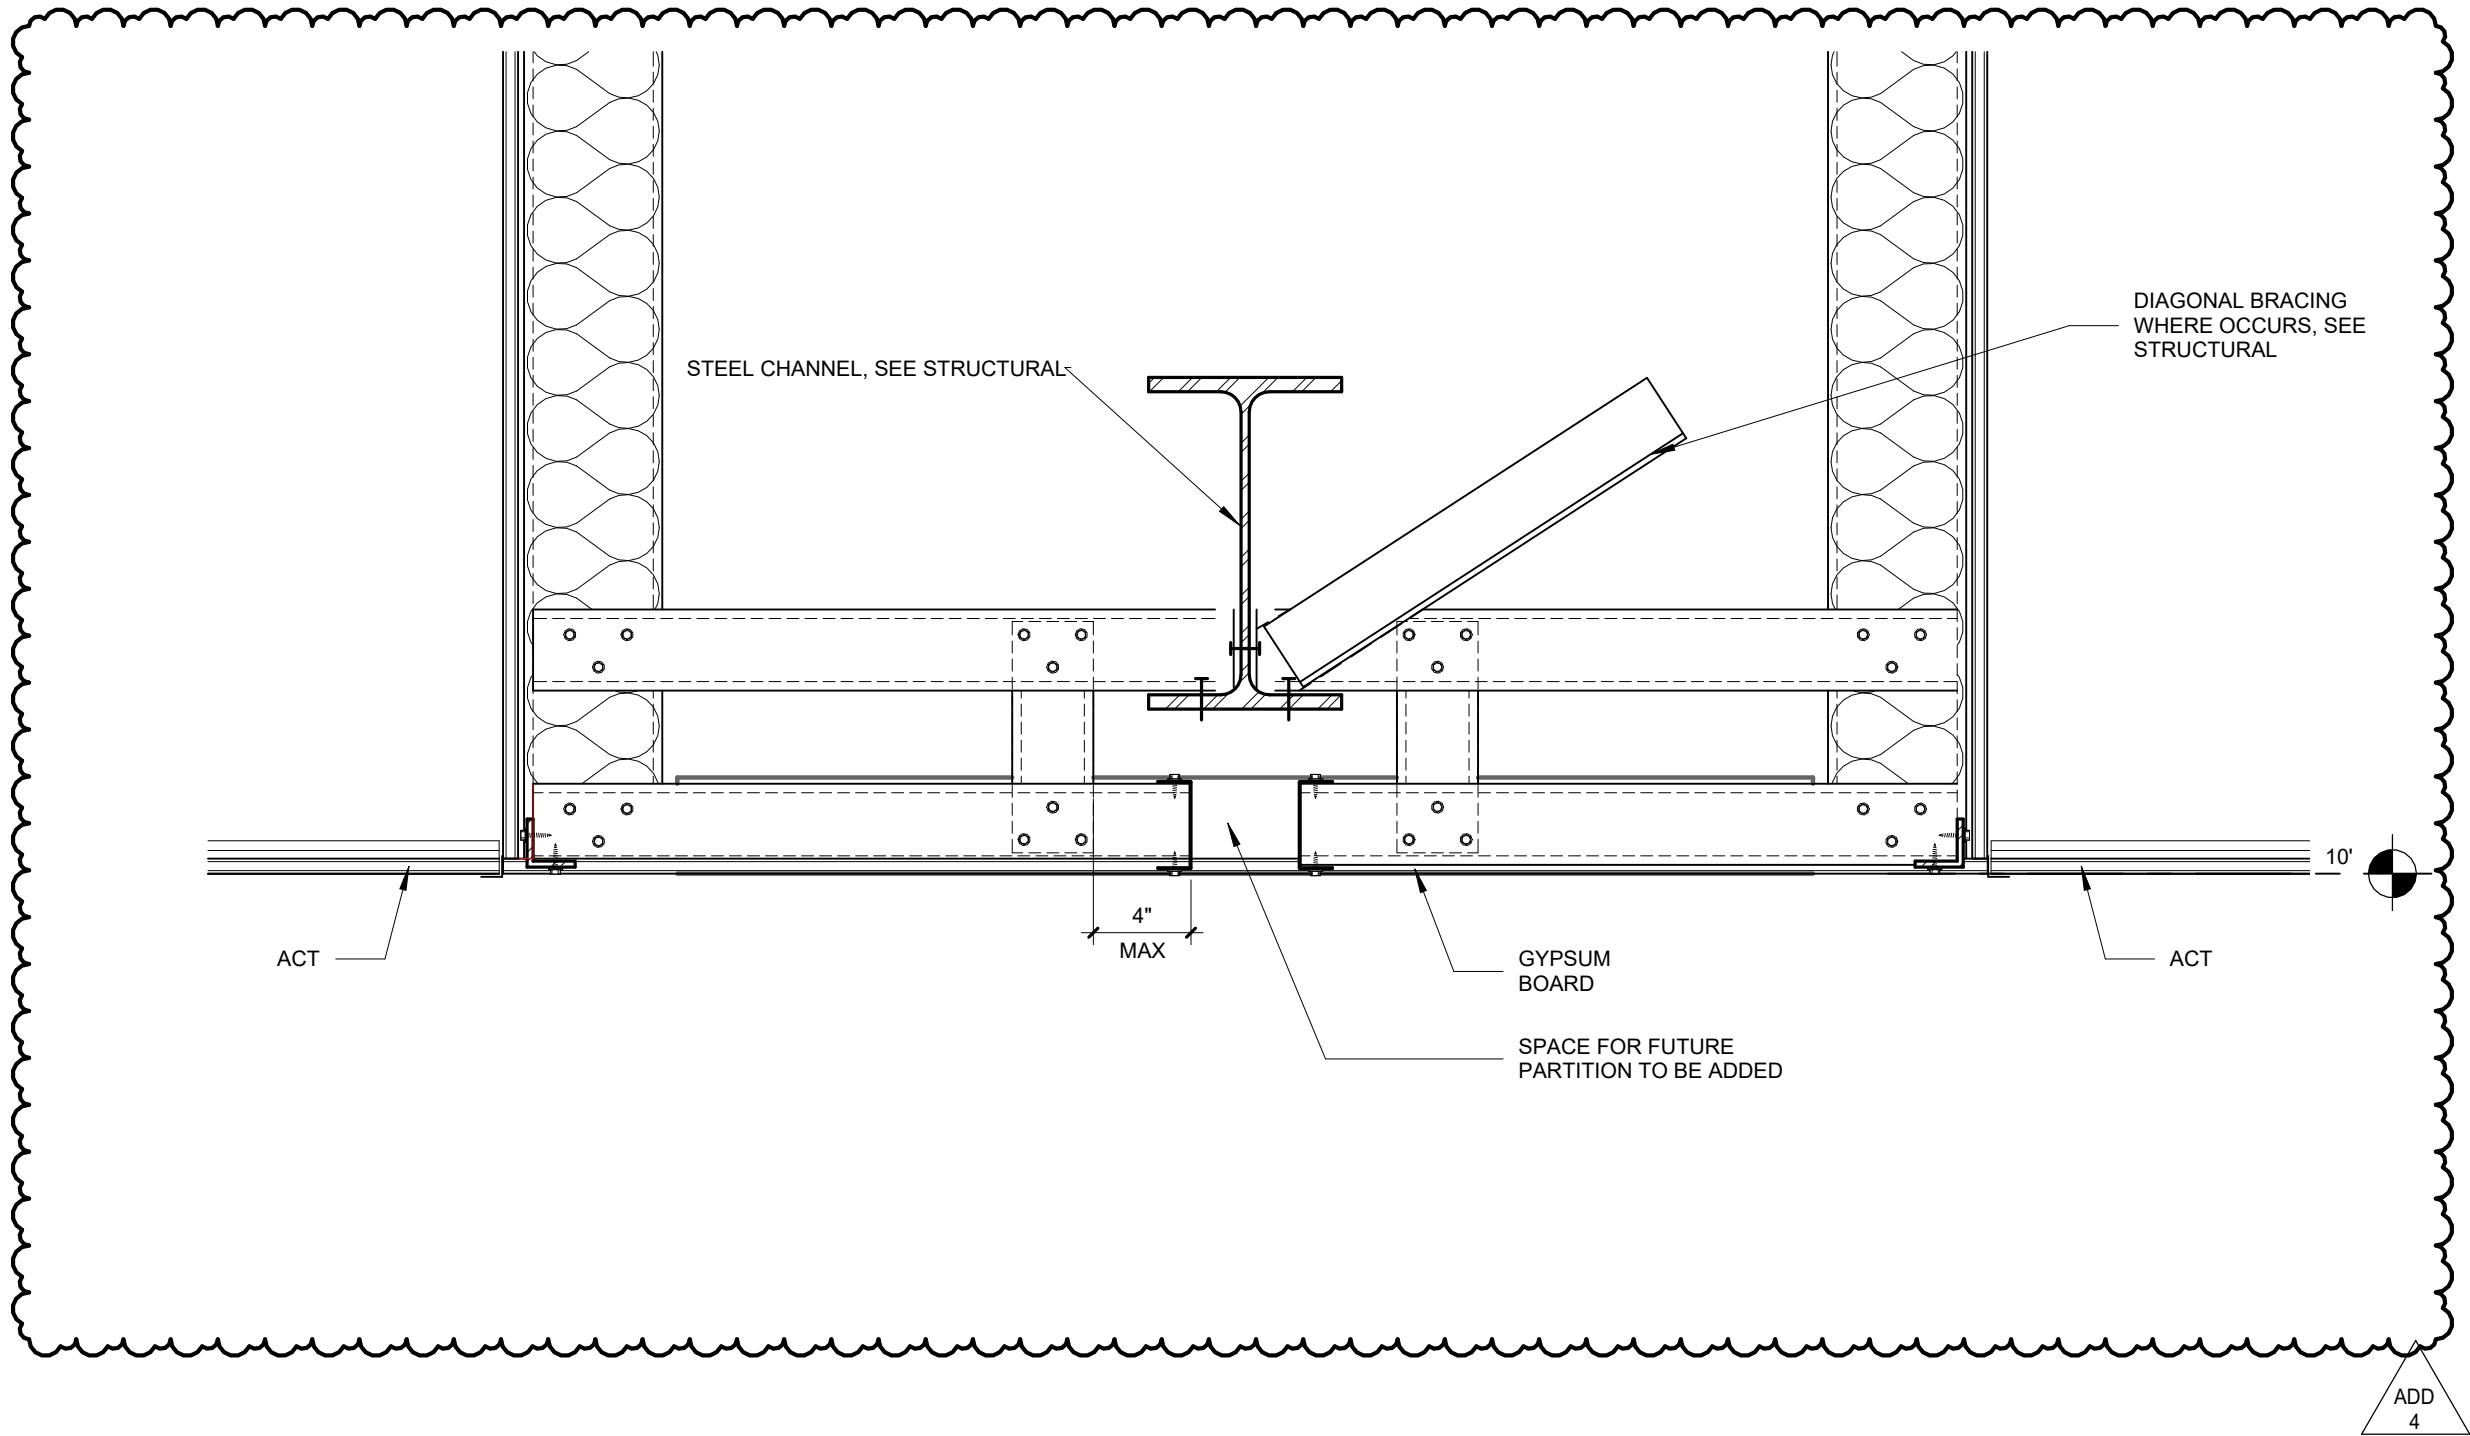


3 SECTION @ FUTURE FOLDING PANEL / PARTITION
1 1/2" = 1'-0"

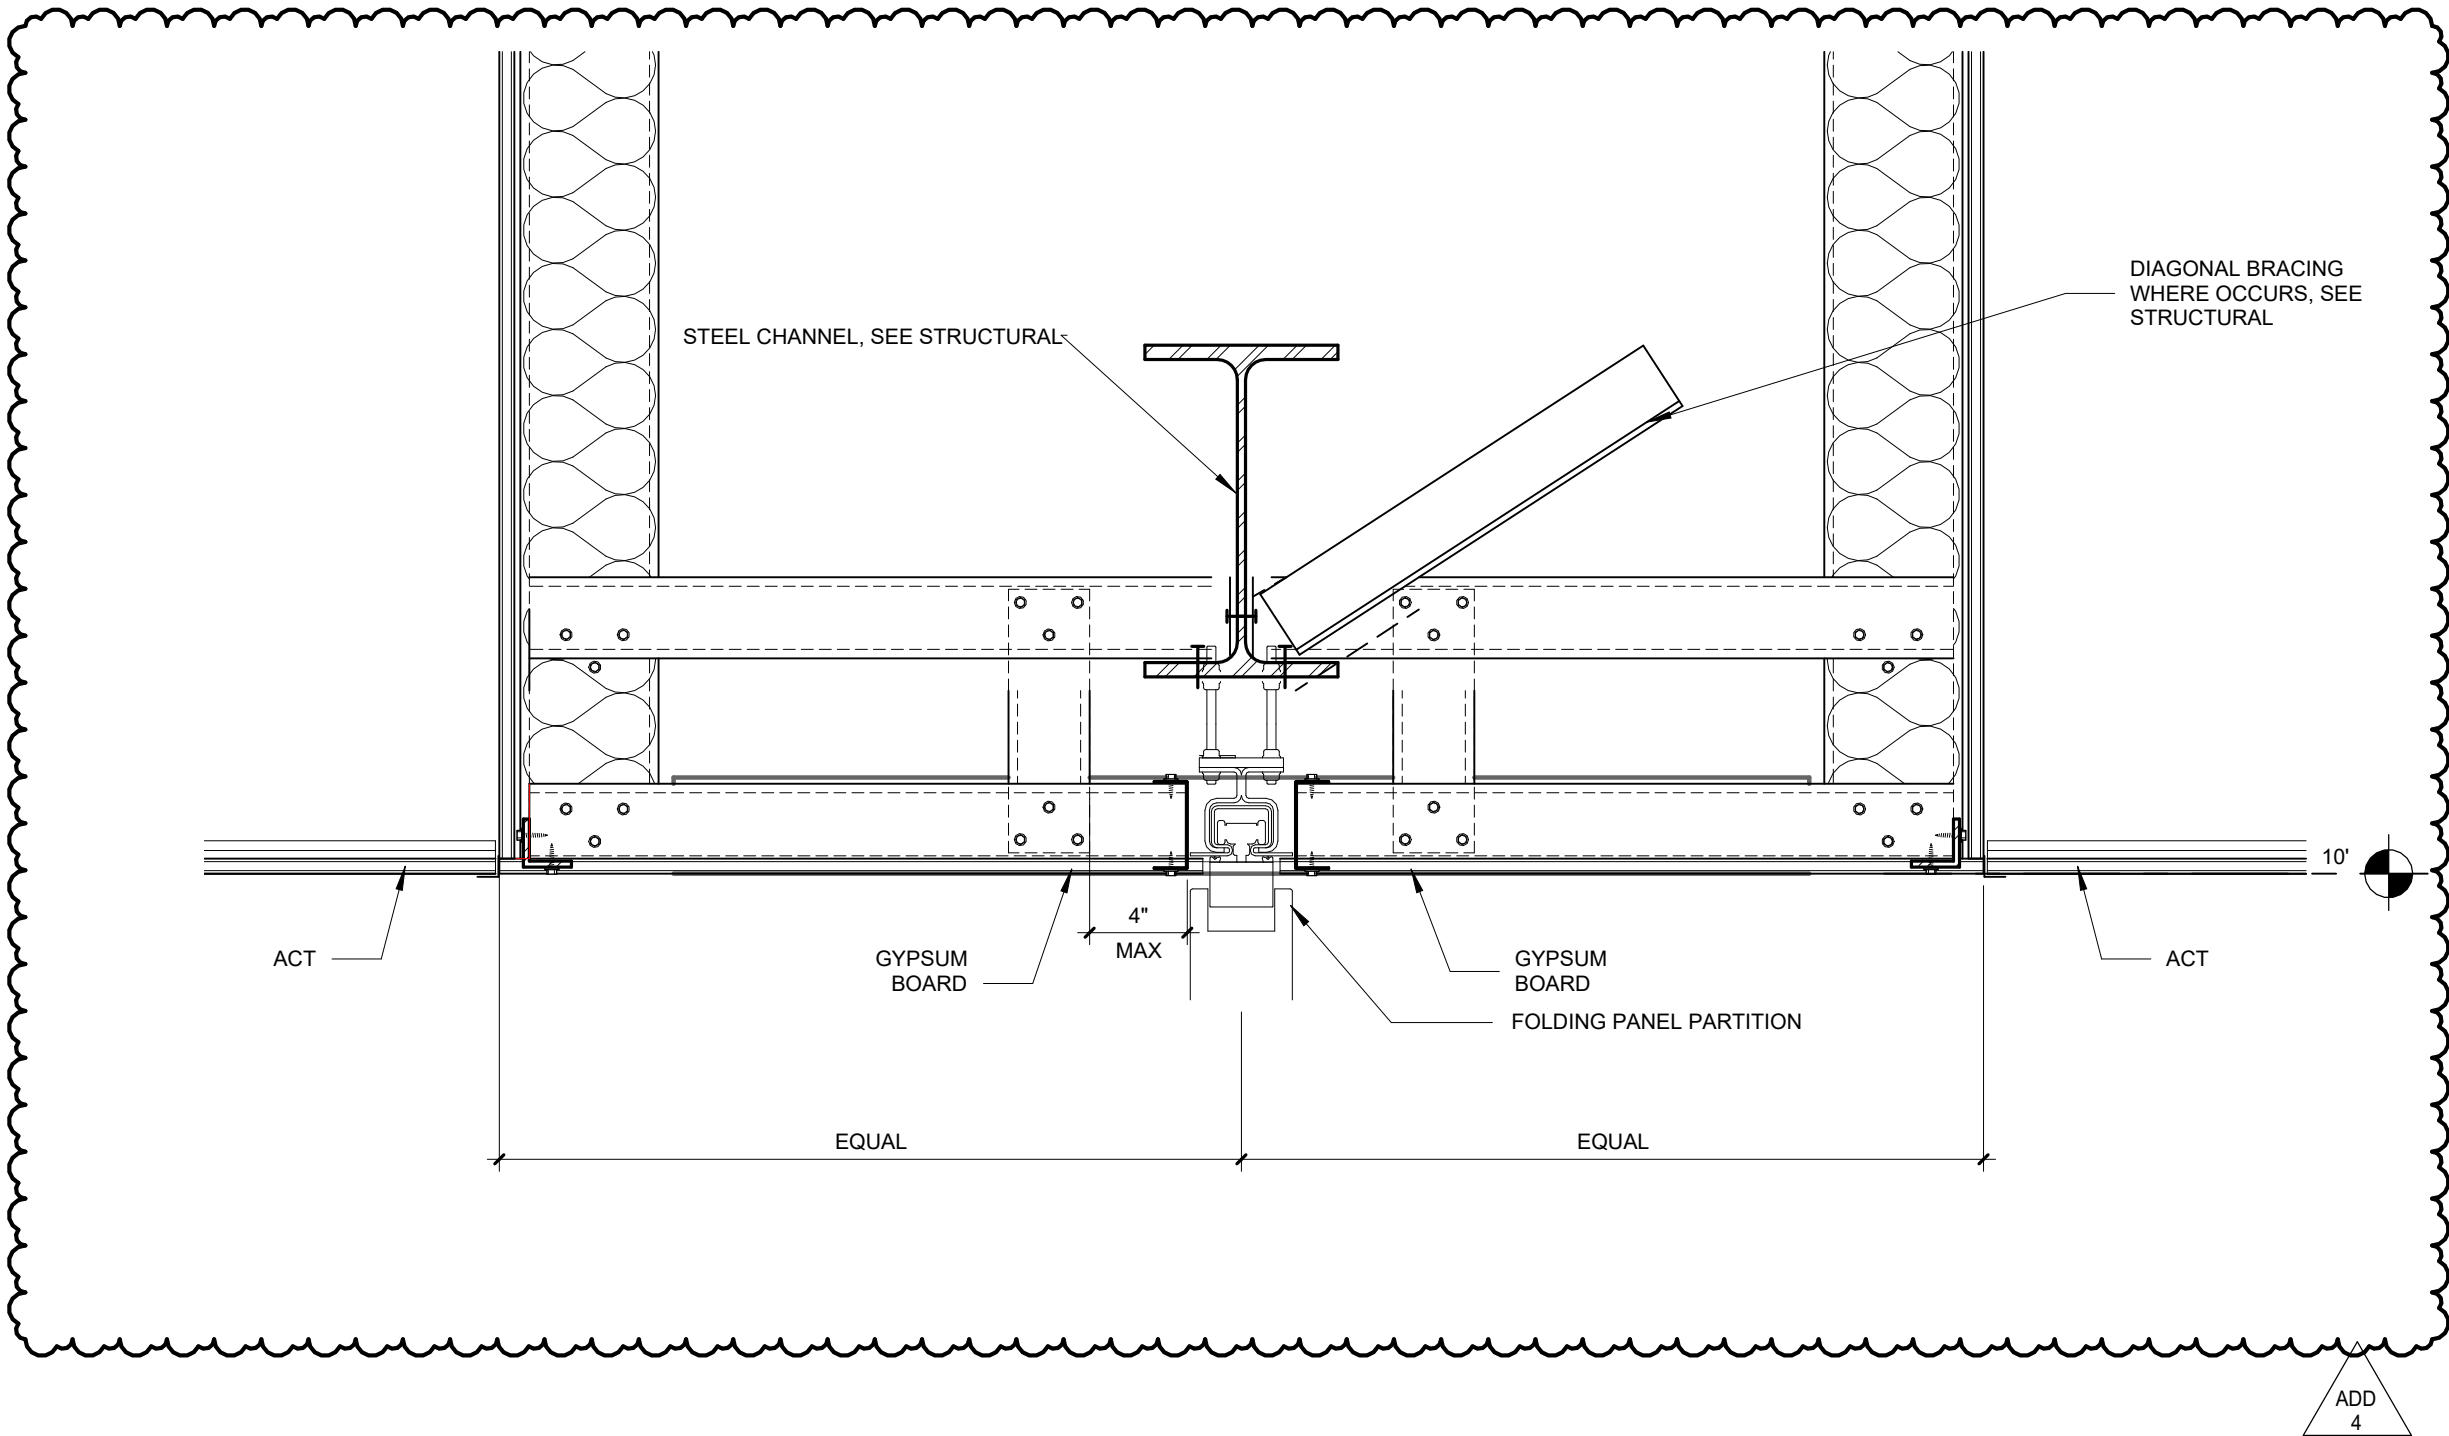

1 SECTION @ FOLDING PANEL / PARTITION
1 1/2" = 1'-0"


HEIGHTS FOR CHILDREN (AGES 3-4)

RESTROOMS: 126; 128; 131; 133; 136; 138; 141; 143; 158; 160; 162; 165

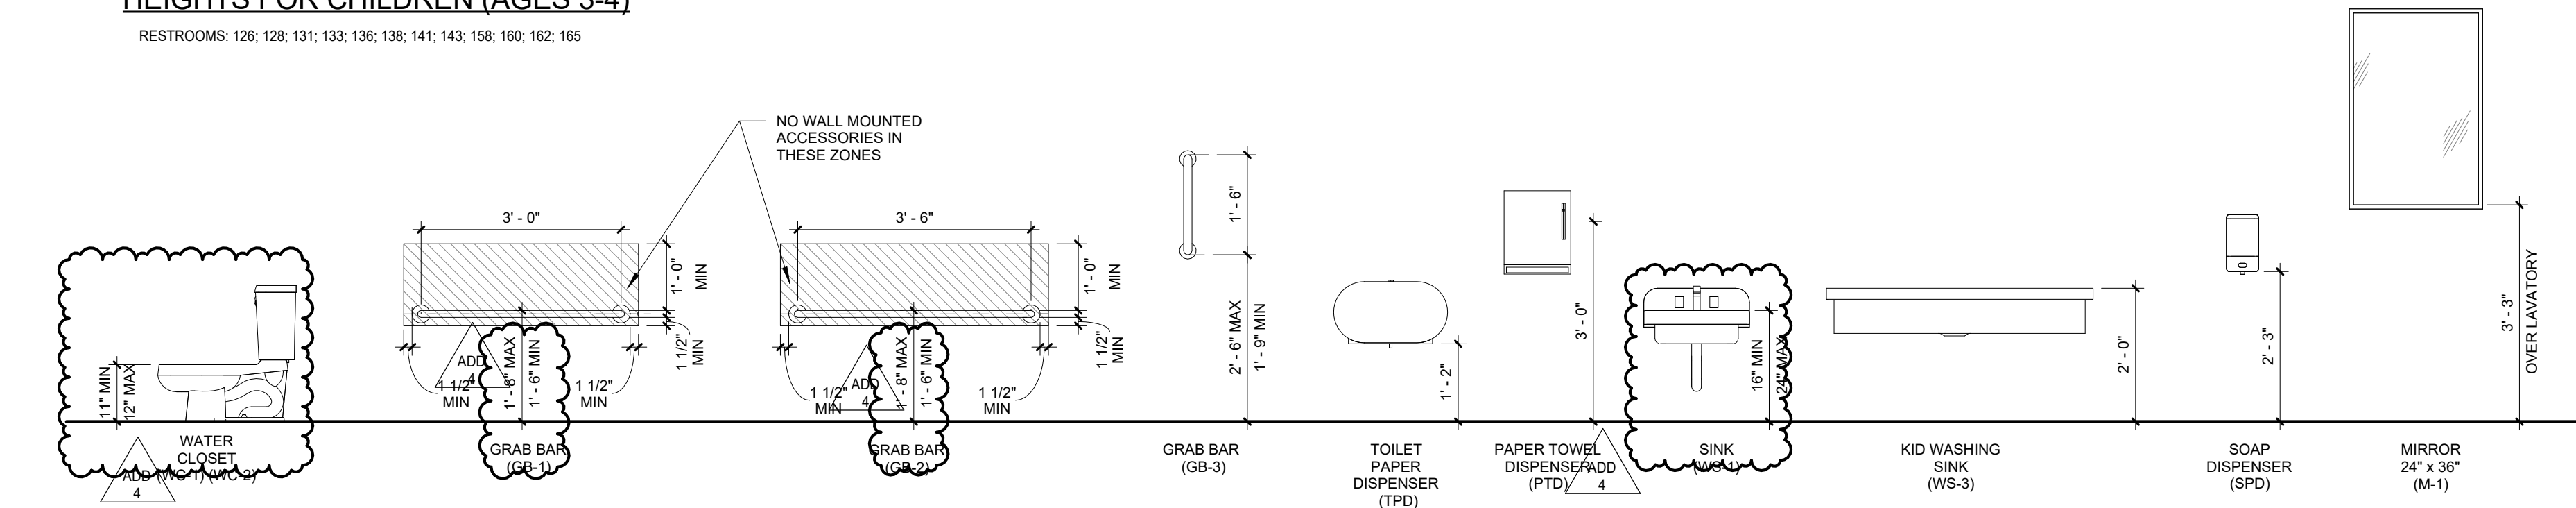


HEIGHTS FOR ADULTS


RESTROOMS: 116; 169; 170; 202

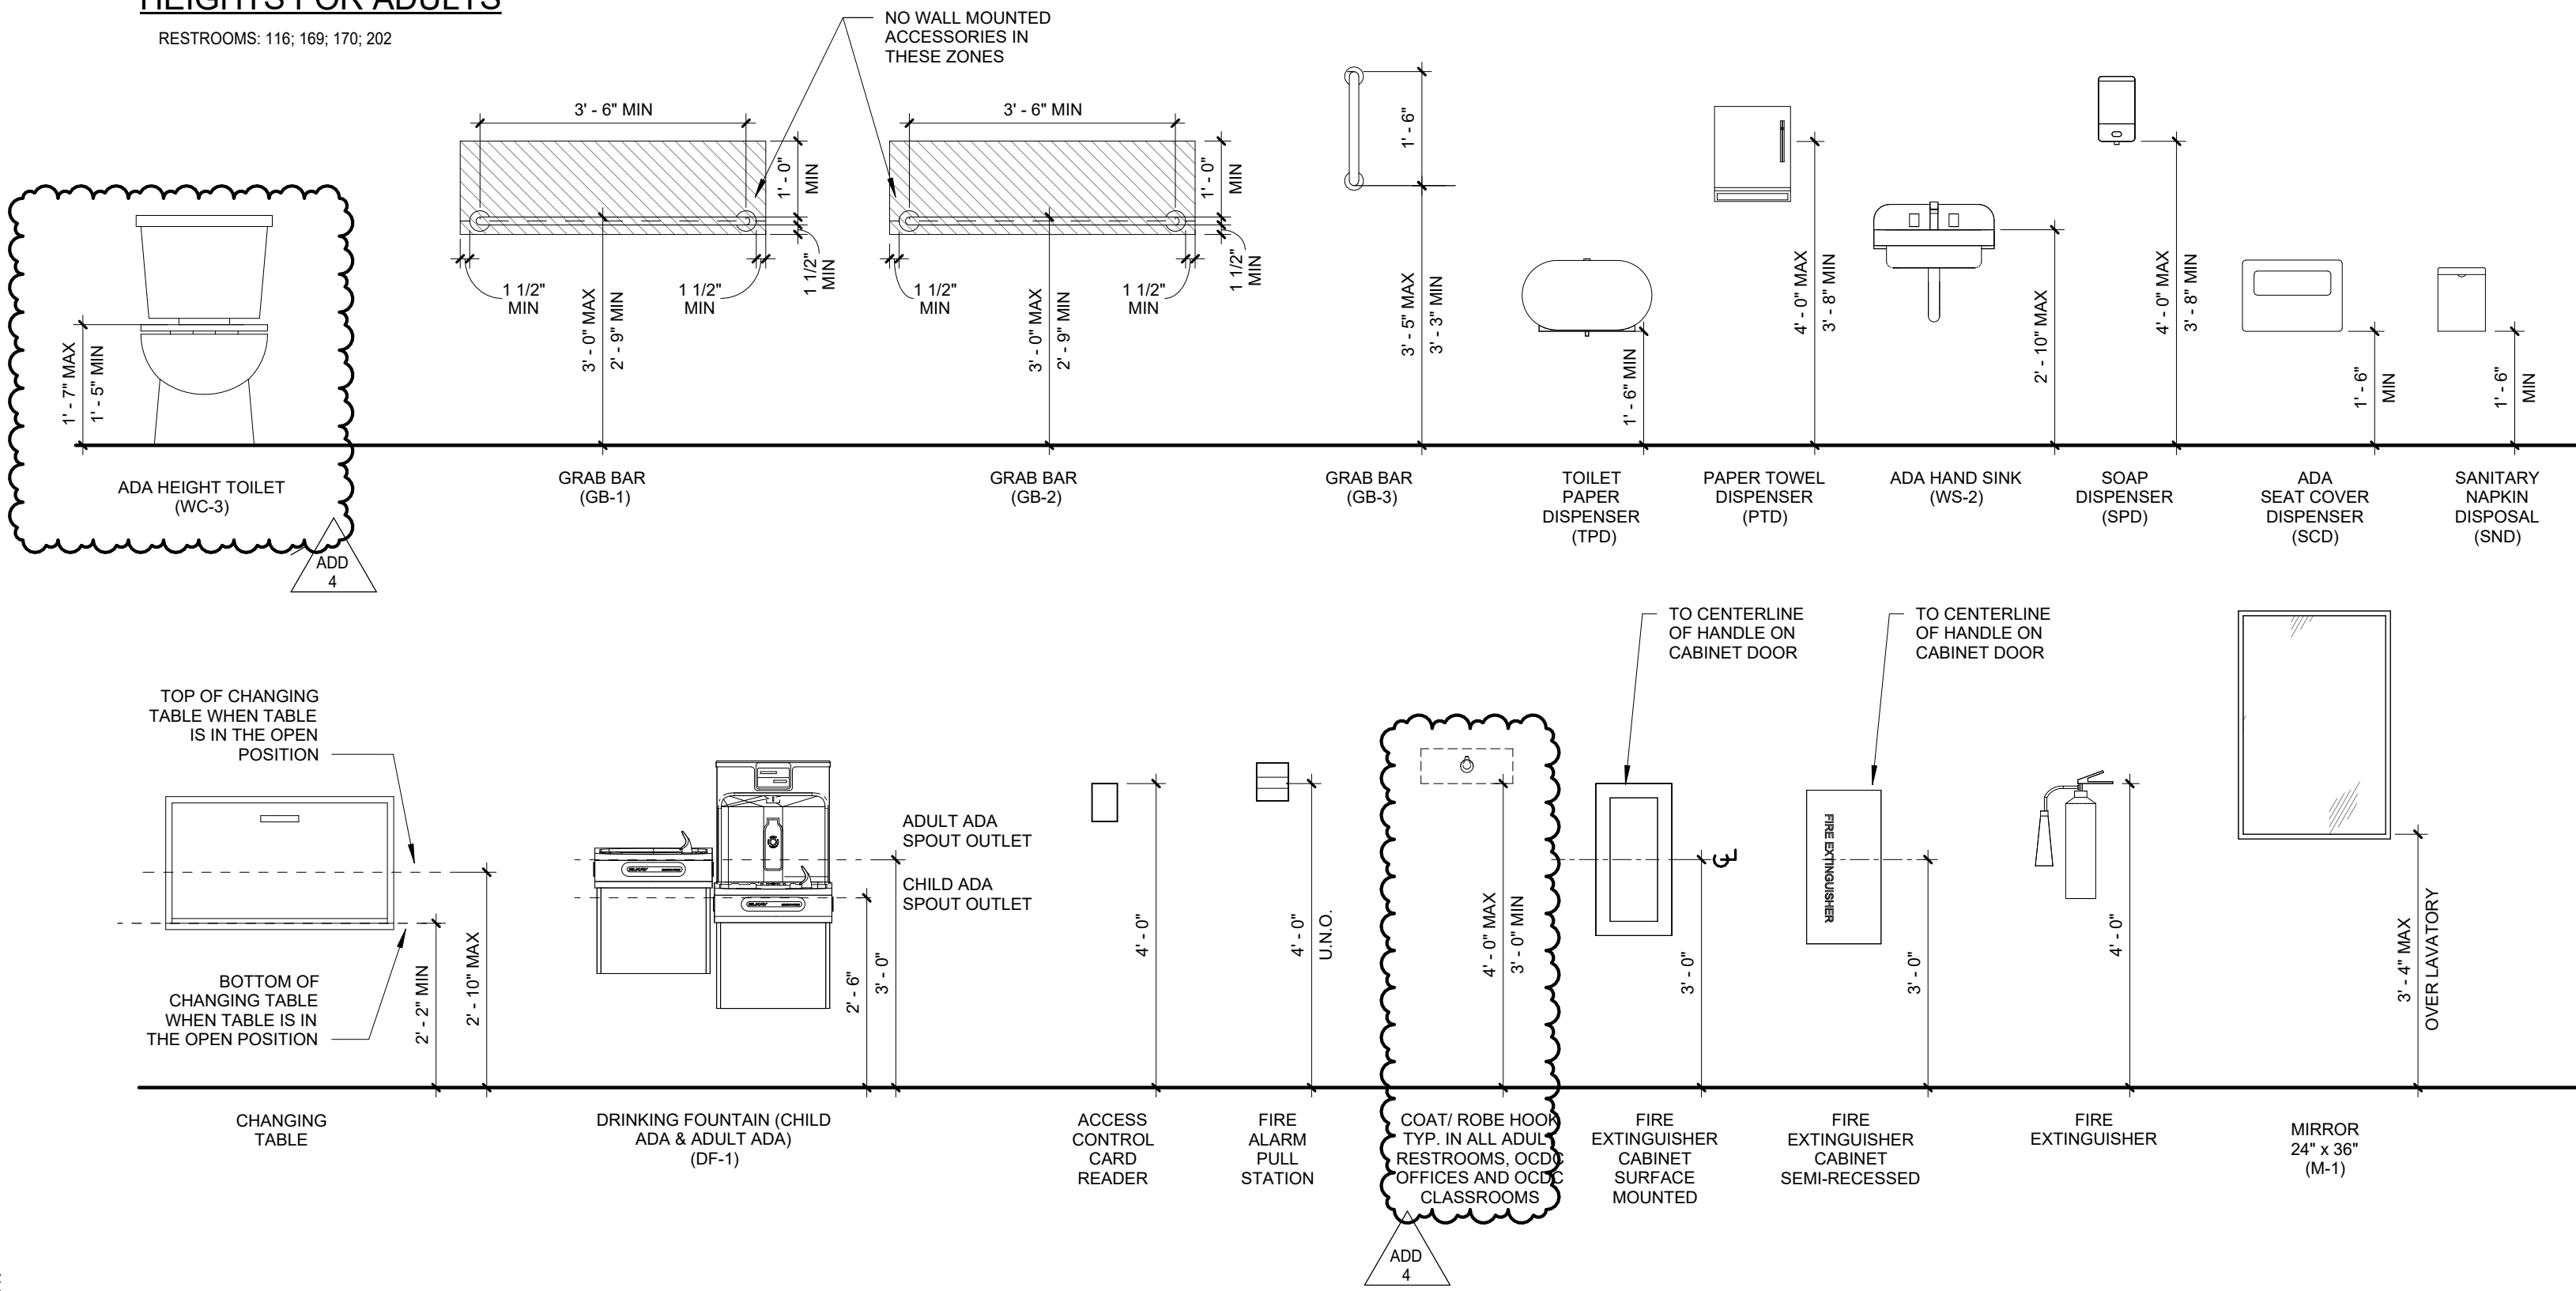

ADA TOILET STALL ACCESSORY PLAN CHILDREN (AGE 3-4)

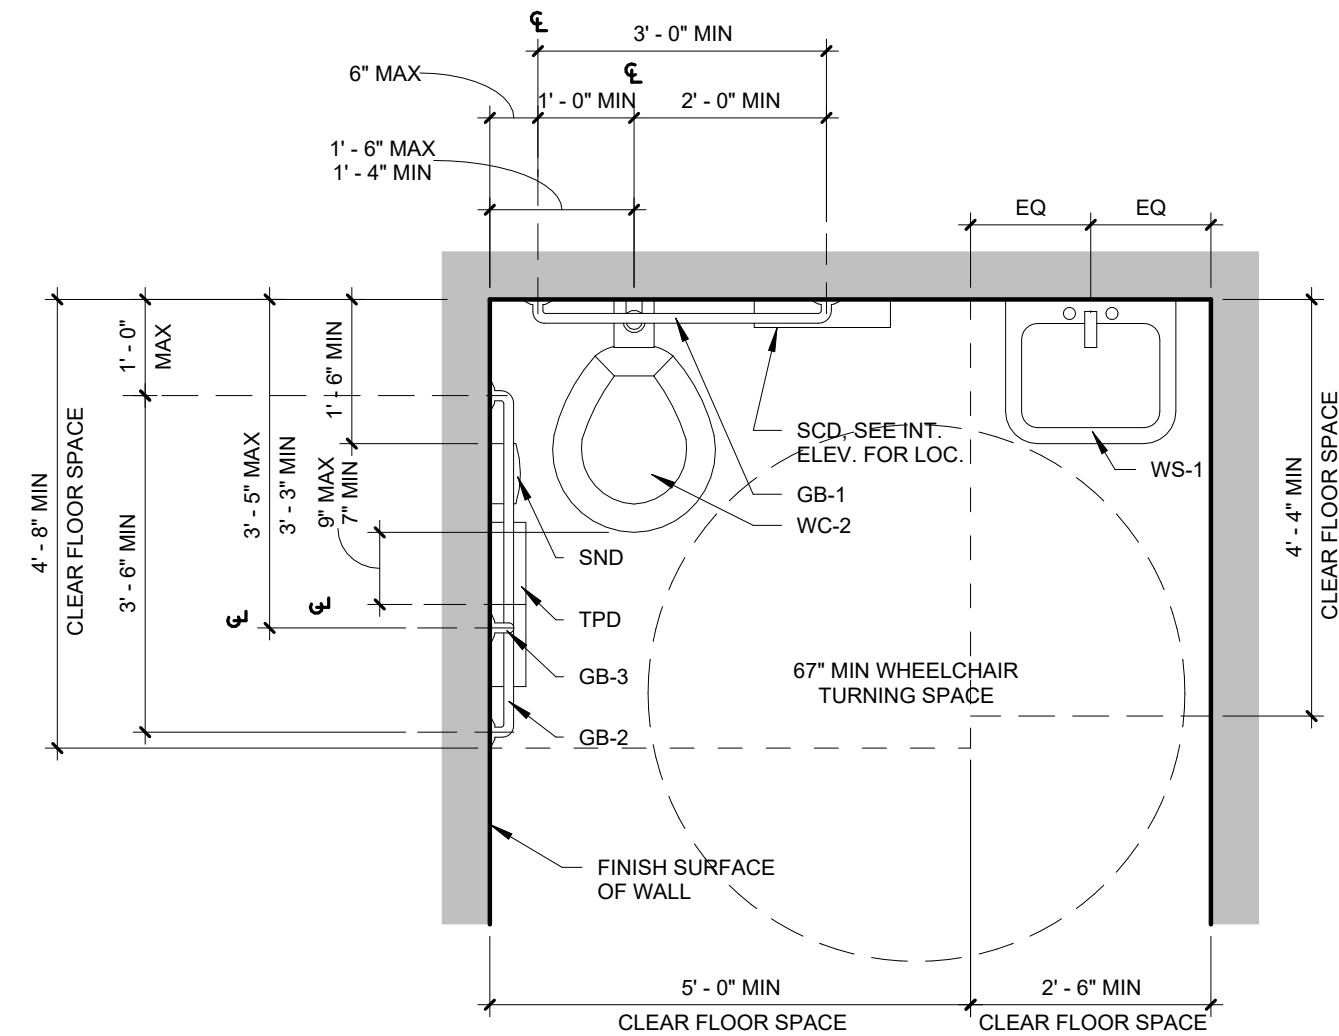

ADA TOILET STALL ACCESSORY PLAN - ADULT

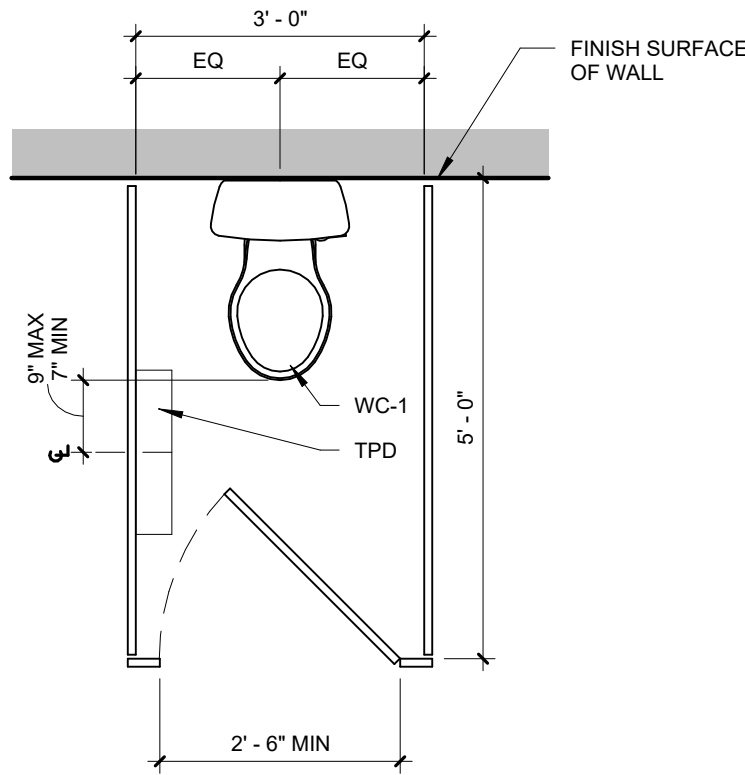


COMPARTMENT TOILET




- A. SEE FINISH PLANS FOR CORNER GUARD LOCATIONS.
- B. INTERIOR ELEVATIONS ARE DRAWN IN TRUE DIMENSIONS, U.N.O. (I.E. ANGLED, CURVED, ETC.)
- C. SEE PROJECT MANUAL FINISH PLANS, REFLECTED CEILING PLANS, INTERIOR ELEVATIONS, AND INTERIOR FINISH LEGEND FOR ADDITIONAL FINISH INFORMATION
- D. SEE DOOR AND FRAME TYPES FOR ADDITIONAL FINISH INFORMATION AND REFERENCE
- E. PROVIDE BLOCKING AND BACKING FOR ALL WALL-MOUNTED EQUIPMENT AND FIXTURES TO BE FURNISHED BY THE CONTRACTOR OR OWNER
- F. SEE ALSO ELECTRICAL, MECHANICAL, PLUMBING, AND TECHNOLOGY DRAWINGS FOR ADDITIONAL WALL MOUNTED EQUIPMENT AND FIXTURES
- G. ALL ROOMS TO RECEIVE PT1 PAINT, AND B1 RUBBER BASE U.N.O.
- H. SEE MOUNTING HEIGHT SCHEDULE. FOR HEIGHTS NOT NOTED ON
- I. PROVIDE PIPE WRAP AT ADA SINKS, TYP.


01 1100-A	FLAT SCREEN DISPLAY AND MOUNTING BRACKET, OFCI. PROVIDE BLOCKING IN WALL AS NECESSARY.
01 1100-B	PAPER TOWEL DISPENSER, OFCI
01 1100-C	SOAP DISPENSER, OFCI
06 2000-A	1 X 5 PAINTED MDF CHAIR RAIL
06 4100-B	23" DEEP BASE CABINET WITH DOOR, DRAWER AND ADJUSTABLE SHELF.
06 4100-C	12" DEEP UPPER CABINET WITH DOORS AND ADJUSTABLE SHELVES, PLAIN FINISH AT UNDERSIDE OF CABINET, TYP
06 4100-D	24" DEEP WARDROBE CABINET WITH FIXED SHELVE AND ONE CLOTHING ROD, ADJUSTABLE SHELVINGS ON OTHER SIDE OF CABINET.
06 4100-E	24" DEEP FULL HEIGHT BOOKCASE WITH ADJUSTABLE SHELVES
06 4100-G	23" DEEP ACCESSIBLE BASE SINK CABINET WITH ATTACHED TOE KICK
06 4100-H	23" DEEP BASE SINK CABINET
10 1101-A	MARKERBOARD 4' X 8'
10 1123-A	TACKABLE WALL SYSTEM
10 2239-A	FOLDING PANEL PARTITION
10 2800-L	ROBE HOOK
12 3600-C	24" DEEP COUNTERTOP WITH 6" BACKSPLASH
22 0000-D	SINK, SEE PLUMBING

WVP-X	ACOUSTIC WALL PANEL - SEE COLOR ON ROOM AND MATERIALS LEGEND	PL-1	PLASTIC LAMINATE - TYPE 1 (CASEWORK)
B-1	4" RUBBER BASE 280 SHORELINE	PL-2	PLASTIC LAMINATE - TYPE 2 (COUNTERTOPS)
B-2	4" RUBBER BASE 20 CHARCOAL	T-2	WALL TILE - ICE WHITE 0025
B-3	6" TILE BASE	T-3	WALL TILE - TRANQUILITY 0059
WRP-1	WALL PROTECTION - FRP	WRP-1	WALL PROTECTION - GREY
PT-1	PAINT-MAIN	WRP-X	WALL PROTECTION - SEE COLOR ON FINISH/ FLOOR PLANS
PC-WRPX	PAINT- SEE COLOR ON ROOM AND MATERIALS LEGEND		

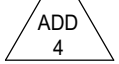


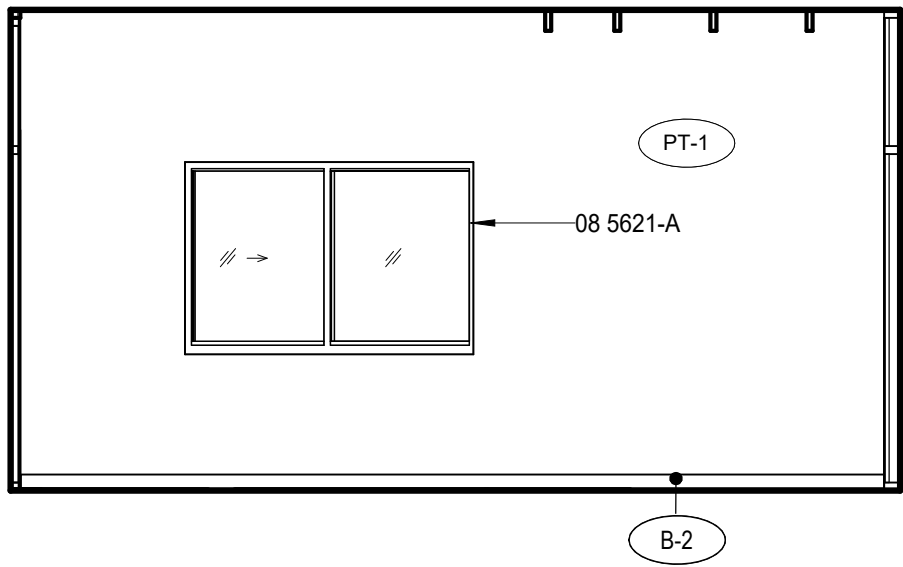


1 100 VESTIBULE - SW
1/4" = 1'-0"

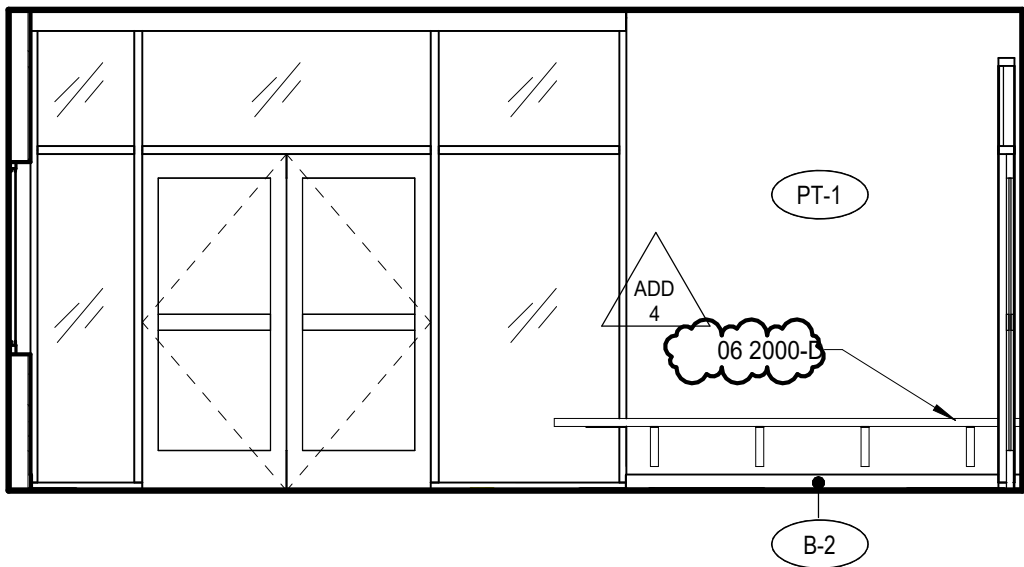


2 100 VESTIBULE - NW
1/4" = 1'-0"

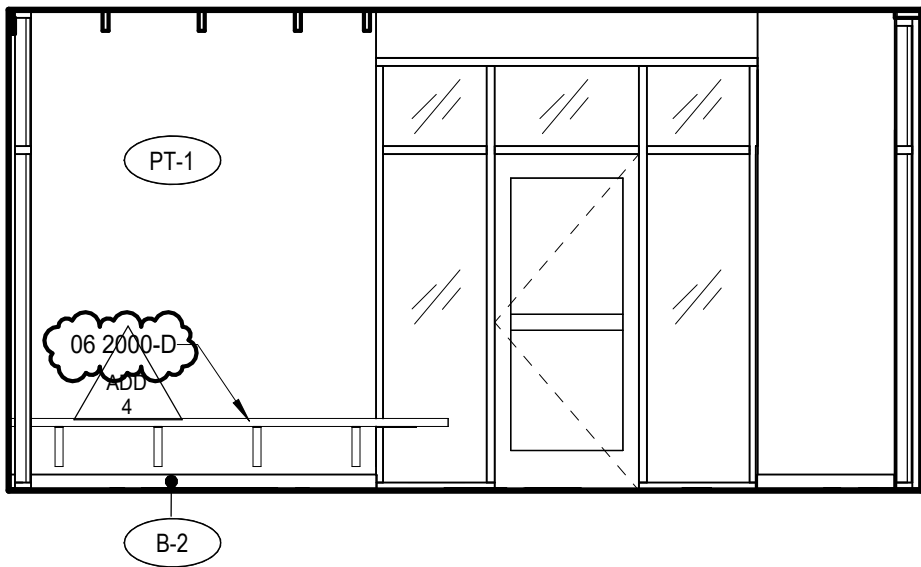


3 100 VESTIBULE - NE
1/4" = 1'-0"

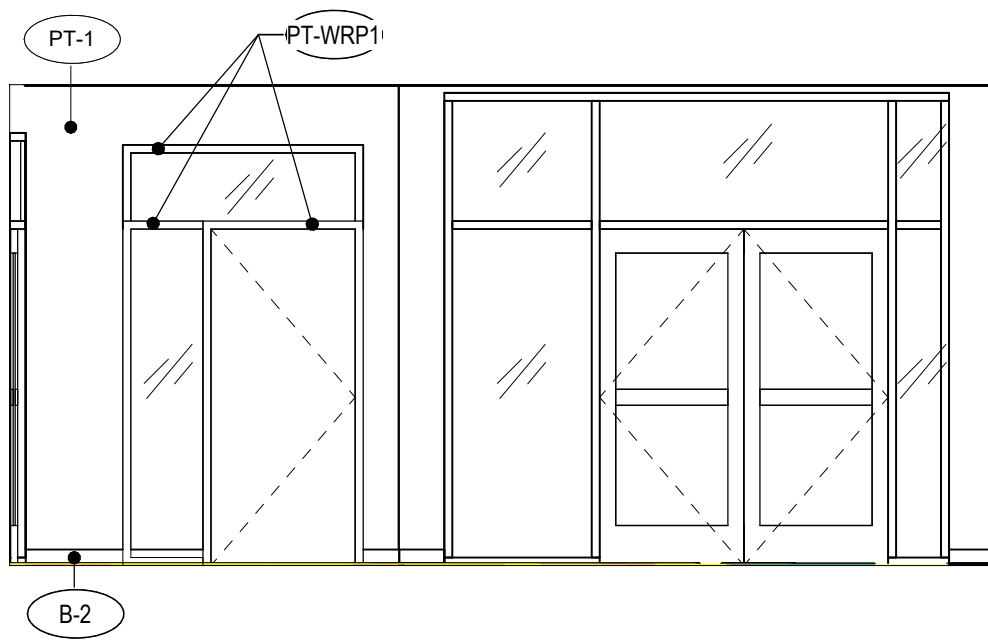


4 100 VESTIBULE - SE
1/4" = 1'-0"

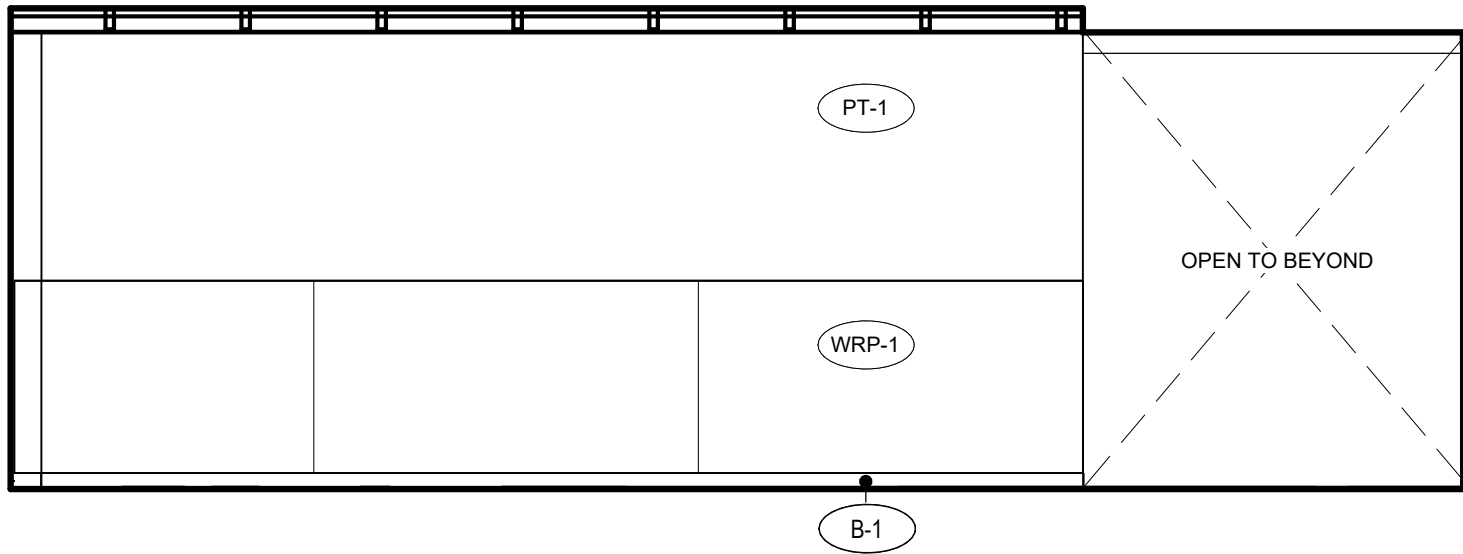


5 101 ENTRY - S
1/4" = 1'-0"

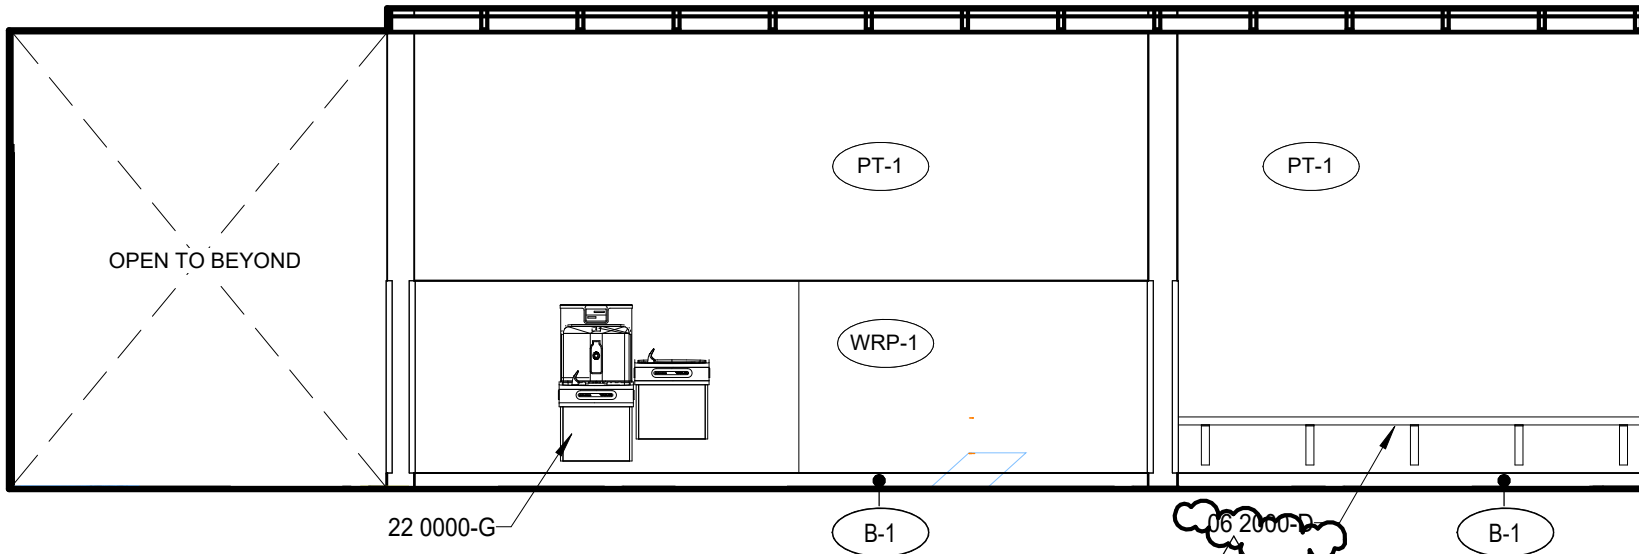


6 101 ENTRY - NE
1/4" = 1'-0"

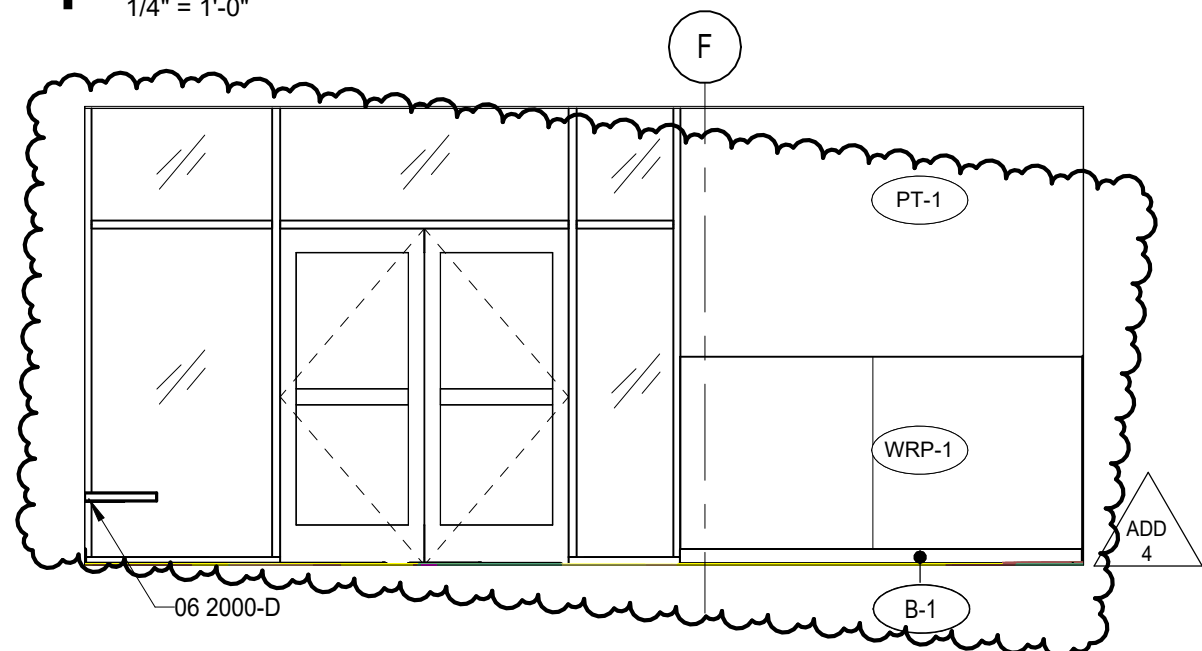


11 ENTRY 101 - SE
1/4" = 1'-0"

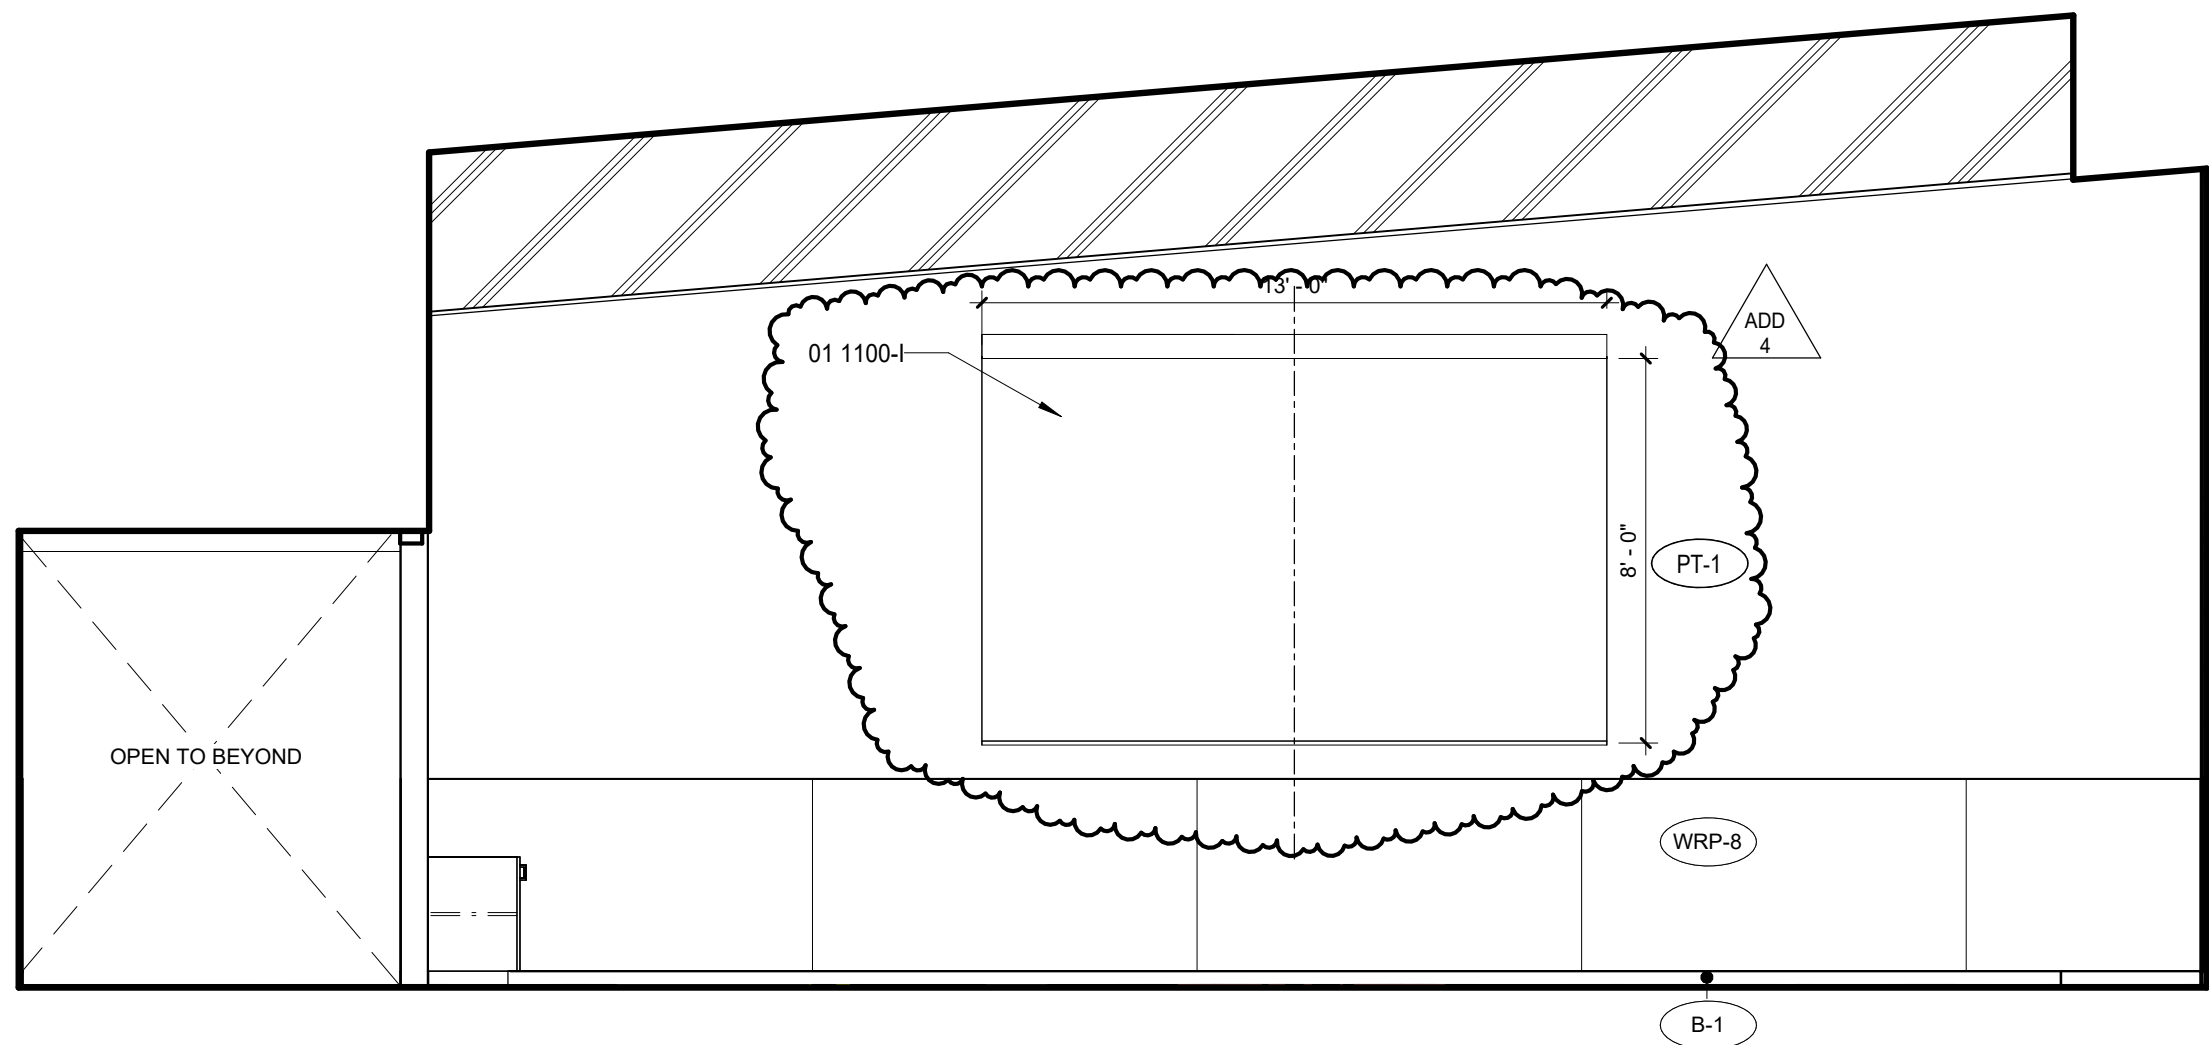


7 102 COMMONS - S
1/4" = 1'-0"

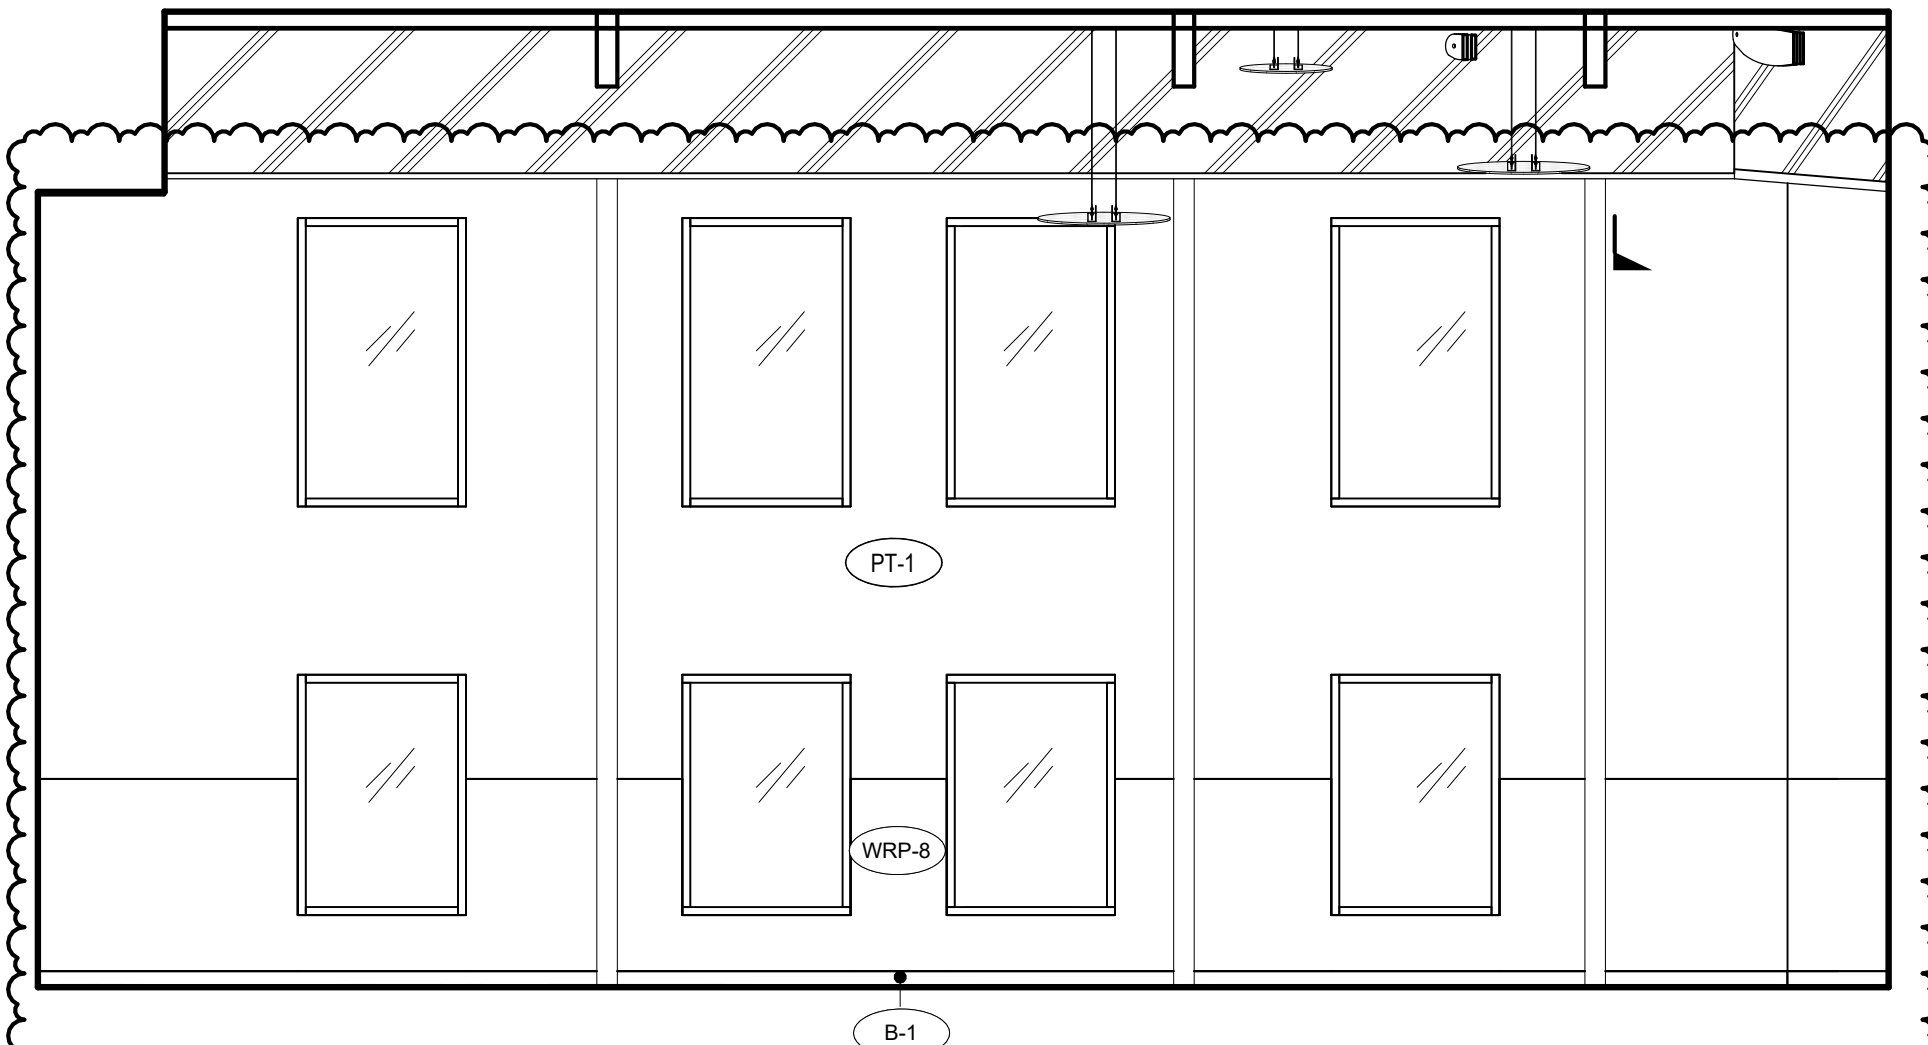

8 102 COMMONS - W
1/4" = 1'-0"

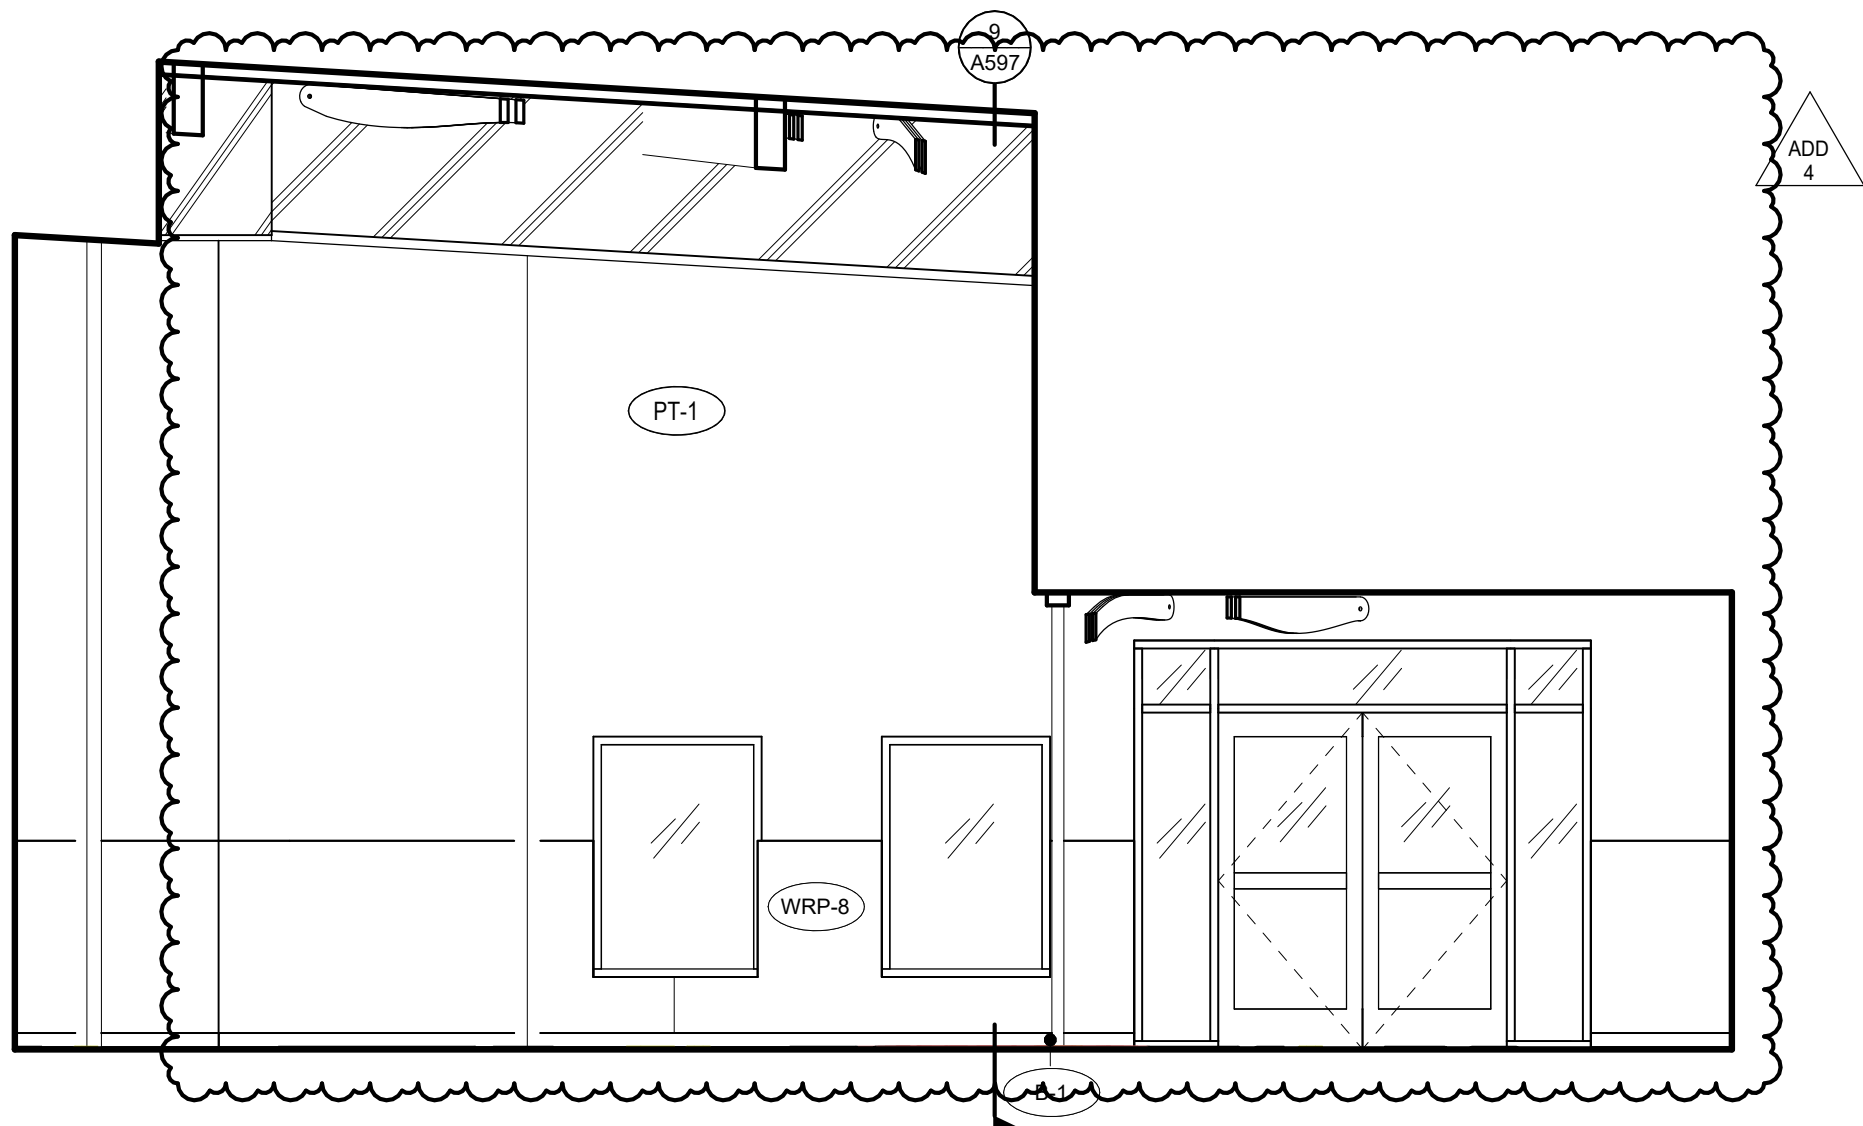

9 102 COMMONS - NW
1/4" = 1'-0"

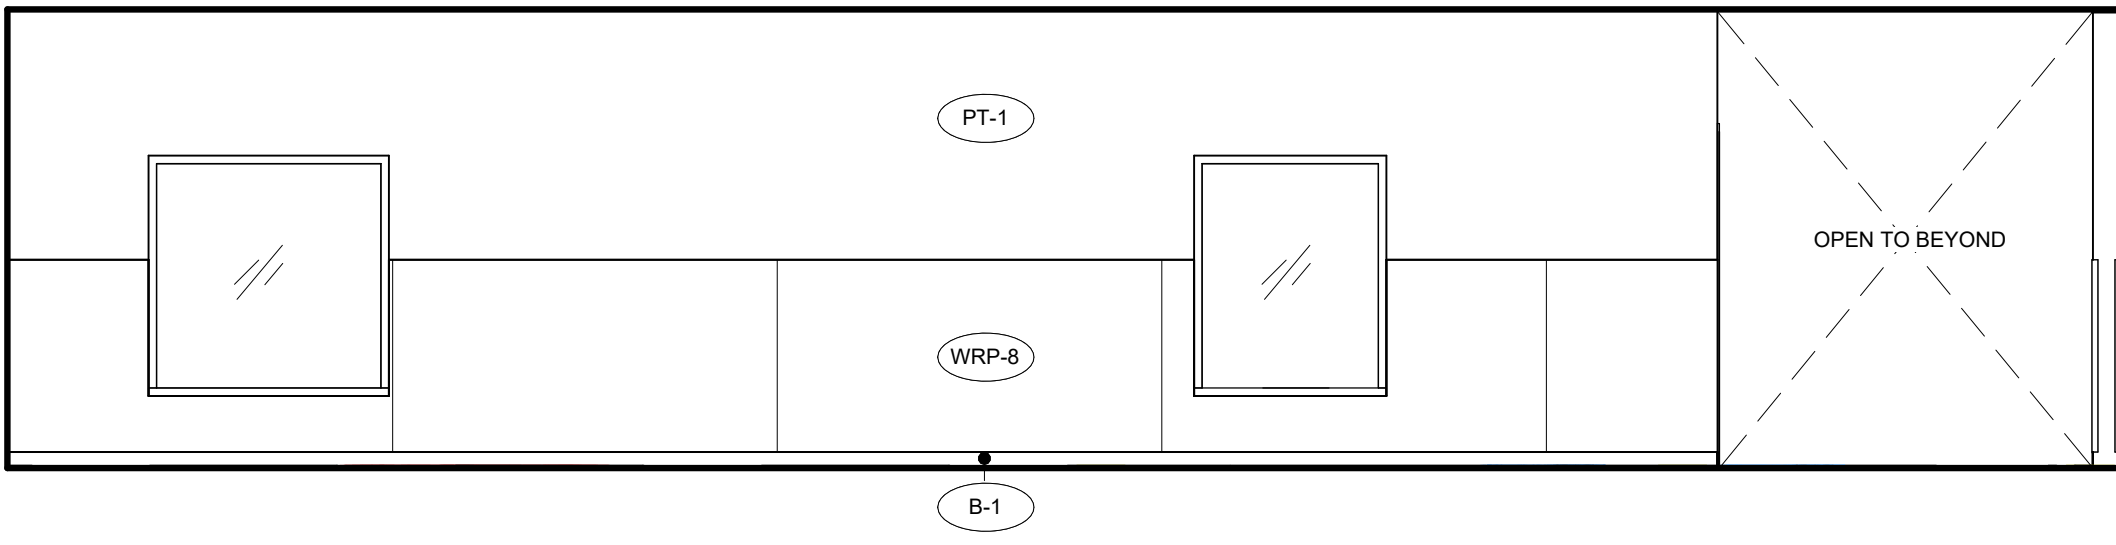

10 102 COMMONS - NE
1/4" = 1'-0"

GENERAL NOTES - INTERIOR ELEVATION

- SEE FINISH PLANS FOR CORNER GUARD LOCATIONS.
- INTERIOR ELEVATIONS ARE DRAWN IN TRUE DIMENSIONS, U.N.O. (I.E. ANGLED, CURVED)
- SEE PROJECT MANUAL, FINISH PLANS, REFLECTED CEILING PLANS, INTERIOR ELEVATIONS, AND INTERIOR FINISH LEGEND FOR ADDITIONAL FINISH INFORMATION
- SEE DOOR AND FRAME TYPES FOR ADDITIONAL FINISH INFORMATION AND REFERENCE TO DETAILS. DOOR SWINGS INDICATED BY DASHED LINES SHOWN ON ELEVATIONS ARE FOR REFERENCE ONLY.
- PROVIDE BLOCKING AND BACKING FOR ALL WALL-MOUNTED EQUIPMENT AND FIXTURES TO BE FURNISHED BY THE CONTRACTOR OR OWNER
- SEE ALSO ELECTRICAL, MECHANICAL, PLUMBING, AND TECHNOLOGY DRAWINGS FOR ADDITIONAL WALL MOUNTED EQUIPMENT AND FIXTURES.
- ALL ROOMS TO RECEIVE PT1 PAINT, AND B1 RUBBER BASE U.N.O.
- SEE MOUNTING HEIGHT SCHEDULE FOR HEIGHTS NOT NOTED ON
- PROVIDE PIPE WRAP AT ADA SINKS, TYP.

SPECIFICATION NOTES

- | | |
|-----------|--|
| 01 1100-I | PROJECTION SCREEN, OFCI |
| 06 2000-D | BUILT IN WOOD BENCH WITH IN WALL STRUCTURAL SUPPORTS |
| 08 5621-A | SLIDING TRANSACTION WINDOW |
| 22 0000-G | DRINKING FOUNTAIN, SEE MOUNTING HEIGHT SCHEDULE |

KEYNOTES

FINISH TAG

- | | | | |
|-------|--|-------|---|
| WP-X | ACOUSTIC WALL PANEL - SEE COLOR ON ROOM AND MATERIALS LEGEND | PL-1 | PLASTIC LAMINATE - TYPE 1 (CASEWORK) |
| B-1 | 4" RUBBER BASE 280 SHORELINE | PL-2 | PLASTIC LAMINATE - TYPE 2 (COUNTERTOP) |
| B-2 | 4" RUBBER BASE 20 CHARCOAL | T-2 | WALL TILE - ICE WHITE 0025 |
| B-3 | 6" TILE BASE | T-3 | WALL TILE - TRANQUILITY 0059 |
| WRP-1 | WALL PROTECTION - FRP | WRP-1 | WALL PROTECTION - GREY |
| PT-1 | PAINT-MAIN | WRP-X | WALL PROTECTION - SEE COLOR ON FINISH FLOOR PLANS |
| WRPX | PAINT-SEE COLOR ON ROOM AND MATERIALS LEGEND | | |

BID AND PERMIT SET

KLAMATH COMMUNITY COLLEGE
CHILDCARE LEARNING CENTER

PROJECT # 2331.00
KLAMATH COMMUNITY COLLEGE
7390 S. 6TH ST. KLAMATH FALLS, OR 97603

SHEET TITLE:

INTERIOR
ELEVATIONS -
ENTRY &
COMMONS


REVISIONS:

#	DESCRP.	DATE
1	ADD 4	08.29.2025


ISSUE DATE: 08/01/2025

A542



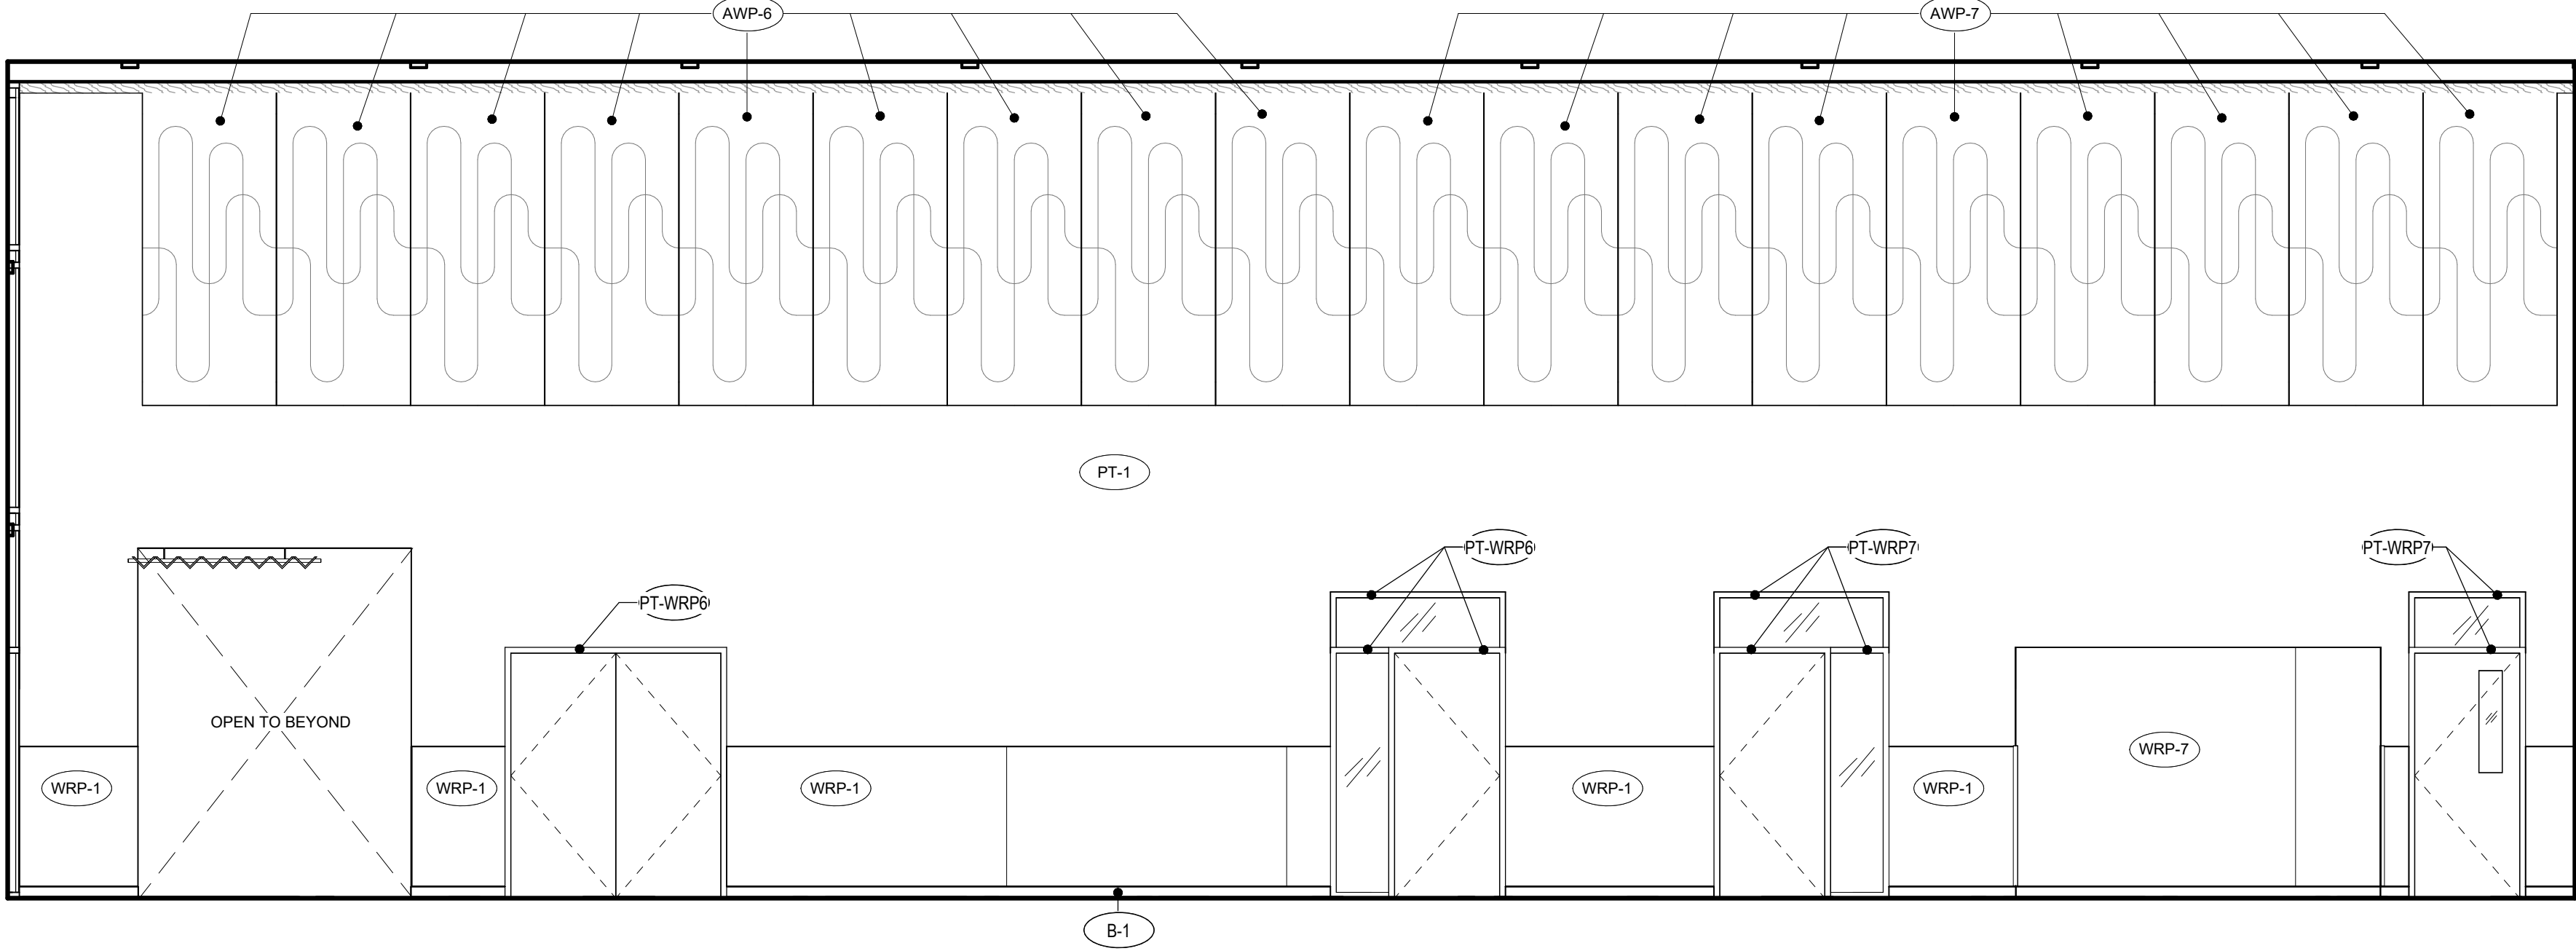

1 106 HALLWAY - SW
1/4" = 1'-0"

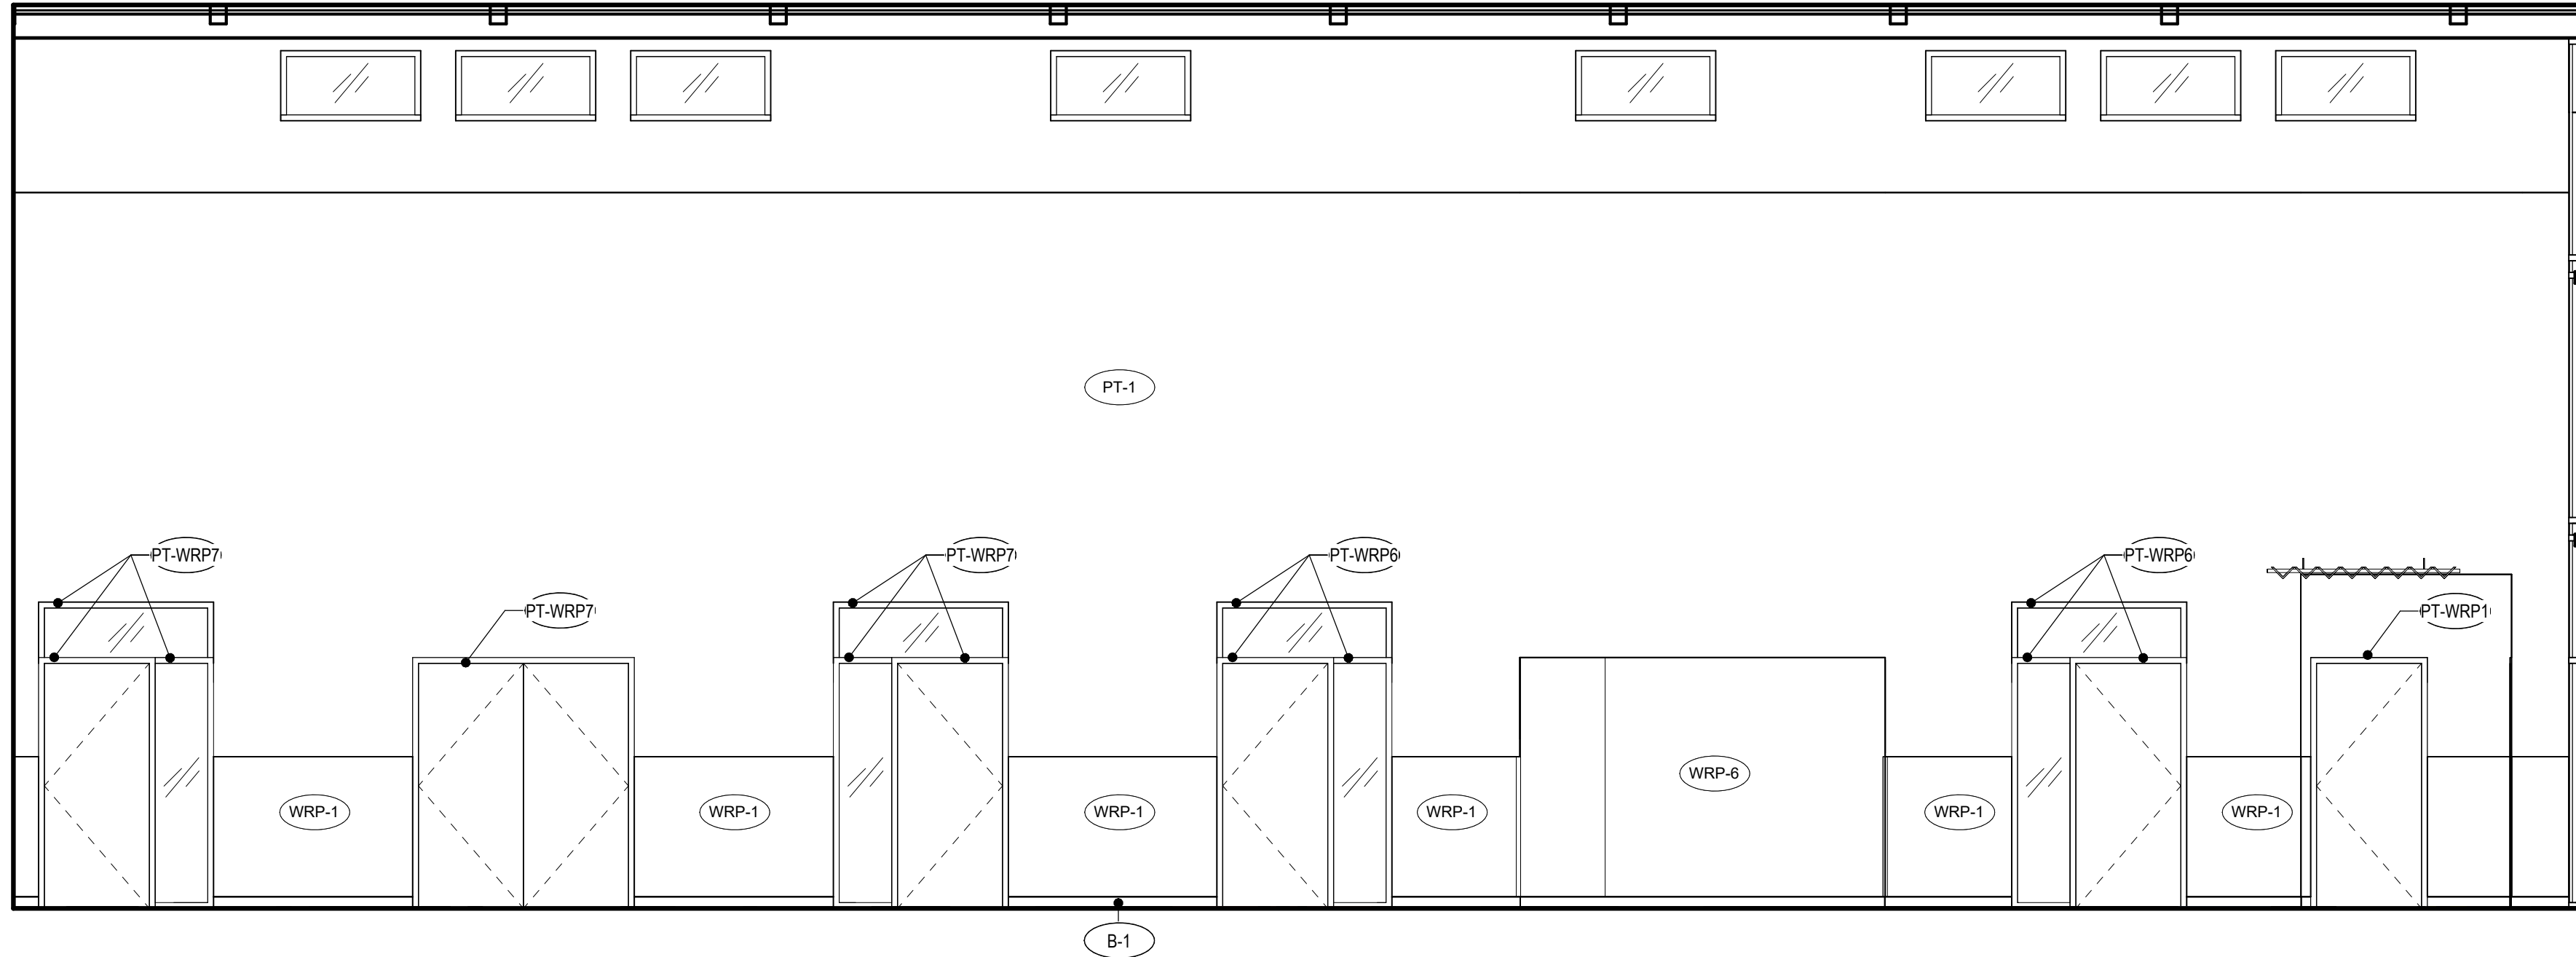

2 106 HALLWAY - NE
1/4" = 1'-0"

GENERAL NOTES - INTERIOR ELEVATION

- SEE FINISH PLANS FOR CORNER GUARD LOCATIONS.
- INTERIOR ELEVATIONS ARE DRAWN IN TRUE DIMENSIONS, U.N.O. (I.E. ANGLED, CURVED)
- SEE PROJECT MANUAL, FINISH PLANS, REFLECTED CEILING PLANS, INTERIOR ELEVATIONS, AND INTERIOR FINISH LEGEND FOR ADDITIONAL FINISH INFORMATION
- SEE DOOR AND FRAME TYPES FOR ADDITIONAL FINISH INFORMATION AND REFERENCE TO DETAILS. DOOR SWINGS INDICATED BY DASHED LINES SHOWN ON ELEVATIONS ARE FOR REFERENCE ONLY.
- PROVIDE BLOCKING AND BACKING FOR ALL WALL-MOUNTED EQUIPMENT AND FIXTURES TO BE FURNISHED BY THE CONTRACTOR OR OWNER.
- SEE ALSO ELECTRICAL, MECHANICAL, PLUMBING, AND TECHNOLOGY DRAWINGS FOR ADDITIONAL WALL MOUNTED EQUIPMENT AND FIXTURES.
- ALL ROOMS TO RECEIVE PT1 PAINT, AND B1 RUBBER BASE U.N.O.
- SEE MOUNTING HEIGHT SCHEDULE FOR HEIGHTS NOT NOTED ON
- PROVIDE PIPE WRAP AT ADA SINKS, TYP.

SPECIFICATION NOTES


- | | |
|-----------|--|
| 01 1100-A | FLAT SCREEN DISPLAY AND MOUNTING BRACKET, OFCI. |
| 06 4100-B | PROVIDE BLOCKING IN WALL AS NECESSARY. |
| 06 4100-C | 23" DEEP BASE CABINET WITH DOOR, DRAWER AND ADJUSTABLE SHELF. |
| 06 4100-F | 12" DEEP UPPER CABINET WITH DOORS AND ADJUSTABLE SHELVES. PLAM FINISH AT UNDERSIDE OF CABINET, TYP |
| 06 4100-M | 23" DEEP BASE CABINET WITH DOORS AND ADJUSTABLE SHELVES |
| 06 4100-M | MAILBOXES |
| 08 5621-A | SLIDING TRANSACTION WINDOW |
| 12 3600-A | 24" DEEP COUNTERTOP |
| 12 3600-C | 24" DEEP COUNTERTOP WITH 6" BACKSPLASH |

KEYNOTES


FINISH TAG

- | | | | |
|---------|--|-------|---|
| AWP-X | ACOUSTIC WALL PANEL - SEE COLOR ON ROOM AND MATERIALS LEGEND | PL-1 | PLASTIC LAMINATE - TYPE 1 (CASEWORK) |
| B-1 | 4" RUBBER BASE 280 SHORELINE | PL-2 | PLASTIC LAMINATE - TYPE 2 (COUNTERTOP) |
| B-2 | 4" RUBBER BASE 20 CHARCOAL | T-2 | WALL TILE - ICE WHITE 0025 |
| B-3 | 6" TILE BASE | T-3 | WALL TILE - TRANQUILITY 0059 |
| WRP-1 | WALL PROTECTION - FRP | WRP-1 | WALL PROTECTION - GREY |
| PT-1 | PAINT-MAIN | WRP-X | WALL PROTECTION - SEE COLOR ON FINISH FLOOR PLANS |
| PT-WRPX | PAINT-SEE COLOR ON ROOM AND MATERIALS LEGEND | | |


ADD 4

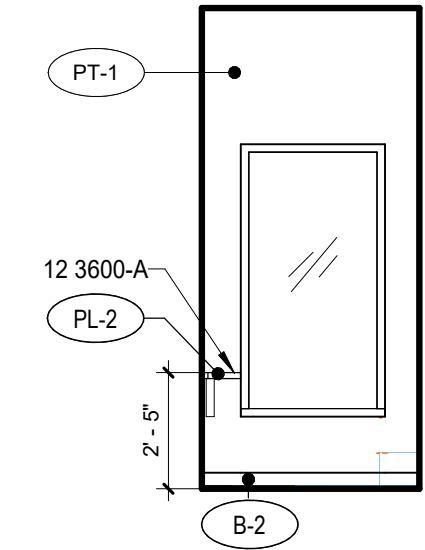


3 112 RECEPTION - E
1/4" = 1'-0"

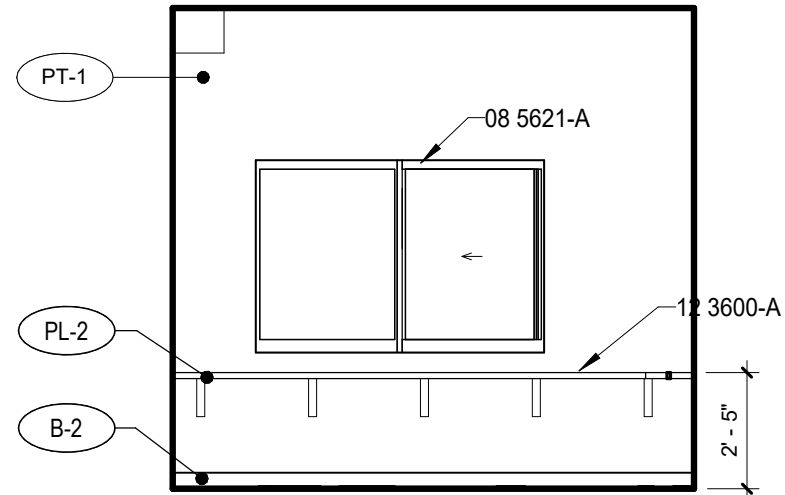


4 112 RECEPTION - NE
1/4" = 1'-0"

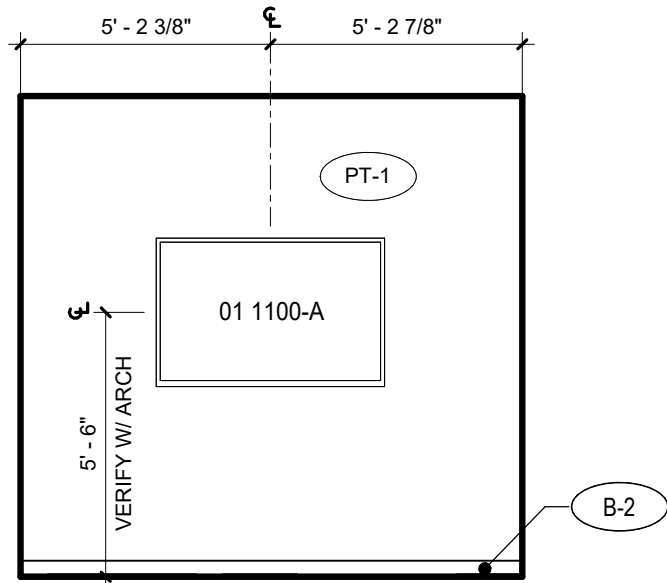

5 117 SMALL CONFERENCE - E
1/4" = 1'-0"

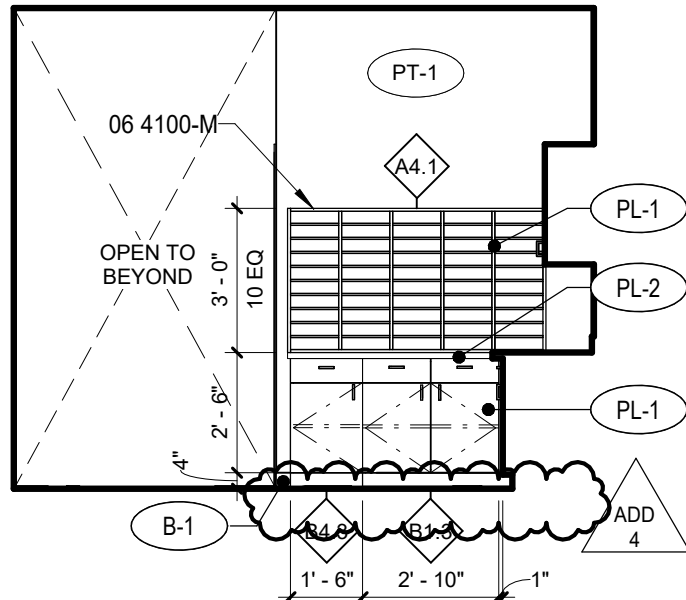

6 120 WORK AREA - S
1/4" = 1'-0"

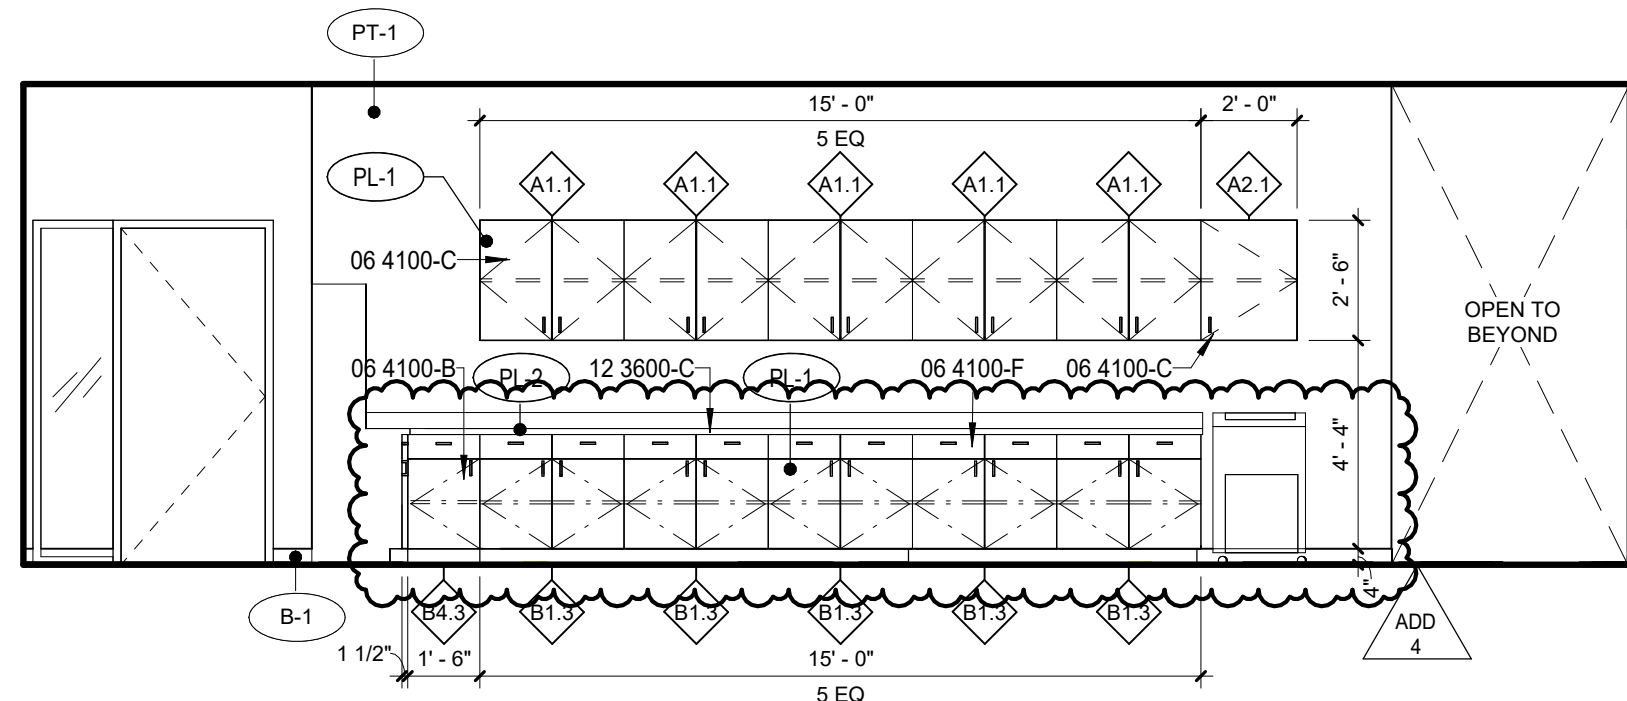

7 120 WORK AREA - W
1/4" = 1'-0"

BID AND PERMIT SET

KLAMATH COMMUNITY COLLEGE
CHILDCARE LEARNING CENTER

PROJECT # 2331.00
KLAMATH COMMUNITY COLLEGE
7390 S. 6TH ST. KLAMATH FALLS, OR 97603

SHEET TITLE:

INTERIOR
ELEVATION -
HALLWAY 106
AND ROOMS
112 & 120

REVISIONS:


#	DESCRP.	DATE
1	ADD 4	08.29.2025

ISSUE DATE: 08/01/2025


A546

REGISTERED ARCHITECT
6619
JOHN STAPLETON
EUGENE, OREGON
STATE OF OREGON


PIVOT
ARCHITECTURE

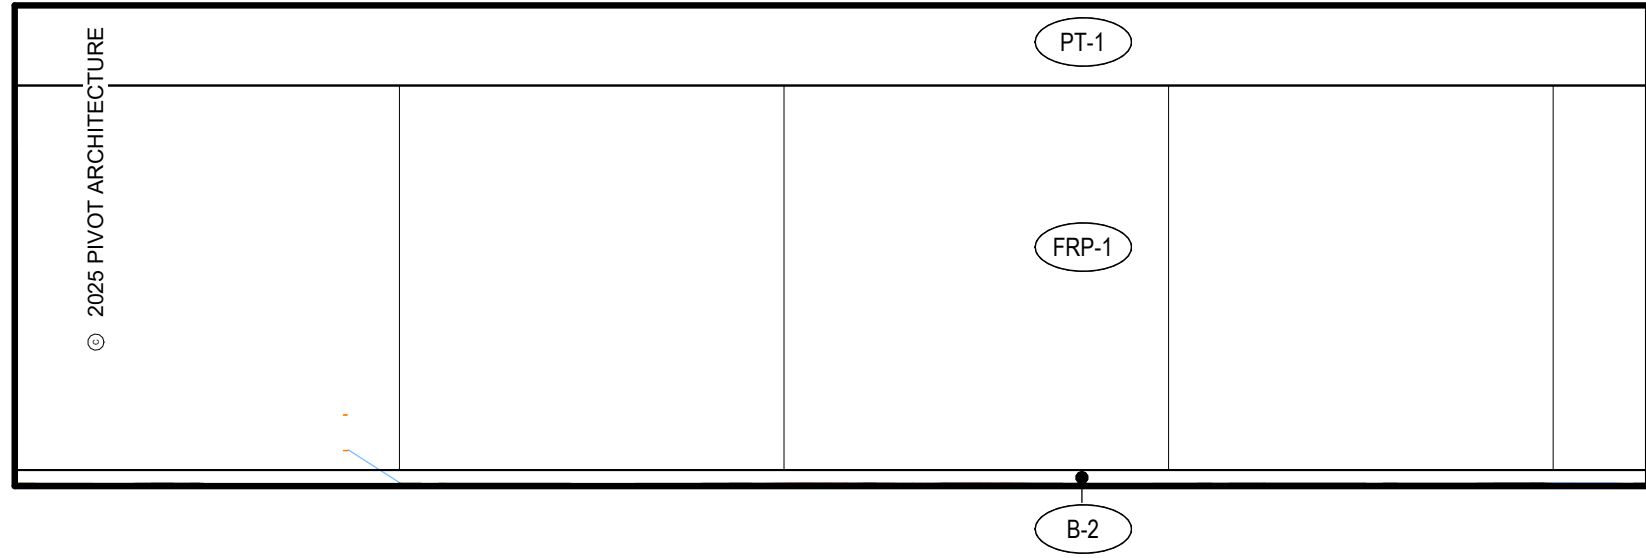


1 145 CUSTODIAL - S
1/4" = 1'-0"

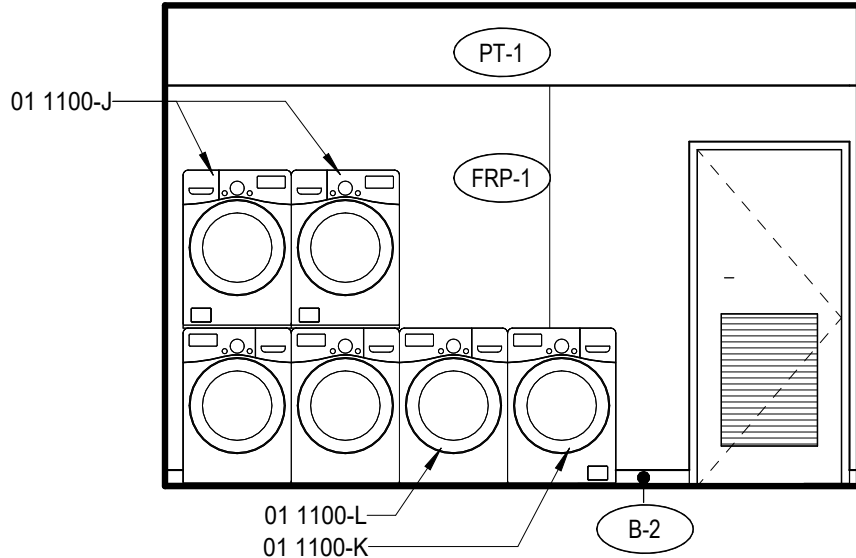


2 145 CUSTODIAL - E
1/4" = 1'-0"

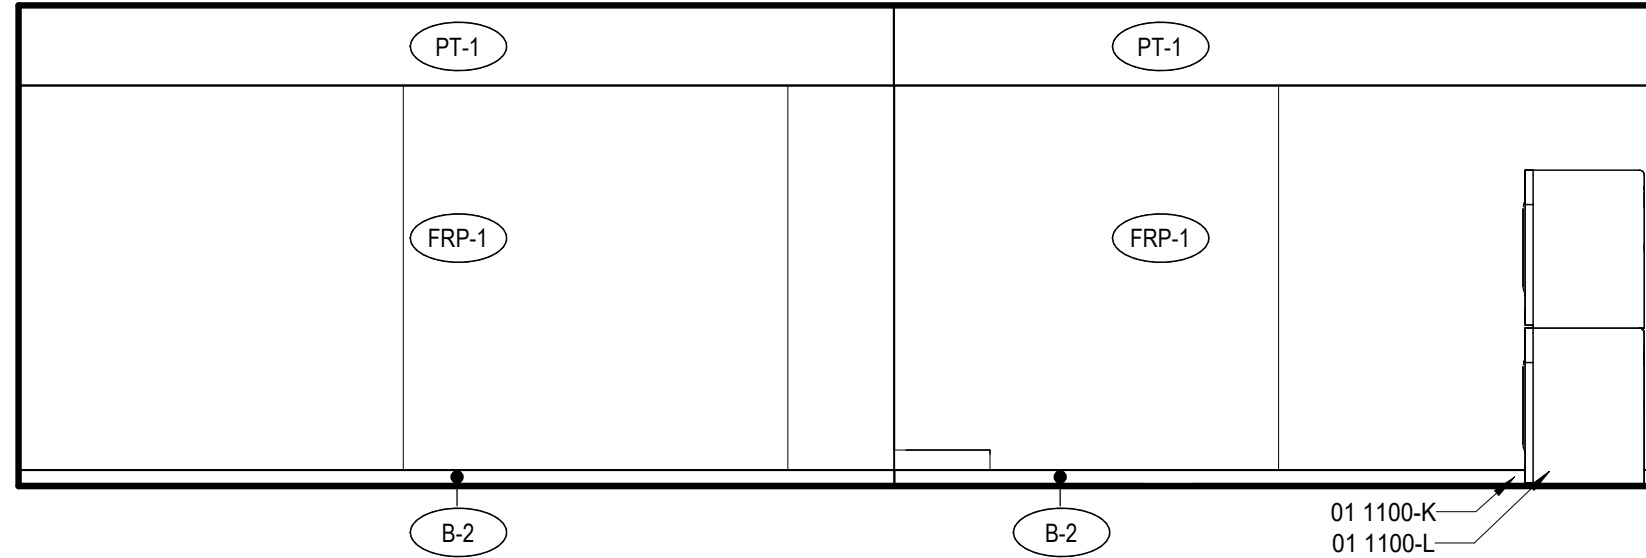


3 145 CUSTODIAL - N
1/4" = 1'-0"

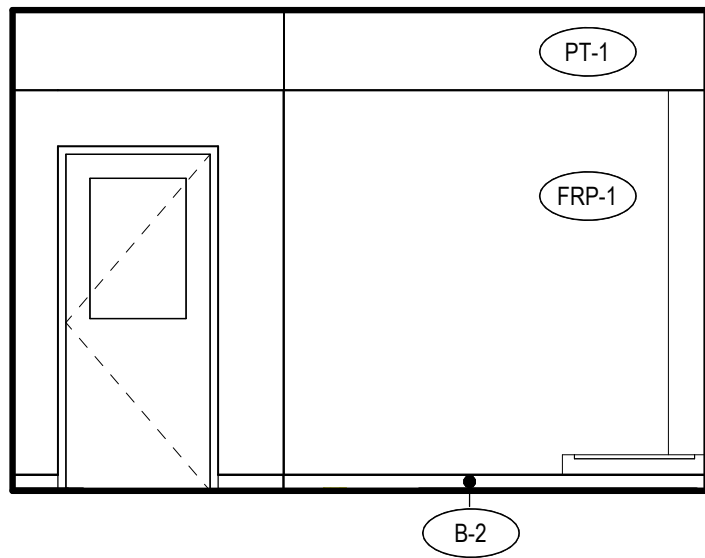


4 145 CUSTODIAL - W
1/4" = 1'-0"

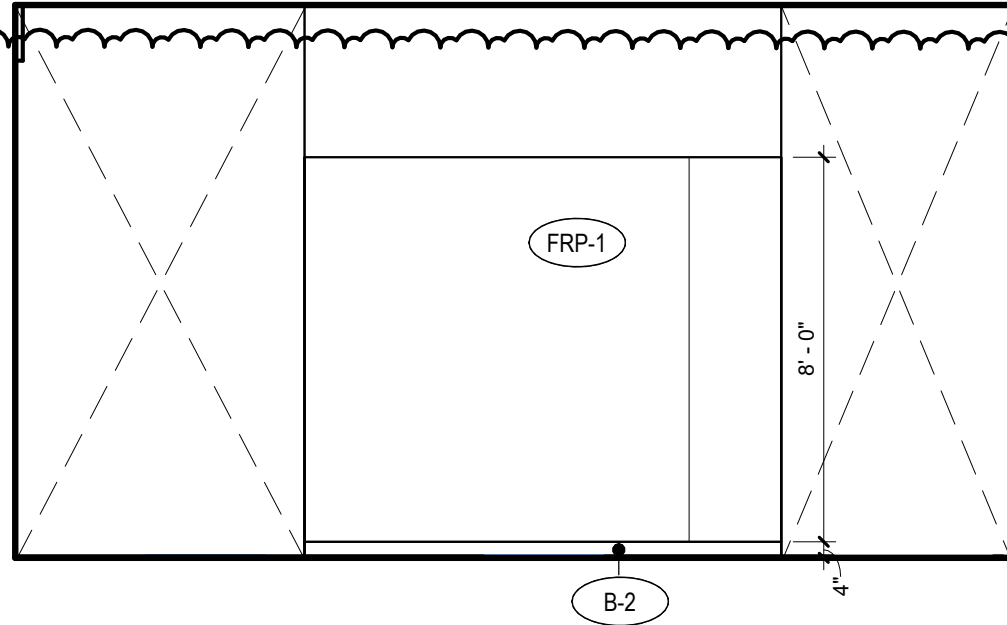


5 147 KITCHEN LOW WALL - E
1/4" = 1'-0"

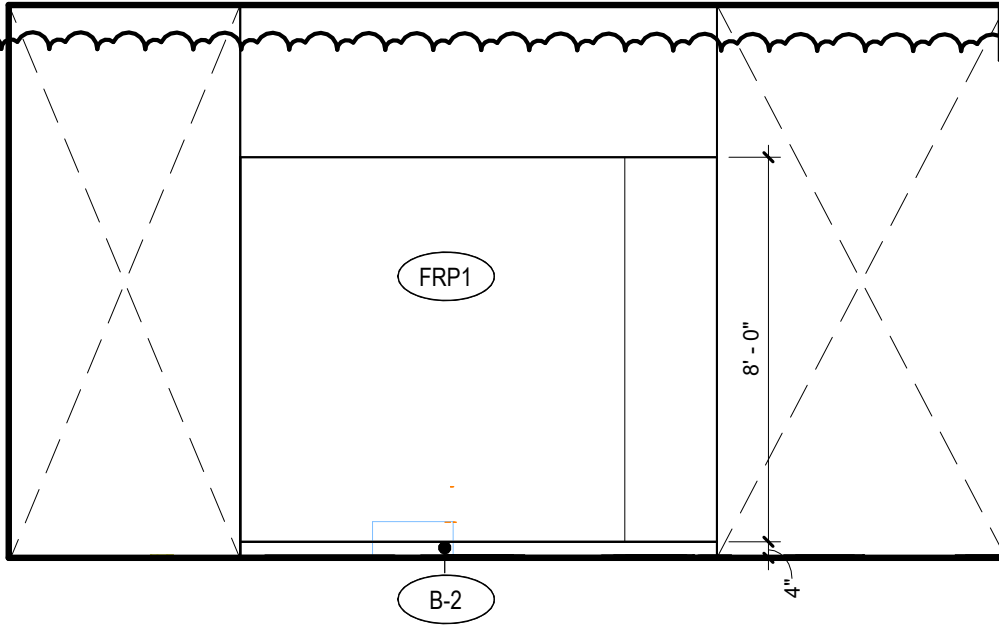

6 147 KITCHEN LOW WALL - W
1/4" = 1'-0"

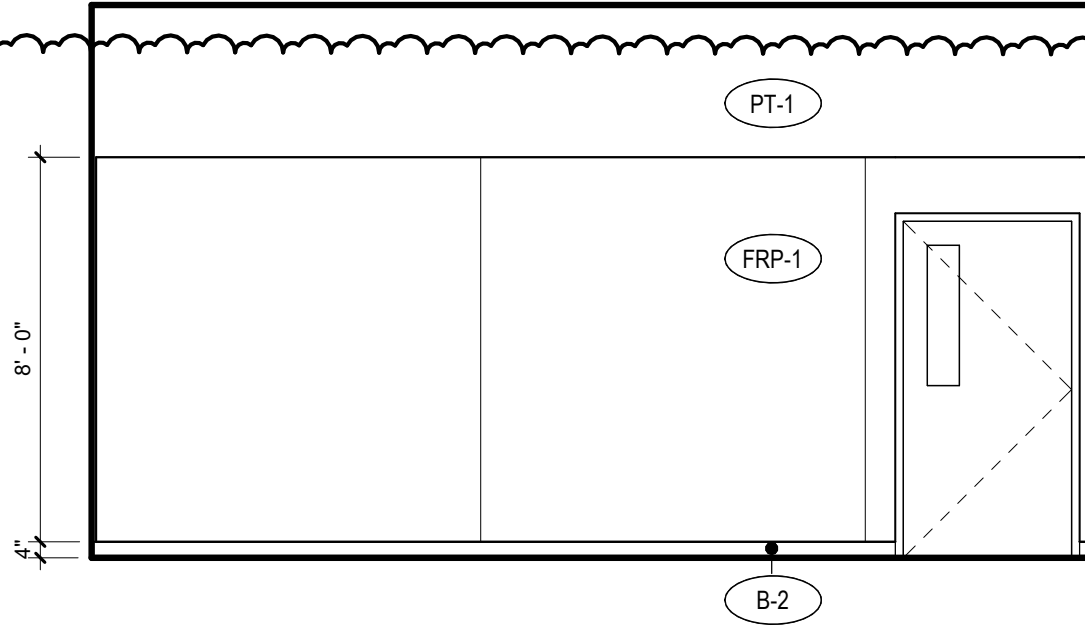


7 147 KITCHEN - E
1/4" = 1'-0"

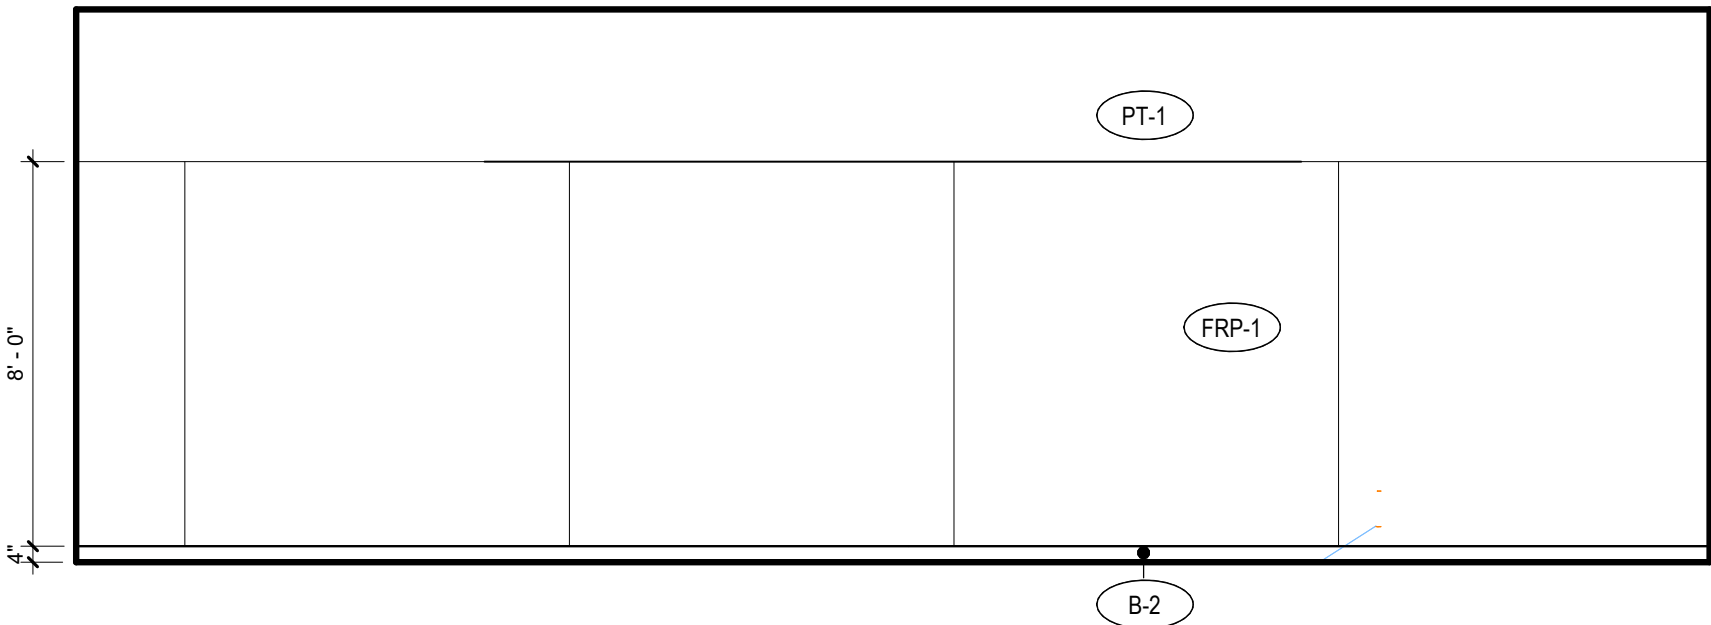


8 147 KITCHEN - N
1/4" = 1'-0"




9 147 KITCHEN - W
1/4" = 1'-0"

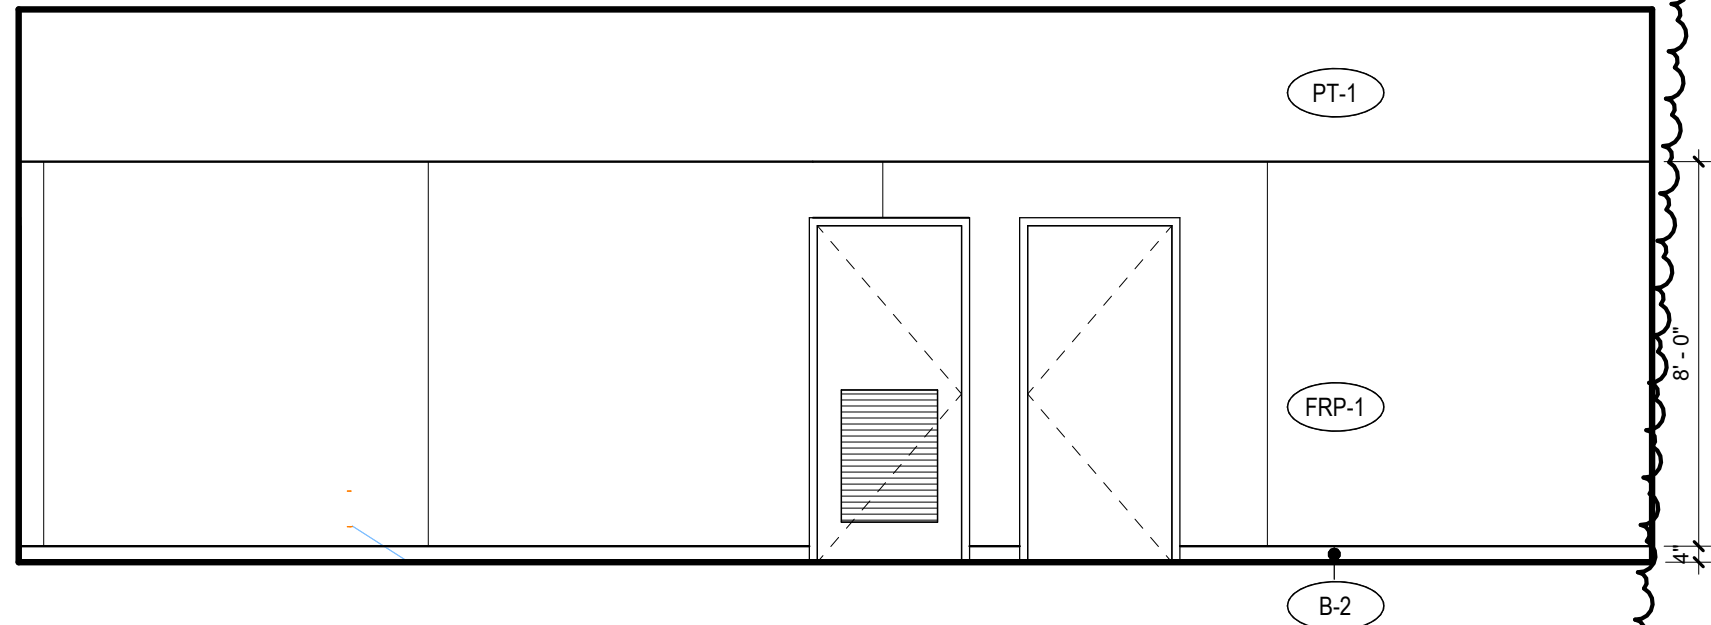


10 147 KITCHEN - S
1/4" = 1'-0"

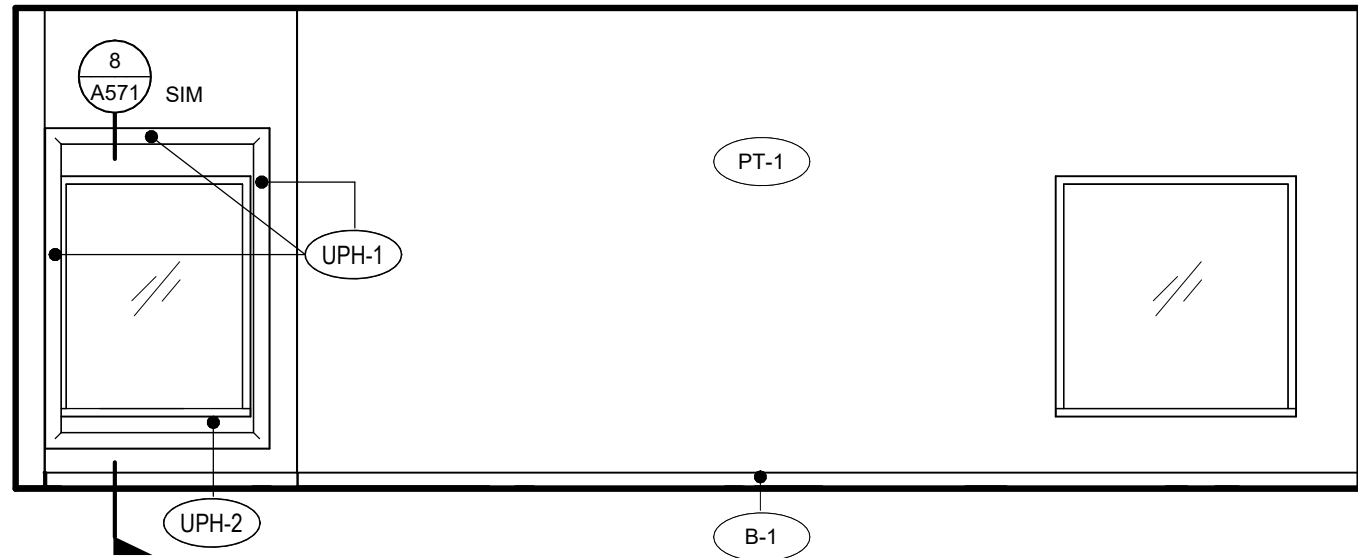


11 157 CLASSROOM - SW
1/4" = 1'-0"

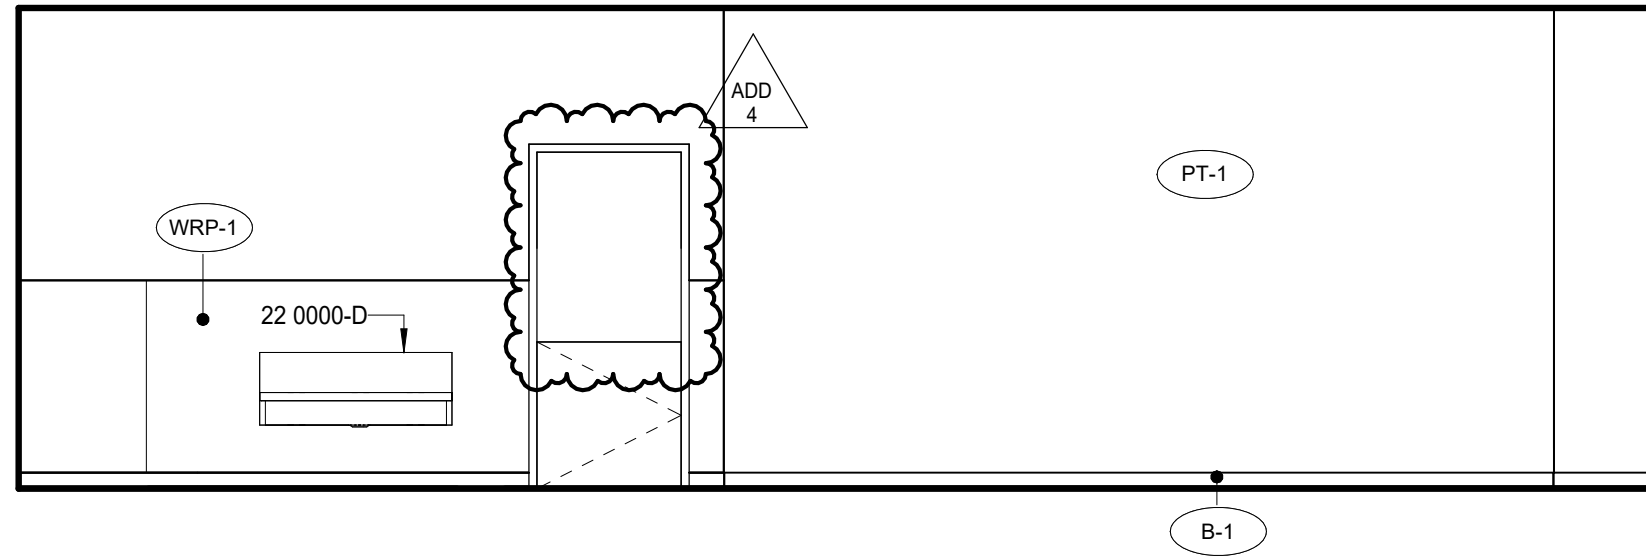

12 157 CLASSROOM - SE
1/4" = 1'-0"

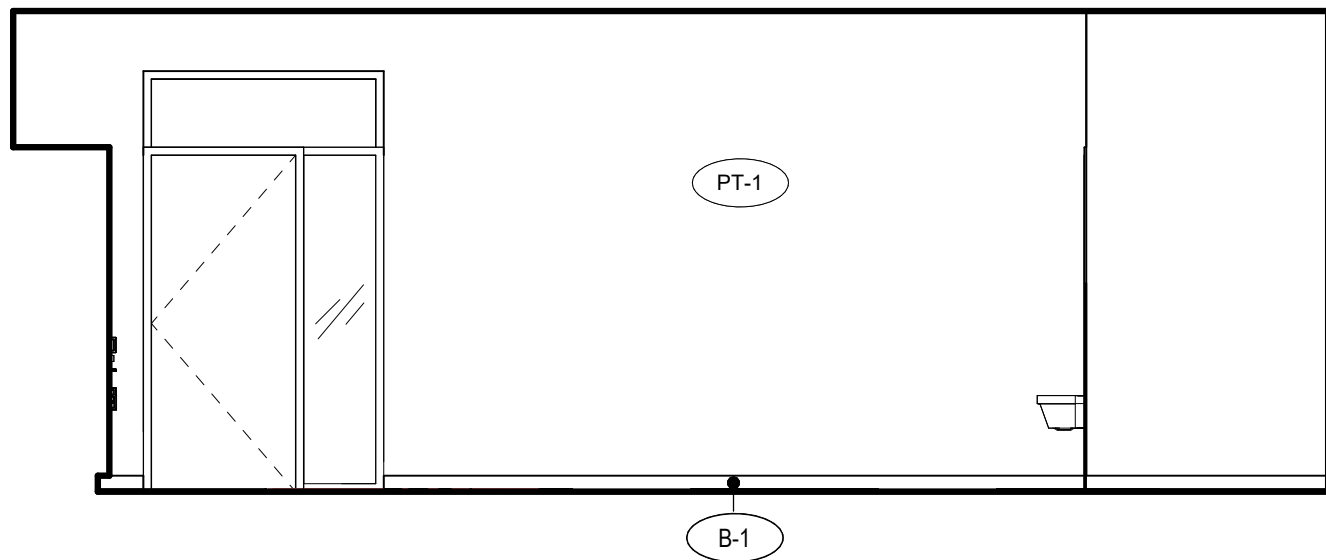

13 157 CLASSROOM - NE
1/4" = 1'-0"

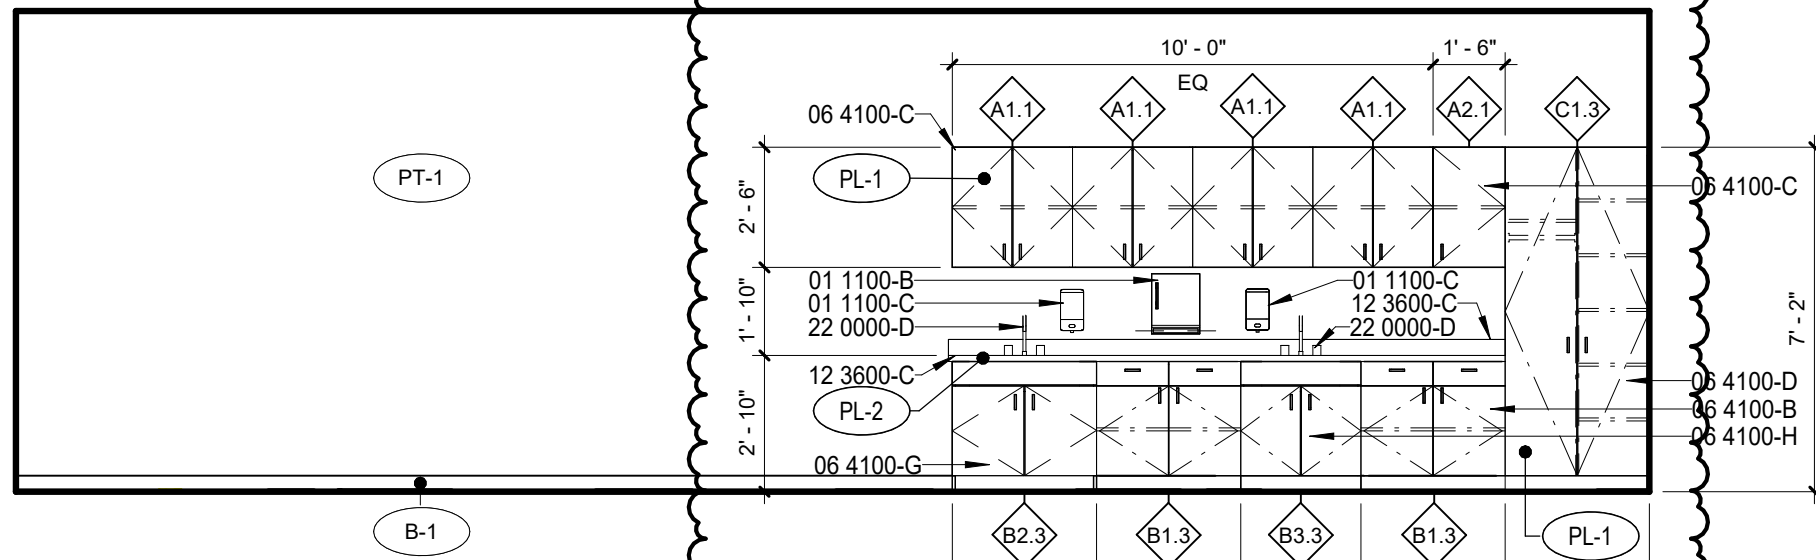

14 157 CLASSROOM - NW
1/4" = 1'-0"

GENERAL NOTES - INTERIOR ELEVATION

- SEE FINISH PLANS FOR CORNER GUARD LOCATIONS.
- INTERIOR ELEVATIONS ARE DRAWN IN TRUE DIMENSIONS, U.N.O. (I.E. ANGLED, CURVED).
- SEE PROJECT MANUAL, FINISH PLANS, REFLECTED CEILING PLANS, INTERIOR ELEVATIONS, AND INTERIOR FINISH LEGEND FOR ADDITIONAL FINISH INFORMATION.
- SEE DOOR AND FRAME TYPES FOR ADDITIONAL FINISH INFORMATION AND REFERENCE TO DETAILS. DOOR SWINGS INDICATED BY DASHED LINES SHOWN ON ELEVATIONS ARE FOR REFERENCE ONLY.
- PROVIDE BLOCKING AND BACKING FOR ALL WALL-MOUNTED EQUIPMENT AND FIXTURES TO BE FURNISHED BY THE CONTRACTOR OR OWNER.
- SEE ALSO ELECTRICAL, MECHANICAL, PLUMBING, AND TECHNOLOGY DRAWINGS FOR ADDITIONAL WALL MOUNTED EQUIPMENT AND FIXTURES.
- ALL ROOMS TO RECEIVE PT1 PAINT, AND B1 RUBBER BASE U.N.O.
- SEE MOUNTING HEIGHT SCHEDULE, FOR HEIGHTS NOT NOTED ON PROVIDE PIPE WRAP AT ADA SINKS, TYP.

SPECIFICATION NOTES

- | | |
|-----------|---|
| 01 1100-B | PAPER TOWEL DISPENSER, OFCI |
| 01 1100-C | SOAP DISPENSER, OFCI |
| 01 1100-J | COMMERCIAL STACKED WASHER & DRYER, OFCI |
| 01 1100-K | COMMERCIAL WASHER, OFCI |
| 01 1100-L | COMMERCIAL DRYER, OFCI |
| 06 4100-B | 23" DEEP BASE CABINET WITH DOOR, DRAWER AND ADJUSTABLE SHELF. |
| 06 4100-C | 12" DEEP UPPER CABINET WITH DOORS AND ADJUSTABLE SHELVES. PLAM FINISH AT UNDERSIDE OF CABINET, TYP. |
| 06 4100-D | 24" DEEP WARDROBE CABINET WITH FIXED SHELF AND ONE CLOTHING ROD. ADJUSTABLE SHELIVING ON OTHER SIDE OF CABINET. |
| 06 4100-G | 23" DEEP ACCESSIBLE BASE SINK CABINET WITH ATTACHED TOE KICK |
| 06 4100-H | 23" DEEP BASE SINK CABINET |
| 12 3600-C | 24" DEEP COUNTERTOP WITH 6" BACKSPLASH |
| 22 0000-D | SINK, SEE PLUMBING |

FINISH TAG

- | | | | |
|-------|--|-------|---|
| AWP-X | ACOUSTIC WALL PANEL - SEE COLOR ON ROOM AND MATERIALS LEGEND | PL-1 | PLASTIC LAMINATE - TYPE 1 (CASEWORK) |
| B-1 | 4" RUBBER BASE 280 SHORELINE | PL-2 | PLASTIC LAMINATE - TYPE 2 (COUNTERTOP) |
| B-2 | 4" RUBBER BASE 20 CHARCOAL | T-2 | WALL TILE - ICE WHITE 0025 |
| B-3 | 6" TILE BASE | T-3 | WALL TILE - TRANQUILITY 0059 |
| FRP-1 | WALL PROTECTION - FRP | WRP-1 | WALL PROTECTION - GREY |
| PT-1 | PAINT-MAIN | WRP-X | WALL PROTECTION - SEE COLOR ON FINISH FLOOR PLANS |
| WRPX | PAINT-SEE COLOR ON ROOM AND MATERIALS LEGEND | | |

BID AND PERMIT SET

KLAMATH COMMUNITY COLLEGE
CHILDCARE LEARNING CENTER

PROJECT # 2331.00
KLAMATH COMMUNITY COLLEGE
7390 S. 6TH ST. KLAMATH FALLS, OR 97603

SHEET TITLE:

INTERIOR
ELEVATIONS -
KITCHEN AND
CLASSROOM
157

REVISIONS:

#	DESCRP.	DATE
1	ADD 4	08.29.2025

ISSUE DATE: 08/29/2025

A547



- A. SEE FINISH PLANS FOR CORNER GUARD LOCATIONS.
- B. INTERIOR ELEVATIONS ARE DRAWN IN TRUE DIMENSIONS, U.N.O. (I.E. ANGLED, CURVED)
- C. SEE PROJECT MANUAL, FINISH PLANS, REFLECTED CEILING PLANS, INTERIOR ELEVATIONS, AND INTERIOR FINISH LEGEND FOR ADDITIONAL FINISH INFORMATION
- D. SEE DOOR AND FRAME TYPES FOR ADDITIONAL FINISH INFORMATION AND REFERENCE TO DOOR AND WINDOW SWEINGS INDICATED BY DASHED LINES SHOWN ON ELEVATIONS ARE FOR REFERENCE ONLY.
- E. PROVIDE BLOCKING AND BACKING FOR ALL WALL-MOUNTED EQUIPMENT AND FIXTURES TO BE FURNISHED BY THE CONTRACTOR OR OWNER.
- F. SEE ALSO ELECTRICAL, MECHANICAL, PLUMBING, AND TECHNOLOGY DRAWINGS FOR ADDITIONAL WALL MOUNTED EQUIPMENT AND FIXTURES.
- G. ALL ROOMS TO RECEIVE PT1 PAINT, AND B1 RUBBER BASE U.N.O.
- H. SEE MOUNTING HEIGHT SCHEDULE FOR HEIGHTS NOT NOTED ON
- I. PROVIDE PIPE WRAP AT ADA SINKS, TYP.

01 1100-A	FLAT SCREEN DISPLAY AND MOUNTING BRACKET, OFCI. PROVIDE BLOCKING IN WALL AS NECESSARY.
01 1100-B	PAPER TOWEL DISPENSER, OFCI
01 1100-C	SOAP DISPENSER, OFCI
01 1100-D	MICROWAVE, OFCI
06 2000-A	1 X 5 PAINTED MFD CHAIR RAIL
06 4100-F	23" DEEP BASE CABINET WITH DOORS AND ADJUSTABLE SHELVES
06 4100-G	23" DEEP ACCESSIBLE BASE SINK CABINET WITH ATTACHED TOE KICK
06 4100-J	12" DEEP OPEN UPPER CABINET WITH ADJUSTABLE SHELVES. PLAM FINISH AT UNDERSIDE OF CABINET, TYP
06 4100-K	23" DEEP MICROWAVE CABINET WITH DRAWER
06 4100-L	23" DEEP BASE CABINET WITH (3) EQUAL DRAWERS
06 4100-N	23" DEEP RECYCLE/TRASH PULL OUT DRAWERS. PROVIDE 2 SETS DRAWER SLIDES AT EACH UNIT.
10 1101-A	MARKERBOARD 4' X 1'
10 1123-A	TACKABLE WALL SYSTEM
11 3013-A	REFRIGERATOR, OFCI
12 3600-C	24" DEEP COUNTERTOP WITH 6" BACKSPLASH
22 0000-D	SINK, SEE PLUMBING































WXP-X	ACUSTIC WALL PANEL - SEE COLOR ON ROOM AND MATERIALS LEGEND	PL-1	PLASTIC LAMINATE - TYPE 1 (CASEWORK)
B-1	4" RUBBER BASE 280 SHORELINE	PL-2	PLASTIC LAMINATE - TYPE 2 (COUNTERTOPS)
B-2	4" RUBBER BASE 20 CHARCOAL	T-2	WALL TILE - ICE WHITE 0025
B-3	6" TILE BASE	T-3	WALL TILE - TRANQUILITY 0059
FRP-1	WALL PROTECTION - FRP	WRP-1	WALL PROTECTION - GREY
PT-1	PAINT-MAIN	WRP-X	WALL PROTECTION - SEE COLOR ON FINISH FLOOR PLANS



KLAMATH COMMUNITY COLLEGE
7390 S. 6TH ST. KLAMATH FALLS, OR 97603

REVISIONS:		
#	DESCRP.	DATE
1	ADD 4	08.29.2025

A549

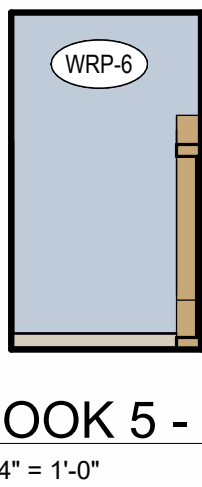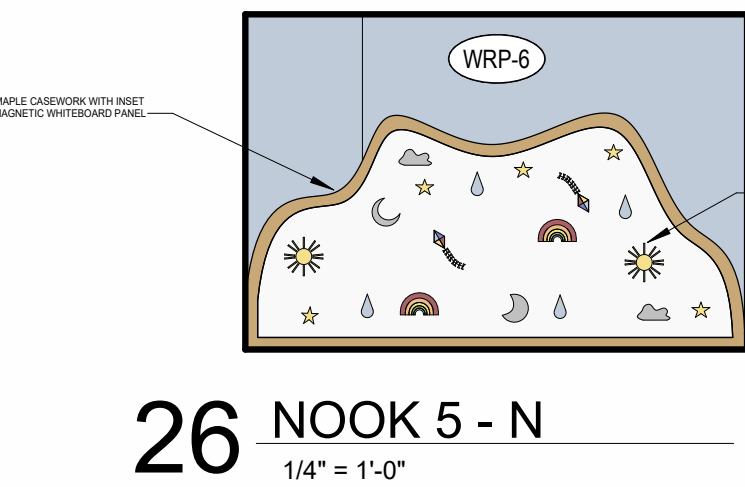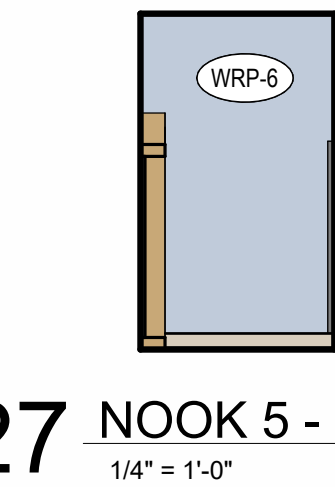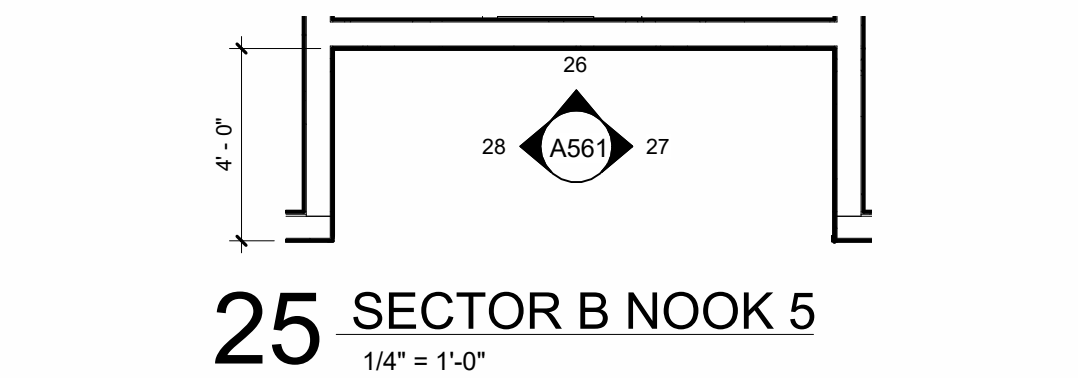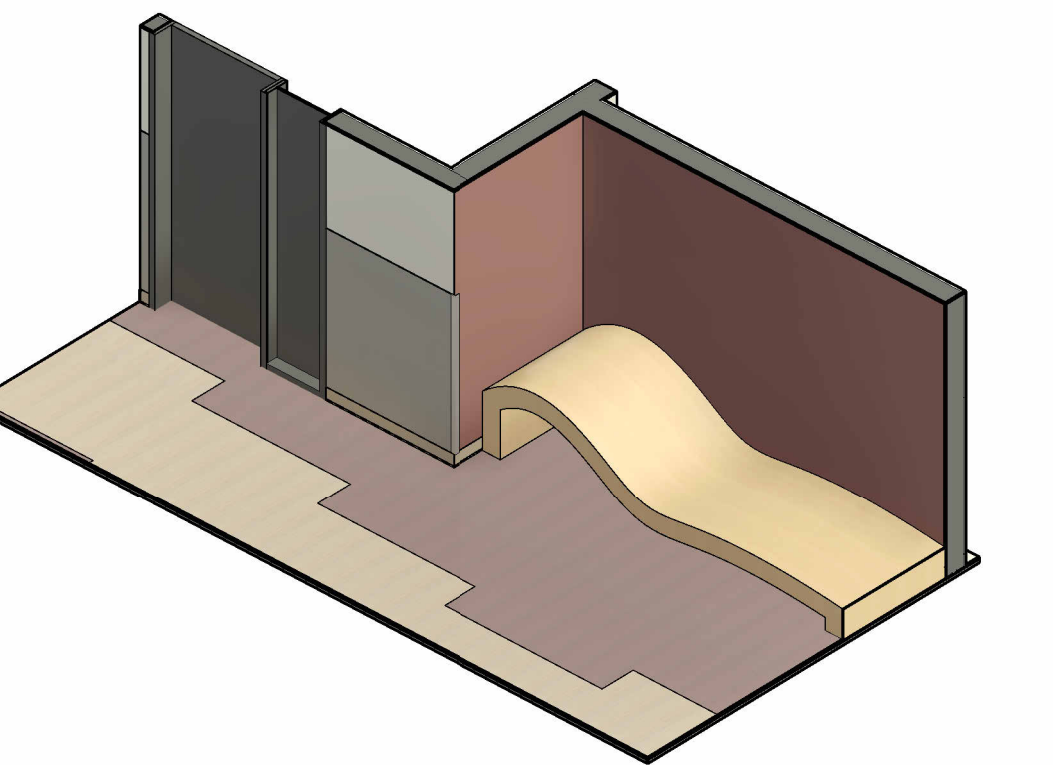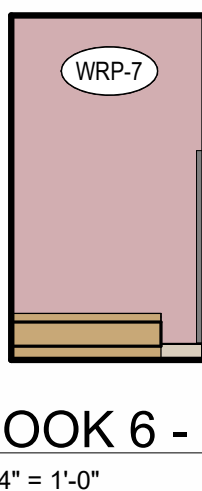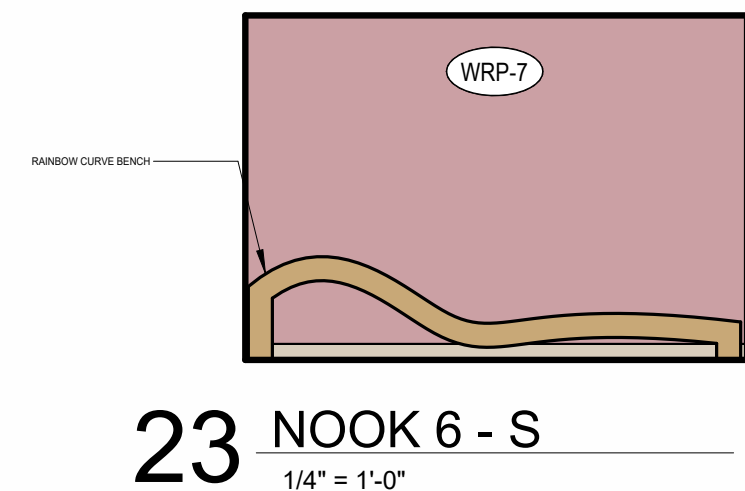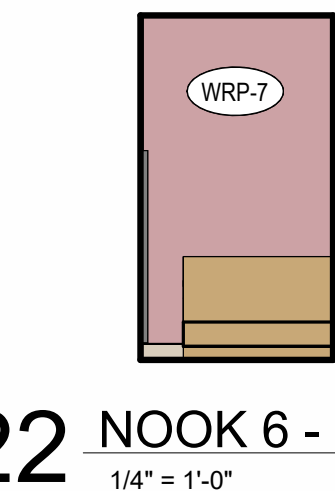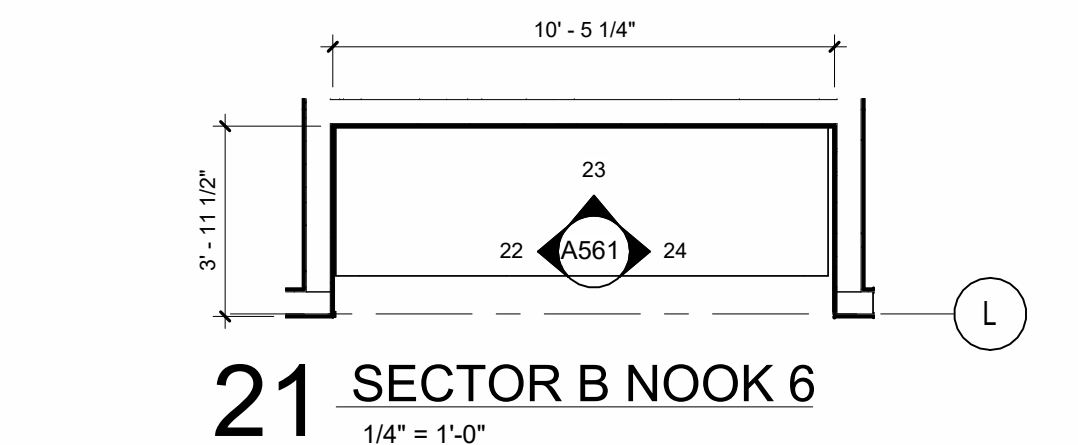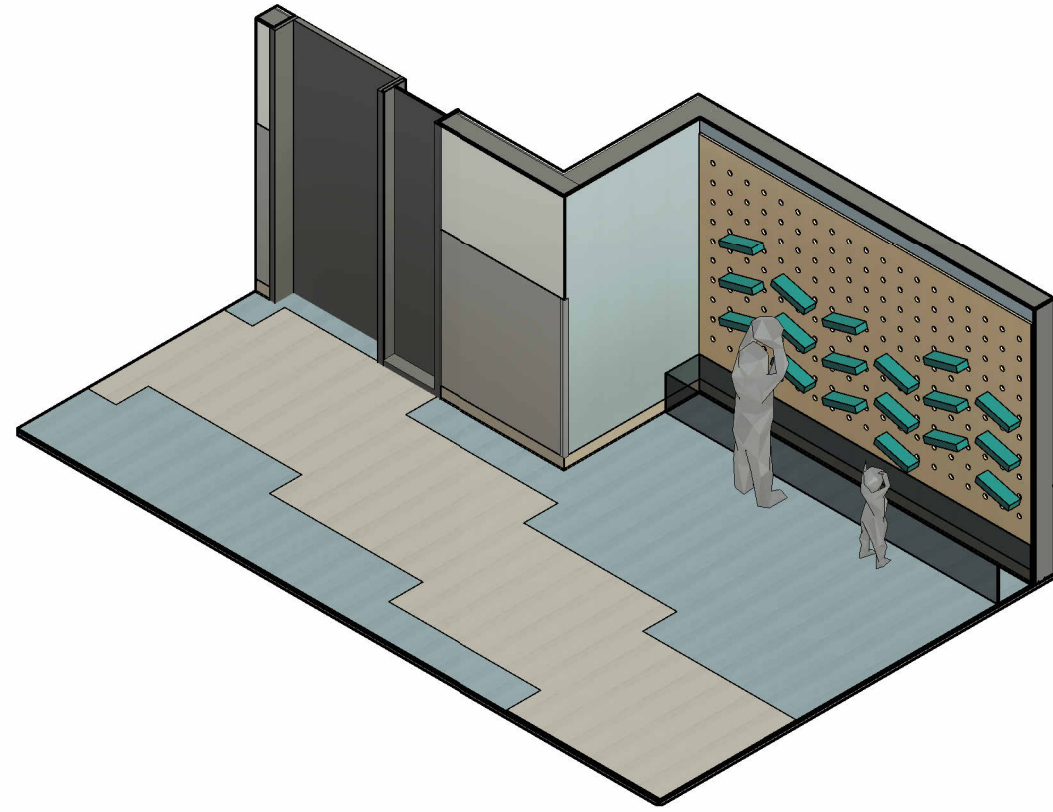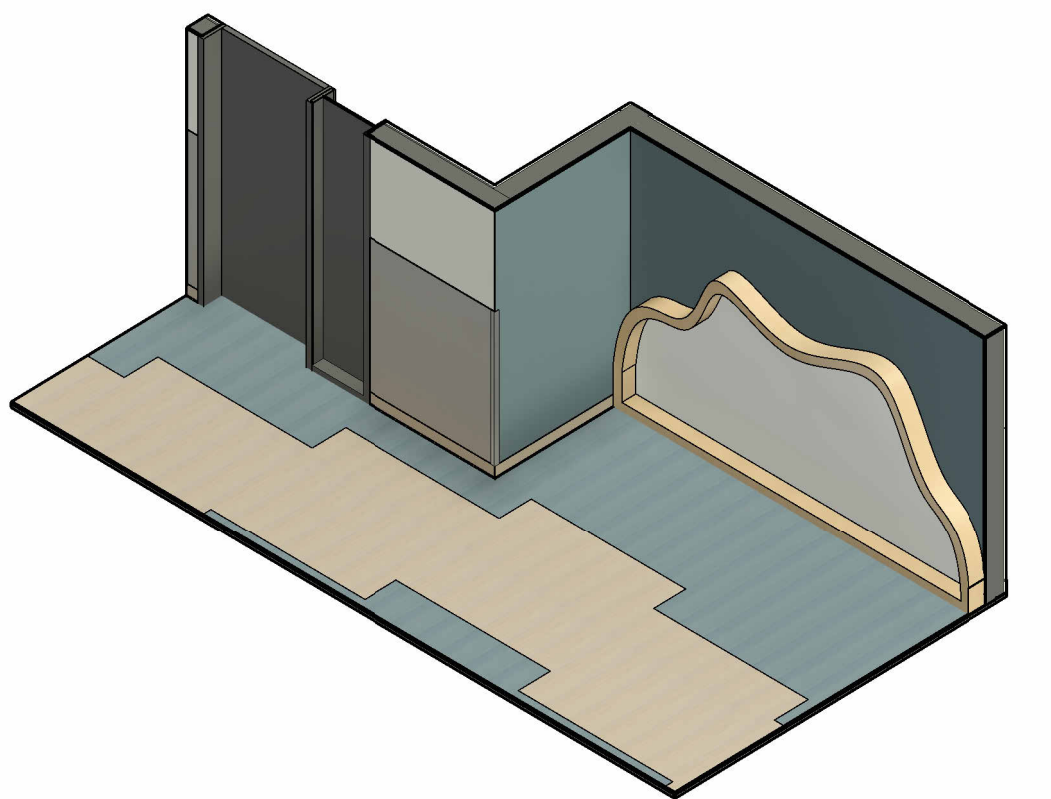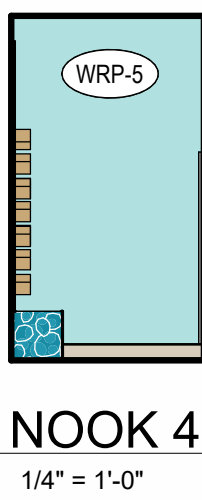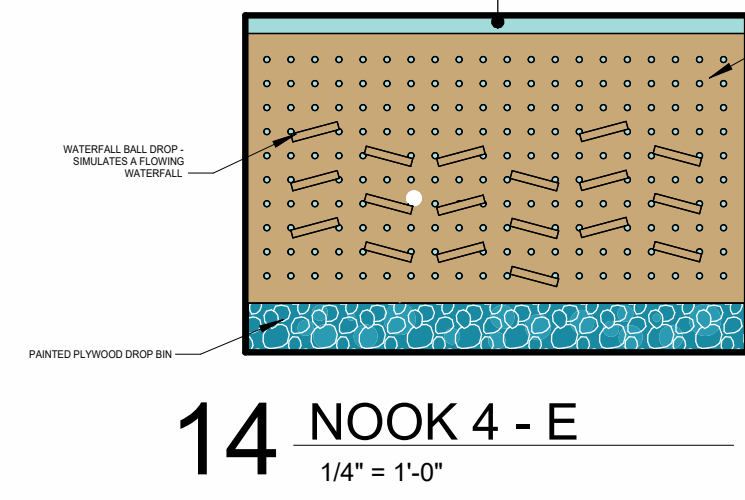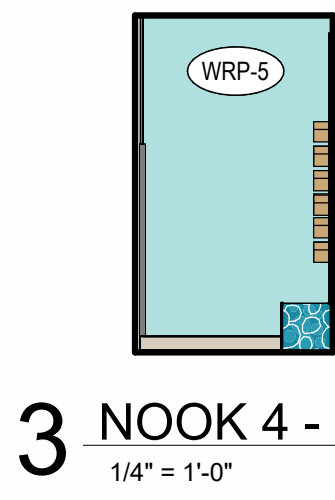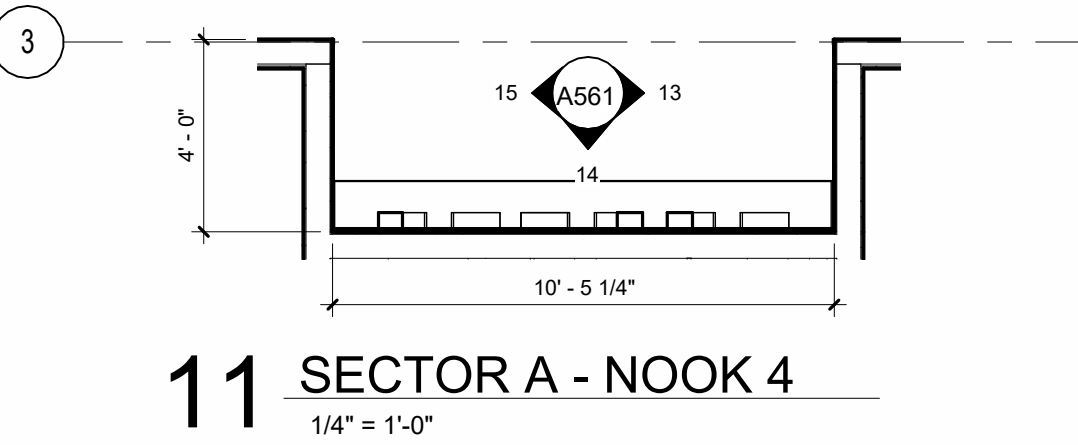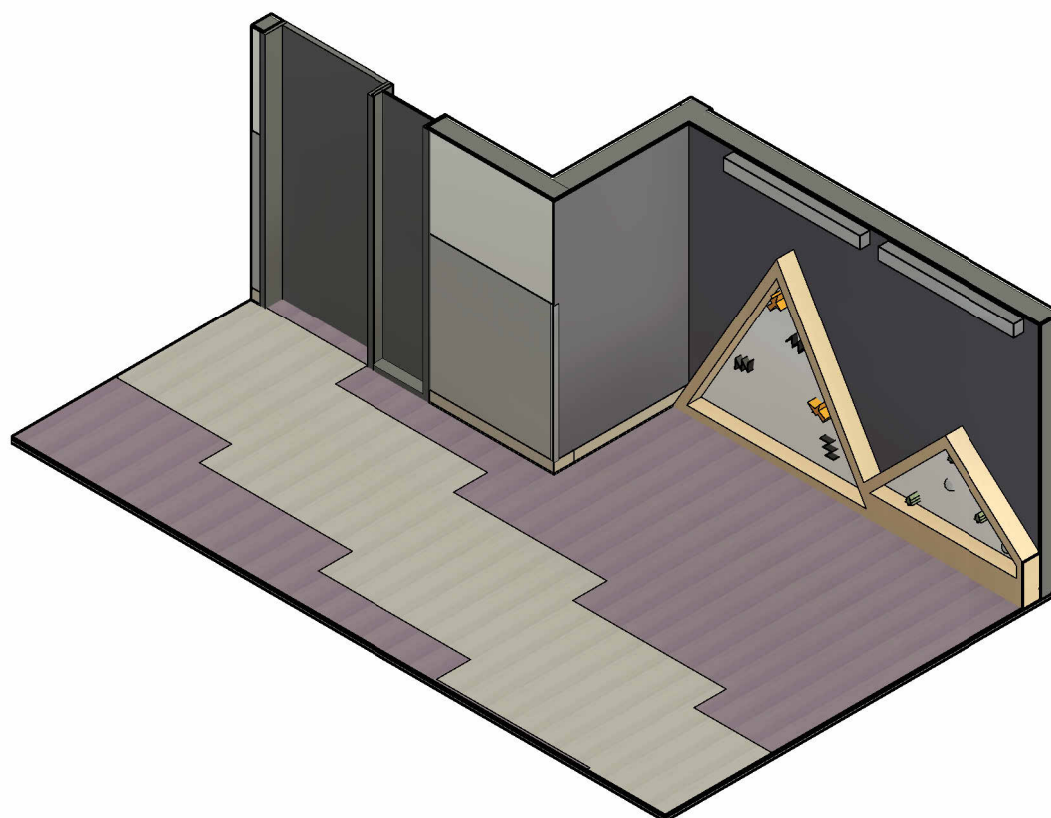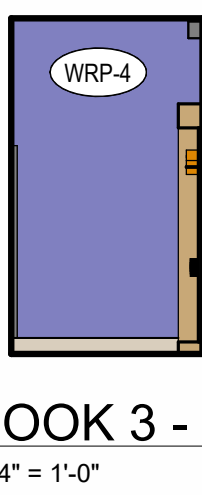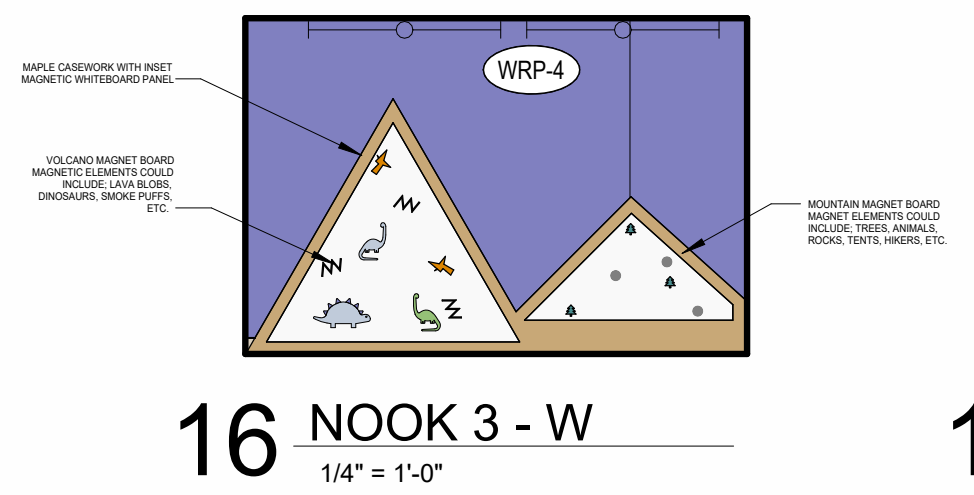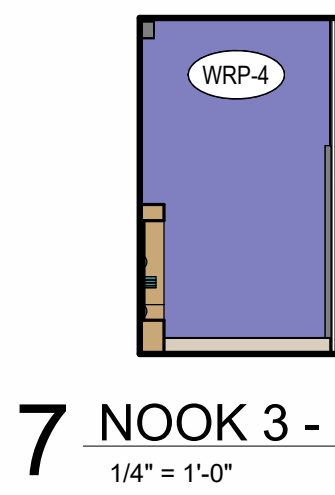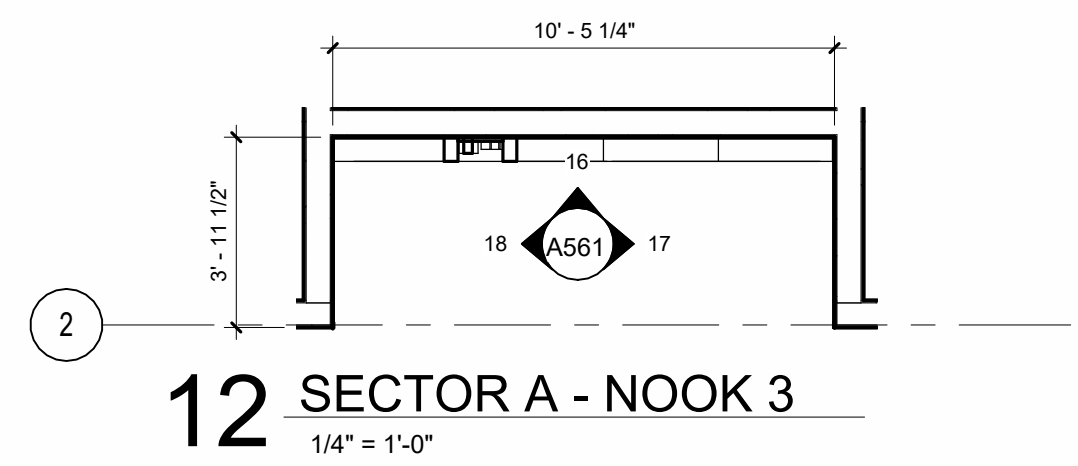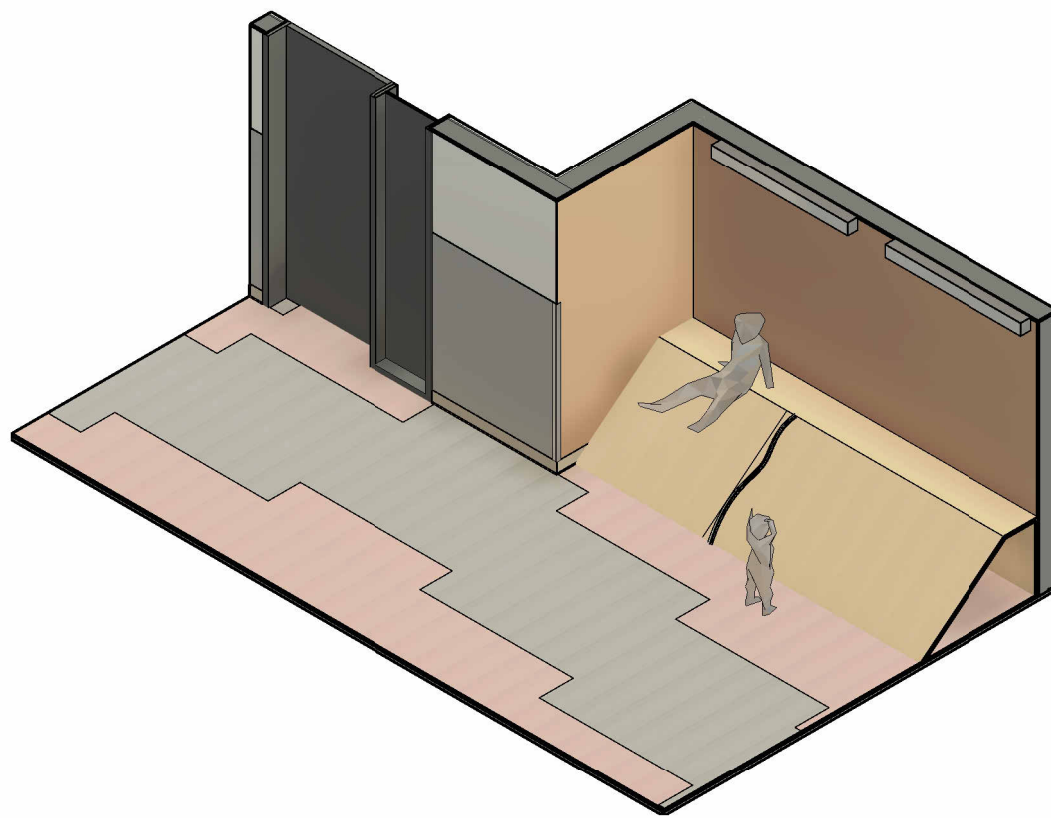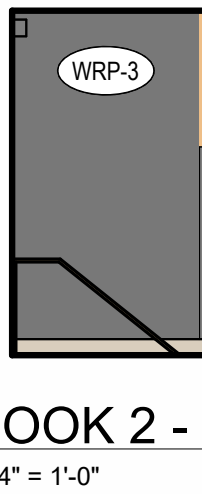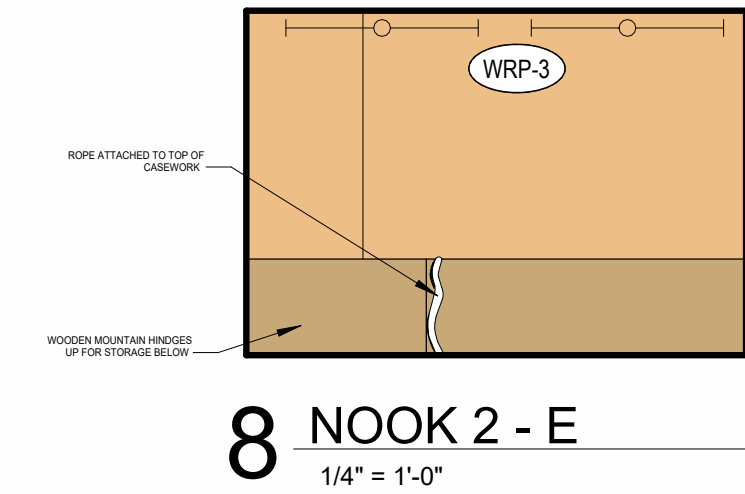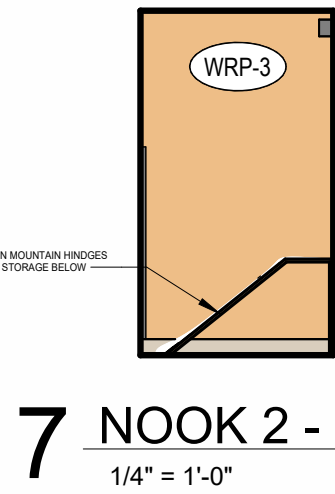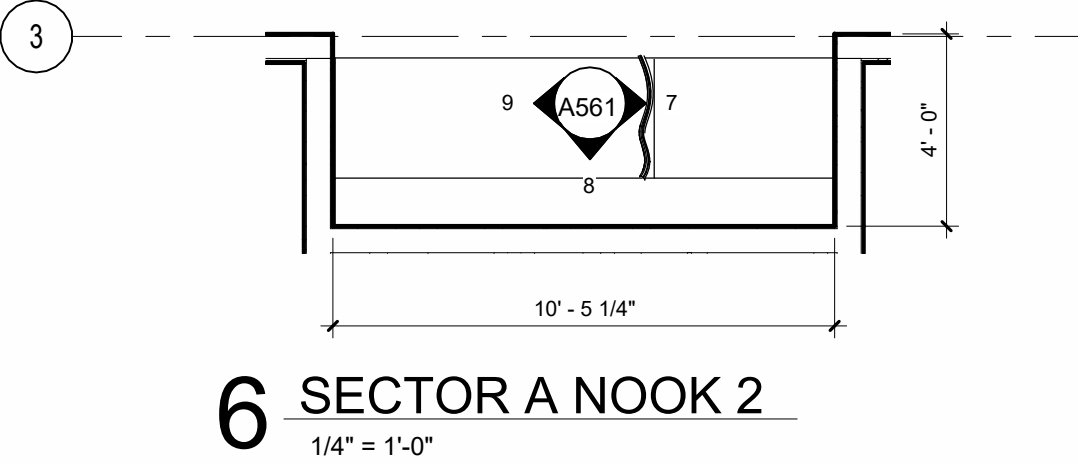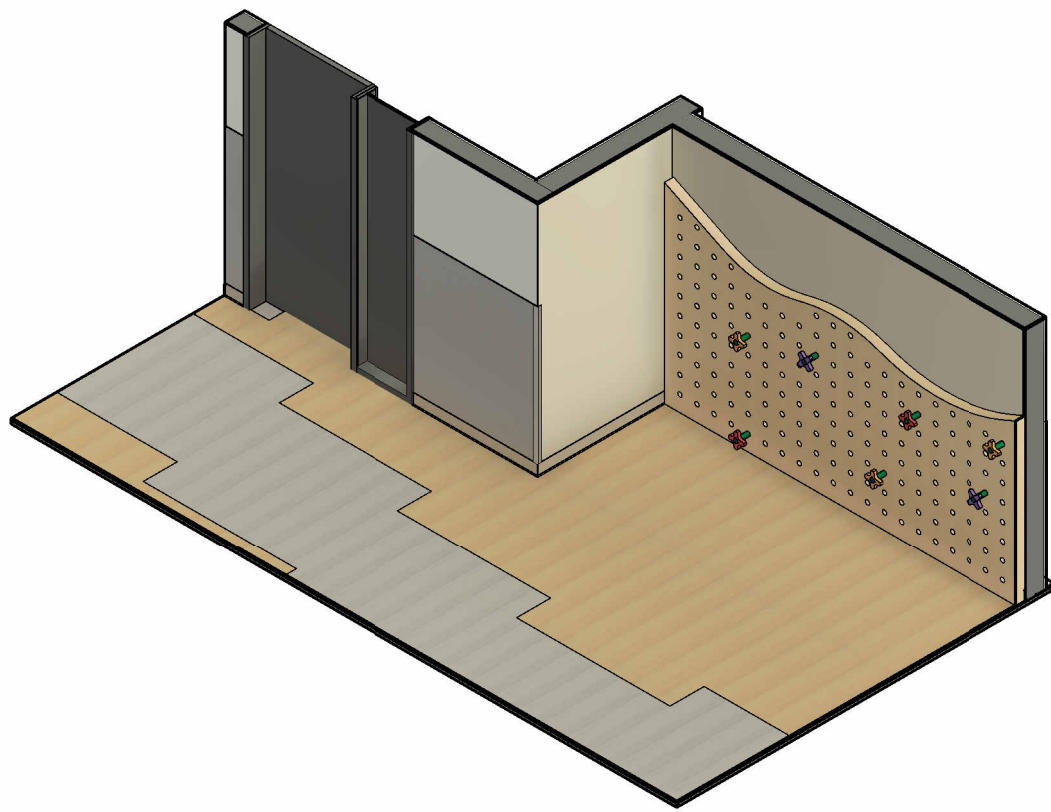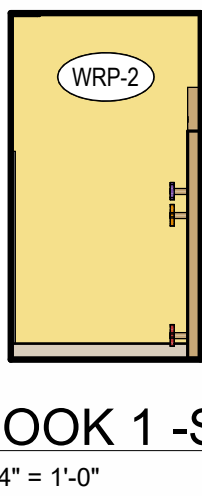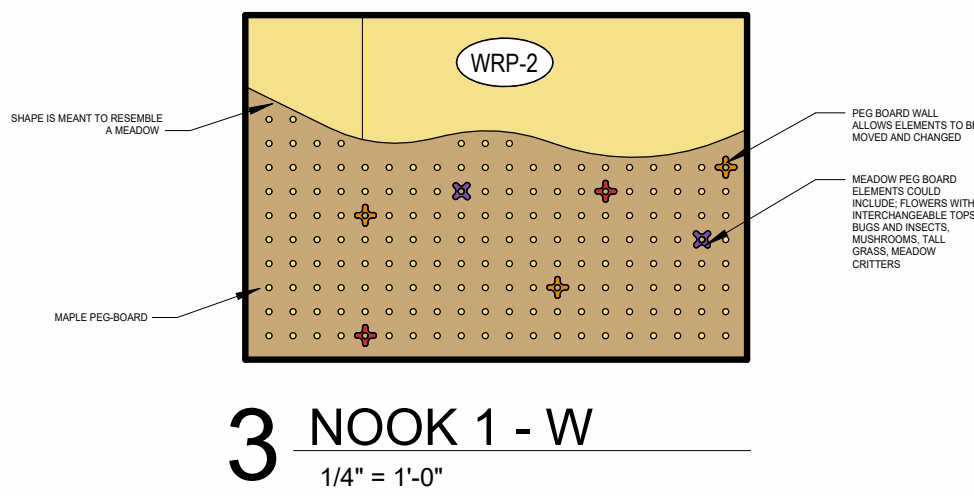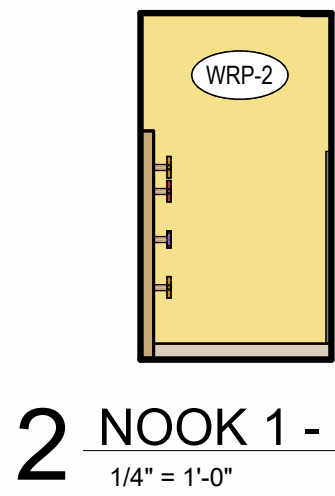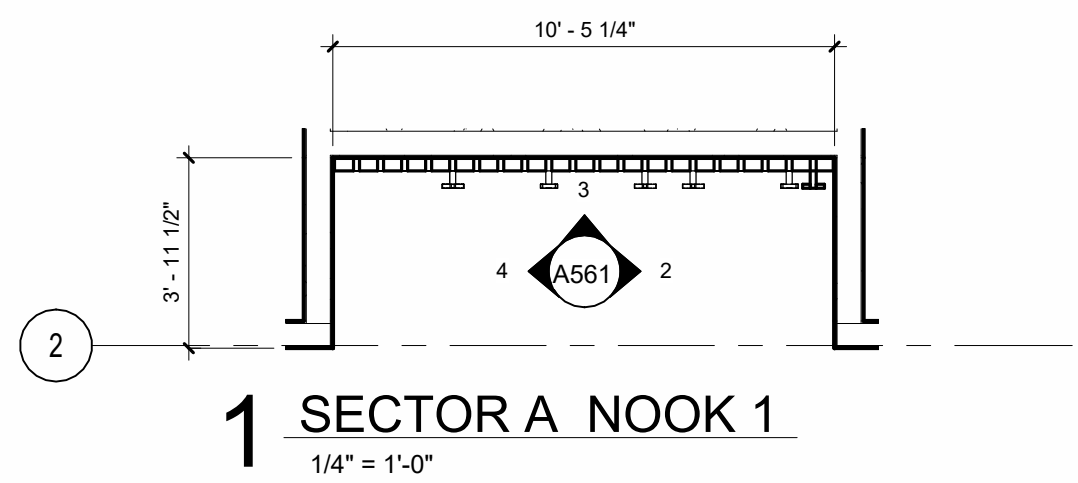


GENERAL NOTES - INTERIOR ELEVATION

- SEE FINISH PLANS FOR CORNER GUARD LOCATIONS.
- INTERIOR ELEVATIONS ARE DRAWN IN TRUE DIMENSIONS, U.N.O. (I.E. ANGLED, CURVED).
- SEE PROJECT MANUAL, FINISH PLANS, REFLECTED CEILING PLANS, INTERIOR ELEVATIONS, AND INTERIOR FINISH LEGEND FOR ADDITIONAL FINISH INFORMATION.
- SEE DOOR AND FRAME TYPES FOR ADDITIONAL FINISH INFORMATION AND REFERENCE TO DETAILS. DOOR SWINGS INDICATED BY DASHED LINES SHOWN ON ELEVATIONS ARE FOR REFERENCE ONLY.
- PROVIDE BLOCKING AND BACKING FOR ALL WALL-MOUNTED EQUIPMENT AND FIXTURES TO BE FURNISHED BY THE CONTRACTOR OR OWNER.
- SEE ALSO ELECTRICAL, MECHANICAL, PLUMBING, AND TECHNOLOGY DRAWINGS FOR ADDITIONAL WALL MOUNTED EQUIPMENT AND FIXTURES.
- ALL ROOMS TO RECEIVE PT1 PAINT, AND B1 RUBBER BASE U.N.O.
- SEE MOUNTING HEIGHT SCHEDULE FOR HEIGHTS NOT NOTED ON PROVIDE PIPE WRAP AT ADA SINKS, TYP.


FINISH TAG

WP-X	ACOUSTIC WALL PANEL - SEE COLOR ON ROOM AND MATERIALS LEGEND	PL-1	PLASTIC LAMINATE - TYPE 1 (CASEWORK)
B-1	4" RUBBER BASE 280 SHORELINE	PL-2	PLASTIC LAMINATE - TYPE 2 (COUNTERTOP)
B-2	4" RUBBER BASE 20 CHARCOAL	T-2	WALL TILE - ICE WHITE 0025
B-3	6" TILE BASE	T-3	WALL TILE - TRANQUILITY 0059
WP-1	WALL PROTECTION - FRP	WRP-1	WALL PROTECTION - GREY
PT-1	PAINT-MAIN	WRP-X	WALL PROTECTION - SEE COLOR ON FINISH FLOOR PLANS
WPX	PAINT-SEE COLOR ON ROOM AND MATERIALS LEGEND		


NOT FOR CONSTRUCTION - TO SHOW DESIGN INTENT ONLY

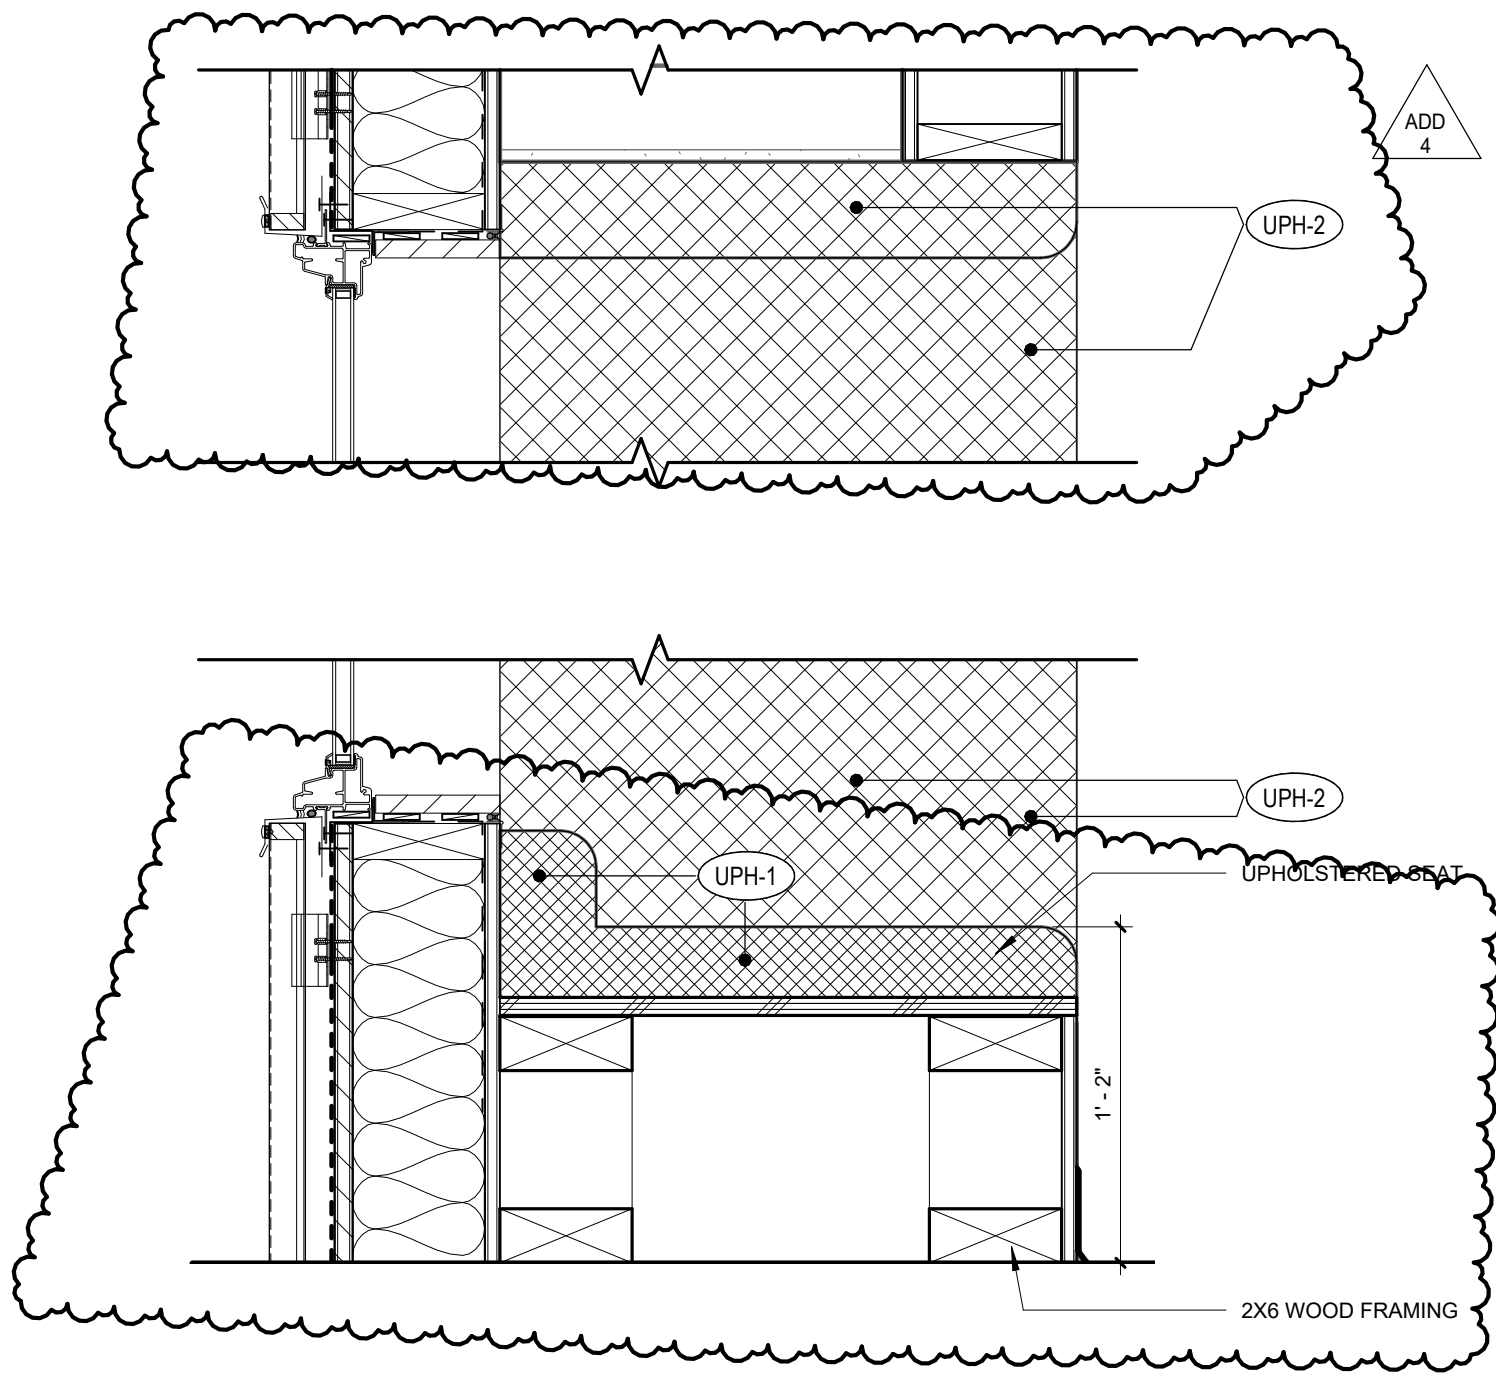


8 TYP CLASSROOM WINDOW NOOK
1 1/2" = 1'-0"

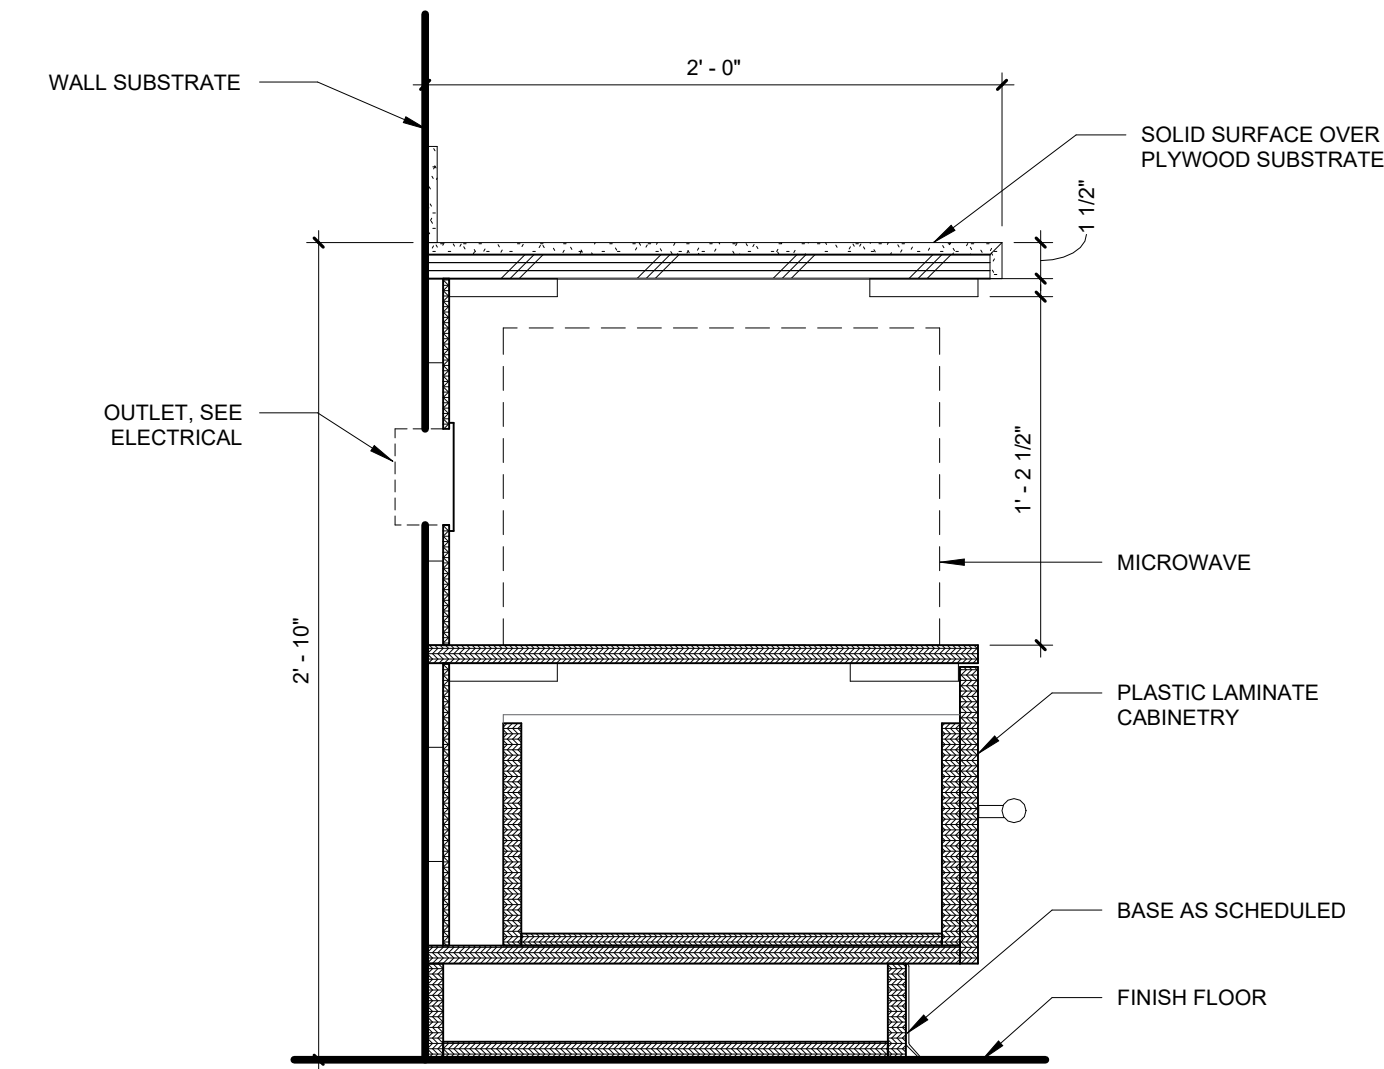


7 BASE CABINET W/ ACCESSIBLE MICROWAVE
1 1/2" = 1'-0"

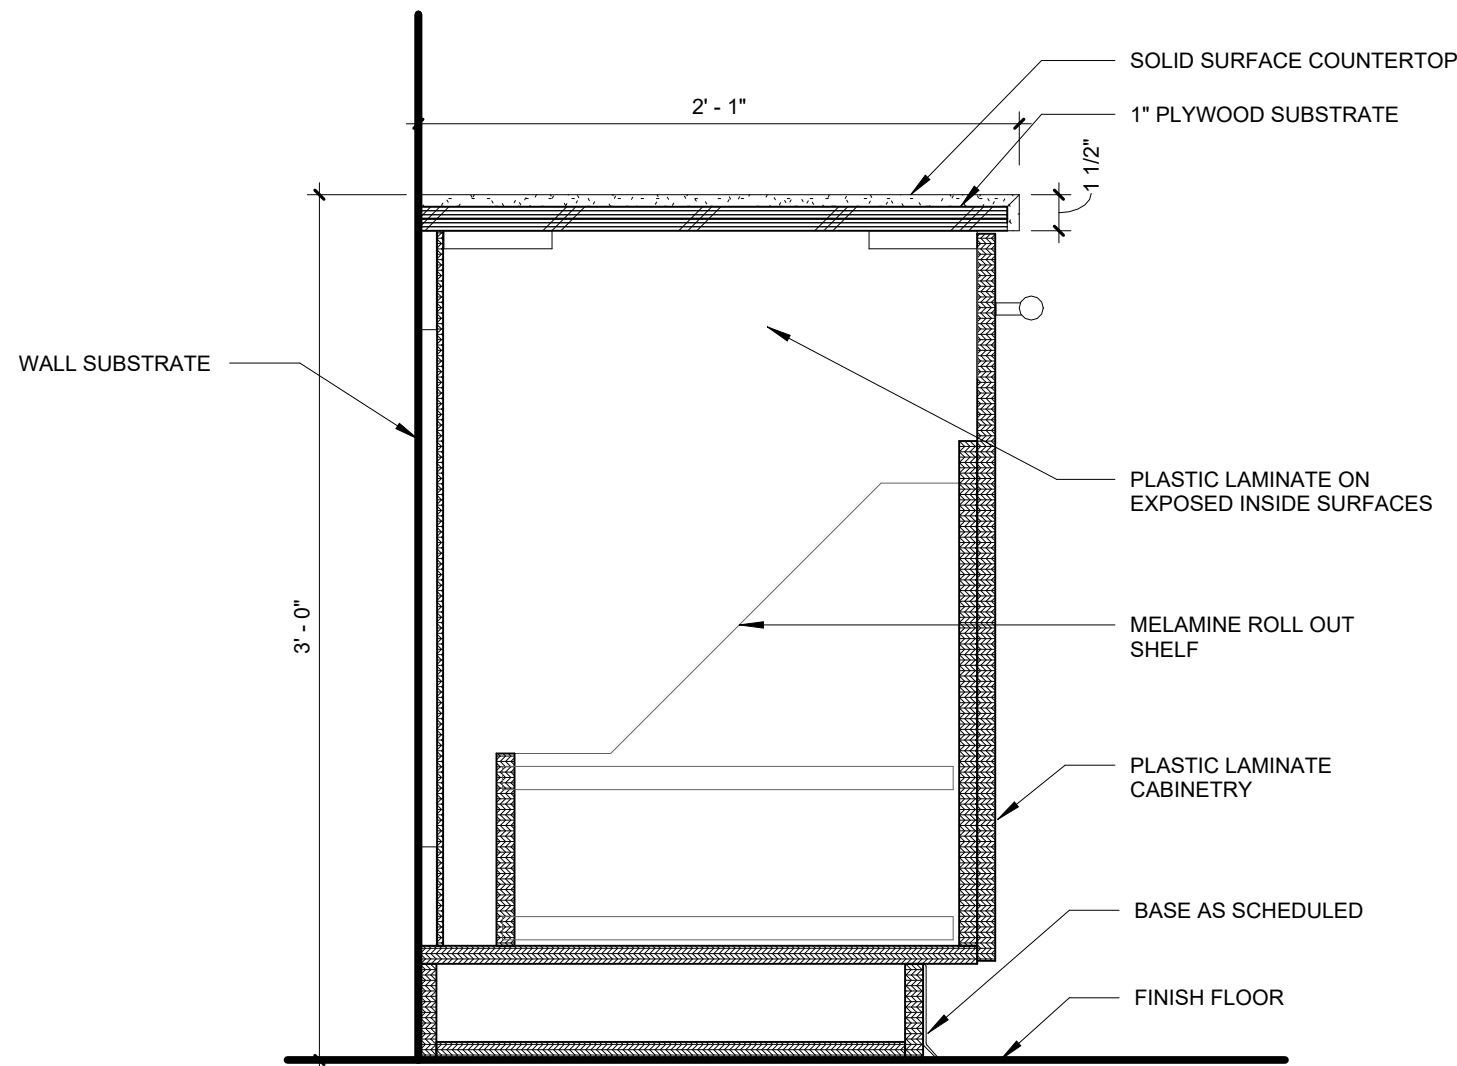


6 BASE CABINET TRASH/RECYCLE
1 1/2" = 1'-0"

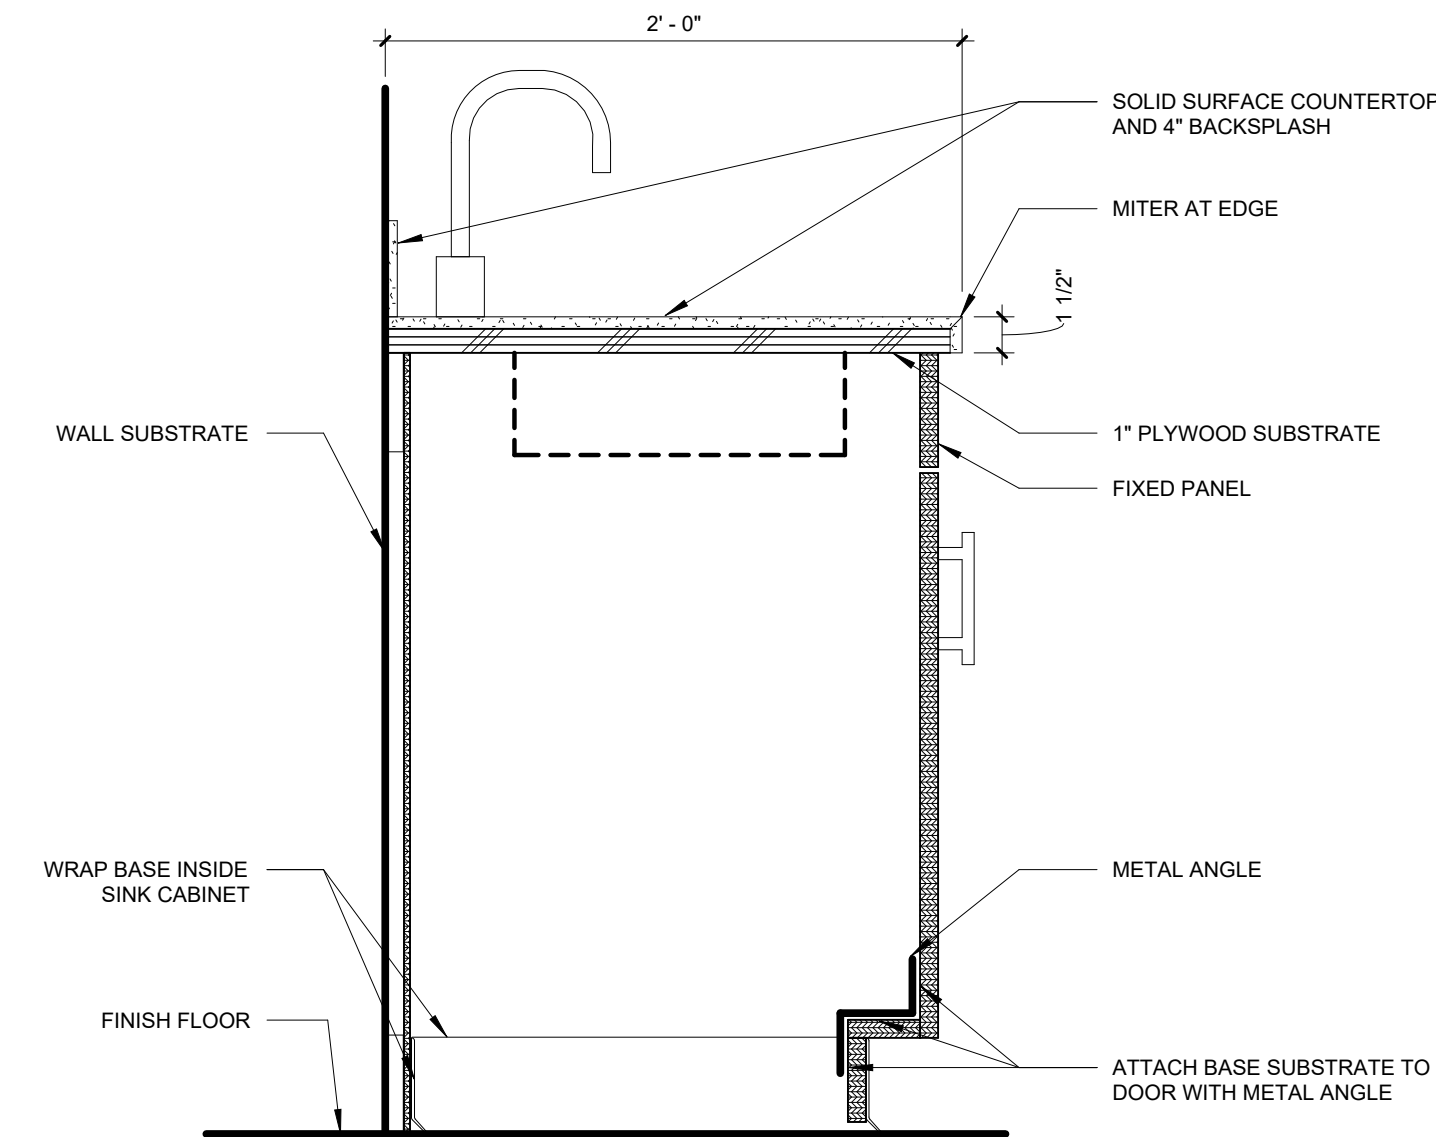


5 ACCESSIBLE SINK CABINET
1 1/2" = 1'-0"

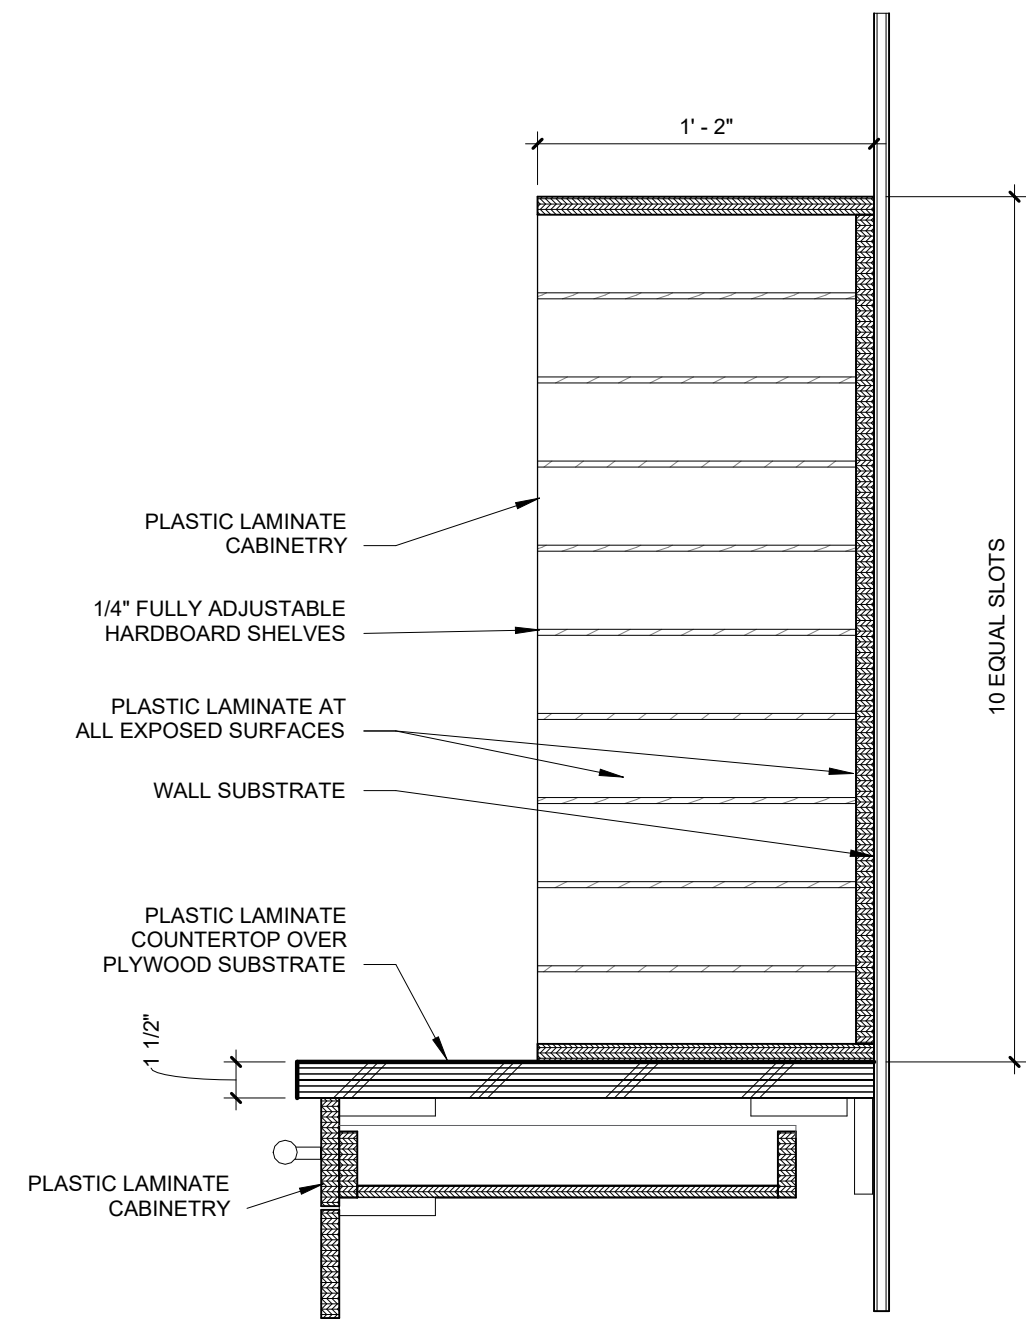


4 MAILBOXES
1 1/2" = 1'-0"

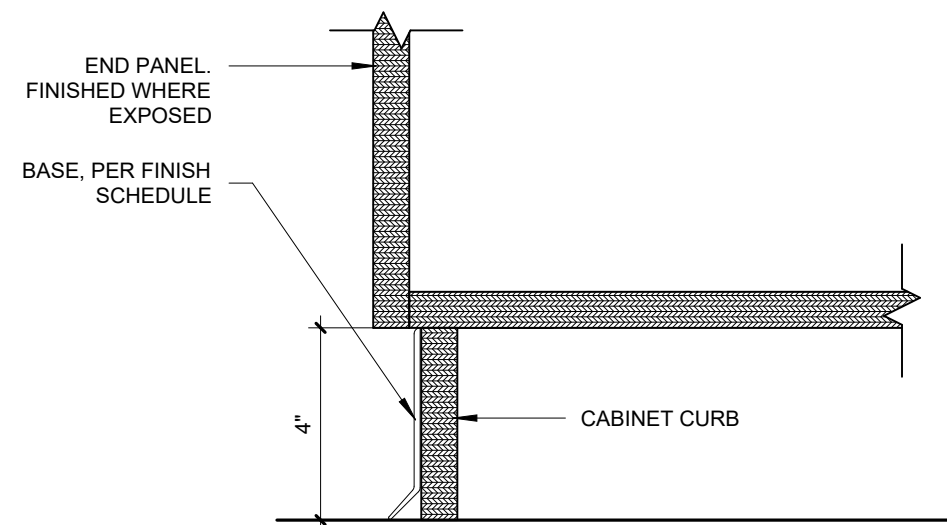


3 TYPICAL CASEWORK END DETAIL
3" = 1'-0"

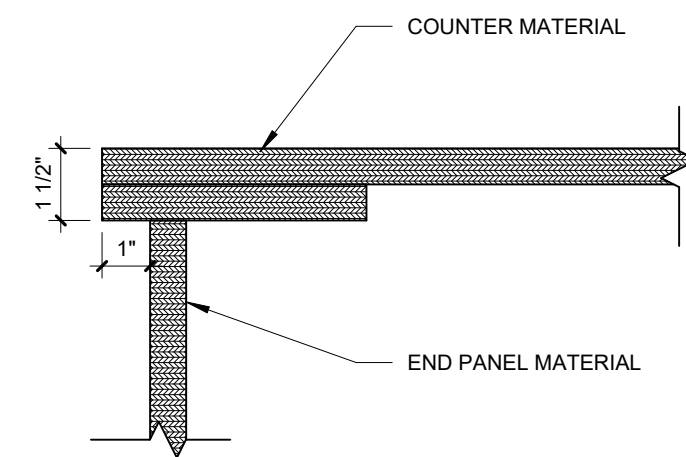


2 TYPICAL CASEWORK COUNTER DETAIL
3" = 1'-0"

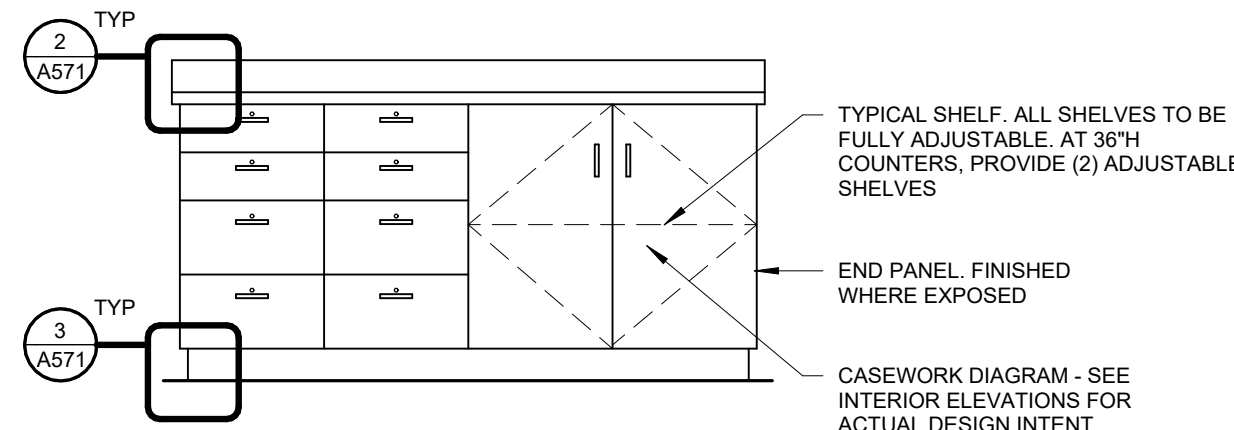


1 TYPICAL CASEWORK DIAGRAM
1/2" = 1'-0"

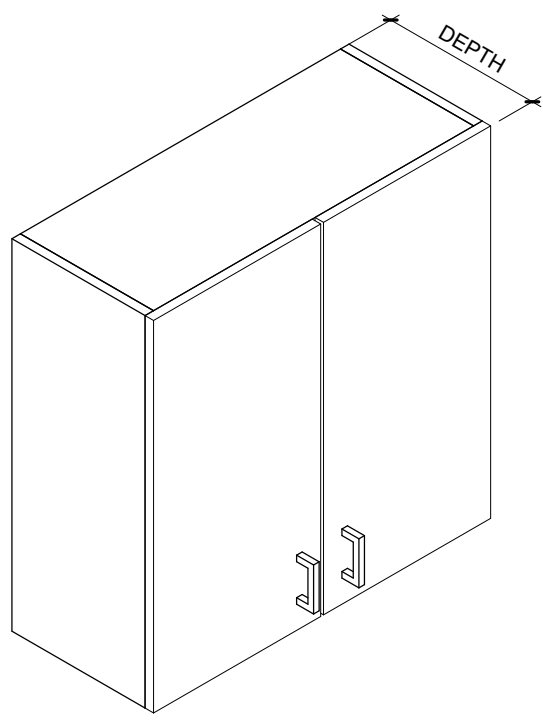


A1.1 - UPPER CABINET

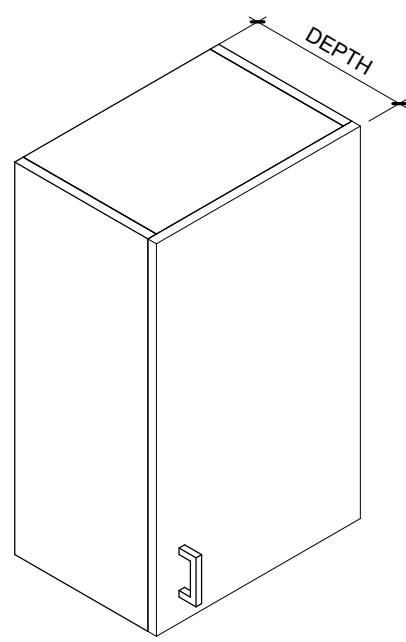


A2.1 - UPPER CABINET

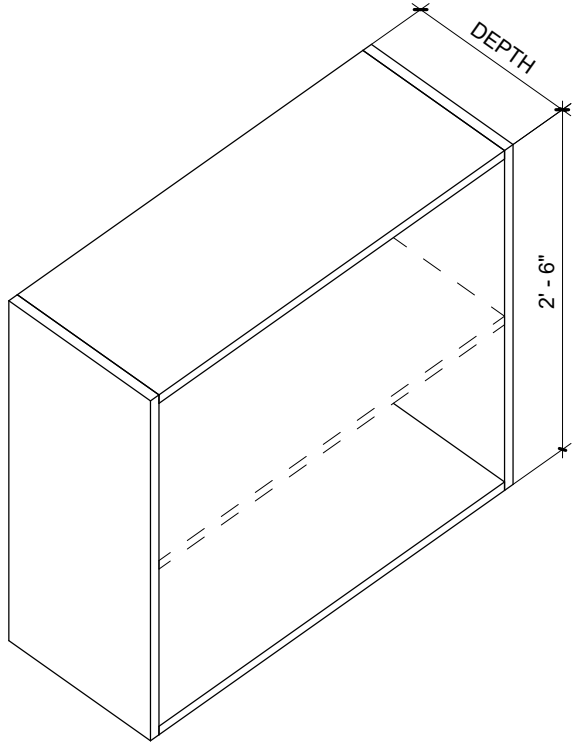


A4.1 UPPER CABINET

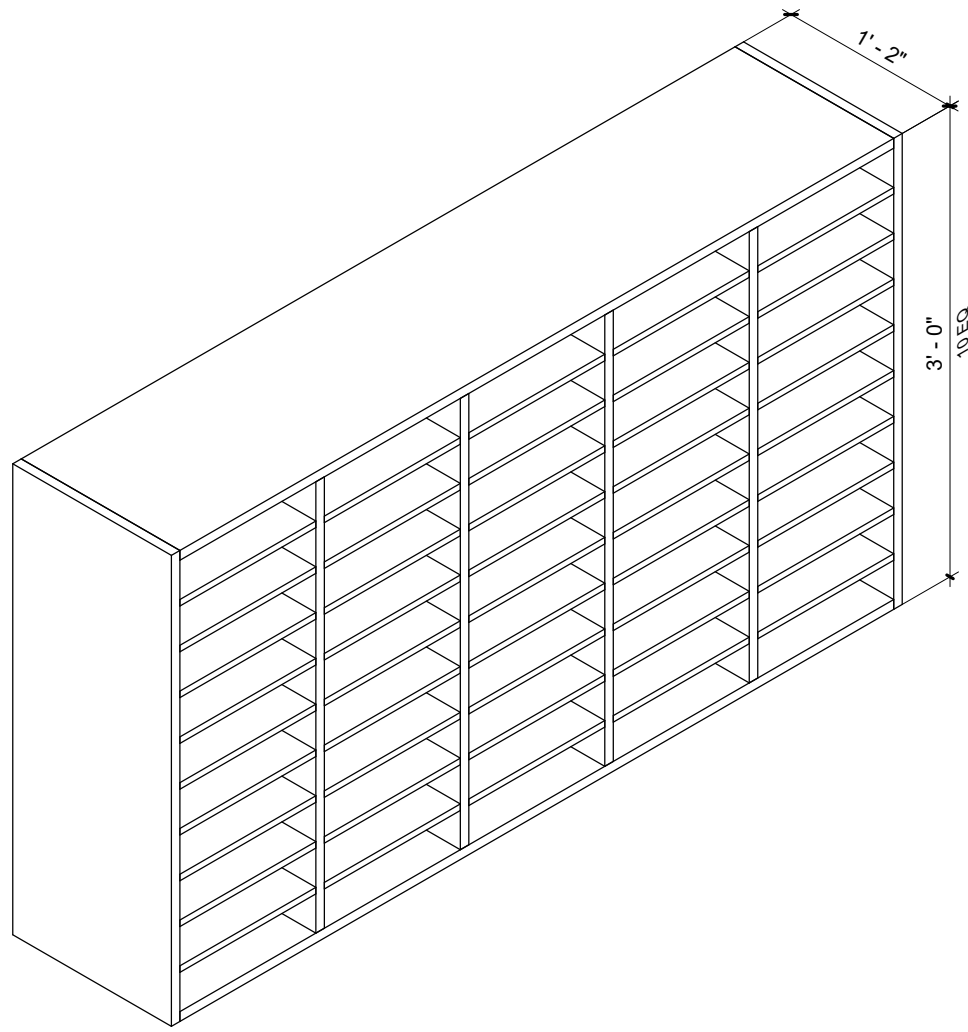


A3.1 - UPPER MAIL CABINET

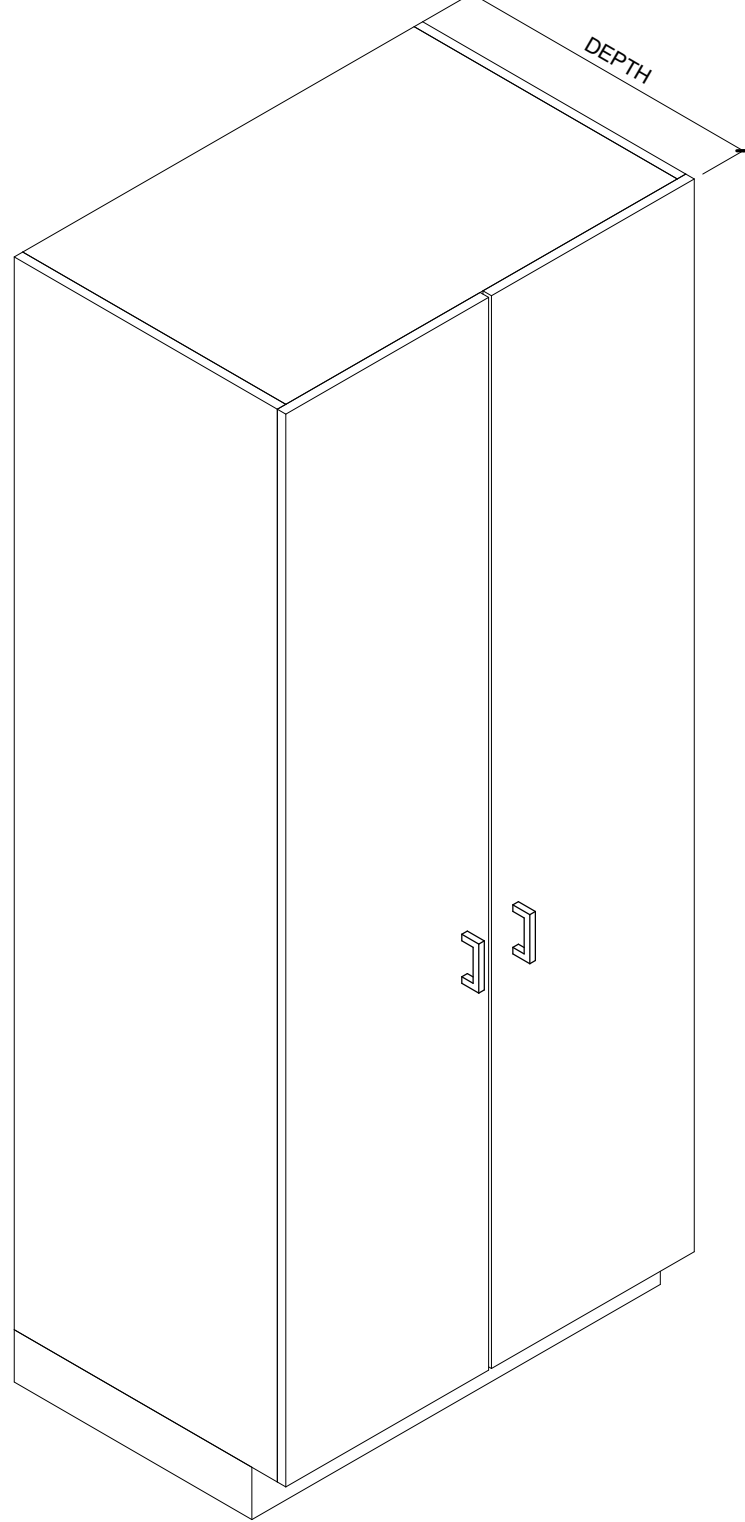


C1.3 - WARDROBE

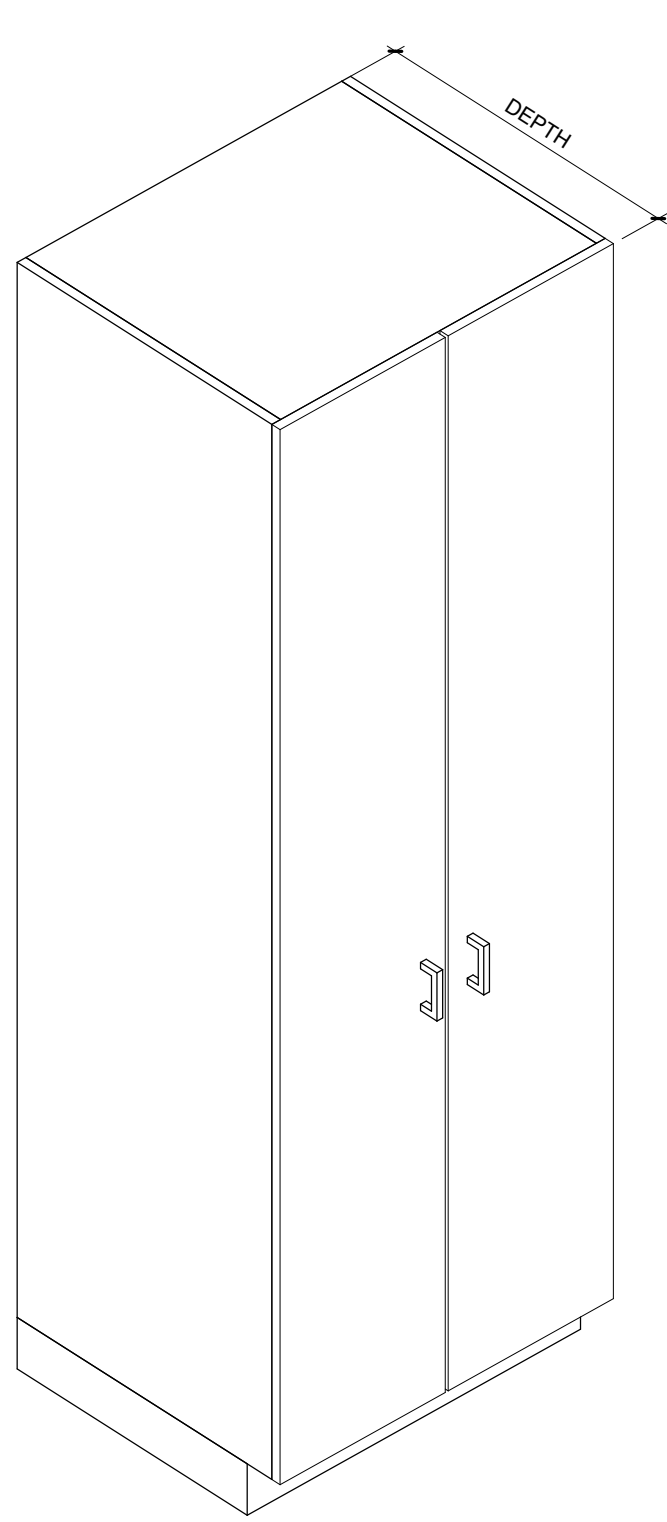


C2.3 - FULL HEIGHT CABINET

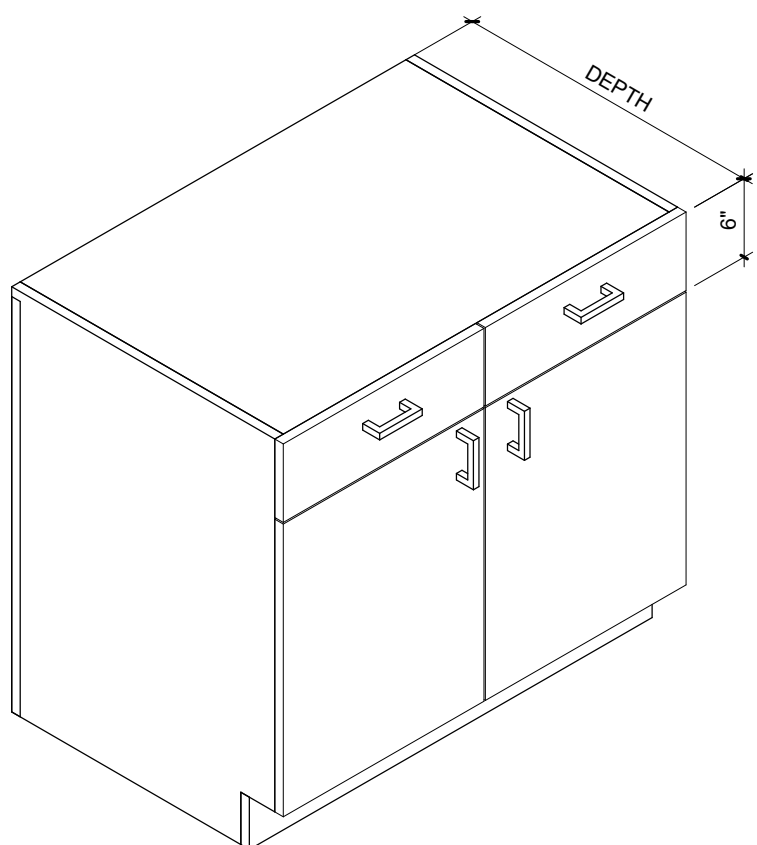


B1.3 - BASE CABINET

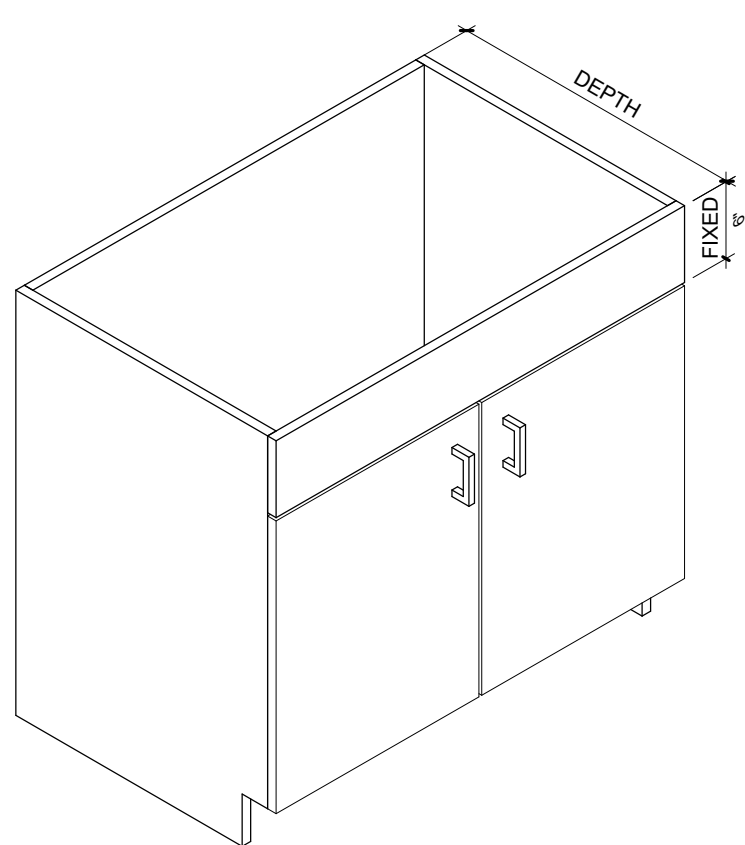


B2.3 - ADA SINK CABINET

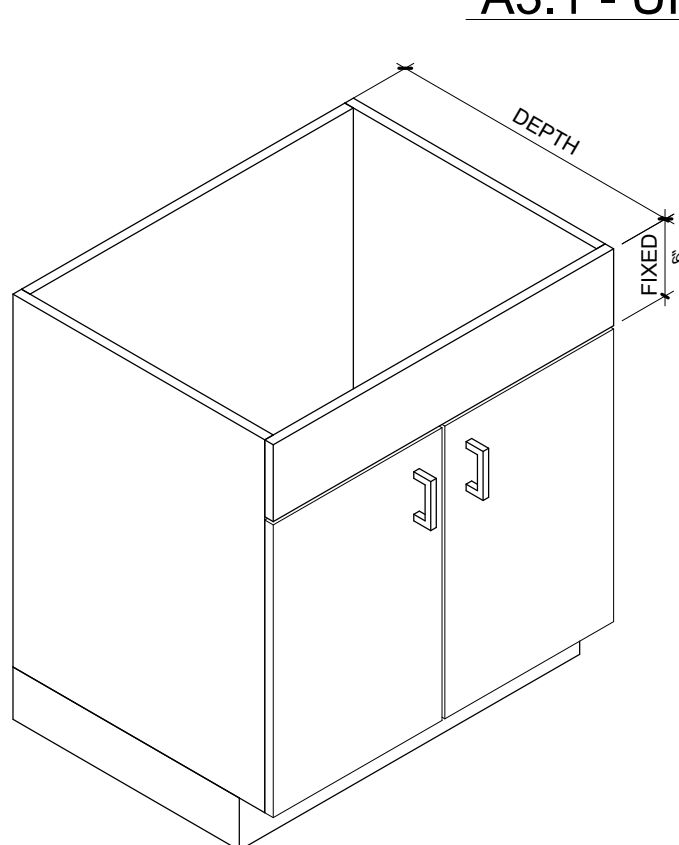


B3.3 - SINK BASE CABINET

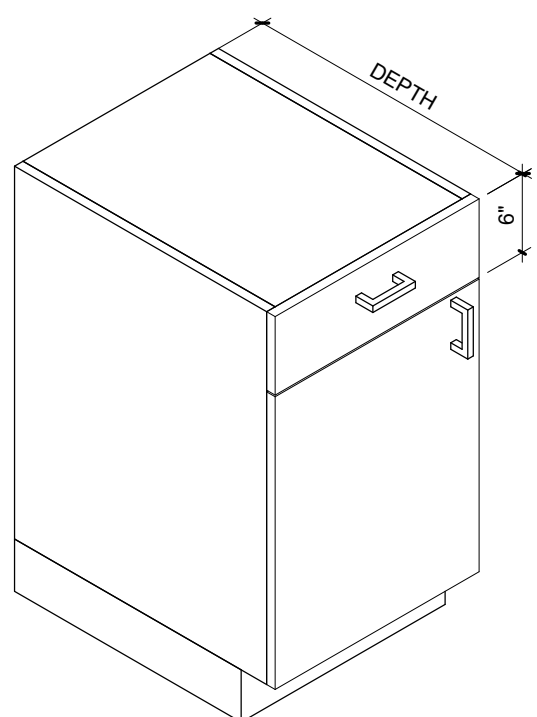


B4.3 BASE CABINET

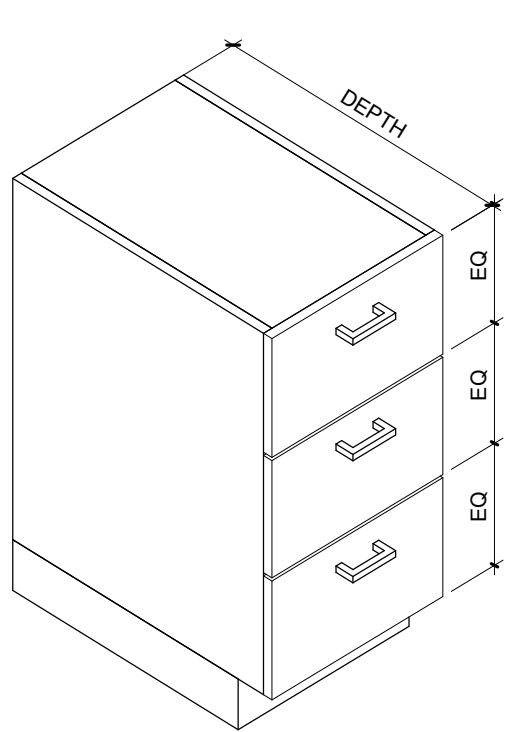


B5.3 BASE CABINET

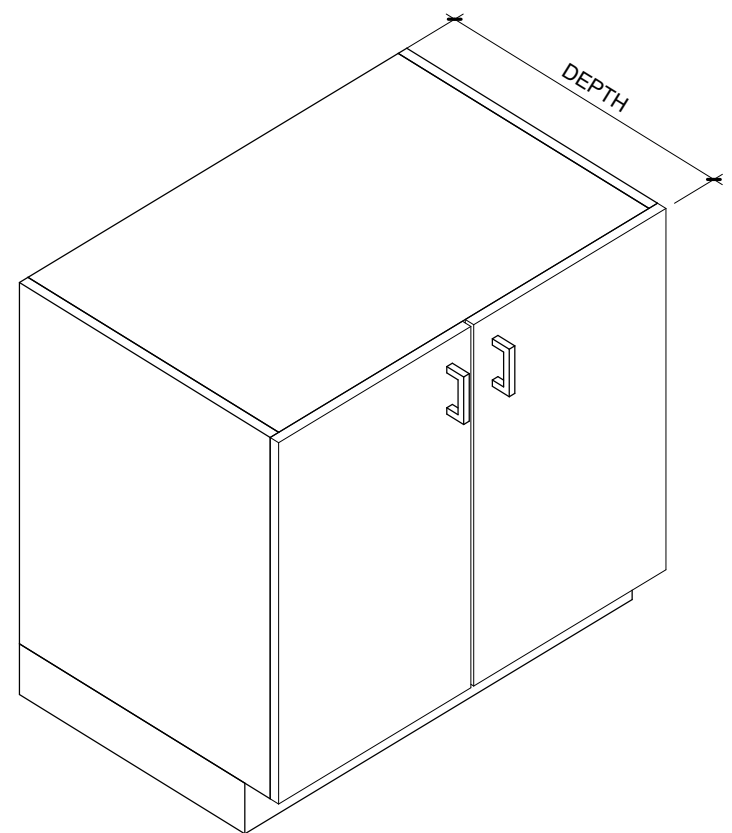


B6.3 BASE CABINET

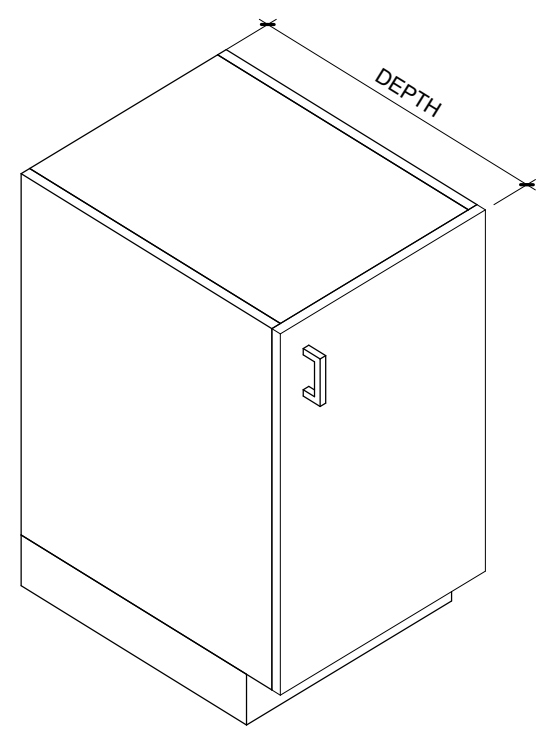


B7.3 BASE CABINET

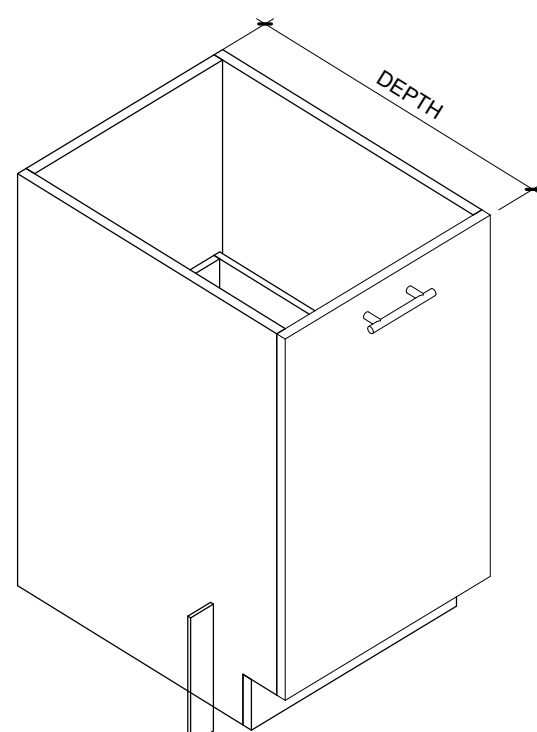


B8.3 BASE CABINET

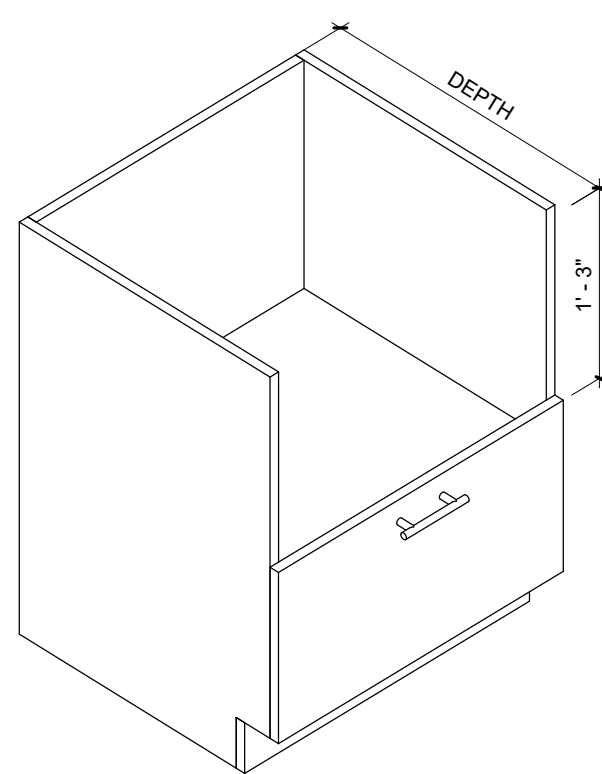


B9.3 BASE CABINET

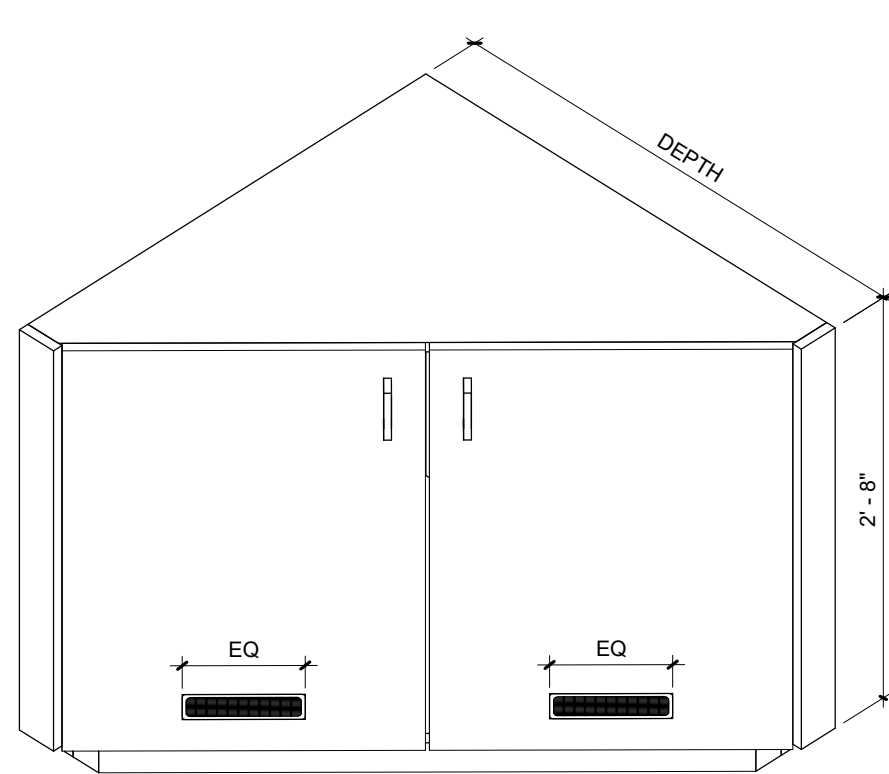


B10.5 - BASE CABINET

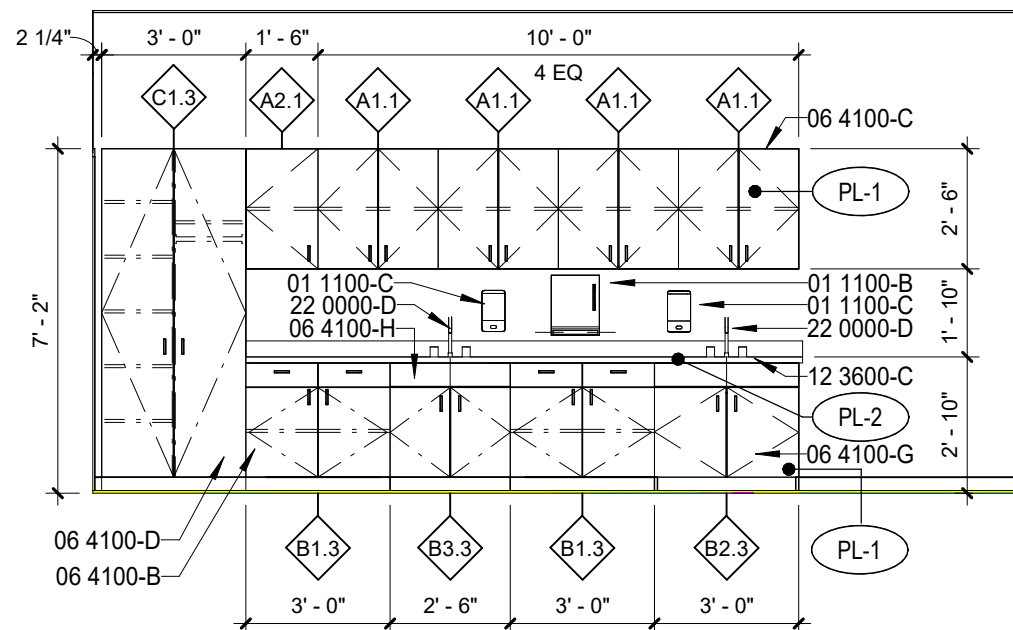


1 TYP. CLASSROOM

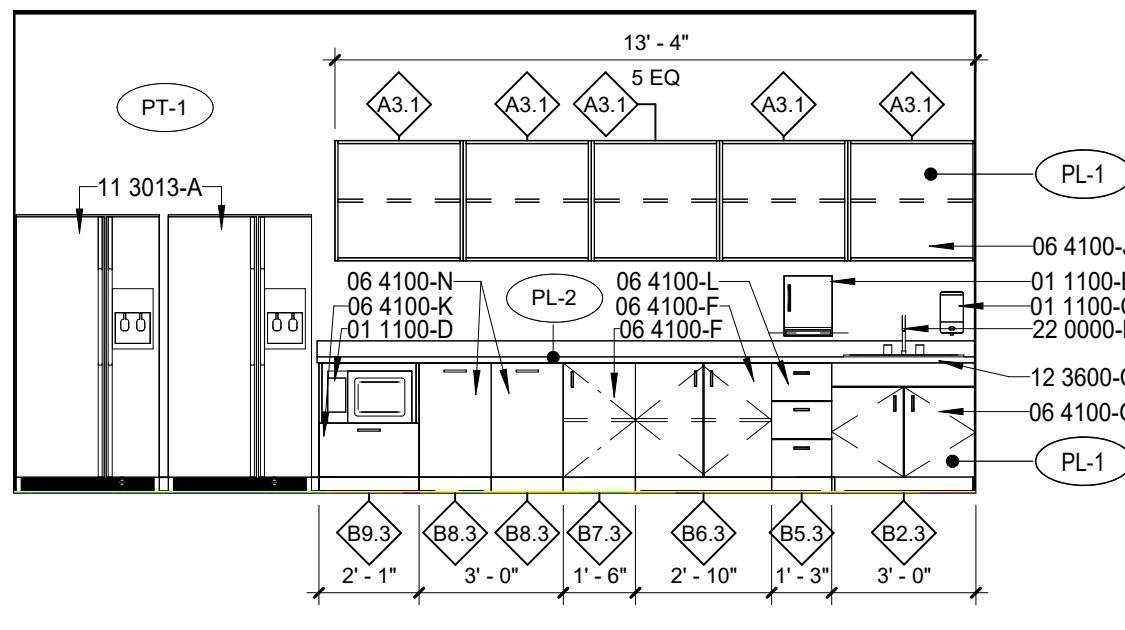


2 172 BREAK ROOM - SW

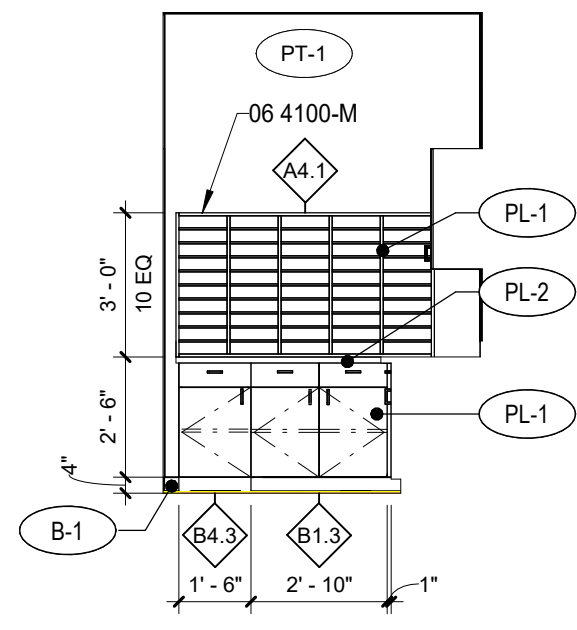

3 120 WORK AREA - S

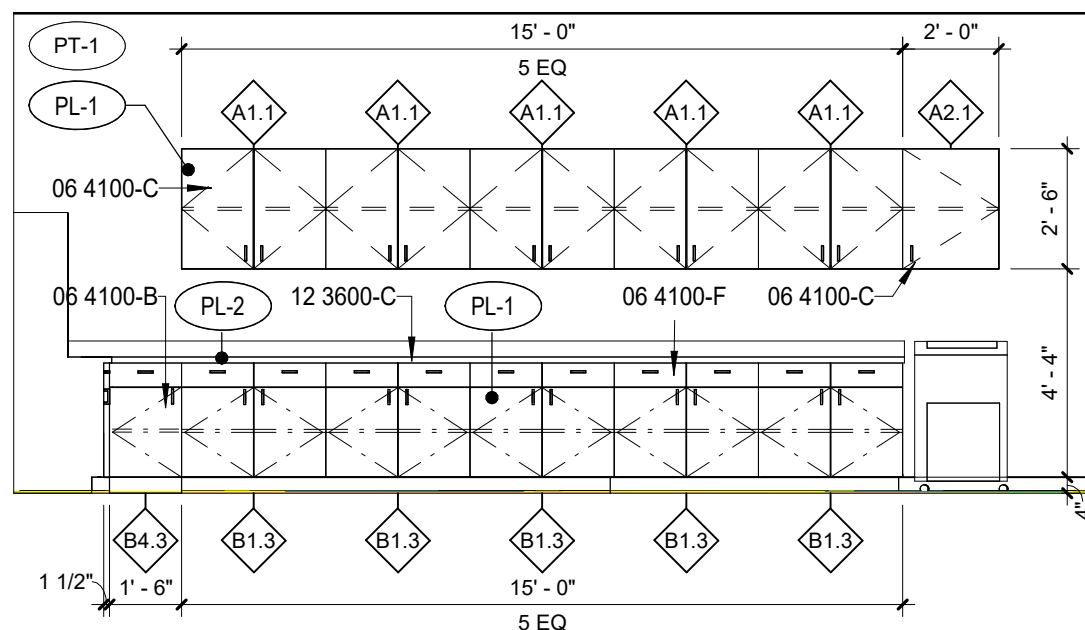

4 120 WORK AREA - W

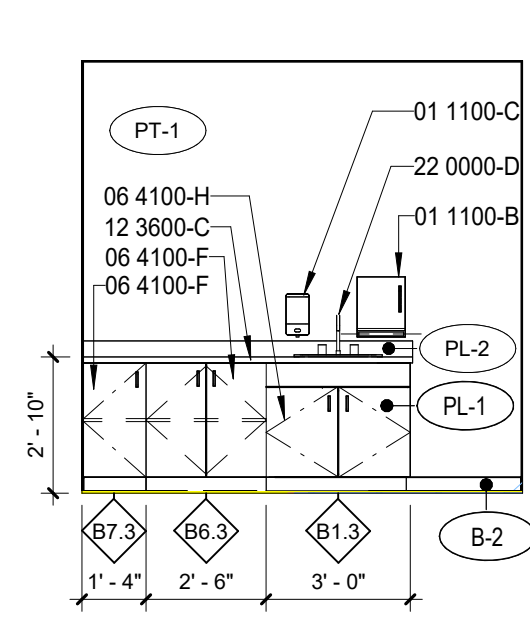


5 168 - N

GENERAL NOTES - CASEWORK

- A. TOE KICK AT CASEWORK TO BE 4" HIGH, 3" DEEP, U.N.O.
- B. SEE FLOOR PLANS AND INTERIOR ELEVATIONS FOR DIMENSIONS NOT SHOWN HERE.
- C. ALL CASEWORK SHELVES TO BE FULLY ADJUSTABLE U.N.O. WITH THE EXCEPTION OF MAILBOXES WHICH ARE TO BE FIXED. REFER TO INTERIOR ELEVATIONS FOR QUANTITY OF SHELVES.
- D. SEE INTERIOR ELEVATIONS FOR COUNTERTOP TYPES AND MATERIALS.
- E. FINISH UNDERSIDE OF UPPER CABINETS TO MATCH CABINET FRONT.
- F. CABINET DIAGRAMS DO NOT SHOW ALL REQUIRED CABINET HARDWARE. SEE PROJECT MANUAL AND INTERIOR ELEVATIONS FOR CABINET HARDWARE REQUIREMENTS.
- G. ALL COUNTERTOPS TO EXTEND 1" BEYOND FACE OF CABINET, TYPICAL U.N.O.
- H. AT ACCESSIBLE SINK CABINETS. AND OTHER CABINET ALCOVES. WRAP BASE MATERIAL INTO CABINET INTERIOR AND ON ADJACENT WALLS.
- I. U.N.O ALL COUNTERS TO HAVE 6" HIGH BACKSPLASH OF SAME MATERIAL AS COUNTER WHEN COUNTER MEETS ANY WALL.

CASEWORK LEGEND

DEPTH KEY	
1	12"
2	14"
3	24"
4	25"
5	30"

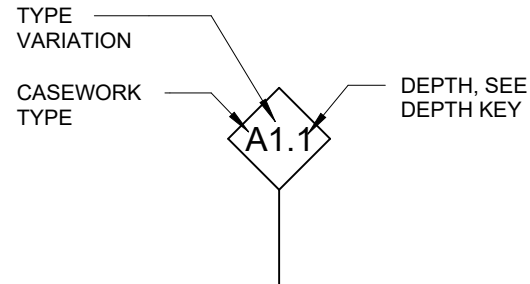

CASEWORK TYPES:

- A: UPPER CABINET
- B: BASE CABINET
- C: FULL HEIGHT CABINET
- D: MISC/OTHER CABINET

SPECIFICATION KEYNOTE

- 01 1100-B PAPER TOWEL DISPENSER, OFCI
- 01 1100-C SOAP DISPENSER, OFCI
- 01 1100-D MICROWAVE, OFCI
- 06 4100-B 23" DEEP BASE CABINET WITH DOOR, DRAWER AND ADJUSTABLE SHELF
- 06 4100-C 12" DEEP UPPER CABINET WITH DOORS AND ADJUSTABLE SHELVES. PLAM FINISH AT UNDERSIDE OF CABINET, TYP
- 06 4100-D 24" DEEP WARDROBE CABINET WITH FIXED SHELF AND ONE CLOTHING ROD. ADJUSTABLE SHELVING ON OTHER SIDE OF CABINET
- 06 4100-F 23" DEEP BASE CABINET WITH DOORS AND ADJUSTABLE SHELVES
- 06 4100-G 23" DEEP ACCESSIBLE BASE SINK CABINET WITH ATTACHED TOE KICK
- 06 4100-H 23" DEEP BASE SINK CABINET
- 06 4100-J 12" DEEP OPEN UPPER CABINET WITH ADJUSTABLE SHELVES. PLAM FINISH AT UNDERSIDE OF CABINET, TYP
- 06 4100-K 23" DEEP MICROWAVE CABINET WITH DRAWER
- 06 4100-L 23" DEEP BASE CABINET WITH (3) EQUAL DRAWERS
- 06 4100-M MAILBOXES
- 06 4100-N 23" DEEP RECYCLE/TRASH PULL OUT DRAWERS. PROVIDE 2 SETS DRAWER SLIDES AT EACH UNIT.
- 11 3013-A REFRIGERATOR, OFCI
- 12 3600-C 24" DEEP COUNTERTOP WITH 6" BACKSPLASH
- 22 0000-D SINK, SEE PLUMBING

Casework Schedule		Casework Schedule		Casework Schedule	
TYPE	COUNT	TYPE	COUNT	TYPE	COUNT
BREAK ROOM					
172		127		157	
B5.3	1	B1.3	4	B1.3	2
B6.3	1	B2.3	2	B2.3	1
B9.3	1	A1.1	8	A1.1	4
B7.3	1	A2.1	2	A2.1	1
B8.3	2	C1.3	2	C1.3	1
B2.3	1	130		159	
A3.1	5	B1.3	4	B1.3	4
125		B3.3	2	B3.3	2
B1.3	4	B2.3	2	B2.3	2
B3.3	2	A1.1	8	A1.1	8
B2.3	2	A2.1	2	A2.1	2
A1.1	8	C1.3	2	C1.3	2
A2.1	2	132		161	
C1.3	2	B1.3	4	B1.3	4
		B3.3	2	B3.3	2
		B2.3	2	B2.3	2
		A1.1	8	A1.1	8
		A2.1	2	A2.1	2
		C1.3	2	C1.3	2
		135		164	
		B1.3	4	B1.3	4
		B3.3	2	B3.3	2
		B2.3	2	B2.3	2
		A1.1	8	A1.1	8
		A2.1	2	A2.1	2
		C1.3	2	C1.3	2
		137		COMMONS	
		B1.3	4	102	
		B3.3	2	B6.3	1
		B2.3	2	KCC CR	
		A1.1	8	205	
		A2.1	2	C2.3	2
		C1.3	2	206	
		140		C2.3	2
		B1.3	4	LACTATION/ QUIET	
		B3.3	2	168	
		B2.3	2	B6.3	1
		A1.1	8	B7.3	1
		A2.1	2	B1.3	1
		C1.3	2	WORK AREA	
		120		120	
		B1.3	4	B1.3	6
		B3.3	2	B4.3	2
		B2.3	2	A1.1	5
		A1.1	8	A4.1	1
		A2.1	2	A2.1	1
		C1.3	2		

BID AND PERMIT SET

KLAMATH COMMUNITY COLLEGE CHILDCARE LEARNING CENTER

PROJECT # 2331.00
KLAMATH COMMUNITY COLLEGE
7390 S. 6TH ST. KLAMATH FALLS, OR 97603

SHEET TITLE:

INTERIOR DETAILS - CASEWORK TYPES


REVISIONS:

#	DESCRP.	DATE
1	ADD 4	08.29.2025

ISSUE DATE: 08/29/2025

A572


ADD 4

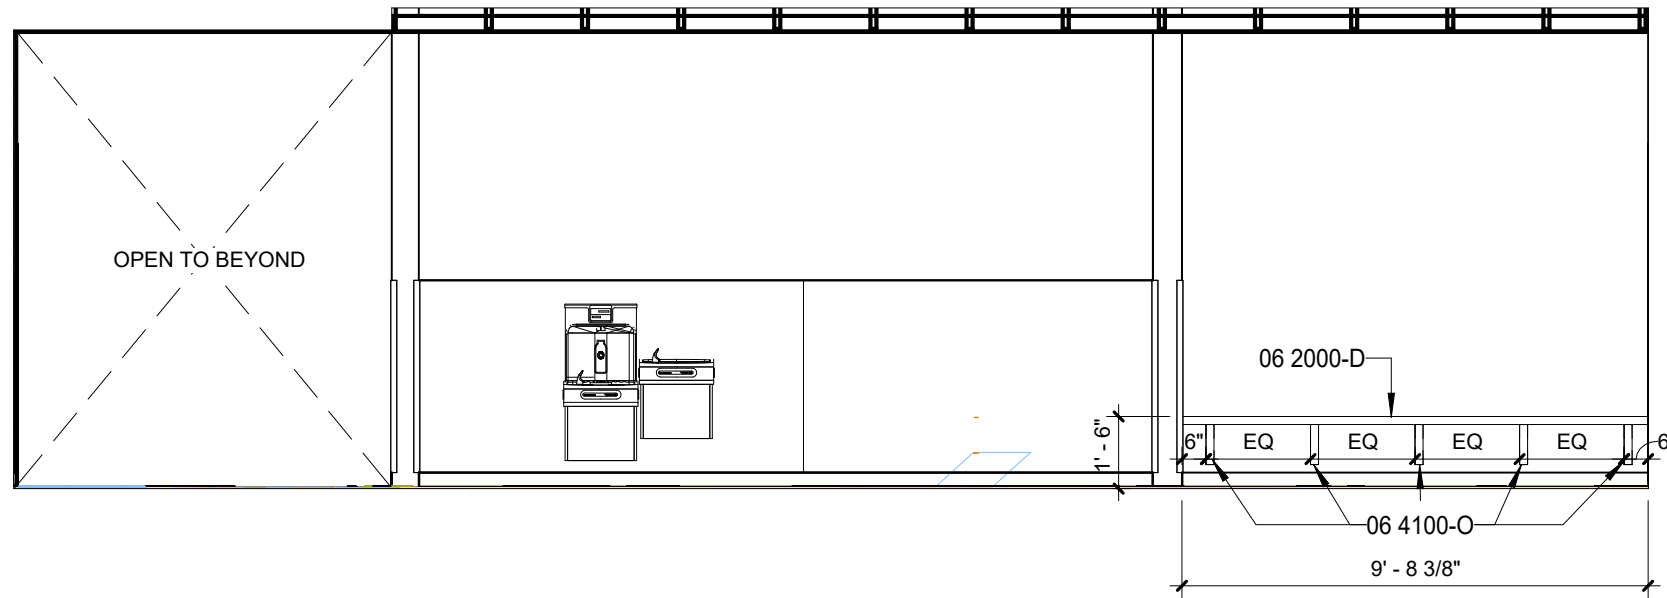


6 101 ENTRY - NE
1/4" = 1'-0"




5 100 VESTIBULE - NE
1/4" = 1'-0"

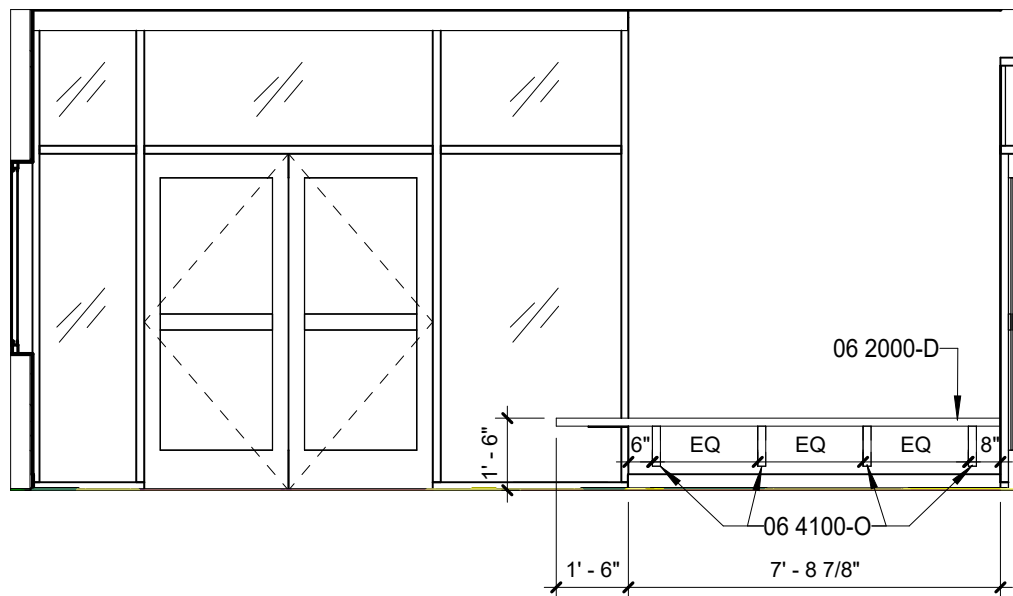


4 100 VESTIBULE - NW
1/4" = 1'-0"

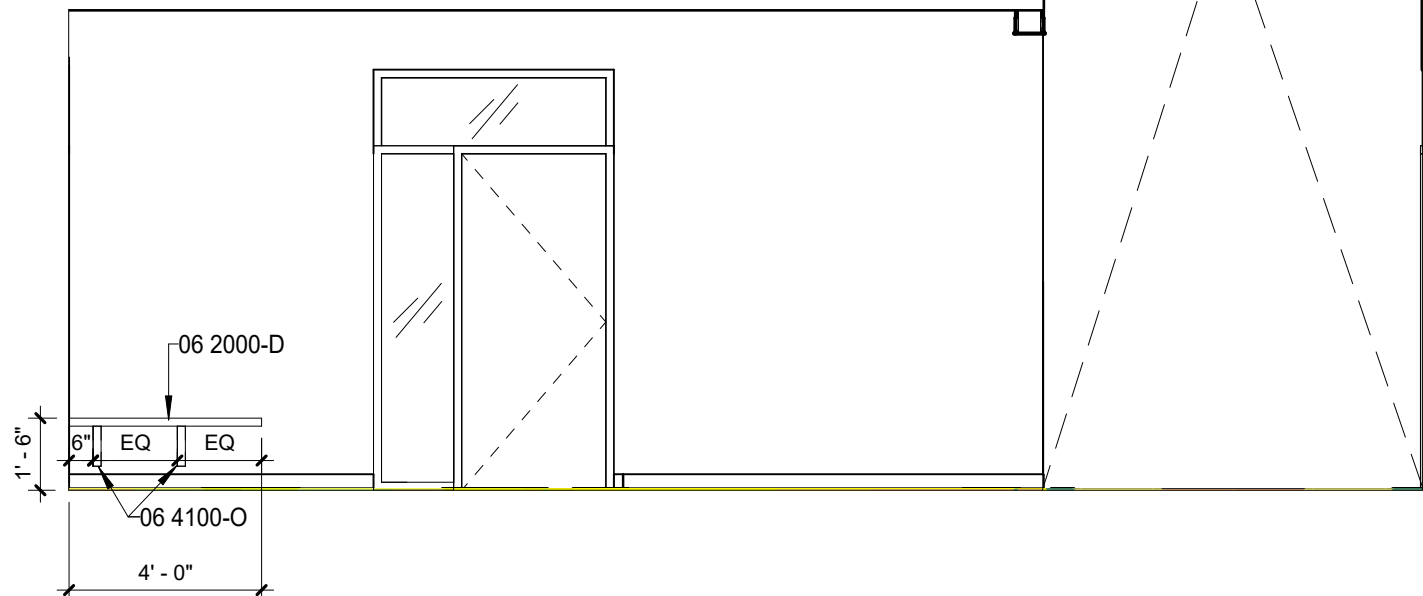

3 200 HALLWAY - NW
1/4" = 1'-0"

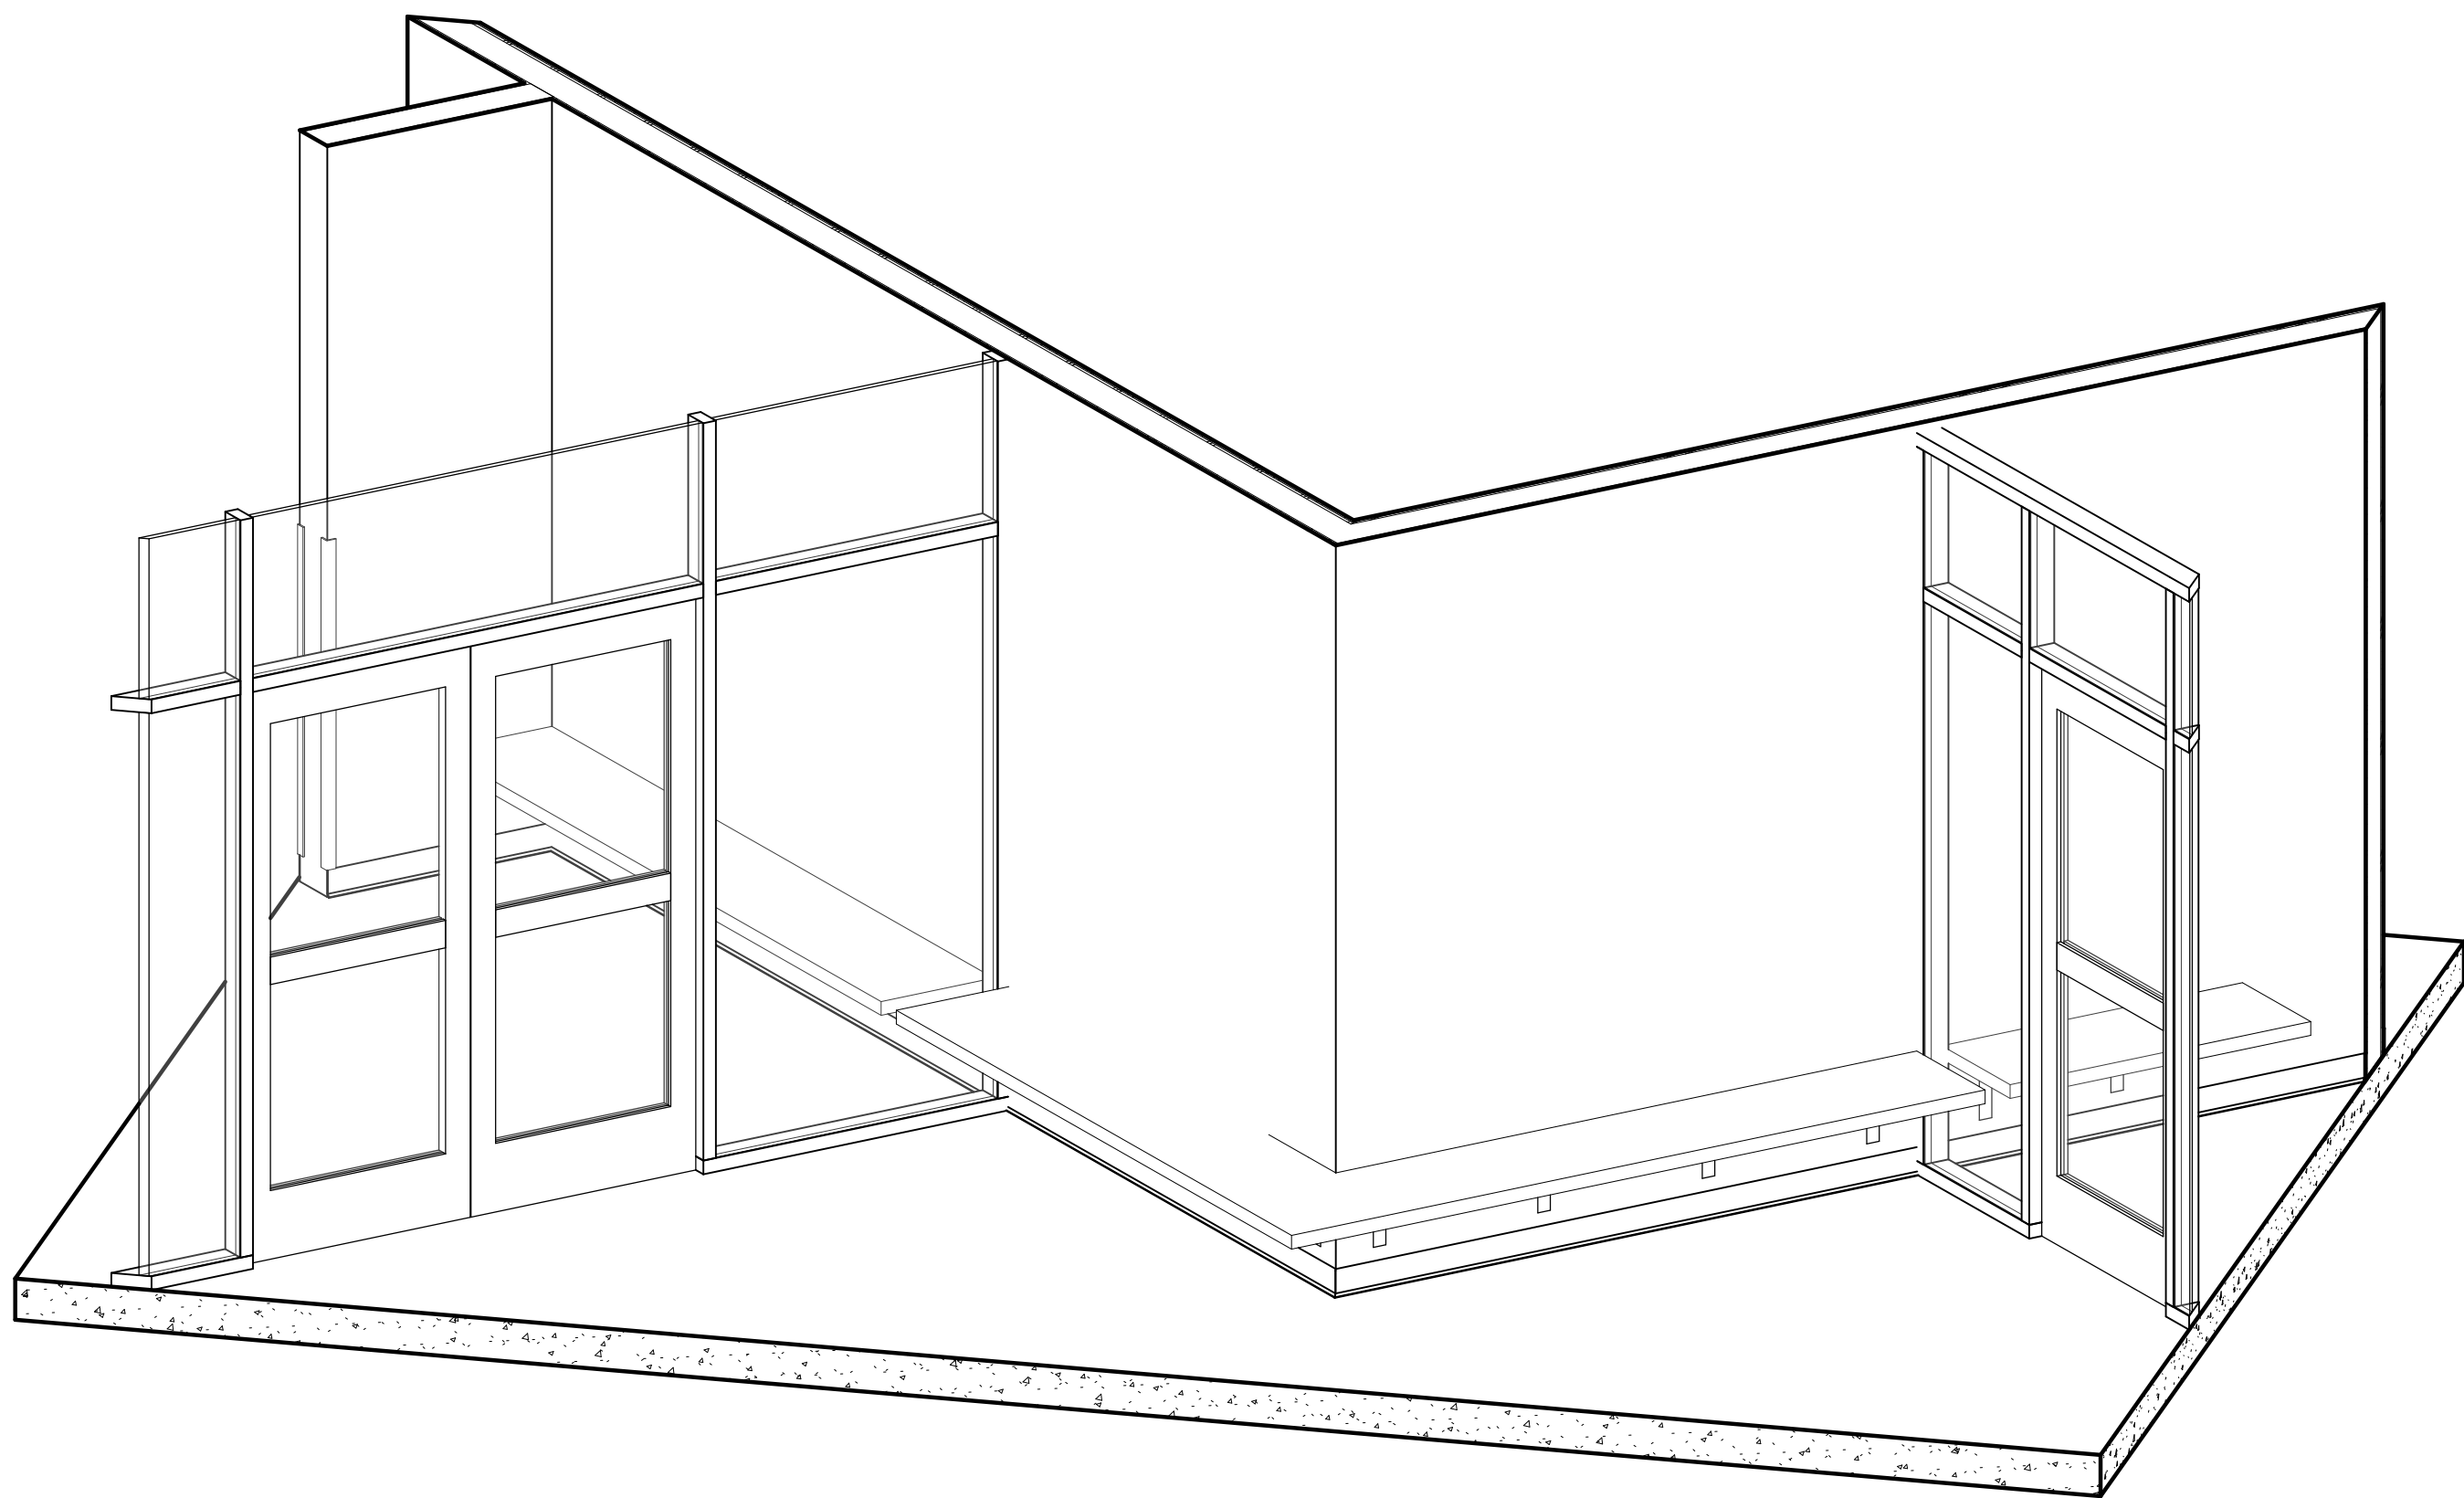

2 ENTRY BENCH - AXON

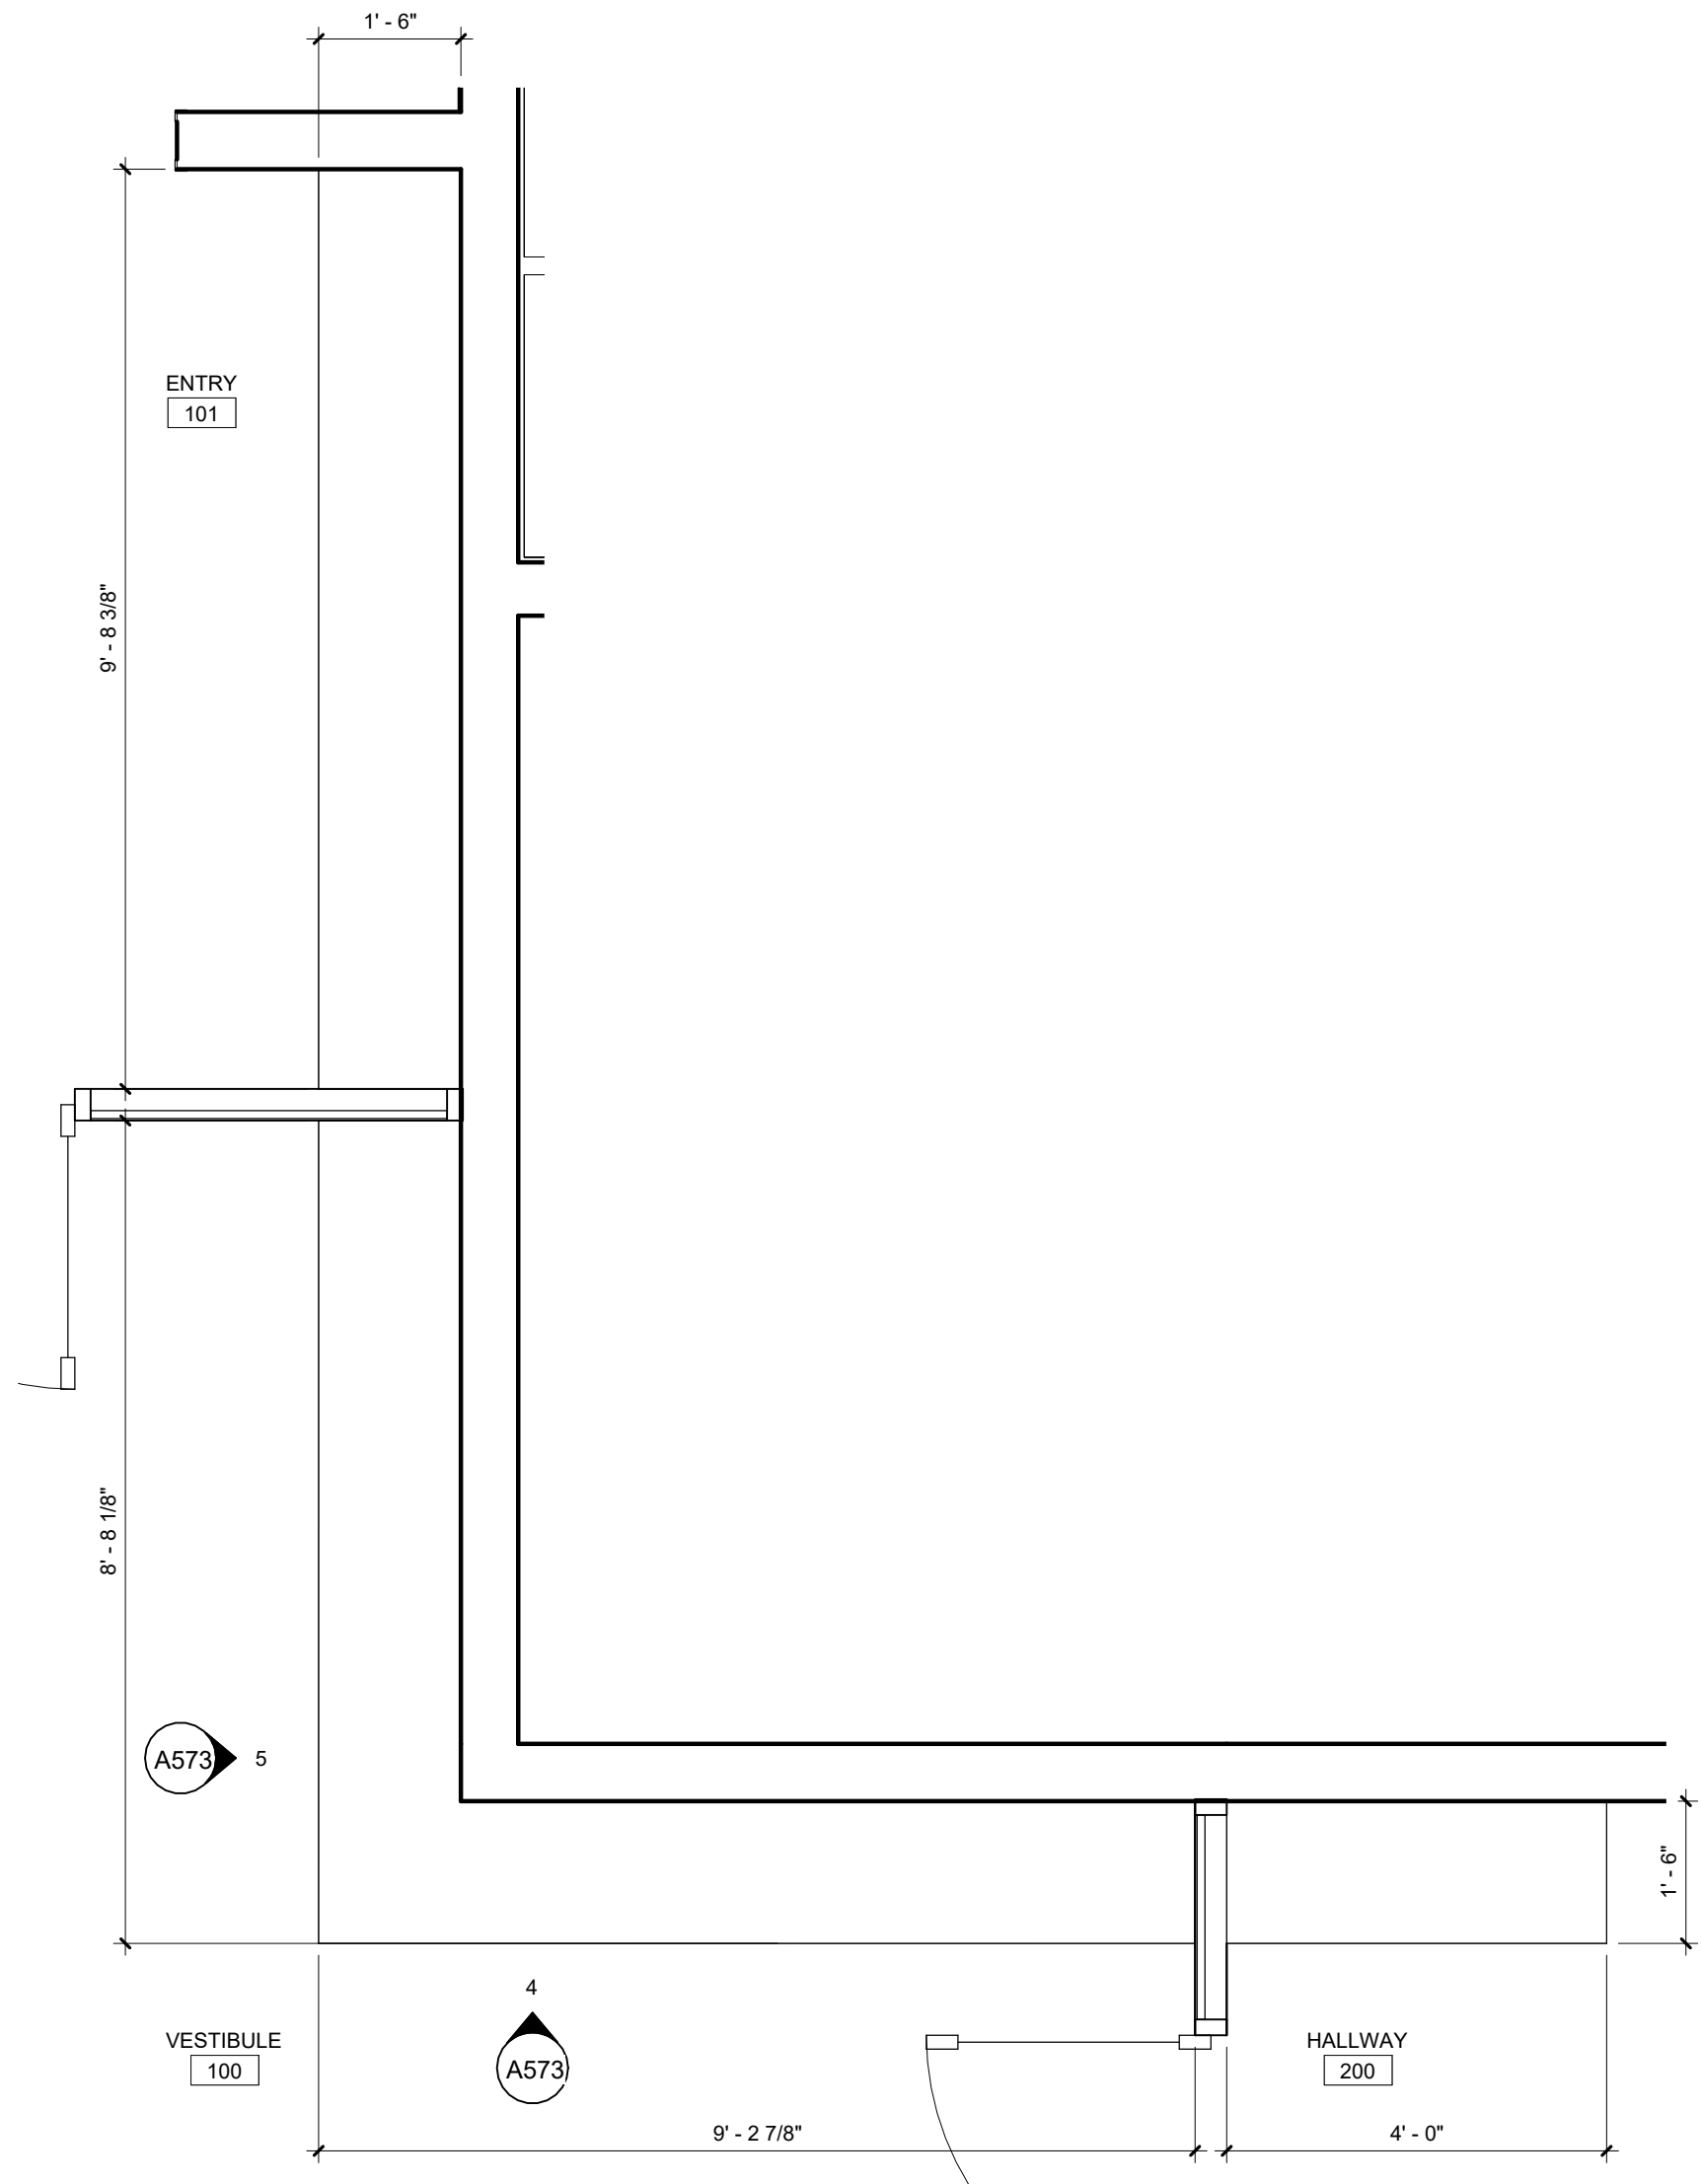


1 ENLARGED FLOOR PLAN - ENTRY BENCH
1/2" = 1'-0"

GENERAL NOTES - CASEWORK

- A. TOE KICK AT CASEWORK TO BE 4" HIGH, 3" DEEP, U.N.O.
- B. SEE FLOOR PLANS AND INTERIOR ELEVATIONS FOR DIMENSIONS NOT SHOWN HERE.
- C. ALL CASEWORK SHELVES TO BE FULLY ADJUSTABLE U.N.O. WITH THE EXCEPTION OF MAILBOXES WHICH ARE TO BE FIXED. REFER TO INTERIOR ELEVATIONS FOR QUANTITY OF SHELVES.
- D. SEE INTERIOR ELEVATIONS FOR COUNTERTOP TYPES AND MATERIALS.
- E. FINISH UNDERSIDE OF UPPER CABINETS TO MATCH CABINET FRONT.
- F. CABINET DIAGRAMS DO NOT SHOW ALL REQUIRED CABINET HARDWARE. SEE PROJECT MANUAL AND INTERIOR ELEVATIONS FOR CABINET HARDWARE REQUIREMENTS.
- G. ALL COUNTERTOPS TO EXTEND 1" BEYOND FACE OF CABINET, TYPICAL, U.N.O.
- H. AT ACCESSIBLE SINK CABINETS, AND OTHER CABINET ALCOVES, WRAP BASE MATERIAL INTO CABINET INTERIOR AND ON ADJACENT WALLS.
- I. U.N.O ALL COUNTERS TO HAVE 6" HIGH BACKSPLASH OF SAME MATERIAL AS COUNTER WHEN COUNTER MEETS ANY WALL.

SPECIFICATION KEYNOTE

- 06 2000-D BUILT IN WOOD BENCH WITH IN WALL STRUCTURAL SUPPORTS
- 06 4100-O IN-WALL CONCEALED COUNTERTOP SUPPORT BRACKET COUNTER-TOP

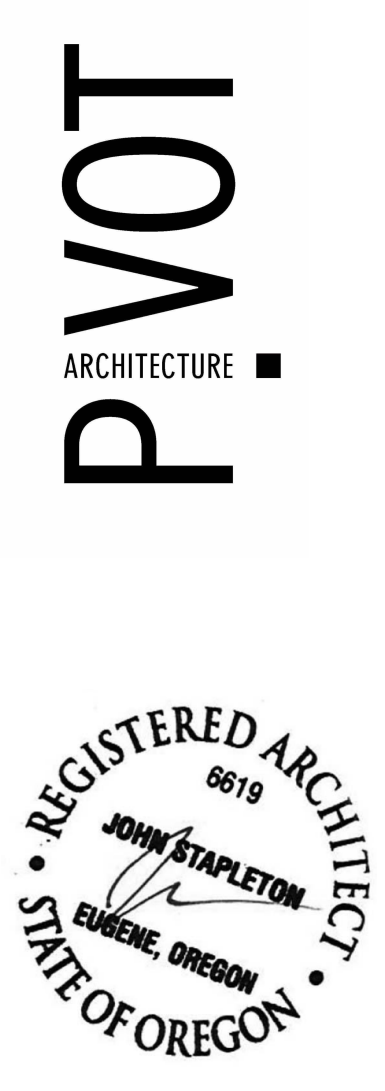


BID AND PERMIT SET
KLAMATH COMMUNITY COLLEGE
CHILDCARE LEARNING CENTER
PROJECT #: 2331.00
KLAMATH COMMUNITY COLLEGE
7390 S. 6TH ST. KLAMATH FALLS, OR 97603

SHEET TITLE:
INTERIOR
SPECIAL
CONSTRUCTION
- ENTRY
BENCH


REVISIONS:		
#	DESCRP.	DATE
1	ADD 4	08.29.2025

ISSUE DATE: 08/29/2025




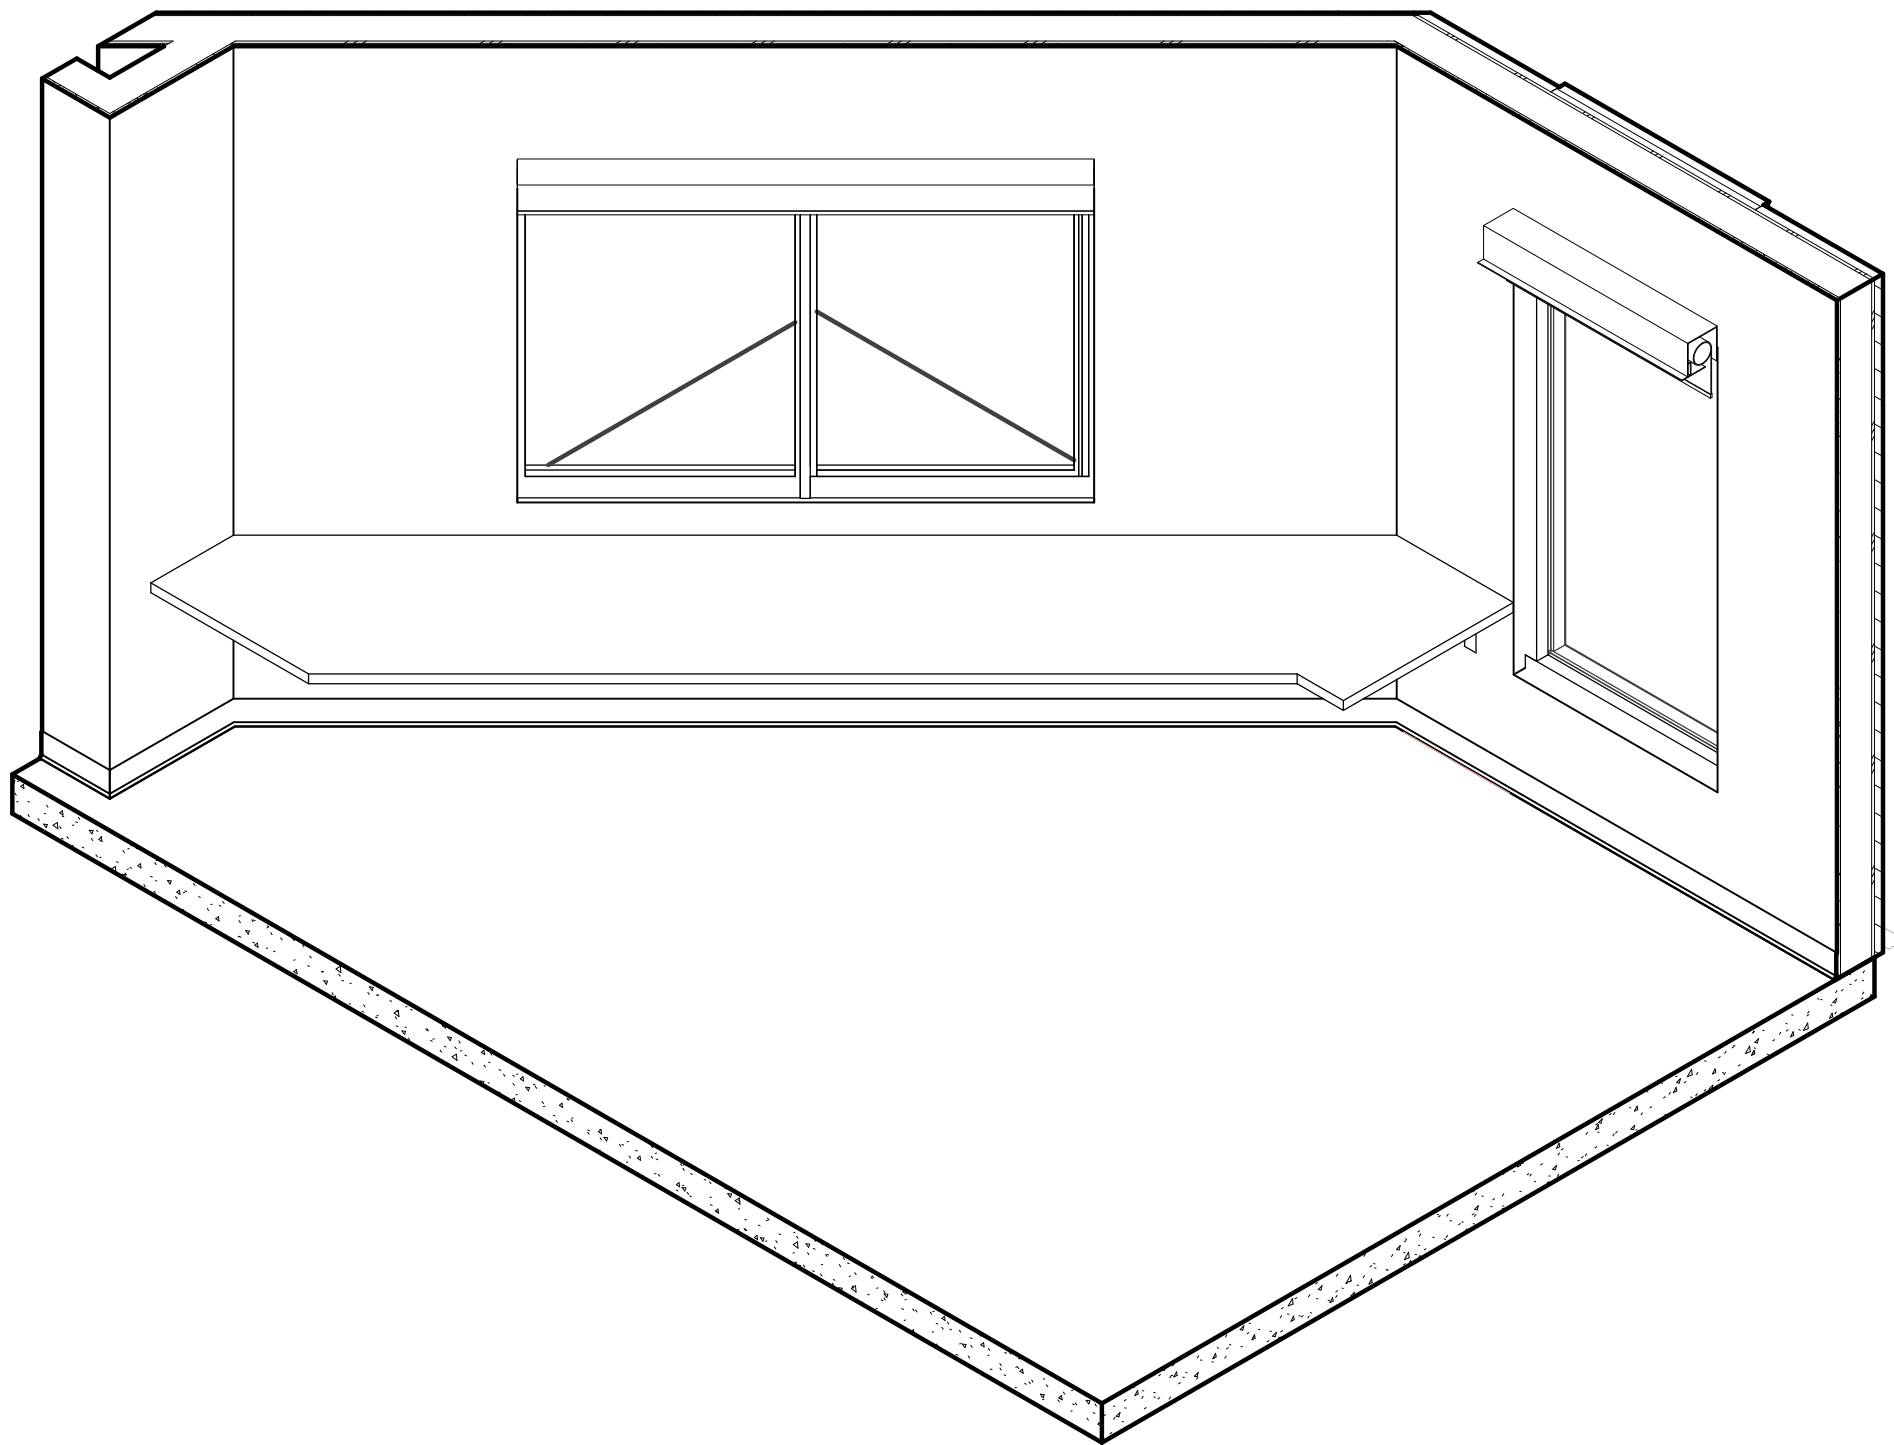


2 RECEPTION DESK AXON

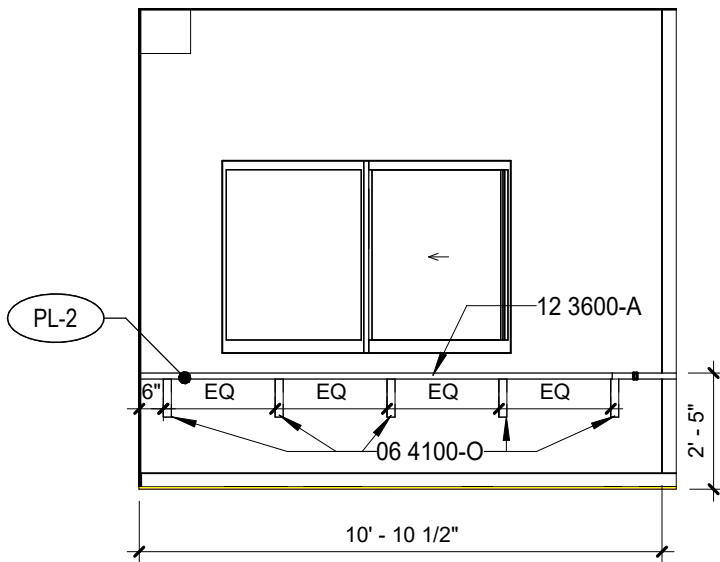

3 112 RECEPTION - NE
1/4" = 1'-0"

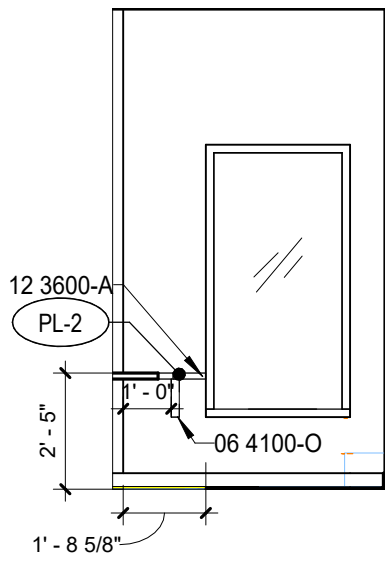

4 112 RECEPTION - E
1/4" = 1'-0"

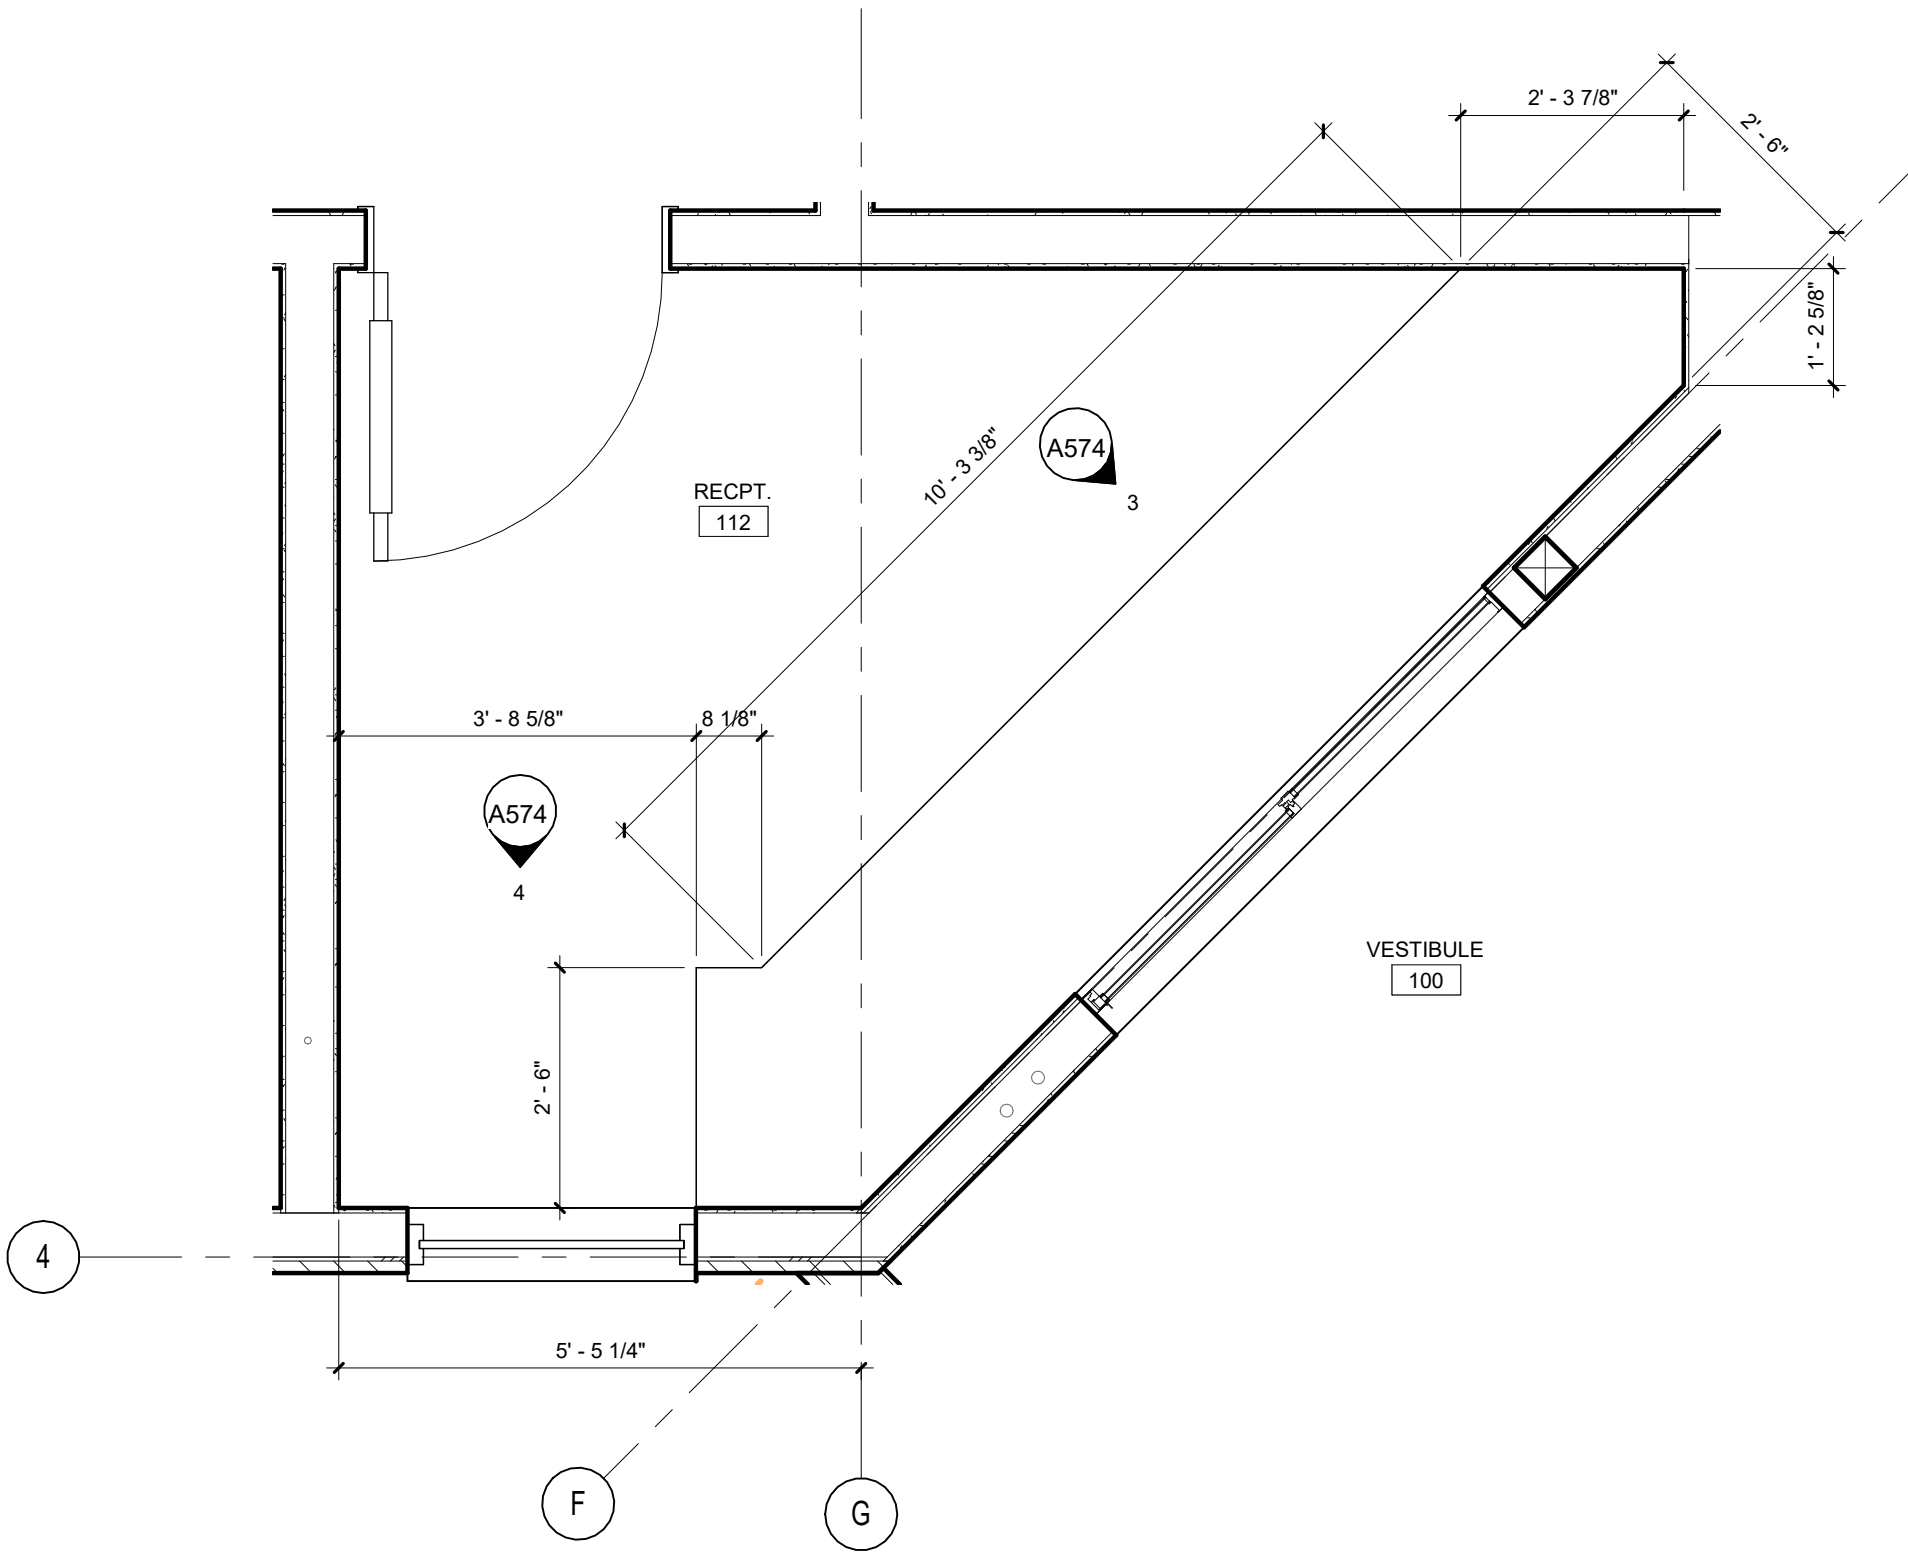

1 ENLARGED FLOOR PLAN - RECEPTION DESK
1/2" = 1'-0"

GENERAL NOTES - CASEWORK

- A. TOE KICK AT CASEWORK TO BE 4" HIGH, 3" DEEP, U.N.O.
- B. SEE FLOOR PLANS AND INTERIOR ELEVATIONS FOR DIMENSIONS NOT SHOWN HERE.
- C. ALL CASEWORK SHELVES TO BE FULLY ADJUSTABLE U.N.O. WITH THE EXCEPTION OF MAILBOXES WHICH ARE TO BE FIXED. REFER TO INTERIOR ELEVATIONS FOR QUANTITY OF SHELVES.
- D. SEE INTERIOR ELEVATIONS FOR COUNTERTOP TYPES AND MATERIALS.
- E. FINISH UNDERSIDE OF UPPER CABINETS TO MATCH CABINET FRONT.
- F. CABINET DIAGRAMS DO NOT SHOW ALL REQUIRED CABINET HARDWARE. SEE PROJECT MANUAL AND INTERIOR ELEVATIONS FOR CABINET HARDWARE REQUIREMENTS.
- G. ALL COUNTERTOPS TO EXTEND 1" BEYOND FACE OF CABINET, TYPICAL, U.N.O.
- H. AT ACCESSIBLE SINK CABINETS, AND OTHER CABINET ALCOVES, WRAP BASE MATERIAL INTO CABINET INTERIOR AND ON ADJACENT WALLS.
- I. U.N.O ALL COUNTERS TO HAVE 6" HIGH BACKSPLASH OF SAME MATERIAL AS COUNTER WHEN COUNTER MEETS ANY WALL.

SPECIFICATION KEYNOTE

- 06 4100-O IN-WALL CONCEALED COUNTERTOP SUPPORT BRACKET
- COUNTER-TOP
- 12 3600-A 24" DEEP COUNTERTOP



BID AND PERMIT SET
KLAMATH COMMUNITY COLLEGE
CHILDCARE LEARNING CENTER


PROJECT #: 2331.00
KLAMATH COMMUNITY COLLEGE
7390 S. 6TH ST. KLAMATH FALLS, OR 97603

SHEET TITLE:
INTERIOR
SPECIAL
CONSTRUCTION
- RECEPTION
DESK

REVISIONS:		
#	DESCRP.	DATE
1	ADD 4	08.29.2025


ISSUE DATE: 08/29/2025

A574

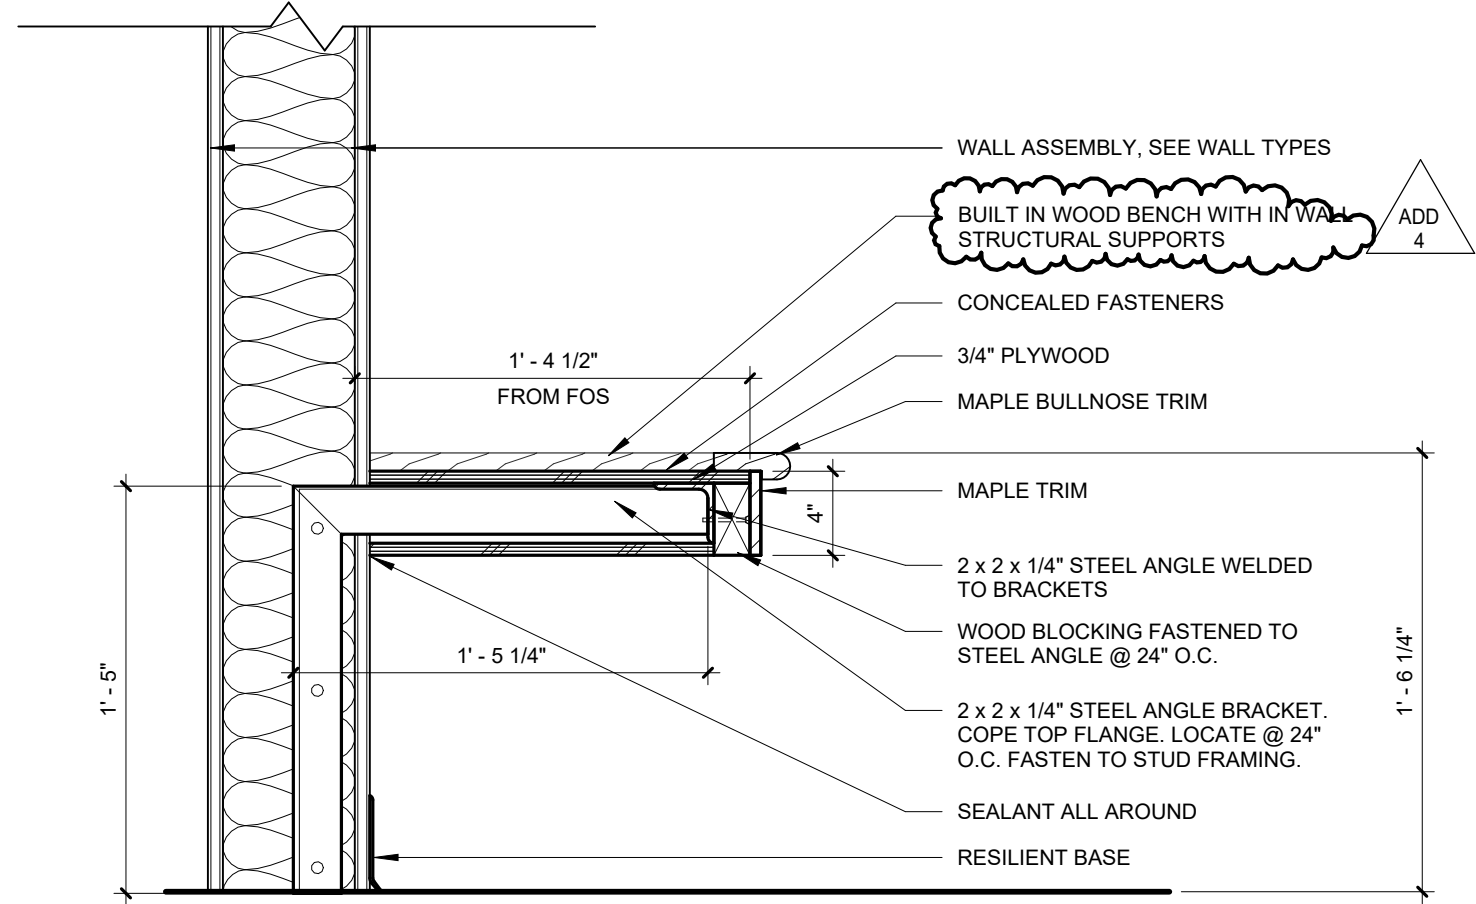


7 ENTRY BENCH

1 1/2" = 1'-0"

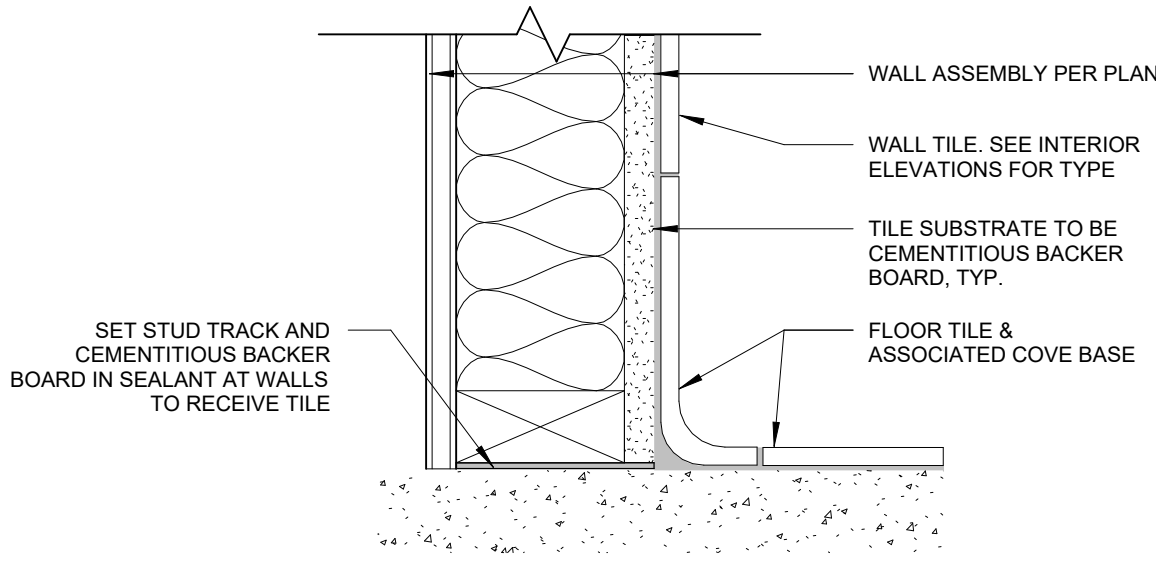


5 BASE OF TILE

3" = 1'-0"

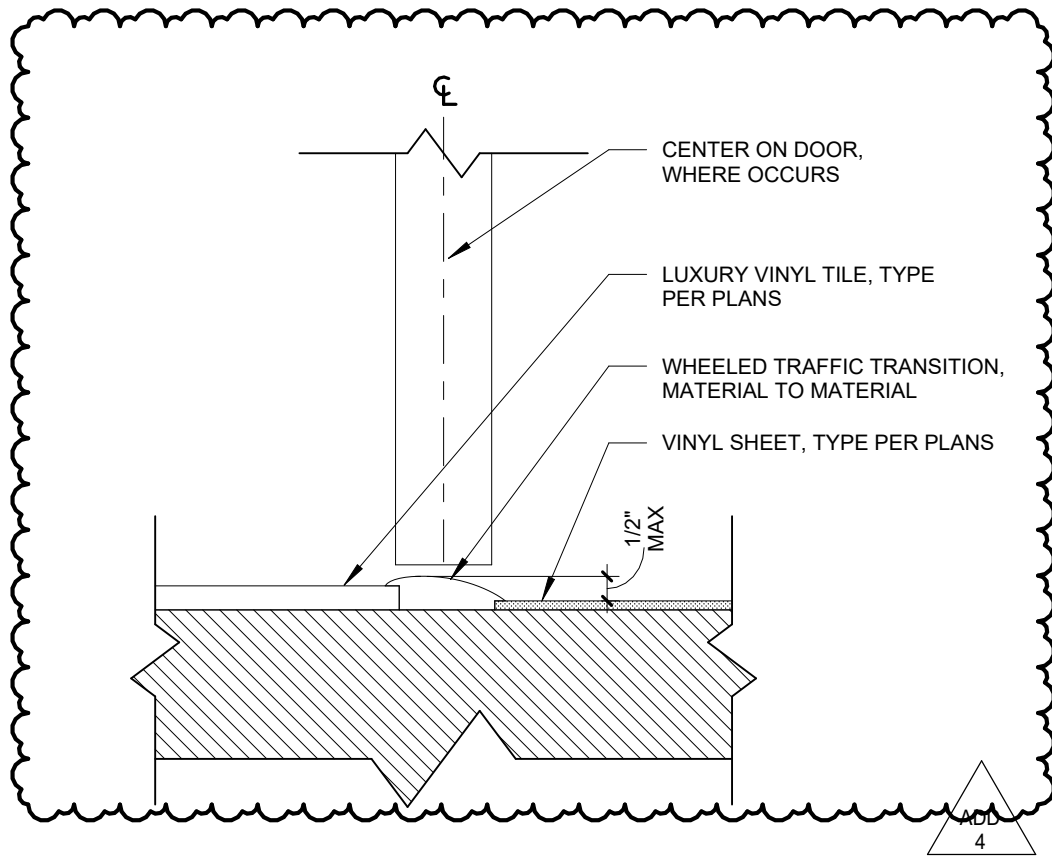


6 VINYL SHEET TO LVT

3" = 1'-0"

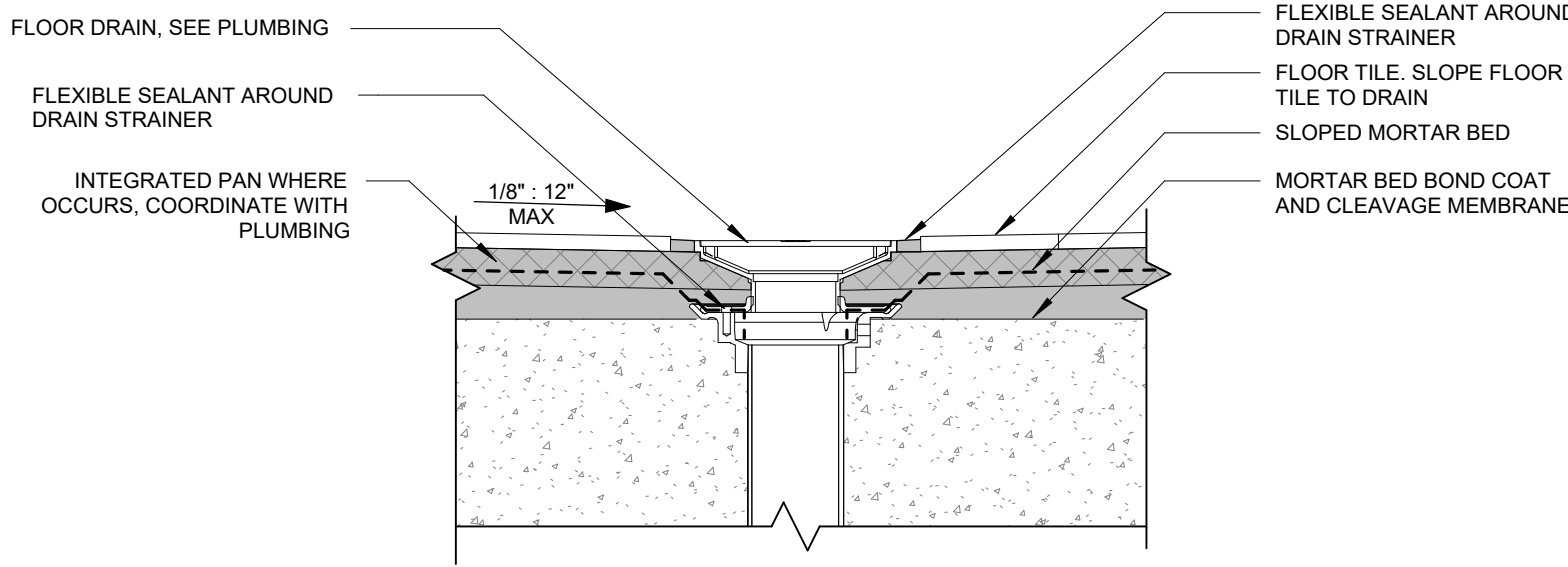


4 FLOOR DRAIN IN TILE

3" = 1'-0"

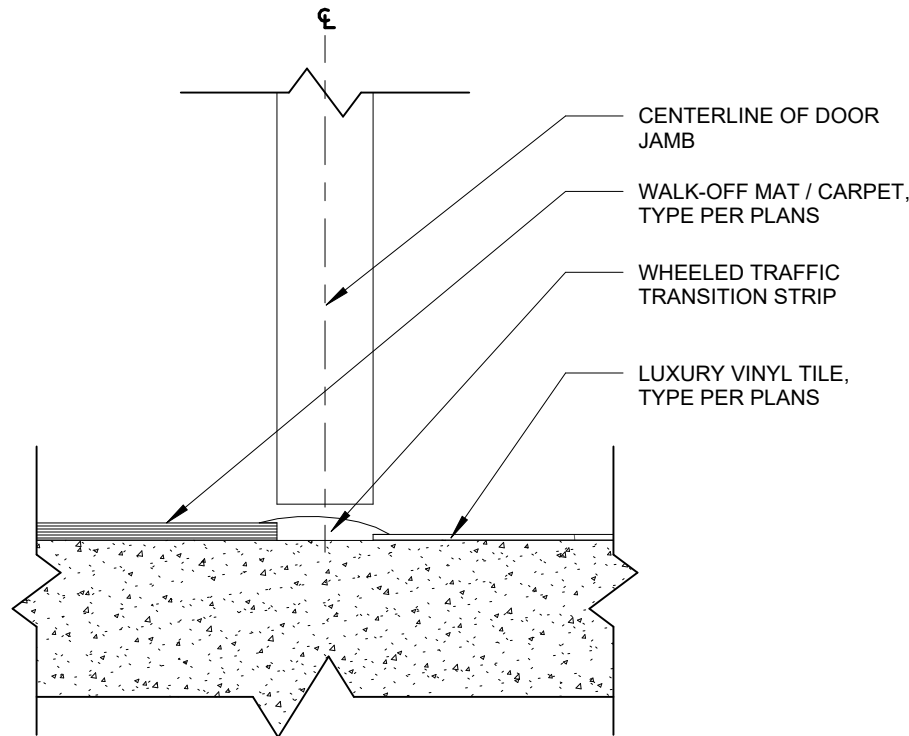


3 WALK OFF MAT/ CARPET TO LVT

3" = 1'-0"

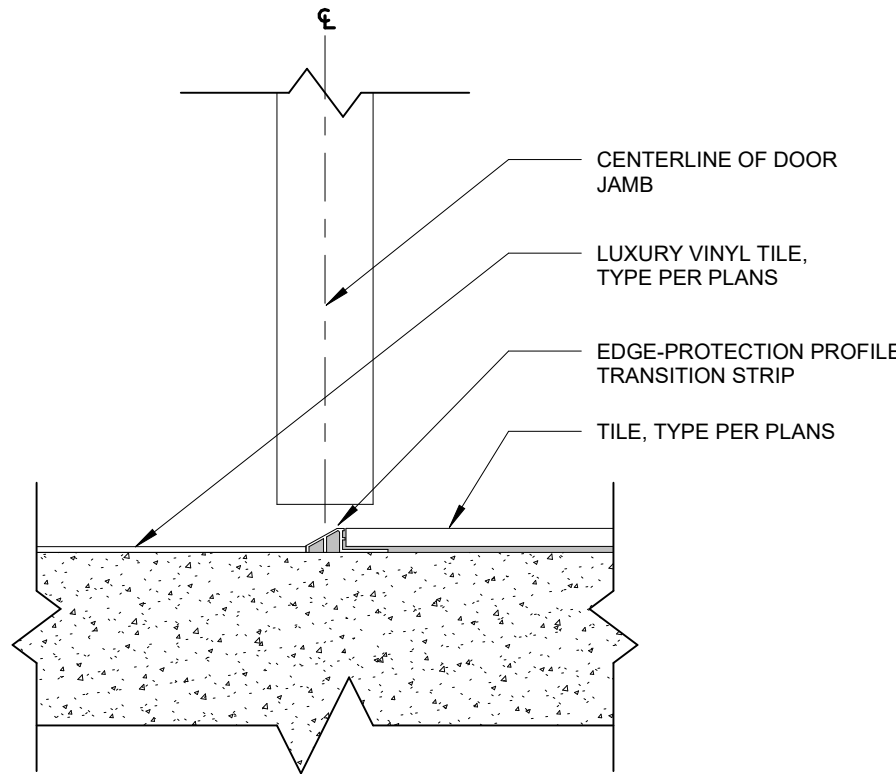










2 TILE TO LVT







3" = 1'-0"

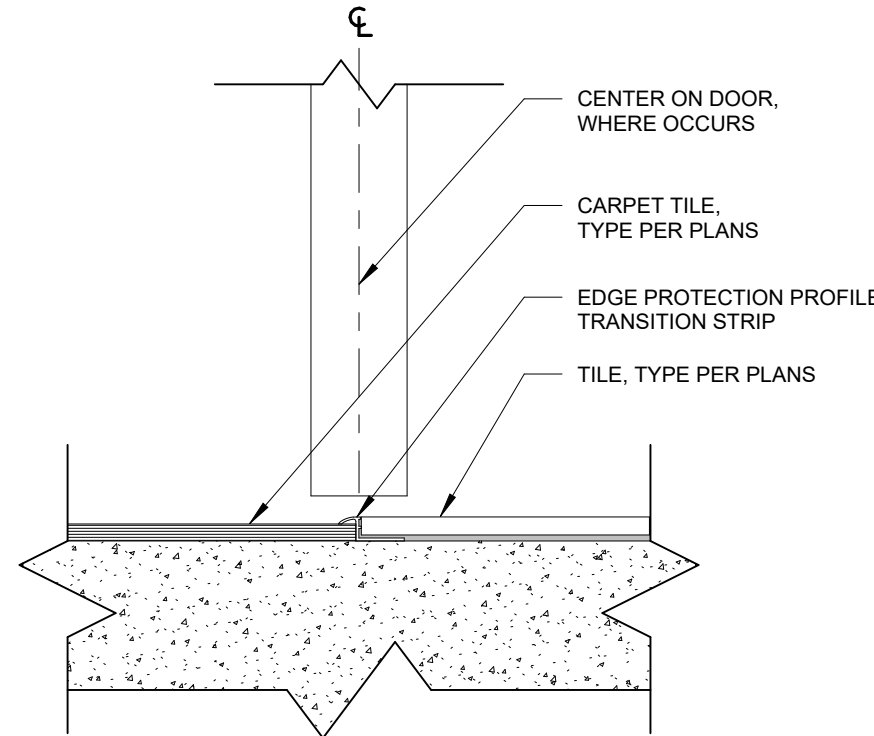

1 CARPET TO TILE

3" = 1'-0"

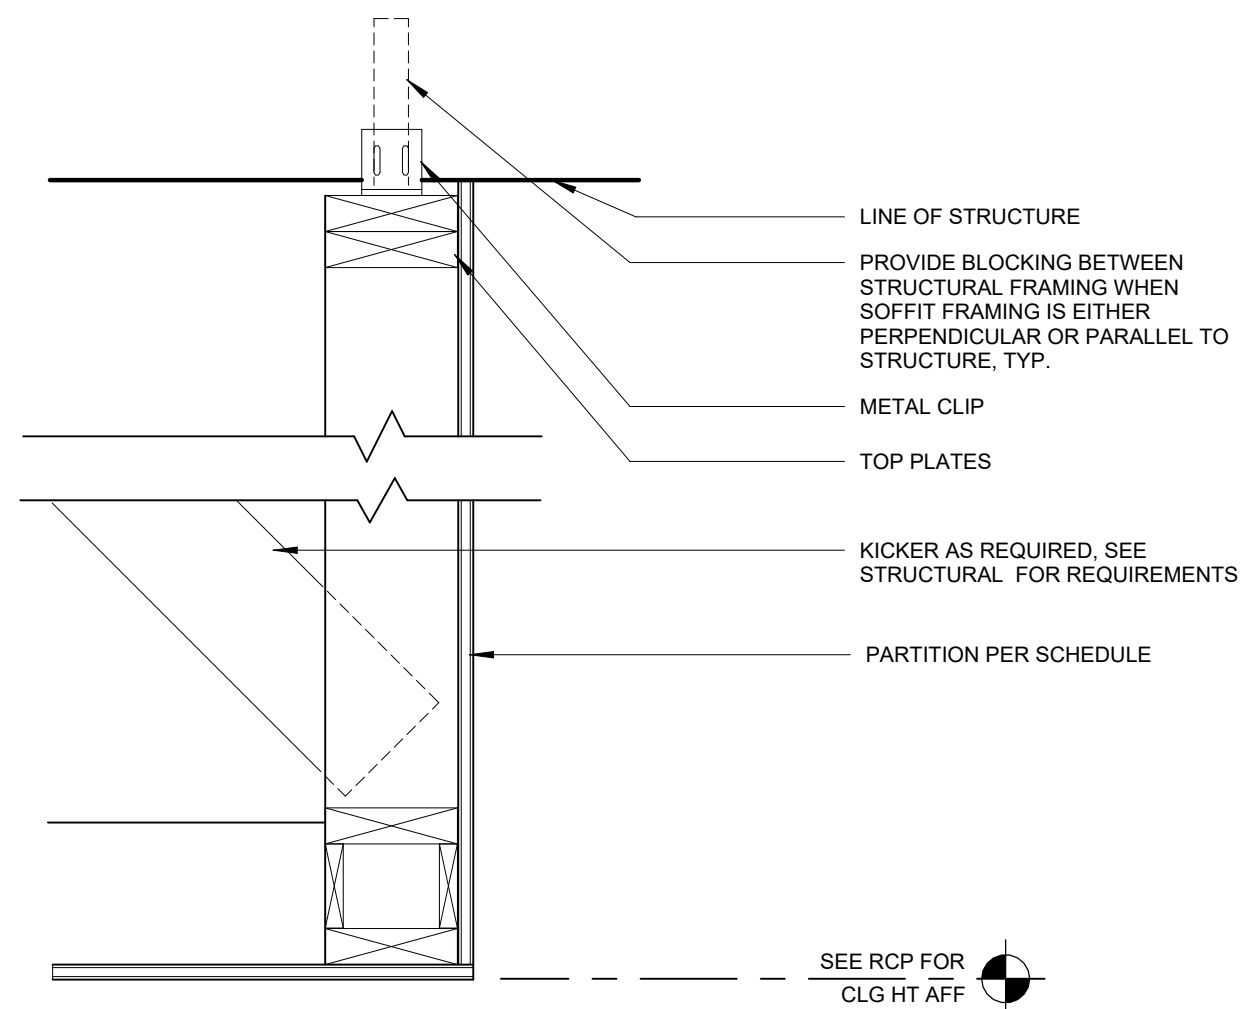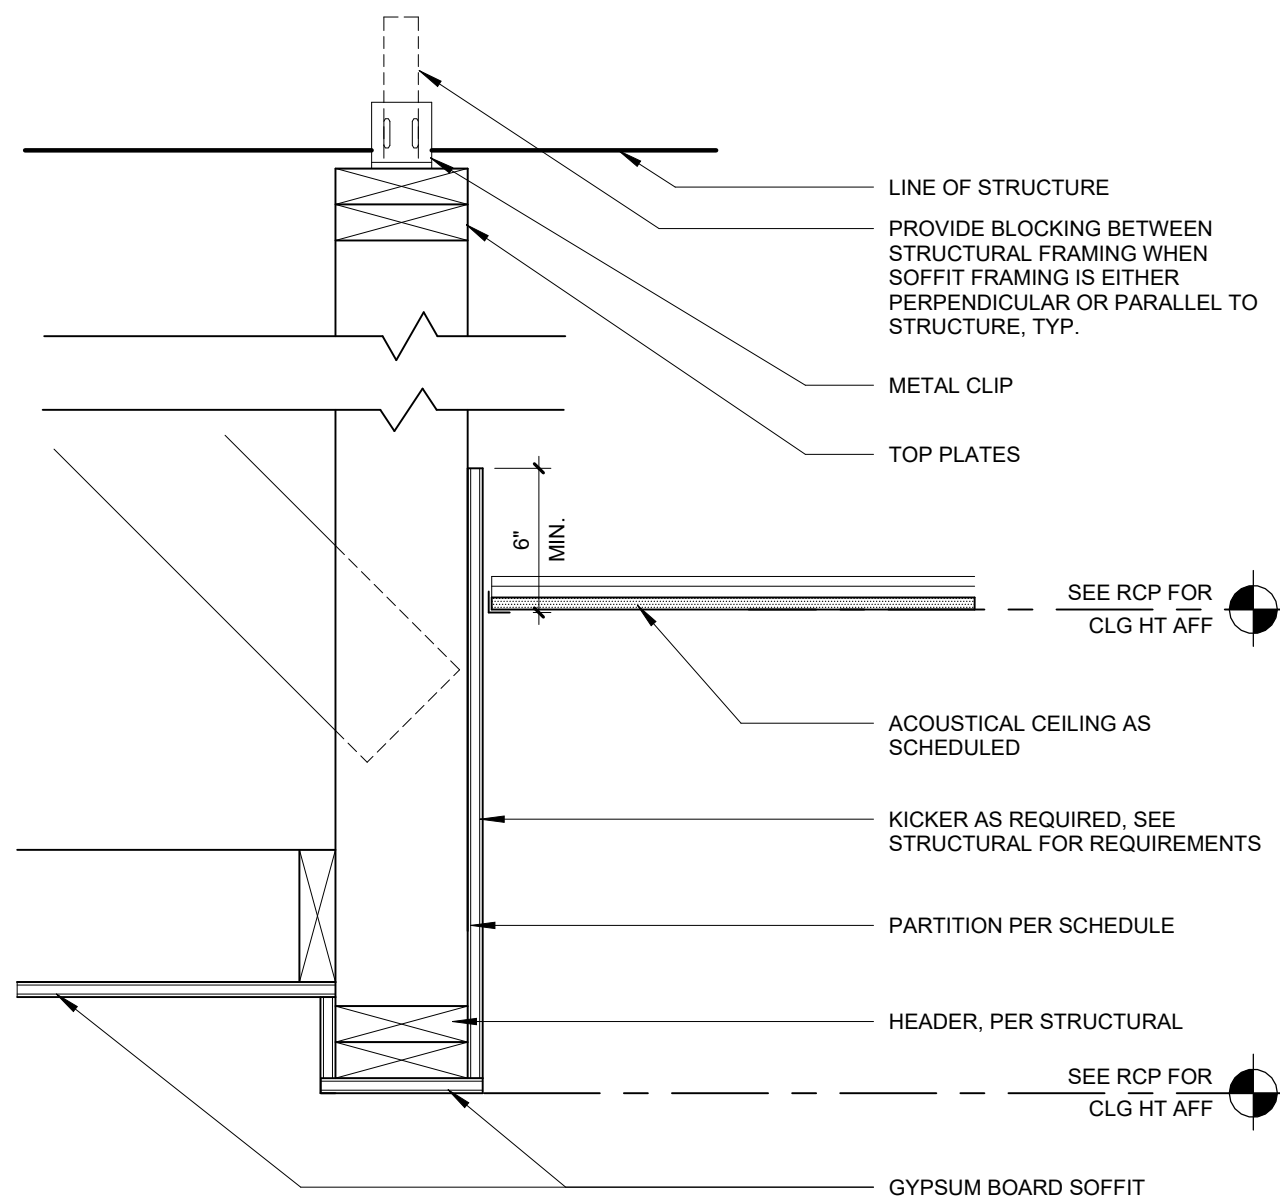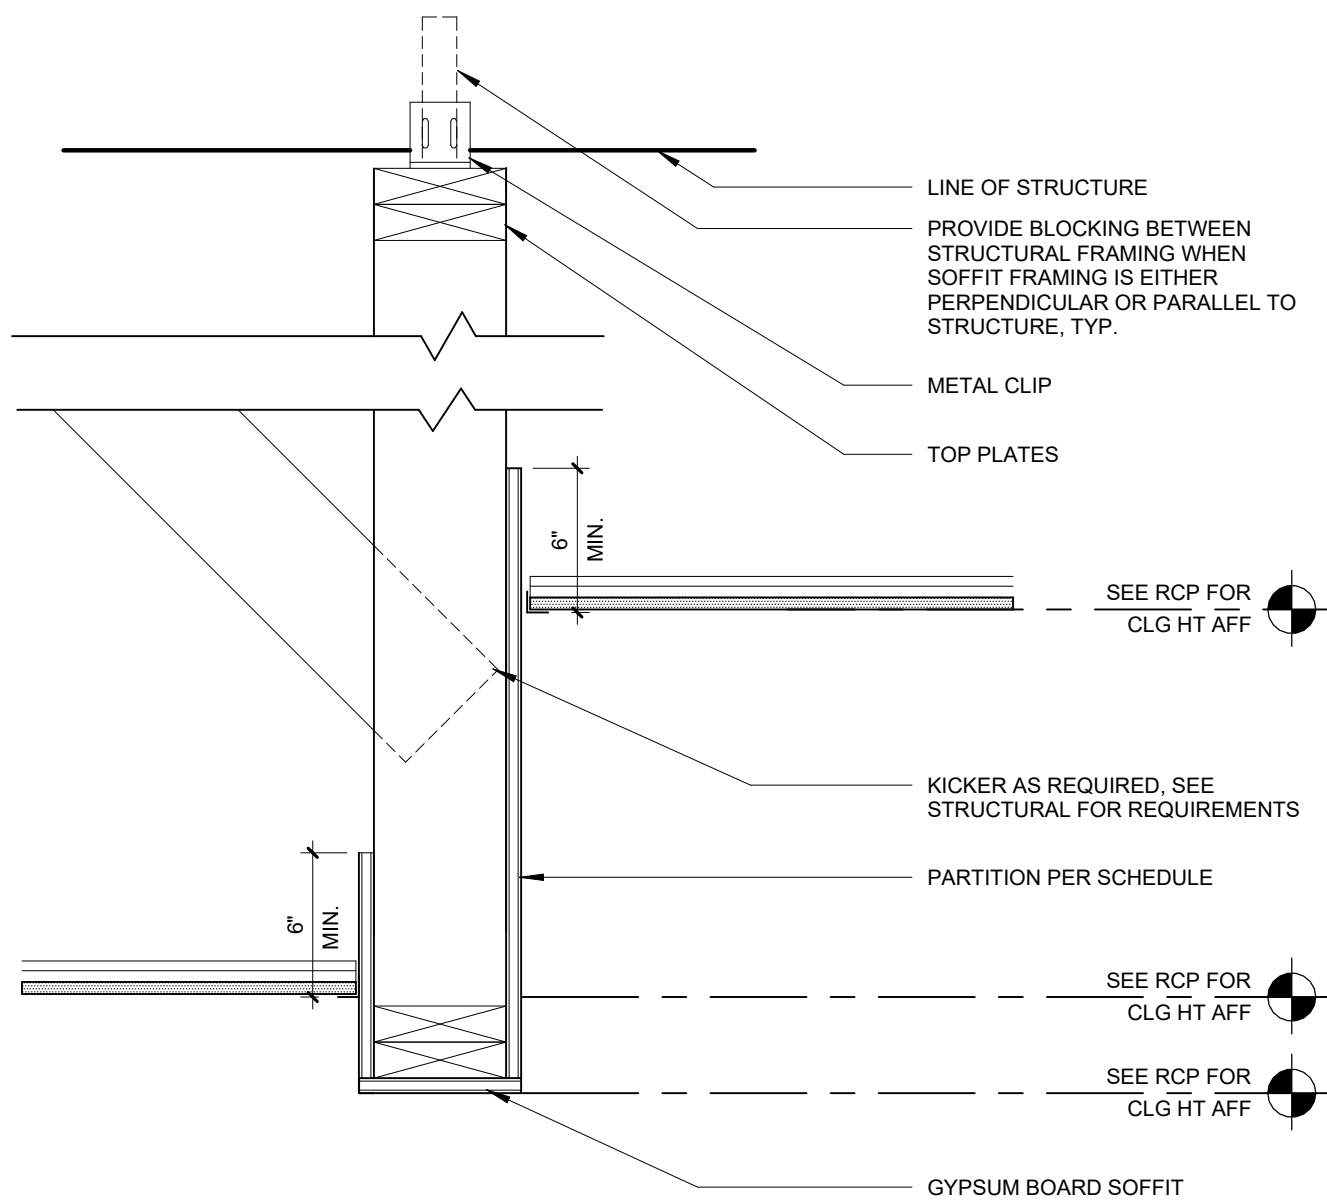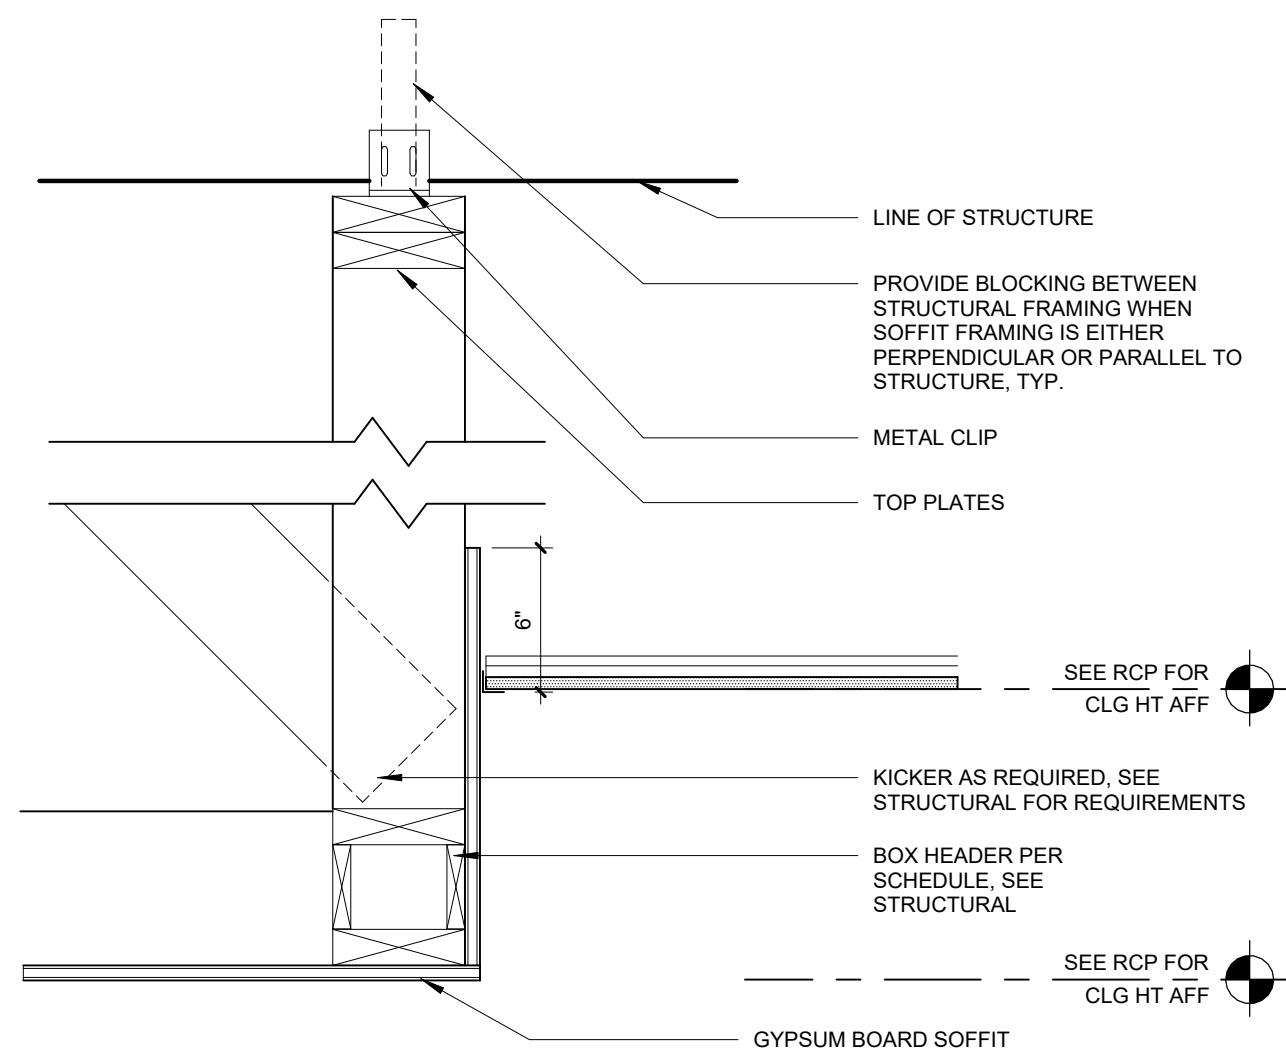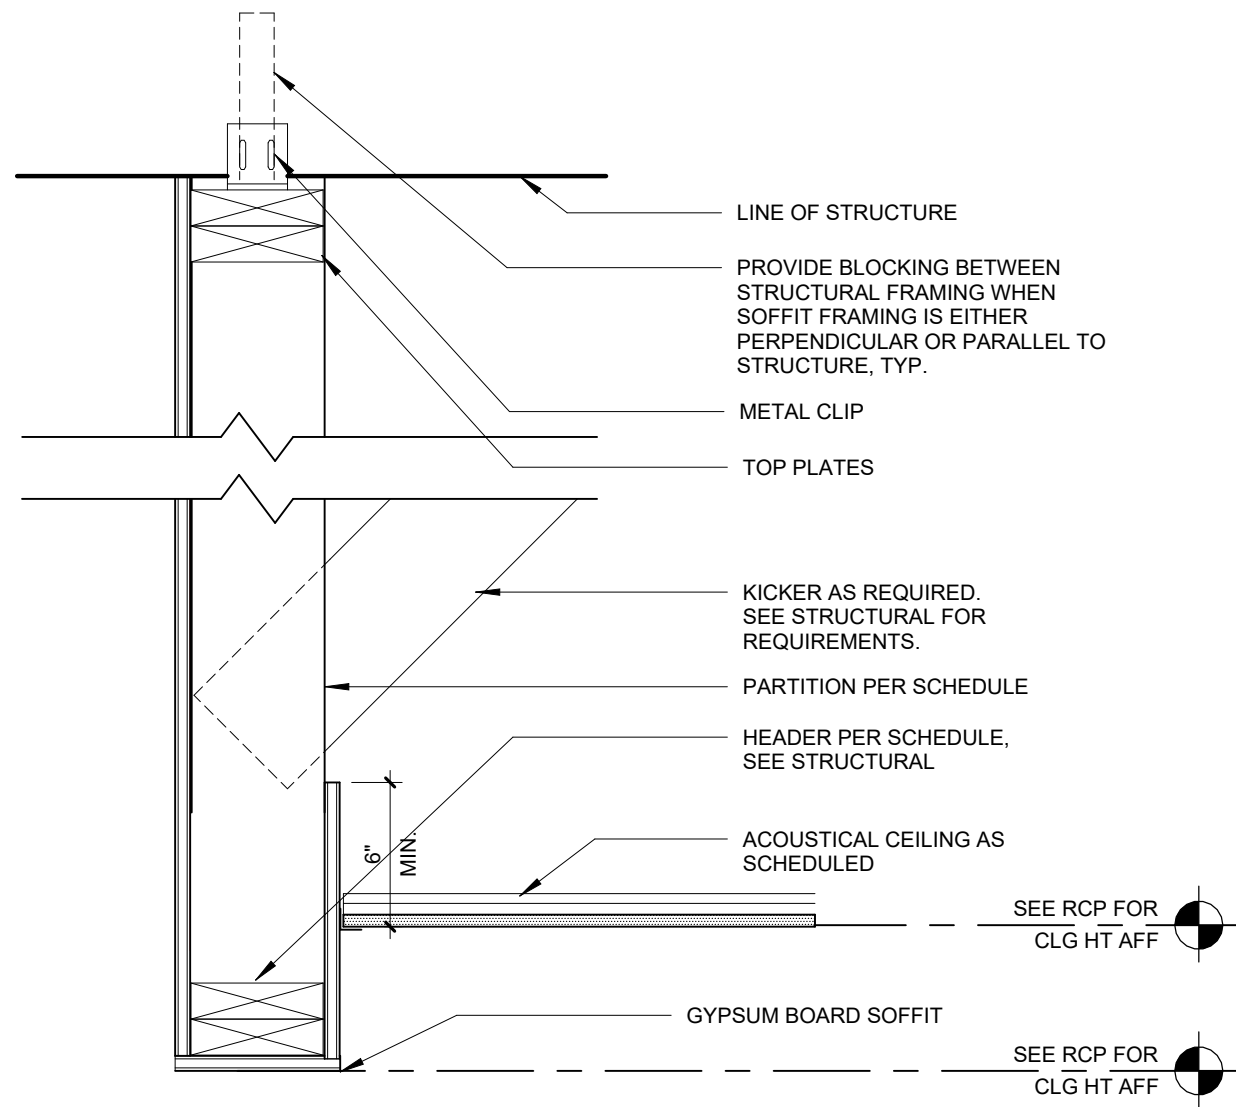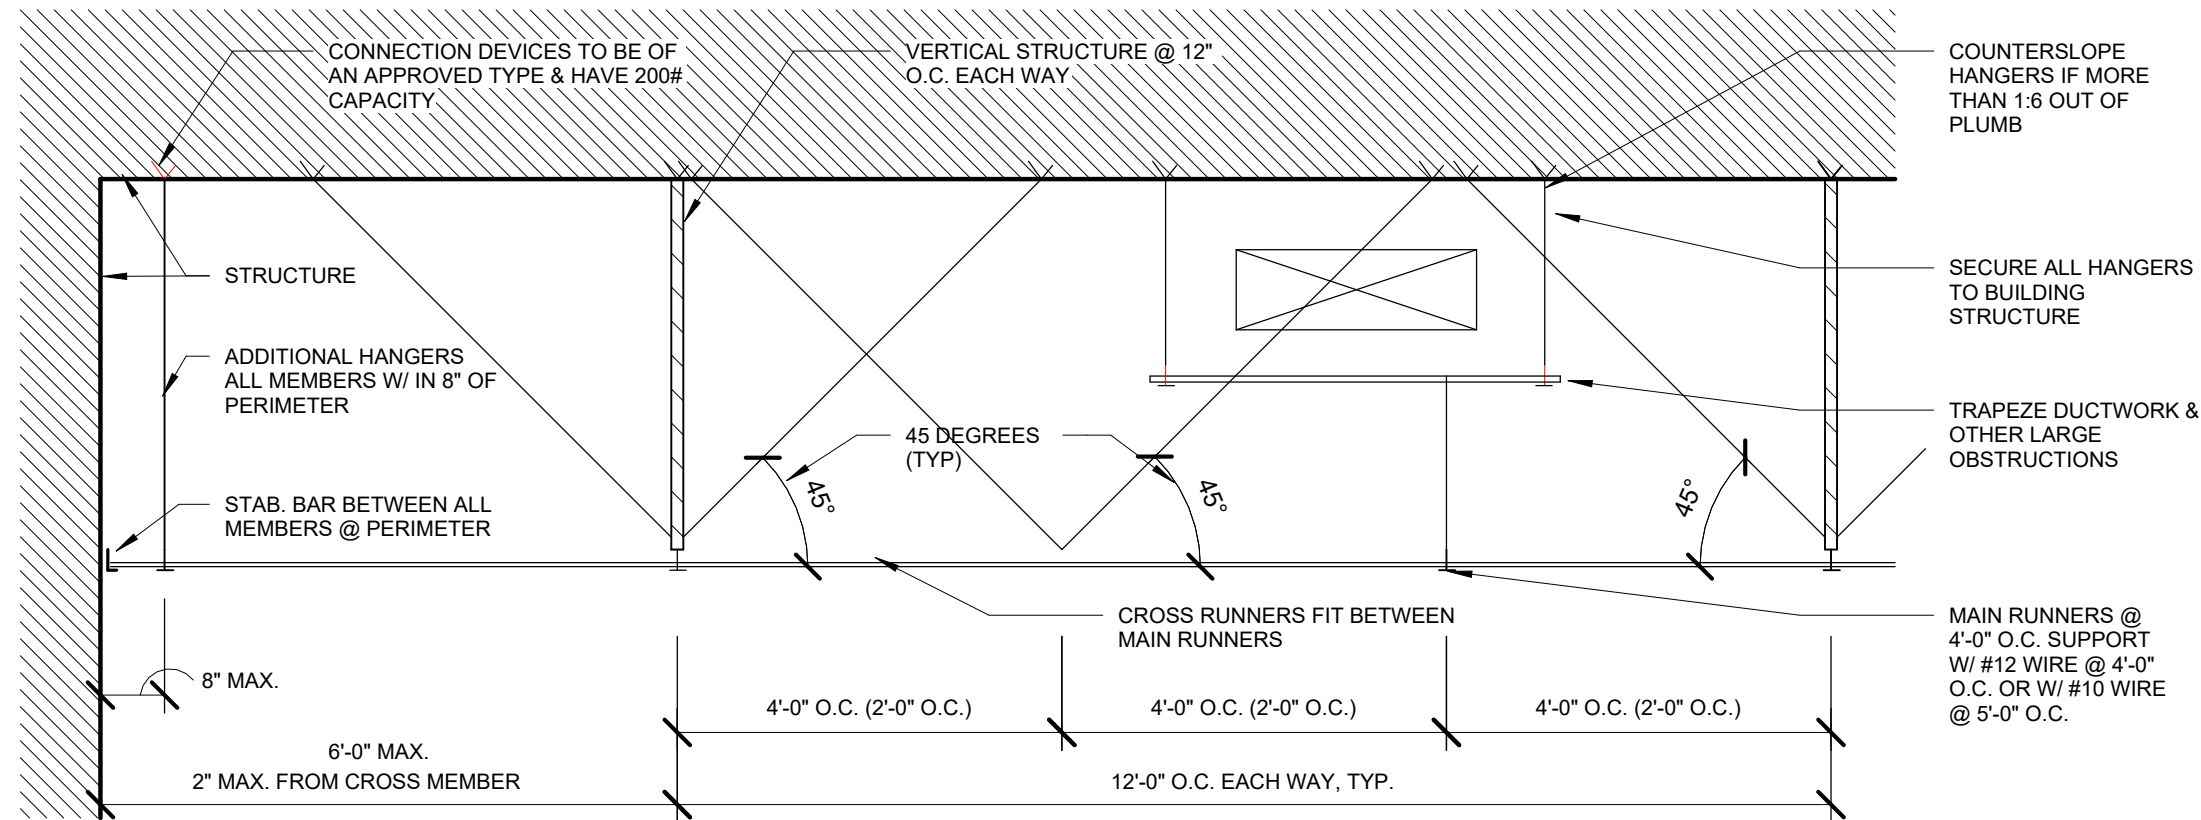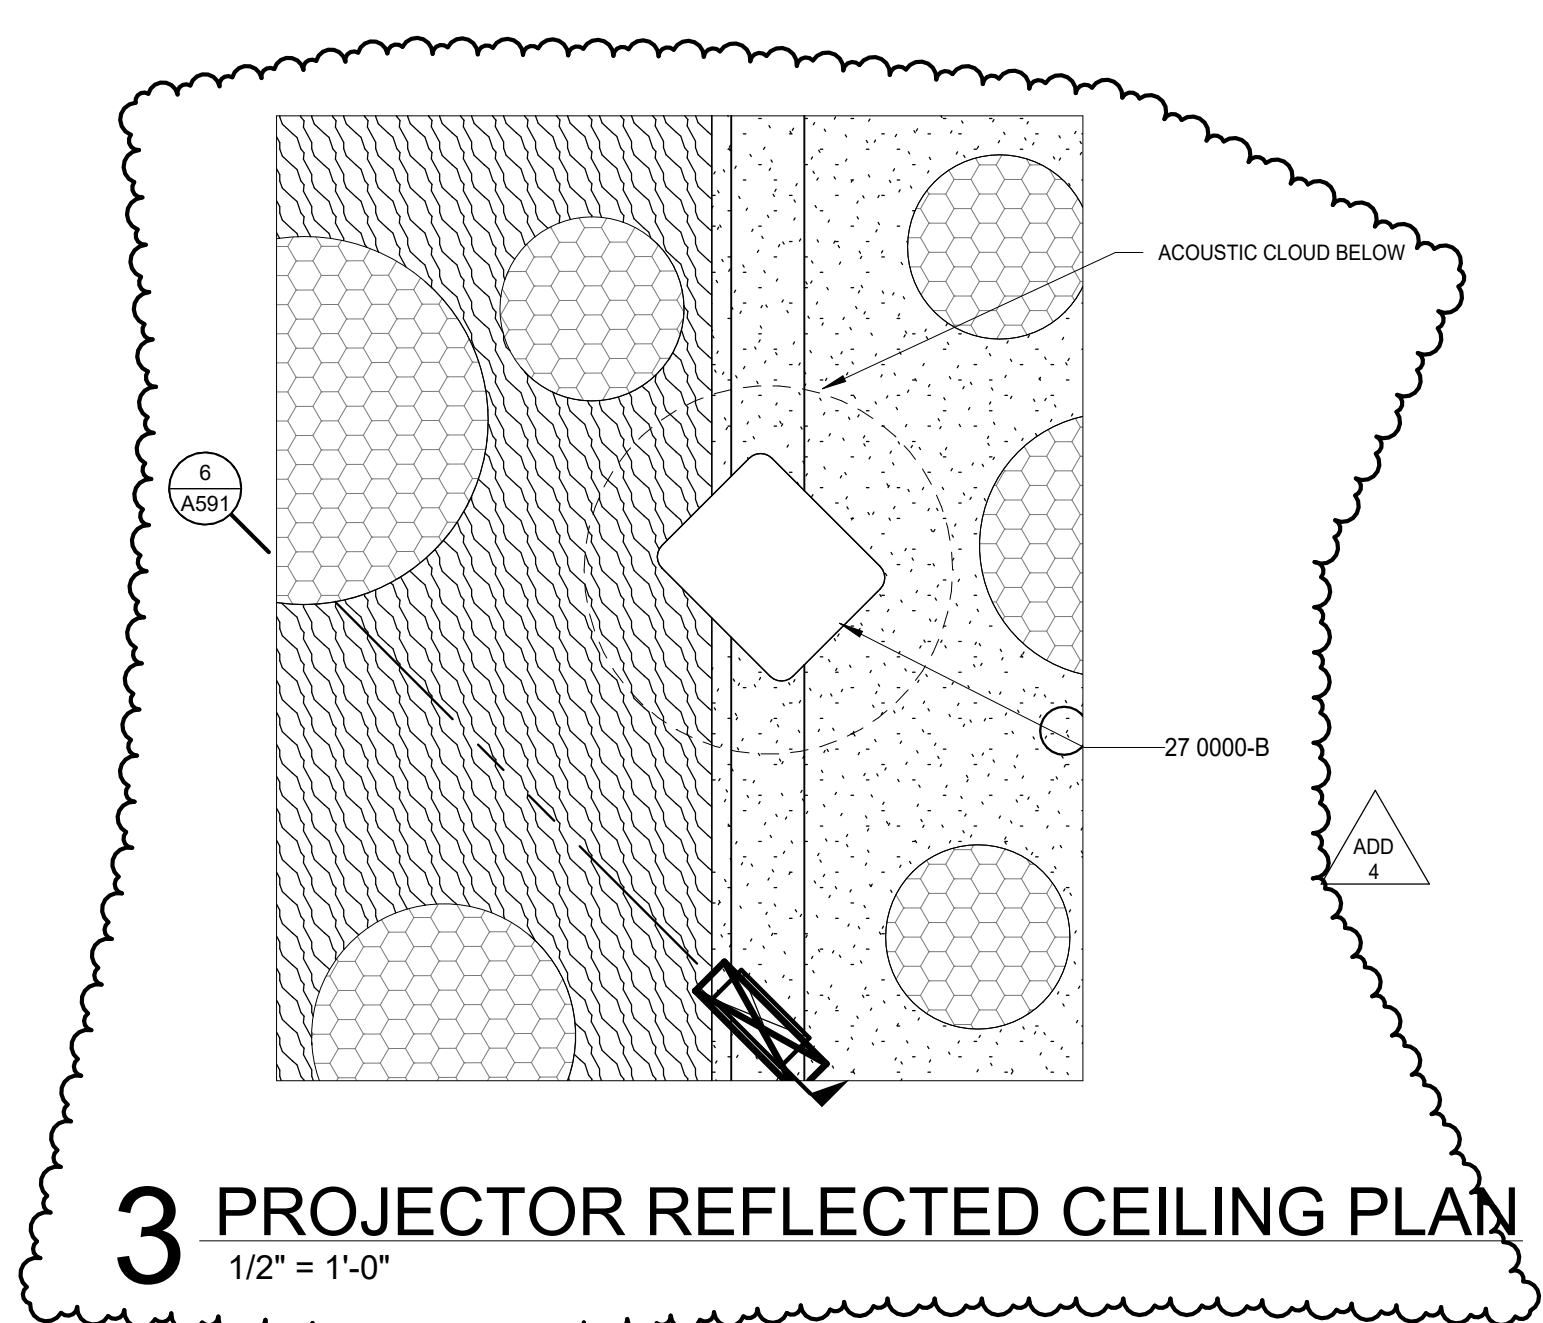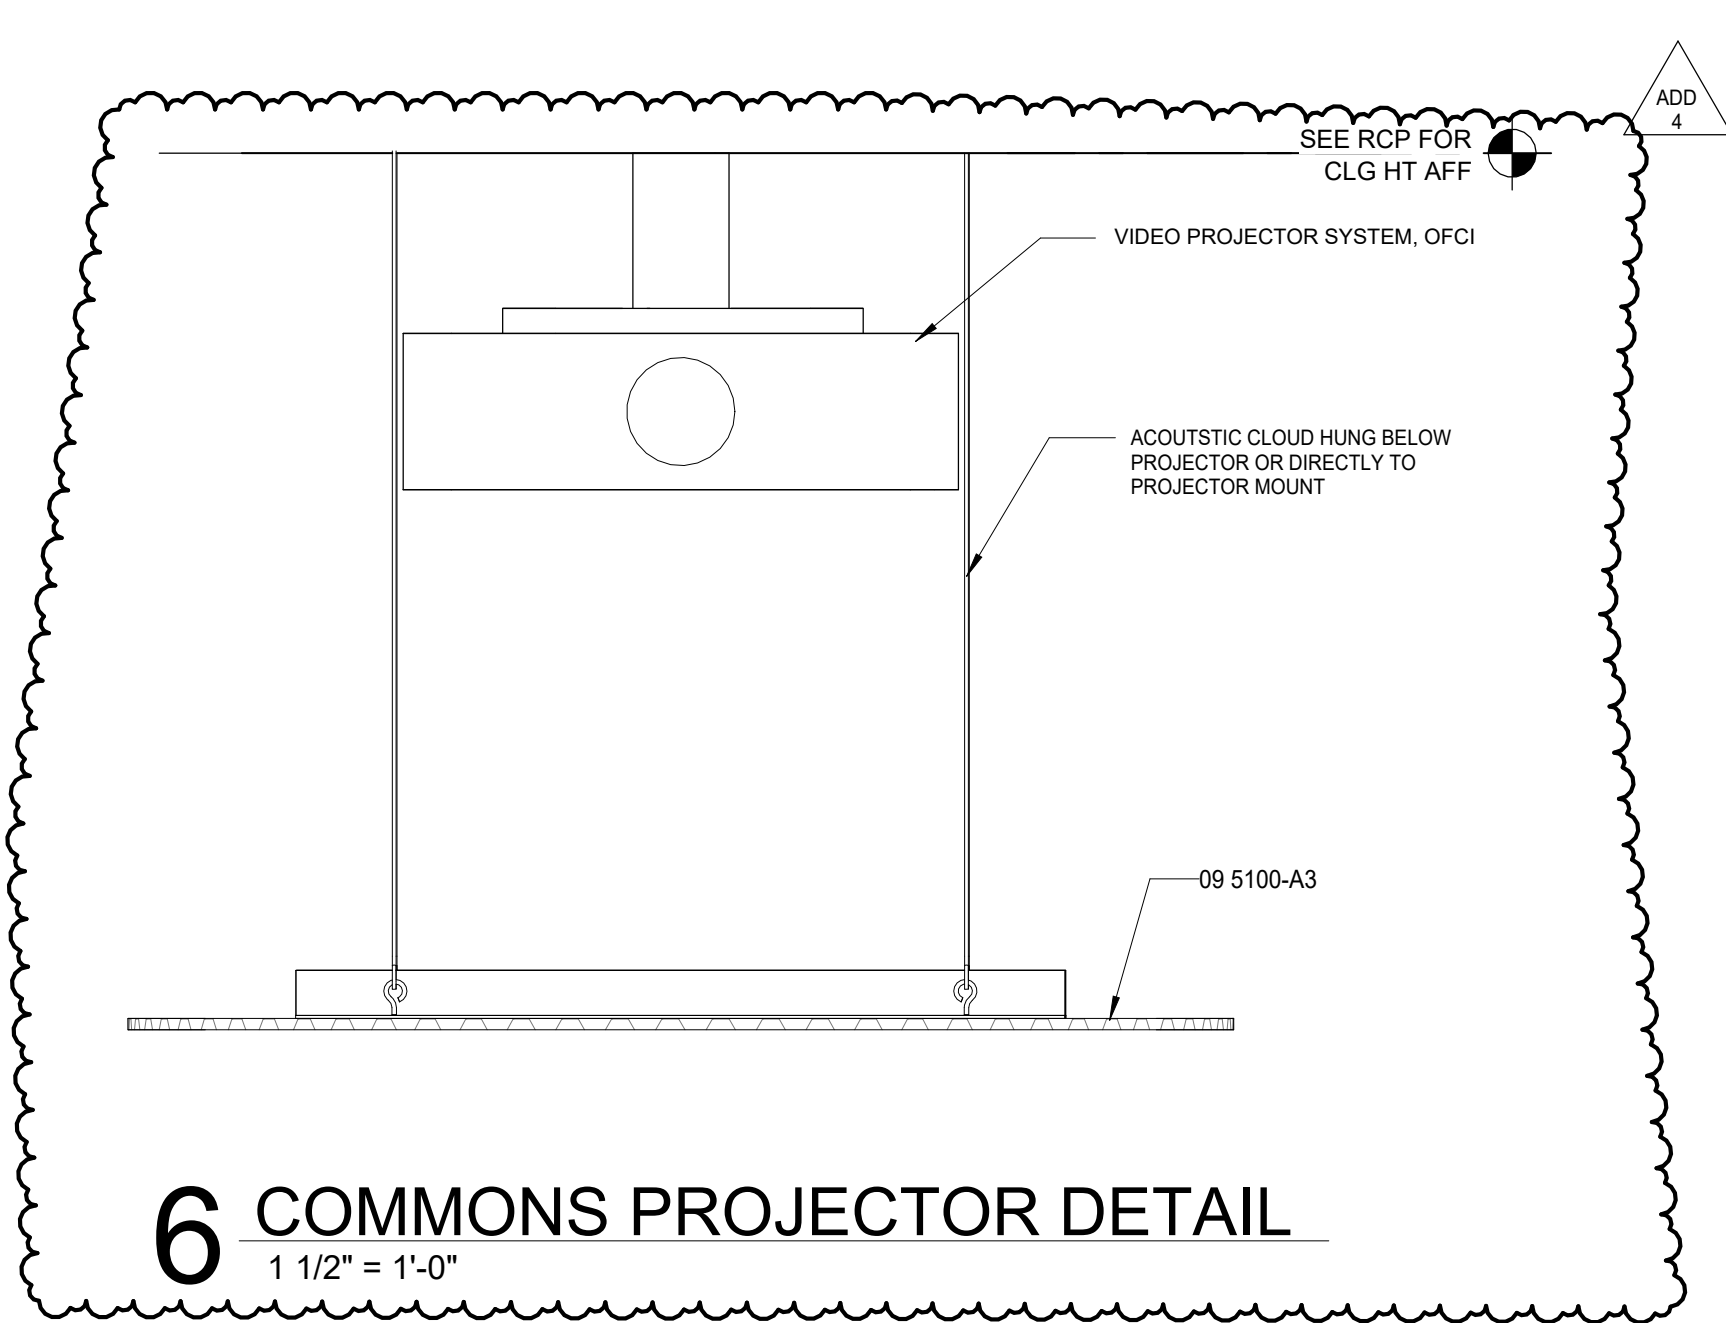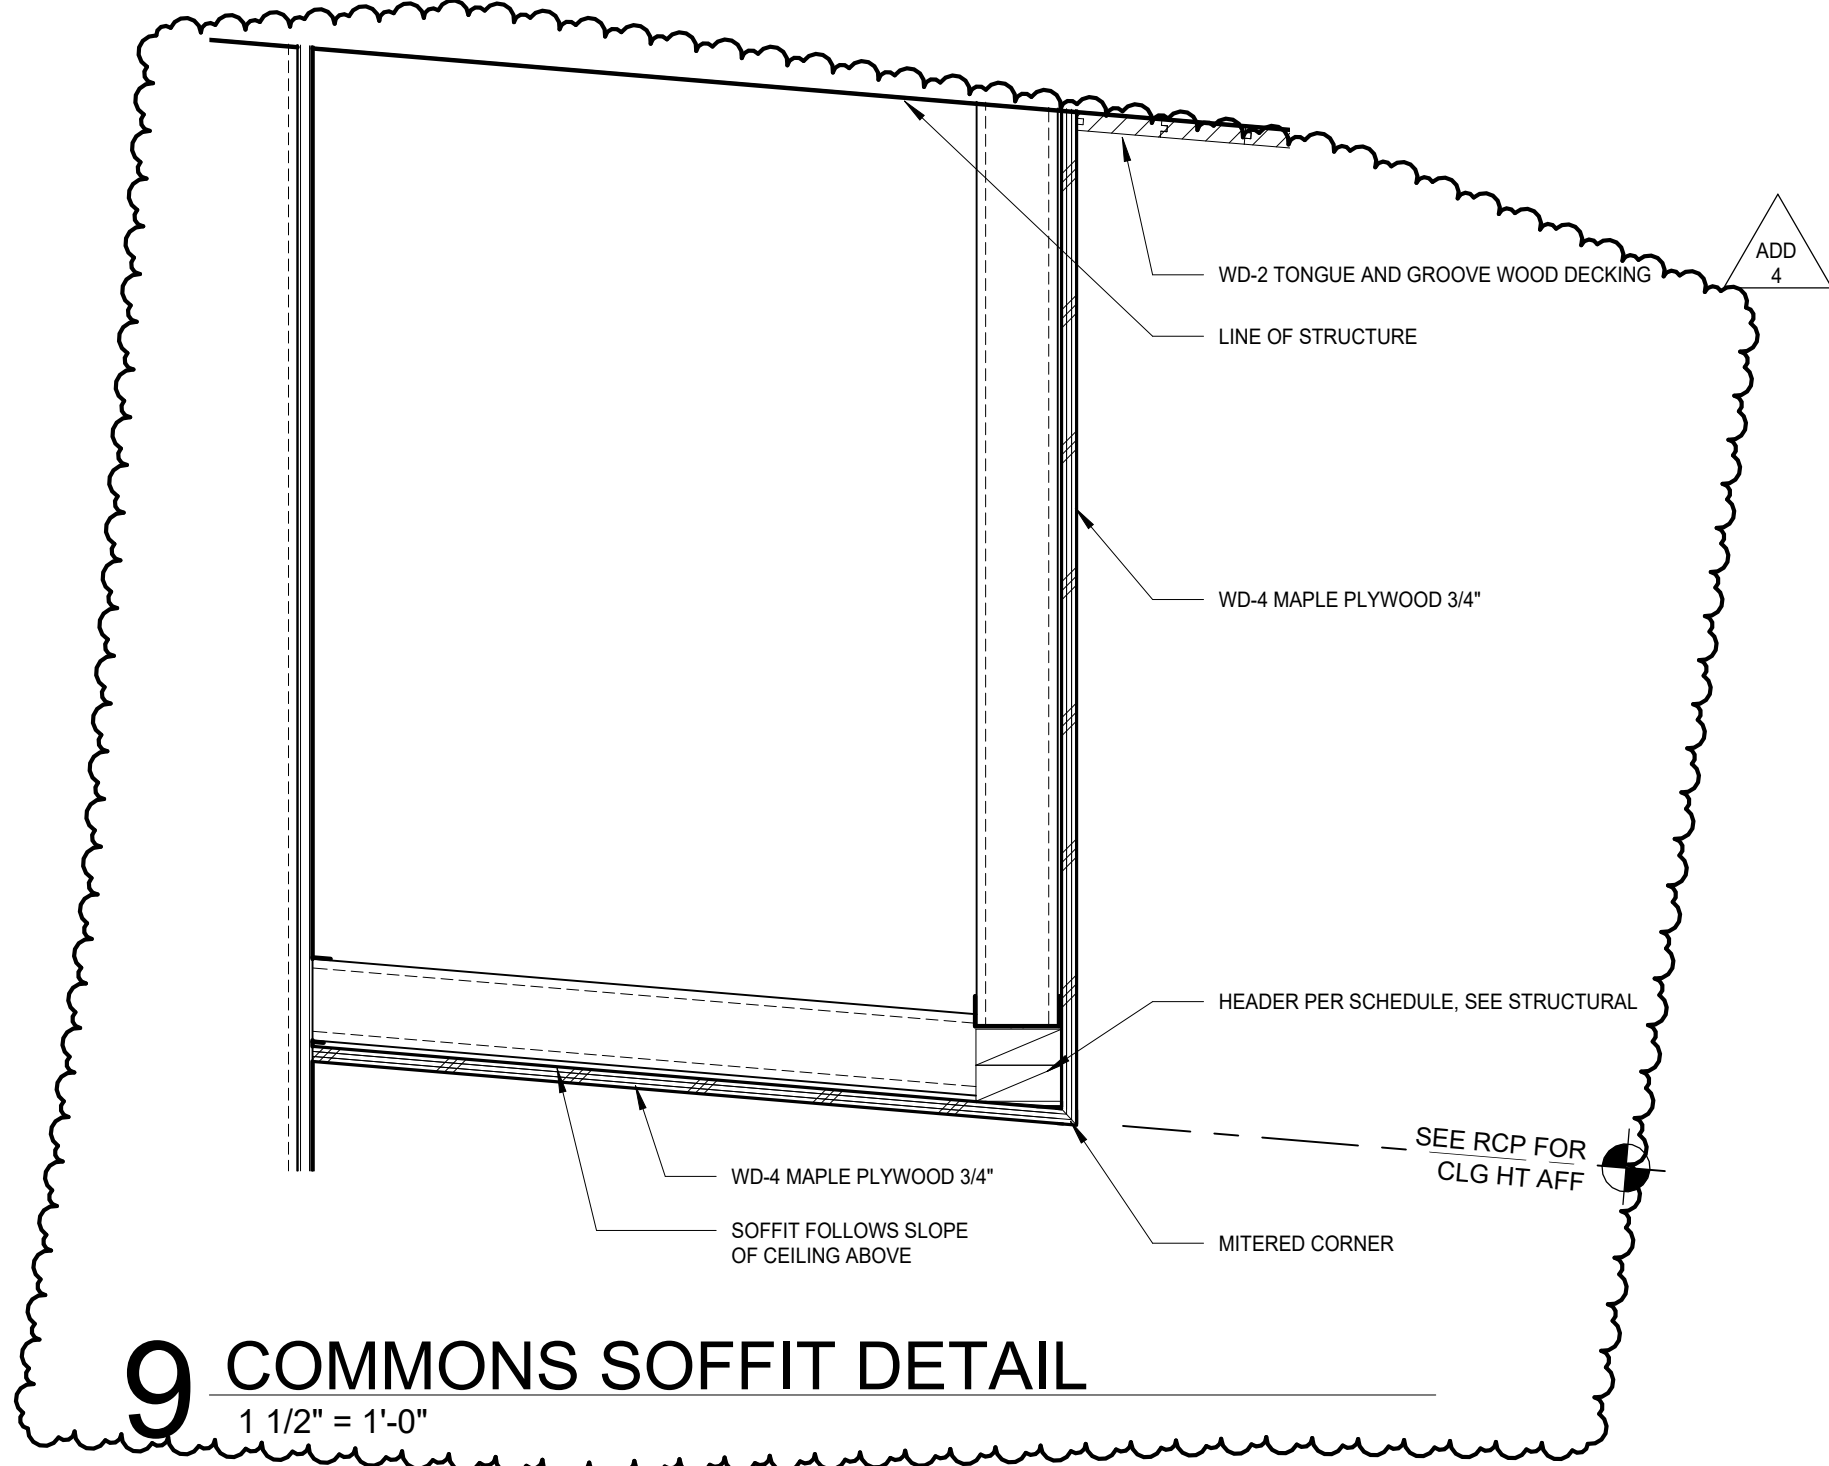

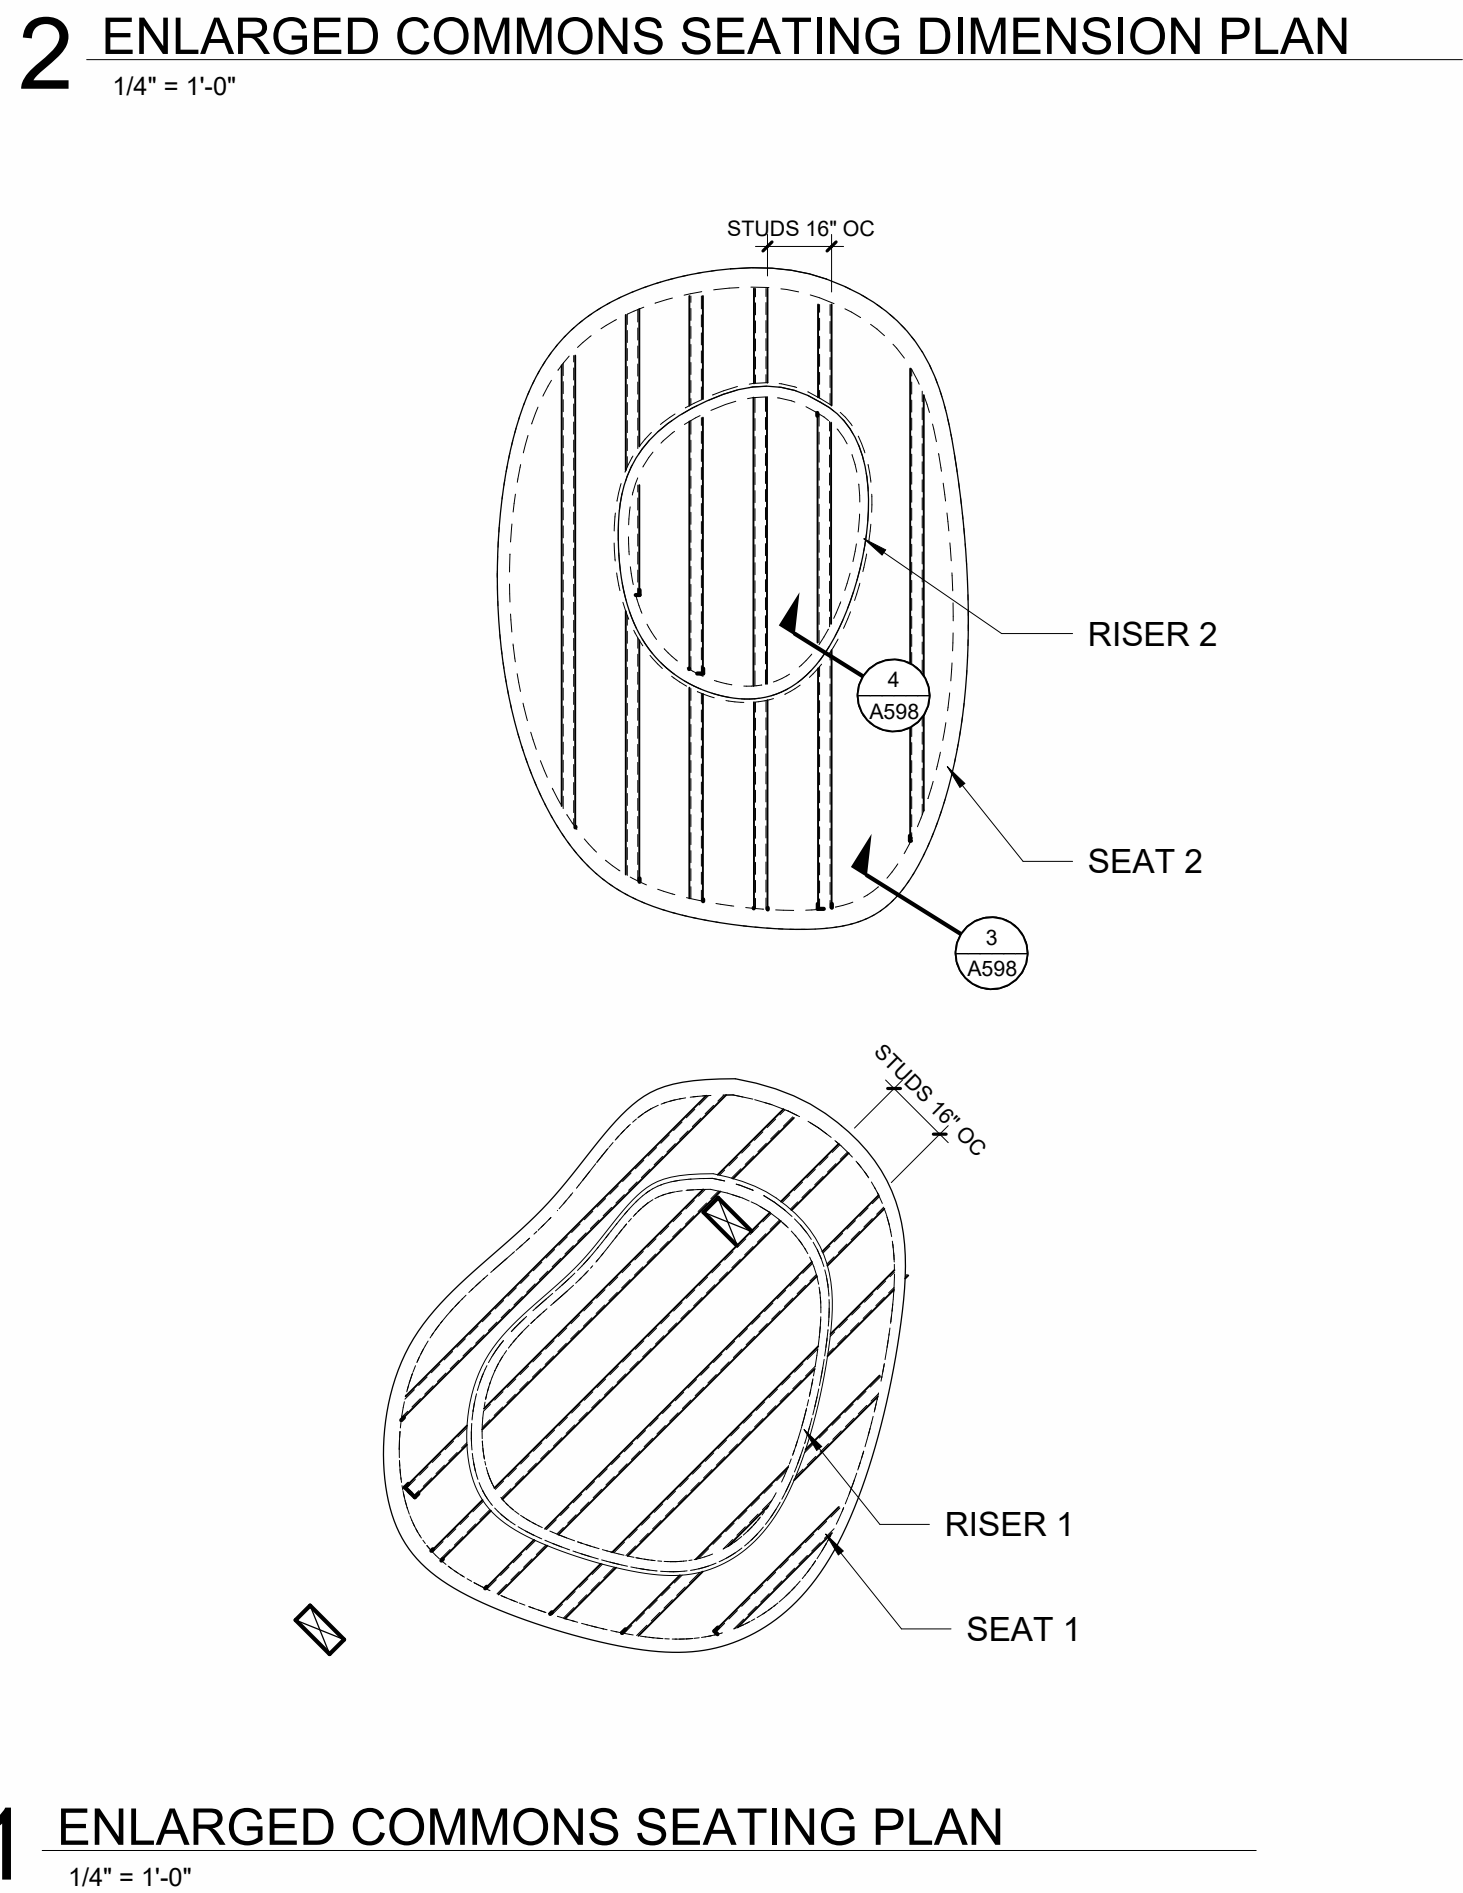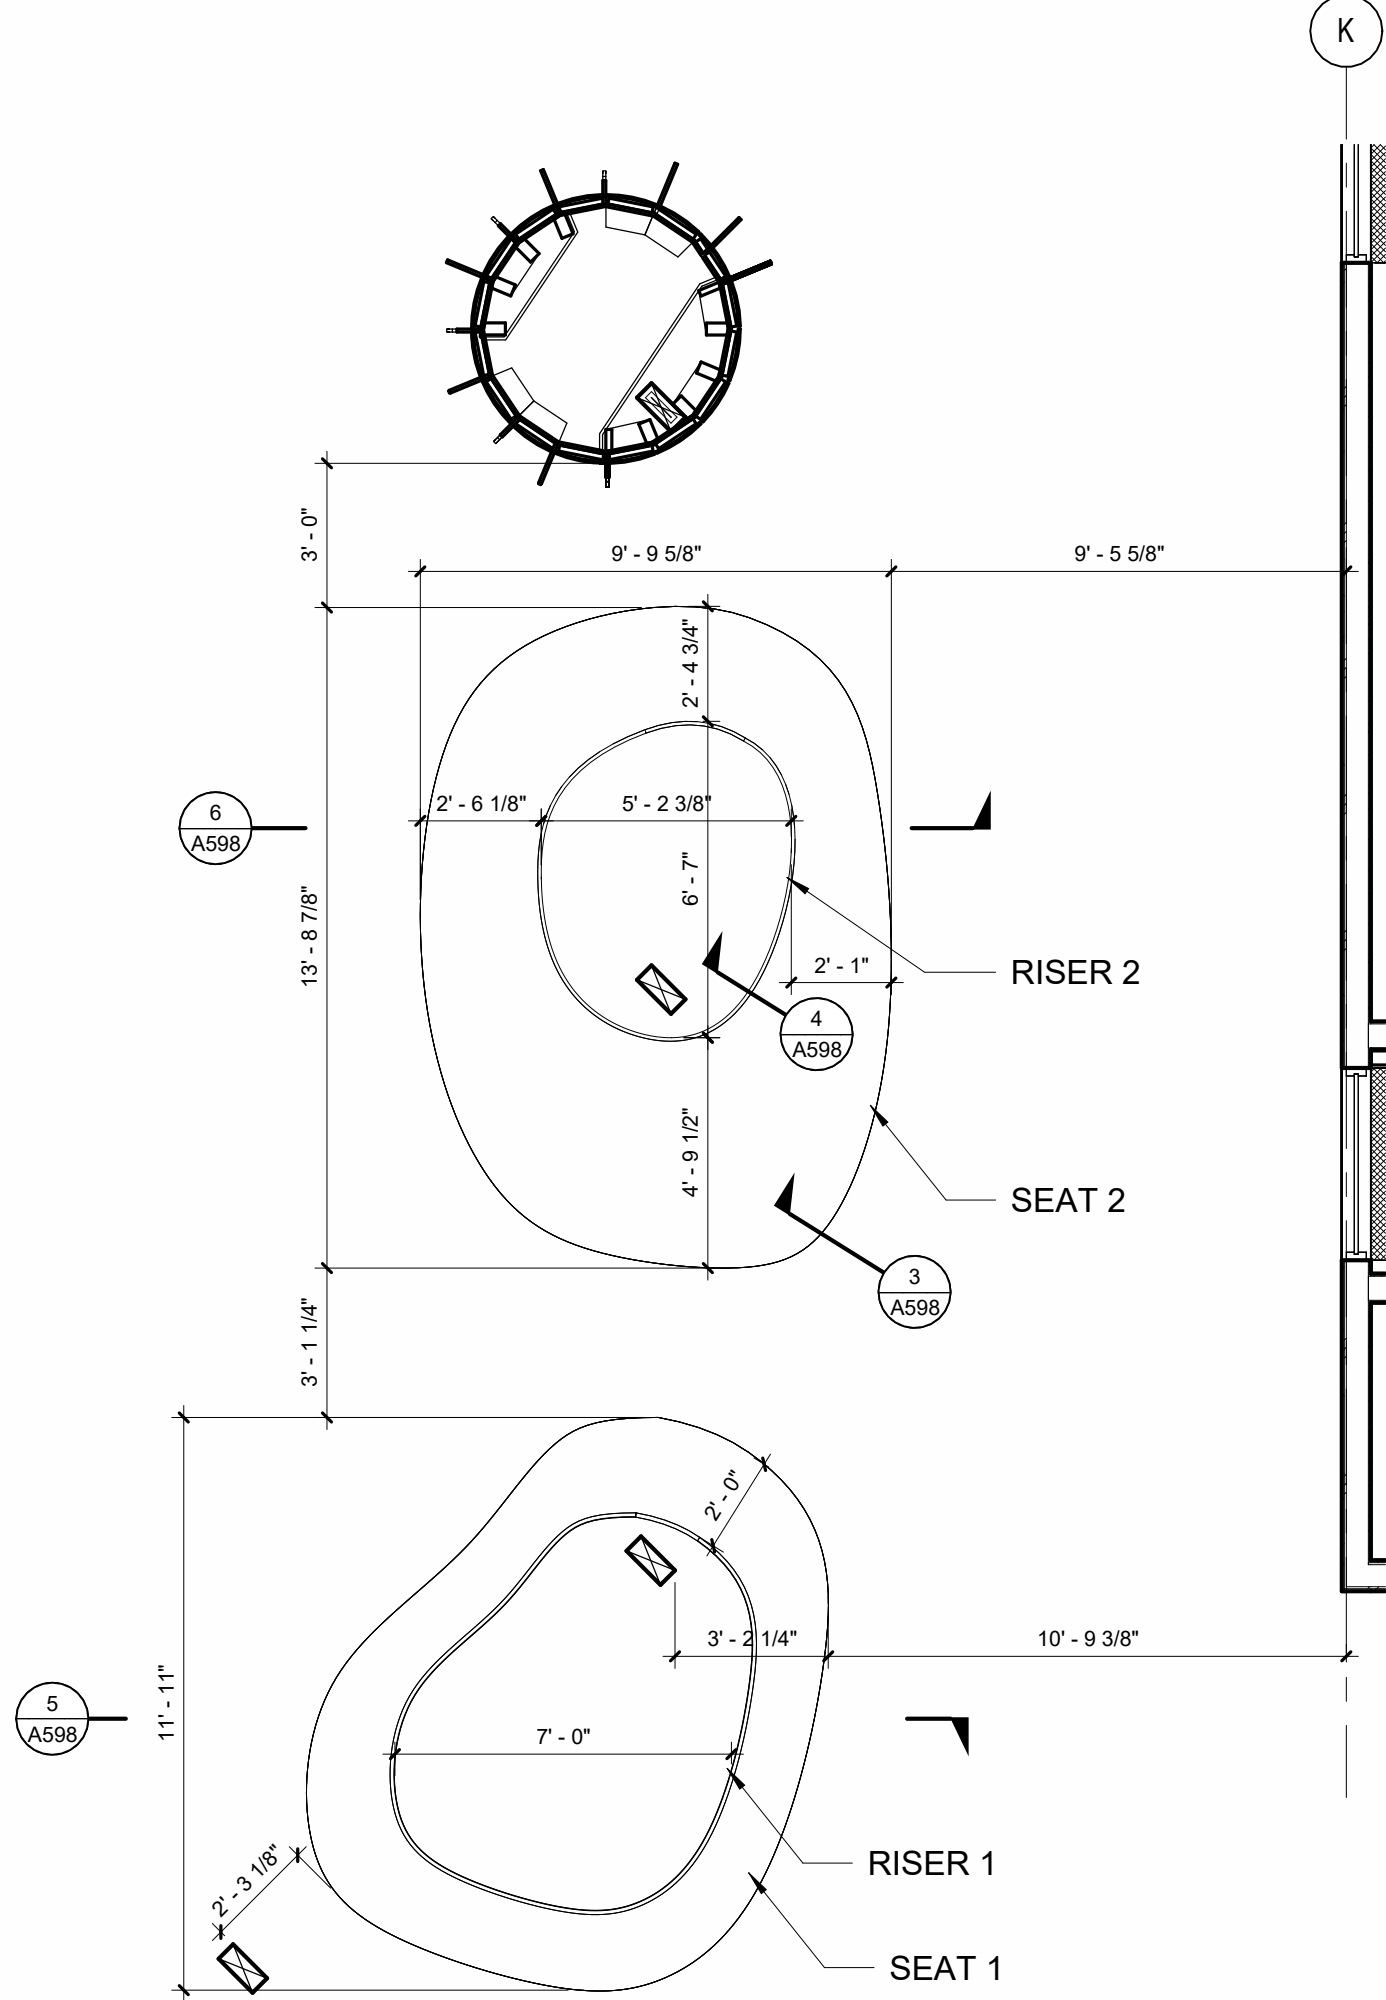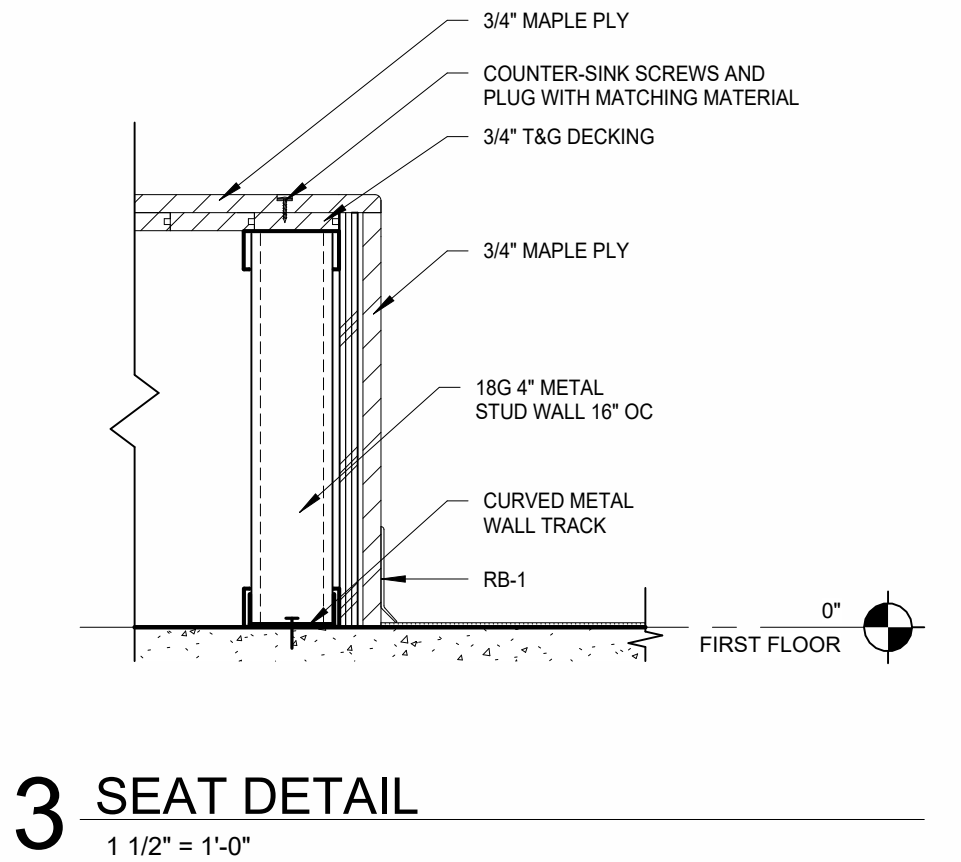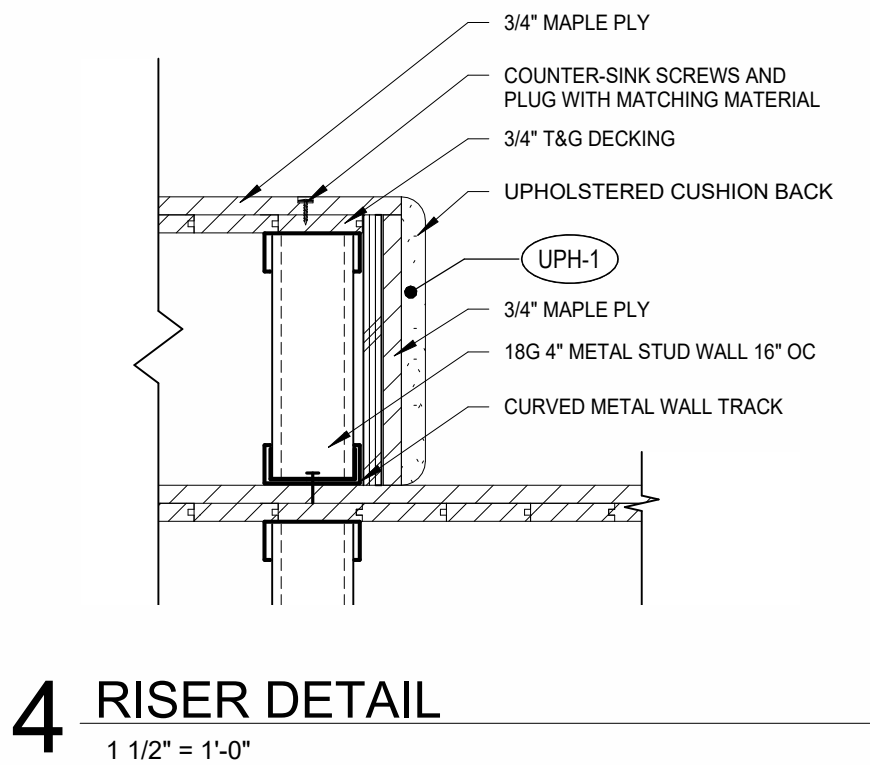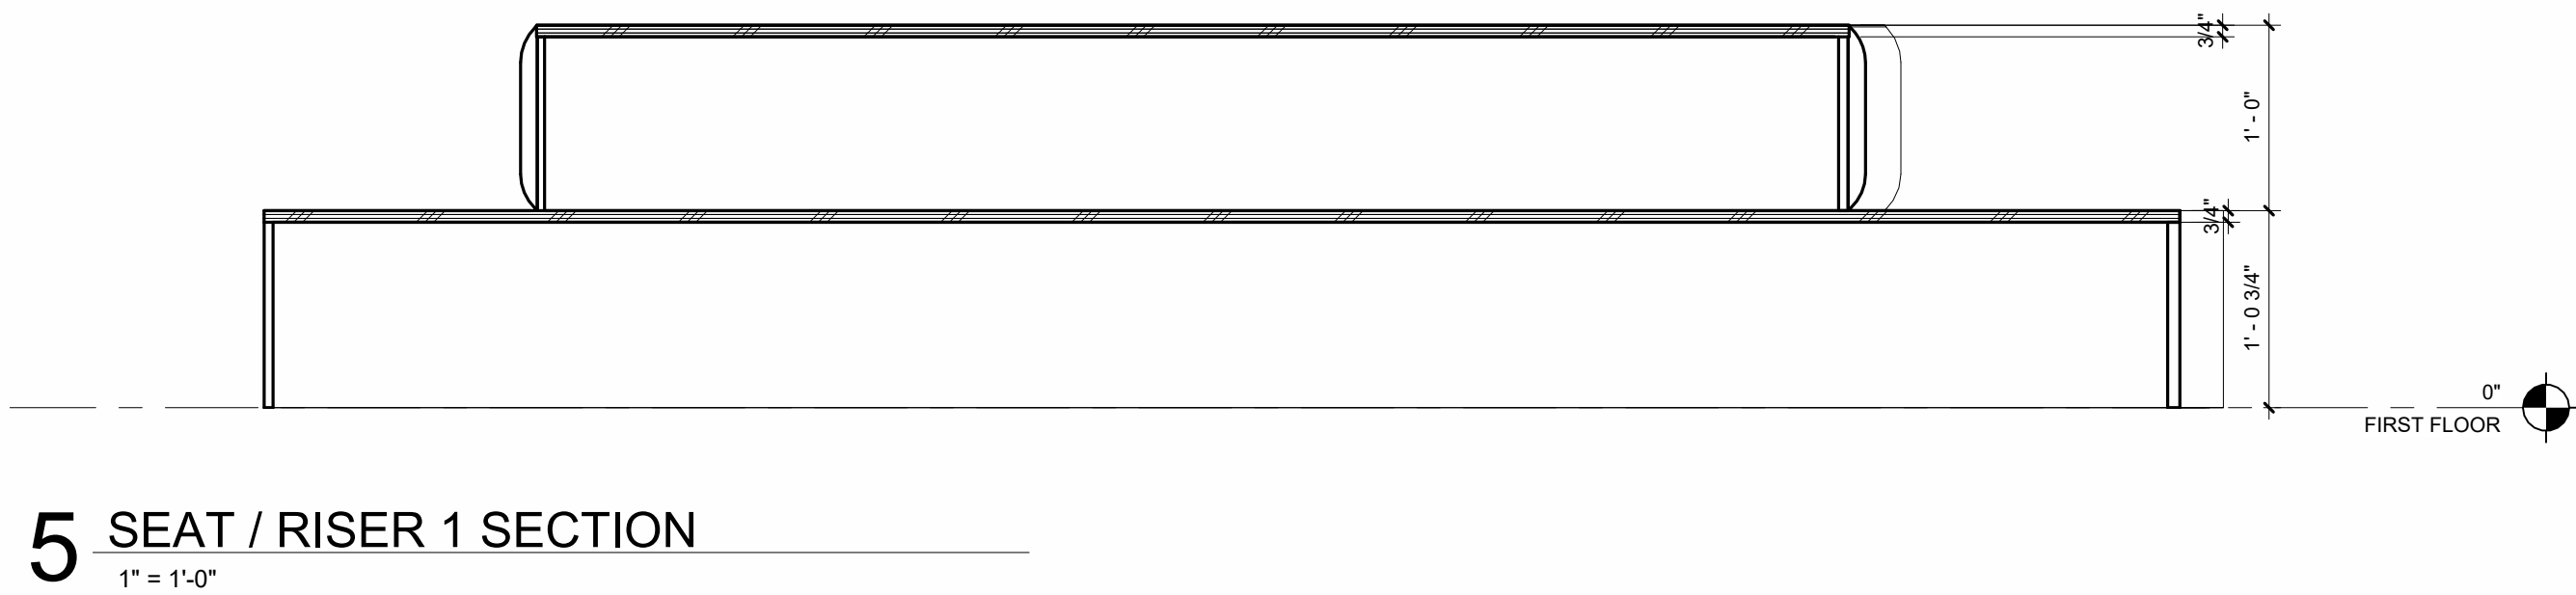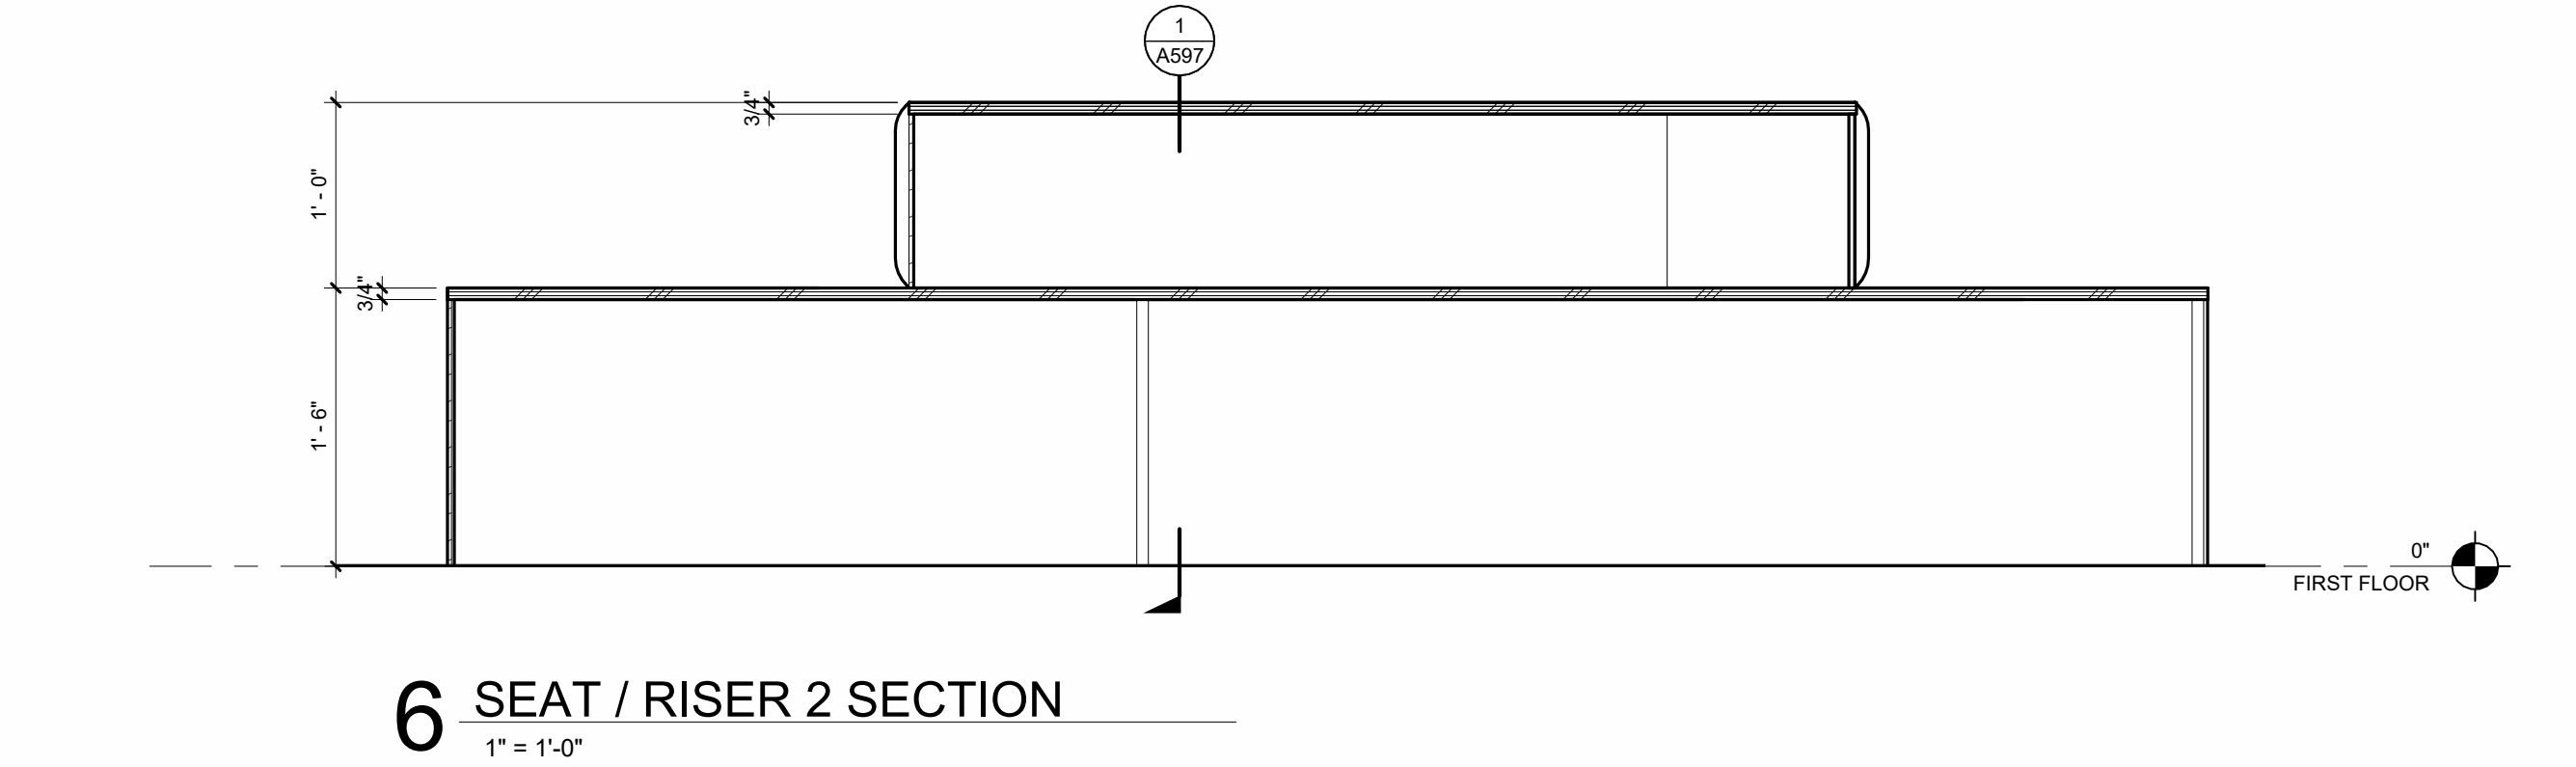

GENERAL NOTES - INTERIOR ELEVATION

- A. SEE FINISH PLANS FOR CORNER GUARD LOCATIONS.
- B. INTERIOR ELEVATIONS ARE DRAWN IN TRUE DIMENSIONS, U.N.O. (I.E. ANGLED, CURVED)
- C. SEE PROJECT MANUAL, FINISH PLANS, REFLECTED CEILING PLANS, INTERIOR ELEVATIONS, AND INTERIOR FINISH LEGEND FOR ADDITIONAL FINISH INFORMATION
- D. SEE DOOR AND FRAME TYPES FOR ADDITIONAL FINISH INFORMATION AND REFERENCE TO DETAILS. DOOR SWINGS INDICATED BY DASHED LINES SHOWN ON ELEVATIONS ARE FOR REFERENCE ONLY.
- E. PROVIDE BLOCKING AND BACKING FOR ALL WALL-MOUNTED EQUIPMENT AND FIXTURES TO BE FURNISHED BY THE CONTRACTOR OR OWNER
- F. SEE ALSO ELECTRICAL, MECHANICAL, PLUMBING, AND TECHNOLOGY DRAWINGS FOR ADDITIONAL WALL MOUNTED EQUIPMENT AND FIXTURES.
- G. ALL ROOMS TO RECIEVE PT1 PAINT, AND B1 RUBBER BASE U.N.O.
- H. SEE MOUNTING HEIGHT SCHEDULE, FOR HEIGHTS NOT NOTED ON
- I. PROVIDE PIPE WRAP AT ADA SINKS, TYP.

FINISH TAG

WVP-X	ACOUSTIC WALL PANEL - SEE COLOR ON ROOM AND MATERIALS LEGEND	PL-1	PLASTIC LAMINATE - TYPE 1 (CASEWORK)
LB-1	4" RUBBER BASE 280 SHORELINE	PL-2	PLASTIC LAMINATE - TYPE 2 (COUNTERTOP)
B-2	4" RUBBER BASE 20 CHARCOAL	T-2	WALL TILE - ICE WHITE 0025
B-3	6" TILE BASE	T-3	WALL TILE - TRANQUILITY 0059
WRP-1	WALL PROTECTION - FRP	WRP-1	WALL PROTECTION - GREY
BT-1	PAINT-MAIN	WRP-X	WALL PROTECTION - SEE COLOR ON FINISH FLOOR PLANS
FC-WRPX	PAINT- SEE COLOR ON ROOM AND MATERIALS LEGEND		

BID AND PERMIT SET

KLAMATH COMMUNITY COLLEGE
CHILDCARE LEARNING CENTER

PROJECT # 2331.00
KLAMATH COMMUNITY COLLEGE
7390 S. 6TH ST. KLAMATH FALLS, OR 97603

SHEET TITLE:


ENLARGED
PLAN &
DETAILS -
COMMONS
SEATING

REVISIONS:

#	DESCRP.	DATE
1	ADD 4	08.29.2025

ISSUE DATE: 08/29/2025

A598

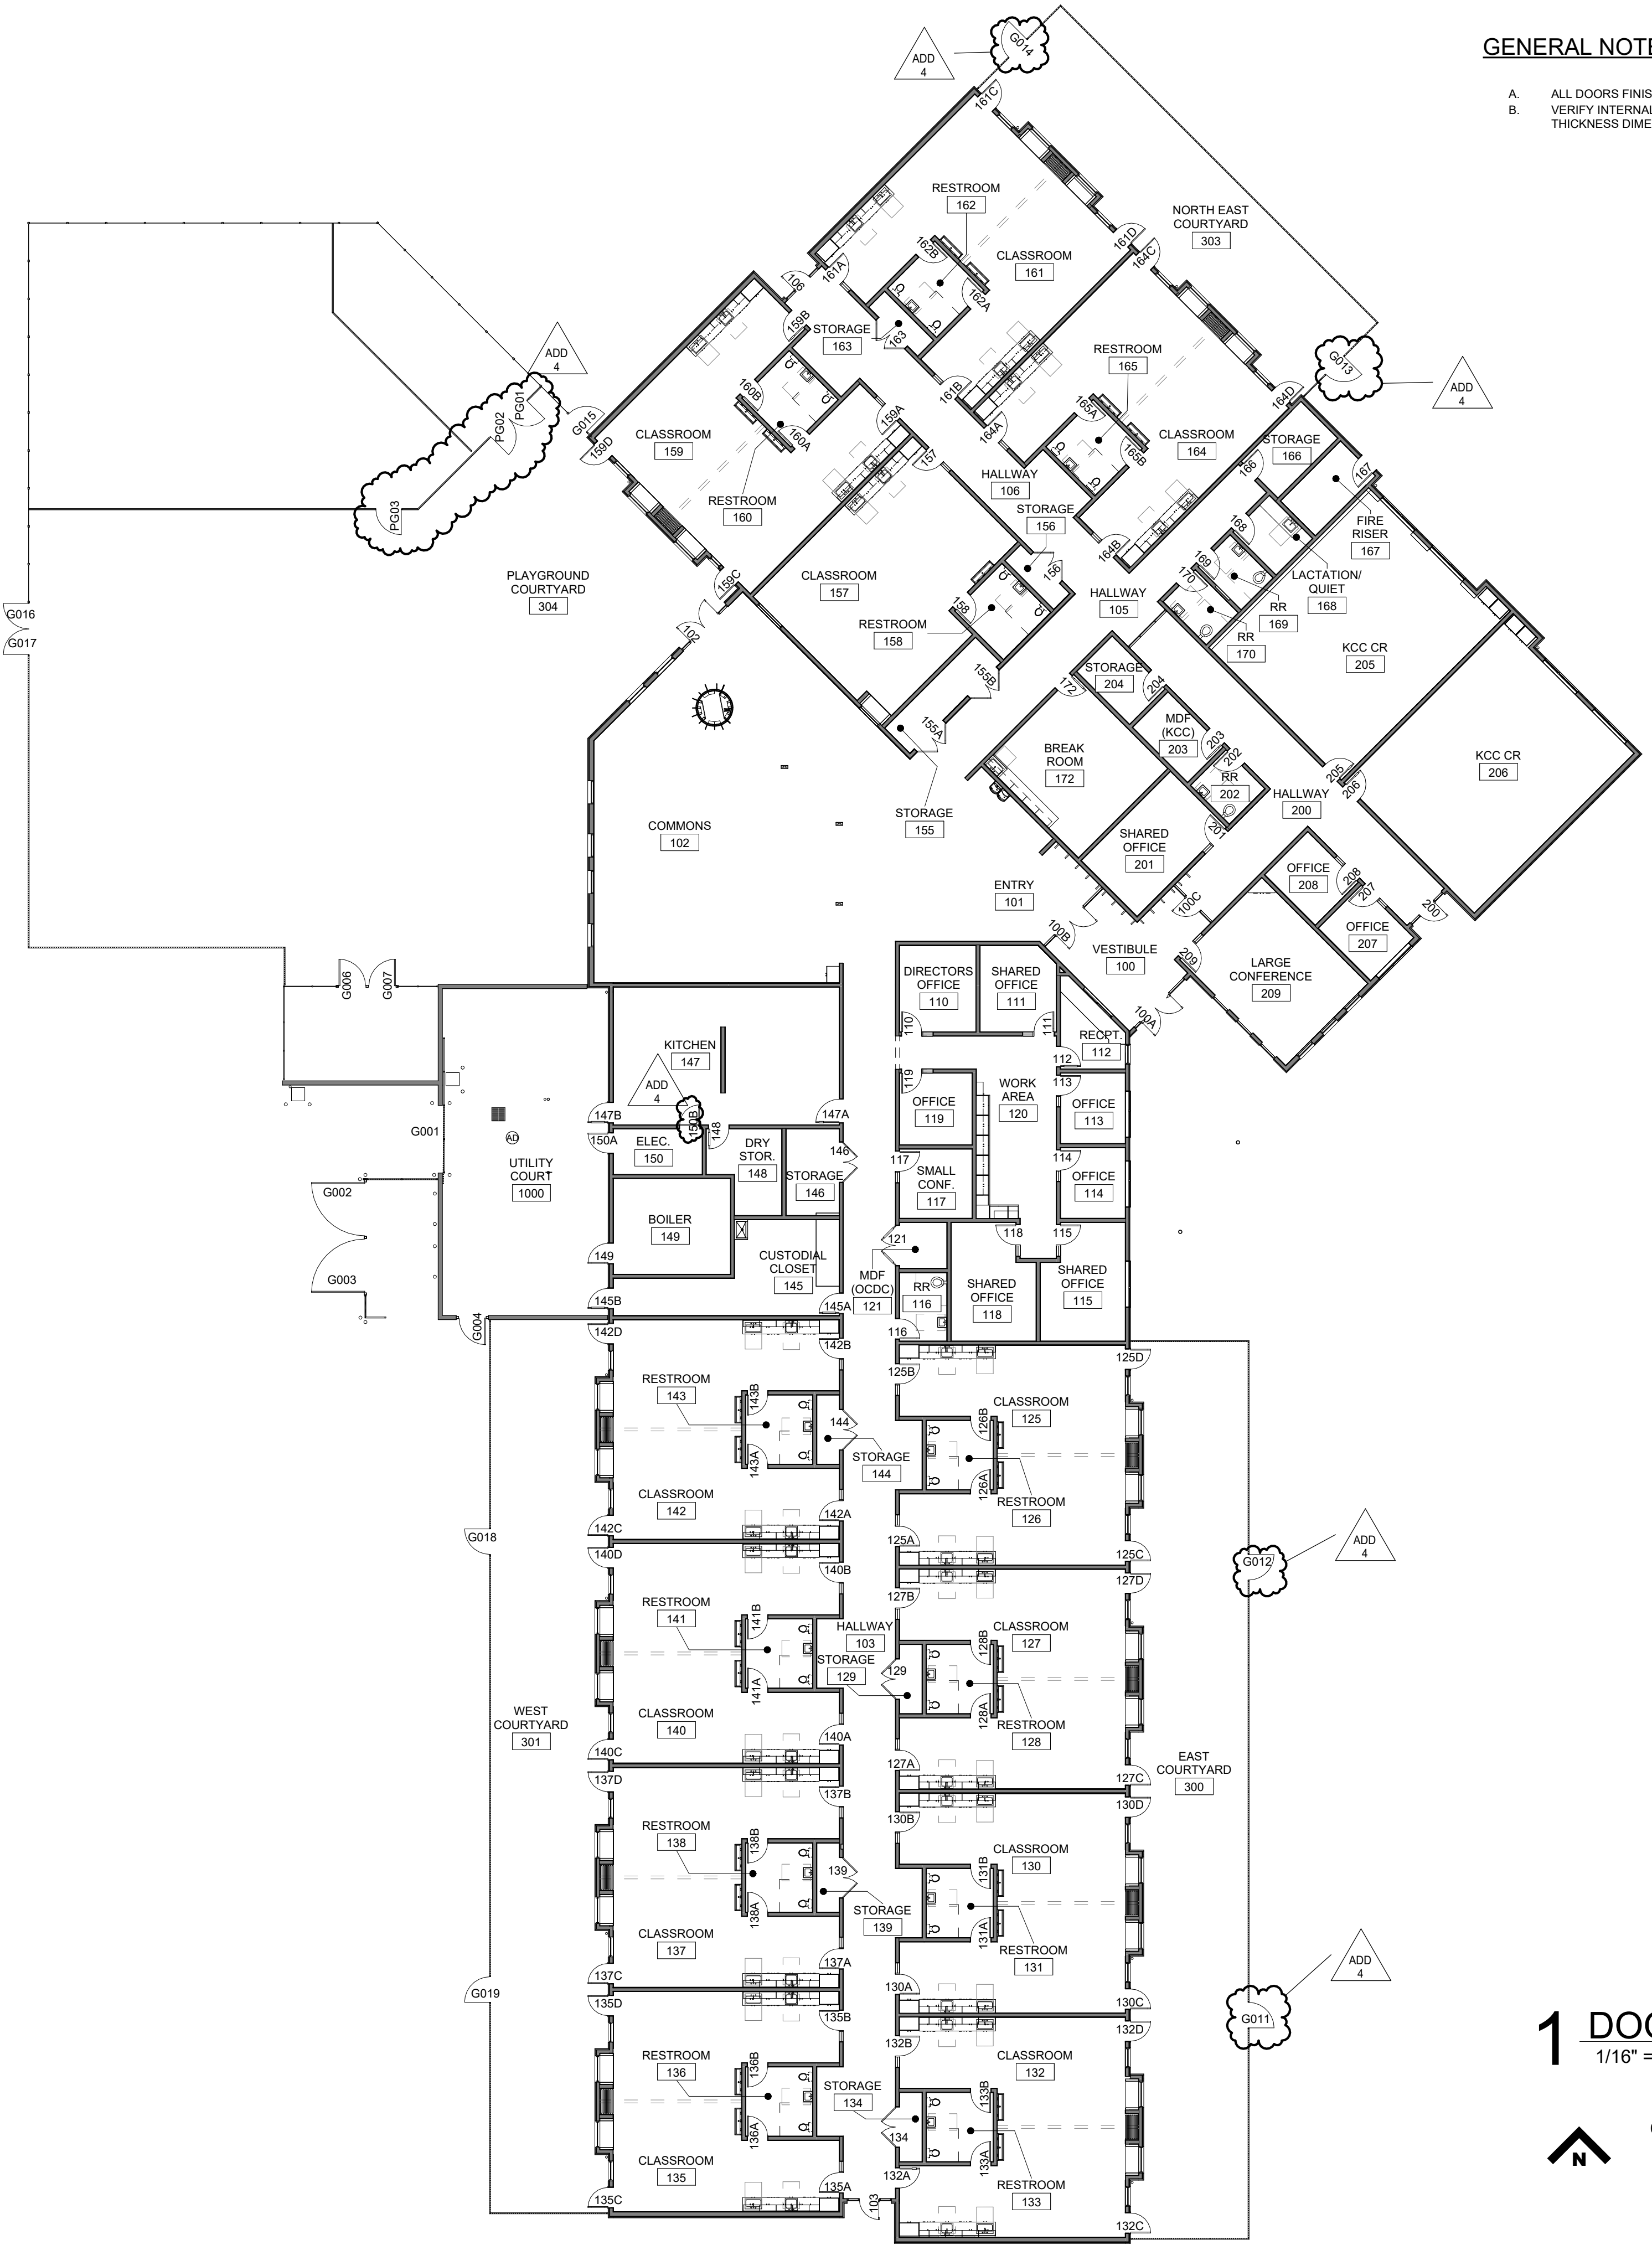

GENERAL NOTES - DOOR SCHEDULES

- A. ALL DOORS FINISHED U.N.O.
B. VERIFY INTERNAL DOOR FRAME DIMENSIONS MATCH WALL THICKNESS DIMENSIONS.

1 DOOR & GATE PLAN
1/16" = 1'-0"



BID AND PERMIT SET

KLAMATH COMMUNITY COLLEGE
CHILDCARE LEARNING CENTER

PROJECT #: 2331.00
KLAMATH COMMUNITY COLLEGE
7390 S. 6TH ST. KLAMATH FALLS, OR 97603

SHEET TITLE:
DOOR AND
GATE PLAN

REVISIONS:		
#	DESCRP.	DATE
1	ADD 4	08.29.2025

ISSUE DATE: 08/01/2025

A600




PIVOT
ARCHITECTURE

DOOR & GATE SCHEDULE												ADD	
MARK	DOOR ROOM NAME	WIDTH	HEIGHT	FIRE RATING	DOOR PANEL			FRAME			CARD READER	COMMENTS	
					TYPE	MATERIAL	FINISH	TYPE	MATERIAL	FINISH			
100A	VESTIBULE	6'-0"	7'-0"		J2	AL	FAC		AL	NA	YES	DOOR OPERATOR	
100B	ENTRY	6'-0"	7'-0"		J2	AL	FAC		AL	NA	YES	DOOR OPERATOR	
100C	HALLWAY	3'-0"	7'-0"		J1	AL	FAC		AL	NA	YES		
102	COMMONS	6'-0"	7'-0"		J2	AL	FAC		AL	NA			
103	HALLWAY	3'-0"	7'-0"		J1	AL	FAC		AL	NA			
106	HALLWAY	3'-0"	7'-0"		J1	AL	FAC		AL	NA			
110	DIRECTORS OFFICE	3'-0"	7'-0"		A1	WD	FAC	HM03	HM	PT-WRP1			
111	SHARED OFFICE	3'-0"	7'-0"		A1	WD	FAC	HM03	HM	PT-WRP1			
112	RECPT.	3'-0"	7'-0"		A4	WD	FAC	HM01	HM	PT-WRP1			
113	OFFICE	3'-0"	7'-0"		A1	WD	FAC	HM03	HM	PT-WRP1			
114	OFFICE	3'-0"	7'-0"		A1	WD	FAC	HM03	HM	PT-WRP1			
115	SHARED OFFICE	3'-0"	7'-0"		A1	WD	FAC	HM03	HM	PT-WRP1			
116	RR	3'-0"	7'-0"		A1	WD	FAC	HM01	HM	PT-WRP8			
117	SMALL CONF.	3'-0"	7'-0"		A1	WD	FAC	HM02	HM	PT-WRP8	YES		
118	SHARED OFFICE	3'-0"	7'-0"		A1	WD	FAC	HM03	HM	PT-WRP1			
119	OFFICE	3'-0"	7'-0"		A1	WD	FAC	HM03	HM	PT-WRP1			
121	MDF (OCDC)	6'-0"	7'-0"		C6	WD	FAC	HM01	HM	PT-WRP8			
125A	CLASSROOM	3'-0"	7'-0"		A1	WD	FAC	HM02	HM	PT-WRP5	YES		
125B	CLASSROOM	3'-0"	7'-0"		A1	WD	FAC	HM02	HM	PT-WRP5	YES		
125C	EAST COURTYARD	3'-0"	7'-0"		A1	HM	PT-02	HM01	HM	PT-03			
125D	EAST COURTYARD	3'-0"	7'-0"		A1	HM	PT-02	HM01	HM	PT-03			
126A	RESTROOM	3'-0"	7'-0"		A8	WD	FAC	HM01	HM	PT-WRP1			
126B	RESTROOM	3'-0"	7'-0"		A8	WD	FAC	HM01	HM	PT-WRP1			
127A	CLASSROOM	3'-0"	7'-0"		A1	WD	FAC	HM02	HM	PT-WRP4	YES		
127B	CLASSROOM	3'-0"	7'-0"		A1	WD	FAC	HM02	HM	PT-WRP4	YES		
127C	EAST COURTYARD	3'-0"	7'-0"		A1	HM	PT-02	HM01	HM	PT-03			
127D	EAST COURTYARD	3'-0"	7'-0"		A1	HM	PT-02	HM01	HM	PT-03			
128A	RESTROOM	3'-0"	7'-0"		A8	WD	FAC	HM01	HM	PT-WRP1			
128B	RESTROOM	3'-0"	7'-0"		A8	WD	FAC	HM01	HM	PT-WRP1			
129	STORAGE	6'-0"	7'-0"		C1	WD	FAC	HM01	HM	PT-WRP4			
130A	CLASSROOM	3'-0"	7'-0"		A1	WD	FAC	HM02	HM	PT-WRP3	YES		
130B	CLASSROOM	3'-0"	7'-0"		A1	WD	FAC	HM02	HM	PT-WRP3	YES		
130C	EAST COURTYARD	3'-0"	7'-0"		A1	HM	PT-02	HM01	HM	PT-03			
130D	EAST COURTYARD	3'-0"	7'-0"		A1	HM	PT-02	HM01	HM	PT-03			
131A	RESTROOM	3'-0"	7'-0"		A8	WD	FAC	HM01	HM	PT-WRP1			
131B	RESTROOM	3'-0"	7'-0"		A8	WD	FAC	HM01	HM	PT-WRP1			
132A	CLASSROOM	3'-0"	7'-0"		A2	WD	FAC	HM04	HM	PT-WRP2	YES		
132B	CLASSROOM	3'-0"	7'-0"		A1	WD	FAC	HM02	HM	PT-WRP2	YES		
132C	EAST COURTYARD	3'-0"	7'-0"		A1	HM	PT-02	HM01	HM	PT-03			
132D	EAST COURTYARD	3'-0"	7'-0"		A1	HM	PT-02	HM01	HM	PT-03			
133A	RESTROOM	3'-0"	7'-0"		A8	WD	FAC	HM01	HM	PT-WRP1			
133B	RESTROOM	3'-0"	7'-0"		A8	WD	FAC	HM01	HM	PT-WRP1			
134	STORAGE	6'-0"	7'-0"		C1	WD	FAC	HM01	HM	PT-WRP2			
135A	CLASSROOM	3'-0"	7'-0"		A1	WD	FAC	HM02	HM	PT-WRP2	YES		
135B	CLASSROOM	3'-0"	7'-0"		A1	WD	FAC	HM02	HM	PT-WRP2	YES		
135C	WEST COURTYARD	3'-0"	7'-0"		A1	HM	PT-02	HM01	HM	PT-03			
135D	WEST COURTYARD	3'-0"	7'-0"		A1	HM	PT-02	HM01	HM	PT-03			
136A	RESTROOM	3'-0"	7'-0"		A8	WD	FAC	HM01	HM	PT-WRP1			
136B	RESTROOM	3'-0"	7'-0"		A8	WD	FAC	HM01	HM	PT-WRP1			
137A	CLASSROOM	3'-0"	7'-0"		A1	WD	FAC	HM02	HM	PT-WRP3	YES		
137B	CLASSROOM	3'-0"	7'-0"		A1	WD	FAC	HM02	HM	PT-WRP3	YES		
137C	WEST COURTYARD	3'-0"	7'-0"		A1	HM	PT-02	HM01	HM	PT-03			
137D	WEST COURTYARD	3'-0"	7'-0"		A1	HM	PT-02	HM01	HM	PT-03			
138A	RESTROOM	3'-0"	7'-0"		A8	WD	FAC	HM01	HM	PT-WRP1			
138B	RESTROOM	3'-0"	7'-0"		A8	WD	FAC	HM01	HM	PT-WRP1			
139	STORAGE	6'-0"	7'-0"		C1	WD	FAC	HM01	HM	PT-WRP3			
140A	CLASSROOM	3'-0"	7'-0"		A1	WD	FAC	HM02	HM	PT-WRP4	YES		
140B	CLASSROOM	3'-0"	7'-0"		A1	WD	FAC	HM02	HM	PT-WRP6	YES		
140C	WEST COURTYARD	3'-0"	7'-0"		A1	HM	PT-02	HM01	HM	PT-03			
140D	WEST COURTYARD	3'-0"	7'-0"		A1	HM	PT-02	HM01	HM	PT-03			
141A	RESTROOM	3'-0"	7'-0"		A8	WD	FAC	HM01	HM	PT-WRP1			
141B	RESTROOM	3'-0"	7'-0"		A8	WD	FAC	HM01	HM	PT-WRP1			
142A	CLASSROOM	3'-0"	7'-0"		A1	WD	FAC	HM02	HM	PT	YES		
142B	CLASSROOM	3'-0"	7'-0"		A1	WD	FAC	HM02	HM	PT-WRP5	YES		
142C	WEST COURTYARD	3'-0"	7'-0"		A1	HM	PT-02	HM01	HM	PT-03			
142D	WEST COURTYARD	3'-0"	7'-0"		A1	HM	PT-02	HM01	HM	PT-03			
143A	RESTROOM	3'-0"	7'-0"		A8	WD	FAC	HM01	HM	PT-WRP1			
143B	RESTROOM	3'-0"	7'-0"		A8	WD	FAC	HM01	HM	PT-WRP1			
144	STORAGE	6'-0"	7'-0"		C1	WD	FAC	HM01	HM	PT-WRP5			
145A	CUSTODIAL CLOSET	3'-0"	7'-0"		A6	HM	PT-02	HM01	HM	PT-WRP8			
145B	UTILITY COURT	3'-0"	7'-0"		A3	HM	PT-02	HM01	HM	PT-03			
146	STORAGE	6'-0"	7'-0"		C1	WD	FAC	HM01	HM	PT-WRP8			
147A	KITCHEN	3'-6"	7'-0"		A2	HM	PT-02	HM01	HM	PT-WRP8			
147B	UTILITY COURT	3'-0"	7'-0"		A3	HM	PT-02	HM01	HM	PT-03			
148	DRY STOR.	3'-0"	7'-0"		A6	HM	PT-02	HM01	HM	PT-01			
149	UTILITY COURT	3'-0"	7'-0"		A1	HM	PT-02	HM01	HM	PT-03			
150A	UTILITY COURT	3'-0"	7'-0"		A1	HM	PT-02	HM01	HM	PT-03			
150B	KITCHEN	3'-0"	7'-0"		A1	HM	PT	HM01	HM	PT-03			
155A	STORAGE	6'-0"	7'-0"		C1	WD	FAC	HM01	HM	PT-WRP1			
155B	STORAGE	6'-0"	7'-0"		C1	WD	FAC	HM01	HM	PT-WRP1			
156	STORAGE	6'-0"	7'-0"		C1	WD	FAC	HM01	HM	PT-WRP6			
157	CLASSROOM	3'-0"	7'-0"		A1	WD	FAC	HM02	HM	PT-WRP6			
158	RESTROOM	3'-0"	7'-0"		A8	WD	FAC	HM01	HM	PT-WRP1			
159A	CLASSROOM	3'-0"	7'-0"		A1	WD	FAC	HM02	HM	PT-WRP1	YES		
159B	CLASSROOM	3'-0"	7'-0"		A2	WD	FAC	HM04	HM	PT-WRP7	YES		
159C	PLAYGROUND COURTYARD	3'-0"	7'-0"		A1	HM	PT-02	HM01	HM	PT-03			
159D	PLAYGROUND COURTYARD	3'-0"	7'-0"		A1	HM	PT-02	HM01	HM	PT-03			
160A	RESTROOM	3'-0"	7'-0"		A8	WD	FAC	HM01	HM	PT-WRP1			
160B	RESTROOM	3'-0"	7'-0"		A8	WD	FAC	HM01	HM	PT-WRP1			
161A	CLASSROOM	3'-0"	7'-0"		A1	WD	FAC	HM02	HM	PT-WRP7	YES		
161B	CLASSROOM	3'-0"	7'-0"		A1	WD	FAC	HM02	HM	PT-WRP7	YES		
161C	NORTH EAST COURTYARD	3'-0"	7'-0"		A1	HM	PT-02	HM01	HM	PT-03			
161D	NORTH EAST COURTYARD	3'-0"	7'-0"		A1	HM	PT-02	HM01	HM	PT-03			
162A	RESTROOM	3'-0"	7'-0"		A8	WD	FAC	HM01	HM	PT-WRP1			
162B	RESTROOM	3'-0"	7'-0"		A8	WD	FAC	HM01	HM	PT-WRP1			
163	STORAGE	6'-0"	7'-0"		C1	WD	FAC	HM01	HM	PT-WRP7			
164A	CLASSROOM	3'-0"	7'-0"		A1	WD	FAC	HM02	HM	PT-WRP6	YES		
164B	CLASSROOM	3'-0"	7'-0"		A1	WD	FAC	HM02	HM	PT-WRP6	YES		
164C	NORTH EAST COURTYARD	3'-0"	7'-0"		A1	HM	PT-02	HM01	HM	PT-03			
164D	NORTH EAST COURTYARD	3'-0"	7'-0"		A1	HM	PT-02	HM01	HM	PT-03			
165A	RESTROOM	3'-0"	7'-0"		A8	WD	FAC	HM01	HM	PT-WRP1			
165B	RESTROOM	3'-0"	7'-0"		A8	WD	FAC	HM01	HM	PT-WRP1			
166	STORAGE	3'-0"	7'-0"		A1	WD	FAC	HM01	HM	PT-WRP1			
167	FIRE RISER	3'-0"	7'-0"		A1	HM	PT-02	HM01	HM	PT-03			
168	LACTATION/ QUIET	3'-0"	7'-0"		A1	WD	FAC	HM01	HM	PT-WRP1			
169	RR	3'-0"	7'-0"		A1	WD	FAC	HM01	HM	PT-WRP1			
170	RR	3'-0"	7'-0"		A1	WD	FAC	HM01	HM	PT-WRP1			
172	BREAK ROOM	3'-0"	7'-0"		A3	WD	FAC	HM01	HM	PT-WRP1			
200	HALLWAY	3'-0"	7'-0"		J1	AL	FAC		AL	NA			
201	SHARED OFFICE	3'-0"	7'-0"		A1	WD	FAC	HM02	HM	PT-WRP7			
202	RR	3'-0"	7'-0"		A1	WD	FAC	HM01	HM	PT-WRP7			
203	MDF (KCC)	3'-0"	7'-0"		A6	WD	FAC	HM01	HM	PT-WRP7			
204	STORAGE	3'-0"	7'-0"		A1	WD	FAC	HM01	HM	PT-WRP7			
205	KCC CR	3'-0"	7'-0"		A2	WD	FAC	HM04	HM	PT-WRP7			
206	KCC CR	3'-0"	7'-0"		A2	WD	FAC	HM04	HM	PT-WRP7			
207	OFFICE	3'-0"	7'-0"		A1	WD	FAC	HM02	HM	PT-WRP7			
208	OFFICE	3'-0"	7'-0"		A1	WD	FAC	HM02	HM	PT-WRP7			
209	LARGE CONFERENCE	3'-0"	7'-0"		A1	WD	FAC	HM02	HM	PT-WRP1	YES		


FRAME ELEVATIONS (FOR DOORS)

HOLLOW METAL FRAMES

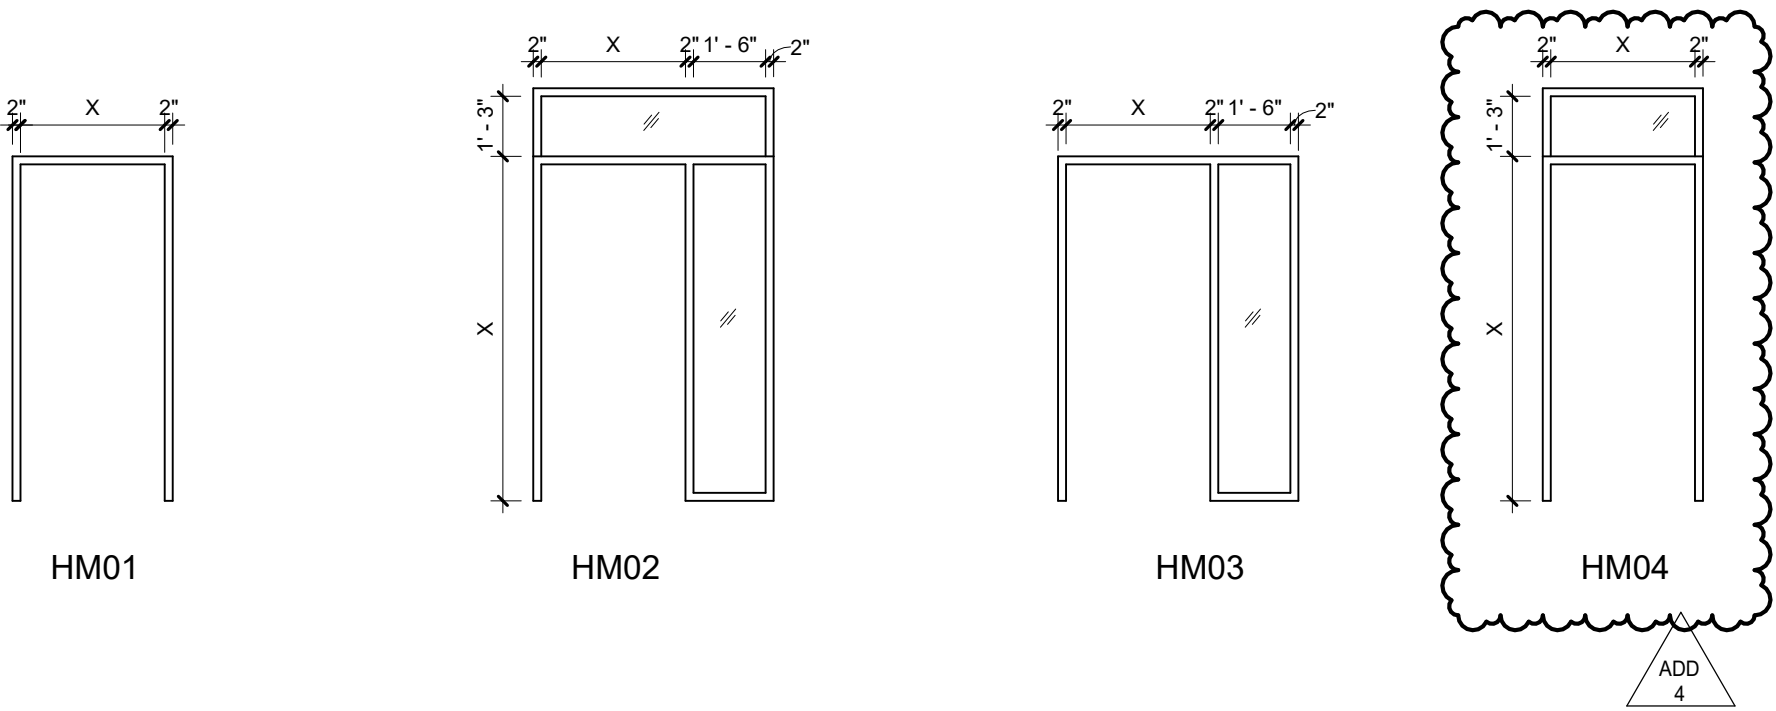

DOOR LEGEND

DOOR PANEL TYPES

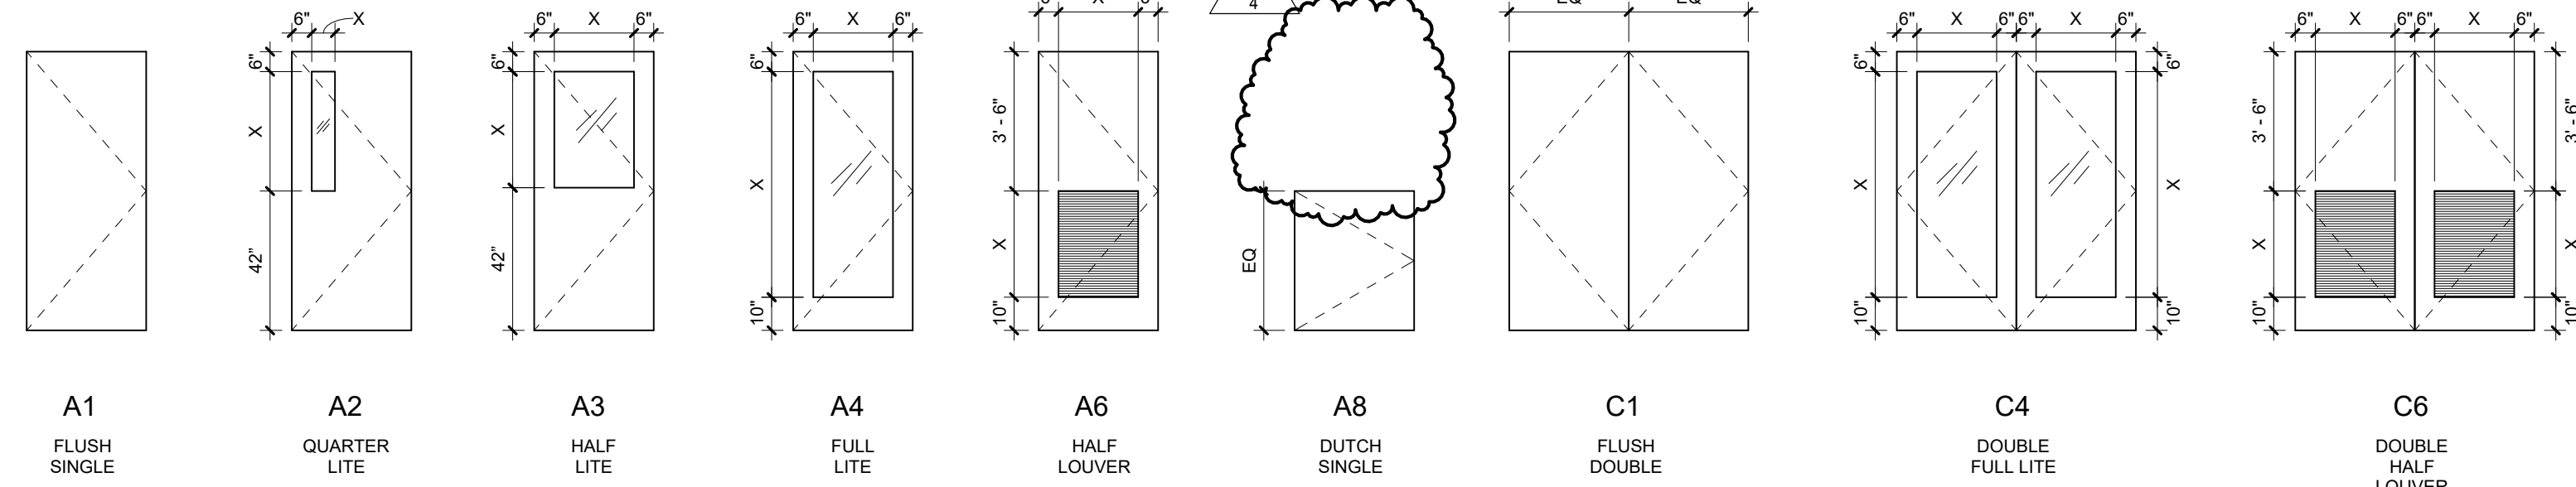

EXTERIOR LOUVER SCHEDULE

EXTERIOR LOUVER SCHEDULE					
Type	Type Mark	Louver Width	Louver Height	Count	Insect Screen
Ruskin_ELF6375DX_L1	L1	1' - 10"	1' - 10"	1	ALUM.
Ruskin_ELF6375DX_L1	L1	2' - 2"	2' - 2"	1	ALUM.
Ruskin_ELF6375DX_L1	L1	2' - 6"	2' - 6"	2	ALUM.
Ruskin_ELF6375DX_L2	L2	1' - 10"	1' - 10"	1	ALUM.
Ruskin_ELF6375DX_L2	L2	2' - 2"	2' - 2"	1	ALUM.
Ruskin_ELF6375DX_L2	L2	2' - 6"	2' - 6"	2	ALUM.

LOUVER TYPES

L1


L2

GENERAL LOUVER NOTES


1. HEIGHT AS NOTED ON ELEVATION
2. REFER SPECIFICATIONS FOR RATED LOUVERS


FRAME ELEVATIONS (FOR WINDOWS)

VINYL FRAMES

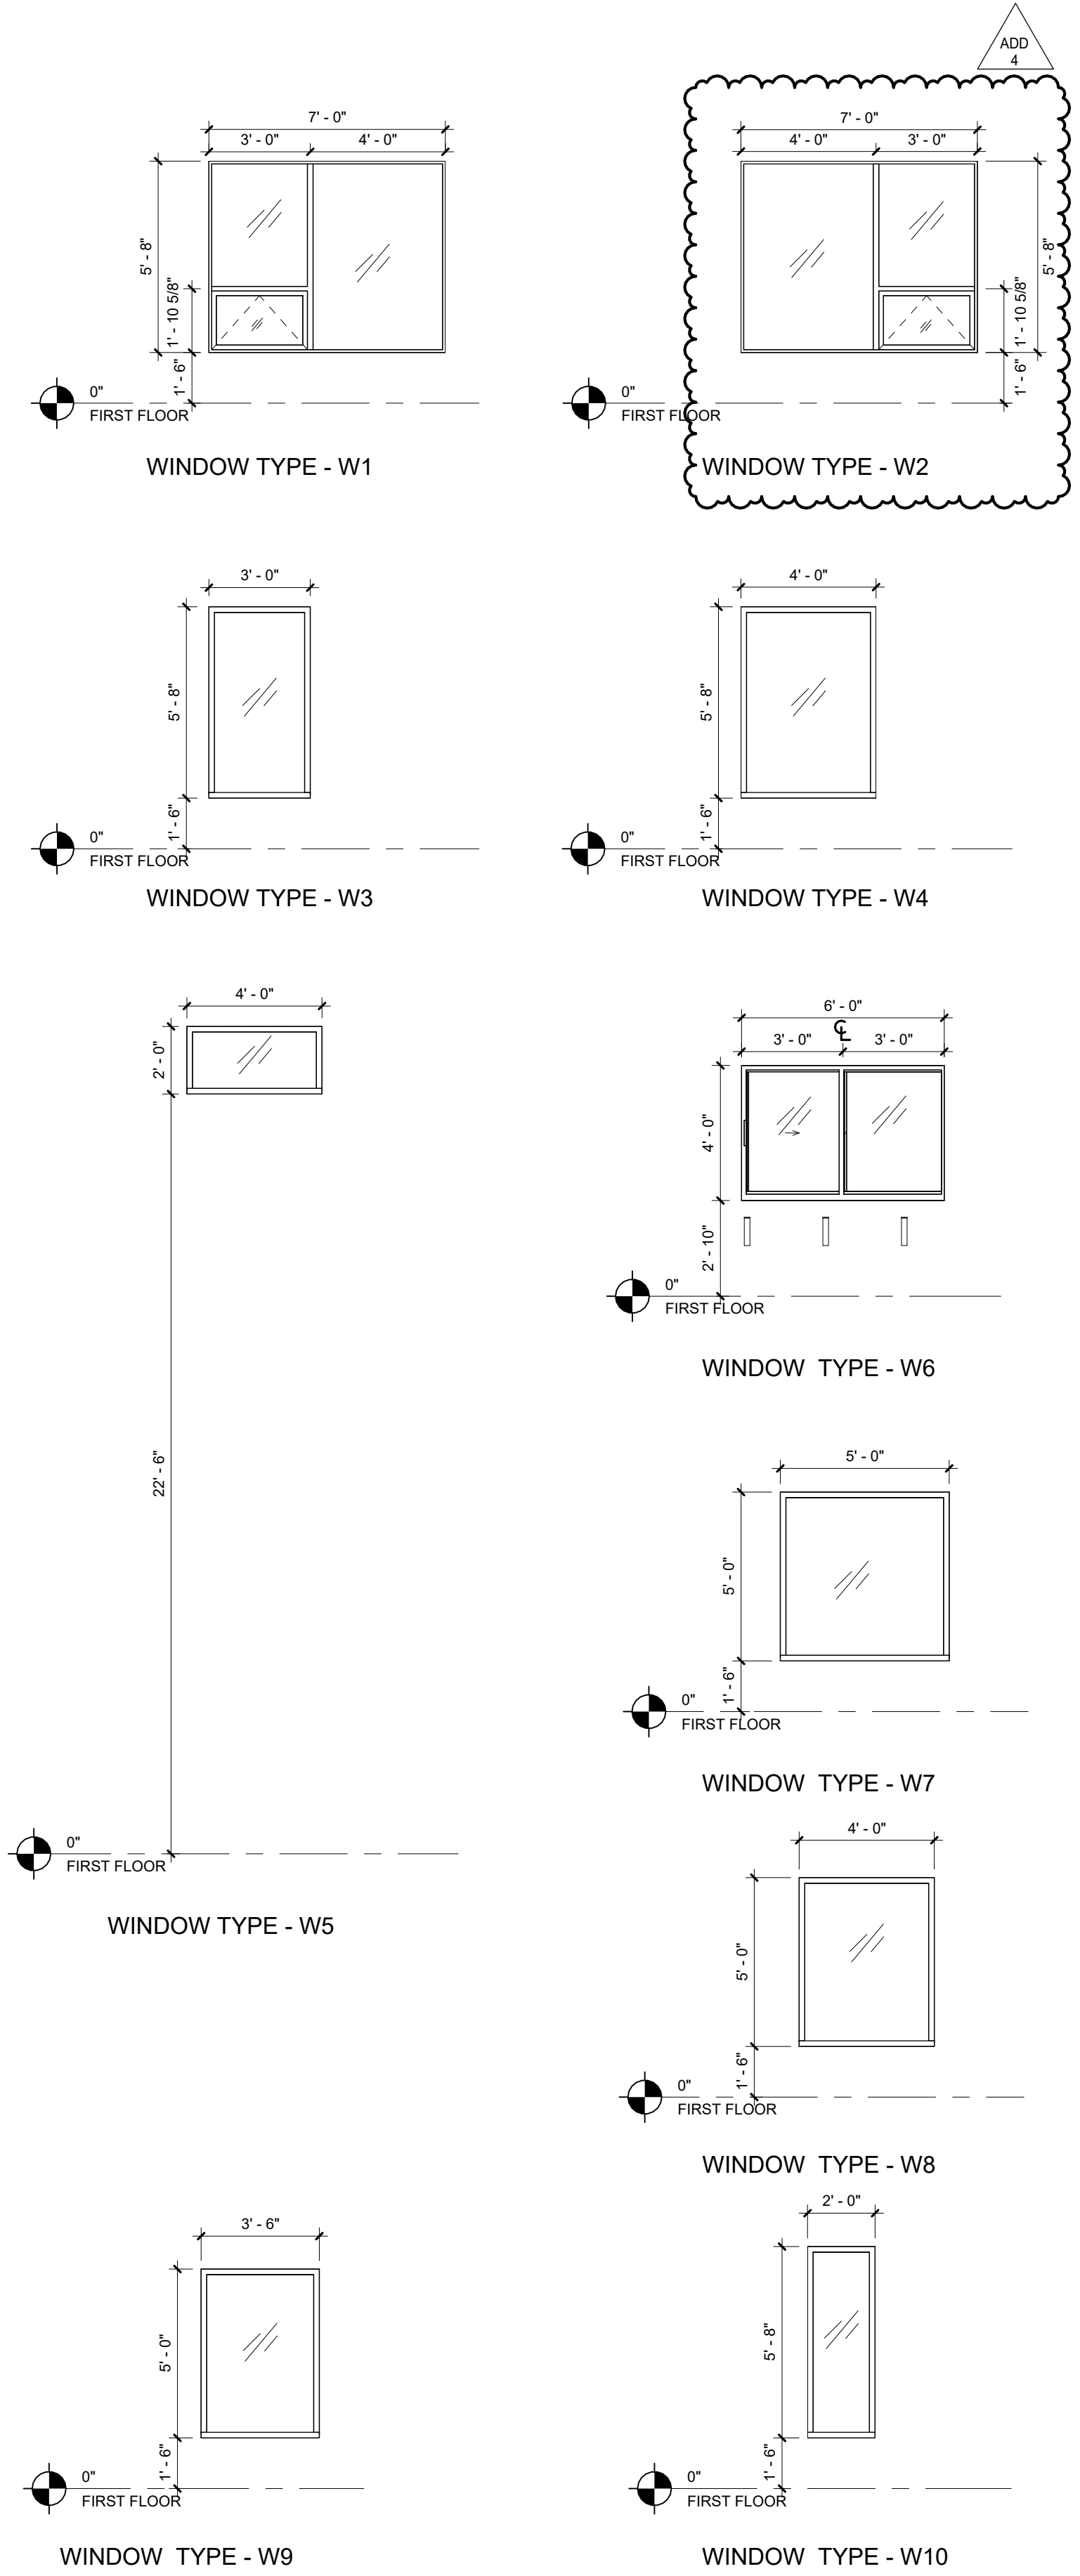


STOREFRONT FRAMES

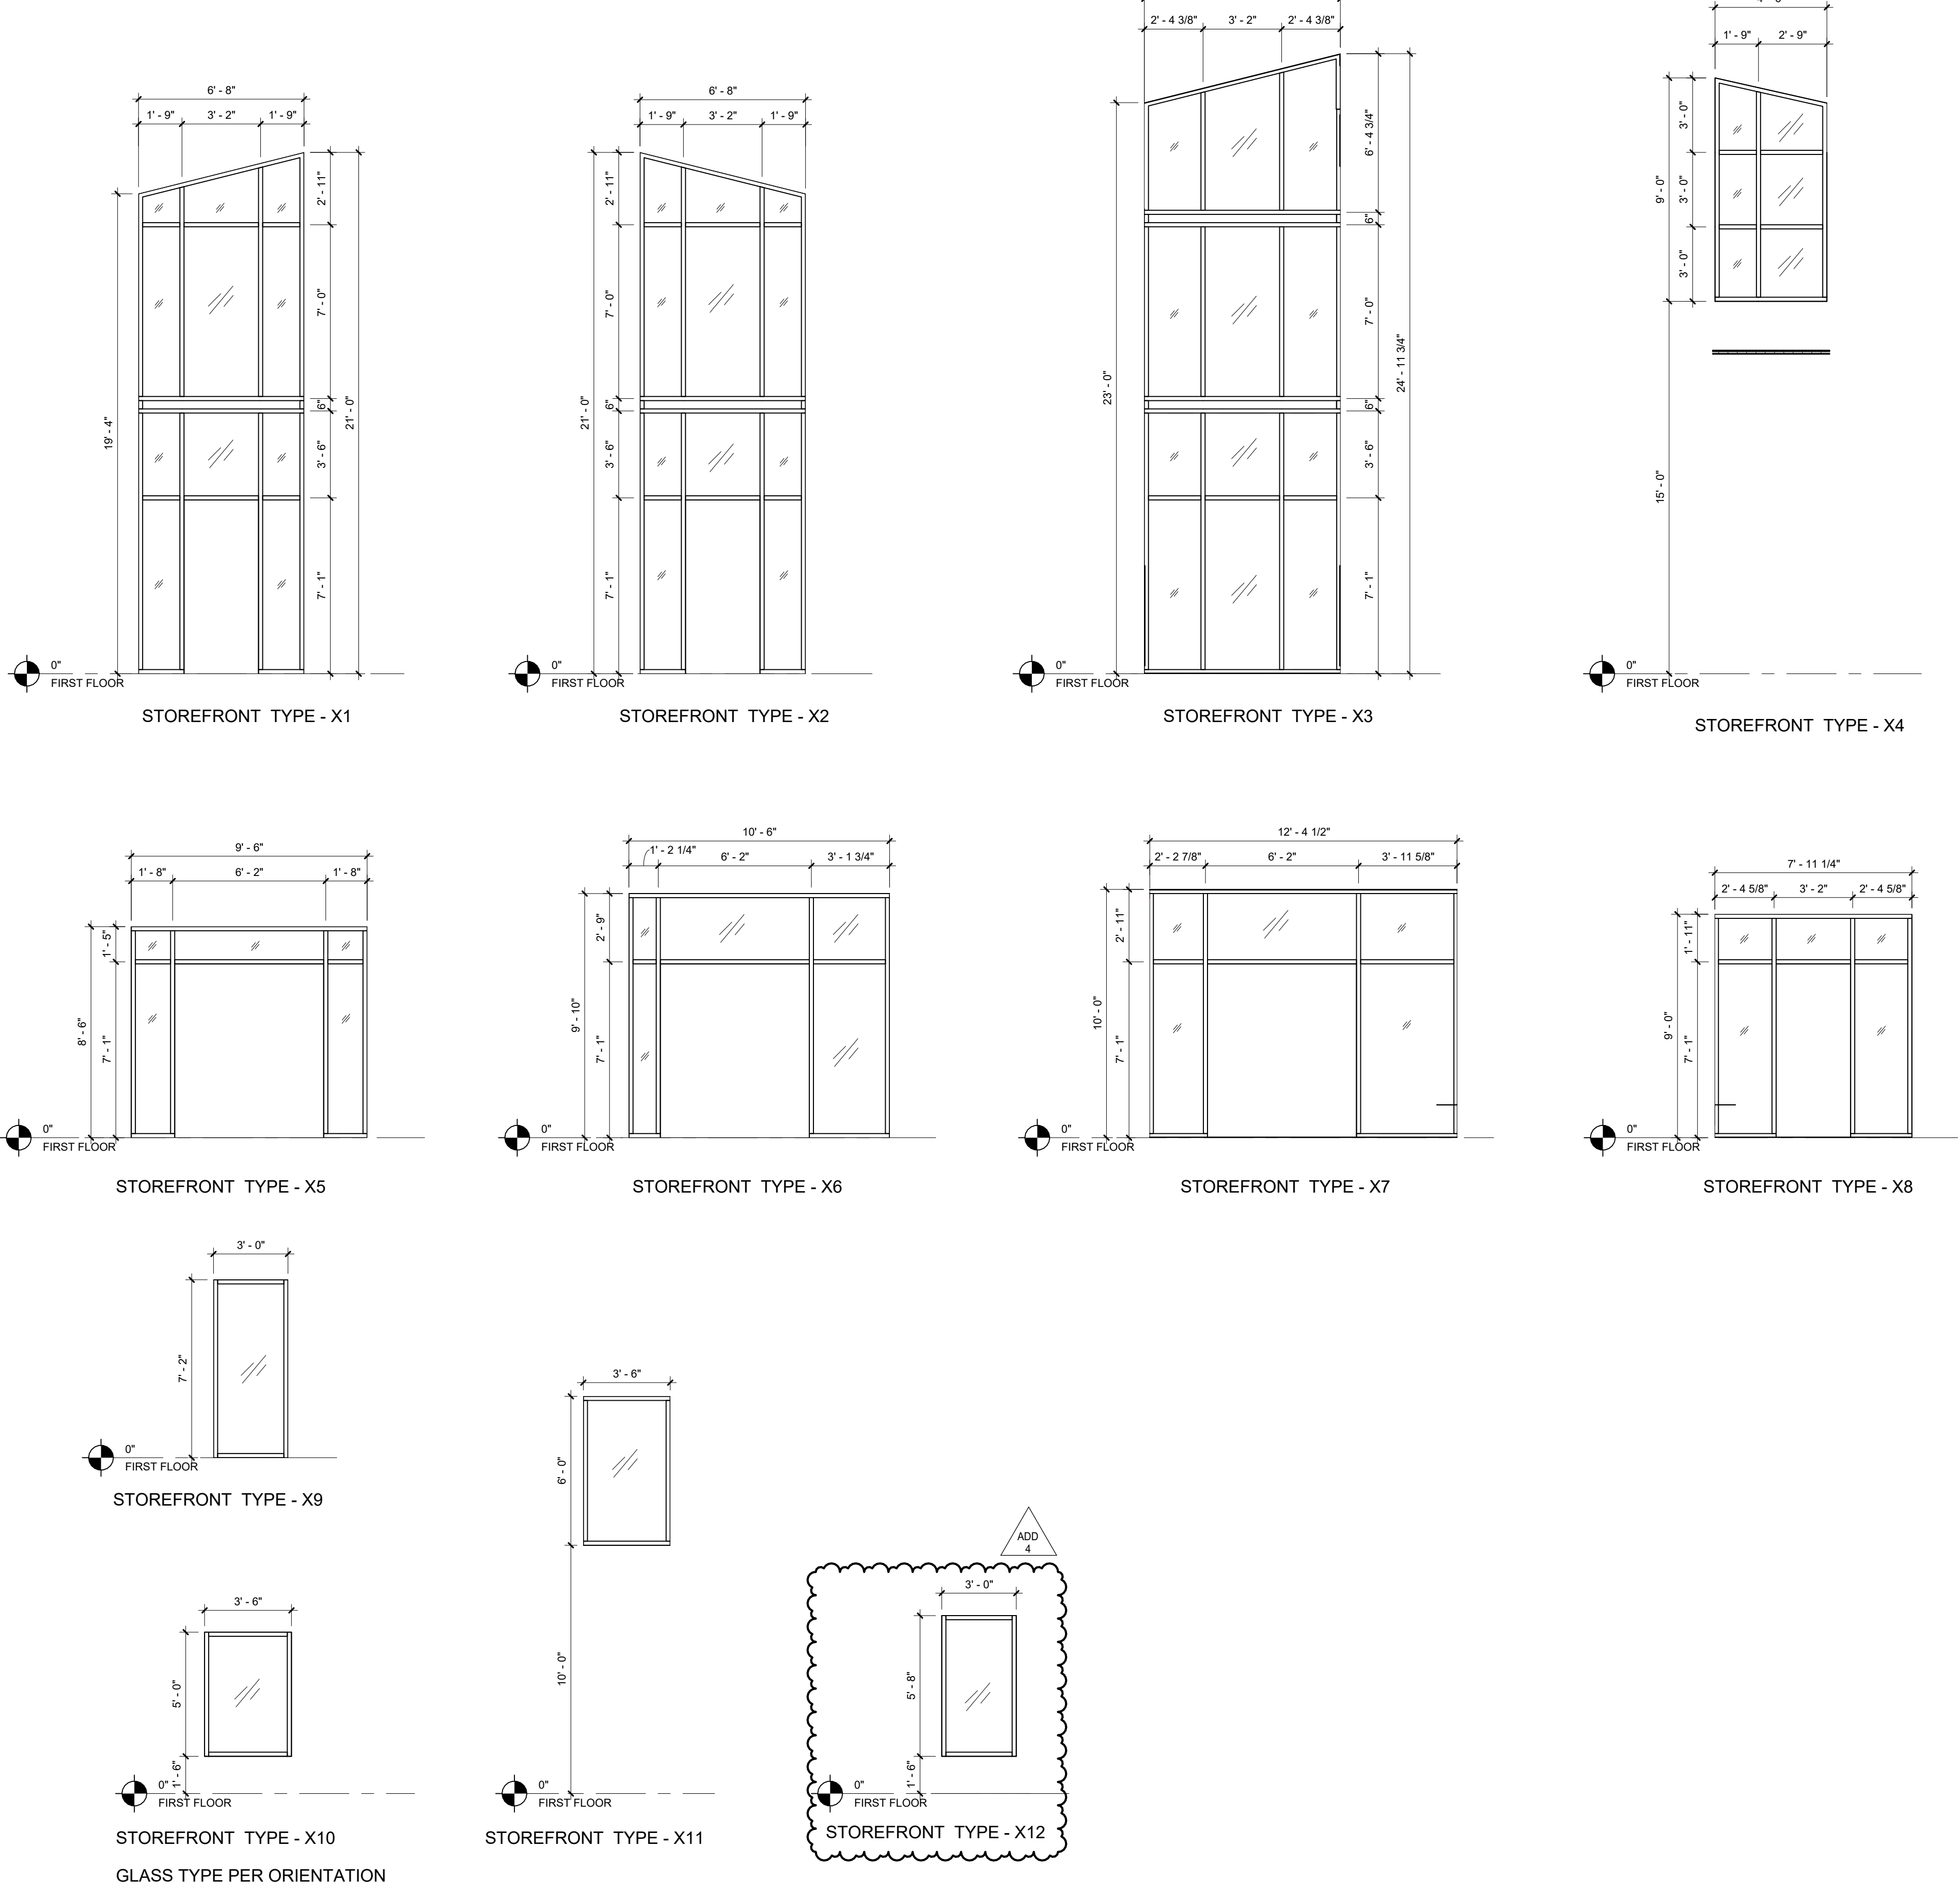


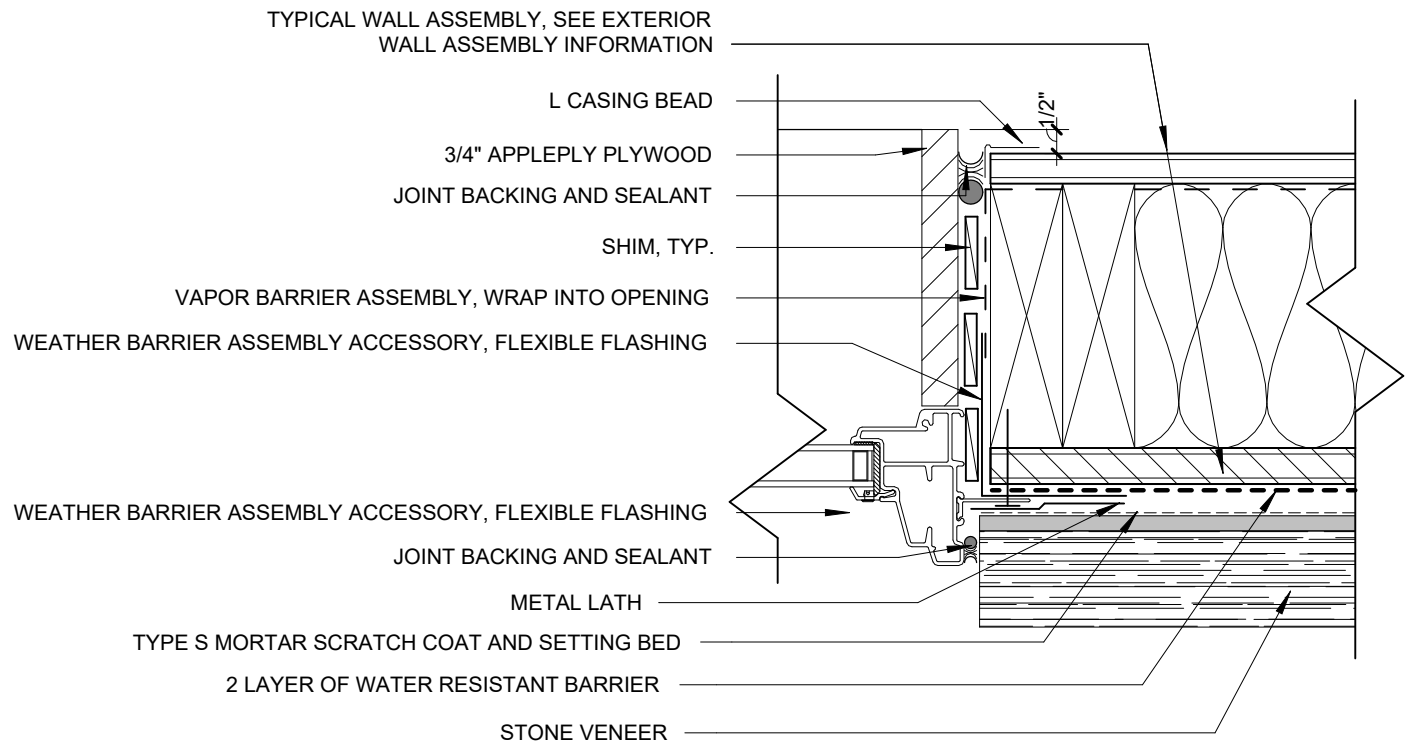


6 WIN JAMB @ STONE VENEER
3" = 1'-0"

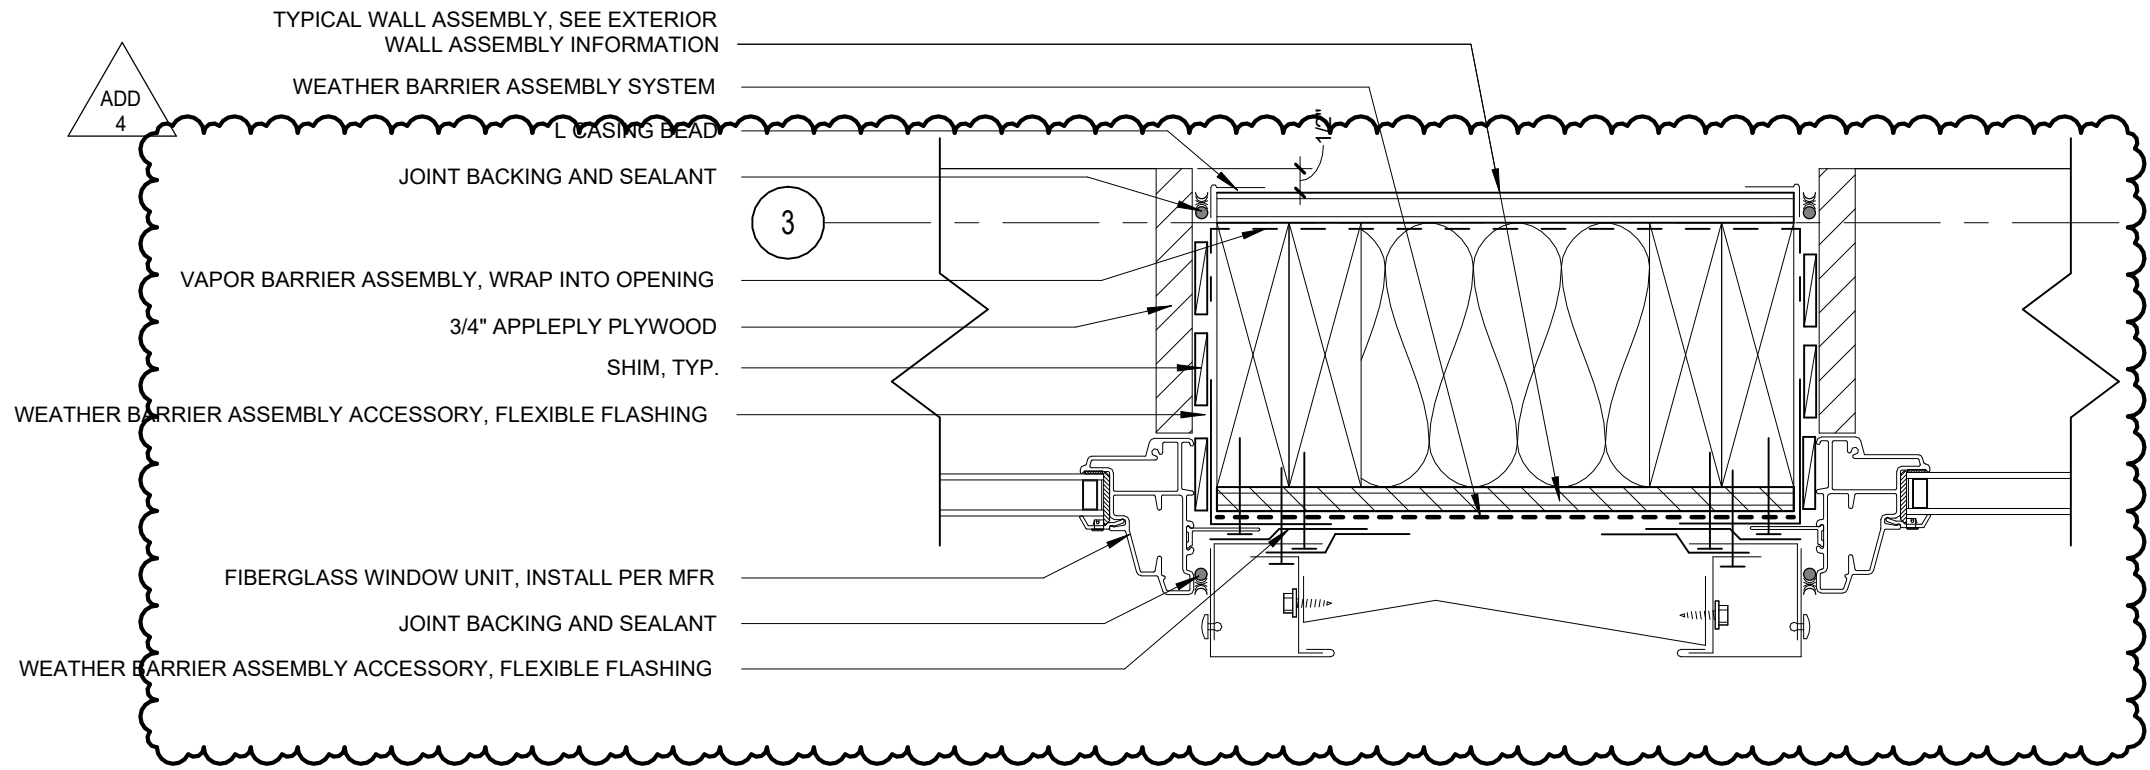


5 WINDOW JAMB TO JAMB @ METAL PANEL
3" = 1'-0"

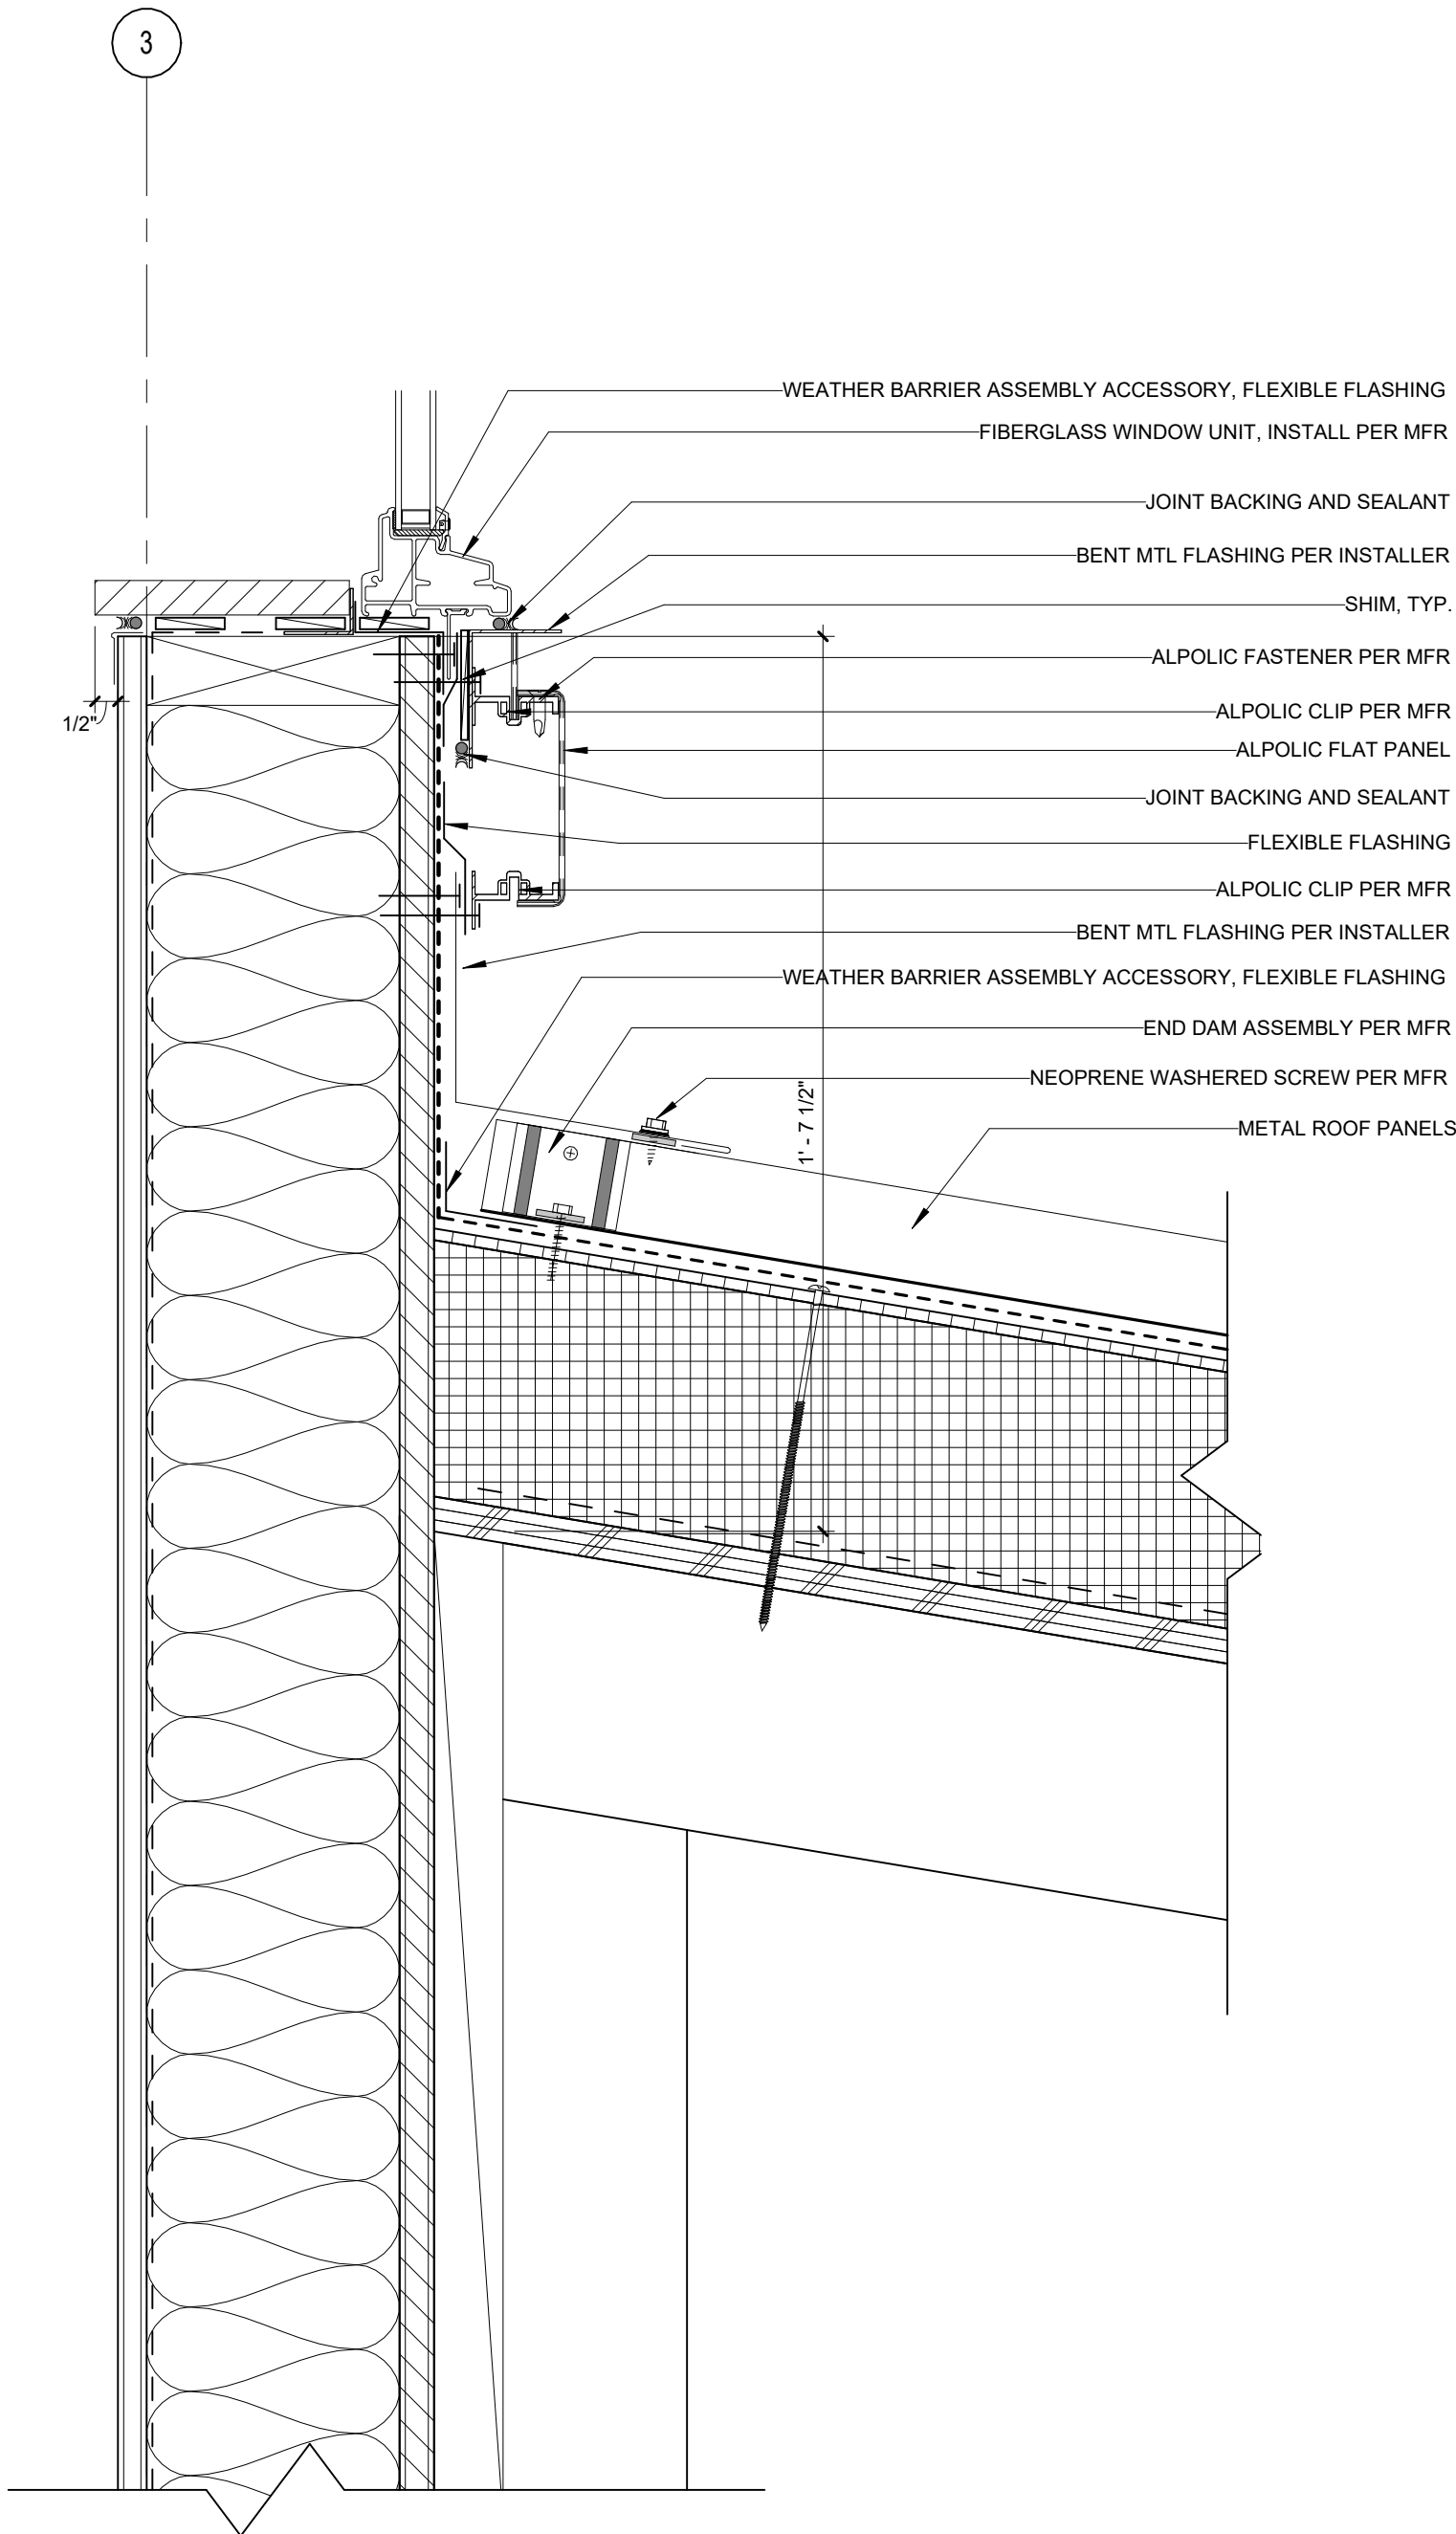


4 WINDOW SILL @ ROOF
3" = 1'-0"

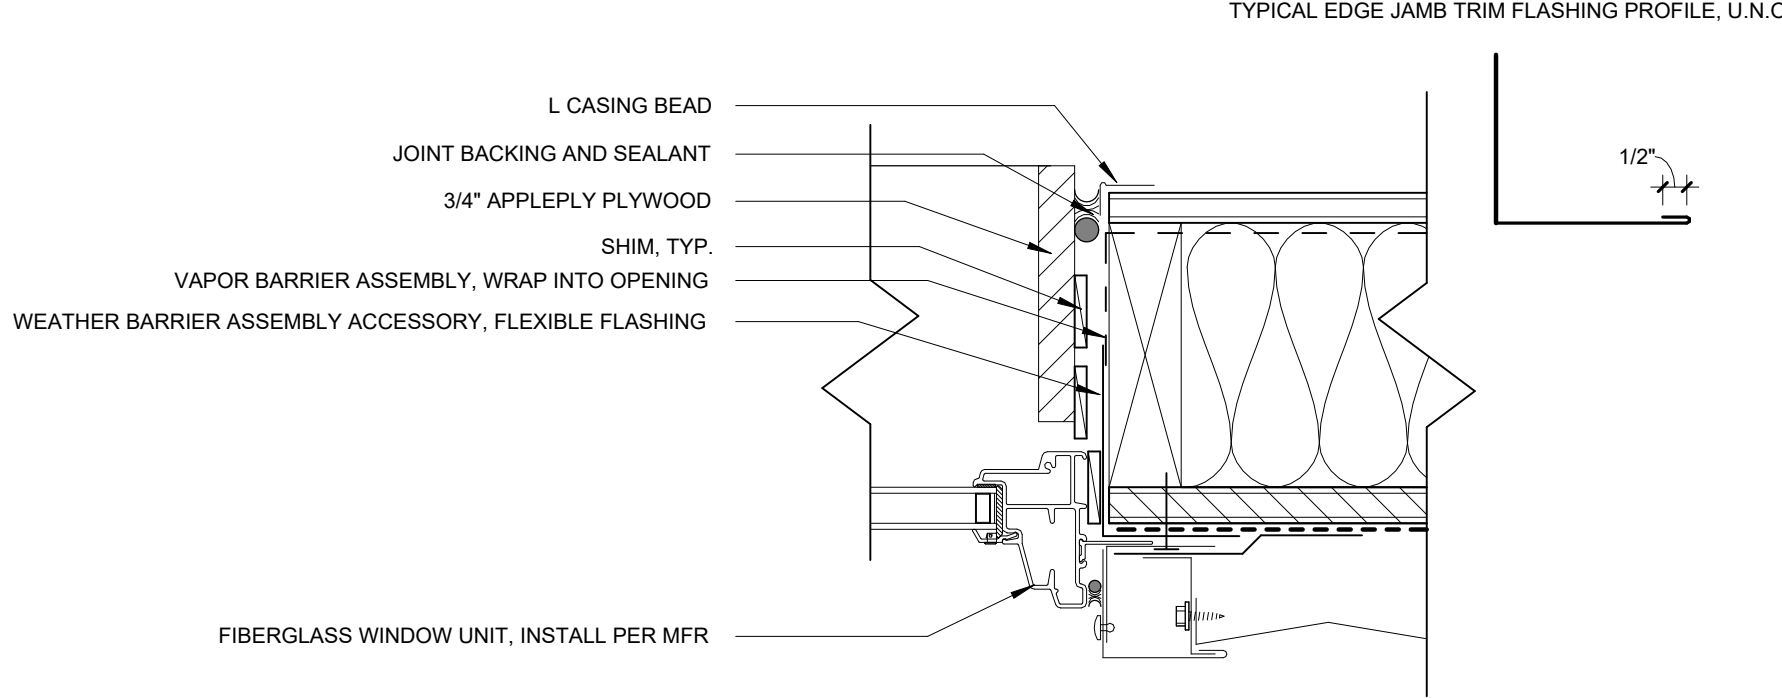

3 WIN JAMB @ METAL PANEL
3" = 1'-0"

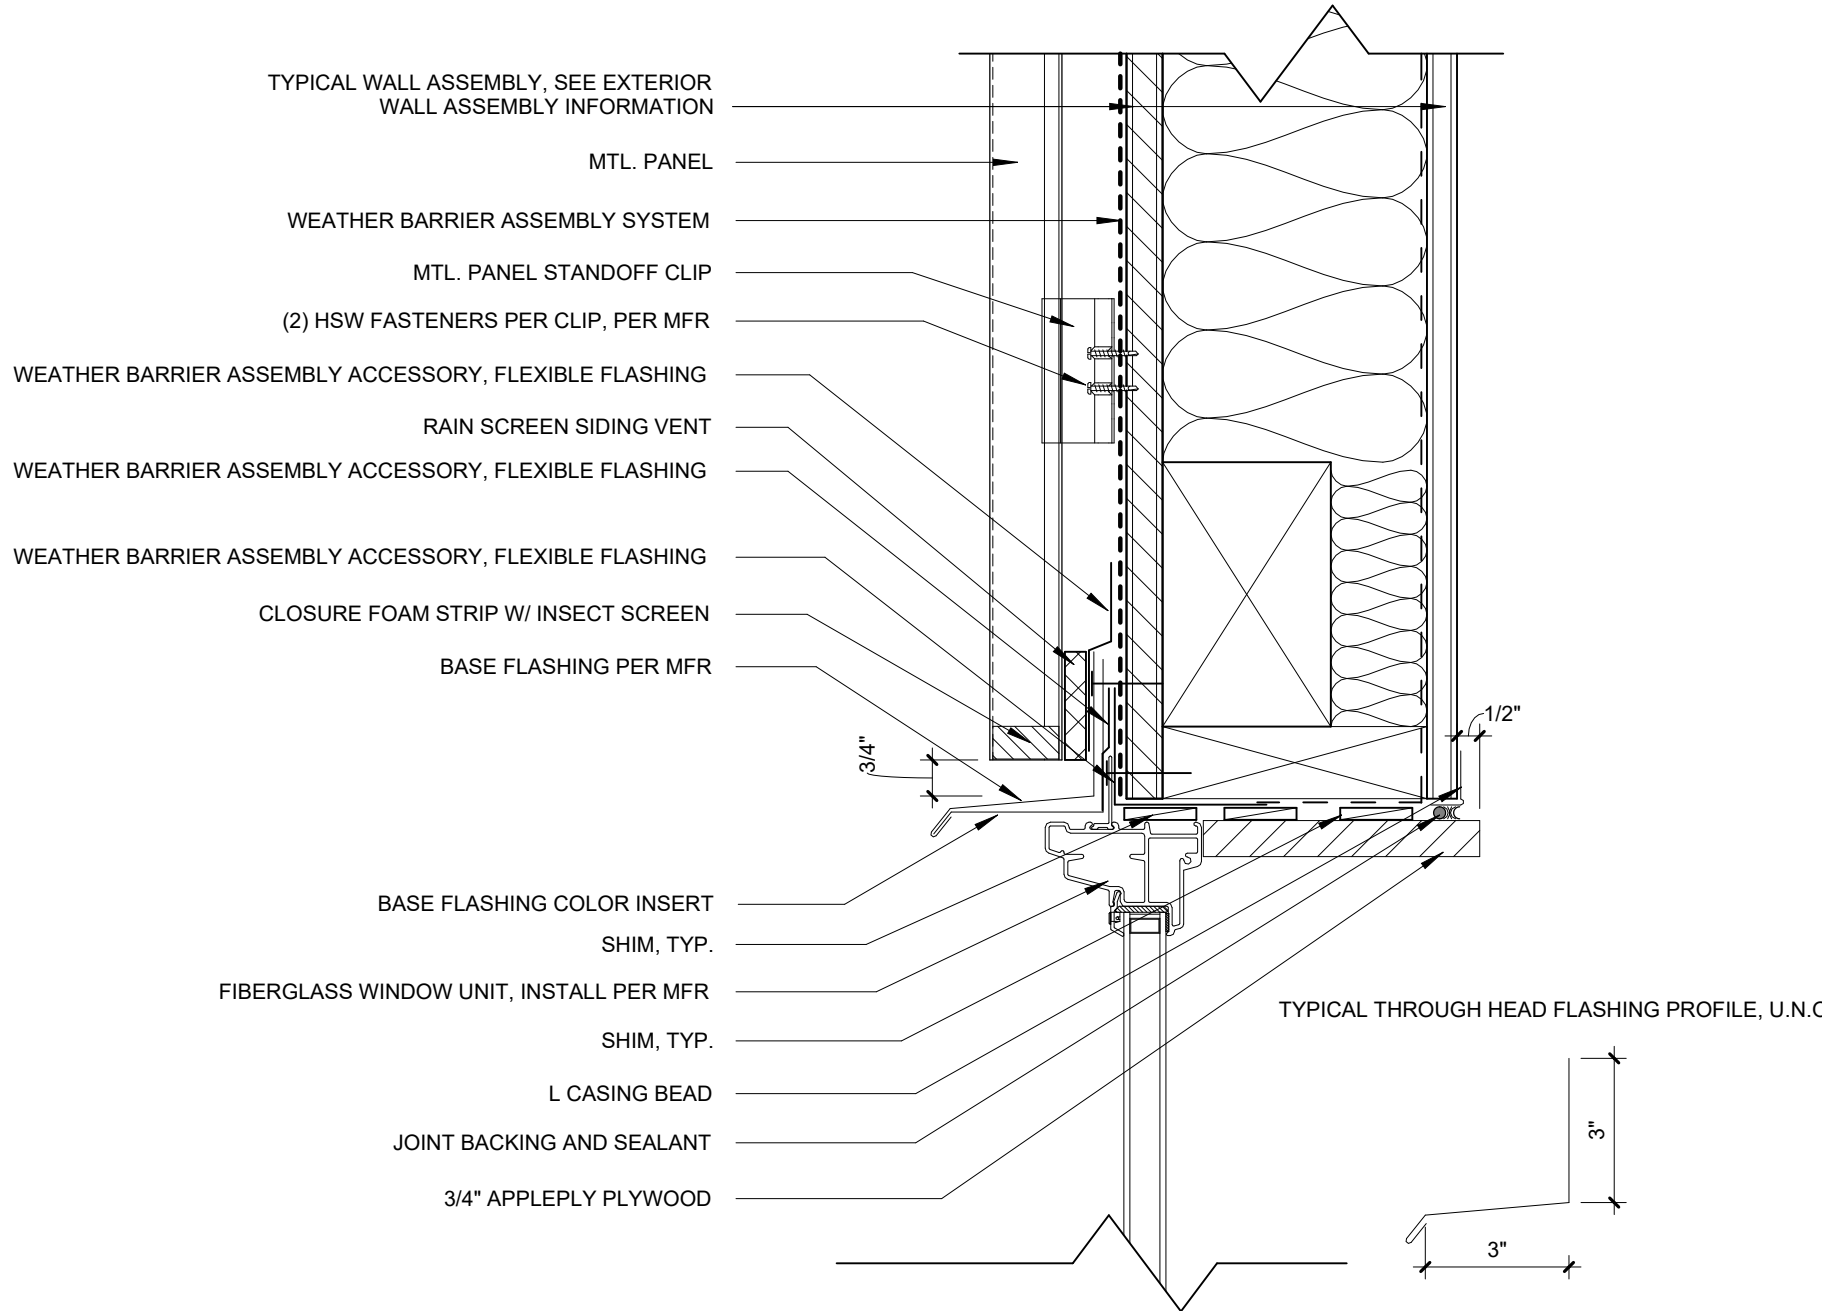

2 WIN HEAD @ METAL PANEL
3" = 1'-0"

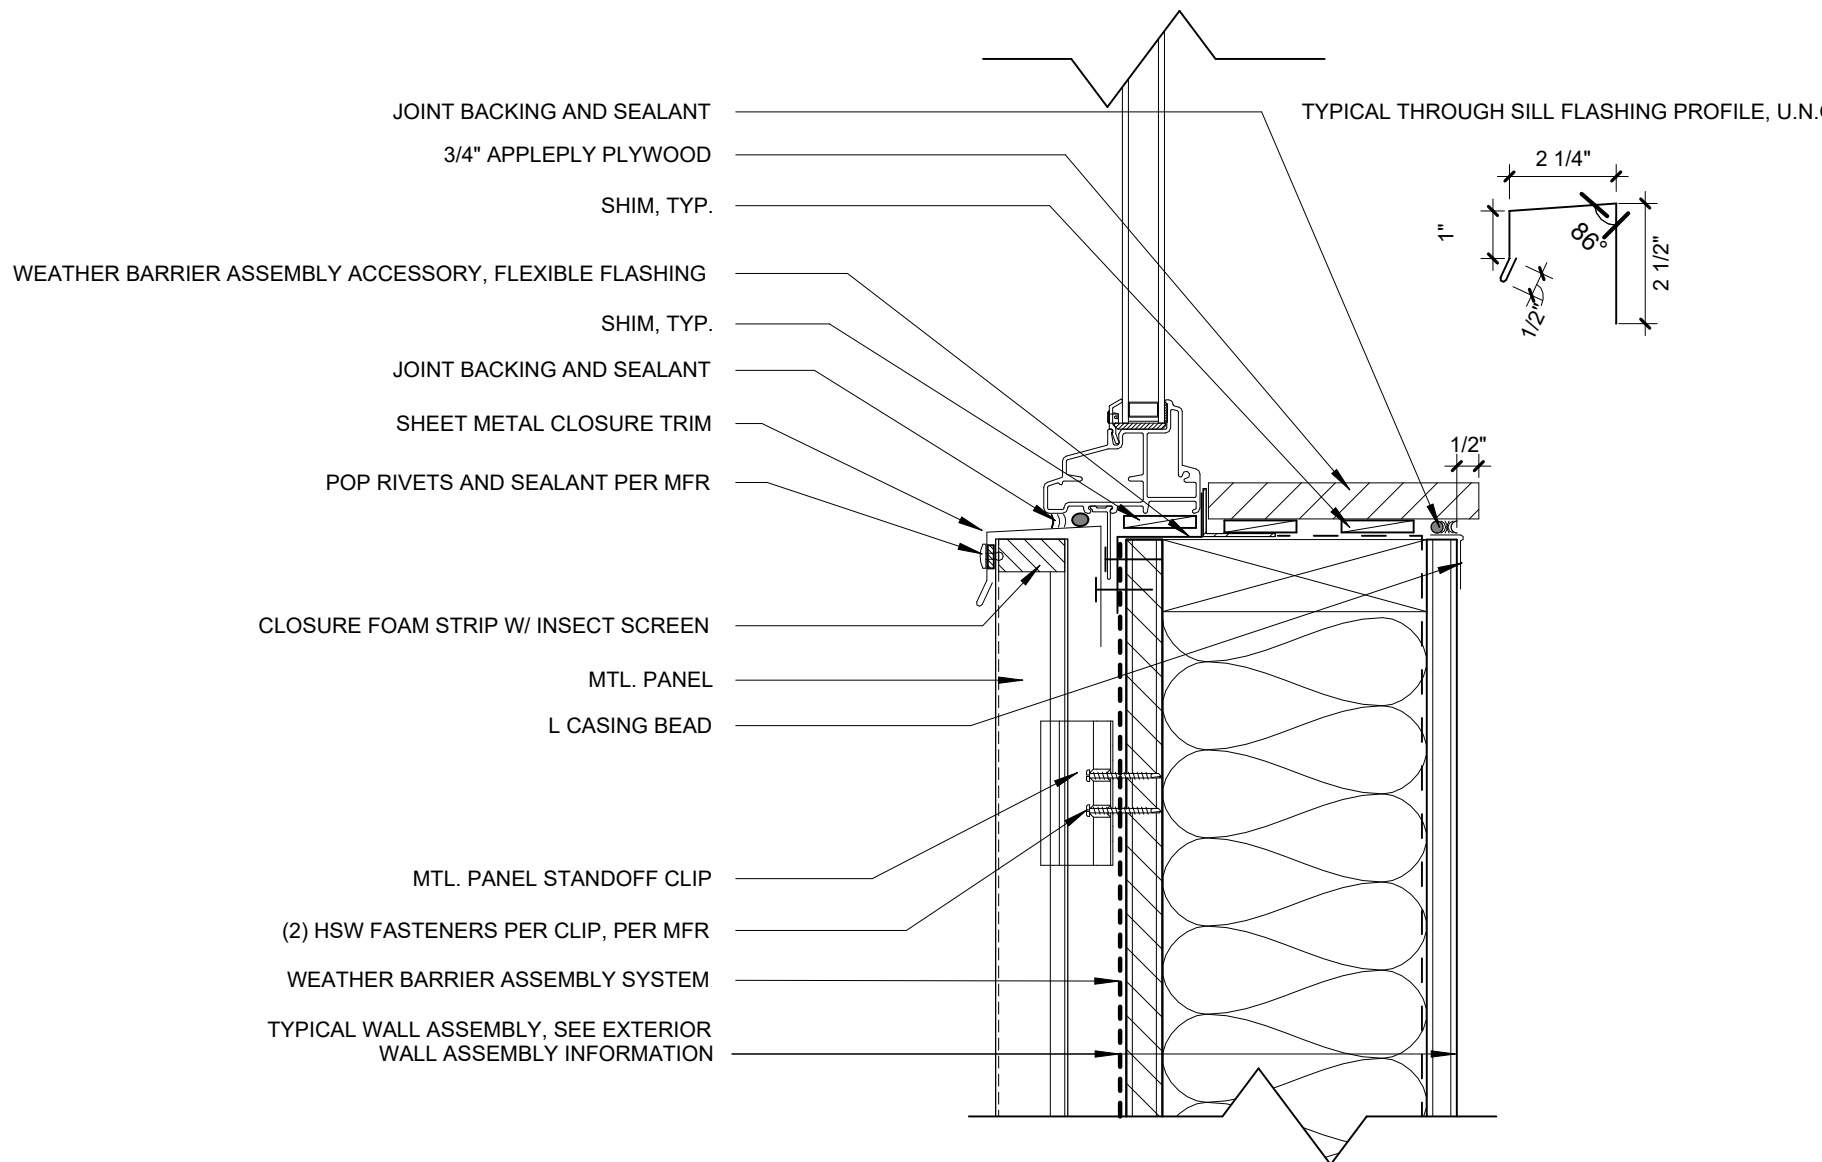

1 WIN SILL @ METAL PANEL
3" = 1'-0"