
© 2025 PIVOT ARCHITECTURE

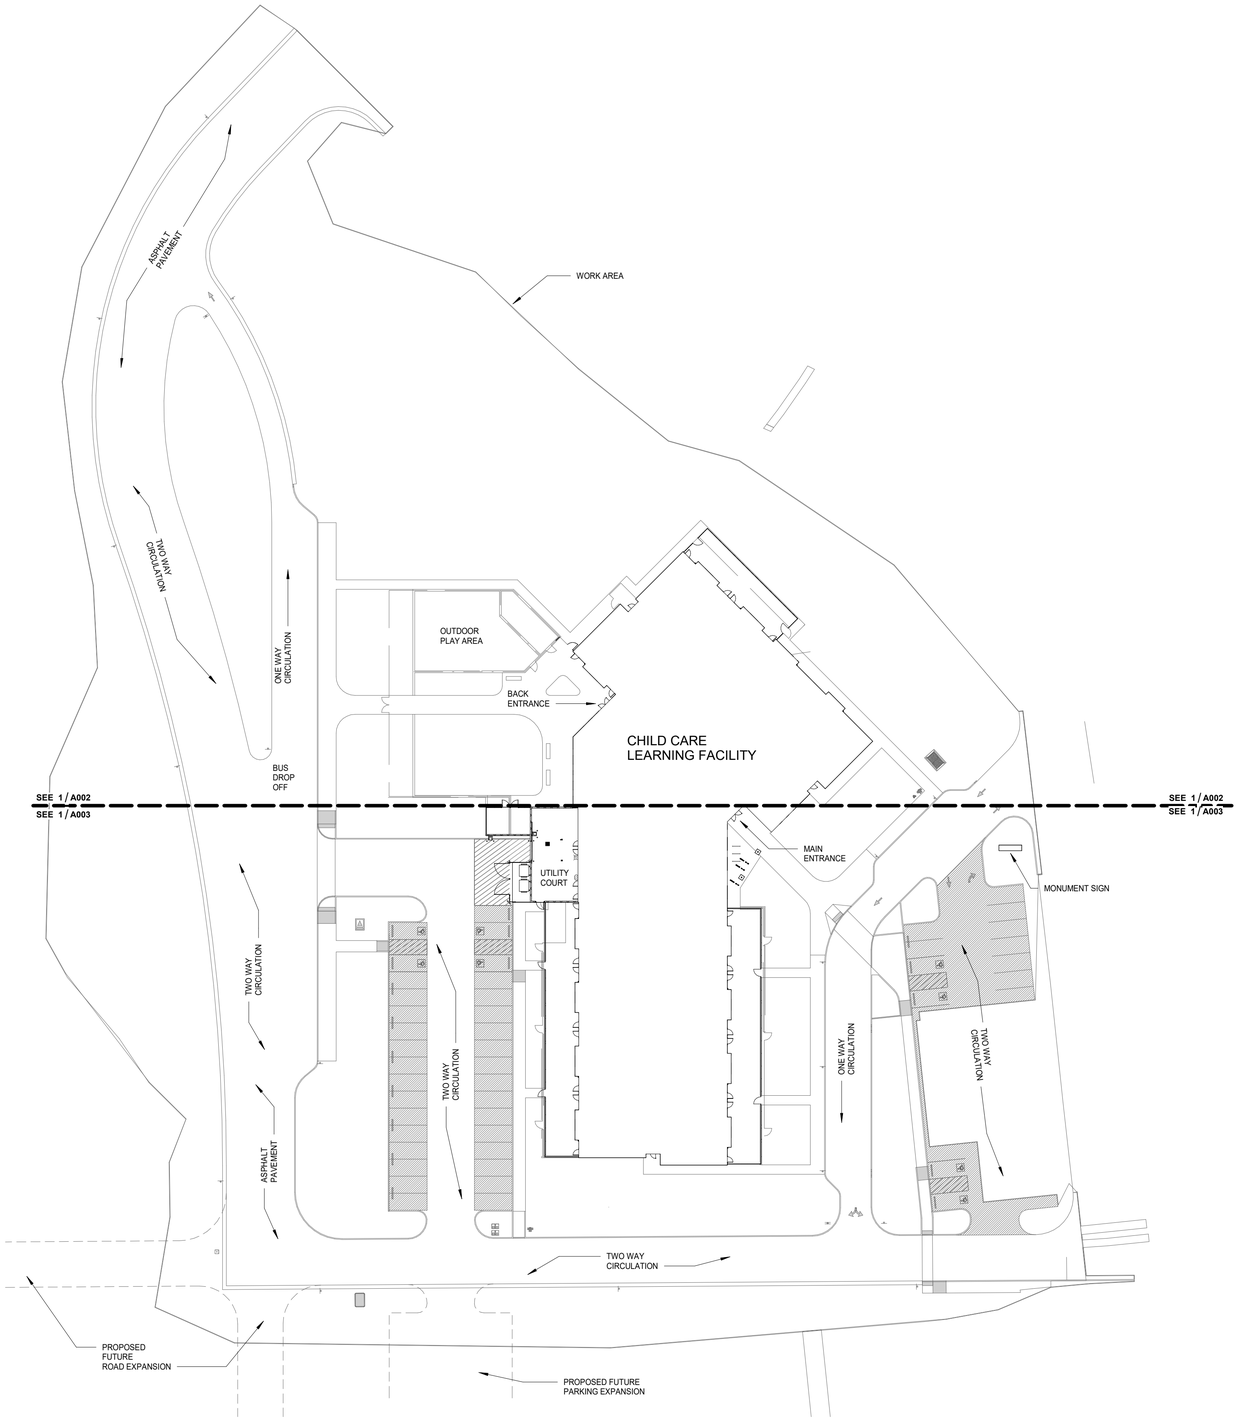

1 SITE PLAN
1" = 40'-0"

GENERAL NOTES - SITE PLAN

A. GENERAL SITE COMMENTS
B. GENERAL SITE COMMENTS

LEGEND

- PAVEMENT - SEE CIVIL
- SIDEWALK & JOINTS - 6" CONCRETE OVER 8" SELECT FILL
- BL — LIGHTS BOLLARDS - SEE ELECTRICAL
- IRRIGATION WELL
- PL — POLE LIGHT - SEE ELECTRICAL
- B — BOLLARDS
- MH — MANHOLE COVER - SEE CIVIL
- AREA DRAIN - SEE CIVIL
- CATCH BASIN SEE CIVIL
- FH — FIRE HYDRANT SEE CIVIL
- TD — TRENCH DRAIN
- BFP — BACKFLOW PREVENTER VAULT SEE CIVIL
- EV — ELECTRICAL VAULT - SEE ELECTRICAL
- M — WATER METER SEE CIVIL
- RC — RAINWATER CISTERN SEE CIVIL
- TREES
- EXISTING TREES
- DECORATIVE FENCING
- PROPERTY LINE
- WORK LIMIT

PIVOT ARCHITECTURE

REGISTERED ARCHITECT 6619 JOHN STAPLETON EUGENE, OREGON STATE OF OREGON

BID AND PERMIT SET

KLAMATH COMMUNITY COLLEGE
CHILDCARE LEARNING CENTER

PROJECT #: 2331.00
KLAMATH COMMUNITY COLLEGE
7390 S. 6TH ST. KLAMATH FALLS, OR 97603

SHEET TITLE:
SITE PLAN

REVISIONS:


#	DESCRP.	DATE

ISSUE DATE: 08/01/2025

A001

PRINTED ON: 8/5/2025 10:40:57 AM FROM FILE: C:\Users\tkeck\Documents\2331_KCC Child Care_Arch_Bldg_23_50CD_current_tkeck@PTSJ.rvt
SCALE OF 11 x 17 SHEETS IS HALF OF SCALE INDICATED

© 2025 PIVOT ARCHITECTURE

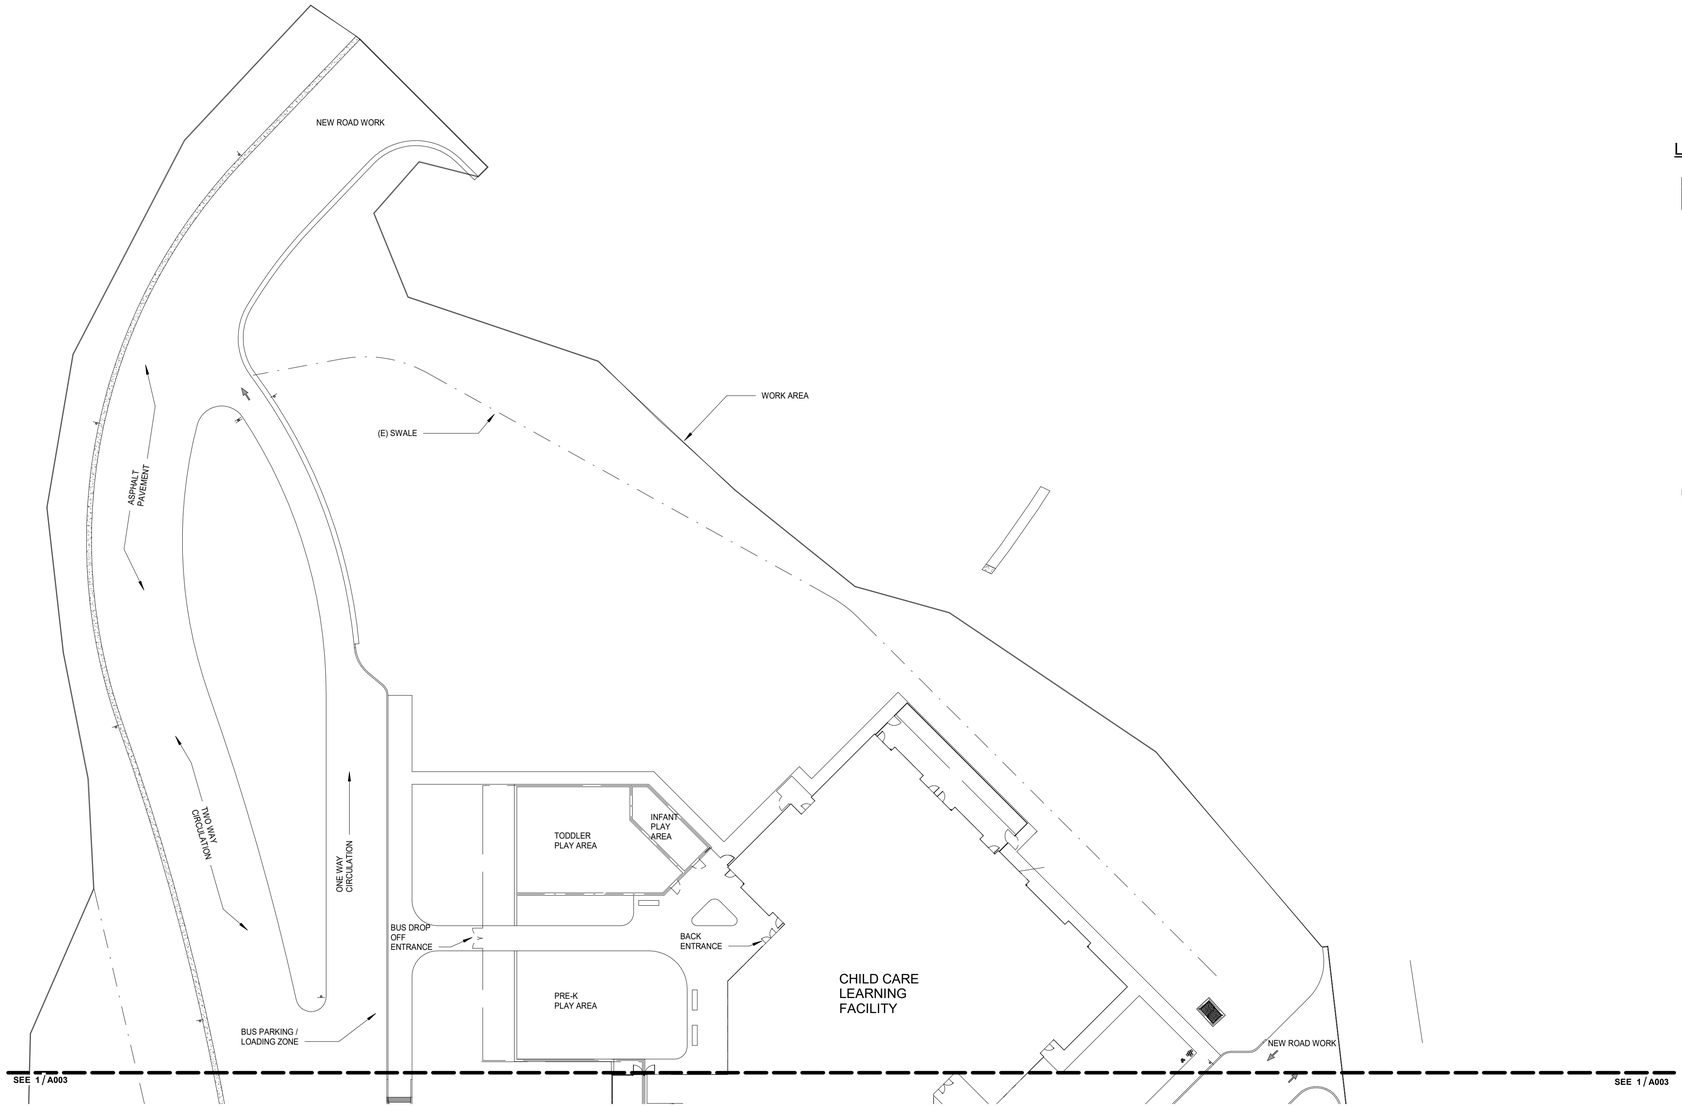

1 ENLARGED SITE PLAN -NORTH
1" = 30'-0"

GENERAL NOTES - SITE PLAN

A. GENERAL SITE COMMENTS
B. GENERAL SITE COMMENTS

LEGEND

- PAVEMENT - SEE CIVIL
- SIDEWALK & JOINTS - 6" CONCRETE OVER 8" SELECT FILL
- BL — LIGHTS BOLLARDS - SEE ELECTRICAL
- IRRIGATION WELL
- PL — POLE LIGHT - SEE ELECTRICAL
- B — BOLLARDS
- MH — MANHOLE COVER - SEE CIVIL
- AREA DRAIN - SEE CIVIL
- CATCH BASIN SEE CIVIL
- FH — FIRE HYDRANT SEE CIVIL
- TD — TRENCH DRAIN
- BFP — BACKFLOW PREVENTER VAULT SEE CIVIL
- EV — ELECTRICAL VAULT - SEE ELECTRICAL
- M — WATER METER SEE CIVIL
- RC — RAINWATER CISTERN SEE CIVIL
- TREES
- EXISTING TREES
- DECORATIVE FENCING
- PROPERTY LINE
- WORK LIMIT

PIVOT ARCHITECTURE

REGISTERED ARCHITECT 6619 JOHN STAPLETON EUGENE, OREGON STATE OF OREGON

BID AND PERMIT SET

KLAMATH COMMUNITY COLLEGE
CHILDCARE LEARNING CENTER

PROJECT #: 2331.00
KLAMATH COMMUNITY COLLEGE
7390 S. 6TH ST KLAMATH FALLS, OR 97603

SHEET TITLE:
ENLARGED SITE PLAN - NORTH

REVISIONS:

#	DESCRP.	DATE

ISSUE DATE: 08/01/2025


A002

PRINTED ON: 8/5/2025 10:41:00 AM FROM FILE: C:\Users\kwick\Documents\2331_KCC Child Care_Arch_Bldg_23_50CD_current_kwick9P7SJ.rvt
SCALE OF 11 x 17 SHEETS IS HALF OF SCALE INDICATED

© 2025 PIVOT ARCHITECTURE

GENERAL NOTES - SITE PLAN

A. GENERAL SITE COMMENTS
B. GENERAL SITE COMMENTS

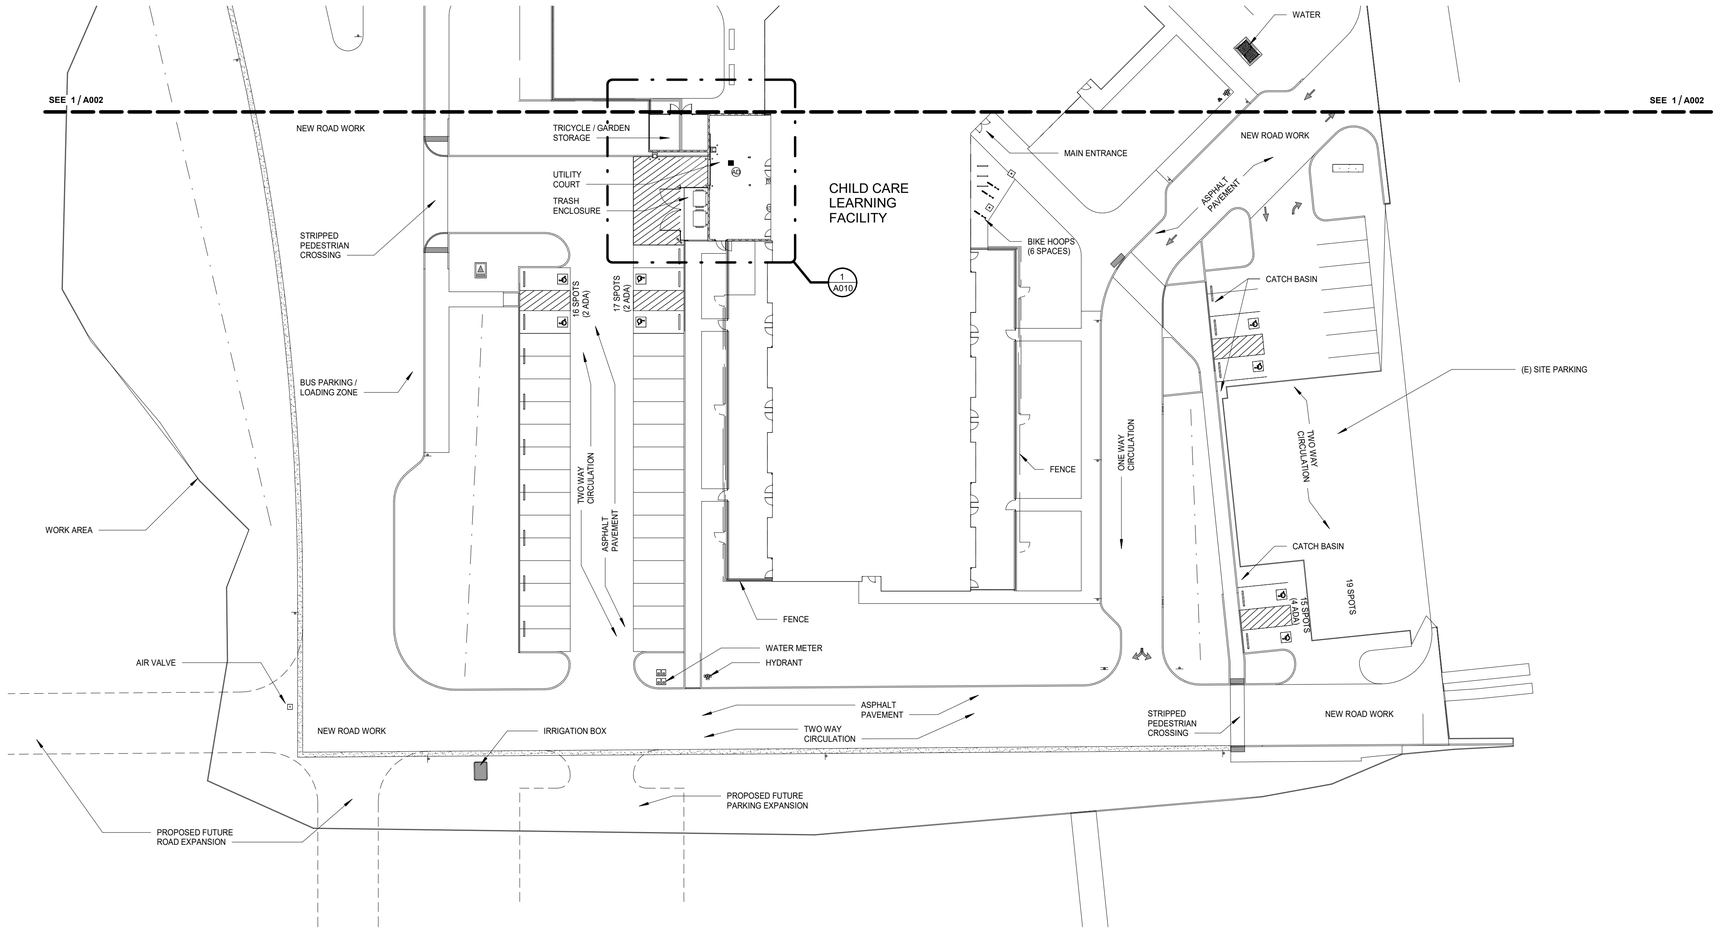

LEGEND

- PAVEMENT - SEE CIVIL
- SIDEWALK & JOINTS - 6" CONCRETE OVER 8" SELECT FILL
- BL — LIGHTS BOLLARDS - SEE ELECTRICAL
- IRRIGATION WELL
- PL — POLE LIGHT - SEE ELECTRICAL
- B — BOLLARDS
- MH — MANHOLE COVER - SEE CIVIL
- AREA DRAIN - SEE CIVIL
- CATCH BASIN SEE CIVIL
- FH — FIRE HYDRANT SEE CIVIL
- TD — TRENCH DRAIN
- BFP — BACKFLOW PREVENTER VAULT SEE CIVIL
- EV — ELECTRICAL VAULT - SEE ELECTRICAL
- M — WATER METER SEE CIVIL
- RC — RAINWATER CISTERN SEE CIVIL
- TREES
- EXISTING TREES
- DECORATIVE FENCING
- PROPERTY LINE
- WORK LIMIT

1 ENLARGED SITE PLAN - SOUTH
1" = 30'-0"

N

0' 4' 8' 16'

PRINTED ON: 8/5/2025 10:41:04 AM
FROM FILE: C:\Users\kwest\Documents\2331_KCC Child Care_Arch_Bldg_23_50CD_current_kwest9P7SJ.rvt
SCALE OF 11 x 17 SHEETS IS HALF OF SCALE INDICATED

PIVOT ARCHITECTURE

REGISTERED ARCHITECT 6619 JOHN STAPLETON EUGENE, OREGON STATE OF OREGON

BID AND PERMIT SET

KLAMATH COMMUNITY COLLEGE
CHILDCARE LEARNING CENTER

PROJECT #: 2331.00
KLAMATH COMMUNITY COLLEGE
7390 S. 6TH ST. KLAMATH FALLS, OR 97603

SHEET TITLE:
ENLARGED SITE PLAN - SOUTH


REVISIONS:

#	DESCRP.	DATE

ISSUE DATE: 08/01/2025

A003

© 2025 PIVOT ARCHITECTURE

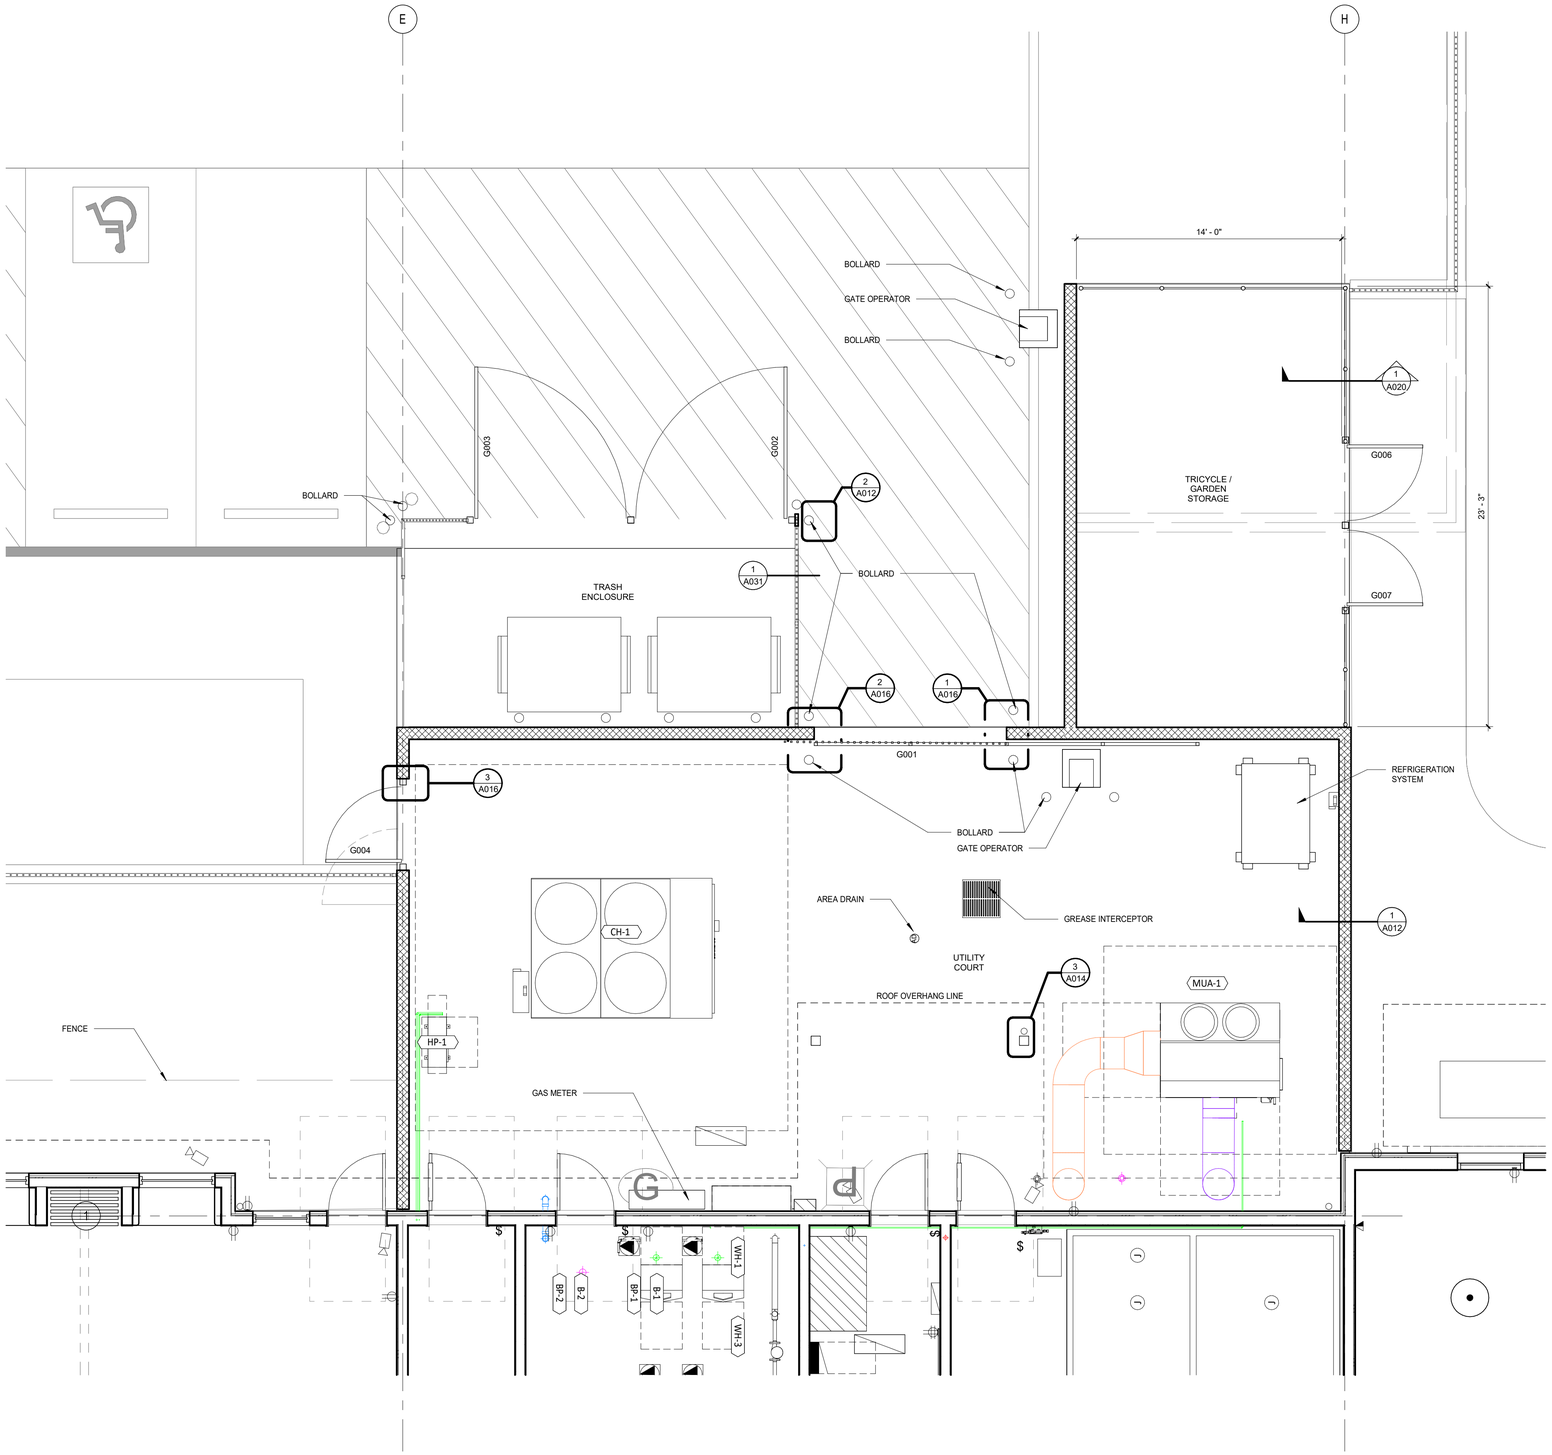

GENERAL NOTES - FLOOR PLANS

A. DIMENSIONS SHOWN ARE TO THE FACE OF STUD, CONCRETE OR MASONRY UNLESS OTHERWISE NOTED. CONTACT THE ARCHITECT FOR ANY ADDITIONAL DIMENSIONS REQUIRED TO LAY OUT THE WORK.

B. MASONRY DIMENSIONS ARE THE ACTUAL MASONRY UNIT SIZES UNLESS OTHERWISE NOTED.

C. REFER TO WALL ASSEMBLY INFORMATION FOR WALL CONSTRUCTION AND THICKNESS.

D. ALL NEW WALLS AND GYP. BD. CEILINGS IN WORK AREAS TO BE PAINTED PT-1 U.N.O.

E. VERIFY LOCATION OF PROX-CARD READERS, AUTOMATIC DOOR OPENERS AND WIRELESS ACTUATORS WITH ARCHITECT DURING ROUGH-IN PHASE OF THE WORK.

F. ALL FIRE WALLS, FIRE BARRIERS, FIRE PARTITIONS, AND SMOKE BARRIERS MUST HAVE THE FOLLOWING NOTE: STENCIL OR PAINT IN 3" LETTERS ON EACH SIDE OF FIRE/SMOKE BARRIER, AT EACH FLOOR "FIRE AND/OR SMOKE BARRIER – PROTECT ALL OPENINGS".

G. ALL WALL NOTED AS ACOUSTIC SHALL EXTEND TO BOOTOM OF ROOF STRUCTURE, SEE INTERIOR WALL ASSEMBLY INFORMATION.

H. REFER TO DIMENSION PLANS AND OVERALL FLOOR PLAN FOR DIMENSIONS

PIVOT ARCHITECTURE

REGISTERED ARCHITECT
6619
JOHN STAPLETON
EUGENE, OREGON
STATE OF OREGON

BID AND PERMIT SET

KLAMATH COMMUNITY COLLEGE CHILDCARE LEARNING CENTER

PROJECT #: 2331.00
KLAMATH COMMUNITY COLLEGE
7390 S. 6TH ST. KLAMATH FALLS, OR 97603

SHEET TITLE:

UTILITY COURT - ENLARGED PLAN

REVISIONS:

#	DESCRP.	DATE


ISSUE DATE: 08/01/2025

A010


PRINTED ON: 8/5/2025 10:41:05 AM FROM FILE: C:\Users\tkeat\Documents\2331_KCC Child Care_Arch_Bldg_23_50CD_current_tkeat9P7SJ.rvt
SCALE OF 11 x 17 SHEETS IS HALF OF SCALE INDICATED

© 2025 PIVOT ARCHITECTURE


PRINTED ON: 8/5/2025 10:41:06 AM FROM FILE: C:\Users\kwest\Documents\2331_KCC Child Care_Arch_Bldg_23_50CD_current_kwest.rvt
SCALE OF 11 x 17 SHEETS IS HALF OF SCALE INDICATED

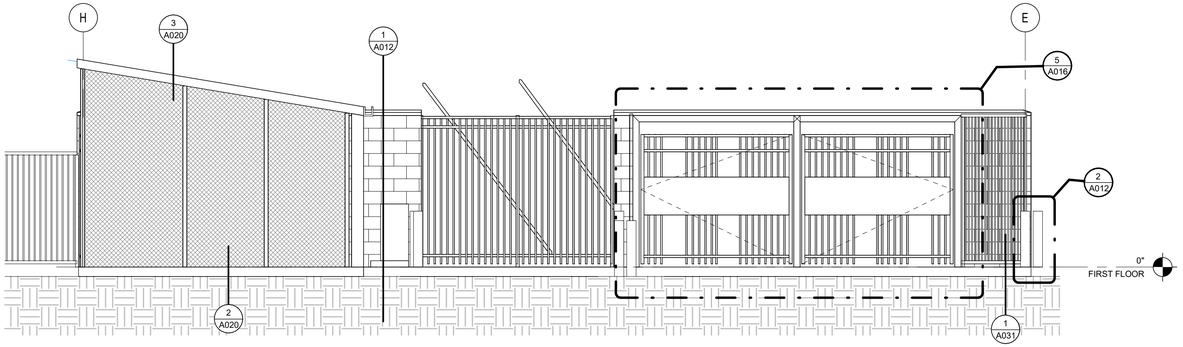


3 UTILITY ENLARGED ELEVATION - OVERALL - W
1/4" = 1'-0"

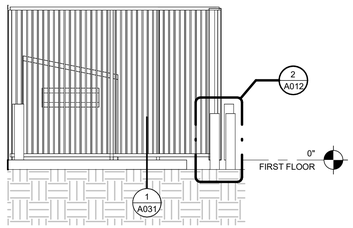


5 UTILITY ENLARGED ELEVATION - TRASH - N
1/4" = 1'-0"

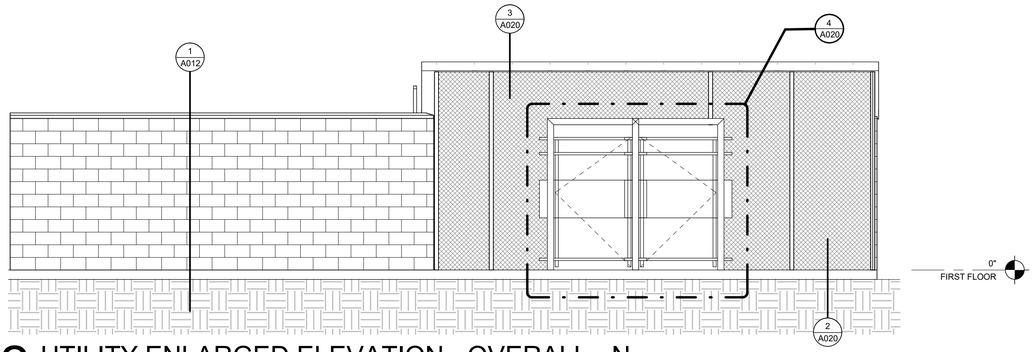

2 UTILITY ENLARGED ELEVATION - OVERALL - N
1/4" = 1'-0"

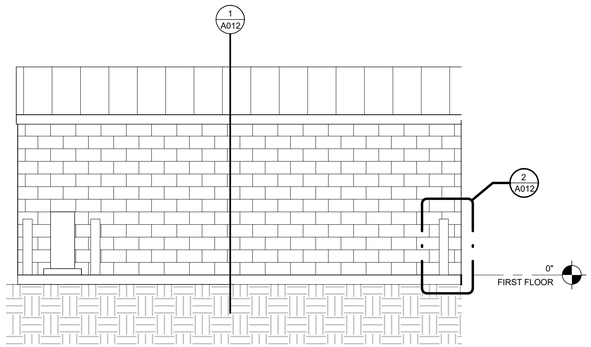

4 UTILITY ENLARGED ELEVATION - STORAGE - S
1/4" = 1'-0"

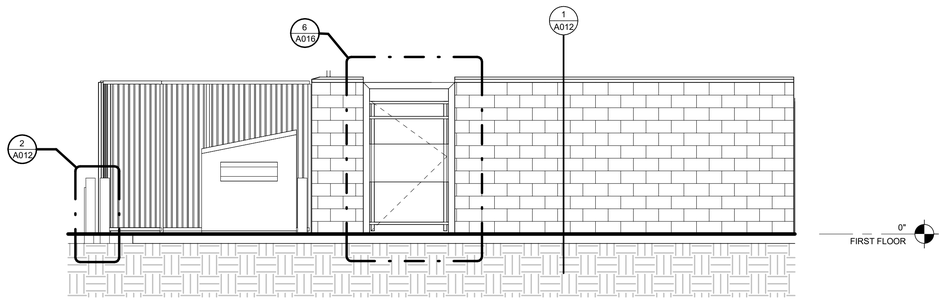

1 UTILITY ENLARGED ELEVATION - OVERALL - S
1/4" = 1'-0"

PIVOT
ARCHITECTURE

REGISTERED ARCHITECT
6619
JOHN STAPLETON
EUGENE, OREGON
STATE OF OREGON

BID AND PERMIT SET

KLAMATH COMMUNITY COLLEGE
CHILDCARE LEARNING CENTER

PROJECT #: 2331.00
KLAMATH COMMUNITY COLLEGE
7390 S. 6TH ST. KLAMATH FALLS, OR 97603


SHEET TITLE:
UTILITY COURT - ENLARGED ELEVATIONS

REVISIONS:
DESCRP. DATE


ISSUE DATE: 08/01/2025

A011

© 2025 PIVOT ARCHITECTURE

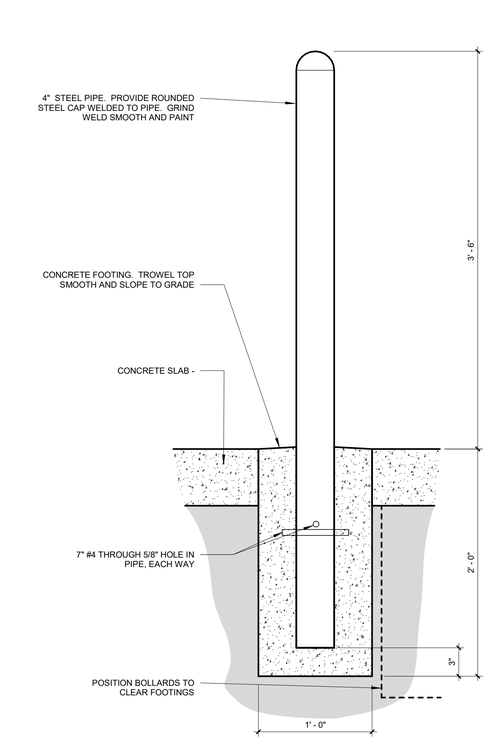

2 BOLLARD DETAIL
1 1/2" = 1'-0"

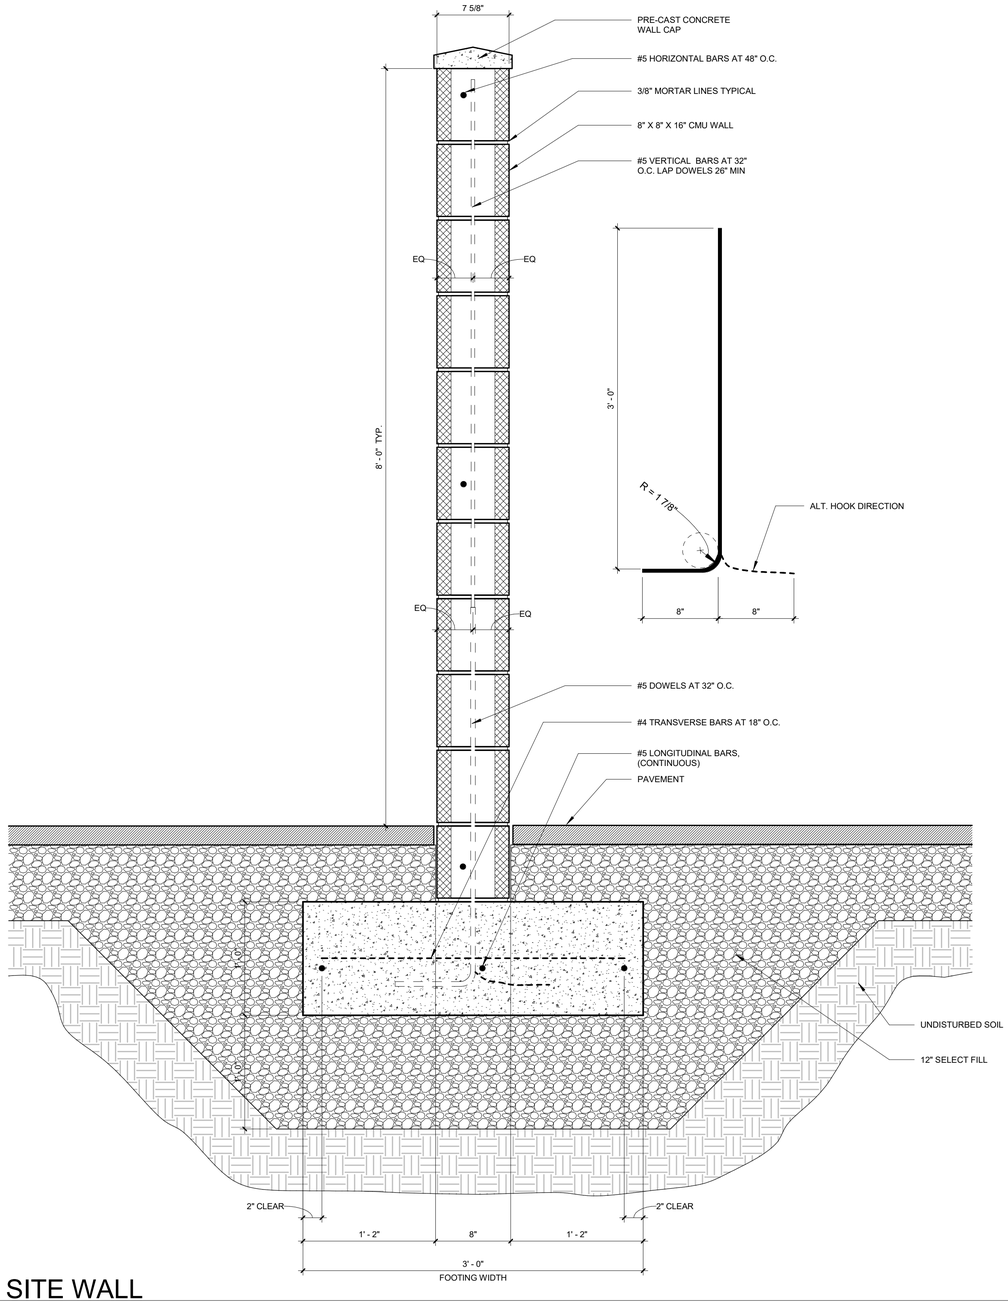

1 CMU SITE WALL
1 1/2" = 1'-0"

PRINTED ON: 8/5/2025 10:41:07 AM FROM FILE: C:\Users\wiek\Documents\2331_KCC Child Care_Arch_Bldg_23_50CD_current_kwkSPTSJ.rvt

SCALE OF 11 x 17 SHEETS IS HALF OF SCALE INDICATED

PIVOT ARCHITECTURE

REGISTERED ARCHITECT 6619 JOHN STAPLETON EUGENE, OREGON STATE OF OREGON

BID AND PERMIT SET

KLAMATH COMMUNITY COLLEGE
CHILDCARE LEARNING CENTER

PROJECT #: 2331.00
KLAMATH COMMUNITY COLLEGE
7390 S. 6TH ST. KLAMATH FALLS, OR 97603

SHEET TITLE:
UTILITY COUTY - DETAILS


REVISIONS:

#	DESCRP.	DATE

ISSUE DATE: 08/01/2025

A012

© 2025 PIVOT ARCHITECTURE

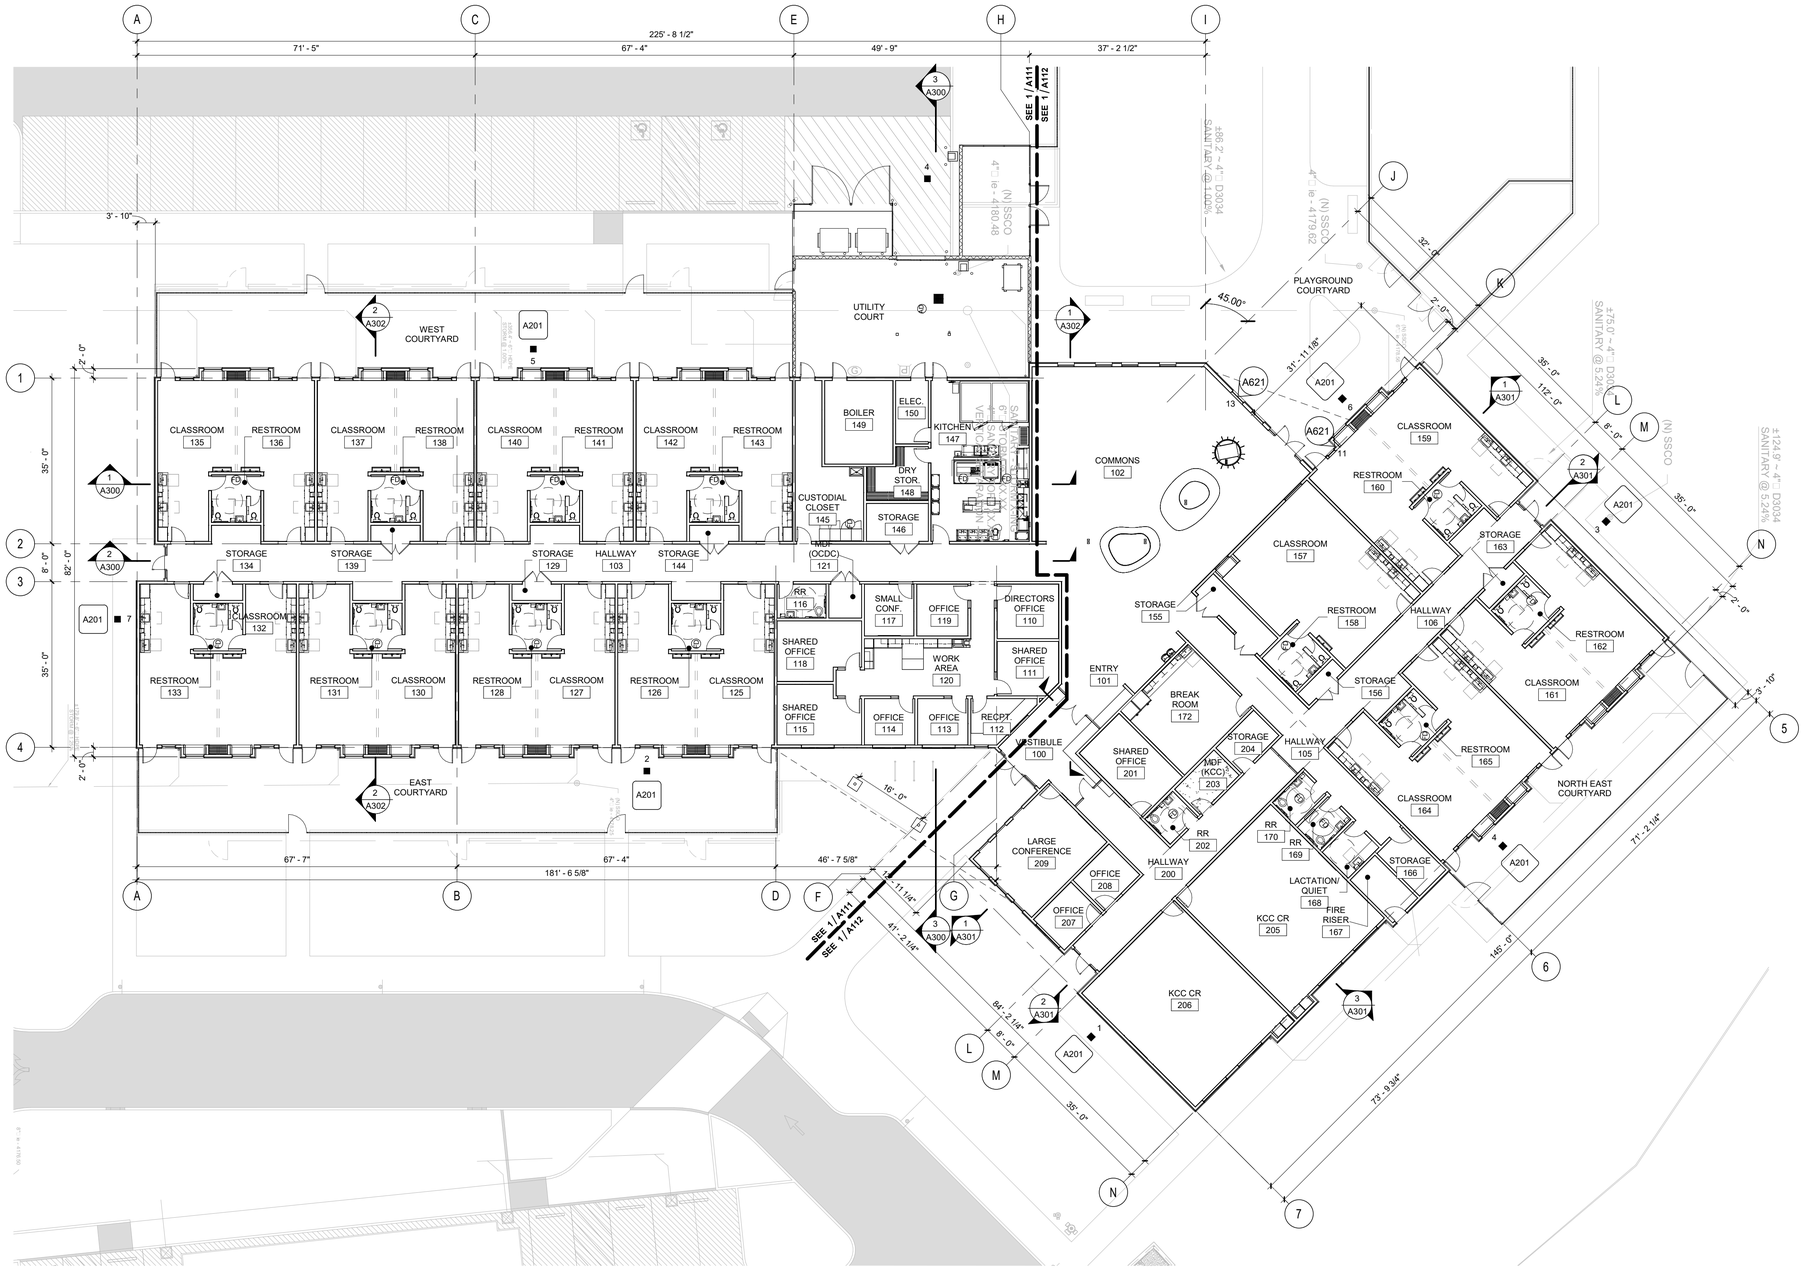

1 OVERALL FLOOR PLAN

1/16" = 1'-0"

GENERAL NOTES - FLOOR PLANS

A. DIMENSIONS SHOWN ARE TO THE FACE OF STUD, CONCRETE OR MASONRY UNLESS OTHERWISE NOTED. CONTACT THE ARCHITECT FOR ANY ADDITIONAL DIMENSIONS REQUIRED TO LAY OUT THE WORK.

B. MASONRY DIMENSIONS ARE THE ACTUAL MASONRY UNIT SIZES UNLESS OTHERWISE NOTED.

C. REFER TO WALL ASSEMBLY INFORMATION FOR WALL CONSTRUCTION AND THICKNESS.

D. ALL NEW WALLS AND GYP. BD. CEILINGS IN WORK AREAS TO BE PAINTED PT-1 U.N.O.

E. VERIFY LOCATION OF PROX-CARD READERS, AUTOMATIC DOOR OPENERS AND WIRELESS ACTUATORS WITH ARCHITECT DURING ROUGH-IN PHASE OF THE WORK.

F. ALL FIRE WALLS, FIRE BARRIERS, FIRE PARTITIONS, AND SMOKE BARRIERS MUST HAVE THE FOLLOWING NOTE: STENCIL OR PAINT IN 3" LETTERS ON EACH SIDE OF FIRE/SMOKE BARRIER, AT EACH FLOOR "FIRE AND/OR SMOKE BARRIER – PROTECT ALL OPENINGS".


G. ALL WALL NOTED AS ACOUSTIC SHALL EXTEND TO BOOTOM OF ROOF STRUCTURE, SEE INTERIOR WALL ASSEMBLY INFORMATION.

H. REFER TO DIMENSION PLANS AND OVERALL FLOOR PLAN FOR DIMENSIONS

SPECIFICATION NOTES

KEYNOTES

KEYPLAN

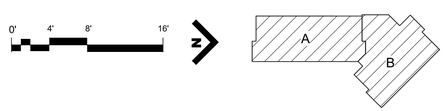

PIVOT ARCHITECTURE

REGISTERED ARCHITECT 6619 JOHN STAPLETON EUGENE, OREGON STATE OF OREGON

BID AND PERMIT SET

KLAMATH COMMUNITY COLLEGE
CHILDCARE LEARNING CENTER

PROJECT #: 2331.00
KLAMATH COMMUNITY COLLEGE
7390 S. 6TH ST. KLAMATH FALLS, OR 97603

SHEET TITLE:
OVERALL FLOOR PLAN

REVISIONS:

#	DESCRP.	DATE
REV 1		Date 1

ISSUE DATE: 08/01/2025

A110

PRINTED ON: 8/5/2025 10:41:12 AM FROM FILE: C:\Users\kwa\Documents\2331_KCC Child Care_Arch_Bldg_23_50\CD_current_kwa.pln\P75J.rvt
SCALE OF 11 x 17 SHEETS IS HALF OF SCALE INDICATED

© 2025 PIVOT ARCHITECTURE

GENERAL NOTES - FLOOR PLANS

A. DIMENSIONS SHOWN ARE TO THE FACE OF STUD, CONCRETE OR MASONRY UNLESS OTHERWISE NOTED. CONTACT THE ARCHITECT FOR ANY ADDITIONAL DIMENSIONS REQUIRED TO LAY OUT THE WORK.

B. MASONRY DIMENSIONS ARE THE ACTUAL MASONRY UNIT SIZES UNLESS OTHERWISE NOTED.

C. REFER TO WALL ASSEMBLY INFORMATION FOR WALL CONSTRUCTION AND THICKNESS.

D. ALL NEW WALLS AND GYP. BD. CEILINGS IN WORK AREAS TO BE PAINTED PT-1 U.N.O.

E. VERIFY LOCATION OF PROX-CARD READERS, AUTOMATIC DOOR OPENERS AND WIRELESS ACTUATORS WITH ARCHITECT DURING ROUGH-IN PHASE OF THE WORK.

F. ALL FIRE WALLS, FIRE BARRIERS, FIRE PARTITIONS, AND SMOKE BARRIERS MUST HAVE THE FOLLOWING NOTE: STENCIL OR PAINT IN 3" LETTERS ON EACH SIDE OF FIRE/SMOKE BARRIER, AT EACH FLOOR "FIRE AND/OR SMOKE BARRIER – PROTECT ALL OPENINGS".


G. ALL WALL NOTED AS ACOUSTIC SHALL EXTEND TO BOOTOM OF ROOF STRUCTURE, SEE INTERIOR WALL ASSEMBLY INFORMATION.

H. REFER TO DIMENSION PLANS AND OVERALL FLOOR PLAN FOR DIMENSIONS

SPECIFICATION NOTES

01 1100-J	COMMERCIAL STACKED WASHER & DRYER, OFCI
01 1100-K	COMMERCIAL WASHER, OFCI
01 1100-L	COMMERCIAL DRYER, OFCI
06 1000-P	PLYWOOD MOUNTING BOARD
22 0000-F	MOP SINK, SEE PLUMBING

KEYNOTES

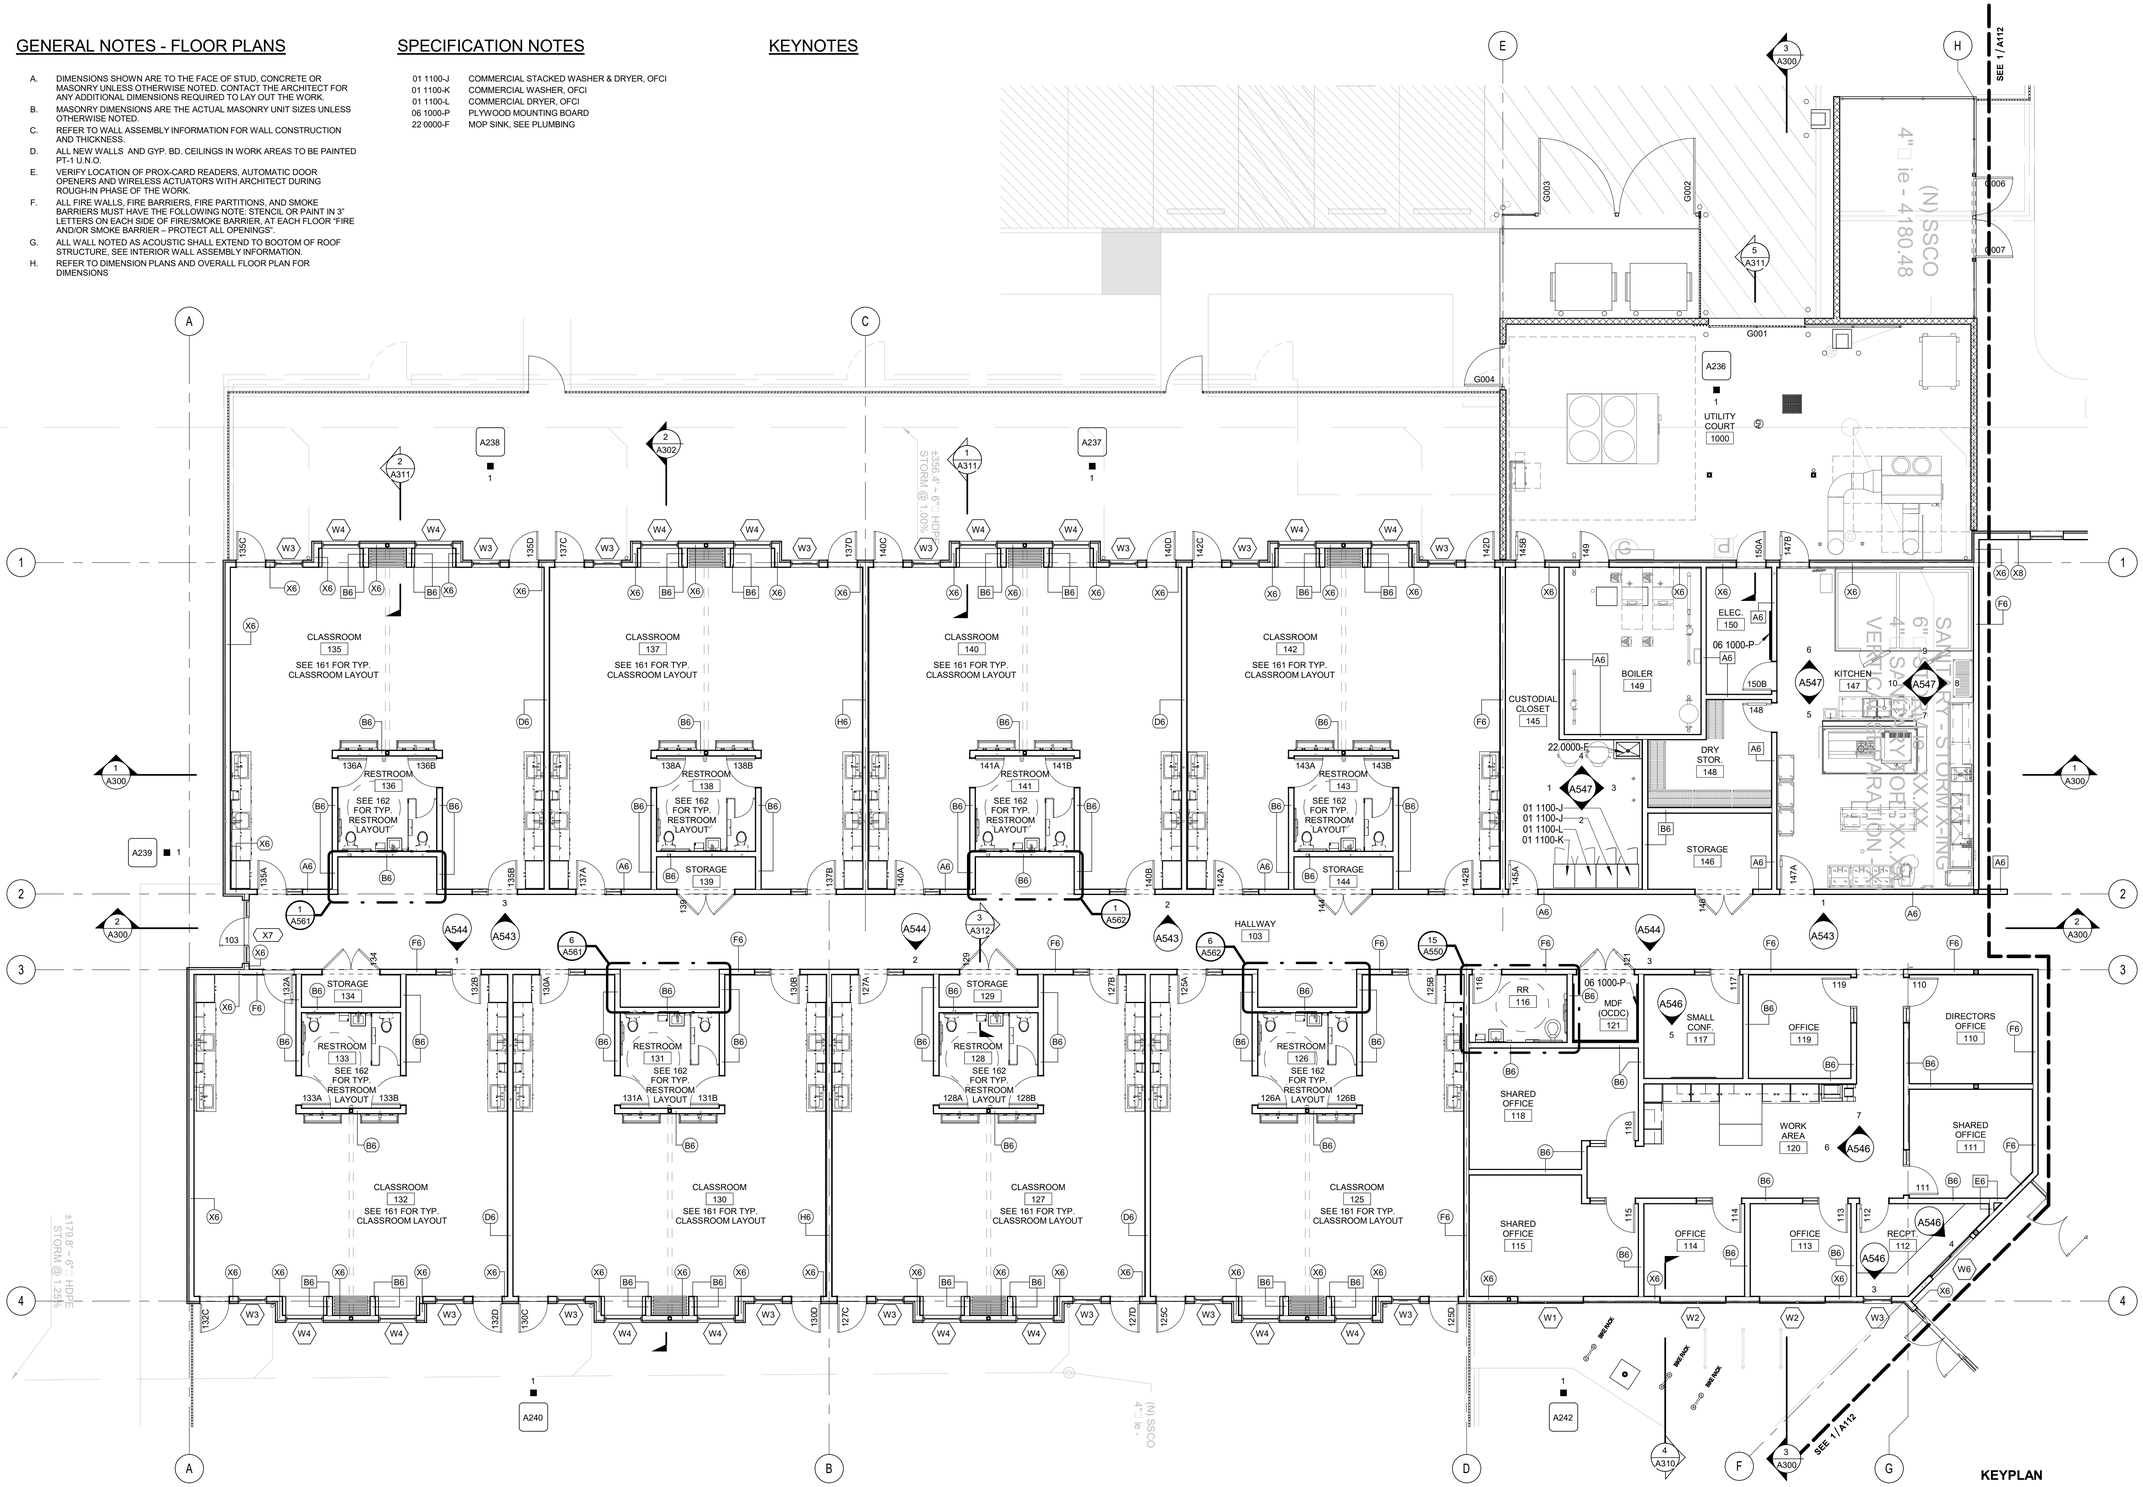

1 FLOOR PLAN - SECTOR A

1/8" = 1'-0"

PRINTED ON: 8/5/2025 10:41:17 AM FROM FILE: C:\Users\kwick\Documents\2331_KCC Child Care_Arch_Bldg_23_50CD_current_lwick9P7SJ.rvt

SCALE OF 11 x 17 SHEETS IS HALF OF SCALE INDICATED

PIVOT ARCHITECTURE

REGISTERED ARCHITECT 6619 JOHN STAPLETON EUGENE, OREGON STATE OF OREGON

BID AND PERMIT SET

KLAMATH COMMUNITY COLLEGE
CHILDCARE LEARNING CENTER

PROJECT #: 2331.00
KLAMATH COMMUNITY COLLEGE
7390 S. 6TH ST KLAMATH FALLS, OR 97603

SHEET TITLE:

FLOOR PLAN - SECTOR A


REVISIONS:

#	DESCRP.	DATE

ISSUE DATE: 08/01/2025

A111

© 2025 PIVOT ARCHITECTURE

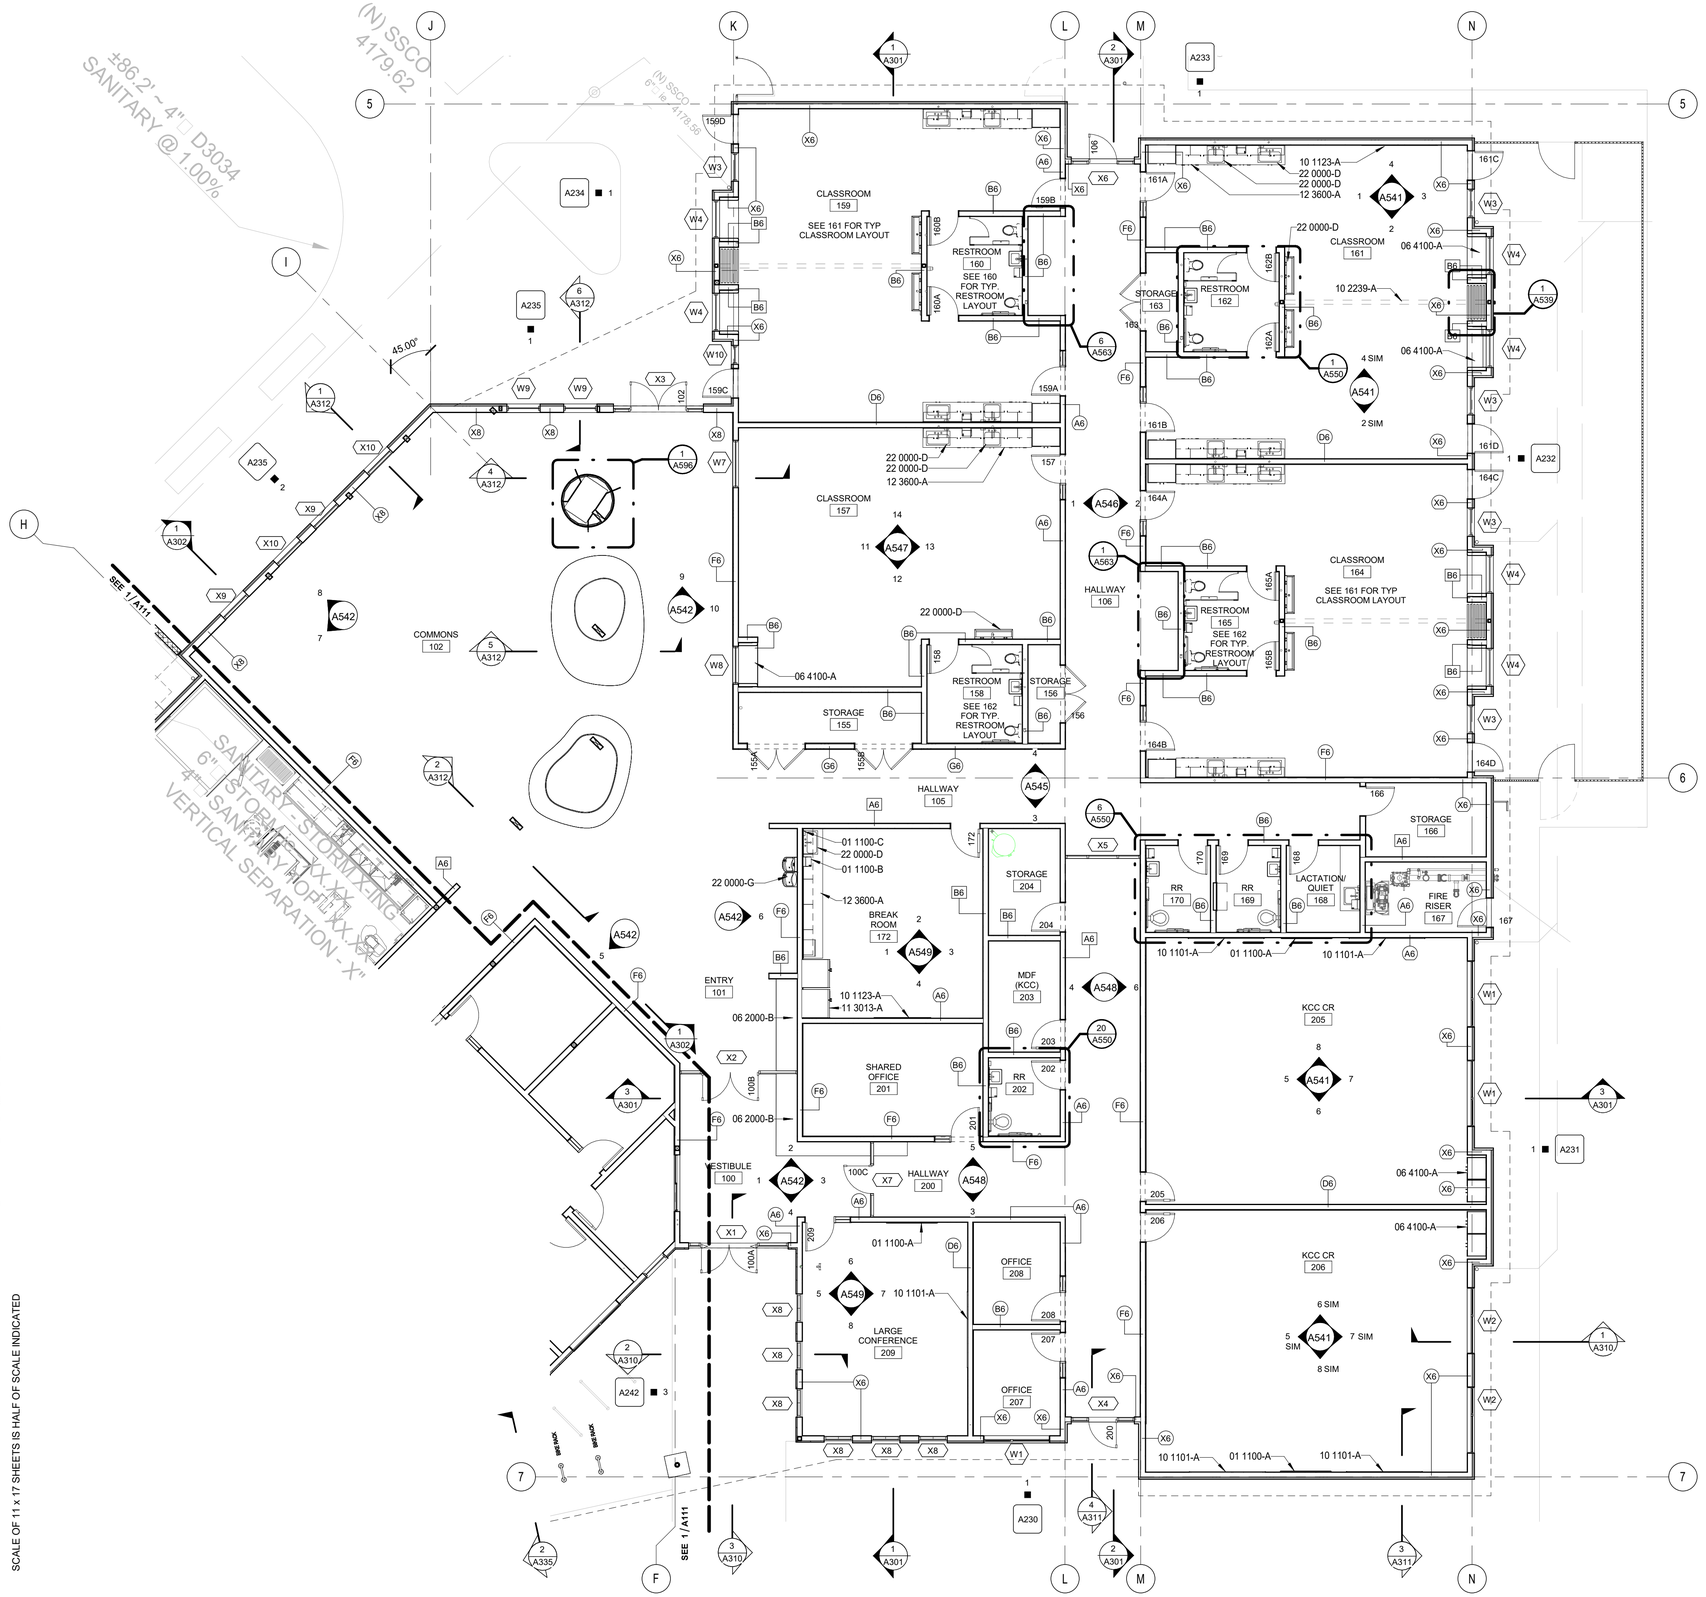

GENERAL NOTES - FLOOR PLANS

A. DIMENSIONS SHOWN ARE TO THE FACE OF STUD, CONCRETE OR MASONRY UNLESS OTHERWISE NOTED. CONTACT THE ARCHITECT FOR ANY ADDITIONAL DIMENSIONS REQUIRED TO LAY OUT THE WORK.

B. MASONRY DIMENSIONS ARE THE ACTUAL MASONRY UNIT SIZES UNLESS OTHERWISE NOTED.

C. REFER TO WALL ASSEMBLY INFORMATION FOR WALL CONSTRUCTION AND THICKNESS.

D. ALL NEW WALLS AND GYP. BD. CEILINGS IN WORK AREAS TO BE PAINTED PT-1 U.N.O.

E. VERIFY LOCATION OF PROX-CARD READERS, AUTOMATIC DOOR OPENERS AND WIRELESS ACTUATORS WITH ARCHITECT DURING ROUGH-IN PHASE OF THE WORK.

F. ALL FIRE WALLS, FIRE BARRIERS, FIRE PARTITIONS, AND SMOKE BARRIERS MUST HAVE THE FOLLOWING NOTE: STENCIL OR PAINT IN 3" LETTERS ON EACH SIDE OF FIRE/SMOKE BARRIER, AT EACH FLOOR "FIRE AND/OR SMOKE BARRIER – PROTECT ALL OPENINGS".

G. ALL WALL NOTED AS ACOUSTIC SHALL EXTEND TO BOOTOM OF ROOF STRUCTURE, SEE INTERIOR WALL ASSEMBLY INFORMATION.


H. REFER TO DIMENSION PLANS AND OVERALL FLOOR PLAN FOR DIMENSIONS

SPECIFICATION NOTES

01 1100-A	FLAT SCREEN DISPLAY AND MOUNTING BRACKET, OFCI. PROVIDE BLOCKING IN WALL AS NECESSARY.
01 1100-B	PAPER TOWEL DISPENSER, OFCI
01 1100-C	SOAP DISPENSER, OFCI
06 2000-B	BUILT-IN BENCH, SEE INTERIOR ELEVATIONS
06 4100-A	BUILT IN CASEWORK, SEE INTERIOR ELEVATIONS
10 1101-A	MARKERBOARD 4' X 8'
10 1123-A	TACKABLE WALL SYSTEM
10 2239-A	FOLDING PANEL PARTITION
11 3013-A	REFRIGERATOR, OFCI
12 3600-A	24" DEEP COUNTERTOP
22 0000-D	SINK, SEE PLUMBING
22 0000-G	DRINKING FOUNTAIN, SEE MOUNTING HEIGHT SCHEDULE

1 FLOOR PLAN - SECTOR B
1/8" = 1'-0"

KEYPLAN

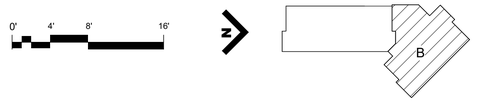

PRINTED ON: 8/5/2025 10:41:24 AM FROM FILE: C:\Users\kwest\Documents\2331_KCC Child Care_Arch_Bldg_23_50CD_current_kestdPP75J.rvt

SCALE OF 11 x 17 SHEETS IS HALF OF SCALE INDICATED

PIVOT ARCHITECTURE

REGISTERED ARCHITECT 6619 JOHN STAPLETON EUGENE, OREGON STATE OF OREGON

BID AND PERMIT SET

KLAMATH COMMUNITY COLLEGE
CHILDCARE LEARNING CENTER

PROJECT #: 2331.00
KLAMATH COMMUNITY COLLEGE
7390 S. 6TH ST. KLAMATH FALLS, OR 97603

SHEET TITLE:
FLOOR PLAN - SECTOR B

REVISIONS:

#	DESCRP.	DATE

ISSUE DATE: 08/01/2025

A112


© 2025 PIVOT ARCHITECTURE

GENERAL NOTES - DIMENSION...


A. DIMENSIONS SHOWN ARE TO THE FACE OF STUD OR MASONRY UNLESS OTHERWISE NOTED. CONTACT THE ARCHITECT FOR ANY ADDITIONAL DIMENSIONS REQUIRED TO LAY OUT THE WORK.

B. MASONRY DIMENSIONS ARE THE ACTUAL MASONRY UNIT SIZES UNLESS OTHERWISE NOTED.

C. REFER TO WALL ASSEMBLY INFORMATION FOR WALL CONSTRUCTION AND THICKNESS.

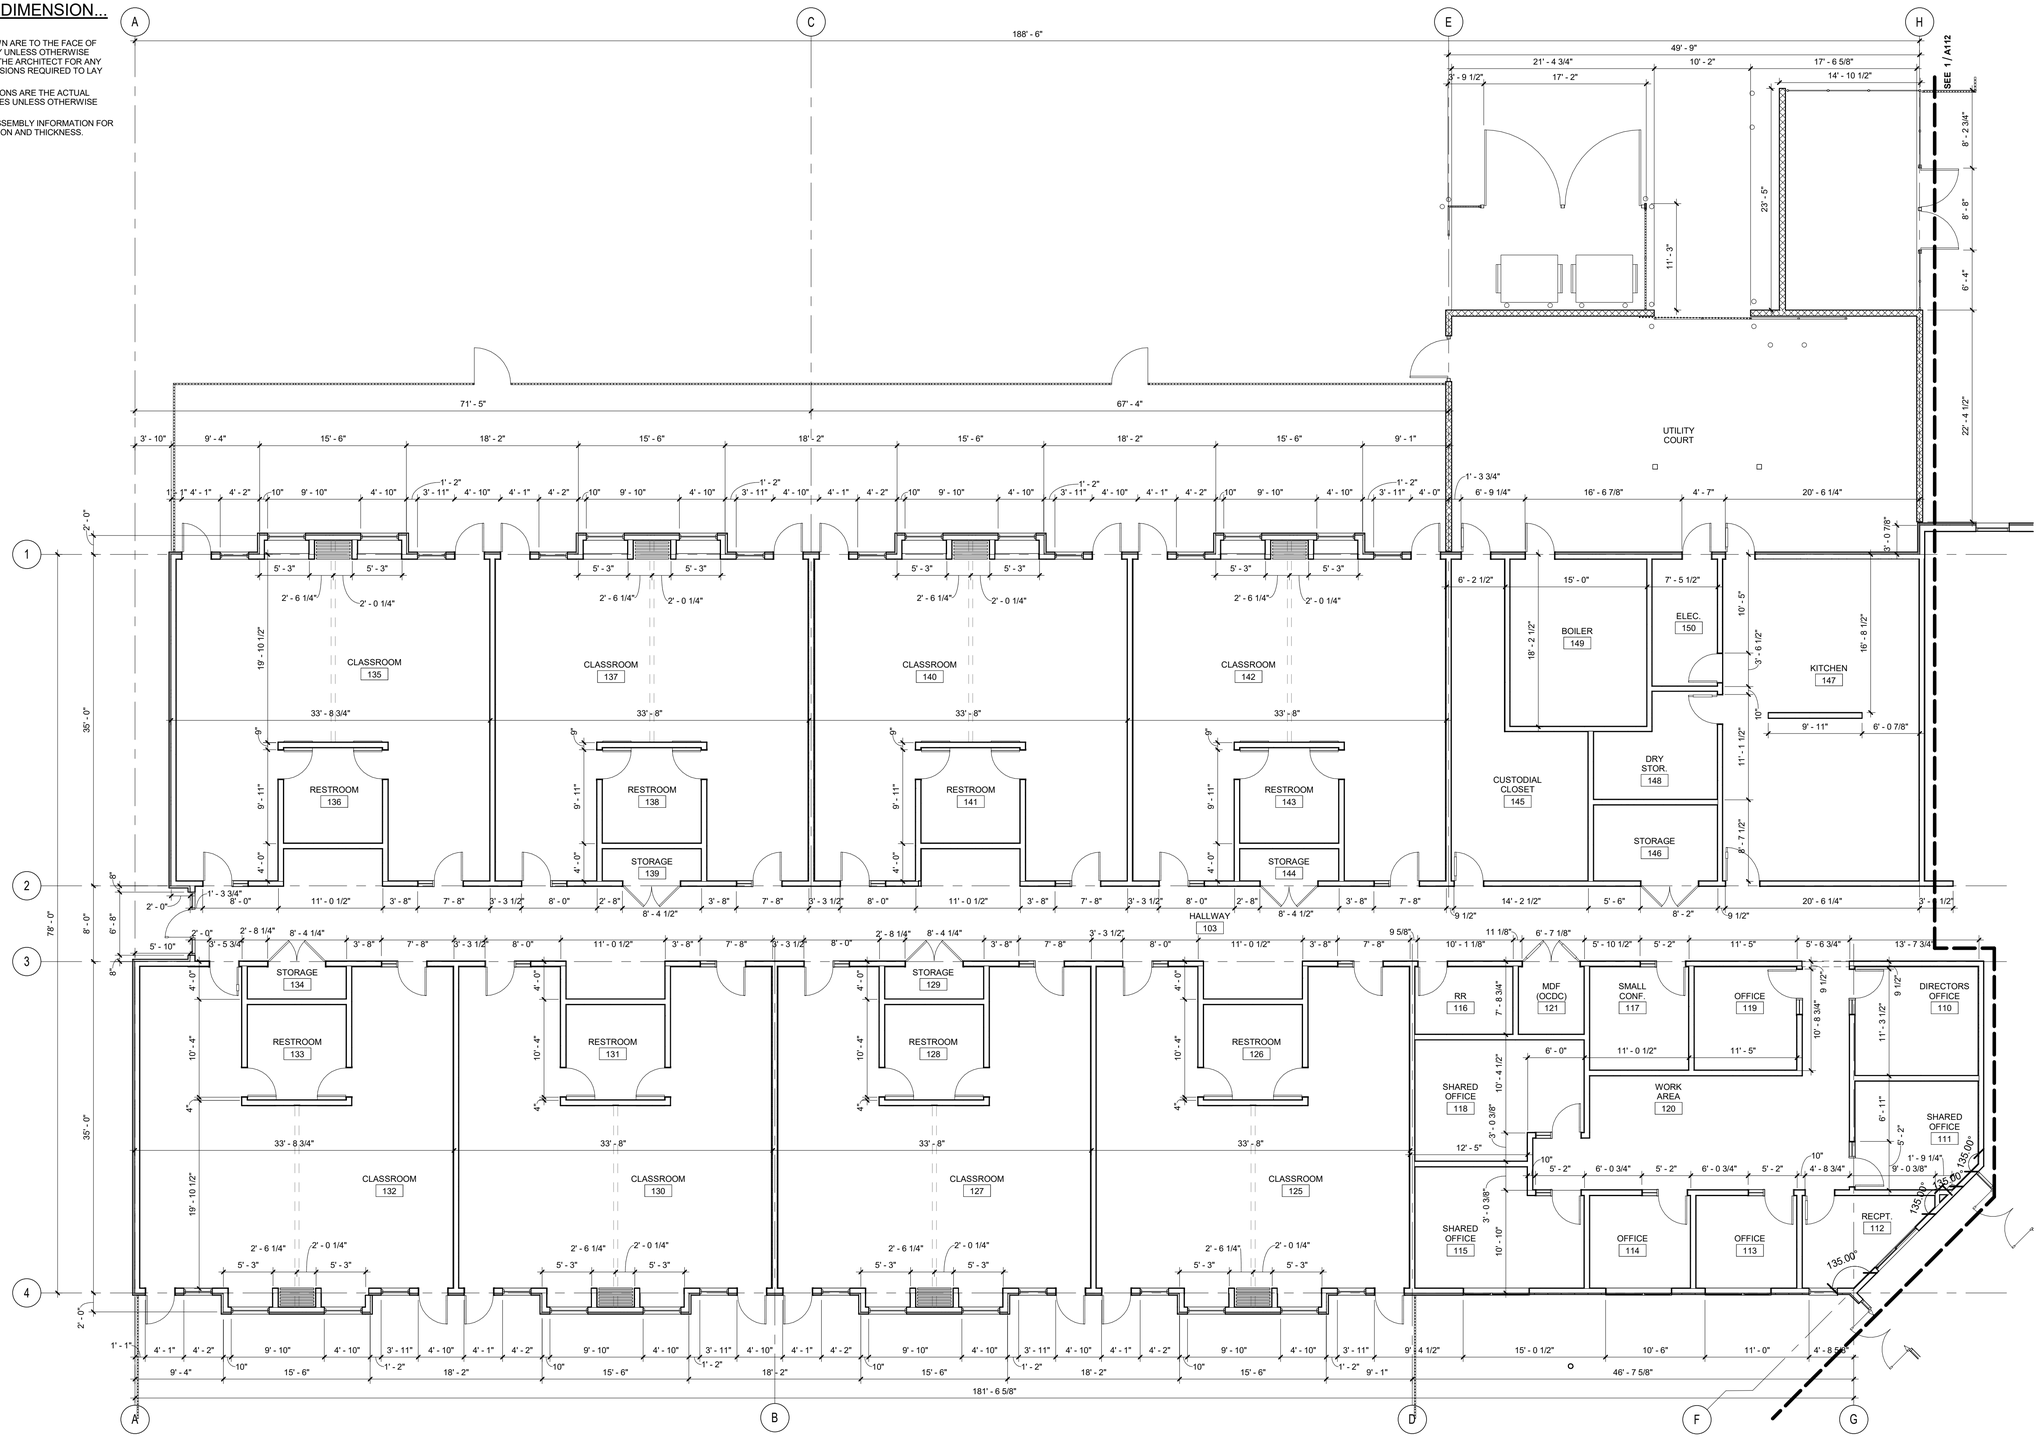

KEYPLAN

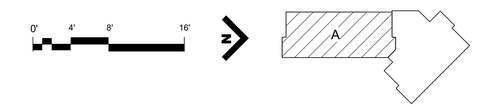

1 FLOOR PLAN - DIMENSION - SECTOR A

1/8" = 1'-0"

PRINTED ON: 8/5/2025 10:41:26 AM FROM FILE: C:\Users\ktest\Documents\2331_KCC Child Care_Arch_Bldg_23_50CD_current_ktest9P75J.rvt

SCALE OF 11 x 17 SHEETS IS HALF OF SCALE INDICATED

PIVOT ARCHITECTURE

REGISTERED ARCHITECT 6619 JOHN STAPLETON EUGENE, OREGON STATE OF OREGON

BID AND PERMIT SET

KLAMATH COMMUNITY COLLEGE
CHILDCARE LEARNING CENTER

PROJECT #: 2331.00
KLAMATH COMMUNITY COLLEGE
7390 S. 6TH ST. KLAMATH FALLS, OR 97603

SHEET TITLE:
DIMENSION PLAN - SECTOR A


REVISIONS:

#	DESCRP.	DATE
REV 1		Date 1

ISSUE DATE: 08/01/2025

A113

© 2025 PIVOT ARCHITECTURE

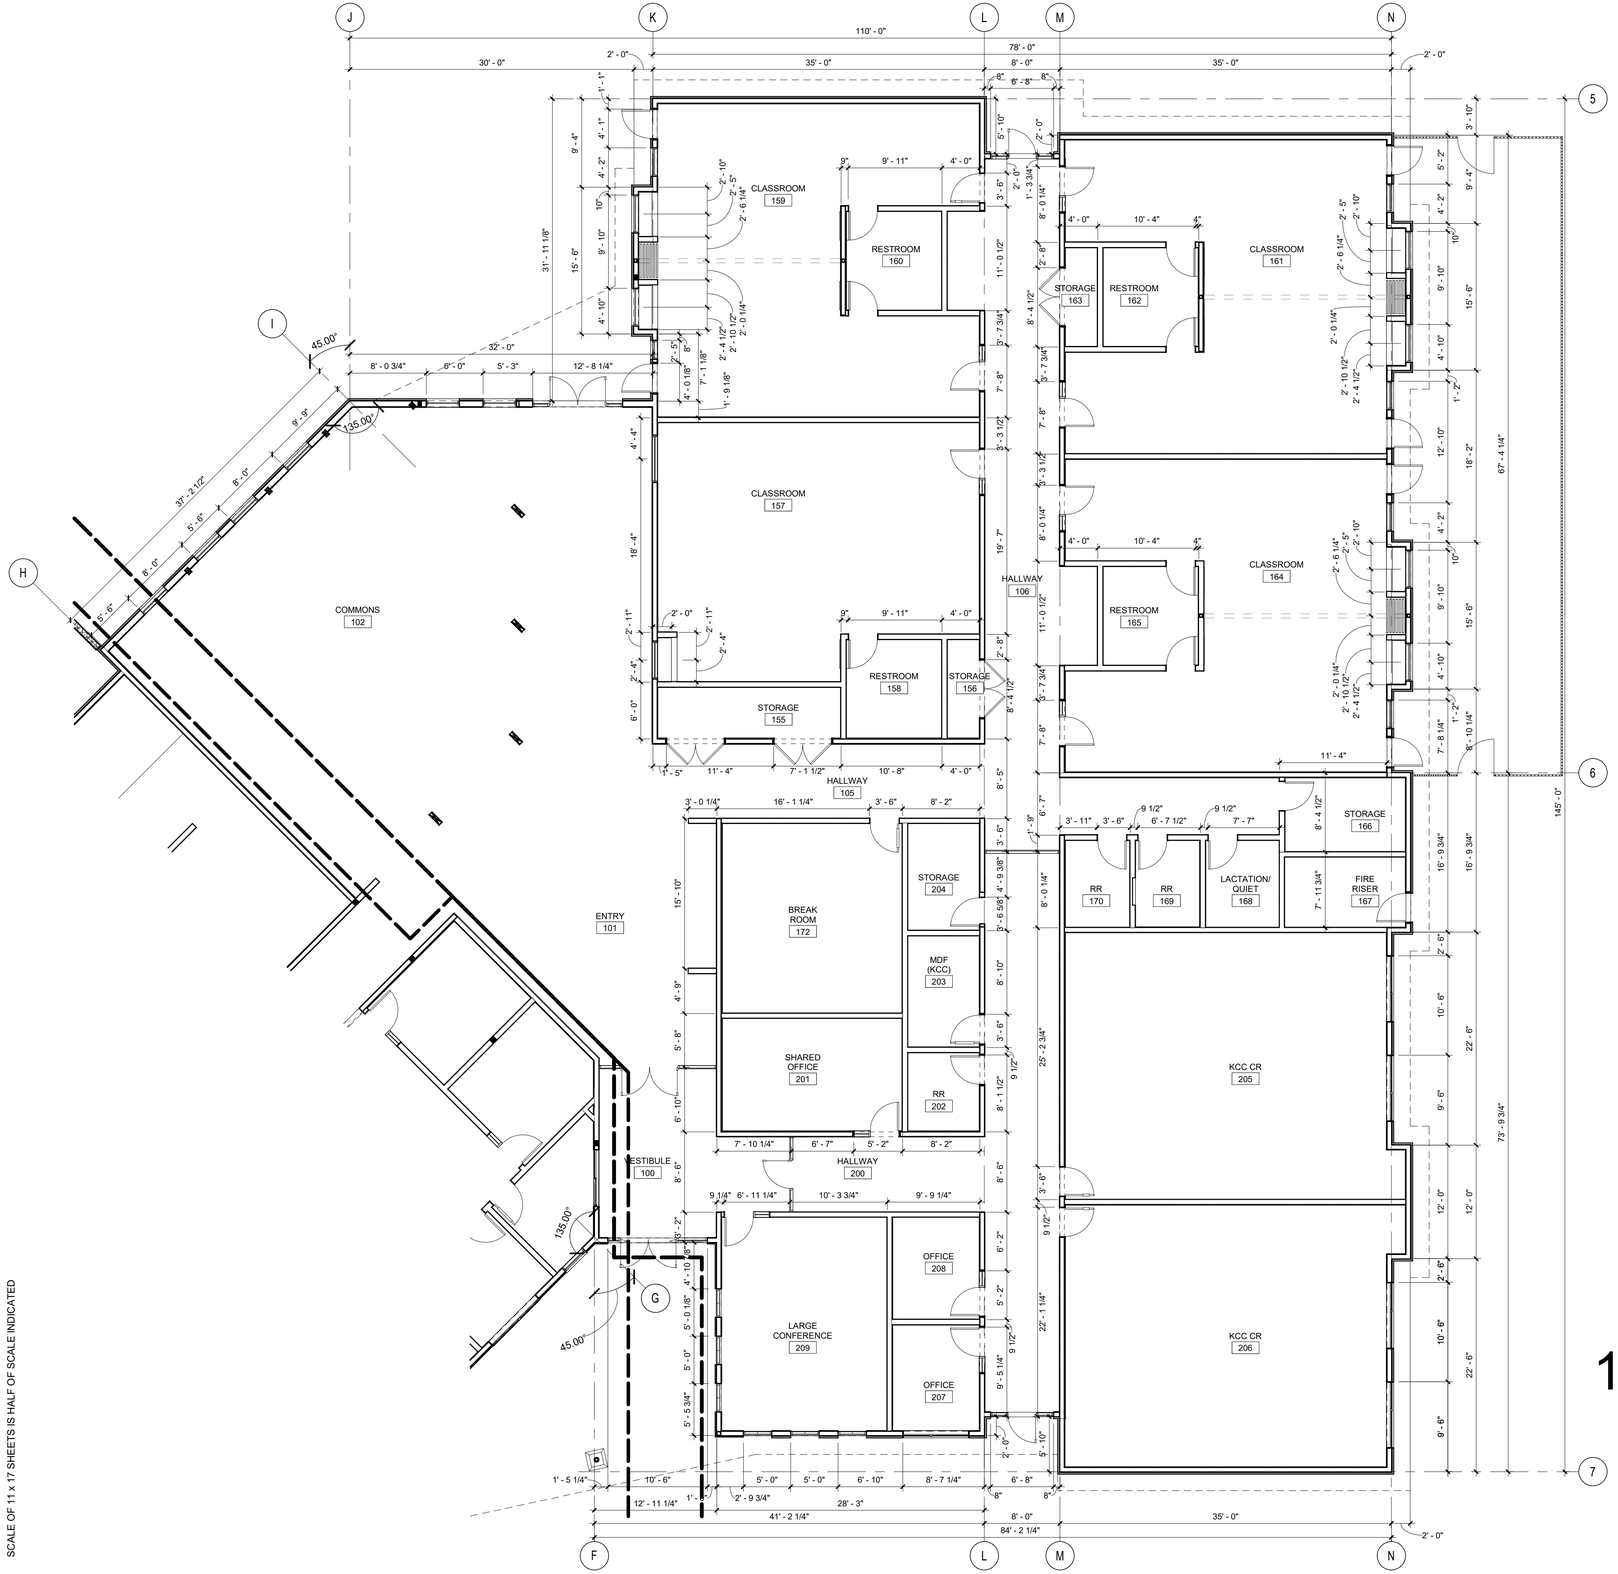

GENERAL NOTES - DIMENSION...

A. DIMENSIONS SHOWN ARE TO THE FACE OF STUD OR MASONRY UNLESS OTHERWISE NOTED. CONTACT THE ARCHITECT FOR ANY ADDITIONAL DIMENSIONS REQUIRED TO LAY OUT THE WORK.

B. MASONRY DIMENSIONS ARE THE ACTUAL MASONRY UNIT SIZES UNLESS OTHERWISE NOTED.

C. REFER TO WALL ASSEMBLY INFORMATION FOR WALL CONSTRUCTION AND THICKNESS.


SPECIFICATION NOTES

KEYNOTES

1 FLOOR PLAN - DIMENSION - SECTOR B

1/8" = 1'-0"

KEYPLAN

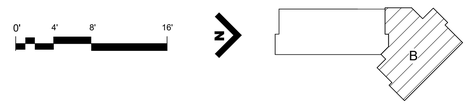

PRINTED ON: 8/5/2025 10:41:29 AM
FROM FILE: C:\Users\kwick\Documents\2331_KCC Child Care_Arch_Bldg_23_50CD_current_kwick9f75J.rvt
SCALE OF 11 x 17 SHEETS IS HALF OF SCALE INDICATED

PIVOT ARCHITECTURE

REGISTERED ARCHITECT
6619
JOHN STAPLETON
EUGENE, OREGON
STATE OF OREGON

BID AND PERMIT SET

KLAMATH COMMUNITY COLLEGE
CHILDCARE LEARNING CENTER

PROJECT #: 2331.00
KLAMATH COMMUNITY COLLEGE
7390 S. 6TH ST KLAMATH FALLS, OR 97603

SHEET TITLE:
DIMENSION PLAN - SECTOR B


REVISIONS:

#	DESCRP.	DATE
REV 1		Date 1

ISSUE DATE: 08/01/2025


A114

© 2025 PIVOT ARCHITECTURE

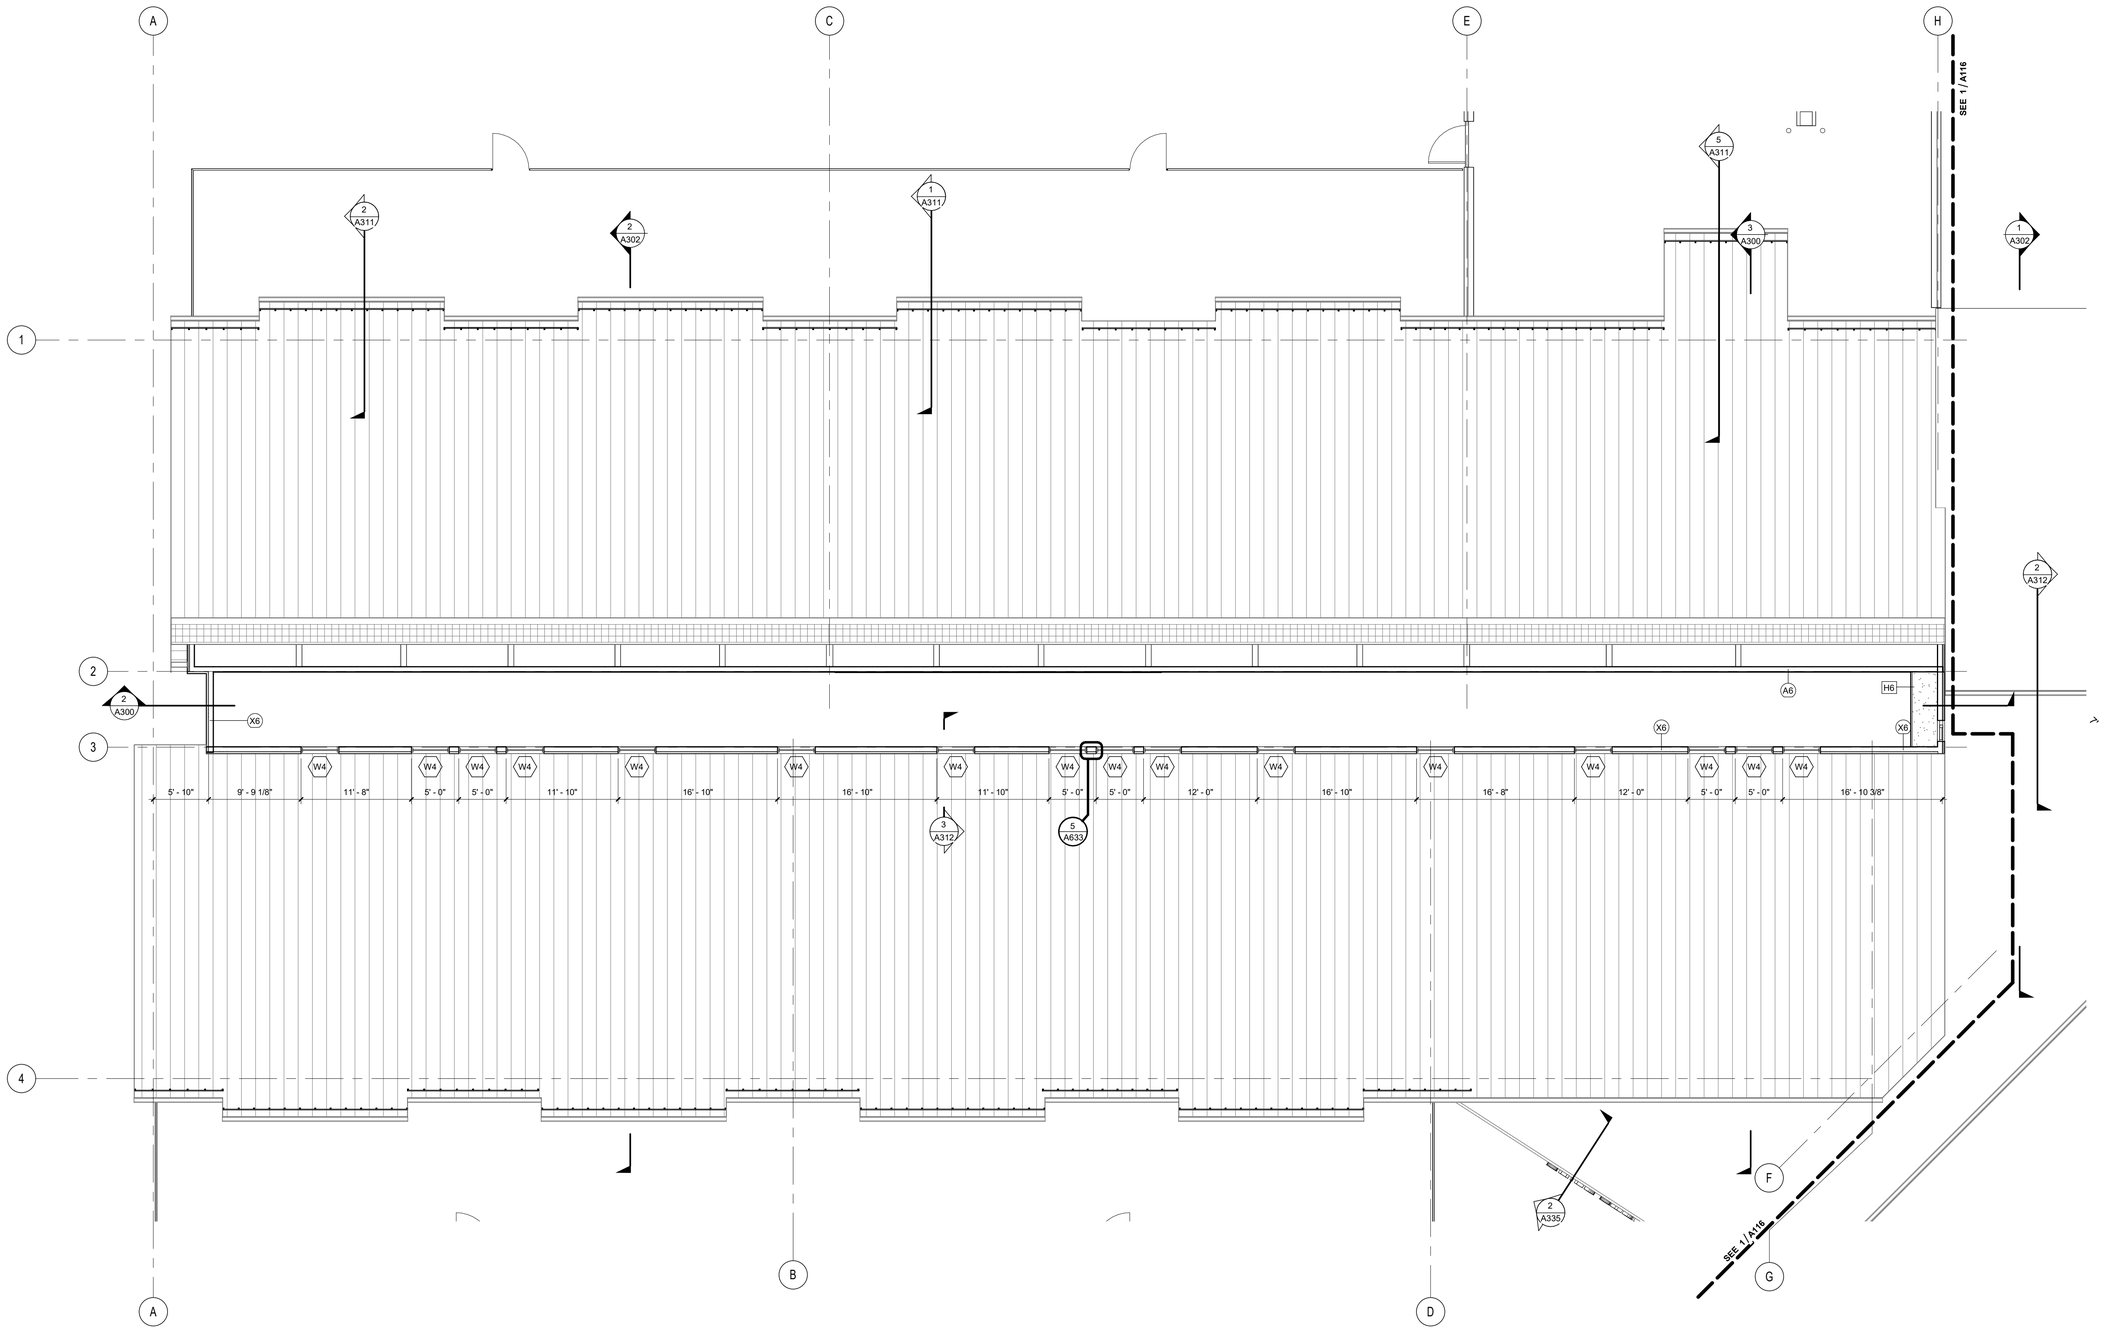

1 FLOOR PLAN - CLERESTORY - SECTOR A
1/8" = 1'-0"

KEYPLAN

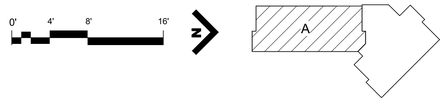

PRINTED ON: 8/5/2025 10:41:31 AM FROM FILE: C:\Users\kwick\Documents\2331_KCC Child Care_Arch_Bldg_23_50CD_current_kwickP75J.rvt
SCALE OF 11 x 17 SHEETS IS HALF OF SCALE INDICATED

PIVOT
ARCHITECTURE

REGISTERED ARCHITECT
6619
JOHN STAPLETON
EUGENE, OREGON
STATE OF OREGON

BID AND PERMIT SET

KLAMATH COMMUNITY COLLEGE
CHILDCARE LEARNING CENTER

PROJECT #: 2331.00
KLAMATH COMMUNITY COLLEGE
7390 S. 6TH ST. KLAMATH FALLS, OR 97603

SHEET TITLE:
CLERESTORY PLAN - SECTOR A

REVISIONS:


#	DESCRP.	DATE
REV 1		Date 1

ISSUE DATE: 08/01/2025

A115

© 2025 PIVOT ARCHITECTURE

SCALE OF 11 x 17 SHEETS IS HALF OF SCALE INDICATED

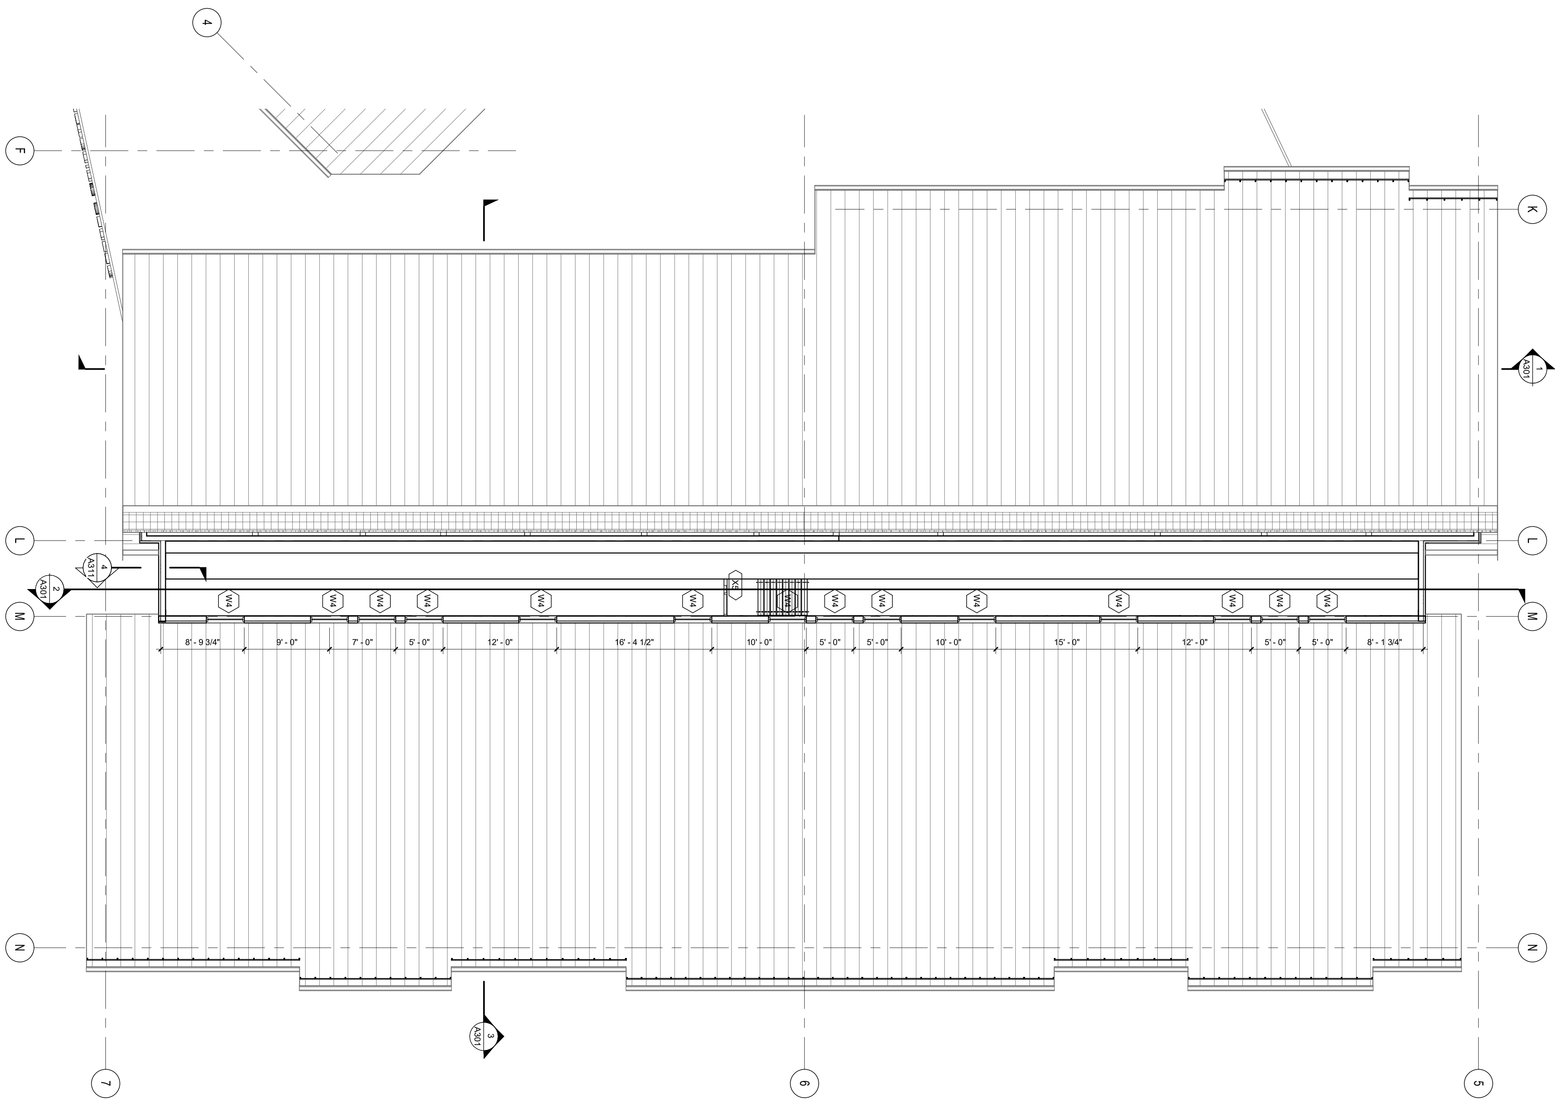


1 FLOOR PLAN - CLERESTORY - SECTOR B

1/8" = 1'-0"

0' 4' 8' 16'

N

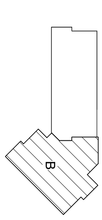

KEYPLAN

SHEET TITLE:
CLERESTORY PLAN - SECTOR B

REVISIONS

#	DESCRIP	DATE
REV 1		Date 1

ISSUE DATE: 08/01/2025

A116

BID AND PERMIT SET

KLAMATH COMMUNITY COLLEGE
CHILDCARE LEARNING CENTER

PROJECT #: 2331.00
KLAMATH COMMUNITY COLLEGE
7390 S. 6TH ST. KLAMATH FALLS, OR 97603

STATE OF OREGON • REGISTERED ARCHITECT • 6618 JOSHUA STEVEN GLASER OREGON

PIVOT ARCHITECTURE

© 2025 PIVOT ARCHITECTURE

GENERAL NOTES - REFLECTED CEILING...

A. SEE MECHANICAL ELECTRICAL, AND PLUMBING DRAWINGS FOR ADDITIONAL CEILING INFORMATION
B. ALL CEILING HEIGHTS SHOWN ARE FROM FINISHED FLOOR UNLESS NOTED OTHERWISE
C. ALL DIMENSIONS FROM FACE OF STUD OR MASONRY WALL UNLESS NOTED OTHERWISE
D. PAINT INTERIOR OF ALL EXPOSED METAL DECK AND ROOF FRAMING UNLESS OTHERWISE NOTED.
E. SLOPED CEILING SURFACES SHOWN IN PLAN VIEW WILL APPEAR LESS THAN TRUE LENGTH. SEE SECTIONS AND DETAILS FOR ACTUAL DIMENSIONS.

00_KEYNOTES - SPECIFICATION

KEYNOTES

CEILING MATERIAL LEGEND

- **ACT-1 -** 2 X 4 LAY-IN ACOUSTIC TILE
- **ACT-2 -** 2 X 4 LAY-IN ACOUSTIC TILE
- GYP BOARD CEILING. PAINT UNLESS NOTED OTHERWISE
- OPEN TO STRUCTURE
- **WD-1 -** WOOD SLAT CEILING
- **WD-2 -** FINISHED WOOD T&G CEILING
- **WD- 3 -** EXTERIOR WOOD CEILING
- **WD- 4 -** MAPLE PLYWOOD CEILING
- **MP- 7 -** EXTERIOR METAL SOFFIT

CEILING SYMBOLS


- MECHANICAL GRILL SEE MECHANICAL DWGS
- ACCESS PANEL/DOOR
- 10'-0" / XXX-X — CEILING ELEVATION / CEILING MATERIAL
- WINDOW SHADE OR BLIND
- EXIT — EXIT SIGN
- LIGHT FIXTURES. SEE ELECTRICAL FOR TYPE
- OTS — OPEN TO STRUCTURE
- CURTAIN TRACK
- SUSPENDED ACOUSTIC CEILING CLOUDS

1 OVERALL REFLECTED CEILING PLAN

1/16" = 1'-0"

KEYPLAN

0' 4' 8' 16'

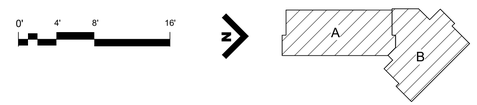

PIVOT ARCHITECTURE

REGISTERED ARCHITECT 6619 JOHN STAPLETON EUGENE, OREGON STATE OF OREGON

BID AND PERMIT SET

KLAMATH COMMUNITY COLLEGE
CHILDCARE LEARNING CENTER

PROJECT #: 2331.00
KLAMATH COMMUNITY COLLEGE
7390 S. 6TH ST. KLAMATH FALLS, OR 97603

SHEET TITLE:
OVERALL REFLECTED CEILING PLAN

REVISIONS:

#	DESCRP.	DATE

ISSUE DATE: 08/01/2025

A120

PRINTED ON: 8/5/2025 10:41:38 AM FROM FILE: C:\Users\kwest\Documents\2331_KCC Child Care_Arch_Bldg_23_SOCD_current_kwest9P7SJ.rvt
SCALE OF 11 x 17 SHEETS IS HALF OF SCALE INDICATED

© 2025 PIVOT ARCHITECTURE

CEILING SYMBOLS


- MECHANICAL GRILL SEE MECHANICAL DWGS
- ACCESS PANEL/DOOR
- CEILING ELEVATION / CEILING MATERIAL
- WINDOW SHADE OR BLIND
- EXIT SIGN
- LIGHT FIXTURES. SEE ELECTRICAL FOR TYPE
- OPEN TO STRUCTURE
- CURTAIN TRACK
- SUSPENDED ACOUSTIC CEILING CLOUDS

CEILING MATERIAL LEGEND

- **ACT-1 -** 2 X 4 LAY-IN ACOUSTIC TILE
- **ACT-2 -** 2 X 4 LAY-IN ACOUSTIC TILE
- GYP BOARD CEILING. PAINT UNLESS NOTED OTHERWISE
- OPEN TO STRUCTURE
- **WD-1 -** WOOD SLAT CEILING
- **WD-2 -** FINISHED WOOD T&G CEILING
- **WD- 3 -** EXTERIOR WOOD CEILING
- **WD- 4 -** MAPLE PLYWOOD CEILING
- **MP- 7 -** EXTERIOR METAL SOFFIT

GENERAL NOTES - REFLECTED CEILING...

A. SEE MECHANICAL ELECTRICAL, AND PLUMBING DRAWINGS FOR ADDITIONAL CEILING INFORMATION
B. ALL CEILING HEIGHTS SHOWN ARE FROM FINISHED FLOOR UNLESS NOTED OTHERWISE
C. ALL DIMENSIONS FROM FACE OF STUD OR MASONRY WALL UNLESS NOTED OTHERWISE
D. PAINT INTERIOR OF ALL EXPOSED METAL DECK AND ROOF FRAMING UNLESS OTHERWISE NOTED.
E. SLOPED CEILING SURFACES SHOWN IN PLAN VIEW WILL APPEAR LESS THAN TRUE LENGTH. SEE SECTIONS AND DETAILS FOR ACTUAL DIMENSIONS.

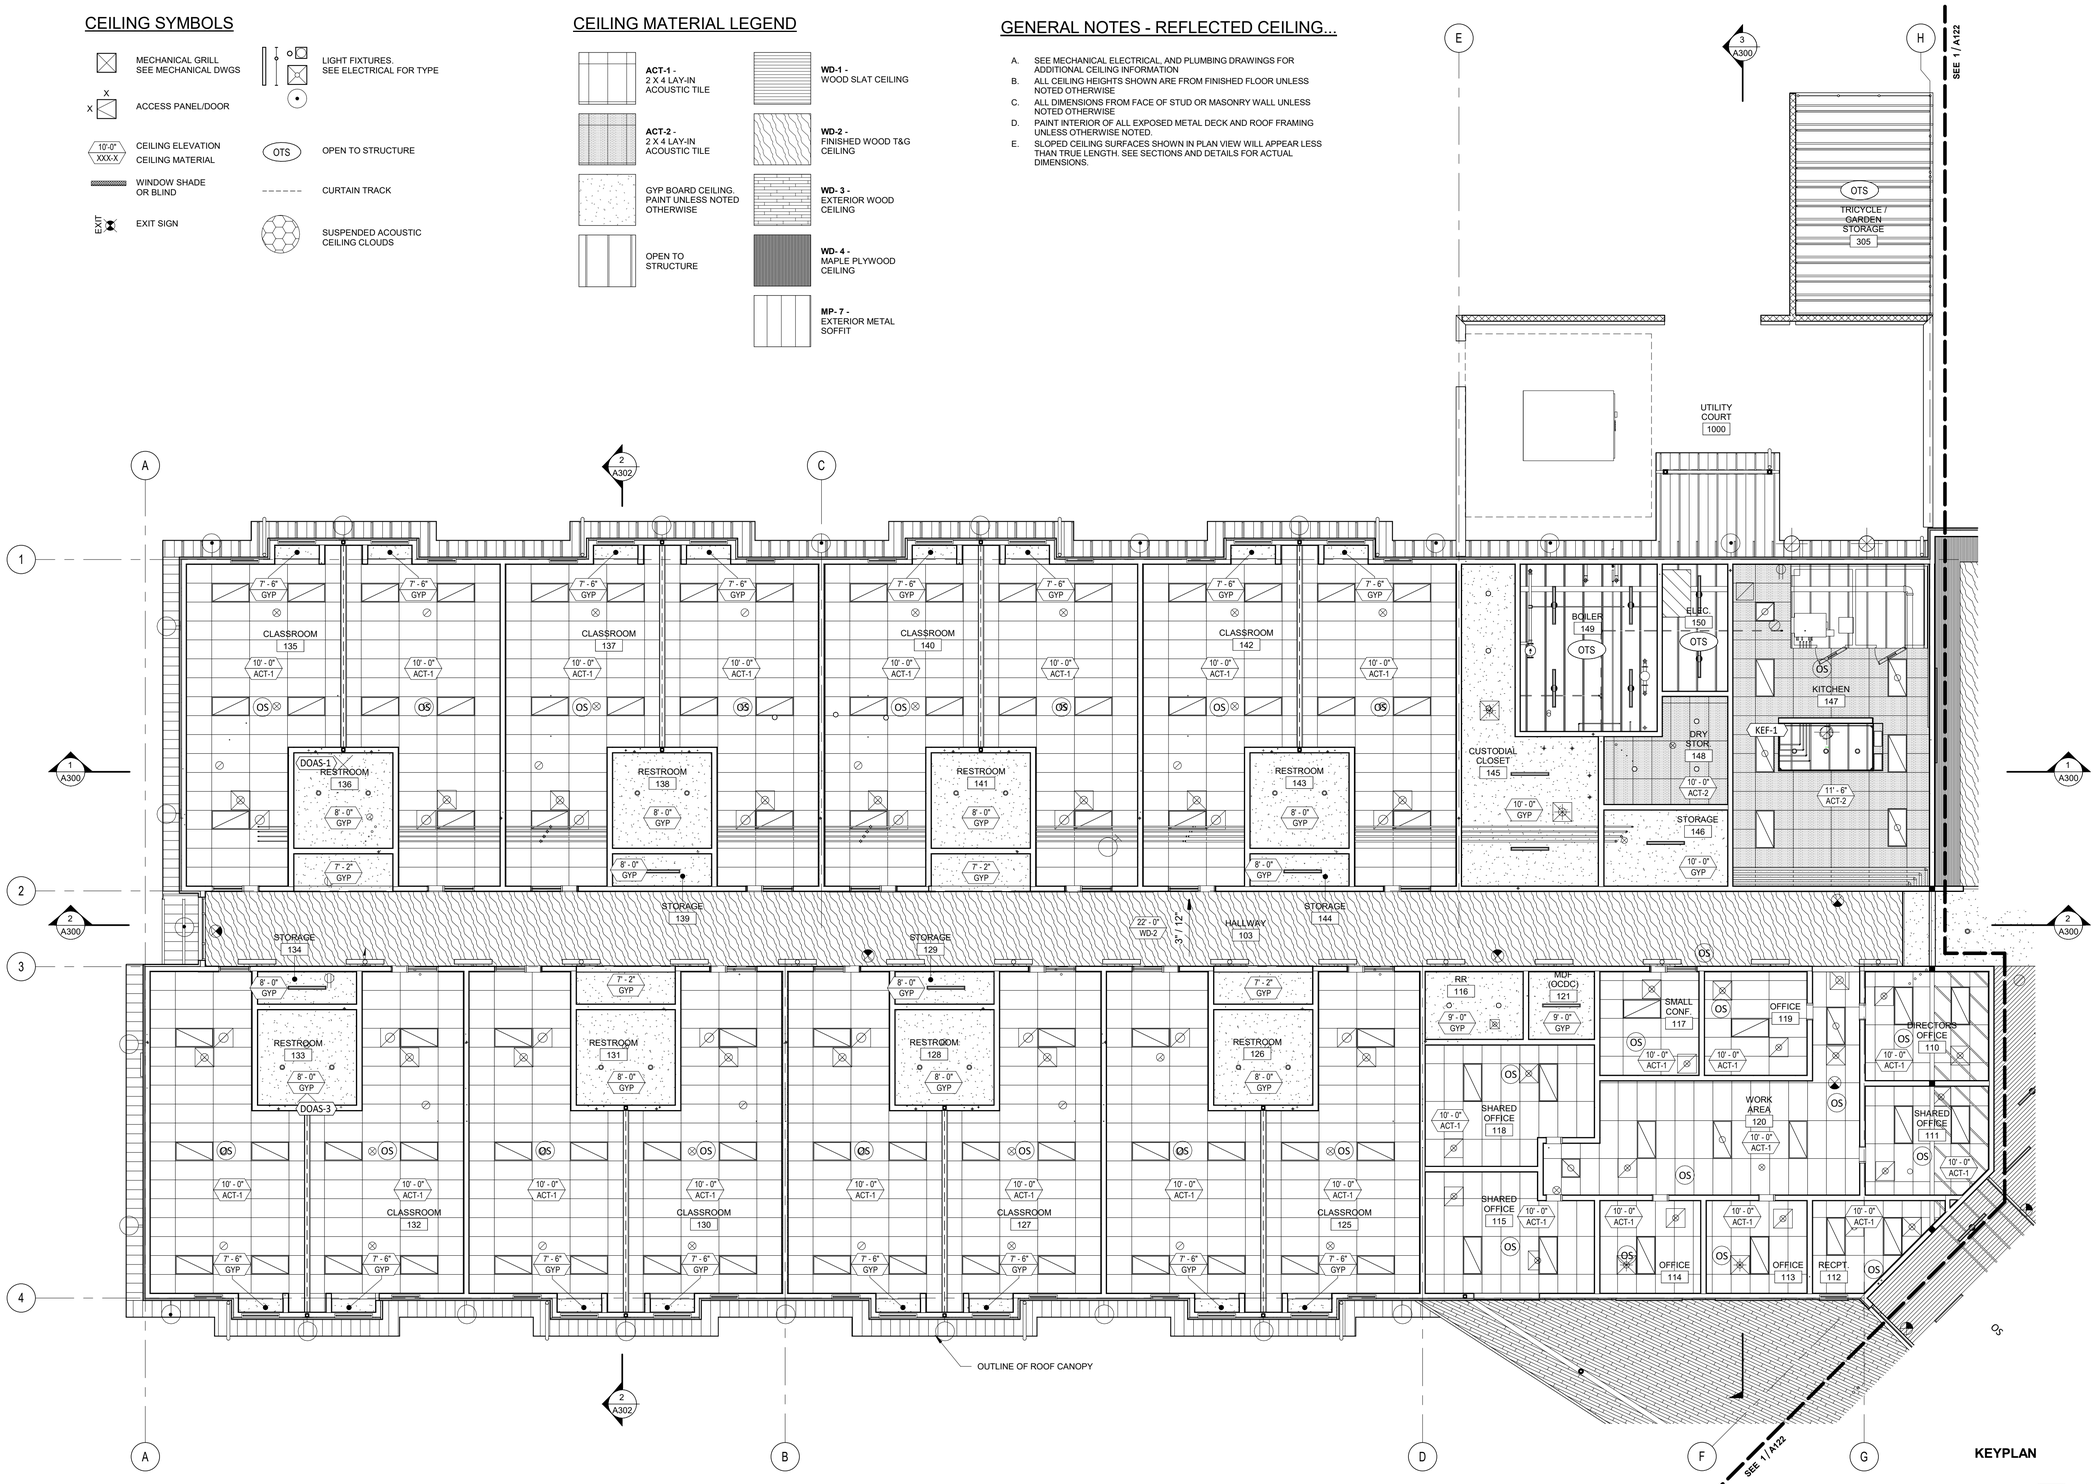

1 REFLECTED CEILING PLAN - SECTOR A

1/8" = 1'-0"

PRINTED ON: 8/5/2025 10:41:43 AM FROM FILE: C:\Users\twiek\Documents\2331_KCC Child Care_Arch_Bldg_23_50CD_current_tiedkPF5J.rvt
SCALE OF 11 x 17 SHEETS IS HALF OF SCALE INDICATED

PIVOT ARCHITECTURE

REGISTERED ARCHITECT 6619 JOHN STAPLETON EUGENE, OREGON STATE OF OREGON

BID AND PERMIT SET

KLAMATH COMMUNITY COLLEGE
CHILDCARE LEARNING CENTER

PROJECT #: 2331.00
KLAMATH COMMUNITY COLLEGE
7390 S. 6TH ST. KLAMATH FALLS, OR 97603

SHEET TITLE:
REFLECTED CEILING PLAN - SECTOR A


REVISIONS:

#	DESCRP.	DATE

ISSUE DATE: 08/01/2025

A121

© 2025 PIVOT ARCHITECTURE

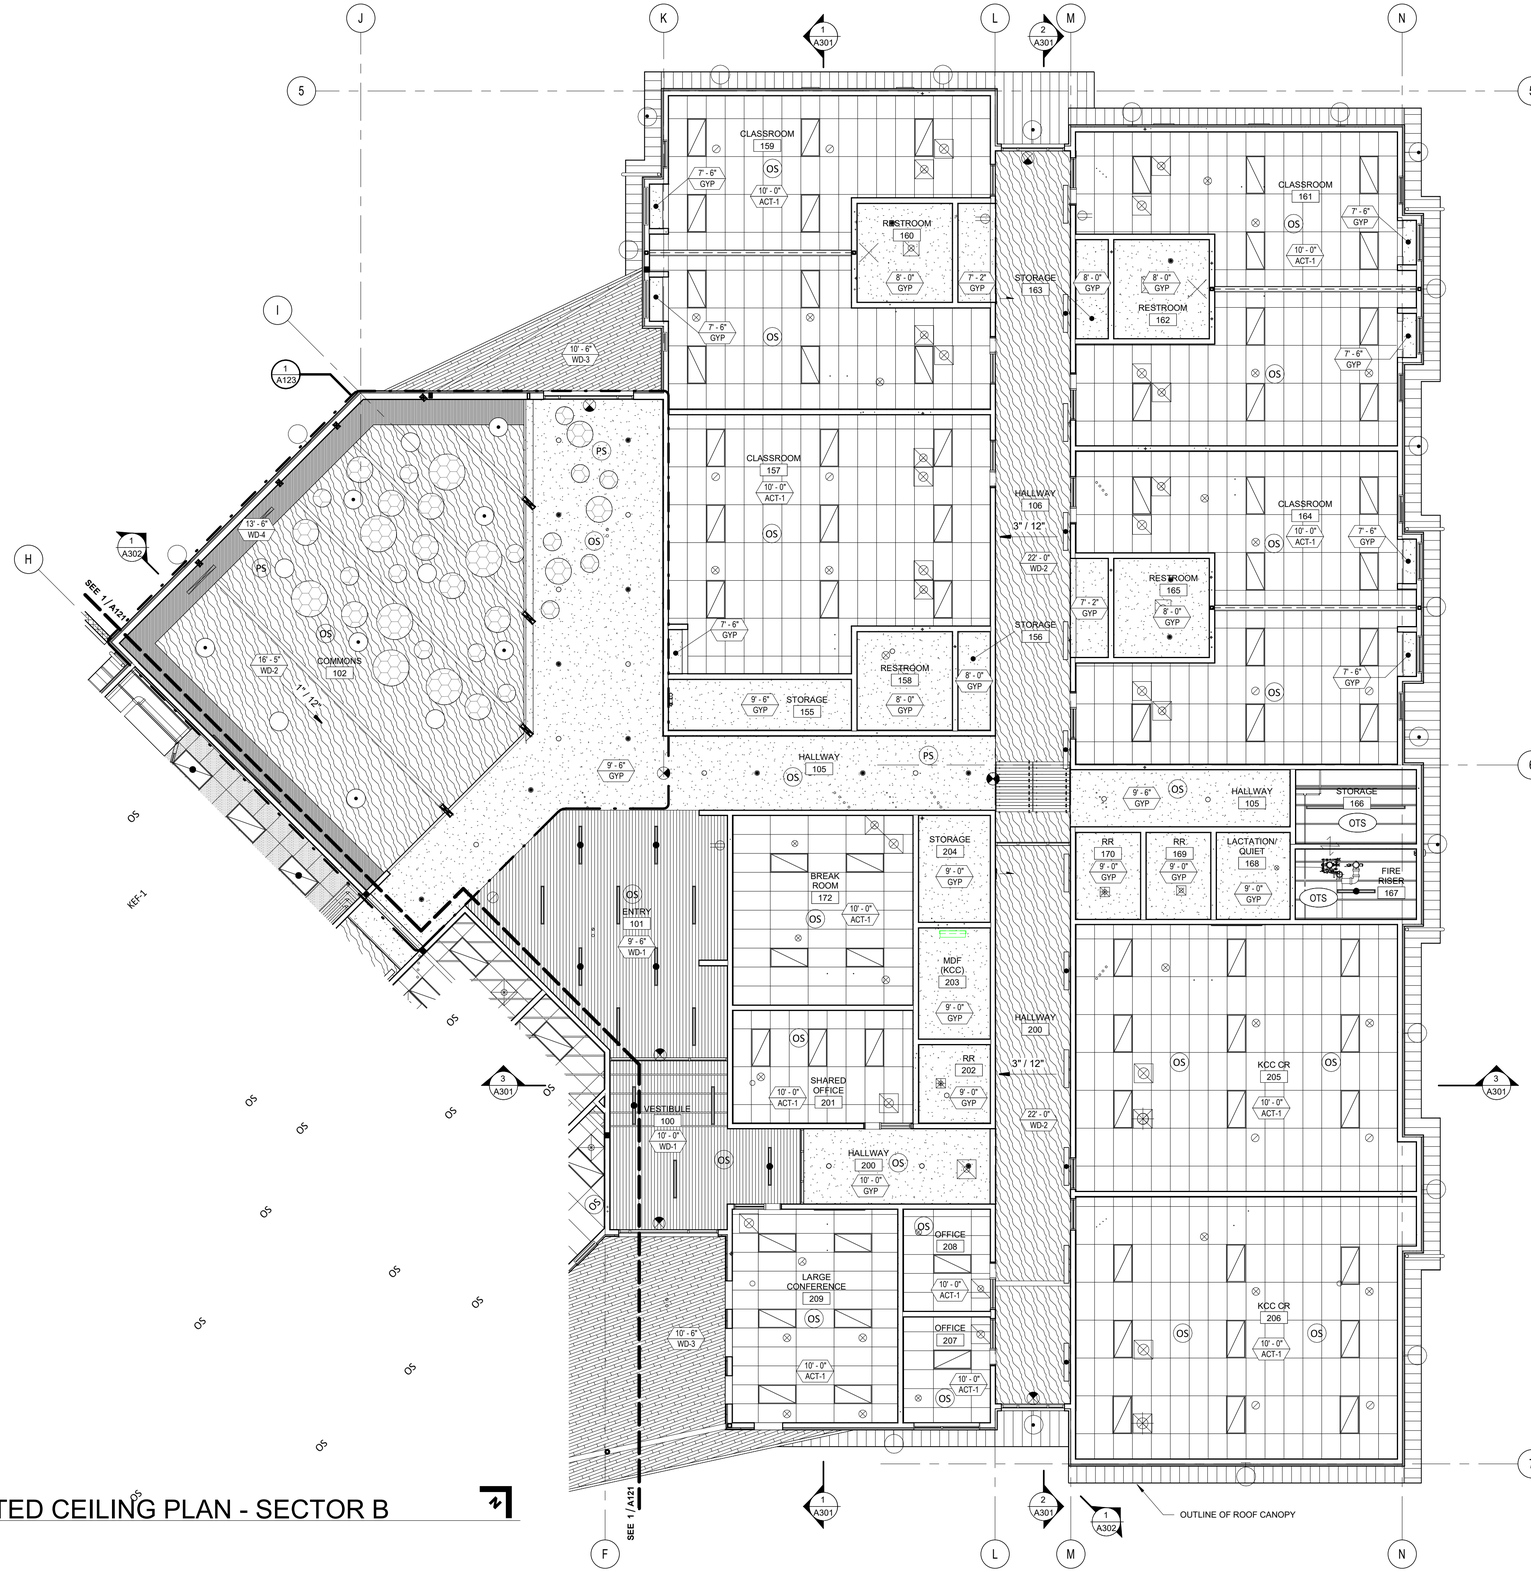

1 REFLECTED CEILING PLAN - SECTOR B

1/8" = 1'-0"

GENERAL NOTES - REFLECTED CEILING...

A. SEE MECHANICAL ELECTRICAL, AND PLUMBING DRAWINGS FOR ADDITIONAL CEILING INFORMATION
B. ALL CEILING HEIGHTS SHOWN ARE FROM FINISHED FLOOR UNLESS NOTED OTHERWISE
C. ALL DIMENSIONS FROM FACE OF STUD OR MASONRY WALL UNLESS NOTED OTHERWISE
D. PAINT INTERIOR OF ALL EXPOSED METAL DECK AND ROOF FRAMING UNLESS OTHERWISE NOTED.
E. SLOPED CEILING SURFACES SHOWN IN PLAN VIEW WILL APPEAR LESS THAN TRUE LENGTH. SEE SECTIONS AND DETAILS FOR ACTUAL DIMENSIONS.

00_KEYNOTES - SPECIFICATION

KEYNOTES

CEILING MATERIAL LEGEND


- **ACT-1** - 2 X 4 LAY-IN ACOUSTIC TILE
- **ACT-2** - 2 X 4 LAY-IN ACOUSTIC TILE
- GYP BOARD CEILING. PAINT UNLESS NOTED OTHERWISE
- OPEN TO STRUCTURE
- **WD-1** - WOOD SLAT CEILING
- **WD-2** - FINISHED WOOD T&G CEILING
- **WD- 3** - EXTERIOR WOOD CEILING
- **WD- 4** - MAPLE PLYWOOD CEILING
- **MP- 7** - EXTERIOR METAL SOFFIT

CEILING SYMBOLS

- MECHANICAL GRILL SEE MECHANICAL DWGS
- ACCESS PANEL/DOOR
- CEILING ELEVATION / CEILING MATERIAL
- WINDOW SHADE OR BLIND
- EXIT SIGN
- LIGHT FIXTURES. SEE ELECTRICAL FOR TYPE
- OTS — OPEN TO STRUCTURE
- CURTAIN TRACK
- SUSPENDED ACOUSTIC CEILING CLOUDS

0' 8' 16' 32'

KEYPLAN

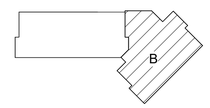

PIVOT ARCHITECTURE

REGISTERED ARCHITECT 6619 JOHN STAPLETON EUGENE, OREGON STATE OF OREGON

BID AND PERMIT SET

KLAMATH COMMUNITY COLLEGE
CHILDCARE LEARNING CENTER

PROJECT #: 2331.00
KLAMATH COMMUNITY COLLEGE
7390 S. 6TH ST KLAMATH FALLS, OR 97603

SHEET TITLE:
REFLECTED CEILING PLAN - SECTOR B

REVISIONS:


#	DESCRP.	DATE

ISSUE DATE: 08/01/2025

A122

PRINTED ON: 8/5/2025 10:41:49 AM FROM FILE: C:\Users\kleek\Documents\2331_KCC Child Care_Arch_Bldg_23_50CD_current_kleek8P7SJ.rvt
SCALE OF 11 x 17 SHEETS IS HALF OF SCALE INDICATED

© 2025 PIVOT ARCHITECTURE

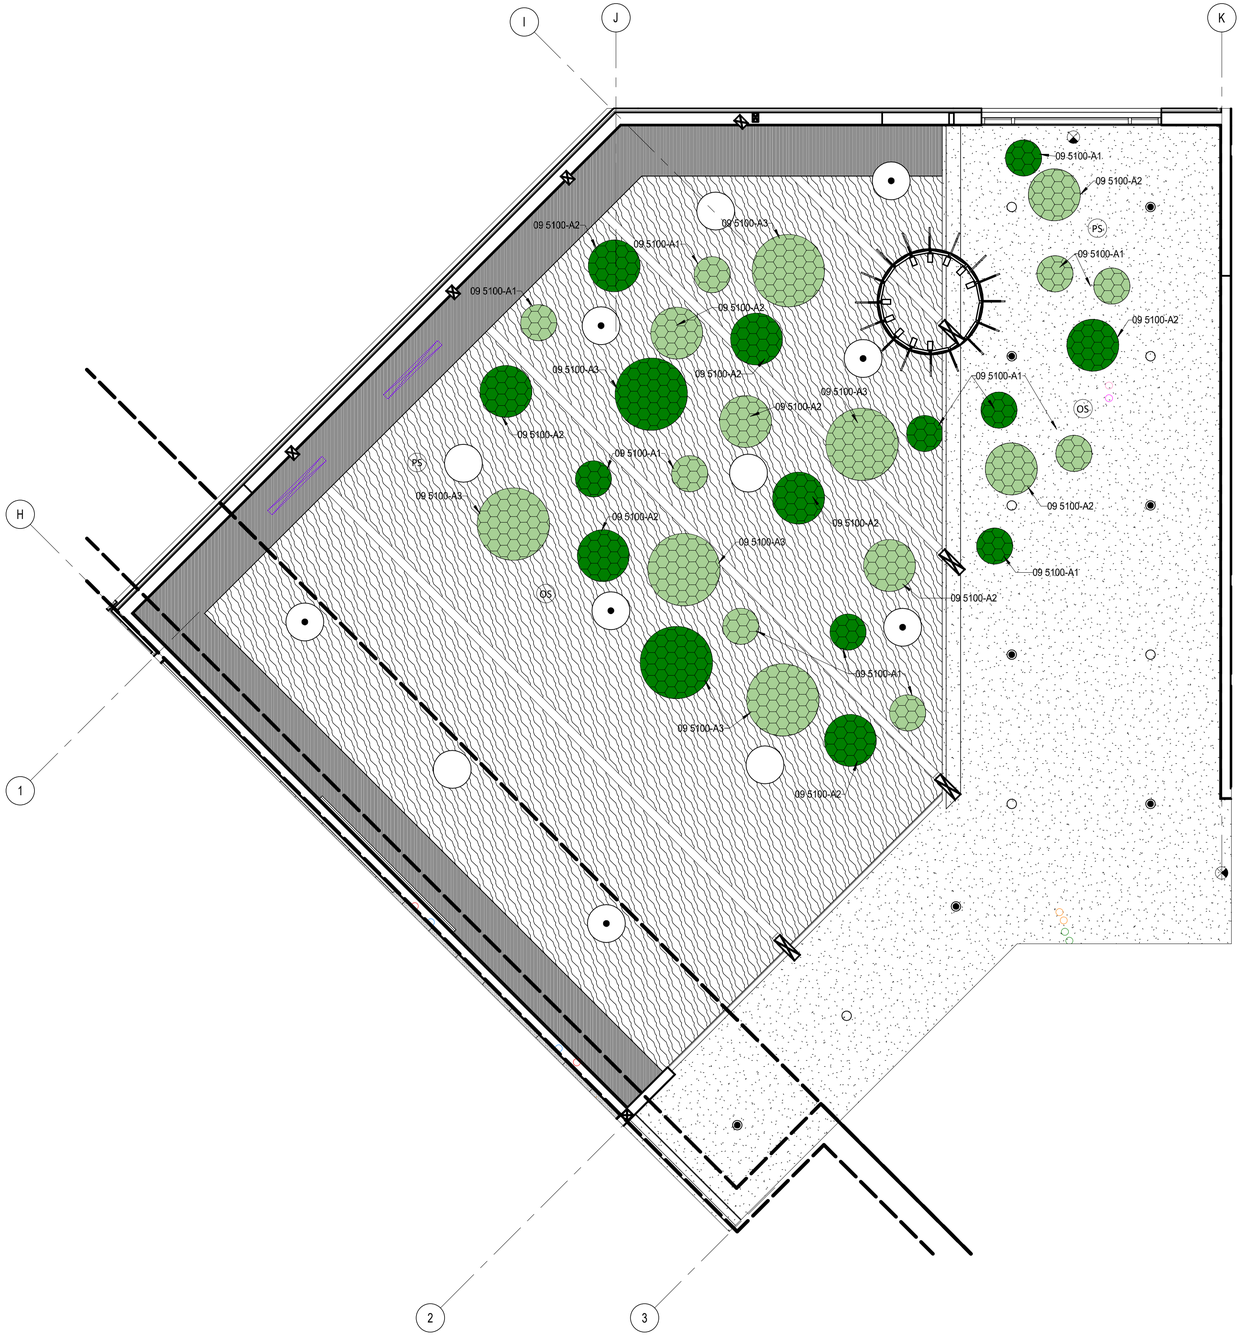

1 REFLECTED CEILING PLAN - COMMONS

1/4" = 1'-0"

GENERAL NOTES - REFLECTED CEILING...

A. SEE MECHANICAL ELECTRICAL, AND PLUMBING DRAWINGS FOR ADDITIONAL CEILING INFORMATION
B. ALL CEILING HEIGHTS SHOWN ARE FROM FINISHED FLOOR UNLESS NOTED OTHERWISE
C. ALL DIMENSIONS FROM FACE OF STUD OR MASONRY WALL UNLESS NOTED OTHERWISE
D. PAINT INTERIOR OF ALL EXPOSED METAL DECK AND ROOF FRAMING UNLESS OTHERWISE NOTED.
E. SLOPED CEILING SURFACES SHOWN IN PLAN VIEW WILL APPEAR LESS THAN TRUE LENGTH. SEE SECTIONS AND DETAILS FOR ACTUAL DIMENSIONS.

00_KEYNOTES - SPECIFICATION

09 5100-A1
09 5100-A2
09 5100-A3

KEYNOTES

ACOUSTIC MATERIAL LEGEND


KIREI - PISTACHIO (ACC-1)

KIREI - VINEYARD (ACC-2)

CEILING SYMBOLS

- MECHANICAL GRILL SEE MECHANICAL DWGS
- ACCESS PANEL/DOOR
- CEILING ELEVATION 10'-0" / CEILING MATERIAL XXX-X
- WINDOW SHADE OR BLIND
- EXIT SIGN
- LIGHT FIXTURES. SEE ELECTRICAL FOR TYPE
- OPEN TO STRUCTURE (OTS)
- CURTAIN TRACK
- SUSPENDED ACOUSTIC CEILING CLOUDS

KEYPLAN

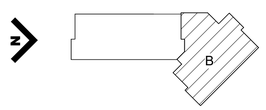

PIVOT ARCHITECTURE

REGISTERED ARCHITECT 6619 JOHN STAPLETON EUGENE, OREGON STATE OF OREGON

BID AND PERMIT SET

KLAMATH COMMUNITY COLLEGE
CHILDCARE LEARNING CENTER

PROJECT #: 2331.00
KLAMATH COMMUNITY COLLEGE
7390 S. 6TH ST. KLAMATH FALLS, OR 97603

SHEET TITLE:
REFLECTED CEILING PLAN - COMMONS ACOUSTIC CLOUDS

REVISIONS:


#	DESCRP.	DATE

ISSUE DATE: 08/01/2025

A123

PRINTED ON: 8/5/2025 10:41:56 AM FROM FILE: C:\Users\kesk\Documents\2331_KCC Child Care_Arch_Bldg_23_50CD_current_kesk9P75J.rvt
SCALE OF 11 x 17 SHEETS IS HALF OF SCALE INDICATED

© 2025 PIVOT ARCHITECTURE

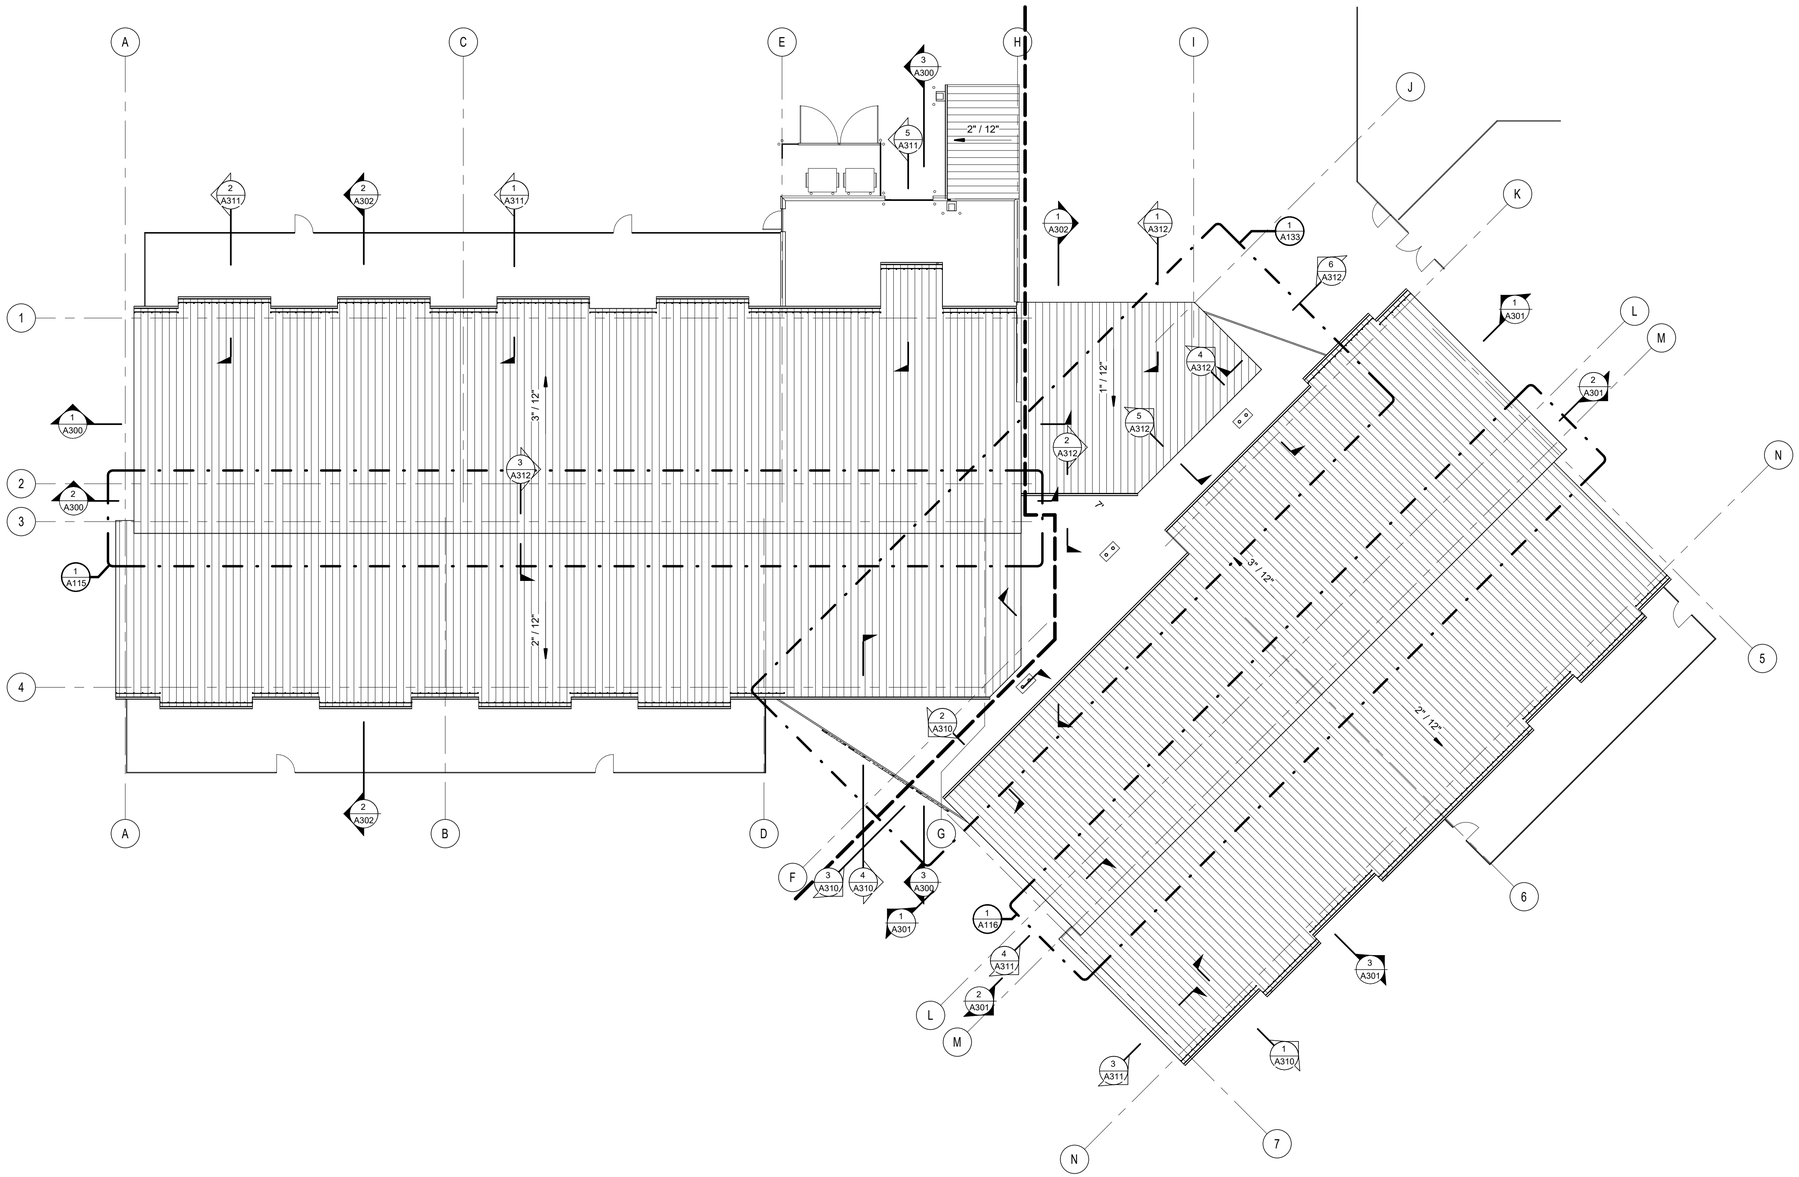

1 OVERALL - ROOF PLAN
1/16" = 1'-0"

GENERAL NOTES - ROOF PLANS

A. REFER TO MECHANICAL, ELECTRICAL AND PLUMBING DRAWINGS FOR SIZE AND LOCATIONS OF ALL THROUGH ROOF PENETRATIONS. FLASH NEW PENETRATIONS TO ROOF IN ACCORDANCE WITH ROOFING MANUFACTURER'S STANDARD DETAILS.

B. FALL ARREST SYSTEM SHOWN IS SCHEMATIC. FINAL SYSTEM MAY VARY BASED ON DESIGN BY THE CONTRACTOR. SEE SPECIFICATIONS FOR DESIGN-BUILD REQUIRMENTS.

00 KEYNOTES - SPECIFICATION

KEYNOTES

ROOF ASSEMBLY LEGEND:

POLYVINYL CHLORIDE (PVC) ROOF ASSEMBLY

- SINGLE-PLY PVC MEMBRANE
- 1/2" COVER BOARD
- R-30 RIGID INSULATION
- VAPOR BARRIER
- 3/4" PLYWOOD SHEATHING
- STRUCTURAL MEMBER


METAL ROOF PANELS ROOF ASSEMBLY (FIXED PATTERN)

- STANDING SEAM PANELS
- SELF-ADHERED WATERPROOF MEMBRANE
- 1/2" COVER BOARD
- R-30 RIGID INSULATION
- VAPOR BARRIER
- 3/4" PLYWOOD SHEATHING
- STRUCTURAL MEMBER

STORAGE METAL ROOF PANELS ROOF ASSEMBLY (FIXED PATTERN)

- STANDING SEAM PANELS
- STRUCTURAL MEMBER

KEYPLAN

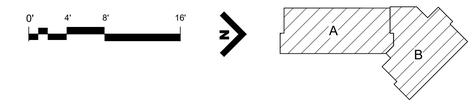

PIVOT ARCHITECTURE

REGISTERED ARCHITECT 6619 JOHN STAPLETON EUGENE, OREGON STATE OF OREGON

BID AND PERMIT SET

KLAMATH COMMUNITY COLLEGE
CHILDCARE LEARNING CENTER

PROJECT #: 2331.00
KLAMATH COMMUNITY COLLEGE
7390 S. 6TH ST. KLAMATH FALLS, OR 97603

SHEET TITLE:
OVERALL ROOF PLAN

REVISIONS:

#	DESCRP.	DATE

ISSUE DATE: 08/01/2025

A130

PRINTED ON: 8/5/2025 10:41:59 AM FROM FILE: C:\Users\kess\Documents\2331_KCC Child Care_Arch_Bldg_23_50CD_current_kess\$PT5J.rvt
SCALE OF 11 x 17 SHEETS IS HALF OF SCALE INDICATED

© 2025 PIVOT ARCHITECTURE

GENERAL NOTES - ROOF PLANS

A. REFER TO MECHANICAL, ELECTRICAL AND PLUMBING DRAWINGS FOR SIZE AND LOCATIONS OF ALL THROUGH ROOF PENETRATIONS. FLASH NEW PENETRATIONS TO ROOF IN ACCORDANCE WITH ROOFING MANUFACTURER'S STANDARD DETAILS.

B. FALL ARREST SYSTEM SHOWN IS SCHEMATIC. FINAL SYSTEM MAY VARY BASED ON DESIGN BY THE CONTRACTOR. SEE SPECIFICATIONS FOR DESIGN-BUILD REQUIRMENTS.

00 KEYNOTES - SPECIFICATION

KEYNOTES

ROOF ASSEMBLY LEGEND:

POLYVINYL CHLORIDE (PVC) ROOF ASSEMBLY


- SINGLE-PLY PVC MEMBRANE
- 1/2" COVER BOARD
- R-30 RIGID INSULATION
- VAPOR BARRIER
- 3/4" PLYWOOD SHEATHING
- STRUCTURAL MEMBER

METAL ROOF PANELS ROOF ASSEMBLY (FIXED PATTERN)

- STANDING SEAM PANELS
- SELF-ADHERED WATERPROOF MEMBRANE
- 1/2" COVER BOARD
- R-30 RIGID INSULATION
- VAPOR BARRIER
- 3/4" PLYWOOD SHEATHING
- STRUCTURAL MEMBER

STORAGE METAL ROOF PANELS ROOF ASSEMBLY (FIXED PATTERN)

- STANDING SEAM PANELS
- STRUCTURAL MEMBER

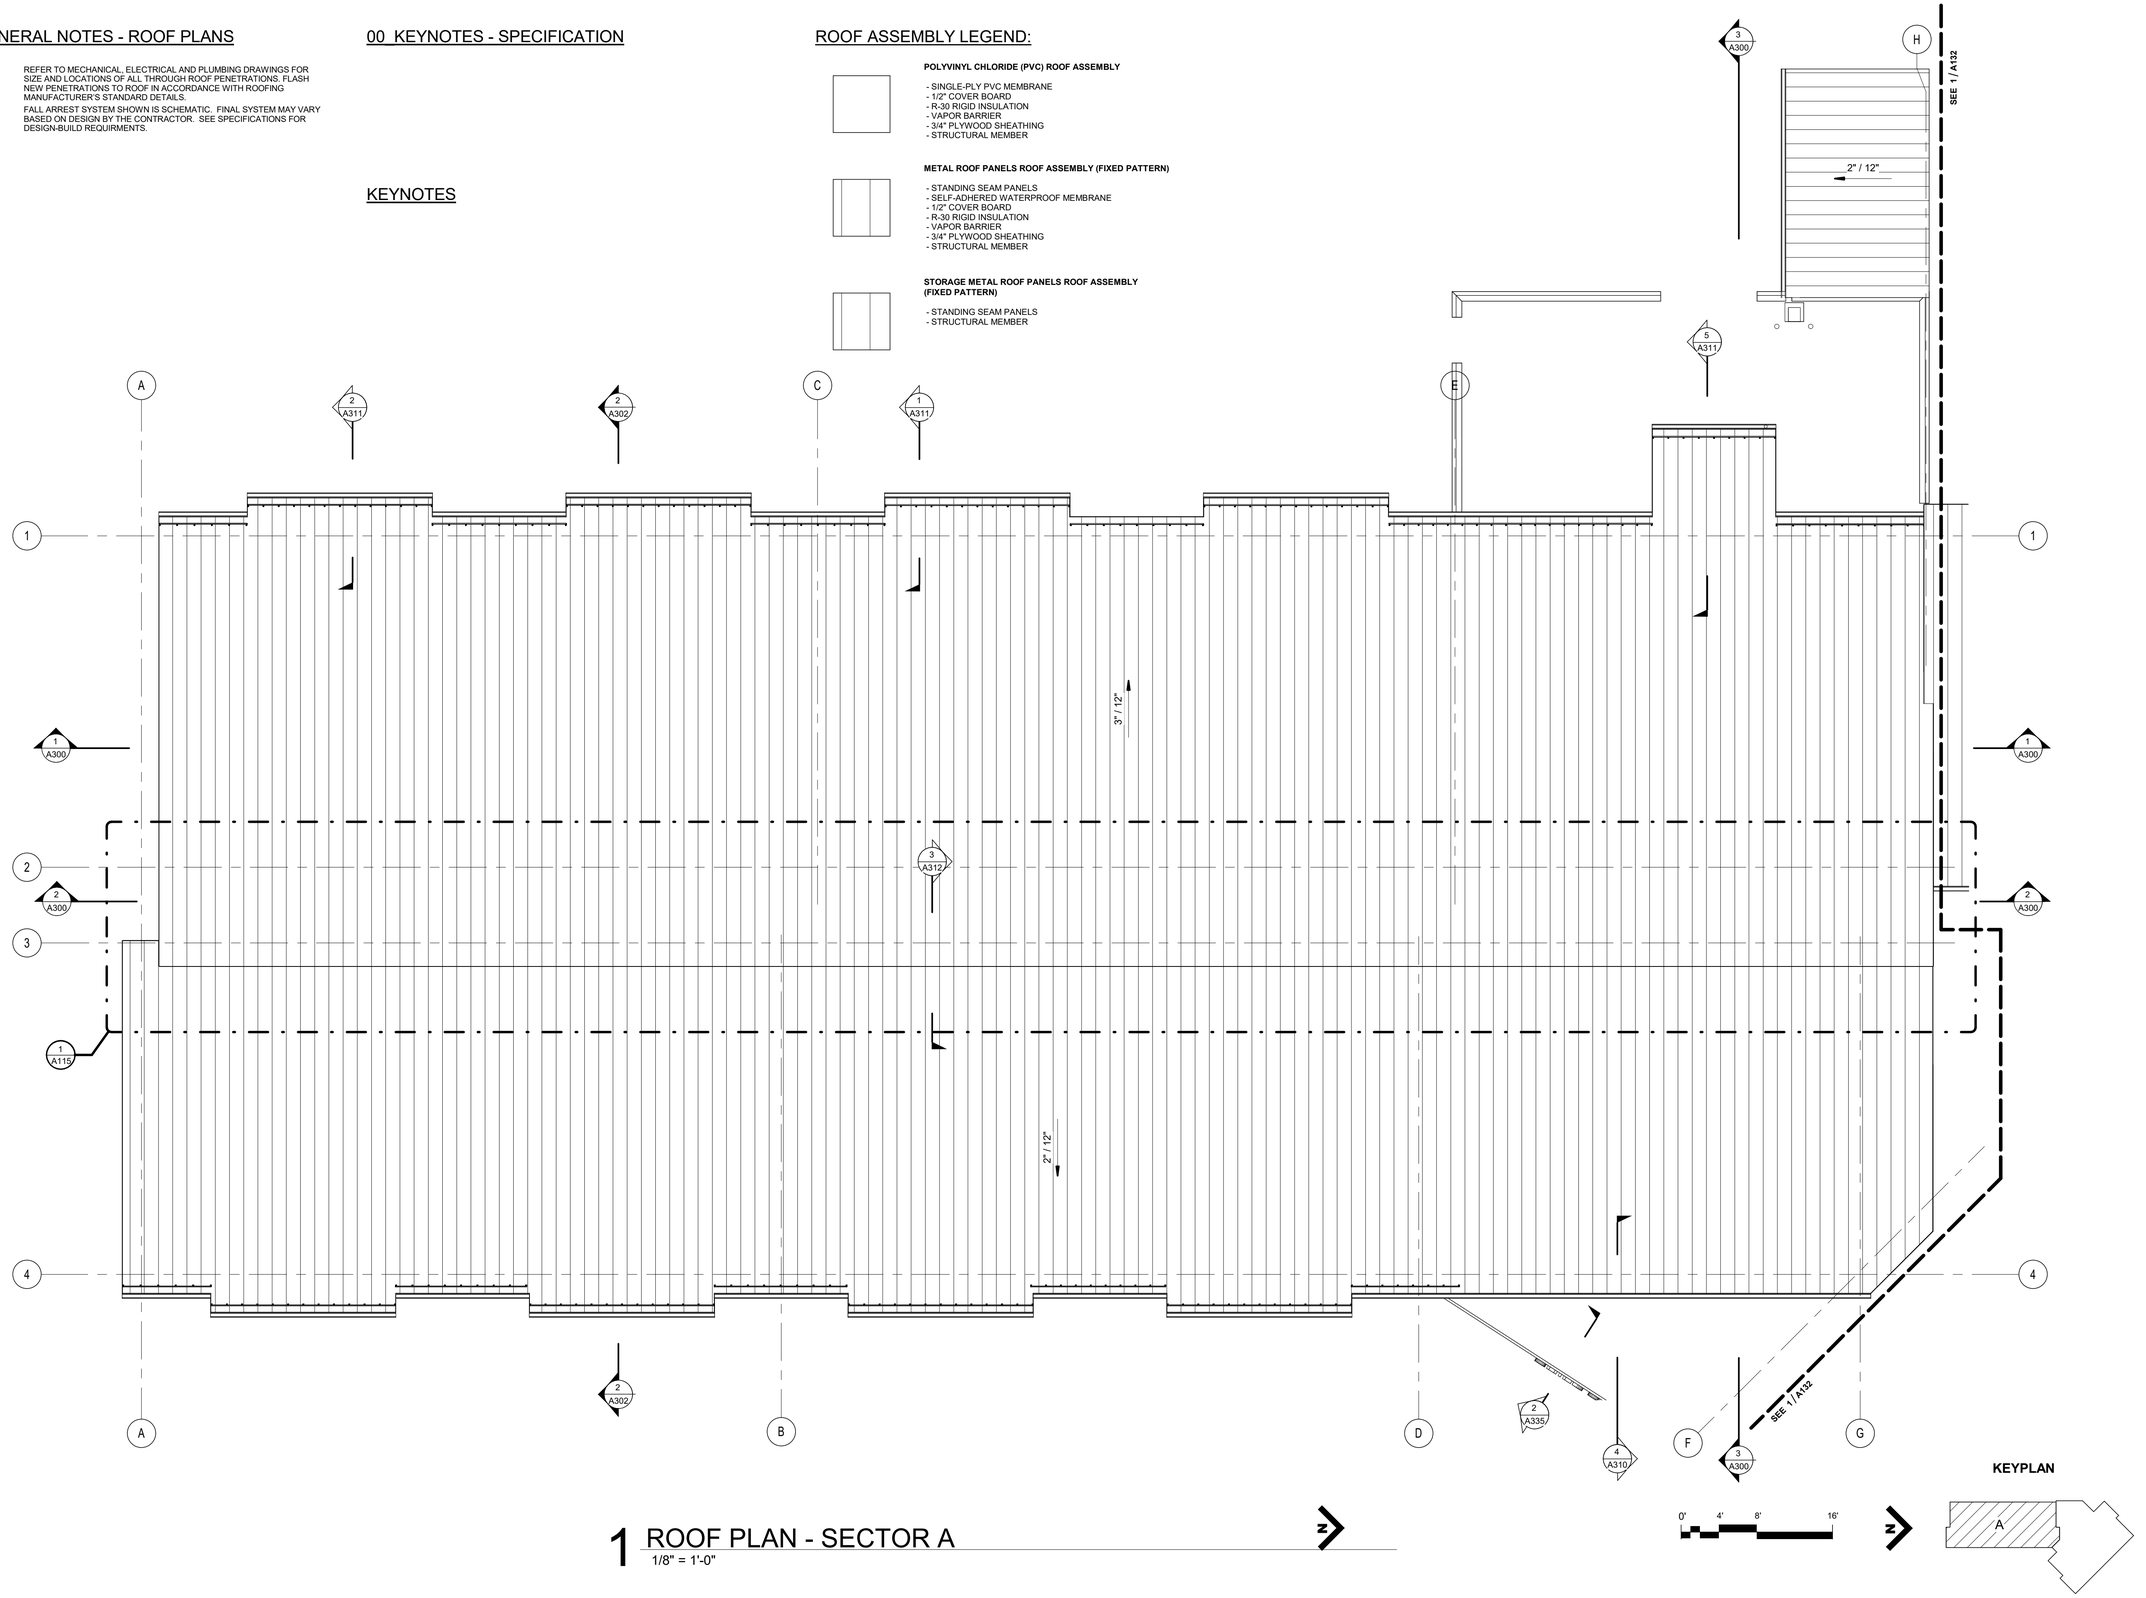

1 ROOF PLAN - SECTOR A
1/8" = 1'-0"

PRINTED ON: 8/5/2025 10:42:01 AM FROM FILE: C:\Users\tkeel\Documents\2331_KCC Child Care_Arch_Bldg_23_50CD_current_tkeel9PT5J.rvt
SCALE OF 11 x 17 SHEETS IS HALF OF SCALE INDICATED

PIVOT ARCHITECTURE

REGISTERED ARCHITECT 6619 JOHN STAPLETON EUGENE, OREGON STATE OF OREGON

BID AND PERMIT SET

KLAMATH COMMUNITY COLLEGE
CHILDCARE LEARNING CENTER

PROJECT #: 2331.00
KLAMATH COMMUNITY COLLEGE
7390 S. 6TH ST. KLAMATH FALLS, OR 97603

SHEET TITLE:
ROOF PLAN - SECTOR A


REVISIONS:

#	DESCRP.	DATE

ISSUE DATE: 08/01/2025

A131

© 2025 PIVOT ARCHITECTURE

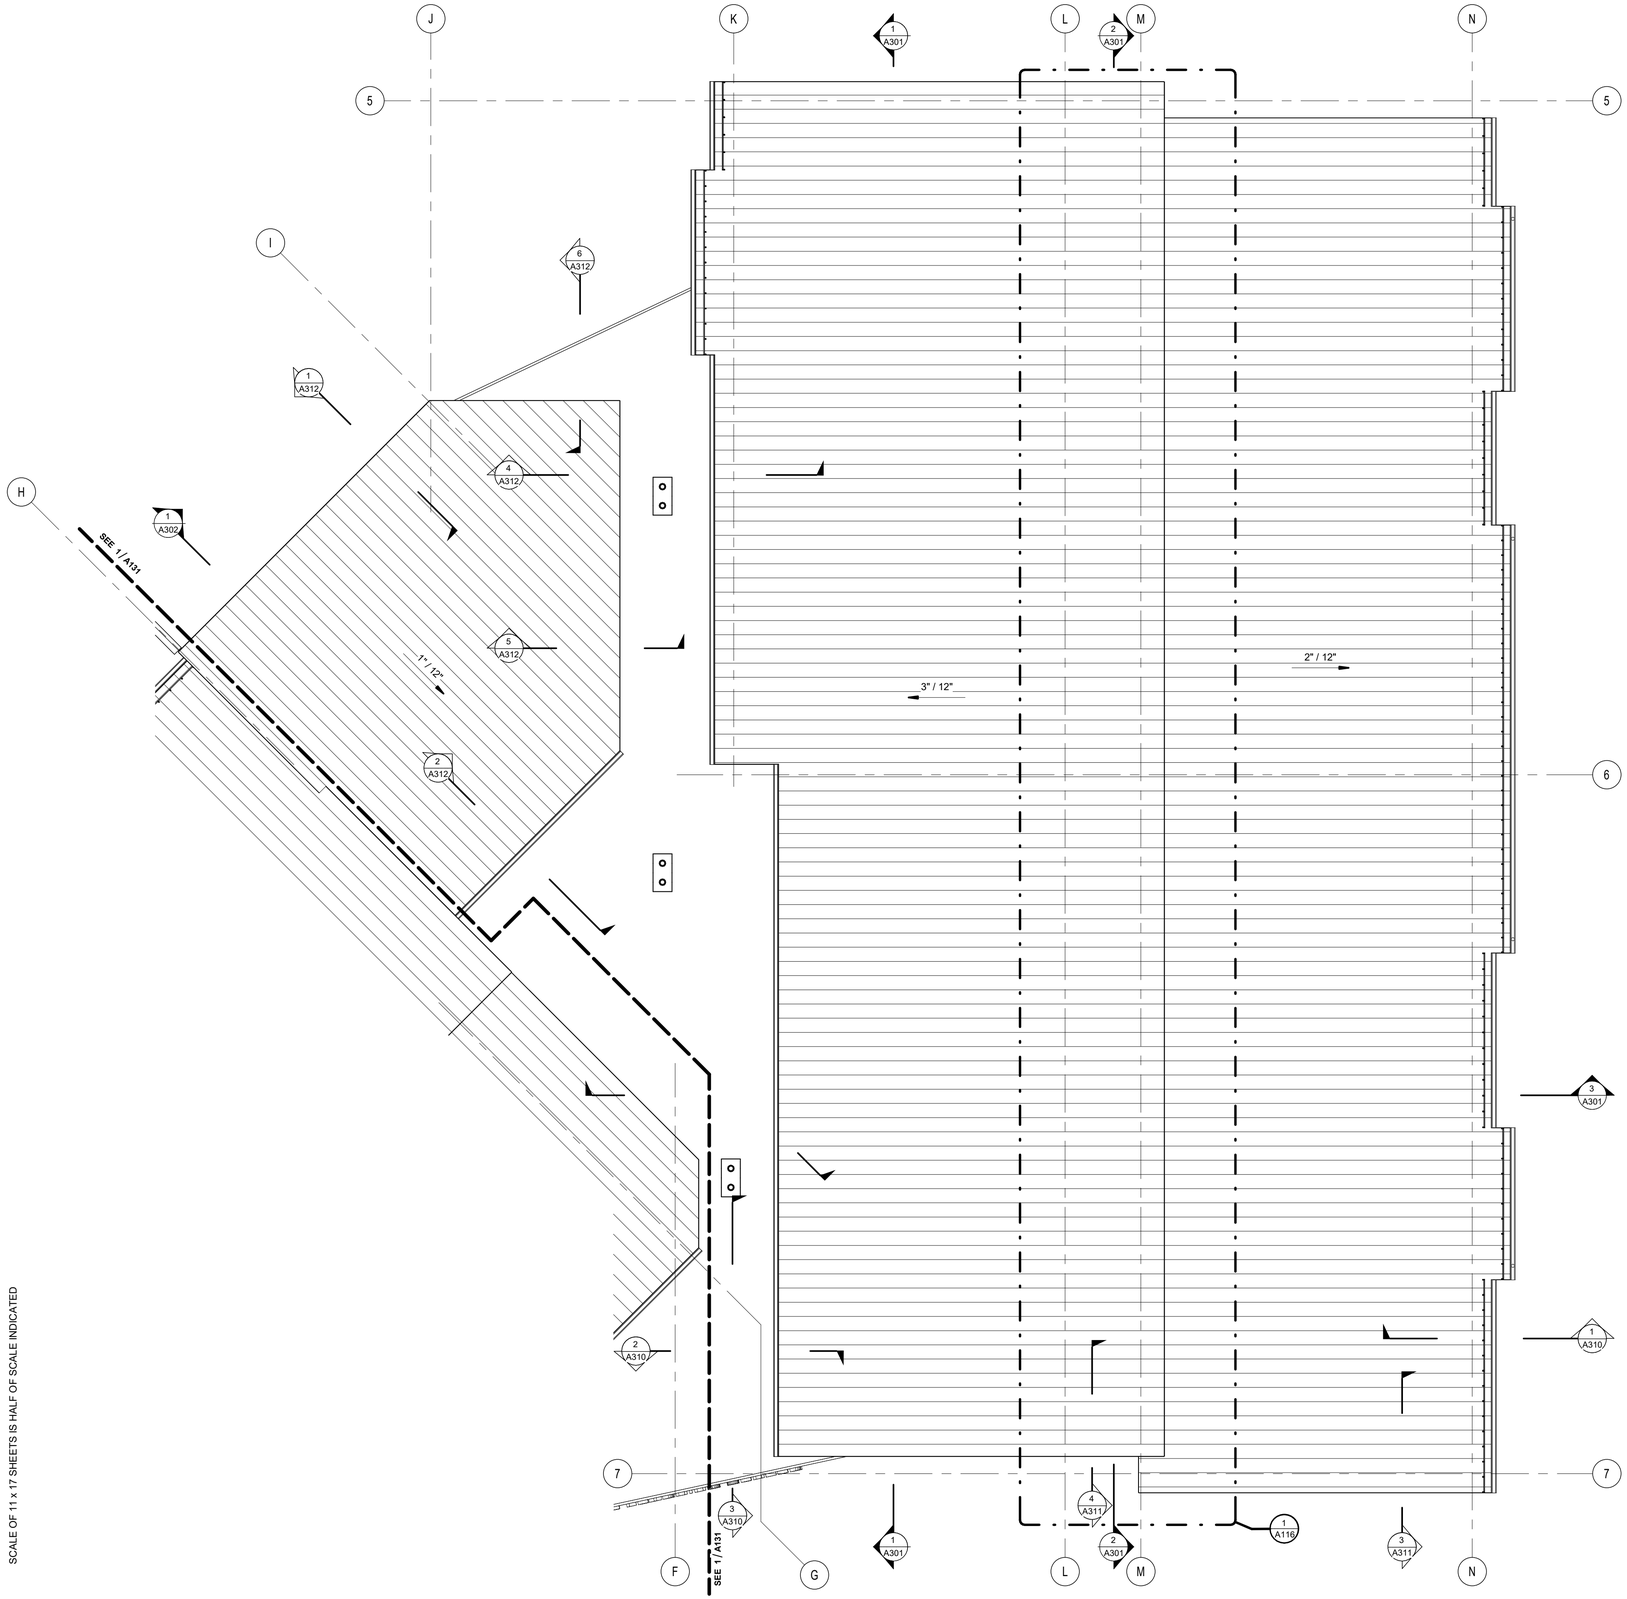

GENERAL NOTES - ROOF PLANS

A. REFER TO MECHANICAL, ELECTRICAL AND PLUMBING DRAWINGS FOR SIZE AND LOCATIONS OF ALL THROUGH ROOF PENETRATIONS. FLASH NEW PENETRATIONS TO ROOF IN ACCORDANCE WITH ROOFING MANUFACTURER'S STANDARD DETAILS.

B. FALL ARREST SYSTEM SHOWN IS SCHEMATIC. FINAL SYSTEM MAY VARY BASED ON DESIGN BY THE CONTRACTOR. SEE SPECIFICATIONS FOR DESIGN-BUILD REQUIRMENTS.

00 KEYNOTES - SPECIFICATION

KEYNOTES

ROOF ASSEMBLY LEGEND:

POLYVINYL CHLORIDE (PVC) ROOF ASSEMBLY

- SINGLE-PLY PVC MEMBRANE
- 1/2" COVER BOARD
- R-30 RIGID INSULATION
- VAPOR BARRIER
- 3/4" PLYWOOD SHEATHING
- STRUCTURAL MEMBER

METAL ROOF PANELS ROOF ASSEMBLY (FIXED PATTERN)

- STANDING SEAM PANELS
- SELF-ADHERED WATERPROOF MEMBRANE
- 1/2" COVER BOARD
- R-30 RIGID INSULATION
- VAPOR BARRIER
- 3/4" PLYWOOD SHEATHING
- STRUCTURAL MEMBER

STORAGE METAL ROOF PANELS ROOF ASSEMBLY (FIXED PATTERN)


- STANDING SEAM PANELS
- STRUCTURAL MEMBER

1 ROOF PLAN - SECTOR B

1/8" = 1'-0"

KEYPLAN

0' 4' 8' 16'

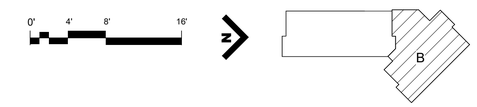

PIVOT ARCHITECTURE

REGISTERED ARCHITECT 6619 JOHN STAPLETON EUGENE, OREGON STATE OF OREGON

BID AND PERMIT SET

KLAMATH COMMUNITY COLLEGE
CHILDCARE LEARNING CENTER

PROJECT #: 2331.00
KLAMATH COMMUNITY COLLEGE
7390 S. 6TH ST. KLAMATH FALLS, OR 97603

SHEET TITLE:
ROOF PLAN - SECTOR B

REVISIONS:

#	DESCRP.	DATE


ISSUE DATE: 08/01/2025

A132

PRINTED ON: 8/5/2025 10:42:02 AM FROM FILE: C:\Users\kwick\Documents\2331_KCC Child Care_Arch_Bldg_23_50CD_current_kwick$PT5J.rvt

SCALE OF 11 x 17 SHEETS IS HALF OF SCALE INDICATED

© 2025 PIVOT ARCHITECTURE

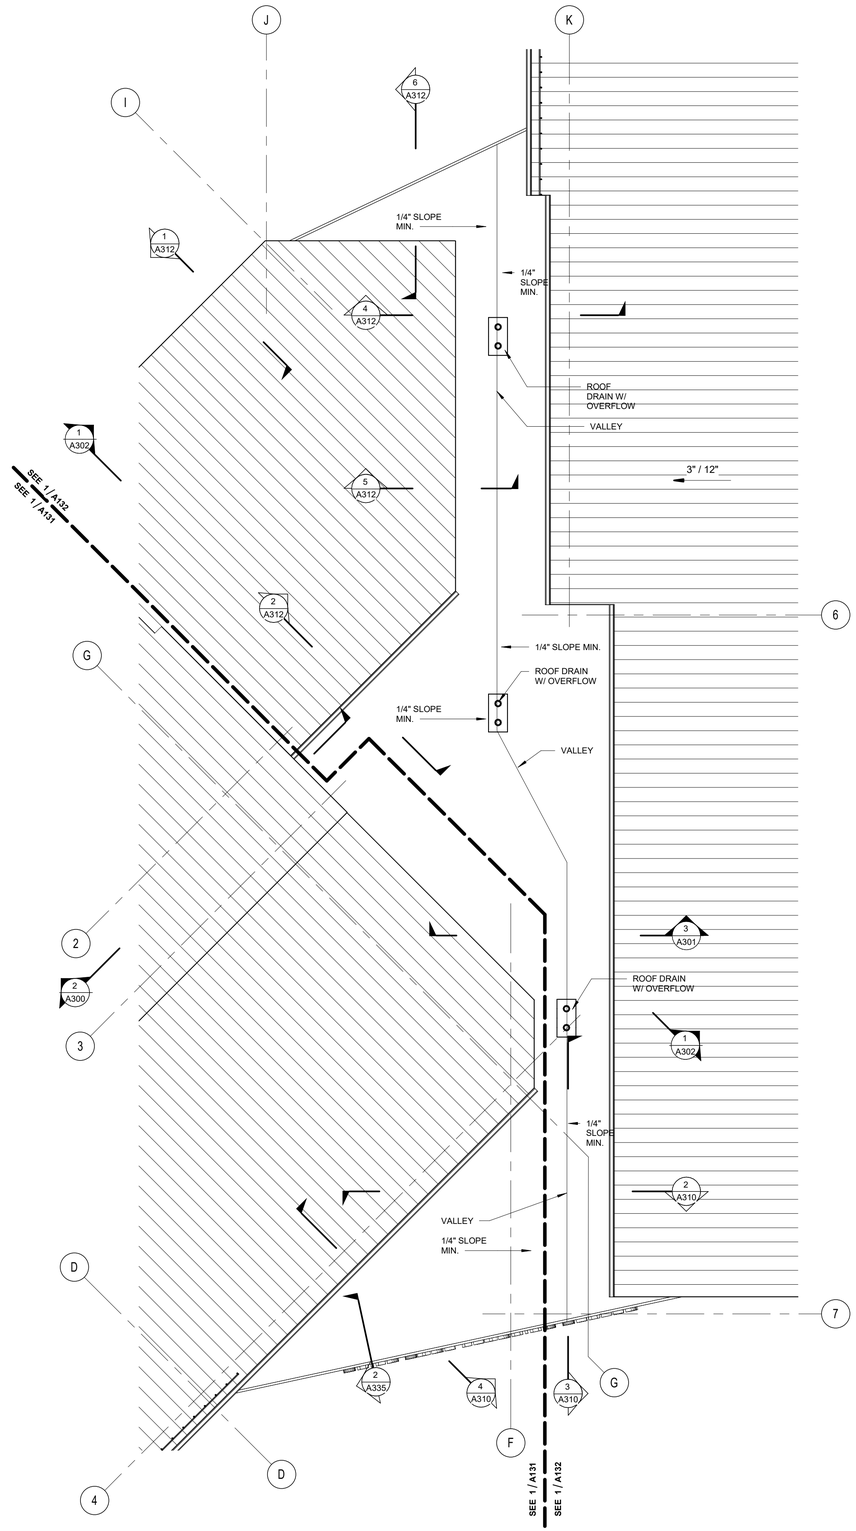

1 ROOF PLAN - PVC
1/8" = 1'-0"

GENERAL NOTES - ROOF PLANS

A. REFER TO MECHANICAL, ELECTRICAL AND PLUMBING DRAWINGS FOR SIZE AND LOCATIONS OF ALL THROUGH ROOF PENETRATIONS. FLASH NEW PENETRATIONS TO ROOF IN ACCORDANCE WITH ROOFING MANUFACTURER'S STANDARD DETAILS.

B. FALL ARREST SYSTEM SHOWN IS SCHEMATIC. FINAL SYSTEM MAY VARY BASED ON DESIGN BY THE CONTRACTOR. SEE SPECIFICATIONS FOR DESIGN-BUILD REQUIRMENTS.

00 KEYNOTES - SPECIFICATION

KEYNOTES

ROOF ASSEMBLY LEGEND:

POLYVINYL CHLORIDE (PVC) ROOF ASSEMBLY

- SINGLE-PLY PVC MEMBRANE
- 1/2" COVER BOARD
- R-30 RIGID INSULATION
- VAPOR BARRIER
- 3/4" PLYWOOD SHEATHING
- STRUCTURAL MEMBER

METAL ROOF PANELS ROOF ASSEMBLY (FIXED PATTERN)


- STANDING SEAM PANELS
- SELF-ADHERED WATERPROOF MEMBRANE
- 1/2" COVER BOARD
- R-30 RIGID INSULATION
- VAPOR BARRIER
- 3/4" PLYWOOD SHEATHING
- STRUCTURAL MEMBER

STORAGE METAL ROOF PANELS ROOF ASSEMBLY (FIXED PATTERN)

- STANDING SEAM PANELS
- STRUCTURAL MEMBER

KEYPLAN

0' 4' 8' 16' N

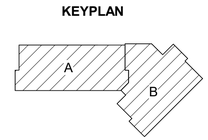

PIVOT ARCHITECTURE

REGISTERED ARCHITECT 6619 JOHN STAPLETON EUGENE, OREGON STATE OF OREGON

BID AND PERMIT SET

KLAMATH COMMUNITY COLLEGE
CHILDCARE LEARNING CENTER

PROJECT #: 2331.00
KLAMATH COMMUNITY COLLEGE
7390 S. 6TH ST. KLAMATH FALLS, OR 97603

SHEET TITLE:
ROOF PLAN - PVC

REVISIONS:

#	DESCRP.	DATE

ISSUE DATE: 08/01/2025

A133

PRINTED ON: 8/5/2025 10:42:04 AM FROM FILE: C:\Users\kwest\Documents\2331_KCC Child Care_Arch_Bldg_23_50CD_current_kwest@PTSJ.rvt
SCALE OF 11 x 17 SHEETS IS HALF OF SCALE INDICATED

© 2025 PIVOT ARCHITECTURE

EXTERIOR FINISH AND MATERIALS LEGEND

ABBV.	DESCRIPTION	ABBV.	DESCRIPTION		
MP-1	METAL PANEL (V)	MP-6	METAL PANEL (FLAT)	SV-1	STONE VENEER
	SPECIFICATION: 07 4213 METAL WALL PANELS TYPE: PRE-FINISHED METAL PANEL PROFILE: CASCADE 9 COLOR: ZINC GREY _ SRI-40 INSTALLATION: VERTICAL		SPECIFICATION: 07 4213 METAL WALL PANELS TYPE: PRE-FINISHED METAL PANEL PROFILE: DOUBLE V-GROOVE (LIFETIME SOFFIT) COLOR: MATTE BLACK _ SRI-23 INSTALLATION: VERTICAL		SPECIFICATION: 04 4313 STONE MASONRY VENEER TYPE: STONE VENEER STYLE: LEDGE COLOR: JUNEAU INSTALLATION: HORIZONTAL
MP-2	METAL PANEL (2X2)	MP-7	METAL PANEL (SOFFIT)	PC-1	PIER CAP
	SPECIFICATION: 07 4213 METAL WALL PANELS TYPE: PRE-FINISHED METAL PANEL PROFILE: C-5 COLOR: ZINC GREY _ SRI-40 INSTALLATION: PER ELEVATION		SPECIFICATION: 07 4293 METAL SOFFIT PANELS TYPE: PRE-FINISHED METAL SOFFIT PANEL PROFILE: VENTED (LIFETIME SOFFIT) COLOR: ZINC GREY _ SRI-40		SPECIFICATION: 04 4313 STONE MASONRY VENEER TYPE: FLAT PIER CAP STYLE: CHISELED EDGE COLOR: TAN
MP-3	METAL PANEL (3X3)	FF-1	FASCIA FLASHING (BLACK)	CMU-1	CMU
	SPECIFICATION: 07 4213 METAL WALL PANELS TYPE: PRE-FINISHED METAL PANEL PROFILE: CT-3 (CR-A) COLOR: ZINC GREY _ SRI-40 INSTALLATION: PER ELEVATION		SPECIFICATION: 07 6213 FABRICATED COPINGS TYPE: PRE-FINISHED METAL FLASHING PROFILE: BENT METAL COLOR: MATTE BLACK _ SRI-23		SPECIFICATION: 04 2223 ARCHITECTURAL CONCRETE UNIT MASONRY TYPE: CONCRETE MASONRY UNIT 8"x8"x16" STYLE: HORIZONTAL STACKED COLOR: LIGHT GREY
MP-4	METAL PANEL (6X6)	FF-2	FASCIA FLASHING (GREY)		
	SPECIFICATION: 07 4213 METAL WALL PANELS TYPE: PRE-FINISHED METAL PANEL PROFILE: CT-4 (CR-A) COLOR: ZINC GREY _ SRI-40 INSTALLATION: VERTICAL		SPECIFICATION: 07 6213 FABRICATED COPINGS TYPE: PRE-FINISHED METAL FLASHING PROFILE: BENT METAL COLOR: CHARCOAL GREY _ SRI-25		
MP-5	METAL PANEL (RED)	SS-1	STANDING SEAM METAL ROOF (GREY)		
	SPECIFICATION: 07 4213 METAL WALL PANELS TYPE: PRE-FINISHED METAL PANEL PROFILE: DOUBLE V-GROOVE (LIFETIME SOFFIT) COLOR: TILE RED _ SRI-35 INSTALLATION: VERTICAL		SPECIFICATION: 07 4113 METAL ROOF PANELS TYPE: STANDING SEAM METAL ROOF PANEL PROFILE: MS-200 COLOR: ZINC GREY _ SRI-40		

PRINTED ON: 8/5/2025 10:42:05 AM FROM FILE: C:\Users\kwoll\Documents\2331_KCC Child Care_Arch_Bldg_23_50CD_current_kwoll3P7SJ.rvt
SCALE OF 11 x 17 SHEETS IS HALF OF SCALE INDICATED

PIVOT ARCHITECTURE
REGISTERED ARCHITECT 6619 JOHN STAPLETON EUGENE, OREGON STATE OF OREGON

BID AND PERMIT SET

KLAMATH COMMUNITY COLLEGE
CHILDCARE LEARNING CENTER

PROJECT #: 2331.00
KLAMATH COMMUNITY COLLEGE
7390 S. 6TH ST. KLAMATH FALLS, OR 97603

SHEET TITLE:
EXTERIOR MATERIAL AND FINISH LEGEND

REVISIONS:
DESCRP. DATE


ISSUE DATE: 08/01/2025

A200


© 2025 PIVOT ARCHITECTURE

GENERAL NOTES - EXTERIOR ELEV.


A. REFER TO SHEET A200 FOR EXTERIOR FINISH LEGEND
B. ALL EXTERIOR WINDOWS TO BE ALUMINUM UNLESS NOTED OTHERWISE.
C. REFER TO SHEET A6xx FOR EXTERIOR LOUVER ELEVATIONS AND DETAILS

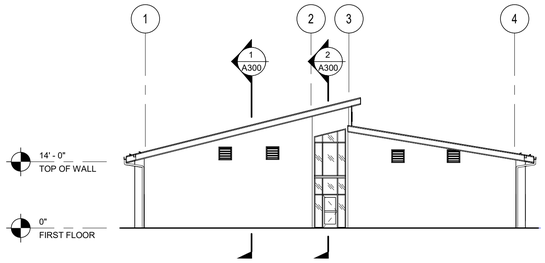


7 OVERALL SOUTH ELEVATION
1/16" = 1'-0"

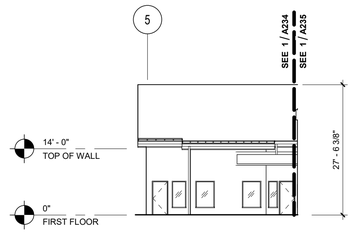


6 OVERALL SOUTHWEST ELEVATION
1/16" = 1'-0"

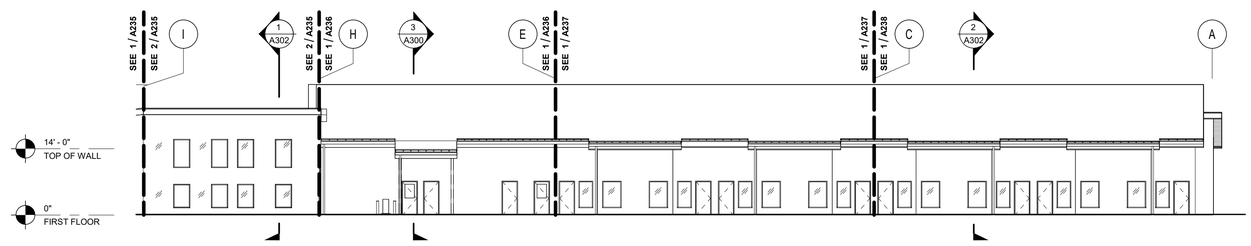


5 OVERALL WEST ELEVATION
1/16" = 1'-0"

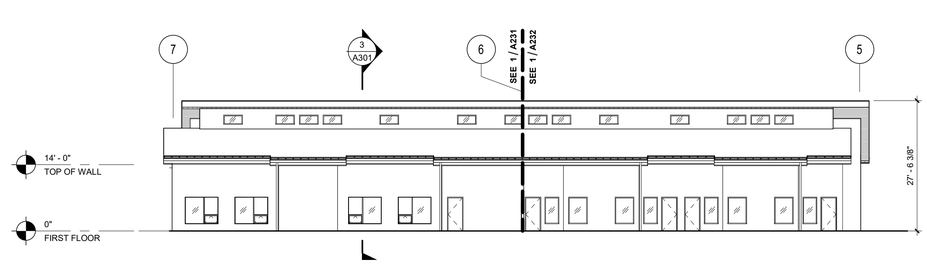


4 OVERALL NORTHEAST ELEVATION
1/16" = 1'-0"

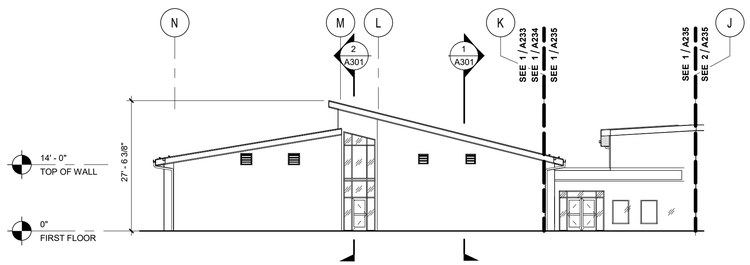

3 OVERALL NORTHWEST ELEVATION
1/16" = 1'-0"

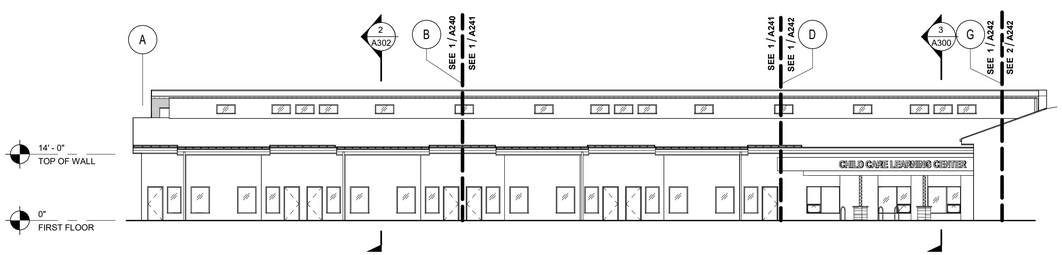

2 OVERALL EAST ELEVATION
1/16" = 1'-0"

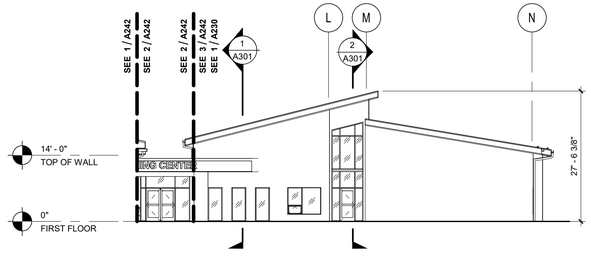

1 OVERALL SOUTHEAST ELEVATION
1/16" = 1'-0"

0' 8' 16' 32'

PRINTED ON: 8/5/2025 10:42:09 AM FROM FILE: C:\Users\kwick\Documents\2331_KCC Child Care_Arch_Bldg_23_50CD_current_kwick9f753J.rvt
SCALE OF 11 x 17 SHEETS IS HALF OF SCALE INDICATED

PIVOT ARCHITECTURE

REGISTERED ARCHITECT 6619 JOHN STAPLETON EUGENE, OREGON STATE OF OREGON

BID AND PERMIT SET

KLAMATH COMMUNITY COLLEGE
CHILDCARE LEARNING CENTER

PROJECT #: 2331.00
KLAMATH COMMUNITY COLLEGE
7390 S. 6TH ST KLAMATH FALLS, OR 97603

SHEET TITLE:
OVERALL EXTERIOR ELEVATIONS


REVISIONS:

#	DESCRP.	DATE


ISSUE DATE: 08/01/2025

A201


© 2025 PIVOT ARCHITECTURE

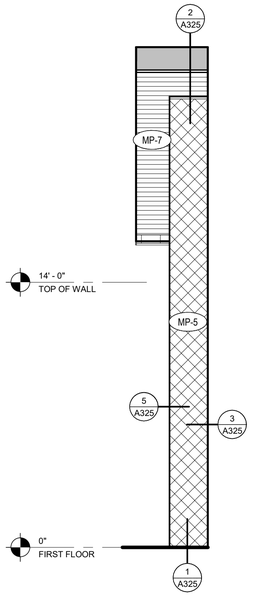

2 SE - DOOR ALCOVE - NE
1/4" = 1'-0"

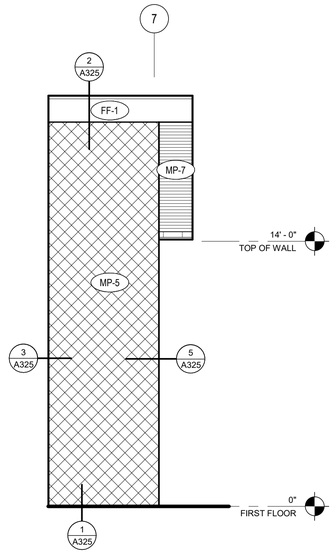

3 SE - DOOR ALCOVE - SW
1/4" = 1'-0"

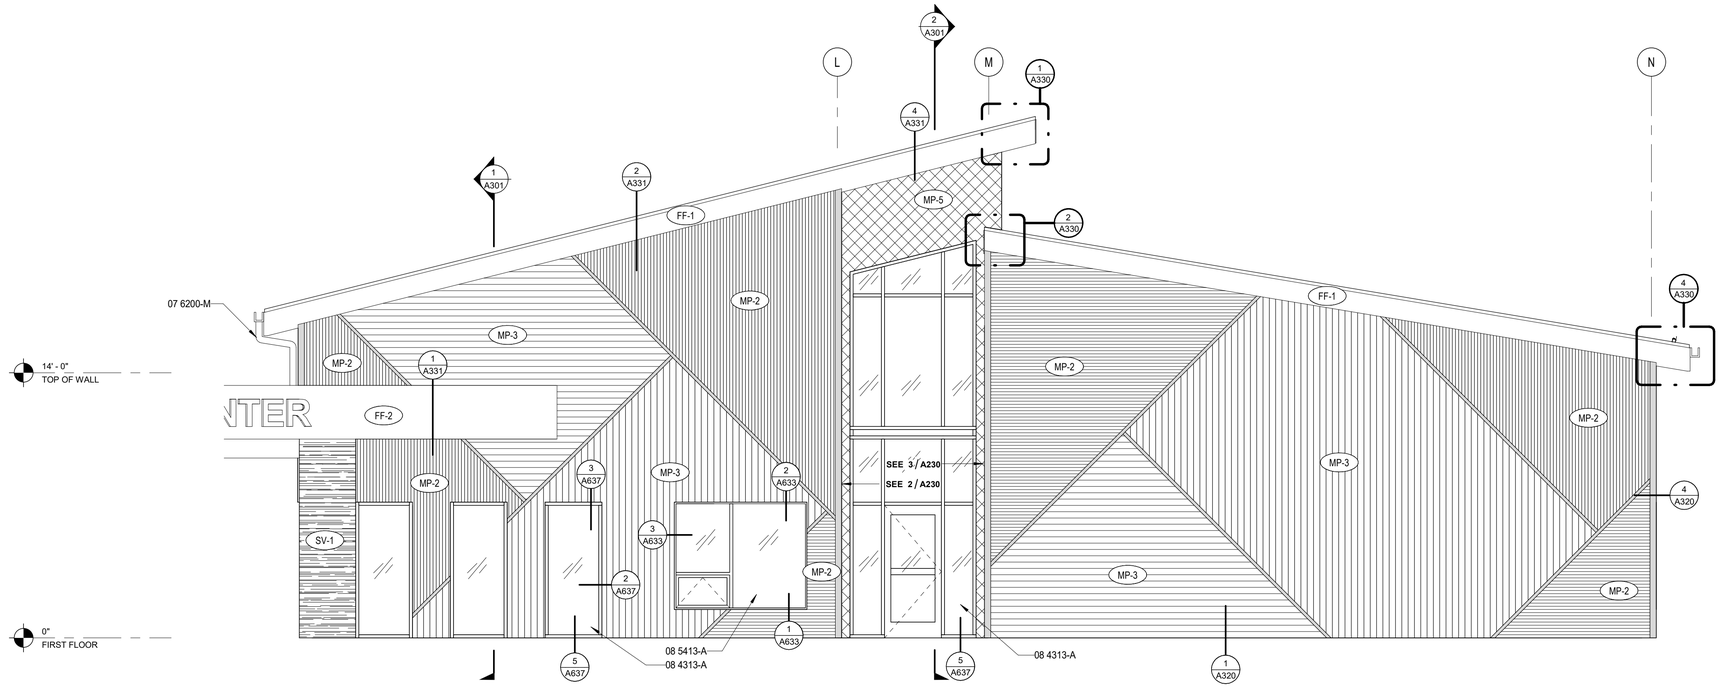

1 SOUTHEAST ENLARGED ELEVATION
1/4" = 1'-0"

GENERAL NOTES - EXTERIOR ELEV.

A. REFER TO SHEET A200 FOR EXTERIOR FINISH LEGEND
B. ALL EXTERIOR WINDOWS TO BE ALUMINUM UNLESS NOTED OTHERWISE.
C. REFER TO SHEET A6xx FOR EXTERIOR LOUVER ELEVATIONS AND DETAILS

SPECIFICATION NOTES

07 6200-M	STEEL PIPE DOWNSPOUT
08 4313-A	ALUMINUM STOREFRONT SYSTEM
08 5413-A	FIBERGLASS WINDOW UNIT, INSTALL PER MFR

EXTERIOR GLAZING TAG

CG - 1	TEMPERED INSULATED GLASS TYPE - 1	CG - 2	LAMINATED/ TEMPERED INSULATED GLASS TYPE - 2

EXTERIOR FINISH TAG

MP - 1	METAL PANEL TYPE - 1	FF - 1	FASCIA FLASHING TYPE - 1
MP - 2	METAL PANEL TYPE - 2	FF - 2	FASCIA FLASHING TYPE - 2
MP - 3	METAL PANEL TYPE - 3	SV - 1	STONE VENEER TYPE - 1
MP - 4	METAL PANEL TYPE - 4	SS - 1	STANDING SEAM TYPE - 1
MP - 5	METAL PANEL TYPE - 5	PC - 1	PEIR CAP TYPE - 1
MP - 6	METAL PANEL TYPE - 7		


EXTERIOR MATERIAL LEGEND

GLAZING: SEE KEY	**SS-1** - STANDING SEAM - ROOF
MP-1 - METAL PANEL - WALL	**MP-2** - METAL PANEL - WALL
MP-3 - METAL PANEL - WALL	**MP-4** - METAL PANEL - WALL
MP-5 - METAL PANEL - WALL	**MP-6** - METAL PANEL - WALL
MP-7 - METAL PANEL - SOFFIT	**SV-1** - STACKED - LEDGE STONE - VENEER
FF-1 - METAL FLASHING - FASCIA	**FF-2** - METAL FLASHING - FASCIA

0' 8' 16' 32'

N

ELEVATION KEYPLAN

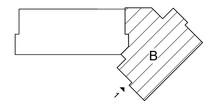

PIVOT ARCHITECTURE

REGISTERED ARCHITECT 6619 JOHN STAPLETON EUGENE, OREGON STATE OF OREGON

BID AND PERMIT SET

KLAMATH COMMUNITY COLLEGE
CHILDCARE LEARNING CENTER

PROJECT #: 2331.00
KLAMATH COMMUNITY COLLEGE
7390 S. 6TH ST. KLAMATH FALLS, OR 97603

SHEET TITLE:

ENLARGED EXTERIOR ELEVATIONS - SECTOR B_SOUTHEAST

REVISIONS:


#	DESCRP.	DATE

ISSUE DATE: 08/01/2025


A230

PRINTED ON: 8/5/2025 10:42:12 AM FROM FILE: C:\Users\kest\Documents\2331_KCC Child Care_Arch_Bldg_23_50\CD_current_kest\AP7SJ.rvt
SCALE OF 11 x 17 SHEETS IS HALF OF SCALE INDICATED


© 2025 PIVOT ARCHITECTURE

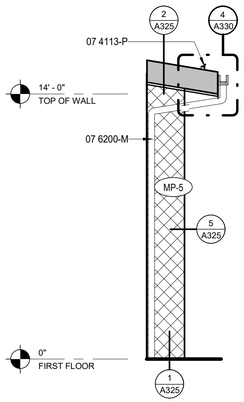


2 NE BUMPOUT - 1 - SE
1/4" = 1'-0"

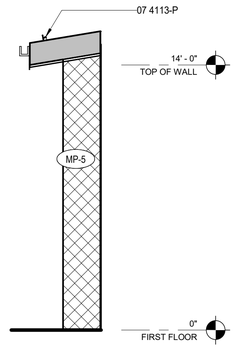


3 NE BUMPOUT - 1 - NW
1/4" = 1'-0"

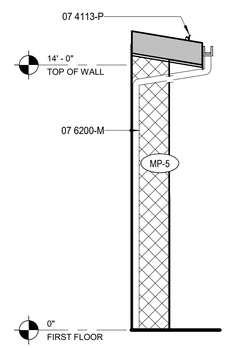

4 NE BUMPOUT - 2 - SE
1/4" = 1'-0"

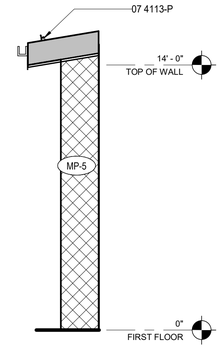

5 NE BUMPOUT - 2 - NW
1/4" = 1'-0"

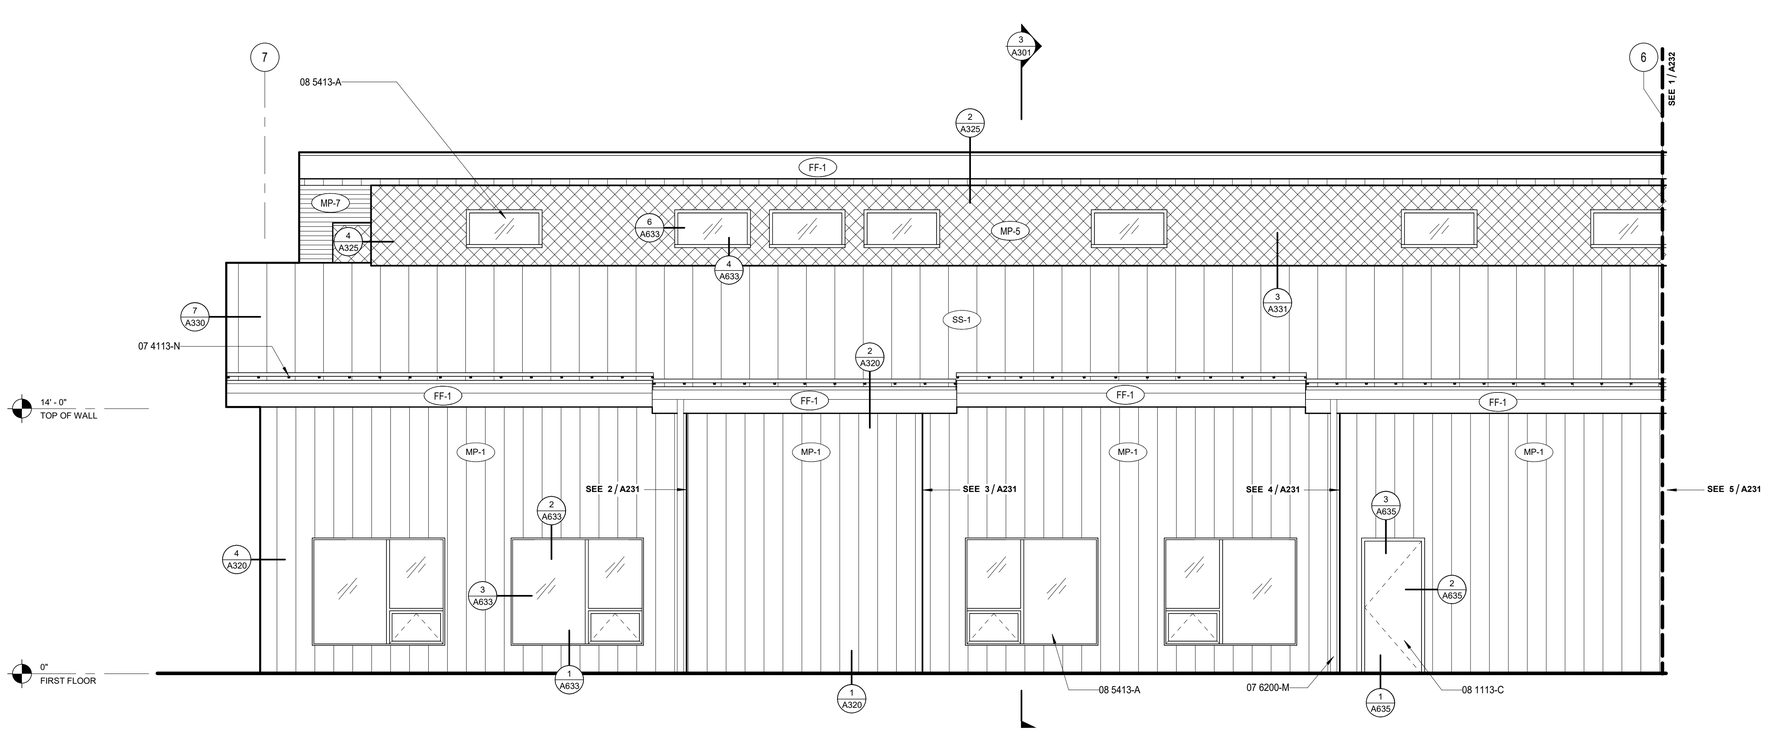


1 NORTHEAST ENLARGED ELEVATION -A
1/4" = 1'-0"

0' 8' 16' 32'

N

ELEVATION KEYPLAN

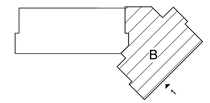

GENERAL NOTES - EXTERIOR ELEV.

A. REFER TO SHEET A200 FOR EXTERIOR FINISH LEGEND
B. ALL EXTERIOR WINDOWS TO BE ALUMINUM UNLESS NOTED OTHERWISE.
C. REFER TO SHEET A6xx FOR EXTERIOR LOUVER ELEVATIONS AND DETAILS

SPECIFICATION NOTES

07 4113-N	FASCIA FLASHING OFFSET CLEAT
07 4113-P	SNOW GUARD CLAMP
07 6200-M	STEEL PIPE DOWNSPOUT
08 1113-C	HOLLOW METAL DOOR AND FRAME
08 5413-A	FIBERGLASS WINDOW UNIT, INSTALL PER MFR

EXTERIOR GLAZING TAG

CG - 1	TEMPERED INSULATED GLASS TYPE - 1	CG - 2	LAMINATED/ TEMPERED INSULATED GLASS TYPE - 2

EXTERIOR FINISH TAG

MP - 1	METAL PANEL TYPE - 1	FF - 1	FASCIA FLASHING TYPE - 1
MP - 2	METAL PANEL TYPE - 2	FF - 2	FASCIA FLASHING TYPE - 2
MP - 3	METAL PANEL TYPE - 3	SV - 1	STONE VENEER TYPE - 1
MP - 4	METAL PANEL TYPE - 4	SS - 1	STANDING SEAM TYPE - 1
MP - 5	METAL PANEL TYPE - 5	PC - 1	PEIR CAP TYPE - 1
MP - 6	METAL PANEL TYPE - 7		

EXTERIOR MATERIAL LEGEND

GLAZING: SEE KEY

SS-1 - STANDING SEAM - ROOF

MP-1 - METAL PANEL - WALL

MP-2 - METAL PANEL - WALL

MP-3 - METAL PANEL - WALL

MP-4 - METAL PANEL - WALL

MP-5 - METAL PANEL - WALL

MP-6 - METAL PANEL - WALL

MP-7 - METAL PANEL - SOFFIT

SV-1 - STACKED - LEDGE STONE - VENEER

FF-1 - METAL FLASHING - FASCIA

FF-2 - METAL FLASHING - FASCIA

PIVOT ARCHITECTURE

REGISTERED ARCHITECT 6619 JOHN STAPLETON EUGENE, OREGON STATE OF OREGON

BID AND PERMIT SET

KLAMATH COMMUNITY COLLEGE
CHILDCARE LEARNING CENTER

PROJECT #: 2331.00
KLAMATH COMMUNITY COLLEGE
7390 S. 6TH ST. KLAMATH FALLS, OR 97603

SHEET TITLE:
ENLARGED EXTERIOR ELEVATIONS - SECTOR B_NORTHEAST - A

REVISIONS:


#	DESCRP.	DATE

ISSUE DATE: 08/01/2025


A231

PRINTED ON: 8/5/2025 10:42:14 AM FROM FILE: C:\Users\kwek\Documents\2331_KCC Child Care_Arch_Bldg_23_50CD_current_kwkSP15J.rvt
SCALE OF 11 x 17 SHEETS IS HALF OF SCALE INDICATED


© 2025 PIVOT ARCHITECTURE

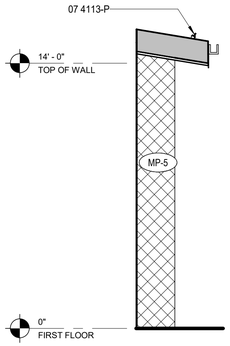


2 NE BUMPOUT - 3 - SE
1/4" = 1'-0"

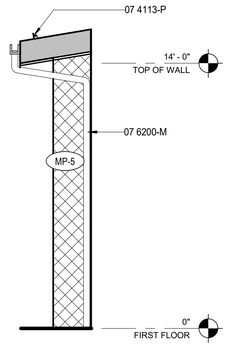


3 NE BUMPOUT - 3 - NW
1/4" = 1'-0"

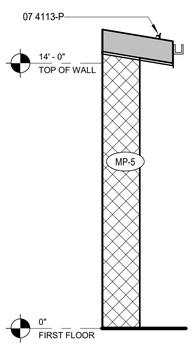

4 NE BUMPOUT - 4 - SE
1/4" = 1'-0"

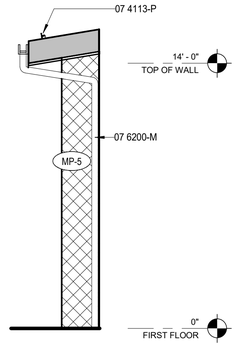

5 NE BUMPOUT - 4 - NW
1/4" = 1'-0"

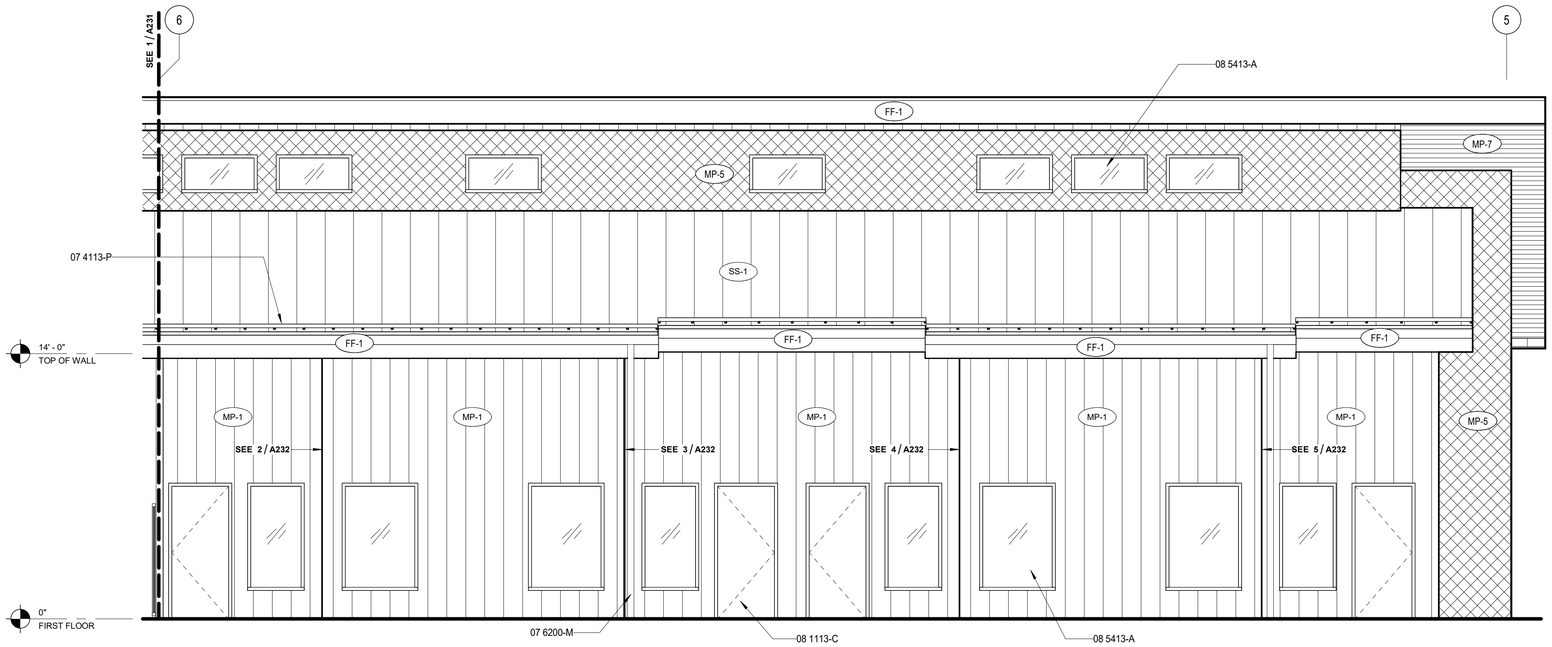

1 NORTHEAST ENLARGED ELEVATION - B
1/4" = 1'-0"

0' 8' 16' 32'

N

GENERAL NOTES - EXTERIOR ELEV.

A. REFER TO SHEET A200 FOR EXTERIOR FINISH LEGEND
B. ALL EXTERIOR WINDOWS TO BE ALUMINUM UNLESS NOTED OTHERWISE.
C. REFER TO SHEET A6xx FOR EXTERIOR LOUVER ELEVATIONS AND DETAILS

SPECIFICATION NOTES

07 4113-P	SNOW GUARD CLAMP
07 6200-M	STEEL PIPE DOWNSPOUT
08 1113-C	HOLLOW METAL DOOR AND FRAME
08 5413-A	FIBERGLASS WINDOW UNIT, INSTALL PER MFR

EXTERIOR GLAZING TAG

CG - 1	TEMPERED INSULATED GLASS TYPE - 1	CG - 2	LAMINATED/ TEMPERED INSULATED GLASS TYPE - 2

EXTERIOR FINISH TAG

MP - 1	METAL PANEL TYPE - 1	FF - 1	FASCIA FLASHING TYPE - 1
MP - 2	METAL PANEL TYPE - 2	FF - 2	FASCIA FLASHING TYPE - 2
MP - 3	METAL PANEL TYPE - 3	SV - 1	STONE VENEER TYPE - 1
MP - 4	METAL PANEL TYPE - 4	SS - 1	STANDING SEAM TYPE - 1
MP - 5	METAL PANEL TYPE - 5	PC - 1	PEIR CAP TYPE - 1
MP - 6	METAL PANEL TYPE - 7		

EXTERIOR MATERIAL LEGEND

GLAZING: SEE KEY

SS-1 - STANDING SEAM - ROOF

MP-1 - METAL PANEL - WALL

MP-2 - METAL PANEL - WALL

MP-3 - METAL PANEL - WALL

MP-4 - METAL PANEL - WALL

MP-5 - METAL PANEL - WALL

MP-6 - METAL PANEL - WALL


MP-7 - METAL PANEL - SOFFIT

SV-1 - STACKED - LEDGE STONE - VENEER

FF-1 - METAL FLASHING - FASCIA

FF-2 - METAL FLASHING - FASCIA

ELEVATION KEYPLAN

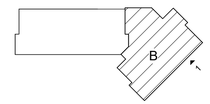

PIVOT ARCHITECTURE

REGISTERED ARCHITECT 6619 JOHN STAPLETON EUGENE, OREGON STATE OF OREGON

BID AND PERMIT SET

KLAMATH COMMUNITY COLLEGE
CHILDCARE LEARNING CENTER

PROJECT #: 2331.00
KLAMATH COMMUNITY COLLEGE
7390 S. 6TH ST KLAMATH FALLS, OR 97603

SHEET TITLE:

ENLARGED EXTERIOR ELEVATIONS - SECTOR B_NORTHEAST - B

REVISIONS:


#	DESCRP.	DATE

ISSUE DATE: 08/01/2025

A232


PRINTED ON: 8/5/2025 10:42:17 AM FROM FILE: C:\Users\kwick\Documents\2331_KCC Child Care_Arch_Bldg_23_50CD_current_kwick9P7SJ.rvt
SCALE OF 11 x 17 SHEETS IS HALF OF SCALE INDICATED

© 2025 PIVOT ARCHITECTURE

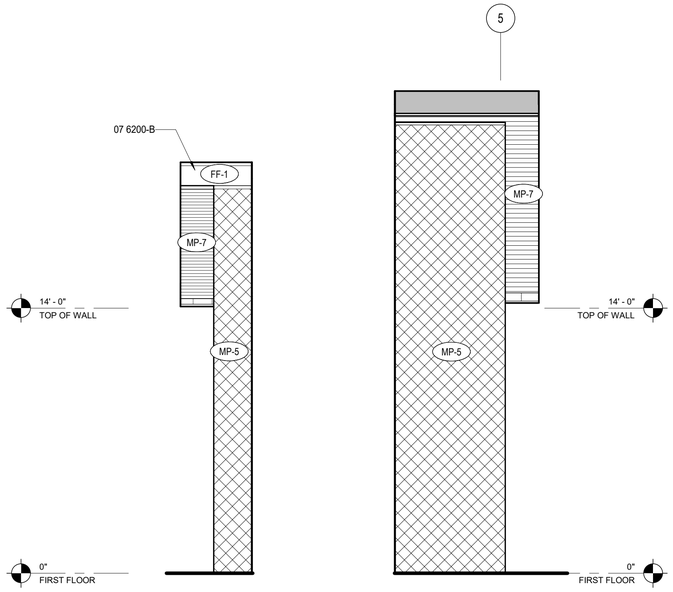

2 NW - DOOR ALCOVE - SW
1/4" = 1'-0"

3 NW - DOOR ALCOVE - NE
1/4" = 1'-0"

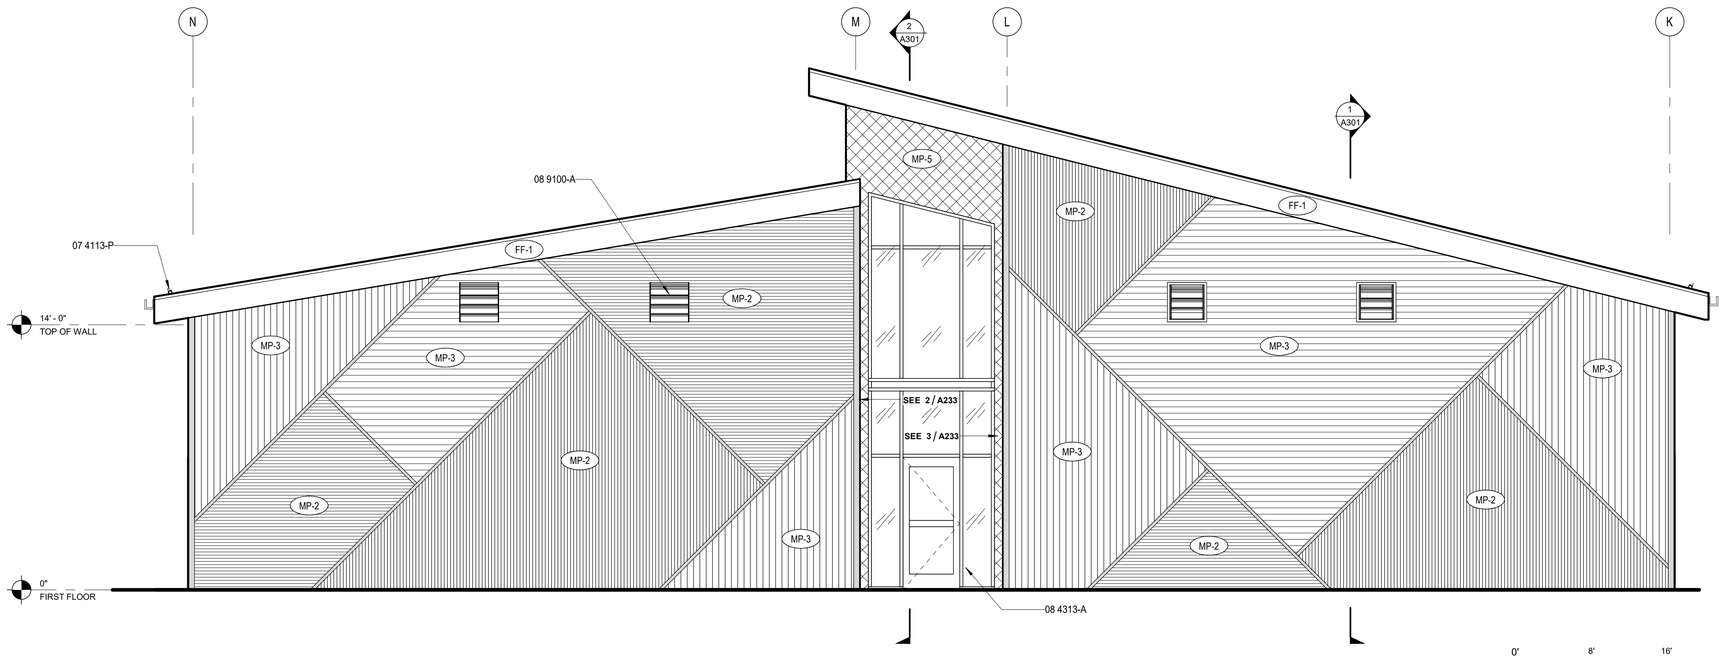

1 NORTHWEST ENLARGED ELEVATION
1/4" = 1'-0"

0' 8' 16' 32'

N

GENERAL NOTES - EXTERIOR ELEV.

A. REFER TO SHEET A200 FOR EXTERIOR FINISH LEGEND
B. ALL EXTERIOR WINDOWS TO BE ALUMINUM UNLESS NOTED OTHERWISE.
C. REFER TO SHEET A6xx FOR EXTERIOR LOUVER ELEVATIONS AND DETAILS

SPECIFICATION NOTES

07 4113-P	SNOW GUARD CLAMP
07 6200-B	PRECOATED SHEET METAL FLASHING
08 4313-A	ALUMINUM STOREFRONT SYSTEM
08 9100-A	STATIONARY LOUVERS

EXTERIOR GLAZING TAG

CG - 1	TEMPERED INSULATED GLASS TYPE - 1	CG - 2	LAMINATED/ TEMPERED INSULATED GLASS TYPE - 2


EXTERIOR FINISH TAG

MP - 1	METAL PANEL TYPE - 1	FF - 1	FASCIA FLASHING TYPE - 1
MP - 2	METAL PANEL TYPE - 2	FF - 2	FASCIA FLASHING TYPE - 2
MP - 3	METAL PANEL TYPE - 3	SV - 1	STONE VENEER TYPE - 1
MP - 4	METAL PANEL TYPE - 4	SS - 1	STANDING SEAM TYPE - 1
MP - 5	METAL PANEL TYPE - 5	PC - 1	PEIR CAP TYPE - 1
MP - 6	METAL PANEL TYPE - 7		

EXTERIOR MATERIAL LEGEND

- GLAZING: SEE KEY
- **SS-1** - STANDING SEAM - ROOF
- **MP-1** - METAL PANEL - WALL
- **MP-2** - METAL PANEL - WALL
- **MP-3** - METAL PANEL - WALL
- **MP-4** - METAL PANEL - WALL
- **MP-5** - METAL PANEL - WALL
- **MP-6** - METAL PANEL - WALL
- **MP-7** - METAL PANEL - SOFFIT
- **SV-1** - STACKED - LEDGE STONE - VENEER
- **FF-1** - METAL FLASHING - FASCIA
- **FF-2** - METAL FLASHING - FASCIA

ELEVATION KEYPLAN

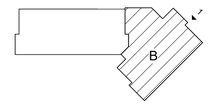

PIVOT ARCHITECTURE

REGISTERED ARCHITECT 6619 JOHN STAPLETON EUGENE, OREGON STATE OF OREGON

BID AND PERMIT SET

KLAMATH COMMUNITY COLLEGE CHILDCARE LEARNING CENTER

PROJECT #: 2331.00
KLAMATH COMMUNITY COLLEGE
7390 S. 6TH ST. KLAMATH FALLS, OR 97603

SHEET TITLE:
ENLARGED EXTERIOR ELEVATIONS - SECTOR B_NORTHWEST

REVISIONS:


#	DESCRP.	DATE

ISSUE DATE: 08/01/2025


A233

PRINTED ON: 8/5/2025 10:42:19 AM FROM FILE: C:\Users\kest\Documents\2331_KCC Child Care_Arch_Bldg_23_50CD_current_kest.rvt
SCALE OF 11 x 17 SHEETS IS HALF OF SCALE INDICATED


© 2025 PIVOT ARCHITECTURE

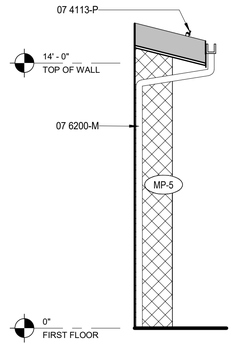

2 SW BUMPOUT - NW
1/4" = 1'-0"

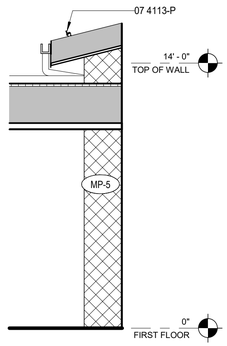

3 SW BUMPOUT - SE
1/4" = 1'-0"

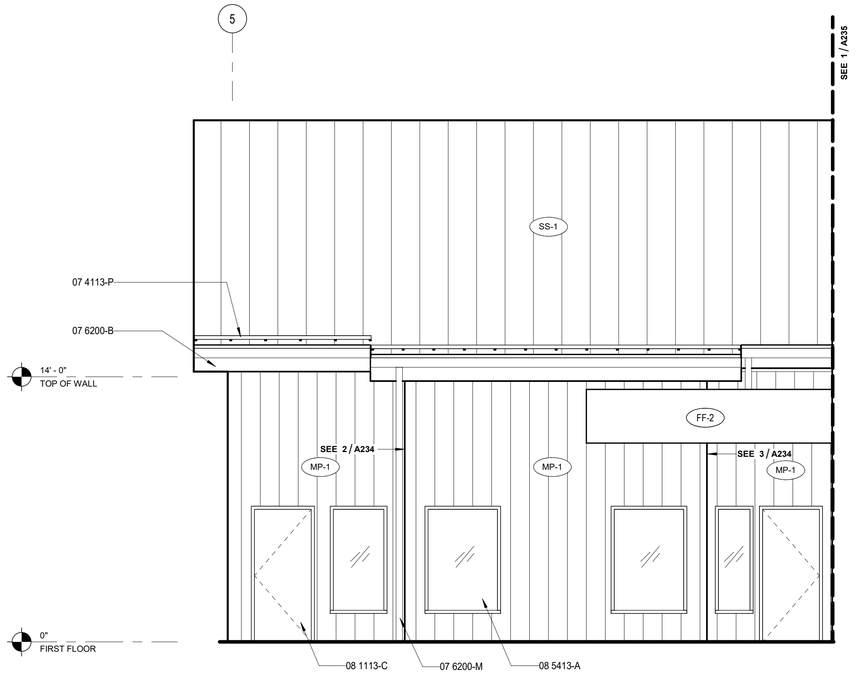

1 SOUTHWEST ENLARGED ELEVATION
1/4" = 1'-0"

GENERAL NOTES - EXTERIOR ELEV.

A. REFER TO SHEET A200 FOR EXTERIOR FINISH LEGEND
B. ALL EXTERIOR WINDOWS TO BE ALUMINUM UNLESS NOTED OTHERWISE.
C. REFER TO SHEET A6xx FOR EXTERIOR LOUVER ELEVATIONS AND DETAILS

SPECIFICATION NOTES

07 4113-P	SNOW GUARD CLAMP
07 6200-B	PRECOATED SHEET METAL FLASHING
07 6200-M	STEEL PIPE DOWNSPOUT
08 1113-C	HOLLOW METAL DOOR AND FRAME
08 5413-A	FIBERGLASS WINDOW UNIT, INSTALL PER MFR

EXTERIOR GLAZING TAG

CG - 1	TEMPERED INSULATED GLASS TYPE - 1	CG - 2	LAMINATED/ TEMPERED INSULATED GLASS TYPE - 2


EXTERIOR FINISH TAG

MP - 1	METAL PANEL TYPE - 1	FF - 1	FASCIA FLASHING TYPE - 1
MP - 2	METAL PANEL TYPE - 2	FF - 2	FASCIA FLASHING TYPE - 2
MP - 3	METAL PANEL TYPE - 3	SV - 1	STONE VENEER TYPE - 1
MP - 4	METAL PANEL TYPE - 4	SS - 1	STANDING SEAM TYPE - 1
MP - 5	METAL PANEL TYPE - 5	PC - 1	PEIR CAP TYPE - 1
MP - 6	METAL PANEL TYPE - 7		

EXTERIOR MATERIAL LEGEND

GLAZING: SEE KEY	**SS-1** - STANDING SEAM - ROOF
MP-1 - METAL PANEL - WALL	**MP-2** - METAL PANEL - WALL
MP-3 - METAL PANEL - WALL	**MP-4** - METAL PANEL - WALL
MP-5 - METAL PANEL - WALL	**MP-6** - METAL PANEL - WALL
MP-7 - METAL PANEL - SOFFIT	**SV-1** - STACKED - LEDGE STONE - VENEER
FF-1 - METAL FLASHING - FASCIA	**FF-2** - METAL FLASHING - FASCIA

ELEVATION KEYPLAN

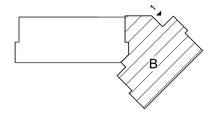

0' 8' 16' 32'

PIVOT ARCHITECTURE

REGISTERED ARCHITECT 6619 JOHN STAPLETON EUGENE, OREGON STATE OF OREGON

BID AND PERMIT SET

KLAMATH COMMUNITY COLLEGE
CHILDCARE LEARNING CENTER

PROJECT #: 2331.00
KLAMATH COMMUNITY COLLEGE
7390 S. 6TH ST. KLAMATH FALLS, OR 97603

SHEET TITLE:
ENLARGED EXTERIOR ELEVATIONS - SECTOR B_SOUTHWEST

REVISIONS:


#	DESCRP.	DATE

ISSUE DATE: 08/01/2025


A234

PRINTED ON: 8/5/2025 10:42:20 AM FROM FILE: C:\Users\kwelt\Documents\2331_KCC Child Care_Arch_Bldg_23_50CD_current_kwelt9PT5J.rvt
SCALE OF 11 x 17 SHEETS IS HALF OF SCALE INDICATED

© 2025 PIVOT ARCHITECTURE

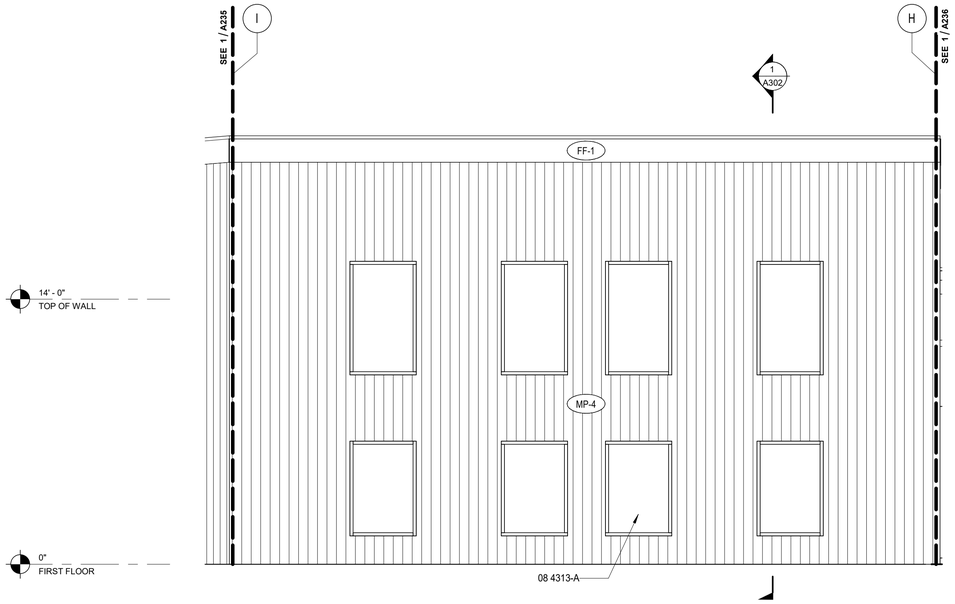

2 WEST ENLARGED ELEVATION - COMMONS
1/4" = 1'-0"

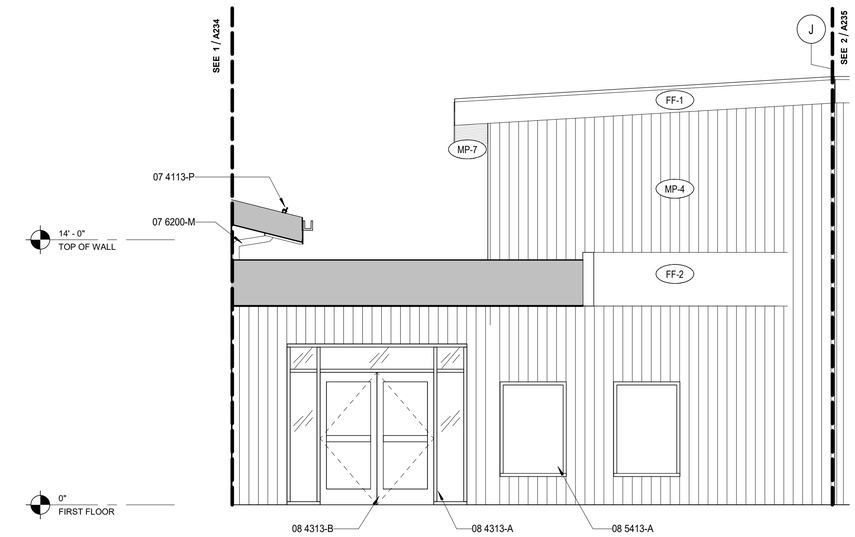

1 NORTHWEST ENLARGED ELEVATION - COMMONS
1/4" = 1'-0"

GENERAL NOTES - EXTERIOR ELEV.

A. REFER TO SHEET A200 FOR EXTERIOR FINISH LEGEND
B. ALL EXTERIOR WINDOWS TO BE ALUMINUM UNLESS NOTED OTHERWISE.
C. REFER TO SHEET A6xx FOR EXTERIOR LOUVER ELEVATIONS AND DETAILS

SPECIFICATION NOTES

07 4113-P	SNOW GUARD CLAMP
07 6200-M	STEEL PIPE DOWNSPOUT
08 4313-A	ALUMINUM STOREFRONT SYSTEM
08 4313-B	POWER OPERATED DOORS
08 5413-A	FIBERGLASS WINDOW UNIT, INSTALL PER MFR

EXTERIOR GLAZING TAG

CG - 1	TEMPERED INSULATED GLASS TYPE - 1	CG - 2	LAMINATED/ TEMPERED INSULATED GLASS TYPE - 2

EXTERIOR FINISH TAG


MP - 1	METAL PANEL TYPE - 1	FF - 1	FASCIA FLASHING TYPE - 1
MP - 2	METAL PANEL TYPE - 2	FF - 2	FASCIA FLASHING TYPE - 2
MP - 3	METAL PANEL TYPE - 3	SV - 1	STONE VENEER TYPE - 1
MP - 4	METAL PANEL TYPE - 4	SS - 1	STANDING SEAM TYPE - 1
MP - 5	METAL PANEL TYPE - 5	PC - 1	PEIR CAP TYPE - 1
MP - 6	METAL PANEL TYPE - 7		

EXTERIOR MATERIAL LEGEND

GLAZING: SEE KEY	**SS-1** - STANDING SEAM - ROOF
MP-1 - METAL PANEL - WALL	**MP-2** - METAL PANEL - WALL
MP-3 - METAL PANEL - WALL	**MP-4** - METAL PANEL - WALL
MP-5 - METAL PANEL - WALL	**MP-6** - METAL PANEL - WALL
MP-7 - METAL PANEL - SOFFIT	**SV-1** - STACKED - LEDGE STONE - VENEER
FF-1 - METAL FLASHING - FASCIA	**FF-2** - METAL FLASHING - FASCIA

0' 8' 16' 32'

ELEVATION KEYPLAN

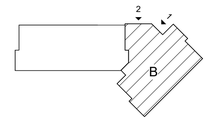

PIVOT ARCHITECTURE

REGISTERED ARCHITECT 6619 JOHN STAPLETON EUGENE, OREGON STATE OF OREGON

BID AND PERMIT SET

KLAMATH COMMUNITY COLLEGE
CHILDCARE LEARNING CENTER

PROJECT #: 2331.00
KLAMATH COMMUNITY COLLEGE
7390 S. 6TH ST KLAMATH FALLS, OR 97603

SHEET TITLE:
ENLARGED EXTERIOR ELEVATIONS - SECTOR B_COMMONS

REVISIONS:


#	DESCRP.	DATE

ISSUE DATE: 08/01/2025


A235

PRINTED ON: 8/5/2025 10:42:22 AM FROM FILE: C:\Users\kwick\Documents\2331_KCC Child Care_Arch_Bldg_23_50CD_current_kwick9P7SJ.rvt
SCALE OF 11 x 17 SHEETS IS HALF OF SCALE INDICATED

© 2025 PIVOT ARCHITECTURE

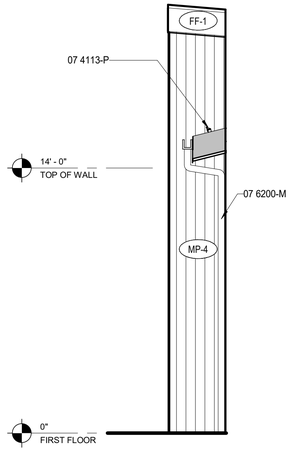

2 W BUMPOUT - 1 - S
1/4" = 1'-0"

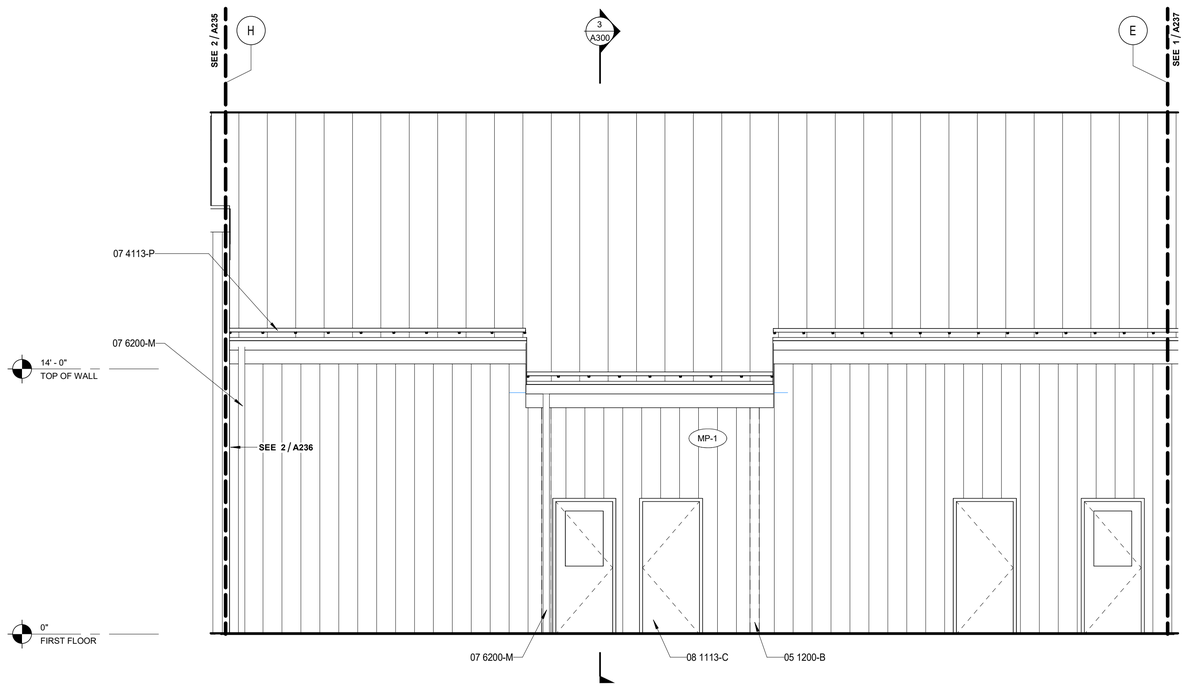

1 WEST ENLARGED ELEVATION - A
1/4" = 1'-0"

0' 8' 16' 32' N

GENERAL NOTES - EXTERIOR ELEV.

A. REFER TO SHEET A200 FOR EXTERIOR FINISH LEGEND
B. ALL EXTERIOR WINDOWS TO BE ALUMINUM UNLESS NOTED OTHERWISE.
C. REFER TO SHEET A6xx FOR EXTERIOR LOUVER ELEVATIONS AND DETAILS

SPECIFICATION NOTES

05 1200-B	STEEL COLUMN, SEE STRUCTURAL
07 4113-P	SNOW GUARD CLAMP
07 6200-M	STEEL PIPE DOWNSPOUT
08 1113-C	HOLLOW METAL DOOR AND FRAME

EXTERIOR GLAZING TAG

CG - 1	TEMPERED INSULATED GLASS TYPE - 1	CG - 2	LAMINATED/ TEMPERED INSULATED GLASS TYPE - 2


EXTERIOR FINISH TAG

MP - 1	METAL PANEL TYPE - 1	FF - 1	FASCIA FLASHING TYPE - 1
MP - 2	METAL PANEL TYPE - 2	FF - 2	FASCIA FLASHING TYPE - 2
MP - 3	METAL PANEL TYPE - 3	SV - 1	STONE VENEER TYPE - 1
MP - 4	METAL PANEL TYPE - 4	SS - 1	STANDING SEAM TYPE - 1
MP - 5	METAL PANEL TYPE - 5	PC - 1	PEIR CAP TYPE - 1
MP - 6	METAL PANEL TYPE - 7		

EXTERIOR MATERIAL LEGEND

GLAZING: SEE KEY	**SS-1** - STANDING SEAM - ROOF
MP-1 - METAL PANEL - WALL	**MP-2** - METAL PANEL - WALL
MP-3 - METAL PANEL - WALL	**MP-4** - METAL PANEL - WALL
MP-5 - METAL PANEL - WALL	**MP-6** - METAL PANEL - WALL
MP-7 - METAL PANEL - SOFFIT	**SV-1** - STACKED - LEDGE STONE - VENEER
FF-1 - METAL FLASHING - FASCIA	**FF-2** - METAL FLASHING - FASCIA

ELEVATION KEYPLAN

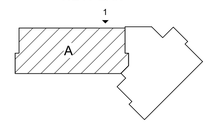

PIVOT ARCHITECTURE

REGISTERED ARCHITECT 6619 JOHN STAPLETON EUGENE, OREGON STATE OF OREGON

BID AND PERMIT SET

KLAMATH COMMUNITY COLLEGE
CHILDCARE LEARNING CENTER

PROJECT #: 2331.00
KLAMATH COMMUNITY COLLEGE
7390 S. 6TH ST KLAMATH FALLS, OR 97603

SHEET TITLE:
ENLARGED EXTERIOR ELEVATIONS - SECTOR A_WEST - A

REVISIONS:


#	DESCRP.	DATE

ISSUE DATE: 08/01/2025


A236

PRINTED ON: 8/5/2025 10:42:23 AM FROM FILE: C:\Users\kwick\Documents\2331_KCC Child Care_Arch_Bldg_23_50CD_current_kwick9P7SJ.rvt
SCALE OF 11 x 17 SHEETS IS HALF OF SCALE INDICATED


© 2025 PIVOT ARCHITECTURE

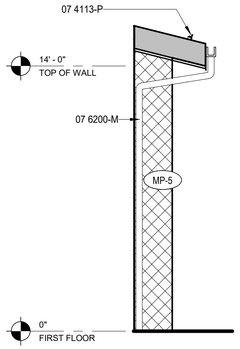


2 W - BUMPOUT - 2 - N
1/4" = 1'-0"

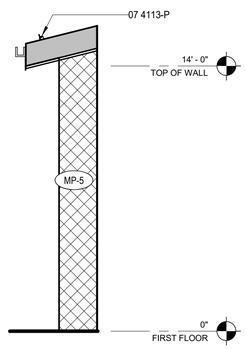


3 W - BUMPOUT - 2 - S
1/4" = 1'-0"

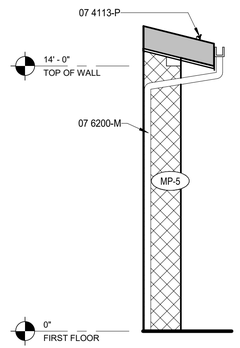

4 W - BUMPOUT - 3 - N
1/4" = 1'-0"

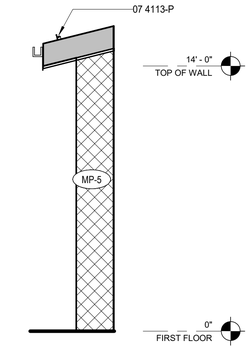

5 W - BUMPOUT - 3 - S
1/4" = 1'-0"

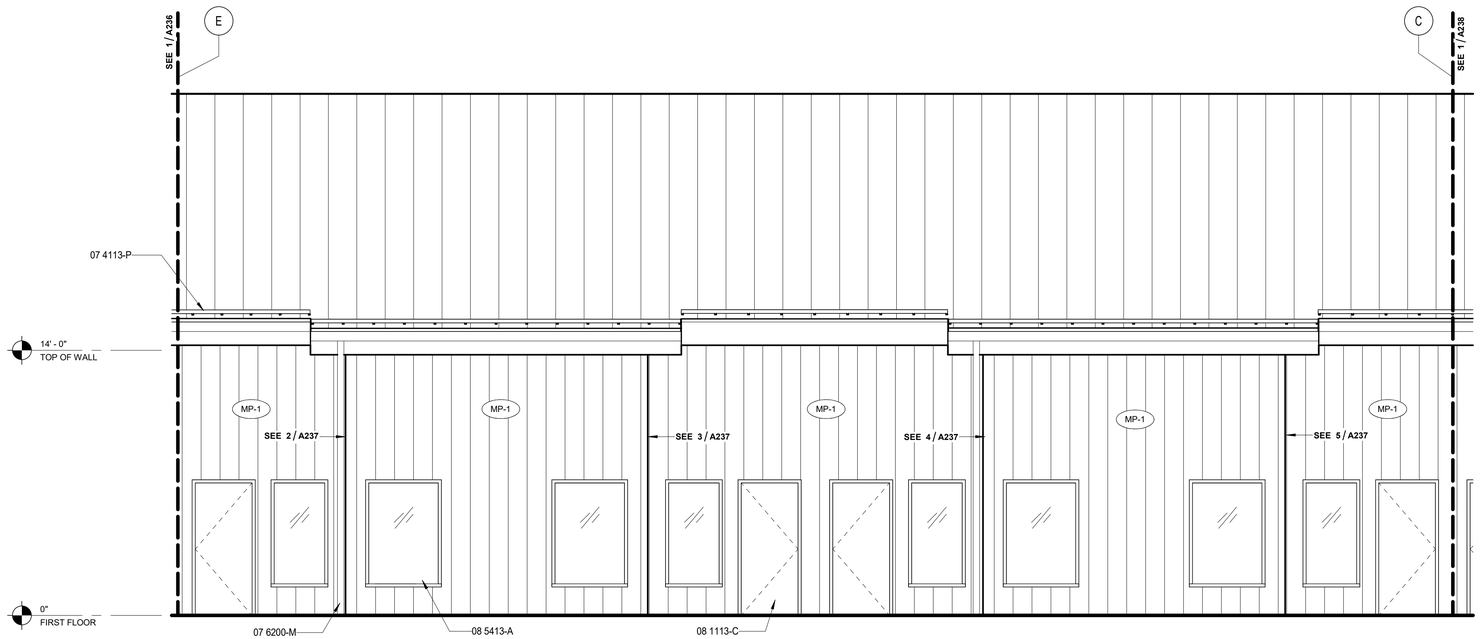

1 WEST ENLARGED ELEVATION - B
1/4" = 1'-0"

GENERAL NOTES - EXTERIOR ELEV.

A. REFER TO SHEET A200 FOR EXTERIOR FINISH LEGEND
B. ALL EXTERIOR WINDOWS TO BE ALUMINUM UNLESS NOTED OTHERWISE.
C. REFER TO SHEET A6xx FOR EXTERIOR LOUVER ELEVATIONS AND DETAILS

SPECIFICATION NOTES

07 4113-P	SNOW GUARD CLAMP
07 6200-M	STEEL PIPE DOWNSPOUT
08 1113-C	HOLLOW METAL DOOR AND FRAME
08 5413-A	FIBERGLASS WINDOW UNIT, INSTALL PER MFR

EXTERIOR GLAZING TAG

CG - 1	TEMPERED INSULATED GLASS TYPE - 1	CG - 2	LAMINATED/ TEMPERED INSULATED GLASS TYPE - 2

EXTERIOR FINISH TAG

MP - 1	METAL PANEL TYPE - 1	FF - 1	FASCIA FLASHING TYPE - 1
MP - 2	METAL PANEL TYPE - 2	FF - 2	FASCIA FLASHING TYPE - 2
MP - 3	METAL PANEL TYPE - 3	SV - 1	STONE VENEER TYPE - 1
MP - 4	METAL PANEL TYPE - 4	SS - 1	STANDING SEAM TYPE - 1
MP - 5	METAL PANEL TYPE - 5	PC - 1	PEIR CAP TYPE - 1
MP - 6	METAL PANEL TYPE - 7		

EXTERIOR MATERIAL LEGEND

GLAZING: SEE KEY

MP-1 - METAL PANEL - WALL

MP-3 - METAL PANEL - WALL

MP-5 - METAL PANEL - WALL

MP-7 - METAL PANEL - SOFFIT

FF-1 - METAL FLASHING - FASCIA

SS-1 - STANDING SEAM - ROOF

MP-2 - METAL PANEL - WALL

MP-4 - METAL PANEL - WALL


MP-6 - METAL PANEL - WALL

SV-1 - STACKED - LEDGE STONE - VENEER

FF-2 - METAL FLASHING - FASCIA

0' 8' 16' 32' N

ELEVATION KEYPLAN

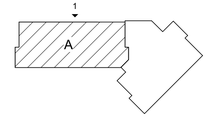

PIVOT ARCHITECTURE

REGISTERED ARCHITECT 6619 JOHN STAPLETON EUGENE, OREGON STATE OF OREGON

BID AND PERMIT SET

KLAMATH COMMUNITY COLLEGE
CHILDCARE LEARNING CENTER

PROJECT #: 2331.00
KLAMATH COMMUNITY COLLEGE
7390 S. 6TH ST. KLAMATH FALLS, OR 97603

SHEET TITLE:
ENLARGED EXTERIOR ELEVATIONS - SECTOR A_WEST - B

REVISIONS:


#	DESCRP.	DATE

ISSUE DATE: 08/01/2025


A237

PRINTED ON: 8/5/2025 10:42:25 AM FROM FILE: C:\Users\kwek\Documents\2331_KCC Child Care_Arch_Bldg_23_50CD_current_kwekRP15J.rvt
SCALE OF 11 x 17 SHEETS IS HALF OF SCALE INDICATED


© 2025 PIVOT ARCHITECTURE

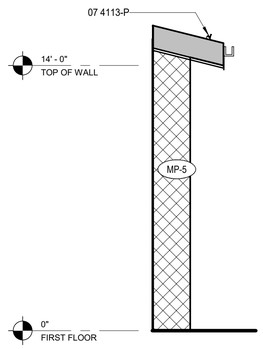


2 W - BUMPOUT - 4 - N
1/4" = 1'-0"

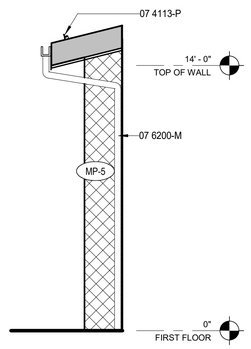


3 W - BUMPOUT - 4 - S
1/4" = 1'-0"

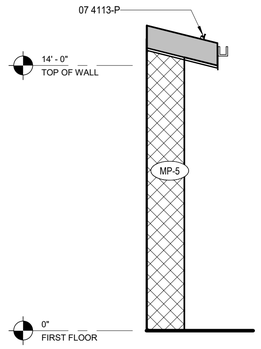

4 W - BUMPOUT - 5 - N
1/4" = 1'-0"

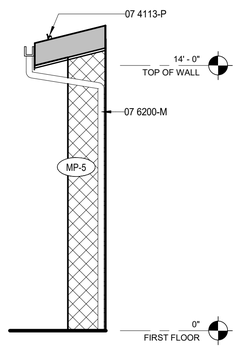

5 W - BUMPOUT - 5 - S
1/4" = 1'-0"

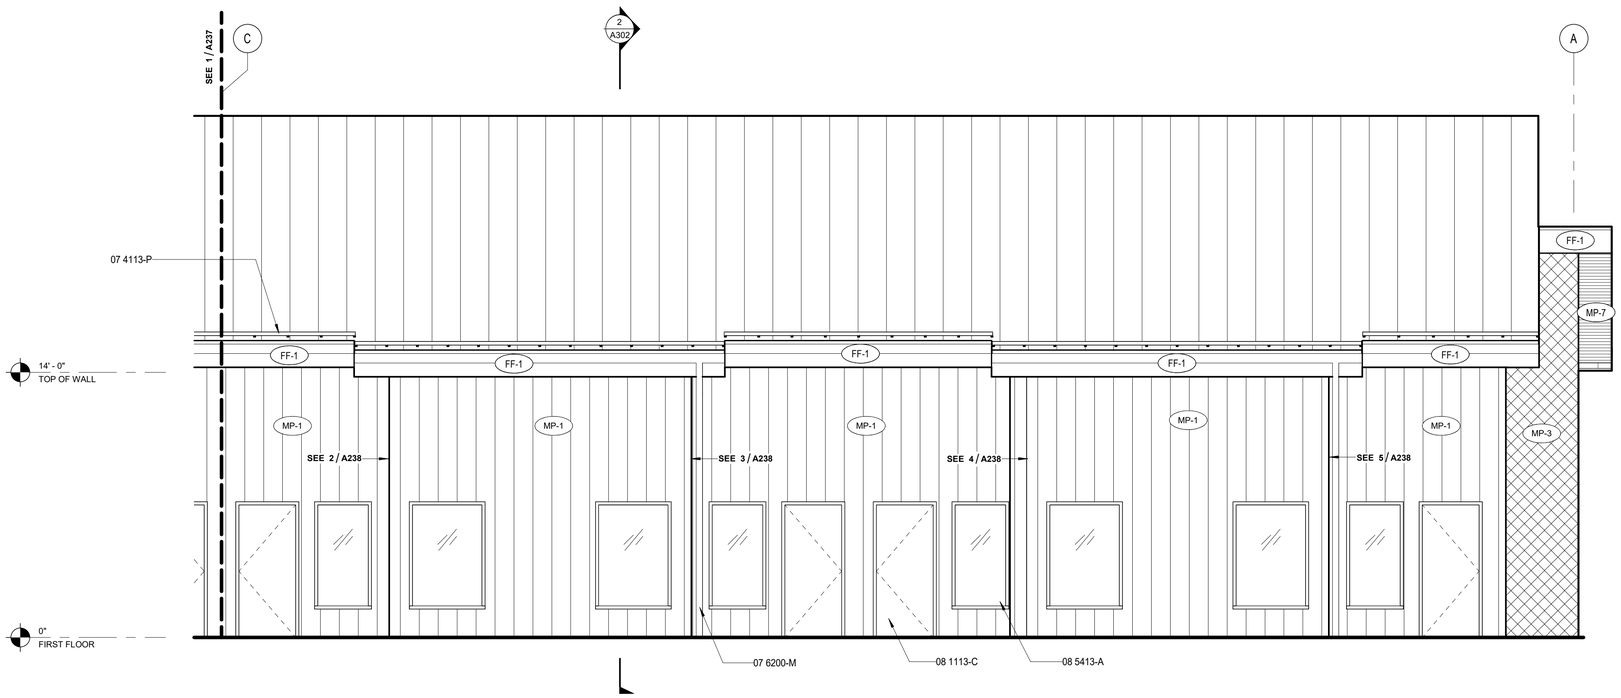

1 WEST ENLARGED ELEVATION - C
1/4" = 1'-0"

GENERAL NOTES - EXTERIOR ELEV.

A. REFER TO SHEET A200 FOR EXTERIOR FINISH LEGEND
B. ALL EXTERIOR WINDOWS TO BE ALUMINUM UNLESS NOTED OTHERWISE.
C. REFER TO SHEET A6xx FOR EXTERIOR LOUVER ELEVATIONS AND DETAILS

SPECIFICATION NOTES

07 4113-P	SNOW GUARD CLAMP
07 6200-M	STEEL PIPE DOWNSPOUT
08 1113-C	HOLLOW METAL DOOR AND FRAME
08 5413-A	FIBERGLASS WINDOW UNIT, INSTALL PER MFR

EXTERIOR GLAZING TAG

CG - 1	TEMPERED INSULATED GLASS TYPE - 1	CG - 2	LAMINATED/ TEMPERED INSULATED GLASS TYPE - 2


EXTERIOR FINISH TAG

MP - 1	METAL PANEL TYPE - 1	FF - 1	FASCIA FLASHING TYPE - 1
MP - 2	METAL PANEL TYPE - 2	FF - 2	FASCIA FLASHING TYPE - 2
MP - 3	METAL PANEL TYPE - 3	SV - 1	STONE VENEER TYPE - 1
MP - 4	METAL PANEL TYPE - 4	SS - 1	STANDING SEAM TYPE - 1
MP - 5	METAL PANEL TYPE - 5	PC - 1	PEIR CAP TYPE - 1
MP - 6	METAL PANEL TYPE - 7		

EXTERIOR MATERIAL LEGEND

GLAZING: SEE KEY
SS-1 - STANDING SEAM - ROOF
MP-1 - METAL PANEL - WALL
MP-2 - METAL PANEL - WALL
MP-3 - METAL PANEL - WALL
MP-4 - METAL PANEL - WALL
MP-5 - METAL PANEL - WALL
MP-6 - METAL PANEL - WALL
MP-7 - METAL PANEL - SOFFIT
SV-1 - STACKED - LEDGE STONE - VENEER
FF-1 - METAL FLASHING - FASCIA
FF-2 - METAL FLASHING - FASCIA

ELEVATION KEYPLAN

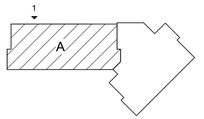

0' 8' 16' 32' N

PIVOT ARCHITECTURE

REGISTERED ARCHITECT 6619 JOHN STAPLETON EUGENE, OREGON STATE OF OREGON

BID AND PERMIT SET

KLAMATH COMMUNITY COLLEGE
CHILDCARE LEARNING CENTER

PROJECT #: 2331.00
KLAMATH COMMUNITY COLLEGE
7390 S. 6TH ST. KLAMATH FALLS, OR 97603

SHEET TITLE:
ENLARGED EXTERIOR ELEVATIONS - SECTOR A_WEST - C


REVISIONS:
DESCRP. DATE

ISSUE DATE: 08/01/2025


A238

PRINTED ON: 8/5/2025 10:42:28 AM FROM FILE: C:\Users\kwall\Documents\2331_KCC Child Care_Arch_Bldg_23_50CD_current_kwall9P75J.rvt
SCALE OF 11 x 17 SHEETS IS HALF OF SCALE INDICATED


© 2025 PIVOT ARCHITECTURE

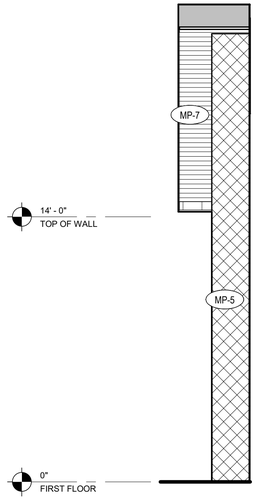

2 S - DOOR ALCOVE - E
1/4" = 1'-0"

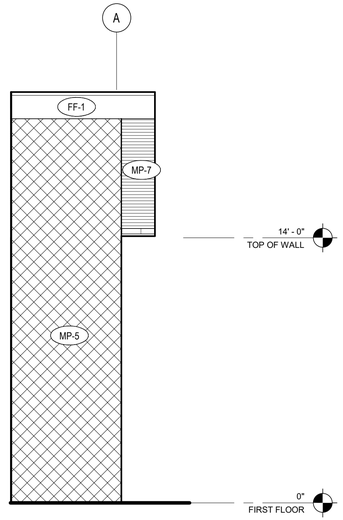

3 S - DOOR ALCOVE - W
1/4" = 1'-0"

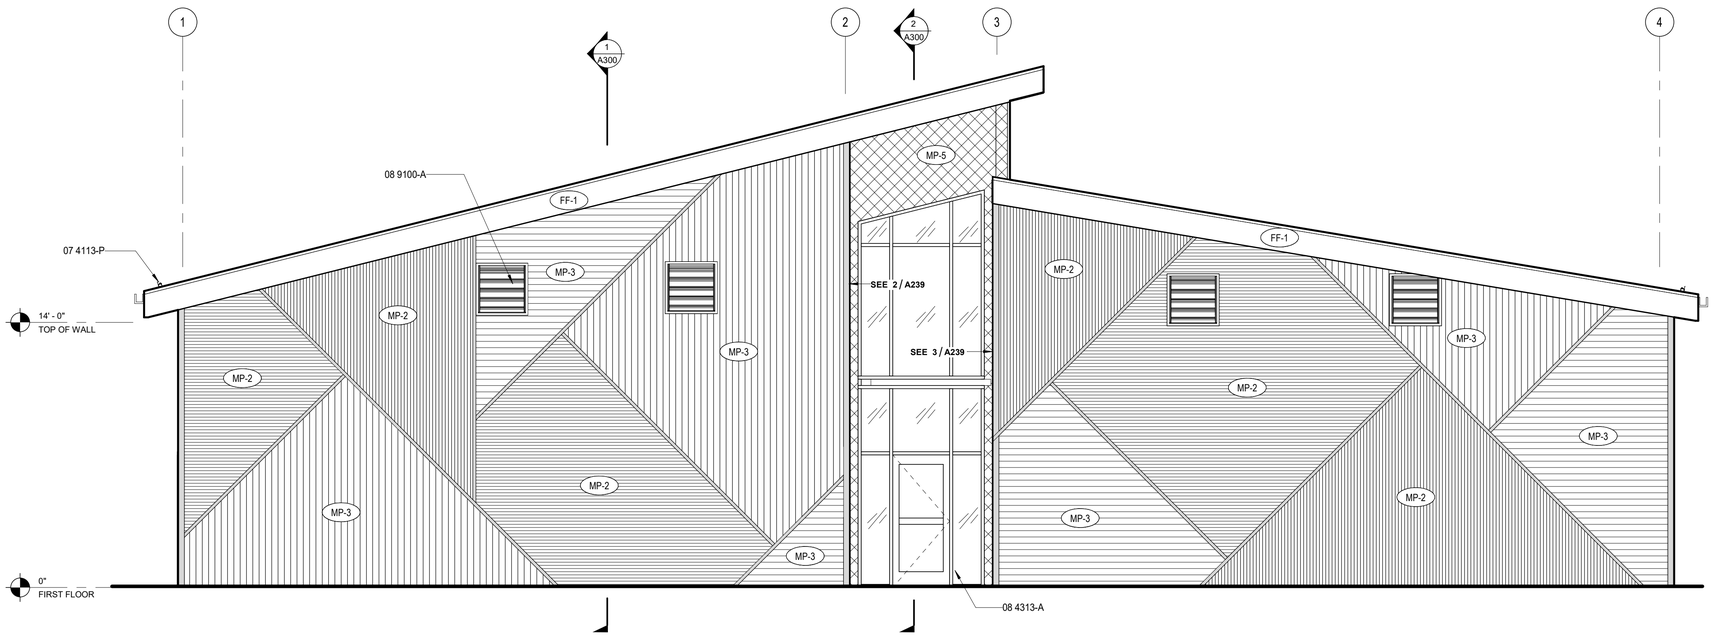

1 SOUTH ENLARGED ELEVATION
1/4" = 1'-0"

GENERAL NOTES - EXTERIOR ELEV.

A. REFER TO SHEET A200 FOR EXTERIOR FINISH LEGEND
B. ALL EXTERIOR WINDOWS TO BE ALUMINUM UNLESS NOTED OTHERWISE.
C. REFER TO SHEET A6xx FOR EXTERIOR LOUVER ELEVATIONS AND DETAILS

SPECIFICATION NOTES

07 4113-P	SNOW GUARD CLAMP
08 4313-A	ALUMINUM STOREFRONT SYSTEM
08 9100-A	STATIONARY LOUVERS

EXTERIOR GLAZING TAG

CG - 1	TEMPERED INSULATED GLASS TYPE - 1	CG - 2	LAMINATED/ TEMPERED INSULATED GLASS TYPE - 2


EXTERIOR FINISH TAG

MP - 1	METAL PANEL TYPE - 1	FF - 1	FASCIA FLASHING TYPE - 1
MP - 2	METAL PANEL TYPE - 2	FF - 2	FASCIA FLASHING TYPE - 2
MP - 3	METAL PANEL TYPE - 3	SV - 1	STONE VENEER TYPE - 1
MP - 4	METAL PANEL TYPE - 4	SS - 1	STANDING SEAM TYPE - 1
MP - 5	METAL PANEL TYPE - 5	PC - 1	PEIR CAP TYPE - 1
MP - 6	METAL PANEL TYPE - 7		

EXTERIOR MATERIAL LEGEND

GLAZING: SEE KEY	**SS-1** - STANDING SEAM - ROOF
MP-1 - METAL PANEL - WALL	**MP-2** - METAL PANEL - WALL
MP-3 - METAL PANEL - WALL	**MP-4** - METAL PANEL - WALL
MP-5 - METAL PANEL - WALL	**MP-6** - METAL PANEL - WALL
MP-7 - METAL PANEL - SOFFIT	**SV-1** - STACKED - LEDGE STONE - VENEER
FF-1 - METAL FLASHING - FASCIA	**FF-2** - METAL FLASHING - FASCIA

ELEVATION KEYPLAN

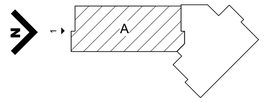

PIVOT ARCHITECTURE

REGISTERED ARCHITECT 6619 JOHN STAPLETON EUGENE, OREGON STATE OF OREGON

BID AND PERMIT SET

KLAMATH COMMUNITY COLLEGE
CHILDCARE LEARNING CENTER

PROJECT #: 2331.00
KLAMATH COMMUNITY COLLEGE
7390 S. 6TH ST. KLAMATH FALLS, OR 97603

SHEET TITLE:
ENLARGED EXTERIOR ELEVATIONS - SECTOR A_SOUTH

REVISIONS:


#	DESCRP.	DATE

ISSUE DATE: 08/01/2025


A239

PRINTED ON: 8/5/2025 10:42:39 AM FROM FILE: C:\Users\rkeck\Documents\2331_KCC Child Care_Arch_Bldg_23_50CD_current_rkeck9P75J.rvt
SCALE OF 11 x 17 SHEETS IS HALF OF SCALE INDICATED


© 2025 PIVOT ARCHITECTURE

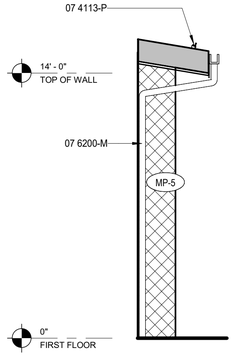


2 E BUMPOUT - 1 - S
1/4" = 1'-0"

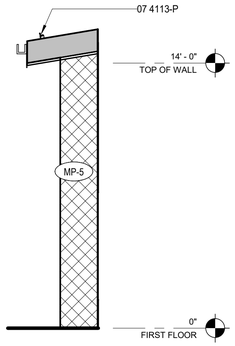


3 E BUMPOUT - 1 - N
1/4" = 1'-0"

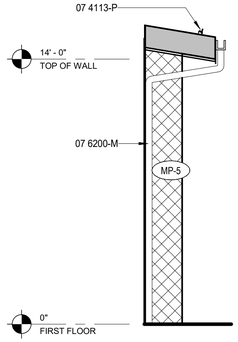

4 E BUMPOUT - 2 - S
1/4" = 1'-0"

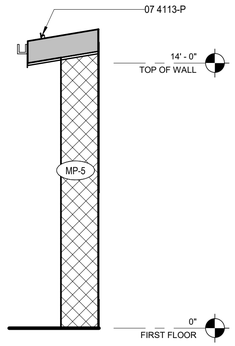

5 E BUMPOUT - 2 - N
1/4" = 1'-0"

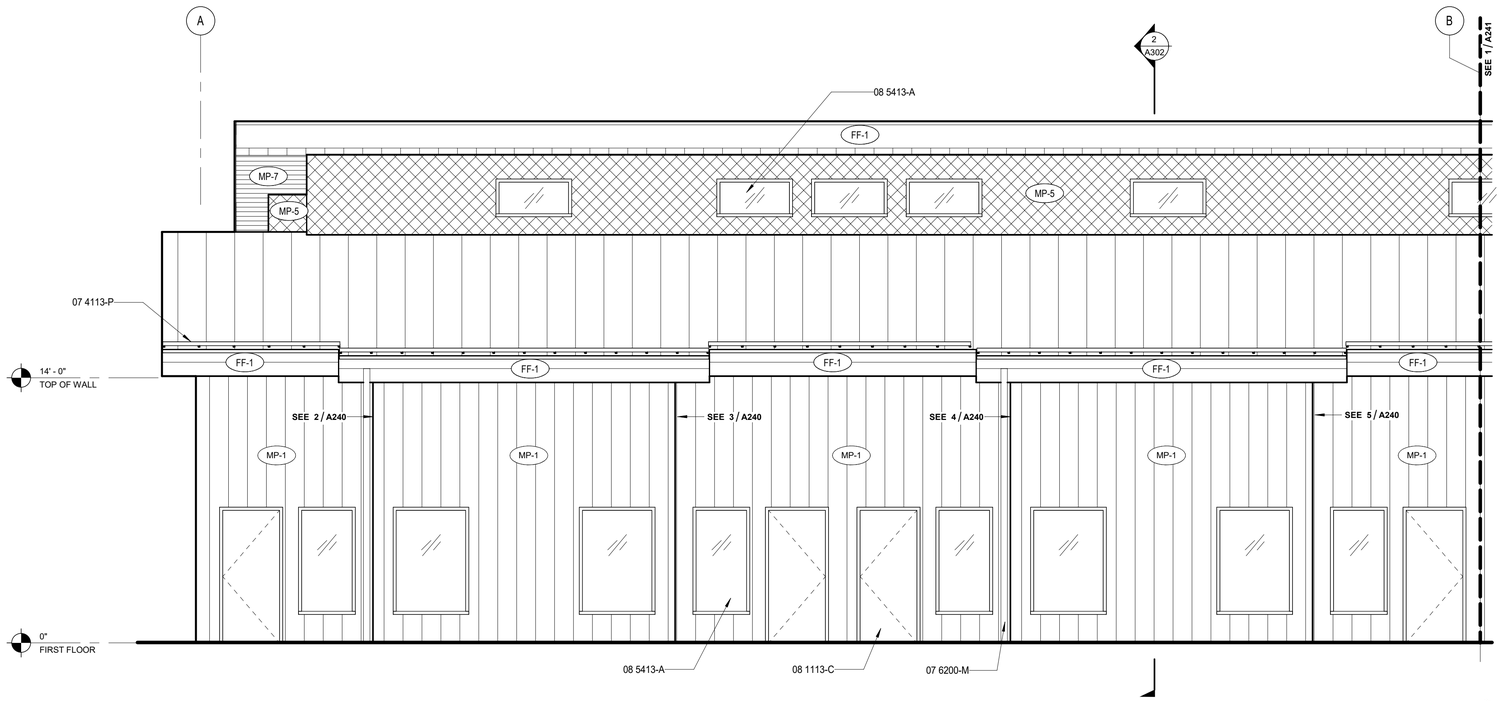

1 EAST ENLARGED ELEVATION - A
1/4" = 1'-0"

0' 8' 16' 32'

GENERAL NOTES - EXTERIOR ELEV.

A. REFER TO SHEET A200 FOR EXTERIOR FINISH LEGEND
B. ALL EXTERIOR WINDOWS TO BE ALUMINUM UNLESS NOTED OTHERWISE.
C. REFER TO SHEET A6xx FOR EXTERIOR LOUVER ELEVATIONS AND DETAILS

SPECIFICATION NOTES

07 4113-P	SNOW GUARD CLAMP
07 6200-M	STEEL PIPE DOWNSPOUT
08 1113-C	HOLLOW METAL DOOR AND FRAME
08 5413-A	FIBERGLASS WINDOW UNIT, INSTALL PER MFR

EXTERIOR GLAZING TAG

CG - 1	TEMPERED INSULATED GLASS TYPE - 1	CG - 2	LAMINATED/ TEMPERED INSULATED GLASS TYPE - 2


EXTERIOR FINISH TAG

MP - 1	METAL PANEL TYPE - 1	FF - 1	FASCIA FLASHING TYPE - 1
MP - 2	METAL PANEL TYPE - 2	FF - 2	FASCIA FLASHING TYPE - 2
MP - 3	METAL PANEL TYPE - 3	SV - 1	STONE VENEER TYPE - 1
MP - 4	METAL PANEL TYPE - 4	SS - 1	STANDING SEAM TYPE - 1
MP - 5	METAL PANEL TYPE - 5	PC - 1	PEIR CAP TYPE - 1
MP - 6	METAL PANEL TYPE - 7		

EXTERIOR MATERIAL LEGEND

GLAZING: SEE KEY
SS-1 - STANDING SEAM - ROOF
MP-1 - METAL PANEL - WALL
MP-2 - METAL PANEL - WALL
MP-3 - METAL PANEL - WALL
MP-4 - METAL PANEL - WALL
MP-5 - METAL PANEL - WALL
MP-6 - METAL PANEL - WALL
MP-7 - METAL PANEL - SOFFIT
SV-1 - STACKED - LEDGE STONE - VENEER
FF-1 - METAL FLASHING - FASCIA
FF-2 - METAL FLASHING - FASCIA

ELEVATION KEYPLAN

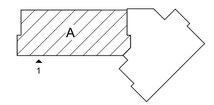

PIVOT ARCHITECTURE

REGISTERED ARCHITECT 6619 JOHN STAPLETON EUGENE, OREGON STATE OF OREGON

BID AND PERMIT SET

KLAMATH COMMUNITY COLLEGE
CHILDCARE LEARNING CENTER

PROJECT #: 2331.00
KLAMATH COMMUNITY COLLEGE
7390 S. 6TH ST. KLAMATH FALLS, OR 97603

SHEET TITLE:
ENLARGED EXTERIOR ELEVATIONS - SECTOR A_EAST - A

REVISIONS:


#	DESCRP.	DATE

ISSUE DATE: 08/01/2025


A240

PRINTED ON: 8/5/2025 10:42:32 AM FROM FILE: C:\Users\tkeit\Documents\2331_KCC Child Care_Arch_Bldg_23_50CD_current_tkeit9P75J.rvt
SCALE OF 11 x 17 SHEETS IS HALF OF SCALE INDICATED


© 2025 PIVOT ARCHITECTURE

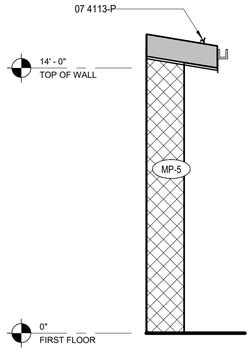


2 E BUMPOUT - 3 - S
1/4" = 1'-0"

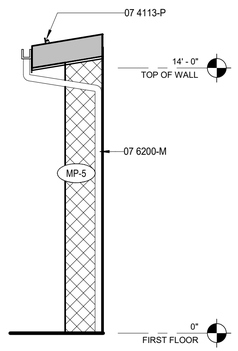


3 E BUMPOUT - 3 - N
1/4" = 1'-0"

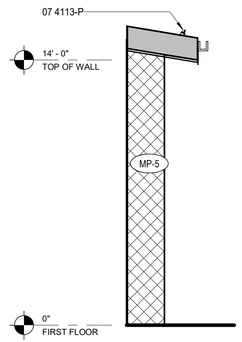

4 E BUMPOUT - 4 - S
1/4" = 1'-0"

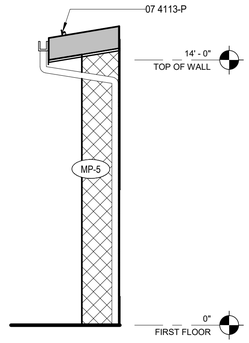

5 E BUMPOUT - 4 - N
1/4" = 1'-0"

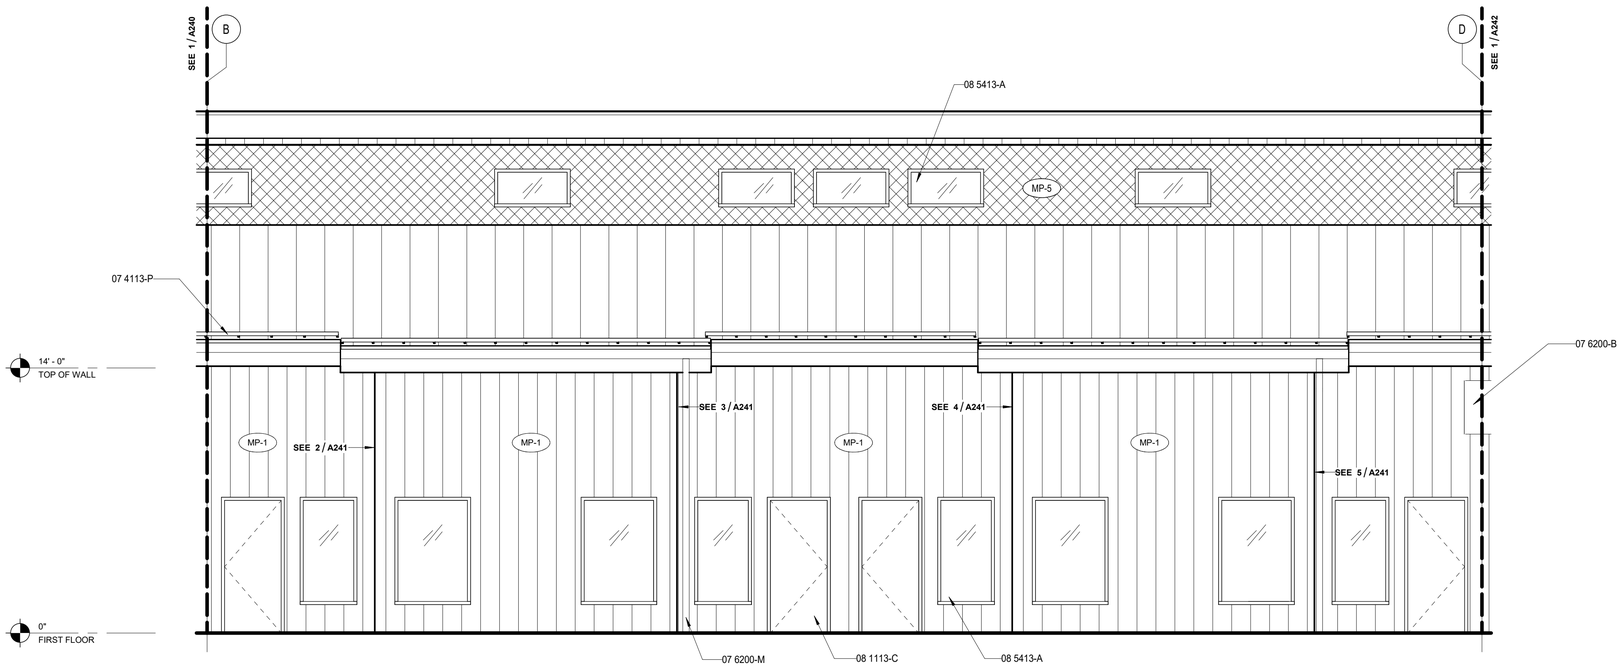

1 EAST ENLARGED ELEVATION - B
1/4" = 1'-0"

0' 8' 16' 32'

N

GENERAL NOTES - EXTERIOR ELEV.

A. REFER TO SHEET A200 FOR EXTERIOR FINISH LEGEND
B. ALL EXTERIOR WINDOWS TO BE ALUMINUM UNLESS NOTED OTHERWISE.
C. REFER TO SHEET A6xx FOR EXTERIOR LOUVER ELEVATIONS AND DETAILS

SPECIFICATION NOTES

07 4113-P	SNOW GUARD CLAMP
07 6200-B	PRECOATED SHEET METAL FLASHING
07 6200-M	STEEL PIPE DOWNSPOUT
08 1113-C	HOLLOW METAL DOOR AND FRAME
08 5413-A	FIBERGLASS WINDOW UNIT, INSTALL PER MFR

EXTERIOR GLAZING TAG

CG - 1	TEMPERED INSULATED GLASS TYPE - 1	CG - 2	LAMINATED/ TEMPERED INSULATED GLASS TYPE - 2

EXTERIOR FINISH TAG

MP - 1	METAL PANEL TYPE - 1	FF - 1	FASCIA FLASHING TYPE - 1
MP - 2	METAL PANEL TYPE - 2	FF - 2	FASCIA FLASHING TYPE - 2
MP - 3	METAL PANEL TYPE - 3	SV - 1	STONE VENEER TYPE - 1
MP - 4	METAL PANEL TYPE - 4	SS - 1	STANDING SEAM TYPE - 1
MP - 5	METAL PANEL TYPE - 5	PC - 1	PEIR CAP TYPE - 1
MP - 6	METAL PANEL TYPE - 7		

EXTERIOR MATERIAL LEGEND

GLAZING: SEE KEY

SS-1 - STANDING SEAM - ROOF

MP-1 - METAL PANEL - WALL

MP-2 - METAL PANEL - WALL

MP-3 - METAL PANEL - WALL

MP-4 - METAL PANEL - WALL

MP-5 - METAL PANEL - WALL

MP-6 - METAL PANEL - WALL


MP-7 - METAL PANEL - SOFFIT

SV-1 - STACKED - LEDGE STONE - VENEER

FF-1 - METAL FLASHING - FASCIA

FF-2 - METAL FLASHING - FASCIA

ELEVATION KEYPLAN

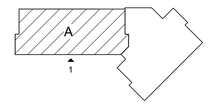

PIVOT ARCHITECTURE

REGISTERED ARCHITECT 6619 JOHN STAPLETON EUGENE, OREGON STATE OF OREGON

BID AND PERMIT SET

KLAMATH COMMUNITY COLLEGE
CHILDCARE LEARNING CENTER

PROJECT #: 2331.00
KLAMATH COMMUNITY COLLEGE
7390 S. 6TH ST KLAMATH FALLS, OR 97603

SHEET TITLE:
ENLARGED EXTERIOR ELEVATIONS - SECTOR A_EAST - B

REVISIONS:


#	DESCRP.	DATE

ISSUE DATE: 08/01/2025


A241

PRINTED ON: 8/5/2025 10:42:35 AM FROM FILE: C:\Users\kwick\Documents\2331_KCC Child Care_Arch_Bldg_23_50CD_current_kwick9P7SJ.rvt
SCALE OF 11 x 17 SHEETS IS HALF OF SCALE INDICATED


© 2025 PIVOT ARCHITECTURE

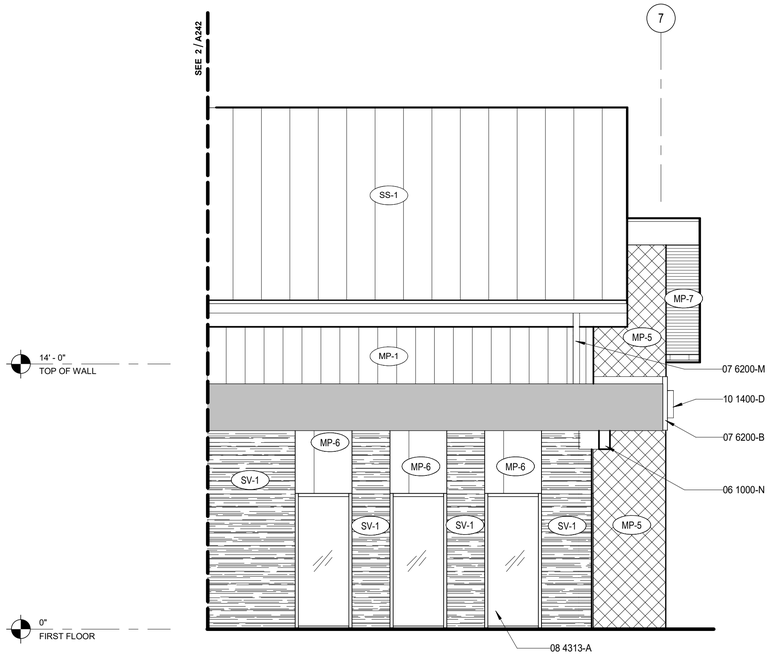

3 SOUTHWEST ENLARGED ELEVATION - ENTRY
1/4" = 1'-0"

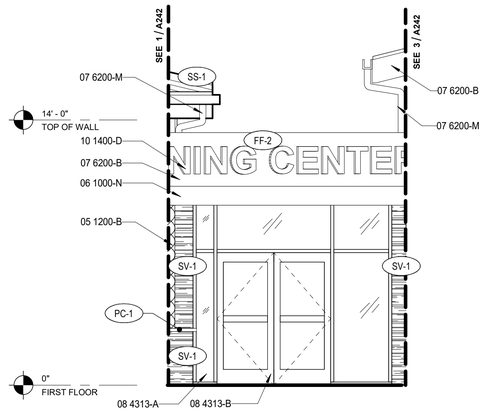

2 SOUTHEAST ENLARGED ELEVATION - ENTRY
1/4" = 1'-0"

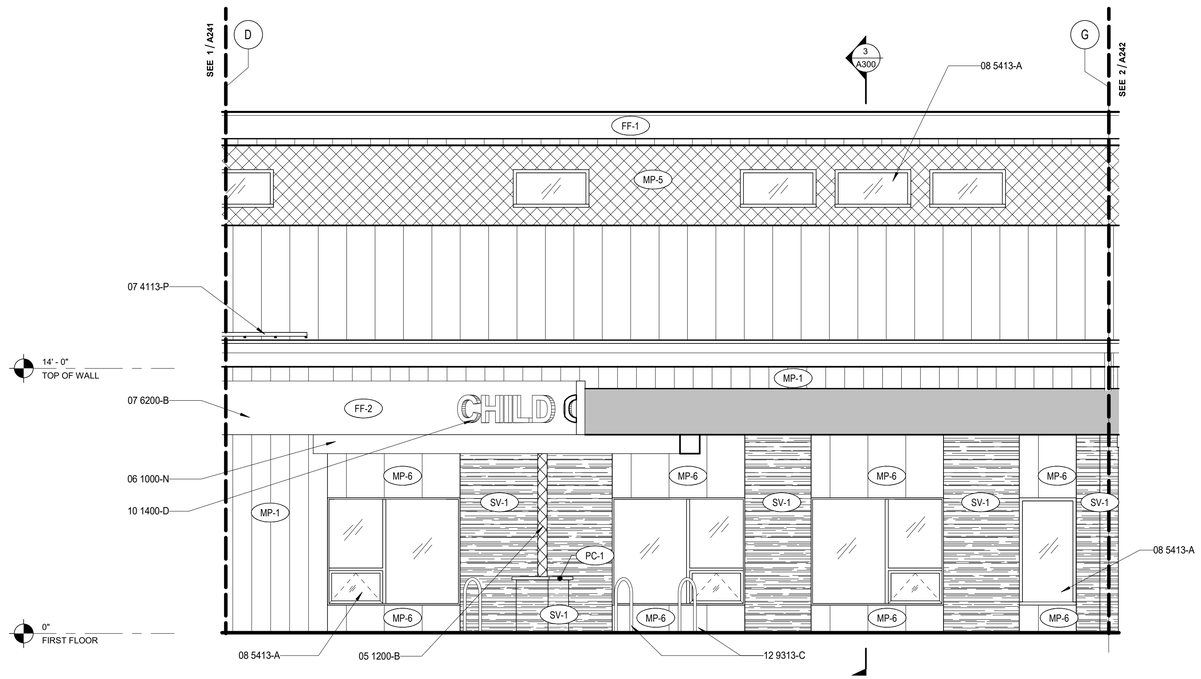

1 EAST ENLARGED ELEVATION - C
1/4" = 1'-0"

PRINTED ON: 8/5/2025 10:42:37 AM FROM FILE: C:\Users\kwk\Documents\2331_KCC Child Care_Arch_Bldg_23_50CD_current_kwk9P7SJ.rvt

SCALE OF 11 x 17 SHEETS IS HALF OF SCALE INDICATED

GENERAL NOTES - EXTERIOR ELEV.

A. REFER TO SHEET A200 FOR EXTERIOR FINISH LEGEND
B. ALL EXTERIOR WINDOWS TO BE ALUMINUM UNLESS NOTED OTHERWISE.
C. REFER TO SHEET A6xx FOR EXTERIOR LOUVER ELEVATIONS AND DETAILS

SPECIFICATION NOTES

05 1200-B	STEEL COLUMN, SEE STRUCTURAL
06 1000-N	STRUCTURAL MEMBER PER STRUCTURAL
07 4113-P	SNOW GUARD CLAMP
07 6200-B	PRECOATED SHEET METAL FLASHING
07 6200-M	STEEL PIPE DOWNSPOUT
08 4313-A	ALUMINUM STOREFRONT SYSTEM
08 4313-B	POWER OPERATED DOORS
08 5413-A	FIBERGLASS WINDOW UNIT, INSTALL PER MFR
10 1400-D	METAL BUILDING SIGNAGE
12 9313-C	BICYCLE RACK

EXTERIOR GLAZING TAG

CG - 1	TEMPERED INSULATED GLASS TYPE - 1	CG - 2	LAMINATED/ TEMPERED INSULATED GLASS TYPE - 2

EXTERIOR FINISH TAG

MP - 1	METAL PANEL TYPE - 1	FF - 1	FASCIA FLASHING TYPE - 1
MP - 2	METAL PANEL TYPE - 2	FF - 2	FASCIA FLASHING TYPE - 2
MP - 3	METAL PANEL TYPE - 3	SV - 1	STONE VENEER TYPE - 1
MP - 4	METAL PANEL TYPE - 4	SS - 1	STANDING SEAM TYPE - 1
MP - 5	METAL PANEL TYPE - 5	PC - 1	PEIR CAP TYPE - 1
MP - 6	METAL PANEL TYPE - 7		

EXTERIOR MATERIAL LEGEND

GLAZING: SEE KEY

SS-1 - STANDING SEAM - ROOF

MP-1 - METAL PANEL - WALL

MP-2 - METAL PANEL - WALL

MP-3 - METAL PANEL - WALL

MP-4 - METAL PANEL - WALL

MP-5 - METAL PANEL - WALL

MP-6 - METAL PANEL - WALL


MP-7 - METAL PANEL - SOFFIT

SV-1 - STACKED - LEDGE STONE - VENEER

FF-1 - METAL FLASHING - FASCIA

FF-2 - METAL FLASHING - FASCIA

ELEVATION KEYPLAN

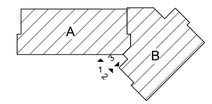

0' 8' 16' 32' N

PIVOT ARCHITECTURE

REGISTERED ARCHITECT 6619 JOHN STAPLETON EUGENE, OREGON STATE OF OREGON

BID AND PERMIT SET

KLAMATH COMMUNITY COLLEGE
CHILDCARE LEARNING CENTER

PROJECT #: 2331.00
KLAMATH COMMUNITY COLLEGE
7390 S. 6TH ST KLAMATH FALLS, OR 97603

SHEET TITLE:

ENLARGED EXTERIOR ELEVATIONS - ENTRY


REVISIONS:

#	DESCRP.	DATE


ISSUE DATE: 08/01/2025

A242

© 2025 PIVOT ARCHITECTURE

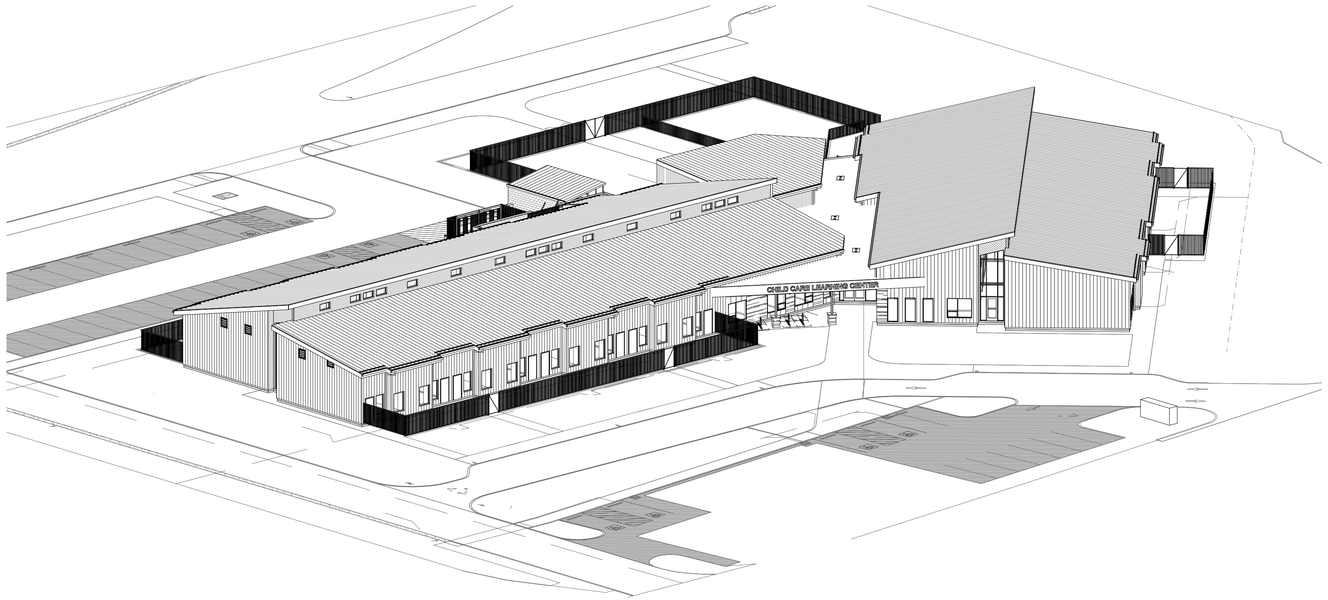

AXON - ENTRY - SOUTH EAST

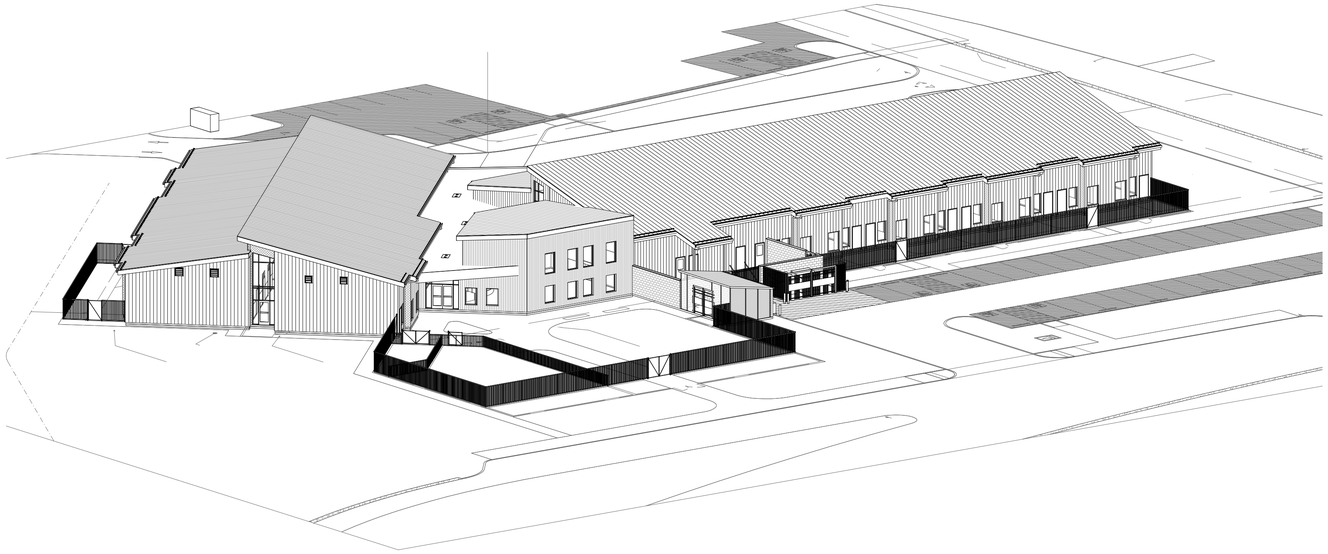

AXON - PLAYGROUND - NORTH WEST



EXT. PERSPECTIVE VIEW - ENTRY



EXT. PERSPECTIVE VIEW - COMMONS



EXT. PERSPECTIVE VIEW - PARENT DROP OFF

PRINTED ON: 8/5/2025 10:42:49 AM FROM FILE: C:\Users\tkeat\Documents\2331_KCC Child Care_Arch_Bldg_23_50CD_current_tkeat9P75J.rvt
SCALE OF 11 x 17 SHEETS IS HALF OF SCALE INDICATED

PIVOT
ARCHITECTURE

REGISTERED ARCHITECT
6619
JOHN STAPLETON
EUGENE, OREGON
STATE OF OREGON

BID AND PERMIT SET

KLAMATH COMMUNITY COLLEGE
CHILDCARE LEARNING CENTER

PROJECT #: 2331.00
KLAMATH COMMUNITY COLLEGE
7390 S. 6TH ST. KLAMATH FALLS, OR 97603

SHEET TITLE:
PERSPECTIVE AND AXON VIEWS


REVISIONS:

#	DESCRP.	DATE

ISSUE DATE: 08/01/2025


A280

© 2025 PIVOT ARCHITECTURE

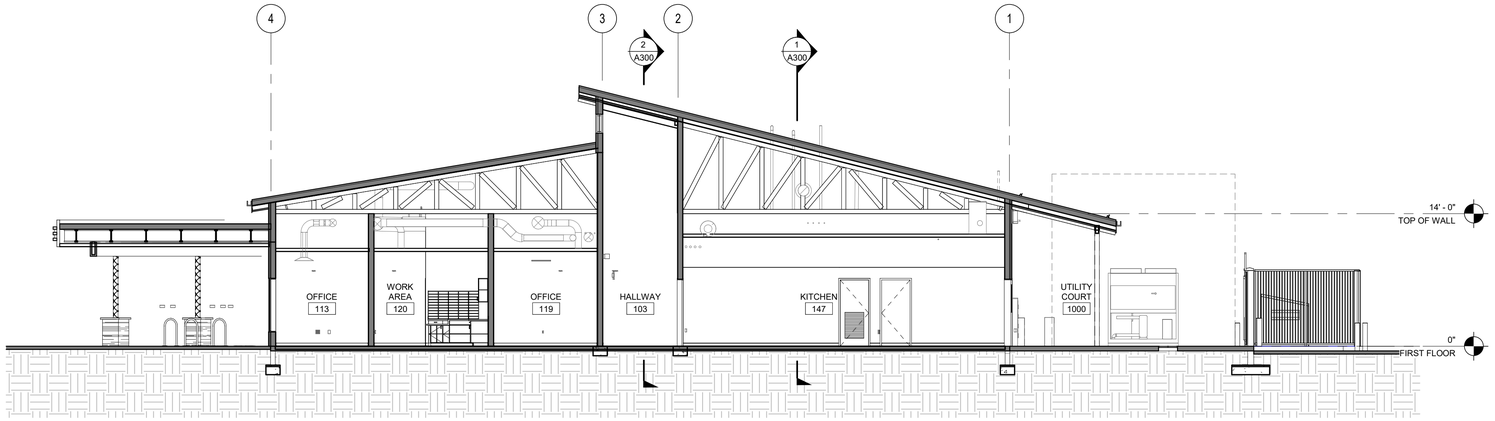


3 LATITUDINAL SECTION - SECTOR A -E

1/8" = 1'-0"

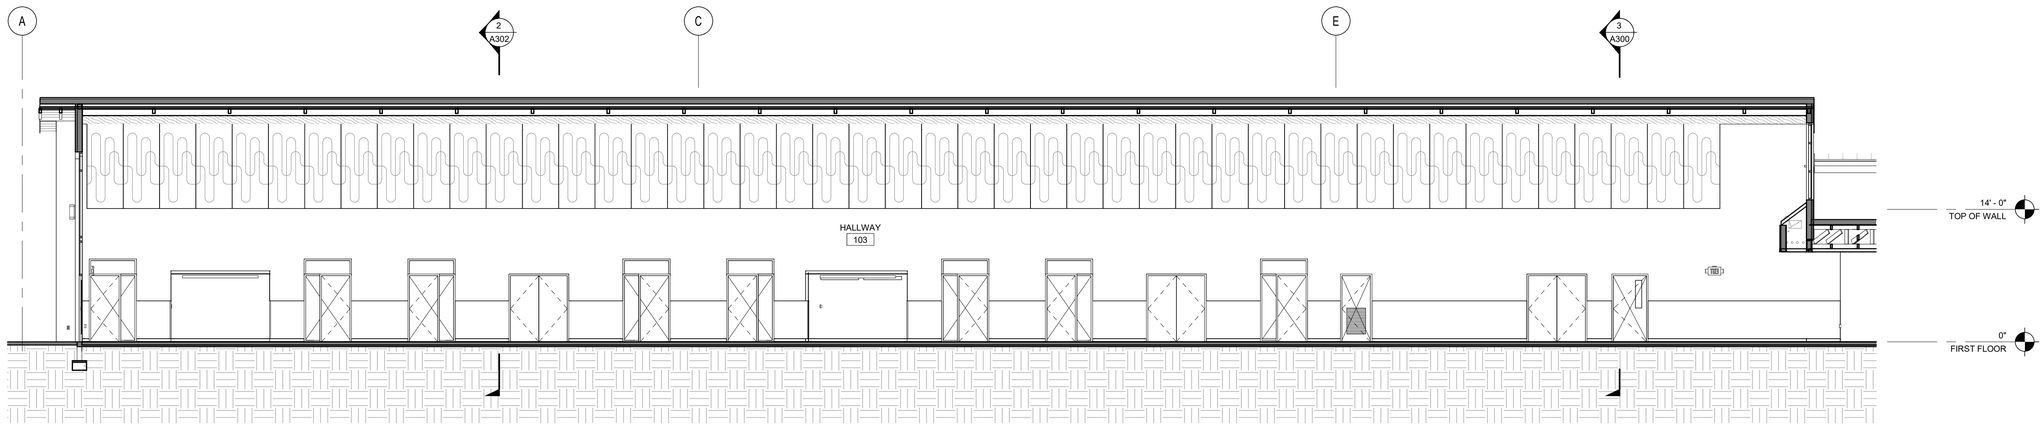

2 LONGITUDINAL SECTION - SECTOR A - HALLWAY

1/8" = 1'-0"

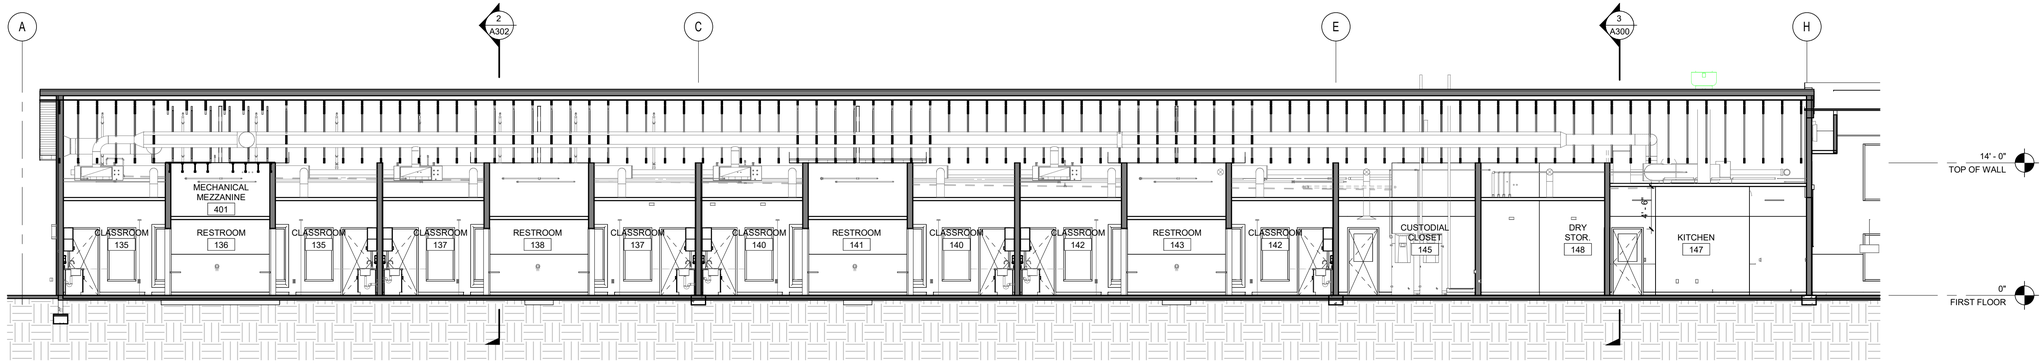

1 LONGITUDINAL SECTION - SECTOR A

1/8" = 1'-0"

PRINTED ON: 8/5/2025 10:42:54 AM FROM FILE: C:\Users\kwick\Documents\2331_KCC Child Care_Arch_Bldg_23_50CD_current_kwick9P75J.rvt

SCALE OF 11 x 17 SHEETS IS HALF OF SCALE INDICATED

PIVOT ARCHITECTURE

REGISTERED ARCHITECT
6619
JOHN STAPLETON
EUGENE, OREGON
STATE OF OREGON

BID AND PERMIT SET

KLAMATH COMMUNITY COLLEGE
CHILDCARE LEARNING CENTER

PROJECT #: 2331.00
KLAMATH COMMUNITY COLLEGE
7390 S. 6TH ST. KLAMATH FALLS, OR 97603

SHEET TITLE:
BUILDING SECTIONS


REVISIONS:

#	DESCRP.	DATE

ISSUE DATE: 08/01/2025


A300

© 2025 PIVOT ARCHITECTURE

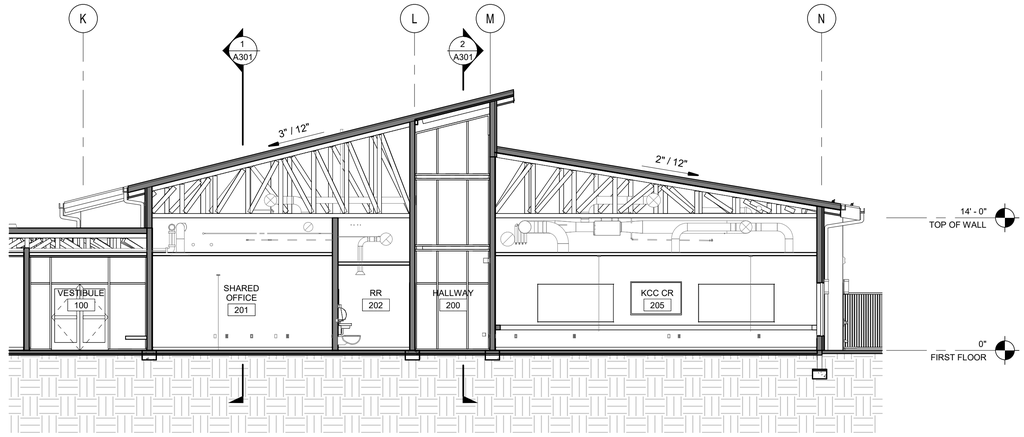

3 LATITUDINAL SECTION - SECTOR B

1/8" = 1'-0"

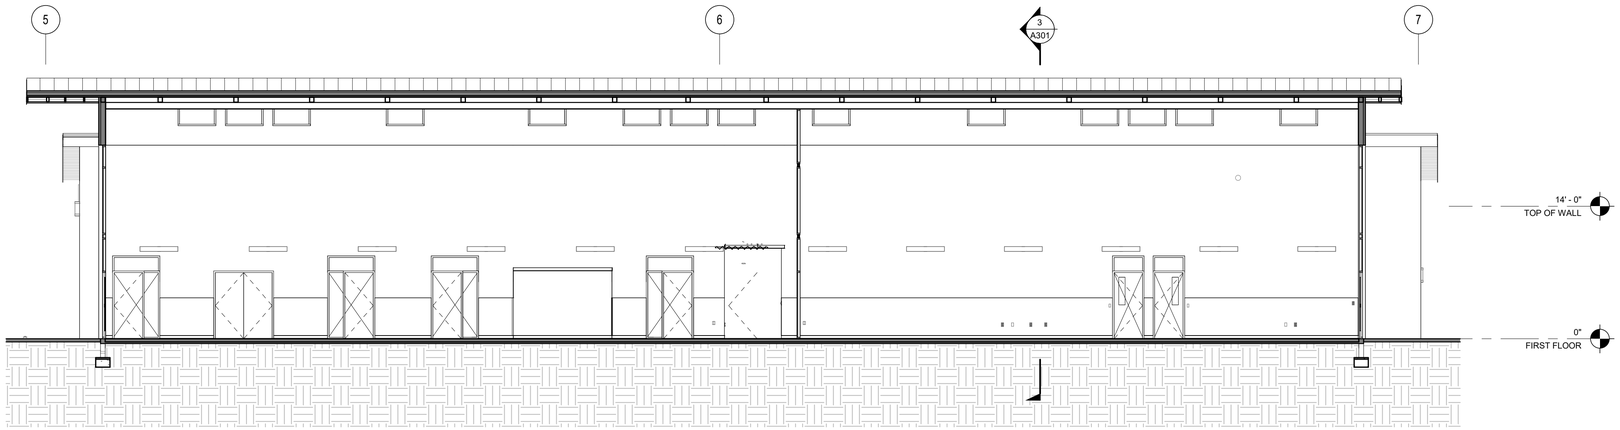

2 LONGITUDINAL SECTION - SECTOR B - HALLWAY

1/8" = 1'-0"



1 LONGITUDINAL SECTION - SECTOR B

1/8" = 1'-0"

PRINTED ON: 8/5/2025 10:43:00 AM
FROM FILE: C:\Users\tkeat\Documents\2331_KCC Child Care_Arch_Bldg_23_50CD_current_tkeat9P75J.rvt
SCALE OF 11 x 17 SHEETS IS HALF OF SCALE INDICATED

PIVOT
ARCHITECTURE

REGISTERED ARCHITECT
6619
JOHN STAPLETON
EUGENE, OREGON
STATE OF OREGON

BID AND PERMIT SET

KLAMATH COMMUNITY COLLEGE
CHILDCARE LEARNING CENTER

PROJECT #: 2331.00
KLAMATH COMMUNITY COLLEGE
7390 S. 6TH ST. KLAMATH FALLS, OR 97603

SHEET TITLE:
BUILDING SECTIONS


REVISIONS:

#	DESCRP.	DATE

ISSUE DATE: 08/01/2025


A301

© 2025 PIVOT ARCHITECTURE

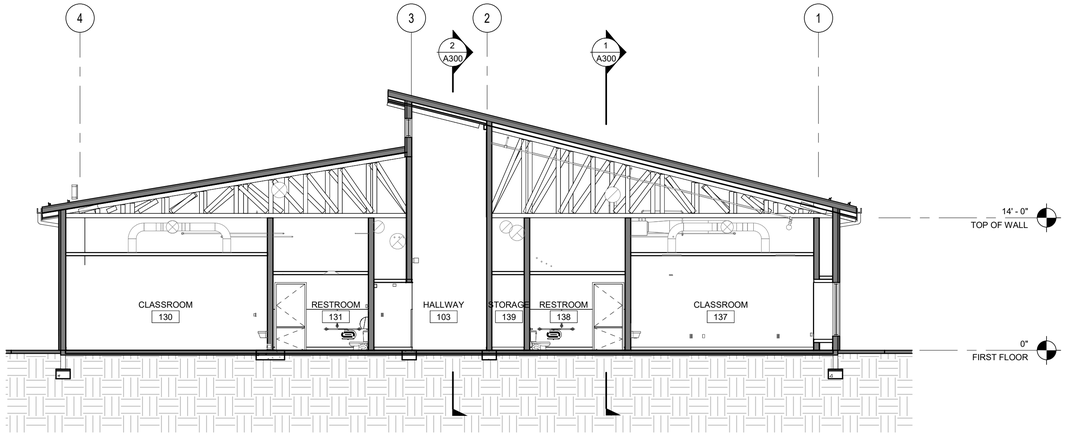

2 LATITUDINAL SECTION - SECTOR A - S

1/8" = 1'-0"

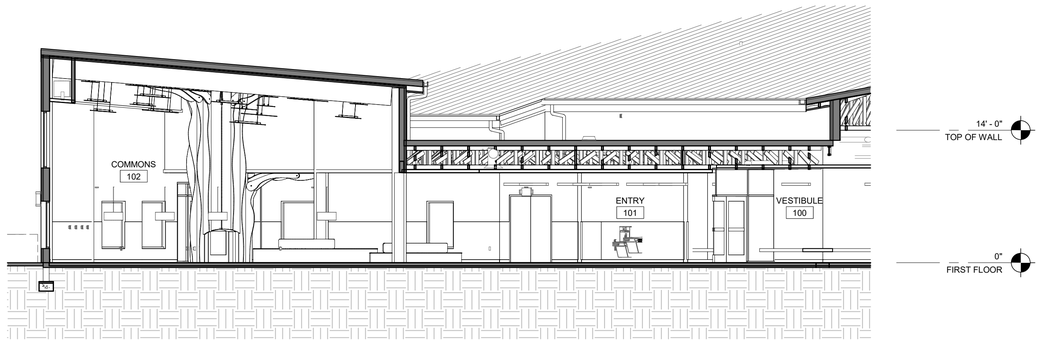

1 LATITUDINAL SECTION - COMMONS

1/8" = 1'-0"

PRINTED ON: 8/5/2025 10:43:03 AM FROM FILE: C:\Users\kwek\Documents\2331_KCC Child Care_Arch_Bldg_23_50CD_current_kwek9P75J.rvt

SCALE OF 11 x 17 SHEETS IS HALF OF SCALE INDICATED

PIVOT
ARCHITECTURE

REGISTERED ARCHITECT
6619
JOHN STAPLETON
EUGENE, OREGON
STATE OF OREGON

BID AND PERMIT SET

KLAMATH COMMUNITY COLLEGE
CHILDCARE LEARNING CENTER

PROJECT #: 2331.00
KLAMATH COMMUNITY COLLEGE
7390 S. 6TH ST. KLAMATH FALLS, OR 97603

SHEET TITLE:
BUILDING SECTIONS


REVISIONS:

#	DESCRP.	DATE


ISSUE DATE: 08/01/2025

A302


© 2025 PIVOT ARCHITECTURE

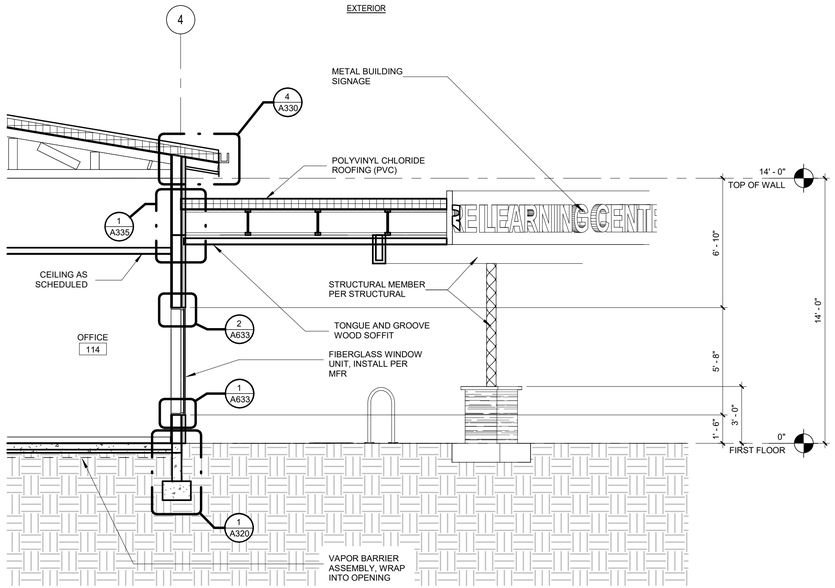


4 OCDC @ CANOPY
1/4" = 1'-0"

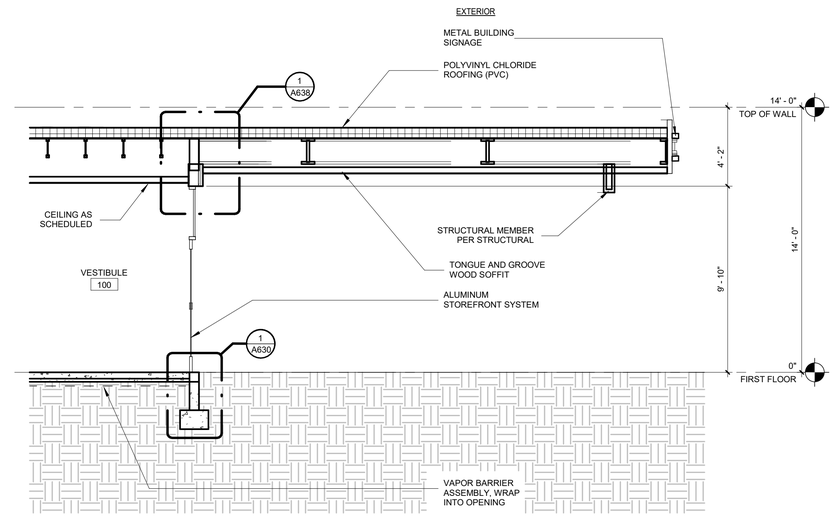

3 ENTRY VESTIBULE @ CANOPY
1/4" = 1'-0"

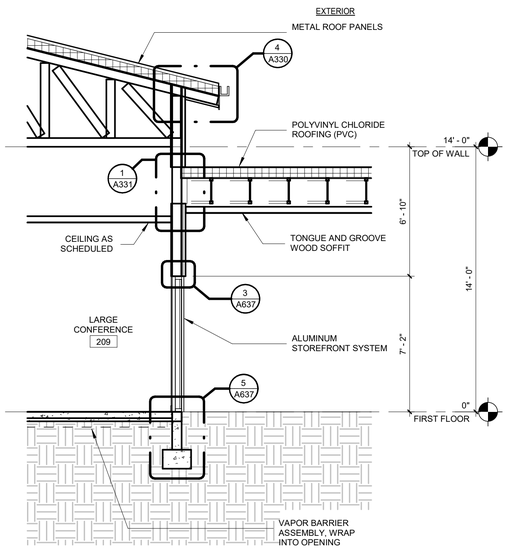

2 KCC @ CANOPY
1/4" = 1'-0"

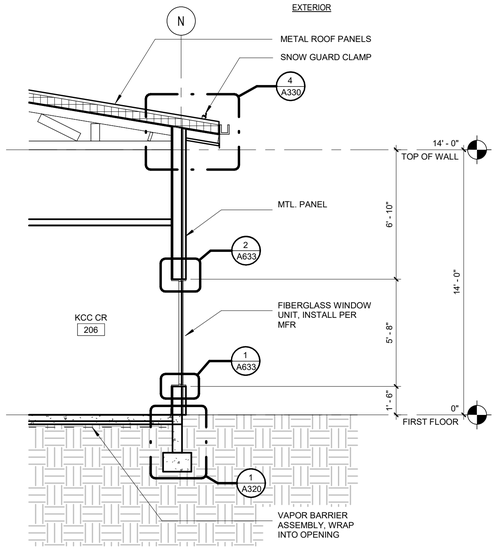

1 KCC @ SIDE WALL
1/4" = 1'-0"

PRINTED ON: 8/5/2025 10:43:04 AM FROM FILE: C:\Users\kwick\Documents\2331_KCC Child Care_Arch_Bldg_23_50CD_current_kwick9P7SJ.rvt
SCALE OF 11 x 17 SHEETS IS HALF OF SCALE INDICATED

PIVOT ARCHITECTURE

REGISTERED ARCHITECT 6619 JOHN STAPLETON EUGENE, OREGON STATE OF OREGON

BID AND PERMIT SET

KLAMATH COMMUNITY COLLEGE
CHILDCARE LEARNING CENTER

PROJECT #: 2331.00
KLAMATH COMMUNITY COLLEGE
7390 S. 6TH ST KLAMATH FALLS, OR 97603

SHEET TITLE:
WALL SECTIONS


REVISIONS:

#	DESCRP.	DATE


ISSUE DATE: 08/01/2025

A310


© 2025 PIVOT ARCHITECTURE

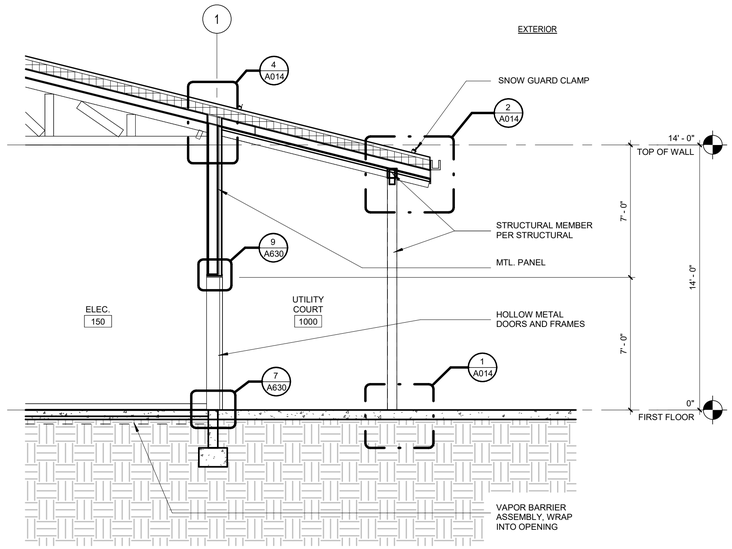


5 UTILITY COURT @ ROOF OVERHANG
1/4" = 1'-0"

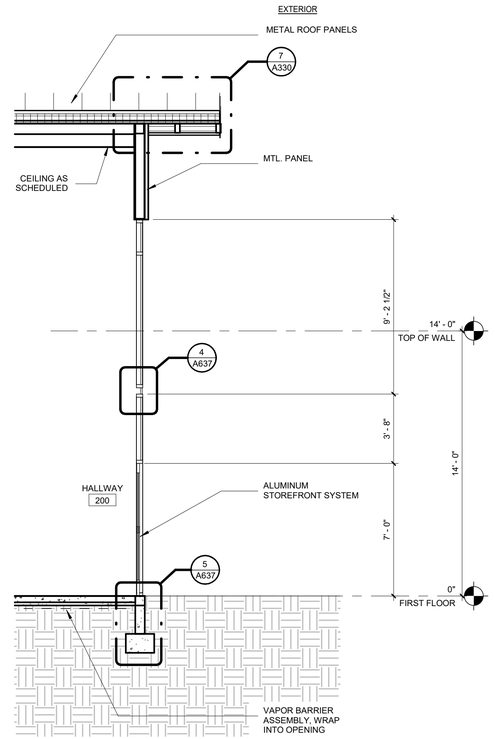


4 HALLWAY @ END WALL
1/4" = 1'-0"

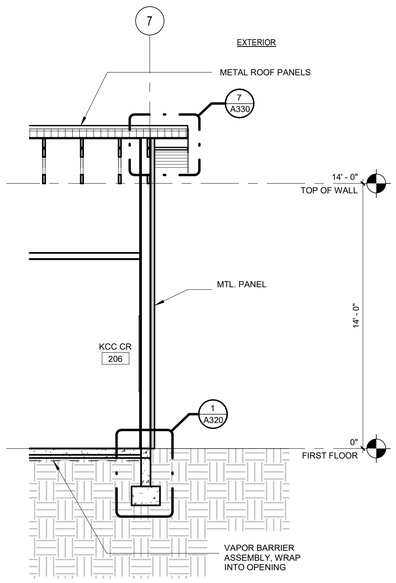

3 END WALL
1/4" = 1'-0"

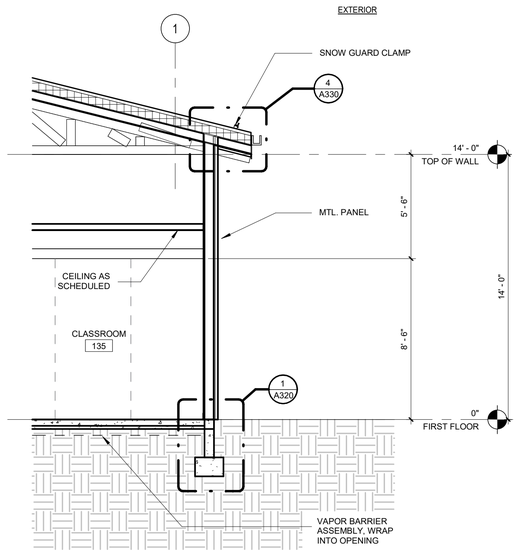

2 CLASSROOM @ PARTITION WALL
1/4" = 1'-0"

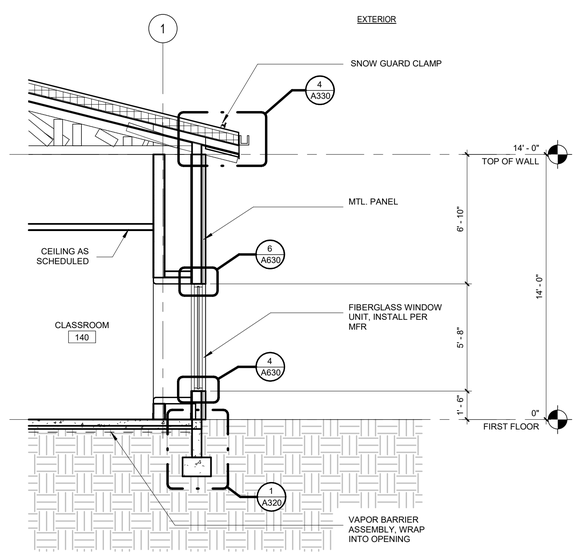

1 CLASSROOM @ NOOK SEAT
1/4" = 1'-0"

PRINTED ON: 8/5/2025 10:43:06 AM FROM FILE: C:\Users\keck\Documents\2331_KCC Child Care_Arch_Bldg_23_50CD_current_keck@PTSJ.rvt
SCALE OF 11 x 17 SHEETS IS HALF OF SCALE INDICATED

PIVOT ARCHITECTURE

REGISTERED ARCHITECT
6619
JOHN STAPLETON
EUGENE, OREGON
STATE OF OREGON

BID AND PERMIT SET

KLAMATH COMMUNITY COLLEGE
CHILDCARE LEARNING CENTER

PROJECT #: 2331.00
KLAMATH COMMUNITY COLLEGE
7390 S. 6TH ST. KLAMATH FALLS, OR 97603

SHEET TITLE:
WALL SECTIONS


REVISIONS:

#	DESCRP.	DATE


ISSUE DATE: 08/01/2025

A311


© 2025 PIVOT ARCHITECTURE

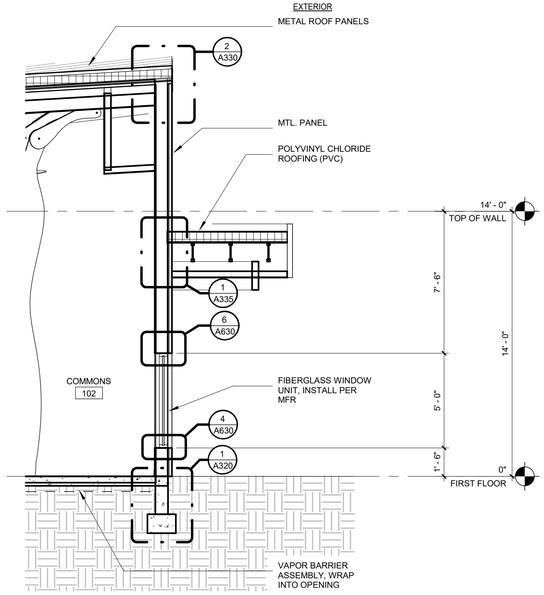


6 COMMONS @ CANOPY
1/4" = 1'-0"

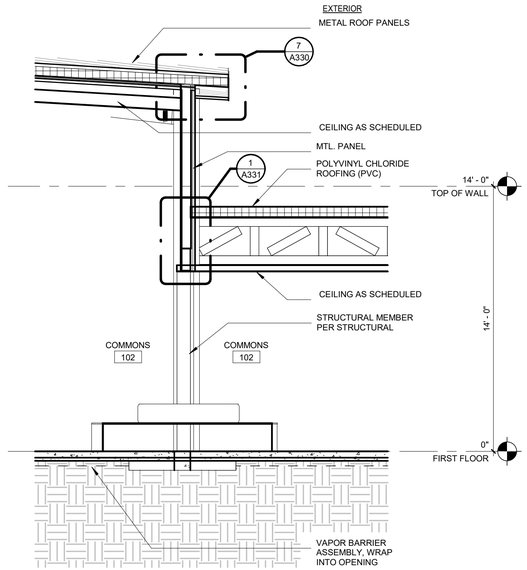


5 COMMONS RAKE @ FLAT ROOF
1/4" = 1'-0"

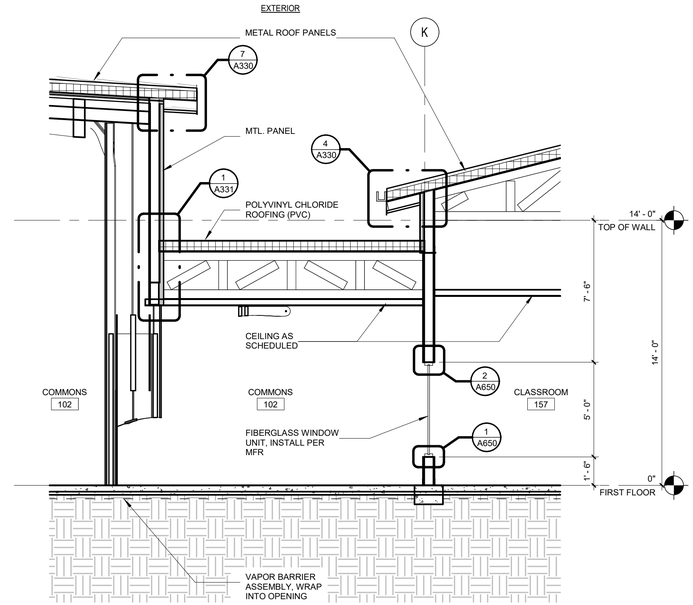


4 CLASSROOM TO COMMONS @ FLAT ROOF
1/4" = 1'-0"

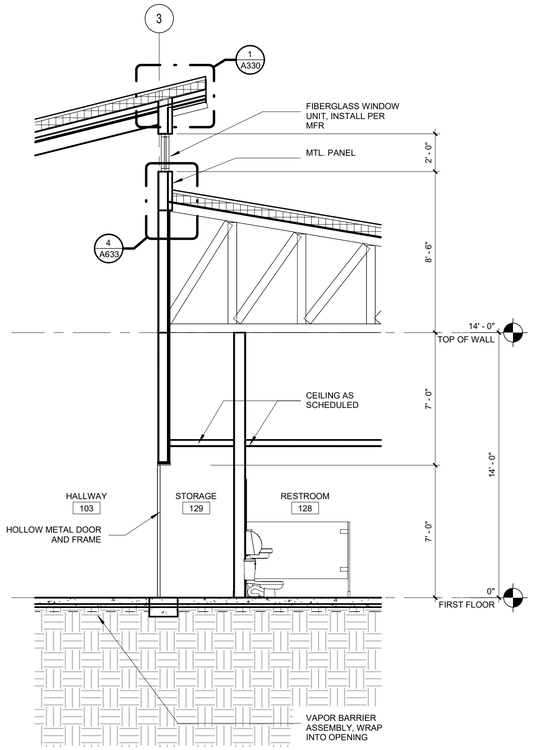

3 HALLWAY @ CLERESTORY WALL
1/4" = 1'-0"

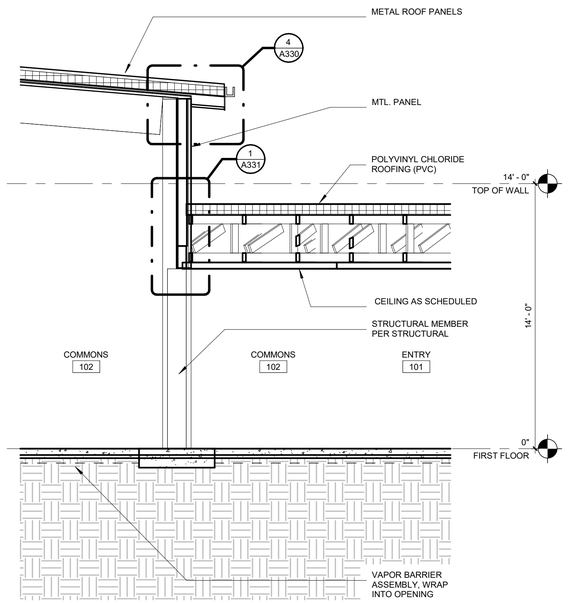

2 COMMONS EAVE @ FLAT ROOF
1/4" = 1'-0"

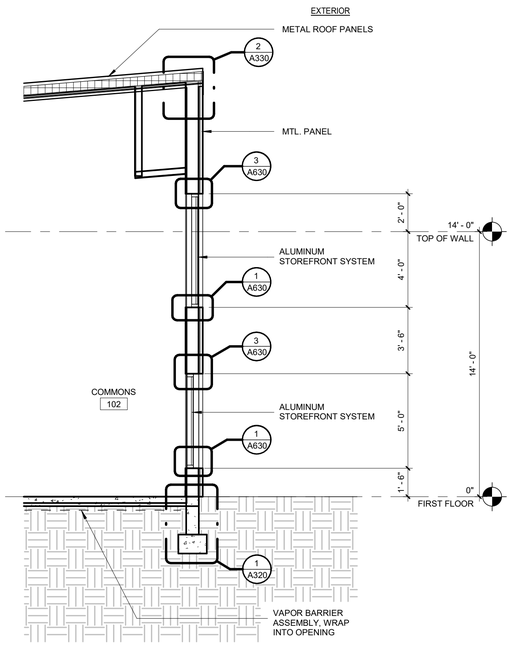

1 COMMONS WALL
1/4" = 1'-0"

PRINTED ON: 8/5/2025 10:43:09 AM FROM FILE: C:\Users\kwick\Documents\2331_KCC Child Care_Arch_Bldg_23_50CD_current_kwick9P75J.rvt

SCALE OF 11 x 17 SHEETS IS HALF OF SCALE INDICATED

PIVOT ARCHITECTURE

REGISTERED ARCHITECT 6619 JOHN STAPLETON EUGENE, OREGON STATE OF OREGON

BID AND PERMIT SET

KLAMATH COMMUNITY COLLEGE
CHILDCARE LEARNING CENTER

PROJECT #: 2331.00
KLAMATH COMMUNITY COLLEGE
7390 S. 6TH ST. KLAMATH FALLS, OR 97603

SHEET TITLE:
WALL SECTIONS


REVISIONS:

#	DESCRP.	DATE


ISSUE DATE: 08/01/2025

A312


© 2025 PIVOT ARCHITECTURE

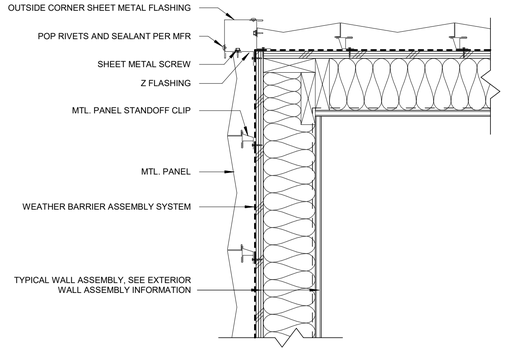


4 OUTSIDE CORNER @ METAL PANEL
1 1/2" = 1'-0"

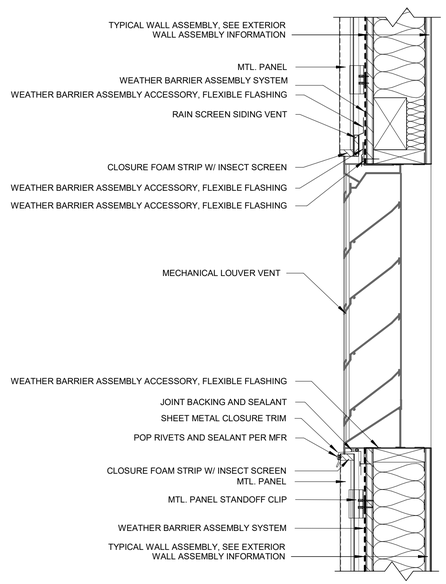


5 LOUVER @ METAL PANEL
1 1/2" = 1'-0"

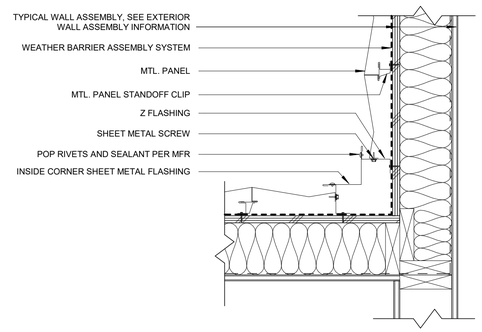

3 INSIDE CORNER @ METAL PANEL
1 1/2" = 1'-0"

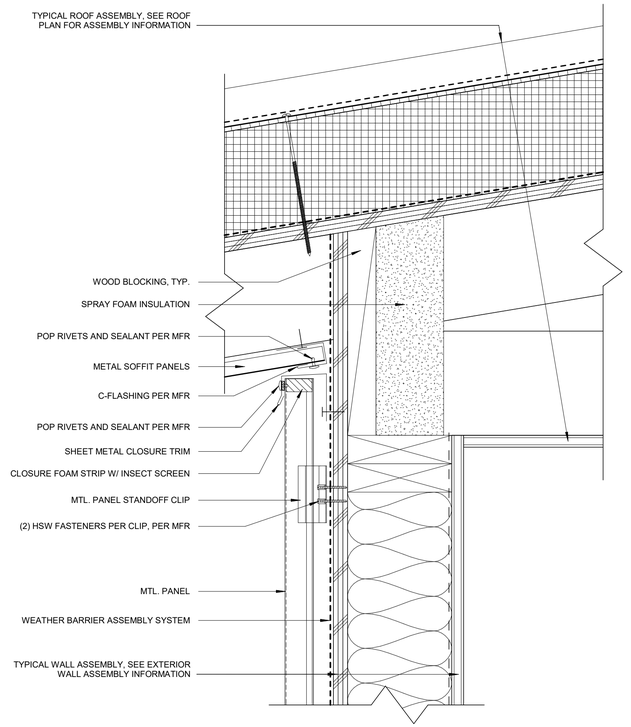

2 T.O. WALL @ METAL PANEL
3" = 1'-0"

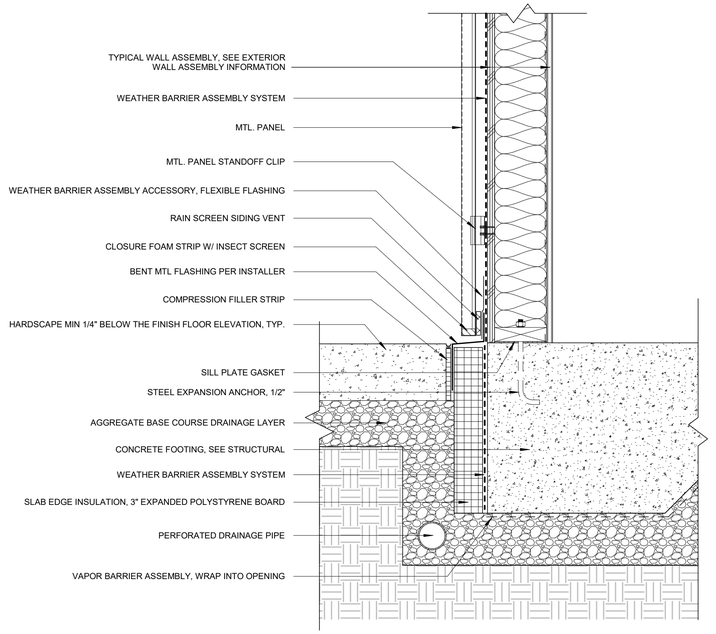

1 WALL BASE @ METAL PANEL
1 1/2" = 1'-0"

PRINTED ON: 8/5/2025 10:43:10 AM FROM FILE: C:\Users\tkeat\Documents\2331_KCC Child Care_Arch_Bldg_23_50CD_current_tkeat9P75J.rvt
SCALE OF 11 x 17 SHEETS IS HALF OF SCALE INDICATED

PIVOT ARCHITECTURE

REGISTERED ARCHITECT 6619 JOHN STAPLETON EUGENE, OREGON STATE OF OREGON

BID AND PERMIT SET

KLAMATH COMMUNITY COLLEGE
CHILDCARE LEARNING CENTER

PROJECT #: 2331.00
KLAMATH COMMUNITY COLLEGE
7390 S. 6TH ST. KLAMATH FALLS, OR 97603

SHEET TITLE:
TYP. METAL PANEL WALL ASSEMBLY DETAILS


REVISIONS:

#	DESCRP.	DATE


ISSUE DATE: 08/01/2025

A320


© 2025 PIVOT ARCHITECTURE

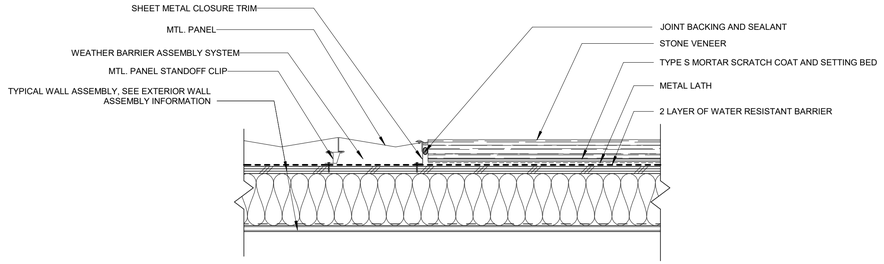


5 STONE VENEER TO METAL PANEL WALL
1 1/2" = 1'-0"

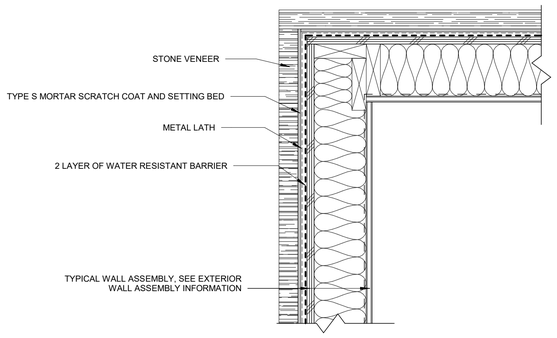


4 OUTSIDE CORNER @ STONE VENEER
1 1/2" = 1'-0"

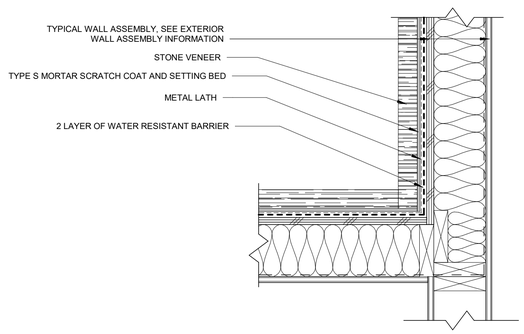

3 INSIDE CORNER @ STONE VENEER
1 1/2" = 1'-0"

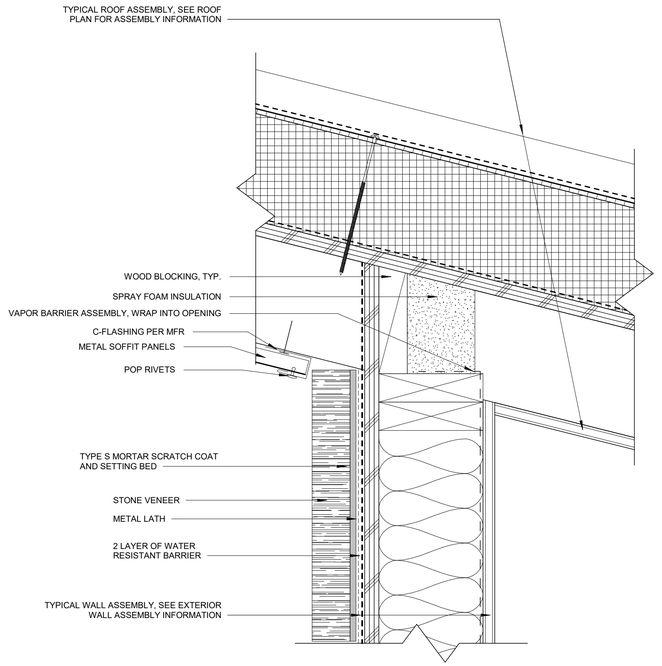

2 T.O. WALL @ STONE VENEER
3" = 1'-0"

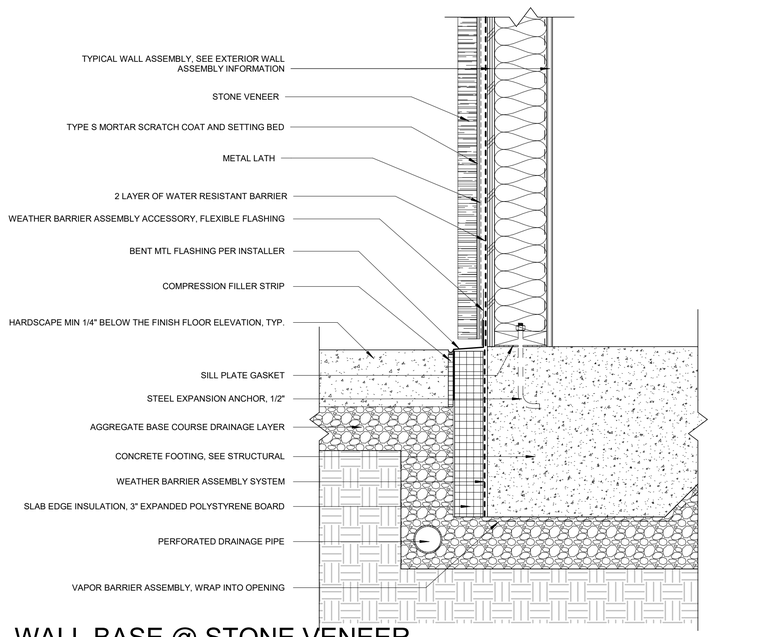

1 WALL BASE @ STONE VENEER
1 1/2" = 1'-0"

PRINTED ON: 8/5/2025 10:43:11 AM FROM FILE: C:\Users\wsk\Documents\2331_KCC Child Care_Arch_Bldg_23_50CD_current_wsk9P75J.rvt
SCALE OF 11 x 17 SHEETS IS HALF OF SCALE INDICATED

PIVOT ARCHITECTURE

REGISTERED ARCHITECT 6619 JOHN STAPLETON EUGENE, OREGON STATE OF OREGON

BID AND PERMIT SET

KLAMATH COMMUNITY COLLEGE
CHILDCARE LEARNING CENTER

PROJECT #: 2331.00
KLAMATH COMMUNITY COLLEGE
7390 S. 6TH ST KLAMATH FALLS, OR 97603

SHEET TITLE:
TYP. STONE VENEER WALL ASSEMBLY DETAILS


REVISIONS:

#	DESCRP.	DATE


ISSUE DATE: 08/01/2025

A325


© 2025 PIVOT ARCHITECTURE

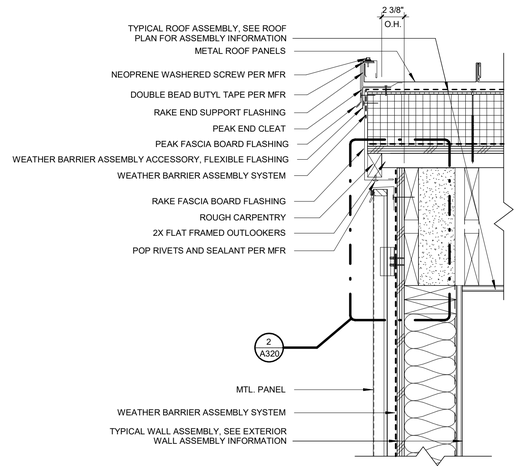


5 TYP. SHORT RAKE
1 1/2" = 1'-0"

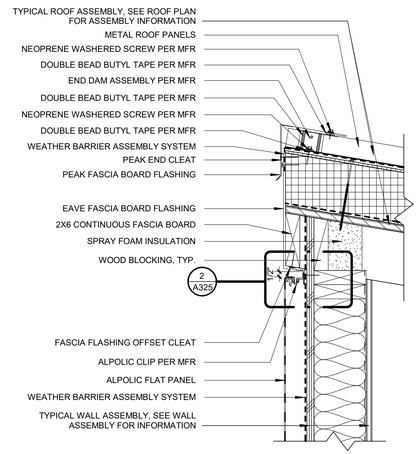


2 TYP. SHORT O.H. EAVE
1 1/2" = 1'-0"

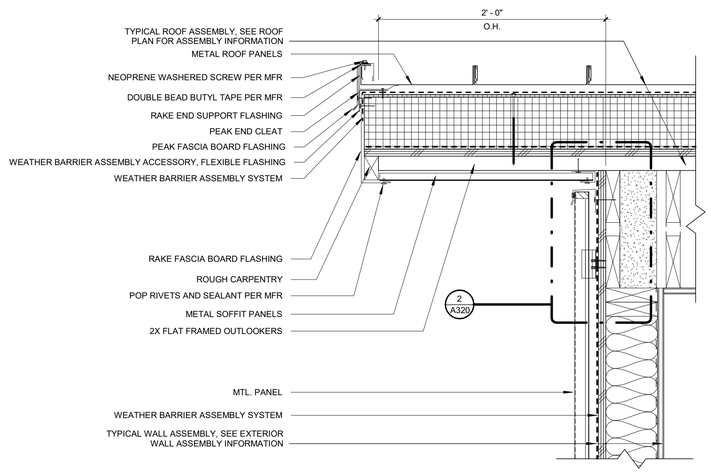

7 TYP. RAKE
1 1/2" = 1'-0"

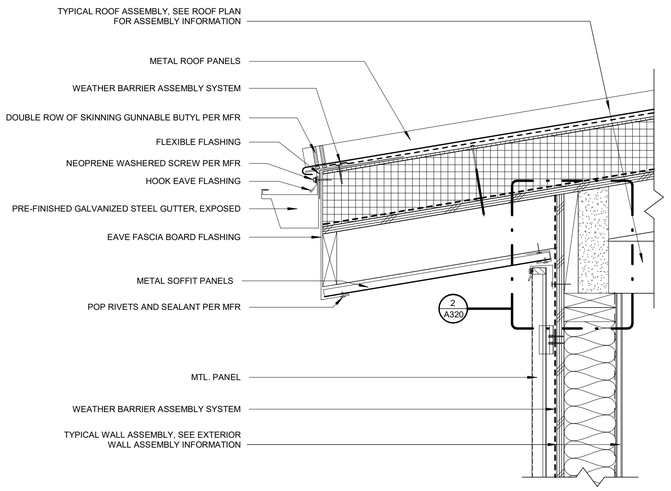

4 TYP. LOW SIDE EAVE
1 1/2" = 1'-0"

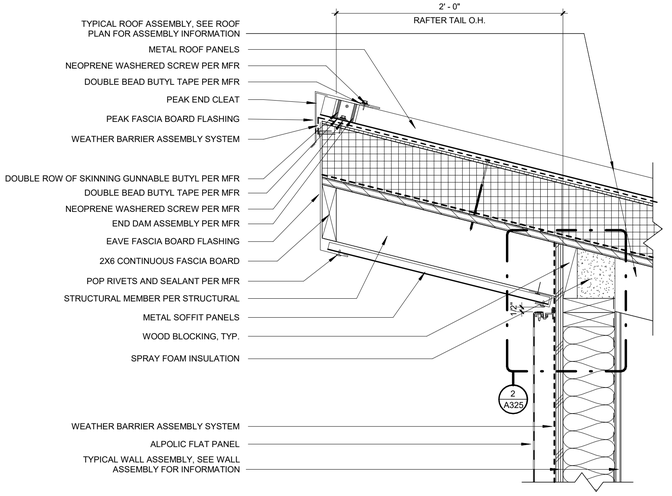

1 TYP. HIGH SIDE EAVE
1 1/2" = 1'-0"

PRINTED ON: 8/5/2025 10:43:12 AM FROM FILE: C:\Users\wiek\Documents\2331_KCC Child Care_Arch_Bldg_23_50CD_current_kwiekPP75J.rvt
SCALE OF 11 x 17 SHEETS IS HALF OF SCALE INDICATED

PIVOT ARCHITECTURE
REGISTERED ARCHITECT 6619 JOHN STAPLETON EUGENE, OREGON STATE OF OREGON

BID AND PERMIT SET

KLAMATH COMMUNITY COLLEGE
CHILDCARE LEARNING CENTER

PROJECT #: 2331.00
KLAMATH COMMUNITY COLLEGE
7390 S. 6TH ST. KLAMATH FALLS, OR 97603

SHEET TITLE:
TYP. ROOF DETAILS


REVISIONS:

#	DESCRP.	DATE


ISSUE DATE: 08/01/2025

A330


© 2025 PIVOT ARCHITECTURE

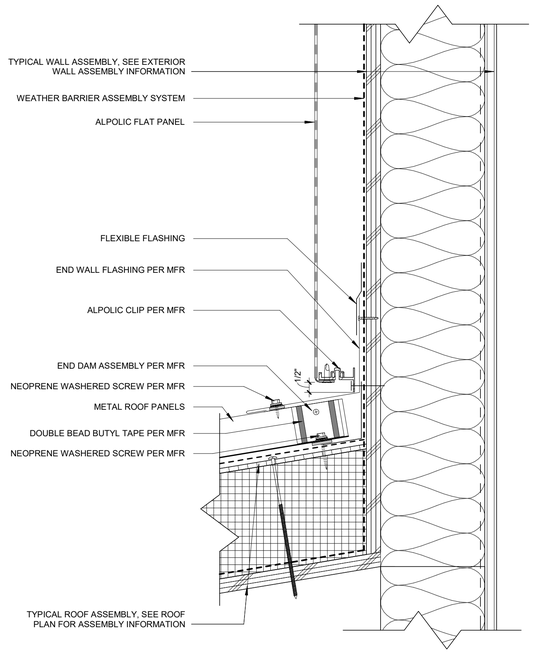


4 SLOPED ROOF @ METAL PANEL
3" = 1'-0"

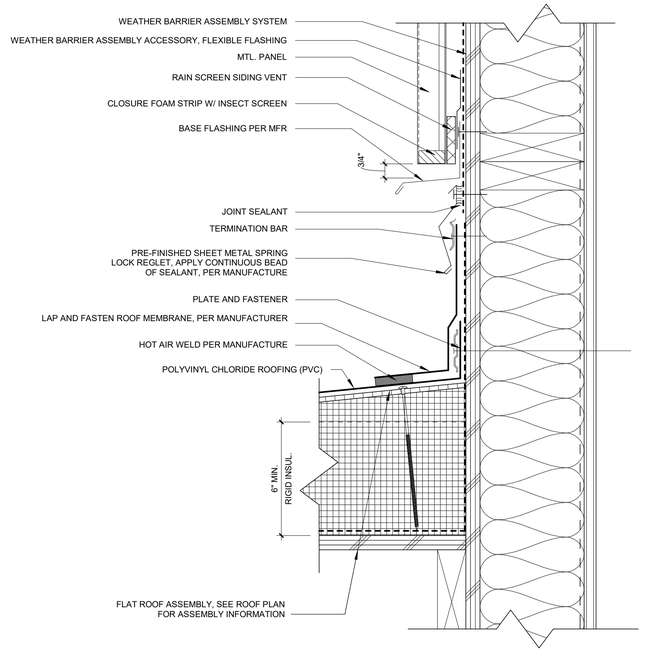

2 FLAT ROOF @ METAL PANEL
3" = 1'-0"

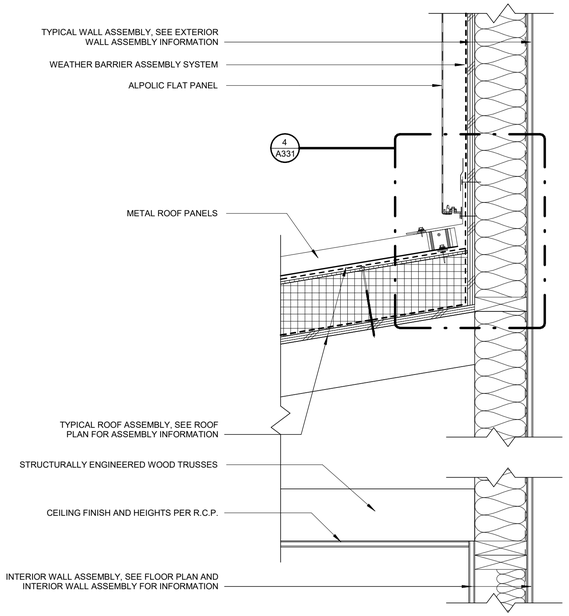

3 SLOPED ROOF @ EXT. WALL
1 1/2" = 1'-0"

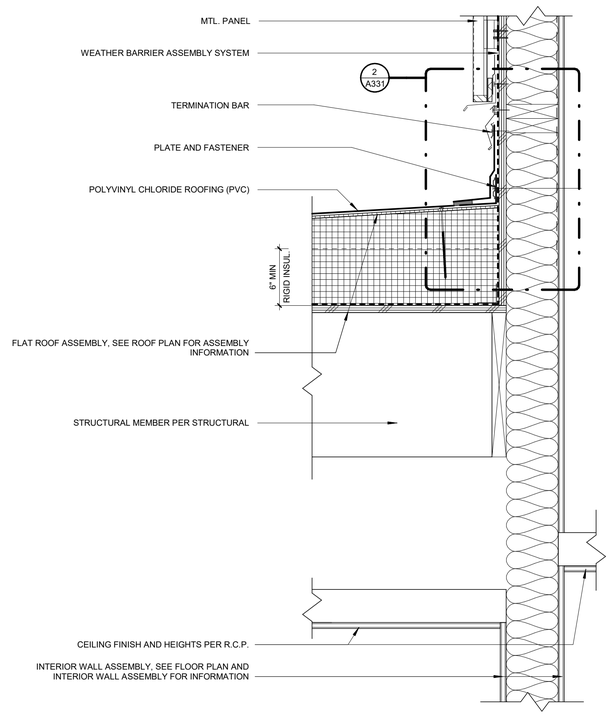

1 FLAT ROOF @ EXT. WALL
1 1/2" = 1'-0"

PRINTED ON: 8/5/2025 10:43:13 AM FROM FILE: C:\Users\kwick\Documents\2331_KCC Child Care_Arch_Bldg_23_50CD_current_kwick9P7SJ.rvt
SCALE OF 11 x 17 SHEETS IS HALF OF SCALE INDICATED

PIVOT ARCHITECTURE

REGISTERED ARCHITECT 6619 JOHN STAPLETON EUGENE, OREGON STATE OF OREGON

BID AND PERMIT SET

KLAMATH COMMUNITY COLLEGE
CHILDCARE LEARNING CENTER

PROJECT #: 2331.00
KLAMATH COMMUNITY COLLEGE
7390 S. 6TH ST KLAMATH FALLS, OR 97603

SHEET TITLE:
ROOF DETAILS


REVISIONS:

#	DESCRP.	DATE


ISSUE DATE: 08/01/2025

A331


© 2025 PIVOT ARCHITECTURE

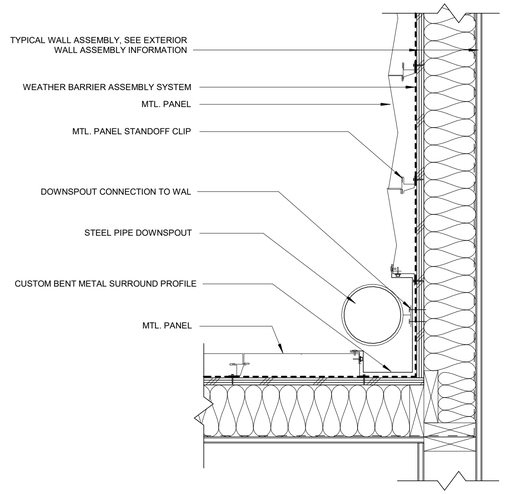


4 TYP. DOWNSPOUT @ WALL
1 1/2" = 1'-0"

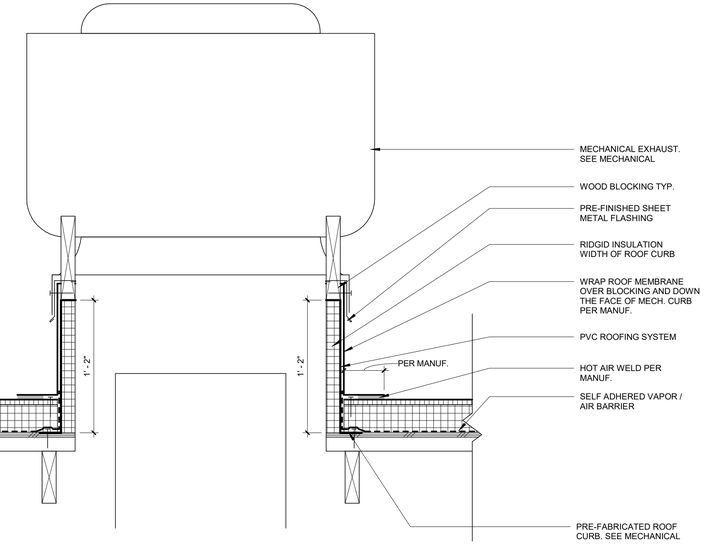

2 PVC ROOF EXHAUST FAN
1 1/2" = 1'-0"

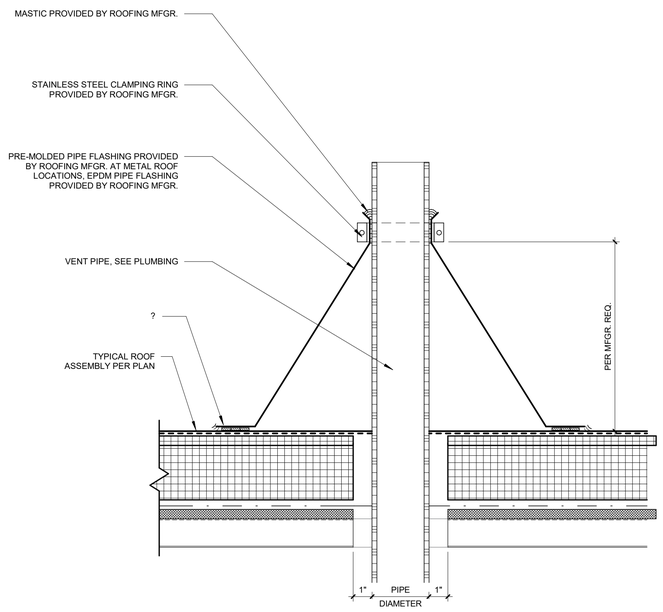

3 VENT PIPE PENETRATION TYP.
3" = 1'-0"

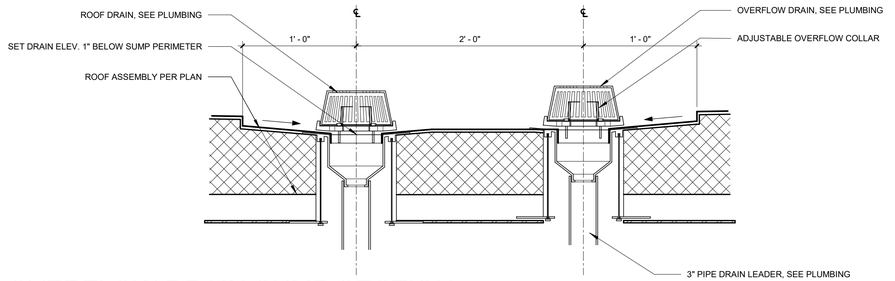

1 OVERFLOW DRAIN SUMP SECTION
1 1/2" = 1'-0"

PRINTED ON: 8/5/2025 10:43:13 AM FROM FILE: C:\Users\kwick\Documents\2331_KCC Child Care_Arch_Bldg_23_50CD_current_kwick9P75J.rvt
SCALE OF 11 x 17 SHEETS IS HALF OF SCALE INDICATED

PIVOT ARCHITECTURE

REGISTERED ARCHITECT 6619 JOHN STAPLETON EUGENE, OREGON STATE OF OREGON

BID AND PERMIT SET

KLAMATH COMMUNITY COLLEGE
CHILDCARE LEARNING CENTER

PROJECT #: 2331.00
KLAMATH COMMUNITY COLLEGE
7390 S. 6TH ST. KLAMATH FALLS, OR 97603

SHEET TITLE:
ROOF DETAILS

REVISIONS:

#	DESCRP.	DATE

ISSUE DATE: 08/01/2025

A332

© 2025 PIVOT ARCHITECTURE

ROOM FINISH AND MATERIALS LEGEND

ABBV.	DESCRIPTION	ABBV.	DESCRIPTION				
ACC-1	ACOUSTIC CEILING CLOUD	CONC-1	SEALED CONCRETE	RS-1	RESILIENT SHEET	UPH-1	UPHOLSTRY (COMMONS BENCH & WINDOW NOOK SEAT)
	SPECIFICATION: 09 5100 ACOUSTICAL CEILINGS MANUFACTURER: KIREI PRODUCT: FLAT CIRCLE CLOUDS COLOR: PISTACHIO 041 THICKNESS: 0.47" DIAMETER" 23", 33", 46"		SPECIFICATION: 03 3543 CONCRETE COLOR: NATURAL CONCRETE FINISH: SEALED		SPECIFICATION: 09 6500 RESILIENT FLOORING MANUFACTURER: GERFLOR STYLE: TARALAY IMPRESSION COLOR: 1060 TERRAZZO NAPOLL		SPECIFICATION: 12 5210 UPHOLSTERED SEATING MANUFACTURER: CARNEGIE COLLECTION: CARNEGIE SILTECH PLUS COLOR: SILTECH PRESS 164 BACKING: UNBACKED FINISH: FINISH-FREE WIDTH: 55"
ACC-2	ACOUSTIC CEILING CLOUD	CPT-1	CARPET TILE	SF-1	SAFETY FLOORING (KITCHEN FLOORING)	UPH-2	UPHOLSTRY (WINDOW NOOK SURROUND)
	SPECIFICATION: 09 5100 ACOUSTICAL CEILINGS MANUFACTURER: KIREI PRODUCT: FLAT CIRCLE CLOUDS COLOR: VINEYARD 017 THICKNESS: 0.47" DIAMETER" 23", 33", 46"		SPECIFICATION: 09 6813 TILE CARPETING MANUFACTURER: PATCRAFT COLLECTION: STATES OF WATER STYLE NUMBER: 10578 COLOR: EBB 00850 SIZE: 24" X 24"		SPECIFICATION: 09 6500 RESILIENT FLOORING MANUFACTURER: ALTRO FLOORING PRODUCT: ALTRO CLASSIC 25 COLOR: GRAPHITE X2546R11		SPECIFICATION: 12 5210 UPHOLSTERED SEATING MANUFACTURER: CARNEGIE COLLECTION: CARNEGIE XOREL COLOR: XOREL FRACTAL EMBOSS 700 BACKING: ACRYLIC FINISH: FINISH-FREE WIDTH: 55"
ACT-1	ACOUSTIC CEILING TILE	CPT-2	CARPET TILE	SS-1	SOLID SURFACE	WD-1	WOOD CEILING (WOOD SLAT CEILING)
	SPECIFICATION: 09 5100 ACOUSTICAL CEILINGS MANUFACTURER: ARMSTRONG PRODUCT: ULTIMA SIZE: 2 'X 4'		SPECIFICATION: 09 6813 TILE CARPETING MANUFACTURER: PATCRAFT COLLECTION: STATES OF WATER STYLE NUMBER: 10578 COLOR: DEEP 00490 SIZE: 24" X 24"		SPECIFICATION: 12 3600 COUNTERTOPS MANUFACTURER: CORIAN COLOR: ANTARCTICA		SPECIFICATION: 09 5426 WOOD CEILINGS MANUFACTURE: 9WOOD PRODUCT: 1113-7 WOOD GRILLE SPECIES: DOUGLAS FIR FINISH: CLEAR
ACT-2	ACOUSTIC CEILING TILE (KITCHEN & DRY STORAGE)	FRP-1	WALL PROTECTION	T-1	TILE - FLOOR TILE (PORCELIAN)	WD-2	WOOD CEILING (FINISHED WOOD T&G CEILING)
	SPECIFICATION: 09 5100 ACOUSTICAL CEILINGS MANUFACTURER: ARMSTRONG PRODUCT: ULTIMA HEALTH ZONE SIZE: 2 'X 4'		SPECIFICATION: 10 2600 WALL & DOOR PROTECTION MANUFACTURER: CRANE COMPOSITS PRODUCT: GLASBORD COLOR: WHITE SURFACE FINISH: SMOOTH SIZE: 4' X 8'		SPECIFICATION: 09 3000 TILING MANUFACTURER: EMSER TILE STYLE: UPTOWN COLOR: WASHINGTON SIZE: 12" X 24"		SPECIFICATION: 06 1516 SPECIES: DOUGLAS FIR TYPE: TONGUE & GROOVE DECKING STAIN: MATCH WD-1 FINISH SIZE 2 X 6 OR 3 X 6
AWP-1	ACOUSTIC WALL PANEL #1	LVT-1	LUXURY VINYL TILE	T-2	WALL TILE - (CERAMIC)	WD-3	WOOD CEILING (EXTERIOR WOOD CEILING)
	SPECIFICATION: 09 8405 ACOUSTICAL WALL PANELS MANUFACTURER: KIREI PRODUCT: CLOUD CITY PANEL COLOR: PISTACHIO 041 THICKNESS: 12MM SIZE: 46" X 108"		SPECIFICATION: 09 6500 RESILIENT FLOORING MANUFACTURER: PATCRAFT COLLECTION: POLYCHROME STYLE NUMBER: 1746V THICKNESS: 0.098 IN COLOR: STARBOARD-V2 00140 SIZE: 9" X 48"		SPECIFICATION: 09 3000 TILING MANUFACTURER: AMERICAN OLEAN COLLECTION: COLOR STORY PINSTRIPES COLOR: ICE WHITE 0025 FINISH: GLOSSY SIZE: 2" X 8"		SPECIFICATION: 06 1516 SPECIES: CEDAR TYPE: 3/8" TONGUE & GROOVE FINISH: PRE-WEATHERED
AWP-2	ACOUSTIC WALL PANEL #2	LVT- 2	LUXURY VINYL TILE	T-3	WALL TILE - (CERAMIC)	WD-4	WOOD CEILING (MAPLE PLYWOOD CEILING)
	SPECIFICATION: 09 8405 ACOUSTICAL WALL PANELS MANUFACTURER: KIREI PRODUCT: CLOUD CITY PANEL COLOR: BUTTER 002 THICKNESS: 12MM SIZE: 46" X 108		SPECIFICATION: 09 6500 RESILIENT FLOORING MANUFACTURER: PATCRAFT COLLECTION: POLYCHROME STYLE NUMBER: 1746V THICKNESS: 0.098 IN COLOR: TUSCANY-V2 00250 SIZE: 9" X 48"		SPECIFICATION: 09 3000 TILING MANUFACTURER: AMERICAN OLEAN COLLECTION: COLOR STORY PINSTRIPES COLOR: TRANQUILITY 0059 FINISH: GLOSSY SIZE: 2" X 8"		SPECIFICATION: 06 2000 FINISH CARPENTRY SPECIES: MAPLE PLYWOOD FINISH: CLEAR THICKNESS: 3/4"
AWP-3	ACOUSTIC WALL PANEL #3	LVT-3	LUXURY VINYL TILE	PT-1	PAINT COLOR - MAIN WALLS & CEILINGS	WOM-1	WALK OFF MAT
	SPECIFICATION: 09 8405 ACOUSTICAL WALL PANELS MANUFACTURER: KIREI PRODUCT: CLOUD CITY PANEL COLOR: BLUSH 030 THICKNESS: 12MM SIZE: 46" X 108"		SPECIFICATION: 09 6500 RESILIENT FLOORING MANUFACTURER: PATCRAFT COLLECTION: POLYCHROME STYLE NUMBER: 1746V THICKNESS: 0.098 IN COLOR: NEROLI-V2 00650 SIZE: 9" X 48"		SPECIFICATION: 09 9000 PAINTING AND COATING MANUFACTURER: SHERWIN WILLIAMS COLOR: 7637 ORIGAMI WHITE TYPE: PROMAR 200 ZERO VOC LATEX EGGSHELL		SPECIFICATION: 09 6813 TILE CARPETING MANUFACTURER: SHAW CONTRACT STYLE: WELCOME II TILE COLOR: CHARCOAL SIZE: 24" X 24"
AWP-4	ACOUSTIC WALL PANEL #4	LVT-4	LUXURY VINYL TILE	PT-WRP1	PAINT COLOR - HM DOOR FRAMES	WRP-1	WALL PROTECTION
	SPECIFICATION: 09 8405 ACOUSTICAL WALL PANELS MANUFACTURER: KIREI PRODUCT: CLOUD CITY PANEL COLOR: ORCHID 011 THICKNESS: 12MM SIZE: 46" X 108		SPECIFICATION: 09 6500 RESILIENT FLOORING MANUFACTURER: PATCRAFT COLLECTION: POLYCHROME STYLE NUMBER: 1746V THICKNESS: 0.098 IN COLOR: LUPINE-V2 00940 SIZE: 9" X 48"		SPECIFICATION: 09 9000 PAINTING AND COATING MANUFACTURER: SHERWIN WILLIAMS COLOR: MATCH WRP-1		SPECIFICATION: 10 2600 WALL & DOOR PROTECTION MANUFACTURER: ACROVYN PRODUCT: SOLID COLORS COLOR: OYSTER GRAY #929 THICKNESS: 0.040" TEXTURE: SUEDE
AWP-5	ACOUSTIC WALL PANEL #5	LVT-5	LUXURY VINYL TILE	PT-WRP2	PAINT COLOR - HM DOOR FRAMES	WRP-2	WALL PROTECTION
	SPECIFICATION: 09 8405 ACOUSTICAL WALL PANELS MANUFACTURER: KIREI PRODUCT: CLOUD CITY PANEL COLOR: JADE 016 THICKNESS: 12MM SIZE: 46" X 108"		SPECIFICATION: 09 6500 RESILIENT FLOORING MANUFACTURER: PATCRAFT COLLECTION: POLYCHROME STYLE NUMBER: 1746V THICKNESS: 0.098 IN COLOR: SEASCAPE-V2 00360 SIZE: 9" X 48"		SPECIFICATION: 09 9000 PAINTING AND COATING MANUFACTURER: SHERWIN WILLIAMS COLOR: MATCH WRP-2		SPECIFICATION: 10 2600 WALL & DOOR PROTECTION MANUFACTURER: ACROVYN PRODUCT: SOLID COLORS COLOR: FRENCH CREAM #101 THICKNESS: 0.040" TEXTURE: SUEDE
AWP-6	ACOUSTIC WALL PANEL #6	LVT-6	LUXURY VINYL TILE	PT-WRP3	PAINT COLOR - HM DOOR FRAMES	WRP-3	WALL PROTECTION
	SPECIFICATION: 09 8405 ACOUSTICAL WALL PANELS MANUFACTURER: KIREI PRODUCT: CLOUD CITY PANEL COLOR: DUCK EGG 037 THICKNESS: 12MM SIZE: 46" X 108		SPECIFICATION: 09 6500 RESILIENT FLOORING MANUFACTURER: PATCRAFT COLLECTION: POLYCHROME STYLE NUMBER: 1746V THICKNESS: 0.098 IN COLOR: CERULEAN-V2 00440 SIZE: 9" X 48"		SPECIFICATION: 09 9000 PAINTING AND COATING MANUFACTURER: SHERWIN WILLIAMS COLOR: MATCH WRP-3		SPECIFICATION: 10 2600 WALL & DOOR PROTECTION MANUFACTURER: ACROVYN PRODUCT: SOLID COLORS COLOR: CANTALOUPE #1583 THICKNESS: 0.040" TEXTURE: SUEDE
AWP-7	ACOUSTIC WALL PANEL #7	LVT-7	LUXURY VINYL TILE	PT-WRP4	PAINT COLOR - HM DOOR FRAMES	WRP-4	WALL PROTECTION
	SPECIFICATION: 09 8405 ACOUSTICAL WALL PANELS MANUFACTURER: KIREI PRODUCT: CLOUD CITY PANEL COLOR: CAYENNE 029 THICKNESS: 12MM SIZE: 46" X 108"		SPECIFICATION: 09 6500 RESILIENT FLOORING MANUFACTURER: PATCRAFT COLLECTION: POLYCHROME STYLE NUMBER: 1746V THICKNESS: 0.098 IN COLOR: SAFFRON-V2 00870 SIZE: 9" X 48"		SPECIFICATION: 09 9000 PAINTING AND COATING MANUFACTURER: SHERWIN WILLIAMS COLOR: MATCH WRP-4		SPECIFICATION: 10 2600 WALL & DOOR PROTECTION MANUFACTURER: ACROVYN PRODUCT: SOLID COLORS COLOR: REGAL PURPLE #529 THICKNESS: 0.040" TEXTURE: SUEDE
AWP-8	ACOUSTIC WALL PANEL #8	LVT-8	LUXURY VINYL TILE	PT-WRP5	PAINT COLOR - HM DOOR FRAMES	WRP-5	WALL PROTECTION
	SPECIFICATION: 09 8405 ACOUSTICAL WALL PANELS MANUFACTURER: KIREI PRODUCT: CLOUD CITY PANEL COLOR: VINEYARD 017 THICKNESS: 12MM SIZE: 46" X 108"		SPECIFICATION: 09 6500 RESILIENT FLOORING MANUFACTURER: PATCRAFT COLLECTION: POLYCHROME STYLE NUMBER: 1746V THICKNESS: 0.098 IN COLOR: BALSAM-V2 00320 SIZE: 9" X 48"		SPECIFICATION: 09 9000 PAINTING AND COATING MANUFACTURER: SHERWIN WILLIAMS COLOR: MATCH WRP-5		SPECIFICATION: 10 2600 WALL & DOOR PROTECTION MANUFACTURER: ACROVYN PRODUCT: SOLID COLORS COLOR: ASPEN #848 THICKNESS: 0.040" TEXTURE: SUEDE
B-1	BASE - RUBBER	LVT- 9	LUXURY VINYL TILE	PT-WRP6	PAINT COLOR - HM DOOR FRAMES	WRP-6	WALL PROTECTION
	SPECIFICATION: 09 6500 RESILIENT FLOORING MANUFACTURER: TARKETT COLOR: 280 SHORELINE SIZE: 4" H		SPECIFICATION: 09 6500 RESILIENT FLOORING MANUFACTURER: PATCRAFT COLLECTION: POLYCHROME STYLE NUMBER: 1746V THICKNESS: 0.098 IN COLOR: INDIGO-V2 00490 SIZE: 9" X 48"		SPECIFICATION: 09 9000 PAINTING AND COATING MANUFACTURER: SHERWIN WILLIAMS COLOR: MATCH WRP-6		SPECIFICATION: 10 2600 WALL & DOOR PROTECTION MANUFACTURER: ACROVYN PRODUCT: SOLID COLORS COLOR: BALTIC BLUE #1526 THICKNESS: 0.040" TEXTURE: SUEDE
B-2	BASE - RUBBER	PL-1	PLASTIC LAMINATE	PT-WRP7	PAINT COLOR - HM DOOR FRAMES	WRP-7	WALL PROTECTION
	SPECIFICATION: 09 6500 RESILIENT FLOORING MANUFACTURER: TARKETT COLOR: 20 CHARCOAL SIZE: 4" H		SPECIFICATION: 06 4100 ARCHITECTURAL WOOD CASEWORK MANUFACTURER: WILSONART COLOR: CHARCOAL VELVET 15504-31 FINISH: TRACELESS		SPECIFICATION: 09 9000 PAINTING AND COATING MANUFACTURER: SHERWIN WILLIAMS COLOR: MATCH WRP-7		SPECIFICATION: 10 2600 WALL & DOOR PROTECTION MANUFACTURER: ACROVYN PRODUCT: SOLID COLORS COLOR: MESA RED #1584 THICKNESS: 0.040" TEXTURE: SUEDE
B-3	BASE - 6" TILE BASE (RR 169, 116, 202)	PL-2	PLASTIC LAMINATE	PT-WRP8	PAINT COLOR - HM DOOR FRAMES	WRP-8	WALL PROTECTION
	SPECIFICATION: 09 3000 TILING MANUFACTURER: EMSER TILE STYLE: UPTOWN COLOR: WASHINGTON SIZE: 6" X 12" COVE BASE		SPECIFICATION: 06 4100 ARCHITECTURAL WOOD CASEWORK MANUFACTURER: FORMICA COLOR: WHITE DROPS 8824-58 FINISH: MATTE		SPECIFICATION: 09 9000 PAINTING AND COATING MANUFACTURER: SHERWIN WILLIAMS COLOR: MATCH WRP-8		SPECIFICATION: 10 2600 WALL & DOOR PROTECTION MANUFACTURER: ACROVYN PRODUCT: SOLID COLORS COLOR: CUCUMBER #1595 THICKNESS: 0.040" TEXTURE: SUEDE

GENERAL NOTES - FINISH SCHEDULE

A WHERE "VARIES" SEE INTERIOR ELEVATION.
B FLOOR FINISHES ARE TO EXTEND UNDER TOEKICKS, OPEN COUNTERTOPS, AND EQUIPMENT
C PROVIDE TRANSITION STRIPS WHERE UNLIKE MATERIALS MEET
D SEE SLAB PLANS FOR FLOOR DRAIN LOCATIONS
E ALL ROOMS NOT ELEVATED ARE TO BE PAINTED PT-1 (WALLS, GYPSUM CEILINGS, EXPOSED STRUCTURE, AND PIPES) AND HAVE BASE, B-1.
F TRANSITIONS BETWEEN DIFFERENT FLOORING TO OCCUR DIRECTLY UNDER DOOR WHERE APPLICABLE.
G FLOOR FINISH PATTERNS ARE NOT REPRESENTATIVE OF ACTUAL MATERIAL PATTERN, SCALE, OR DIRECTION, UNLESS NOTED OTHERWISE.
H REFER TO INTERIOR DETAILS FOR STANDARD FLOOR FINISH TRANSITION DETAILS

PRINTED ON: 8/5/2025 10:43:16 AM FROM FILE: C:\Users\keek\Documents\2331_KCC Child Care_Arch_Bldg_23_50CD_current_keek4P7SJ.rvt
SCALE OF 11 x 17 SHEETS IS HALF OF SCALE INDICATED

PIVOT ARCHITECTURE
REGISTERED ARCHITECT 6619 JOHN STAPLETON EUGENE, OREGON STATE OF OREGON

BID AND PERMIT SET

KLAMATH COMMUNITY COLLEGE
CHILDCARE LEARNING CENTER

PROJECT #: 2331.00
KLAMATH COMMUNITY COLLEGE
7390 S. 6TH ST. KLAMATH FALLS, OR 97603

SHEET TITLE:
ROOM FINISH AND MATERIALS LEGEND

REVISIONS:
DESCRP. DATE

ISSUE DATE: 08/01/2025

A500

© 2025 PIVOT ARCHITECTURE

GENERAL NOTES - FLOOR PLANS

A. DIMENSIONS SHOWN ARE TO THE FACE OF STUD, CONCRETE OR MASONRY UNLESS OTHERWISE NOTED. CONTACT THE ARCHITECT FOR ANY ADDITIONAL DIMENSIONS REQUIRED TO LAY OUT THE WORK.

B. MASONRY DIMENSIONS ARE THE ACTUAL MASONRY UNIT SIZES UNLESS OTHERWISE NOTED.

C. REFER TO WALL ASSEMBLY INFORMATION FOR WALL CONSTRUCTION AND THICKNESS.

D. ALL NEW WALLS AND GYP. BD. CEILINGS IN WORK AREAS TO BE PAINTED PT-1 U.N.O.

E. VERIFY LOCATION OF PROX-CARD READERS, AUTOMATIC DOOR OPENERS AND WIRELESS ACTUATORS WITH ARCHITECT DURING ROUGH-IN PHASE OF THE WORK.

F. ALL FIRE WALLS, FIRE BARRIERS, FIRE PARTITIONS, AND SMOKE BARRIERS MUST HAVE THE FOLLOWING NOTE: STENCIL OR PAINT IN 3" LETTERS ON EACH SIDE OF FIRE/SMOKE BARRIER, AT EACH FLOOR "FIRE AND/OR SMOKE BARRIER – PROTECT ALL OPENINGS".

G. ALL WALL NOTED AS ACOUSTIC SHALL EXTEND TO BOOTOM OF ROOF STRUCTURE, SEE INTERIOR WALL ASSEMBLY INFORMATION.

H. REFER TO DIMENSION PLANS AND OVERALL FLOOR PLAN FOR DIMENSIONS

SPECIFICATION NOTES

NOTE: WRP SPECIFICATION NUMBER COORESPONDS DIRECTLY TO LVT SPECIFICATION NUMBER; BOTH USE THE SAME NUMBER FOR MATCHING COLORS.

CG-1 **CORNER GUARD** - TYPE 1 10 2600

WALL PROTECTION: WRP-1 OYSTER GRAY #929

WALL PROTECTION: WRP-2 FRENCH CREAM #101

WALL PROTECTION: WRP-3 CANTALOUPE #1583

WALL PROTECTION: WRP-4 REGAL PURPLE #529

WALL PROTECTION: WRP-5 ASPEN #848

WALL PROTECTION: WRP-6 BALTIC BLUE #1526

WALL PROTECTION: WRP-7 MESA RED #1584

WALL PROTECTION: WRP-8 CUCUMBER #1595

WALL PROTECTION: FRP-1 WHITE

FINISH PLAN LEGEND

XXX/ XXX
XXX/ XXX — 100 Name — XXX/ XXX
XXX/ XXX
XXX/ XXX


NORTH WALL: WALL MATERIAL/ FINISH
EAST WALL: WALL MATERIAL/ FINISH
ROOM NUMBER
ROOM NAME
FLOOR MATERIAL/ BASE
SOUTH WALL: WALL MATERIAL/ FINISH
WEST WALL: WALL MATERIAL/ FINISH

CARPET TILE: CPT-1
CARPET TILE: CPT-2
LUXURY VINYL TILE: LVT-X VARIES, REFER TO A503 FOR LVT PATTERN LAYOUT
LUXURY VINYL TILE: LVT-1
RESILIENT SHEET: RS-1
SAFETY FLOORING: SF-1
SEALED CONCRETE: CONC-1
TILE: T-1
WALK OFF MAT: WOM-1



1 FINISH PLAN - SECTOR A
1/8" = 1'-0"

KEYPLAN

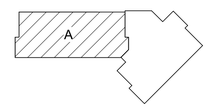

0' 4' 8' 16'

PRINTED ON: 8/5/2025 10:43:21 AM FROM FILE: C:\Users\kleck\Documents\2331_KCC Child Care_Arch_Bldg_23_50CD_current_kleck@PTSJ.rvt
SCALE OF 11 x 17 SHEETS IS HALF OF SCALE INDICATED

PIVOT ARCHITECTURE

REGISTERED ARCHITECT 6619 JOHN STAPLETON EUGENE, OREGON STATE OF OREGON

BID AND PERMIT SET

KLAMATH COMMUNITY COLLEGE
CHILDCARE LEARNING CENTER

PROJECT #: 2331.00
KLAMATH COMMUNITY COLLEGE
7390 S. 6TH ST KLAMATH FALLS, OR 97603

SHEET TITLE:
FINISH PLAN - SECTOR A

REVISIONS:

#	DESCRP.	DATE

ISSUE DATE: 08/01/2025

A501

© 2025 PIVOT ARCHITECTURE



1 FINISH PLAN - SECTOR B
1/8" = 1'-0"

GENERAL NOTES - FINISH SCHEDULE

A WHERE "VARIES" SEE INTERIOR ELEVATION.
B FLOOR FINISHES ARE TO EXTEND UNDER TOEKICKS, OPEN COUNTERTOPS, AND EQUIPMENT
C PROVIDE TRANSITION STRIPS WHERE UNLIKE MATERIALS MEET
D SEE SLAB PLANS FOR FLOOR DRAIN LOCATIONS
E ALL ROOMS NOT ELEVATED ARE TO BE PAINTED PT-1 (WALLS, GYPSUM CEILINGS, EXPOSED STRUCTURE, AND PIPES) AND HAVE BASE, B-1.
F TRANSITIONS BETWEEN DIFFERENT FLOORING TO OCCUR DIRECTLY UNDER DOOR WHERE APPLICABLE.
G FLOOR FINISH PATTERNS ARE NOT REPRESENTATIVE OF ACTUAL MATERIAL PATTERN, SCALE, OR DIRECTION, UNLESS NOTED OTHERWISE.
H REFER TO INTERIOR DETAILS FOR STANDARD FLOOR FINISH TRANSITION DETAILS

SPECIFICATION NOTES

FINISH PLAN LEGEND

XXX/ XXX
100 Name
XXX/ XXX
XXX/ XXX
XXX/ XXX
XXX/ XXX


NORTH WALL: WALL MATERIAL/ FINISH
EAST WALL: WALL MATERIAL/ FINISH
ROOM NUMBER
ROOM NAME
FLOOR MATERIAL/ BASE
SOUTH WALL: WALL MATERIAL/ FINISH
WEST WALL: WALL MATERIAL/ FINISH

CARPET TILE: CPT-1
CARPET TILE: CPT-2
LUXURY VINYL TILE: LVT-X VARIES, REFER TO A503 FOR LVT PATTERN LAYOUT
LUXURY VINYL TILE: LVT-1
RESILIENT SHEET: RS-1
SAFETY FLOORING: SF-1
SEALED CONCRETE: CONC-1
TILE: T-1
WALK OFF MAT: WOM-1

NOTE: WRP SPECIFICATION NUMBER COORESPONDS DIRECTLY TO LVT SPECIFICATION NUMBER; BOTH USE THE SAME NUMBER FOR MATCHING COLORS.

CG-1 **CORNER GUARD** - TYPE 1 10 2600
WALL PROTECTION: WRP-1 OYSTER GRAY #929
WALL PROTECTION: WRP-2 FRENCH CREAM #101
WALL PROTECTION: WRP-3 CANTALOUPE #1583
WALL PROTECTION: WRP-4 REGAL PURPLE #529
WALL PROTECTION: WRP-5 ASPEN #848
WALL PROTECTION: WRP-6 BALTIC BLUE #1526
WALL PROTECTION: WRP-7 MESA RED #1584
WALL PROTECTION: WRP-8 CUCUMBER #1595
WALL PROTECTION: FRP-1 WHITE

KEYPLAN

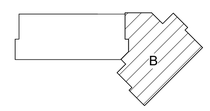

0' 4' 8' 16'

PIVOT ARCHITECTURE

REGISTERED ARCHITECT 6619 JOHN STAPLETON EUGENE, OREGON STATE OF OREGON

BID AND PERMIT SET

KLAMATH COMMUNITY COLLEGE
CHILDCARE LEARNING CENTER

PROJECT #: 2331.00
KLAMATH COMMUNITY COLLEGE
7390 S. 6TH ST. KLAMATH FALLS, OR 97603

SHEET TITLE:
FINISH PLAN - SECTOR B

REVISIONS:

#	DESCRP.	DATE

ISSUE DATE: 08/01/2025

A502

PRINTED ON: 8/5/2025 10:43:26 AM FROM FILE: C:\Users\kesk\Documents\2331_KCC Child Care_Aron_Bldg_23_50CD_current_keskSP75U.rvt
SCALE OF 11 x 17 SHEETS IS HALF OF SCALE INDICATED

© 2025 PIVOT ARCHITECTURE

1. THIS DRAWING INDICATES LVT PATTERN LAYOUT ONLY. ANY DISCREPANCIES BETWEEN THIS DRAWING AND THE CONTRACT DOCUMENTS ARE TO BE RESOLVED IN FAVOR OF THE CONTRACT DOCUMENTS.

2. THIS DRAWING IS NOT INTENDED FOR MATERIAL TAKE OFFS. CONTRACTOR TO VERIFY MATERIAL NEEDED PER LVT PATTERN LAYOUT DIAGRAM.

LVT- 1
PRODUCT: POLYCHROME 1746V_00140 STARBOARD
SIZE: 9" X 48"
INSTALLATION: STAGGER

LVT- 2
PRODUCT: POLYCHROME 1746V_00250 TUSCANY
SIZE: 9" X 48"
INSTALLATION: STAGGER

LVT- 3
PRODUCT: POLYCHROME 1746V_00250 NEROLI
SIZE: 9" X 48"
INSTALLATION: STAGGER

LVT- 4
PRODUCT: POLYCHROME 1746V_00940 LUPINE
SIZE: 9" X 48"
INSTALLATION: STAGGER


LVT- 5
PRODUCT: POLYCHROME 1746V_00360 SEASCAPE
SIZE: 9" X 48"
INSTALLATION: STAGGER

LVT- 6
PRODUCT: POLYCHROME 1746V_00440 CERULEAN
SIZE: 9" X 48"
INSTALLATION: STAGGER

LVT- 7
PRODUCT: POLYCHROME 1746V_00870 SAFFRON
SIZE: 9" X 48"
INSTALLATION: STAGGER


LVT- 8
PRODUCT: POLYCHROME 1746V_00380 VIRIDIAN
SIZE: 9" X 48"
INSTALLATION: STAGGER

LVT- 9
PRODUCT: POLYCHROME 1746V_00490 INDIGO
SIZE: 9" X 48"
INSTALLATION: STAGGER

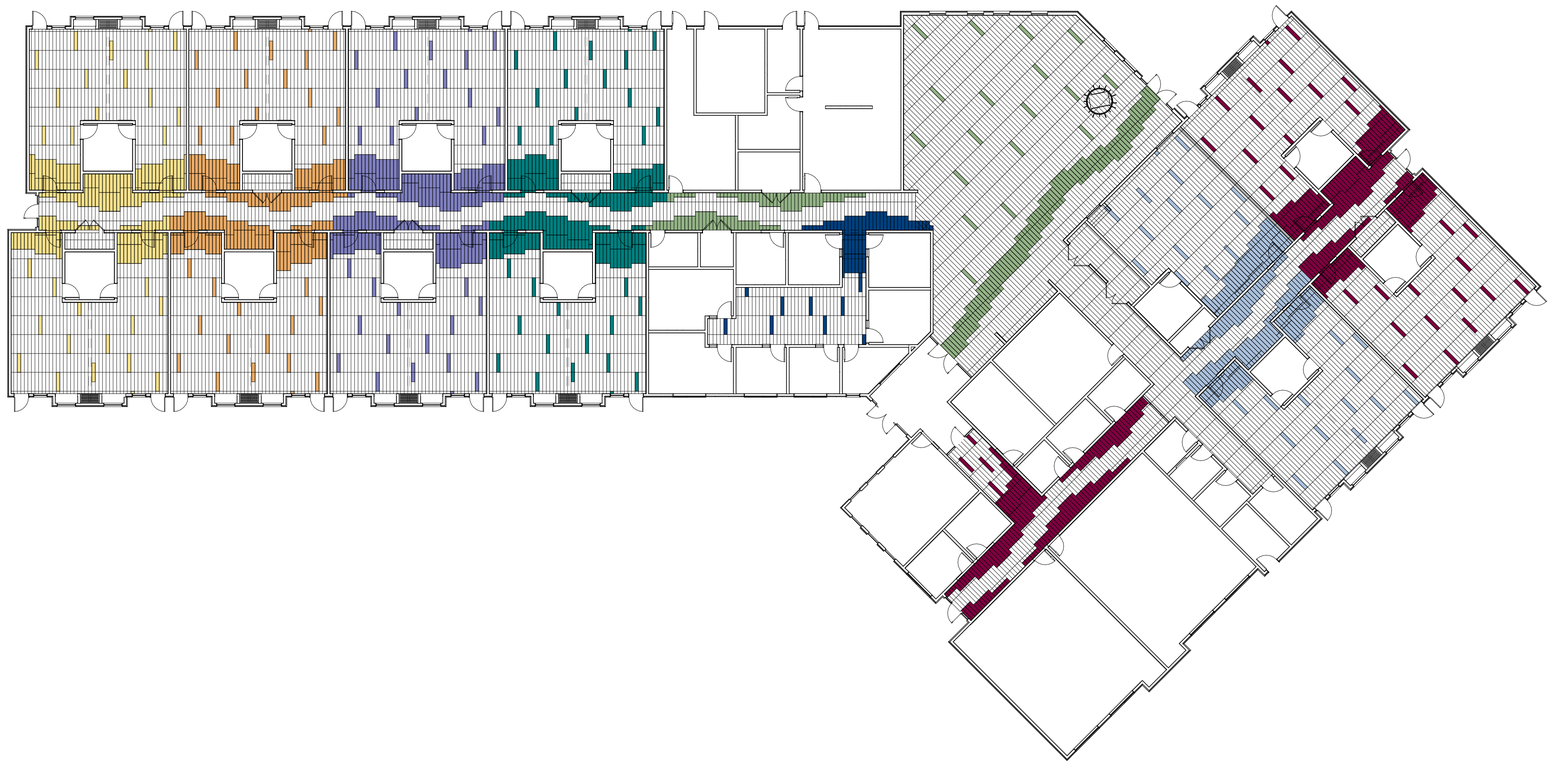

1 LVT PATTERN LAYOUT
1/16" = 1'-0"

KEYPLAN

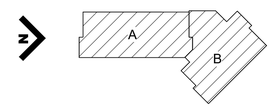

PRINTED ON: 8/5/2025 10:43:33 AM FROM FILE: C:\Users\kteck\Documents\2331_KCC Child Care_Arch_Bldg_23_50CD_current_kteck9P7SJ.rvt
SCALE OF 11 x 17 SHEETS IS HALF OF SCALE INDICATED

PIVOT ARCHITECTURE

REGISTERED ARCHITECT 6619 JOHN STAPLETON EUGENE, OREGON STATE OF OREGON

BID AND PERMIT SET

KLAMATH COMMUNITY COLLEGE
CHILDCARE LEARNING CENTER

PROJECT #: 2331.00
KLAMATH COMMUNITY COLLEGE
7390 S. 6TH ST. KLAMATH FALLS, OR 97603

SHEET TITLE:
LVT PATTERN LAYOUT

REVISIONS:
DESCRP. DATE

ISSUE DATE: 08/01/2025

A503

© 2025 PIVOT ARCHITECTURE








MATERIALS LEGEND

ACC -1, 2	- Acoustic Ceiling Cloud
AWP -1, 2, 3, 4, 5, 6, 7, 8	- Acoustic Wall Panel
ACT-1	- Acoustic Ceiling Tile
ACT-2	- Acoustic Ceiling Tile (Kitchen & Dry Storage)
B-1	- Rubber Wall Base
B-2	- Tile Wall Base
CONC-1	- Sealed Concrete
CPT-1, 2	- Carpet Tile
LVT-1, 2, 3, 4, 5, 6, 7, 8, 9	- Luxury Vinyl Tile
SF-1	- Safety Flooring (Kitchen Flooring)
RS-1	- Resilient Sheet Flooring – Classroom Restrooms
PT-1	- Paint Color – Main Walls & Ceilings
PT-WRP1, 2, 3, 4, 5, 6	- Paint Color – (Match associated WRP color)
PL-1	- Plastic Laminate (Classroom Cabinetry)
PL-2	- Plastic Laminate (Classroom Counter-tops)
SS-1	- Solid Surface Counter-tops (Staff areas i.e. Staff breakroom)
T-1	- Tile – Floor Tile (Porcelain)
T-2, 3	- Wall Tile – (Ceramic) – Adult Restrooms
UPH-1	- Upholstery (Commons Bench)
UPH-2	- Upholstery (Classroom Window Nooks)
WD-1, 2, 3	- Wood Ceiling
WOM-1	- Wax Off Mat
FRP-1	- Wall Protection (Kitchen)
WRP-1, 2, 3, 4, 5, 6, 7, 8, 9	- Wall Protection (Hallway Nooks & Classroom Sinks)

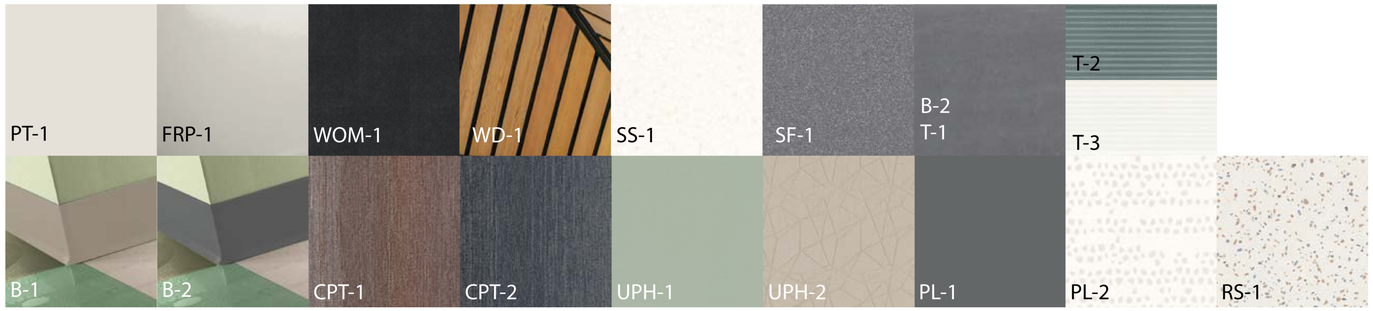

PIVOT ARCHITECTURE

REGISTERED ARCHITECT 6619 JOHN STAPLETON EUGENE, OREGON STATE OF OREGON

BID AND PERMIT SET

KLAMATH COMMUNITY COLLEGE
CHILDCARE LEARNING CENTER

PROJECT #: 2331.00
KLAMATH COMMUNITY COLLEGE
7390 S. 6TH ST. KLAMATH FALLS, OR 97603

SHEET TITLE:
MATERIALS LEGEND

REVISIONS:
DESCRP. DATE

ISSUE DATE: 08/01/2025


A504

PRINTED ON: 8/5/2025 10:43:41 AM FROM FILE: C:\Users\wesk\Documents\2331_KCC Child Care_Arch_Bldg_23_50CD_current_wesk9P75J.rvt
SCALE OF 11 x 17 SHEETS IS HALF OF SCALE INDICATED

© 2025 PIVOT ARCHITECTURE

TYPE "X" - **EXTERIOR WALL STUD SIZES**


TAG PLACEMENT SIDE

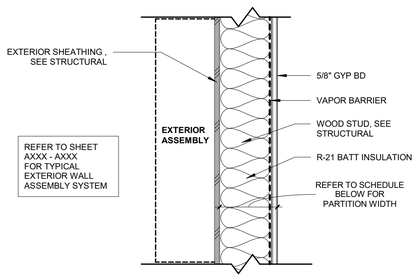

FLOOR PLAN DESIGNATION NO SOUND ATTENUATION	FLOOR PLAN DESIGNATION WITH SOUND ATTENUATION	STUD SIZE	PART WIDTH	FIRE RATING	UL LISTING	STC: NO SOUND / WITH SOUND	REMARKS
X6	(X6)	5 1/2"	6 1/8"	NON-RATED	N/A	56 WITH 5" SAB	R-VALUE: 22
X8	(X8)	7 1/4"	7 7/8"	NON-RATED	N/A	48 / 56 WITH 5" SAB	R-VALUE: 38

TYPE "F"


TAG PLACEMENT SIDE

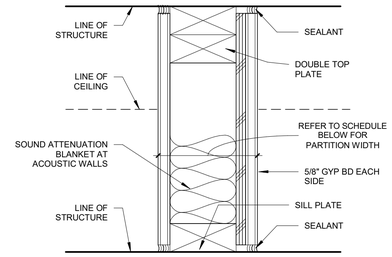

FLOOR PLAN DESIGNATION NO SOUND ATTENUATION	FLOOR PLAN DESIGNATION WITH SOUND ATTENUATION	STUD SIZE	PART WIDTH	FIRE RATING	UL LISTING	STC: NO SOUND / WITH SOUND	REMARKS
F4	(F4)	3 1/2"	5 1/4"	NON-RATED	N/A	32 / 34 W/ 3 1/2" SAB	
F6	(F6)	5 1/2"	7 1/4"	NON-RATED	N/A	34 / 35 W/ 5 1/2" SAB	
F4	(F4)	3 1/2"	5 1/4"	1-HR RATED	U305	32 / 34 W/ 3 1/2" SAB	
F6	(F6)	5 1/2"	7 1/4"	1-HR RATED	U305	34 / 35 W/ 5 1/2" SAB	

TYPE "H"


TAG PLACEMENT SIDE

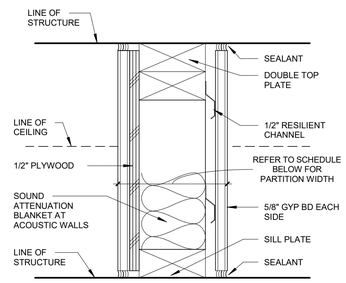

FLOOR PLAN DESIGNATION NO SOUND ATTENUATION	FLOOR PLAN DESIGNATION WITH SOUND ATTENUATION	STUD SIZE	PART WIDTH	FIRE RATING	UL LISTING	STC: NO SOUND / WITH SOUND	REMARKS
H4	(H4)	3 1/2"	5 1/4"	NON-RATED	N/A	- / 48 W/ 3 1/2" SAB	
H6	(H6)	5 1/2"	7 1/4"	NON-RATED	N/A	- / 51 W/ 5 1/2" SAB	


TYPE "E"

TAG PLACEMENT SIDE

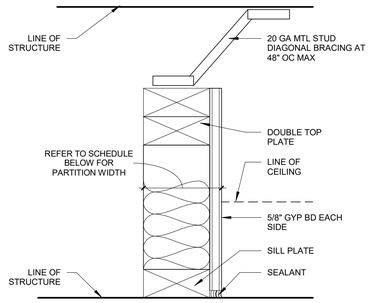


FLOOR PLAN DESIGNATION NO SOUND ATTENUATION	FLOOR PLAN DESIGNATION WITH SOUND ATTENUATION	STUD SIZE	PART WIDTH	FIRE RATING	UL LISTING	SOUND TRANS CLASS	REMARKS
E4	N/A	3 1/2"	4 1/8"	NON-RATED	N/A	N/A	
E6	N/A	5 1/2"	7 1/8"	NON-RATED	N/A	N/A	

TYPE "B"

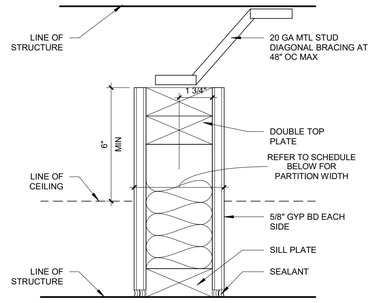

FLOOR PLAN DESIGNATION NO SOUND ATTENUATION	FLOOR PLAN DESIGNATION WITH SOUND ATTENUATION	STUD SIZE	PART WIDTH	FIRE RATING	UL LISTING	SOUND TRANS CLASS	REMARKS
B4	N/A	3 1/2"	4 7/8"	NON-RATED	N/A	N/A	
B6	N/A	5 1/2"	7 1/4"	NON-RATED	N/A	N/A	


TYPE "G"

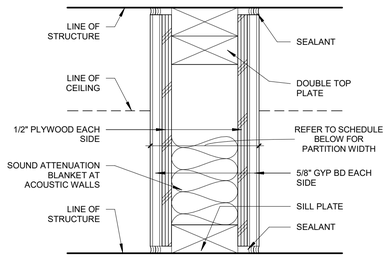

FLOOR PLAN DESIGNATION NO SOUND ATTENUATION	FLOOR PLAN DESIGNATION WITH SOUND ATTENUATION	STUD SIZE	PART WIDTH	FIRE RATING	UL LISTING	STC: NO SOUND / WITH SOUND	REMARKS
G4	(G4)	3 1/2"	5 3/4"	NON-RATED	N/A	32 / 34 W/ 3 1/2" SAB	
G6	(G6)	5 1/2"	7 3/4"	NON-RATED	N/A	34 / 35 W/ 5 1/2" SAB	
G4	(G4)	3 1/2"	5 3/4"	1-HR RATED	U305	32 / 34 W/ 3 1/2" SAB	
G6	(G6)	5 1/2"	7 3/4"	1-HR RATED	U305	34 / 35 W/ 5 1/2" SAB	


TYPE "D"

TAG PLACEMENT SIDE

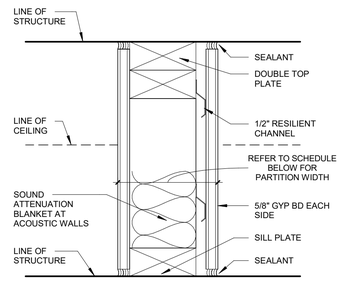

FLOOR PLAN DESIGNATION NO SOUND ATTENUATION	FLOOR PLAN DESIGNATION WITH SOUND ATTENUATION	STUD SIZE	PART WIDTH	FIRE RATING	UL LISTING	STC: NO SOUND / WITH SOUND	REMARKS
D4	(D4)	3 1/2"	5 1/4"	NON-RATED	N/A	- / 48 W/ 3 1/2" SAB	
D6	(D6)	5 1/2"	7 1/4"	NON-RATED	N/A	- / 51 W/ 5 1/2" SAB	

TYPE "A"

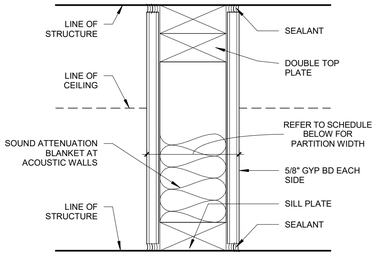

FLOOR PLAN DESIGNATION NO SOUND ATTENUATION	FLOOR PLAN DESIGNATION WITH SOUND ATTENUATION	STUD SIZE	PART WIDTH	FIRE RATING	UL LISTING	STC: NO SOUND / WITH SOUND	REMARKS
A4	(A4)	3 1/2"	4 3/4"	NON-RATED	N/A	32 / 34 W/ 3 1/2" SAB	
A6	(A6)	5 1/2"	6 3/4"	NON-RATED	N/A	34 / 35 W/ 5 1/2" SAB	
A4	(A4)	3 1/2"	4 3/4"	1-HR RATED	U305	32 / 34 W/ 3 1/2" SAB	
A6	(A6)	5 1/2"	6 3/4"	1-HR RATED	U305	34 / 35 W/ 5 1/2" SAB	

GENERAL NOTES

1. PARTITIONS ARE DISTINGUISHED ON FLOOR PLANS BY SYMBOL DESIGNATION, GRAPHIC DESIGNATION OR A COMBINATION OF BOTH DESIGNATIONS.

2. THERE ARE TWO TYPES OF SYMBOL DESIGNATIONS, ONE FOR PARTITIONS NOT REQUIRING SOUND ATTENUATION AND ANOTHER FOR PARTITIONS WHICH REQUIRE SOUND ATTENUATION. REFER TO PARTITION MATRICES FOR SOUND ATTENUATION BLANKET (SAB) MINIMUM THICKNESS FOR STC INDICATED.

X# — SYMBOL DESIGNATIONS (NO SOUND ATTENUATION)

(X#) — SYMBOL DESIGNATION (WITH SOUND ATTENUATION)

1 HR FIRE BARRIER

NON-RATED

3. THERE ARE TWO SYMBOL DESIGNATION SYSTEMS USED. THE FIRST SYSTEM CONSISTS OF TWO AND THREE CHARACTERS. THE FIRST CHARACTER IS A LETTER INDICATING THE PARTITION TYPE. THE SECOND CHARACTER IS NUMERIC INDICATING THE STUD OR CMU WIDTH. REFER TO LEGEND BELOW. THIS SYSTEM IS USED TO DEFINE WALL TYPES: A, B, C, D, E, F, H, J, K, M, N, P

NUMERIC CHARACTER	STUD WIDTH	CMU WIDTH
1	3/4"	
2	1 1/2"	
3	2 1/2"	
4	3 1/2"	3 5/8"
6	5 1/2"	5 5/8"
8	7 1/4"	7 5/8"
10		9 5/8"
12		11 5/8"

4. IF NO SYMBOL DESIGNATION IS PROVIDED, THE STUD SIZE WILL BE 3 1/2".

5. "LINE OF STRUCTURE" INDICATED FOR EACH PARTITION IS DIAGRAMMATIC ONLY AND DOES NOT INDICATE EXACT CONSTRUCTION CONDITIONS OR GEOMETRY.

6. ALL DIMENSIONS ON THIS SHEET ARE FROM FACE OF GYPSUM BOARD TO FACE OF GYPSUM BOARD. REFER TO PARTITION MATRICES FOR PARTITION WIDTH DIMENSIONS UNLESS INDICATED TO BE SHOWN ON PLAN.

7. SEALANT:

A. FIRE RESISTANCE RATED PARTITIONS SHALL USE RATED FIRE/SMOKE FIRE RESISTANT FILL MATERIAL IN CONJUNCTION WITH AN APPROPRIATE RATED FIRE/SMOKE FIRE STOPPING SYSTEM.

B. NON-RATED PARTITIONS AND NON-RATED SMOKE RESISTANT PARTITIONS SHALL USE ACOUSTICAL SEALANT.

8. INSULATION: - HEAD CONDITIONS AT FLOOR/ROOF DECK

A. FIRE RESISTANCE RATED PARTITIONS SHALL USE MINERAL WOOL INSULATION.

B. NON-RATED PARTITIONS REQUIRING SOUND ATTENUATION SHALL USE SOUND ATTENUATION BLANKETS (SAB).

C. PROVIDE FULL THICKNESS INSULATION INSIDE ALL STUD BOX BEAMS AND HEADERS WHICH OCCUR IN WALLS WITH SOUND ATTENUATION.

9. REFER TO SPECIFICATIONS FOR MINIMUM STUD THICKNESS, MAXIMUM SPACING AND ALLOWABLE LIMITING HEIGHTS DEFLECTION CRITERIA FOR GYPSUM BOARD ASSEMBLIES.

10. FOR PARTITIONS INDICATED TO RECEIVE SOUND ATTENUATION BLANKETS (SAB), EXTEND SAB TO FULL HEIGHT OF PARTITION UNLESS OTHERWISE INDICATED. FLOOR TRACK TO BE SET IN A CONT BED OF SEALANT.

11. FIRE RESISTANT RATINGS ARE TO SURROUND ALL OPENINGS IN RATED PARTITIONS.

12. FIRE RESISTANT PARTITIONS SHALL EXTEND AND SEAL TO INSIDE FACE OF EXTERIOR SHEATHING, INCLUDING EXTENSIONS THROUGH SOFFITS.

13. REFER TO TOILET ACCESSORIES SHEET AND CASEWORK SHEET FOR MOUNTING DETAIL INFORMATION.

14. REFER TO THE METAL FABRICATIONS DETAILS FOR MF REFERENCES IN PARTITIONS SECTION.

15. REFER TO STRUCTURAL DRAWINGS FOR REINFORCING INFORMATION.

16. MASONRY REINFORCEMENT: REFERENCE STRUCTURAL DRAWINGS.

17. AT EACH FLOOR ON ALL FIRE WALLS, FIRE BARRIERS, FIRE PARTITIONS, AND SMOKE BARRIERS, STENCIL OR PAINT IN 3" LETTERS ON EACH SIDE OF FIRE/SMOKE BARRIER, THE FOLLOWING NOTE: "FIRE AND/OR SMOKE BARRIER – PROTECT ALL OPENINGS".

PIVOT ARCHITECTURE

REGISTERED ARCHITECT 6619 JOHN STAPLETON EUGENE, OREGON STATE OF OREGON

BID AND PERMIT SET

KLAMATH COMMUNITY COLLEGE CHILDCARE LEARNING CENTER

KLAMATH COMMUNITY COLLEGE
7390 S. 6TH ST. KLAMATH FALLS, OR 97603

SHEET TITLE:

WALL ASSEMBLY INFORMATION

REVISIONS:

#	DESCRP.	DATE

ISSUE DATE: 08/01/2025


A530

PRINTED ON: 8/5/2025 10:43:43 AM FROM FILE: C:\Users\kkeck\Documents\2231_KCC Child Care_Arch_Bldg_23_50CD_current_kkeck9f75J.rvt
SCALE OF 11 x 17 SHEETS IS HALF OF SCALE INDICATED

© 2025 PIVOT ARCHITECTURE


HEIGHTS FOR CHILDREN (AGES 3-4)


RESTROOMS: 126; 128; 131; 133; 136; 138; 141; 143; 158; 160; 162; 165

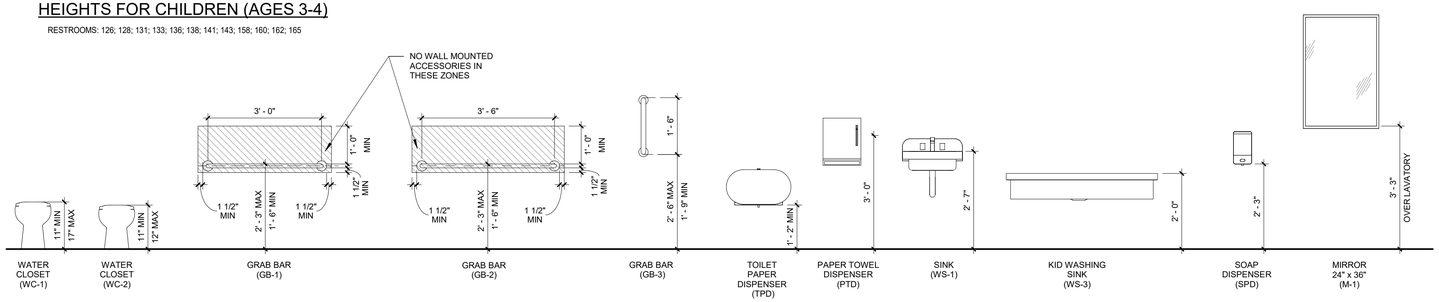


HEIGHTS FOR ADULTS


RESTROOMS: 116; 169; 170; 202

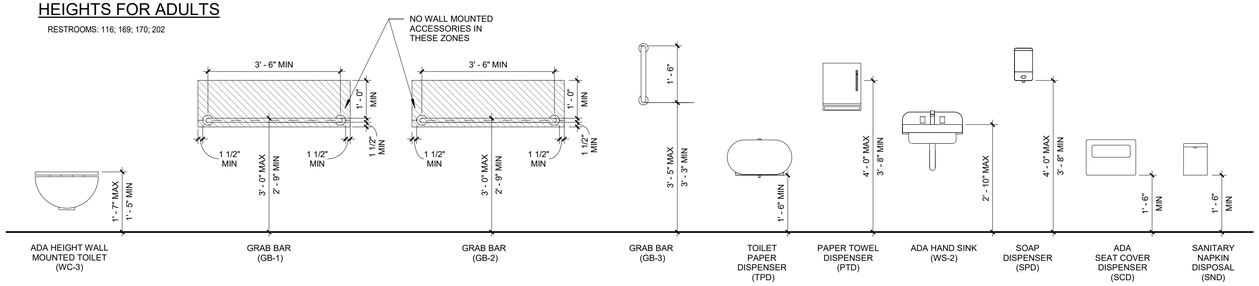

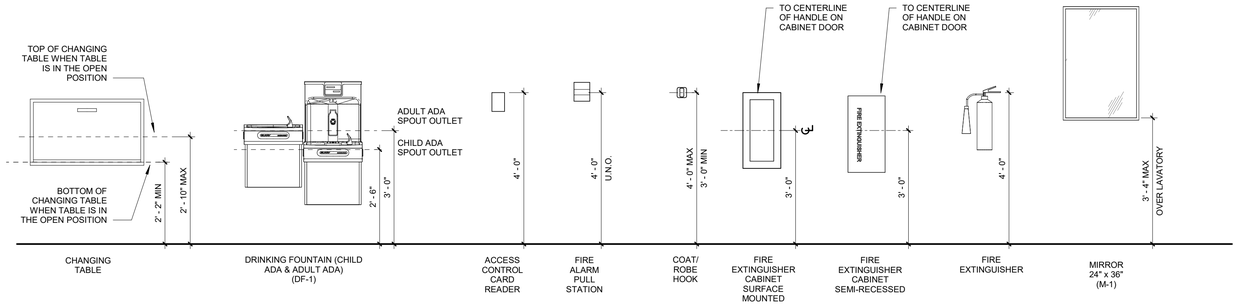


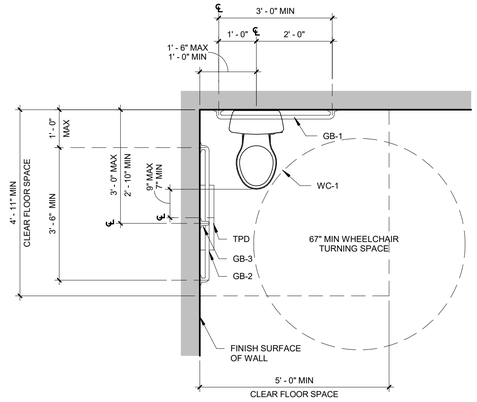

ADA TOILET STALL ACCESSORY PLAN CHILDREN (AGE 3-4)

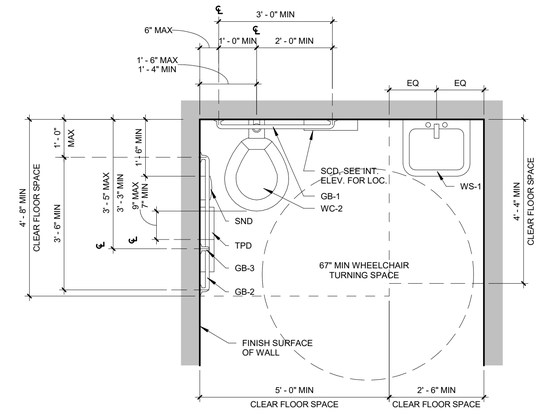

ADA TOILET STALL ACCESSORY PLAN - ADULT

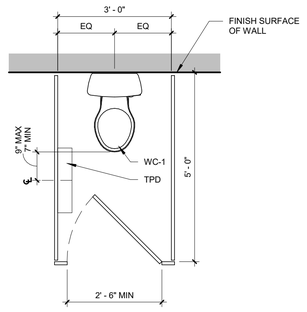

COMPARTMENT TOILET

PRINTED ON: 8/5/2025 10:43:44 AM FROM FILE: C:\Users\kwick\Documents\2331_KCC Child Care_Arch_Bldg_23_50CD_current_kwick9P75J.rvt
SCALE OF 11 x 17 SHEETS IS HALF OF SCALE INDICATED

PIVOT ARCHITECTURE
REGISTERED ARCHITECT 6619 JOHN STAPLETON EUGENE, OREGON STATE OF OREGON

BID AND PERMIT SET

KLAMATH COMMUNITY COLLEGE
CHILDCARE LEARNING CENTER

PROJECT #: 2331.00
KLAMATH COMMUNITY COLLEGE
7390 S. 6TH ST. KLAMATH FALLS, OR 97603


SHEET TITLE:
MOUNTING HEIGHT SCHEDULE

REVISIONS:
DESCRP. DATE


ISSUE DATE: 08/01/2025

A540


© 2025 PIVOT ARCHITECTURE

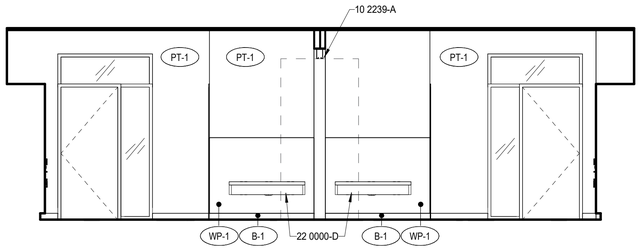


1 161 CLASSROOM - S
1/4" = 1'-0"

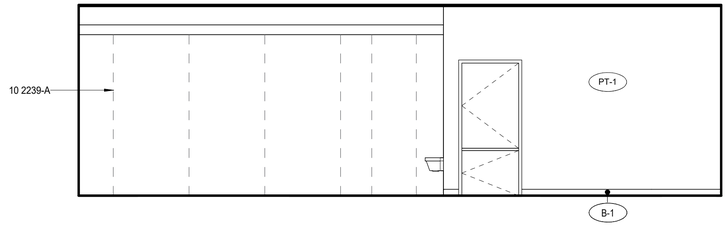


2 161 CLASSROOM - E
1/4" = 1'-0"

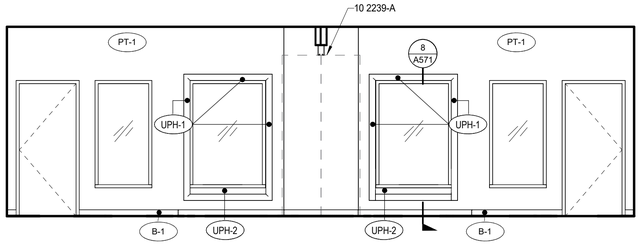


3 161 CLASSROOM - N
1/4" = 1'-0"

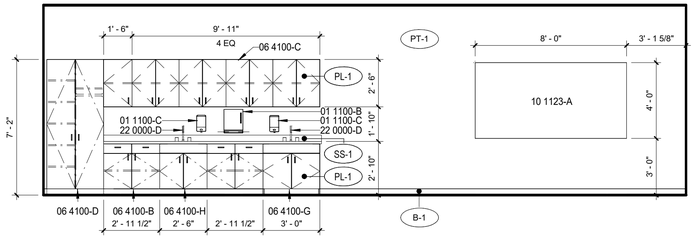


4 161 CLASSROOM - W
1/4" = 1'-0"

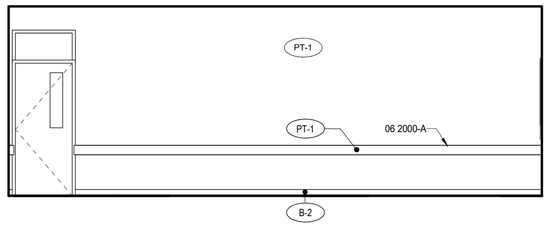


5 204 KCC CLASSROOM - S
1/4" = 1'-0"

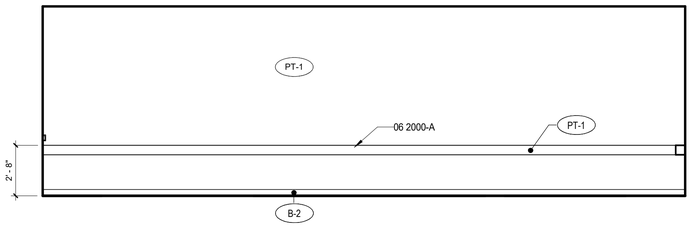

6 204 KCC CLASSROOM - E
1/4" = 1'-0"

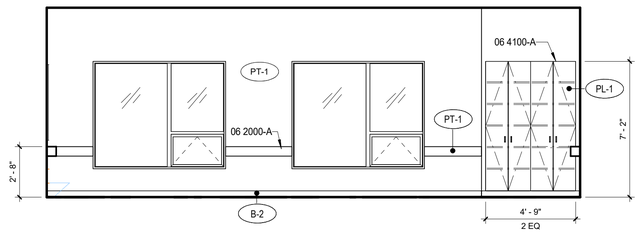

7 204 KCC CLASSROOM - N
1/4" = 1'-0"

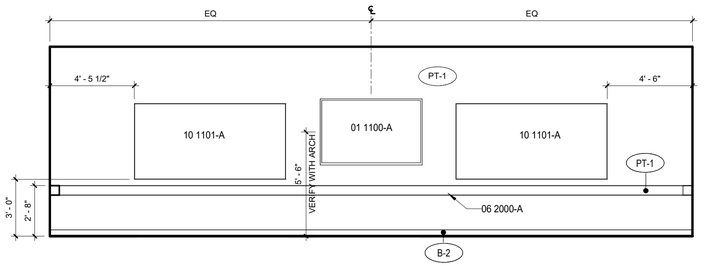

8 204 KCC CLASSROOM - W
1/4" = 1'-0"

PRINTED ON: 8/5/2025 10:43:49 AM FROM FILE: C:\Users\kwolf\Documents\2331_KCC Child Care_Arch_Bldg_23_50CD_current_kwolf9P7SJ.rvt
SCALE OF 11 x 17 SHEETS IS HALF OF SCALE INDICATED

GENERAL NOTES - INTERIOR ELEVATION

A. SEE FINISH PLANS FOR CORNER GUARD LOCATIONS.
B. INTERIOR ELEVATIONS ARE DRAWN IN TRUE DIMENSIONS, U.N.O. (I.E. ANGLED, CURVED)
C. SEE PROJECT MANUAL, FINISH PLANS, REFLECTED CEILING PLANS, INTERIOR ELEVATIONS, AND INTERIOR FINISH LEGEND FOR ADDITIONAL FINISH INFORMATION
D. SEE DOOR AND FRAME TYPES FOR ADDITIONAL FINISH INFORMATION AND REFERENCE TO DETAILS. DOOR SWINGS INDICATED BY DASHED LINES SHOWN ON ELEVATIONS ARE FOR REFERENCE ONLY.
E. PROVIDE BLOCKING AND BACKING FOR ALL WALL-MOUNTED EQUIPMENT AND FIXTURES TO BE FURNISHED BY THE CONTRACTOR OR OWNER.
F. SEE ALSO ELECTRICAL, MECHANICAL, PLUMBING, AND TECHNOLOGY DRAWINGS FOR ADDITIONAL WALL MOUNTED EQUIPMENT AND FIXTURES.
G. ALL ROOMS TO RECIEVE PT-1 PAINT, AND B-1 RUBBER BASE U.N.O.
H. SEE MOUNTING HEIGHT SCHEDULE FOR HEIGHTS NOT NOTED ON
I. PROVIDE PIPE WRAP AT ADA SINKS, TYP.

SPECIFICATION NOTES

01 1100-A	FLAT SCREEN DISPLAY AND MOUNTING BRACKET, OFCI. PROVIDE BLOCKING IN WALL AS NECESSARY.
01 1100-B	PAPER TOWEL DISPENSER, OFCI
01 1100-C	SOAP DISPENSER, OFCI
06 2000-A	1 X 5 PAINTED MDF CHAIR RAIL
06 4100-A	BUILT IN CASEWORK, SEE INTERIOR ELEVATIONS
06 4100-B	23" DEEP BASE CABINET WITH DOOR, DRAWER AND ADJUSTABLE SHELF.
06 4100-C	12" DEEP UPPER CABINET WITH DOORS AND ADJUSTABLE SHELVES. PLAM FINISH AT UNDERSIDE OF CABINET, TYP
06 4100-D	24" DEEP WARDROBE CABINET WITH FIXED SHELF AND ONE CLOTHING ROD. ADJUSTABLE SHELVING ON OTHER SIDE OF CABINET.
06 4100-G	23" DEEP ACCESSIBLE BASE SINK CABINET WITH ATTACHED TOE KICK
06 4100-H	23" DEEP BASE SINK CABINET
10 1101-A	MARKERBOARD 4' X 8'
10 1123-A	TACKABLE WALL SYSTEM
10 2239-A	FOLDING PANEL PARTITION
22 0000-D	SINK, SEE PLUMBING

FINISH TAG

AWP-X	ACOUSTIC WALL PANEL - SEE COLOR ON ROOM AND MATERIALS LEGEND	PL-1	PLASTIC LAMINATE - TYPE 1
B-1	4" RUBBER BASE 280 SHORELINE	PL-2	PLASTIC LAMINATE - TYPE 2
B-2	4" RUBBER BASE 20 CHARCOAL	SS-1	SOLID SURFACE
B-3	6" TILE BASE	T-2	WALL TILE - ICE WHITE 0025
FRP-1	WALL PROTECTION - FRP	T-3	WALL TILE - TRANQUILITY 0059
PT-1	PAINT-MAIN	WD-2	WOOD
PT-WRPX	PAINT- SEE COLOR ON ROOM AND MATERIALS LEGEND	WRP-1	WALL PROTECTION - GREY
		WRP-X	WALL PROTECTION - SEE COLOR ON FINISH FLOOR PLANS

PIVOT ARCHITECTURE

REGISTERED ARCHITECT 6619 JOHN STAPLETON EUGENE, OREGON STATE OF OREGON

BID AND PERMIT SET

KLAMATH COMMUNITY COLLEGE
CHILDCARE LEARNING CENTER

PROJECT #: 2331.00
KLAMATH COMMUNITY COLLEGE
7390 S. 6TH ST KLAMATH FALLS, OR 97603

SHEET TITLE:
INTERIOR ELEVATIONS - CLASSROOMS TYP


REVISIONS:

#	DESCRP.	DATE


ISSUE DATE: 08/01/2025

A541


© 2025 PIVOT ARCHITECTURE

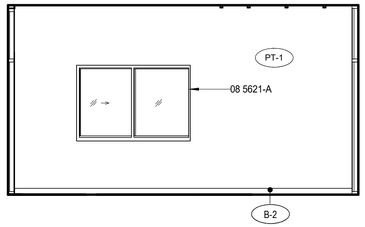


1 100 VESTIBULE - S
1/4" = 1'-0"

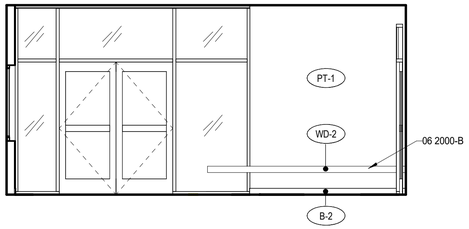


2 100 VESTIBULE - W
1/4" = 1'-0"

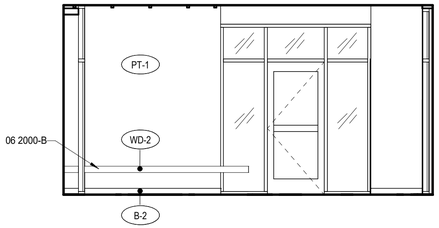


3 100 VESTIBULE - N
1/4" = 1'-0"

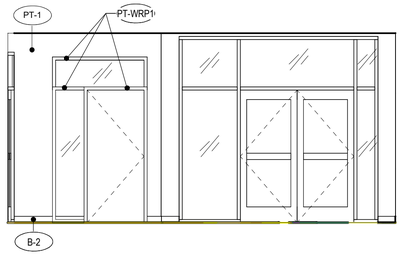


4 100 VESTIBULE - E
1/4" = 1'-0"

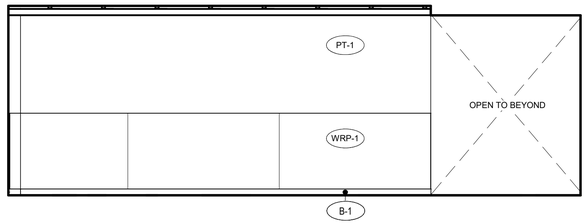


5 101 ENTRY - E
1/4" = 1'-0"

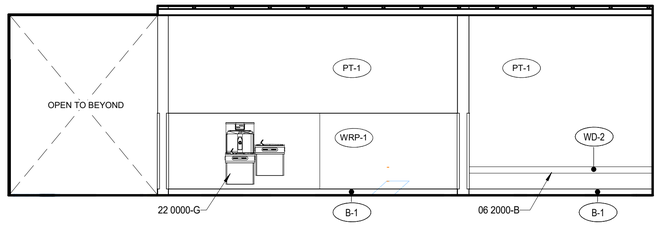


6 101 ENTRY - N
1/4" = 1'-0"

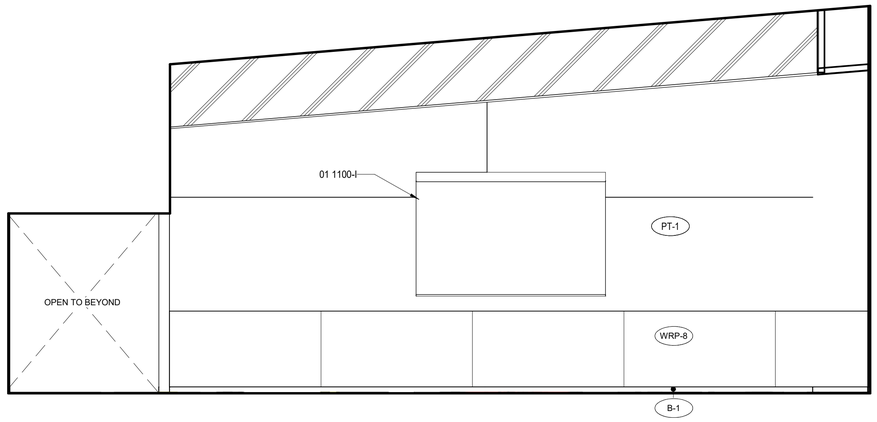


7 102 COMMONS - S
1/4" = 1'-0"

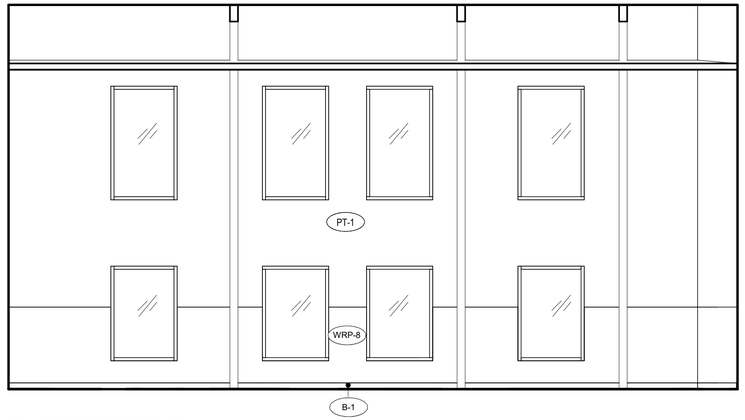

8 102 COMMONS - W
1/4" = 1'-0"

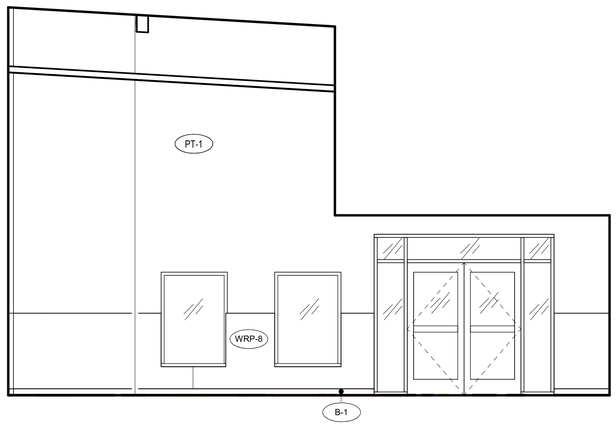

9 102 COMMONS - NW
1/4" = 1'-0"

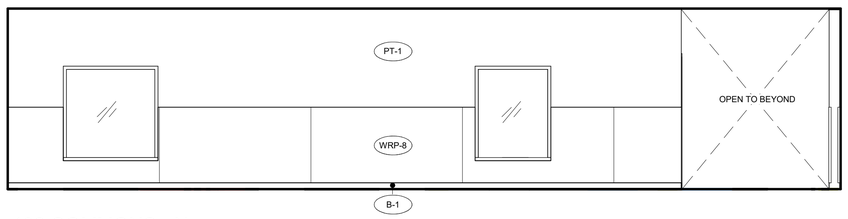

10 102 COMMONS - N
1/4" = 1'-0"

GENERAL NOTES - INTERIOR ELEVATION

A. SEE FINISH PLANS FOR CORNER GUARD LOCATIONS.
B. INTERIOR ELEVATIONS ARE DRAWN IN TRUE DIMENSIONS, U.N.O. (I.E. ANGLED, CURVED)
C. SEE PROJECT MANUAL, FINISH PLANS, REFLECTED CEILING PLANS, INTERIOR ELEVATIONS, AND INTERIOR FINISH LEGEND FOR ADDITIONAL FINISH INFORMATION
D. SEE DOOR AND FRAME TYPES FOR ADDITIONAL FINISH INFORMATION AND REFERENCE TO DETAILS. DOOR SWINGS INDICATED BY DASHED LINES SHOWN ON ELEVATIONS ARE FOR REFERENCE ONLY.
E. PROVIDE BLOCKING AND BACKING FOR ALL WALL-MOUNTED EQUIPMENT AND FIXTURES TO BE FURNISHED BY THE CONTRACTOR OR OWNER.
F. SEE ALSO ELECTRICAL, MECHANICAL, PLUMBING, AND TECHNOLOGY DRAWINGS FOR ADDITIONAL WALL MOUNTED EQUIPMENT AND FIXTURES.
G. ALL ROOMS TO RECIEVE PT-1 PAINT, AND B-1 RUBBER BASE U.N.O.
H. SEE MOUNTING HEIGHT SCHEDULE FOR HEIGHTS NOT NOTED ON
I. PROVIDE PIPE WRAP AT ADA SINKS, TYP.

SPECIFICATION NOTES

01 1100-I	PROJECTION SCREEN, OFCI
06 2000-B	BUILT-IN BENCH, SEE INTERIOR ELEVATIONS
08 5621-A	SLIDING TRANSACTION WINDOW
22 0000-G	DRINKING FOUNTAIN, SEE MOUNTING HEIGHT SCHEDULE

KEYNOTES

FINISH TAG

AWP-X	ACOUSTIC WALL PANEL - SEE COLOR ON ROOM AND MATERIALS LEGEND	PL-1	PLASTIC LAMINATE - TYPE 1
B-1	4" RUBBER BASE 280 SHORELINE	PL-2	PLASTIC LAMINATE - TYPE 2
B-2	4" RUBBER BASE 20 CHARCOAL	SS-1	SOLID SURFACE
B-3	6" TILE BASE	T-2	WALL TILE - ICE WHITE 0025
FRP-1	WALL PROTECTION - FRP	T-3	WALL TILE - TRANQUILITY 0059
PT-1	PAINT-MAIN	WD-2	WOOD
PT-WRPX	PAINT- SEE COLOR ON ROOM AND MATERIALS LEGEND	WRP-1	WALL PROTECTION - GREY
		WRP-X	WALL PROTECTION - SEE COLOR ON FINISH FLOOR PLANS

PIVOT ARCHITECTURE

REGISTERED ARCHITECT 6619 JOHN STAPLETON EUGENE, OREGON STATE OF OREGON

BID AND PERMIT SET

KLAMATH COMMUNITY COLLEGE
CHILDCARE LEARNING CENTER

PROJECT #: 2331.00
KLAMATH COMMUNITY COLLEGE
7390 S. 6TH ST. KLAMATH FALLS, OR 97603

SHEET TITLE:
INTERIOR ELEVATIONS - ENTRY & COMMONS

REVISIONS:

#	DESCRP.	DATE


ISSUE DATE: 08/01/2025

A542


PRINTED ON: 8/5/2025 10:43:55 AM FROM FILE: C:\Users\wiek\Documents\2331_KCC Child Care_Arch_Bldg_23_50CD_current_lwick(PTS).rvt

SCALE OF 11 x 17 SHEETS IS HALF OF SCALE INDICATED


© 2025 PIVOT ARCHITECTURE

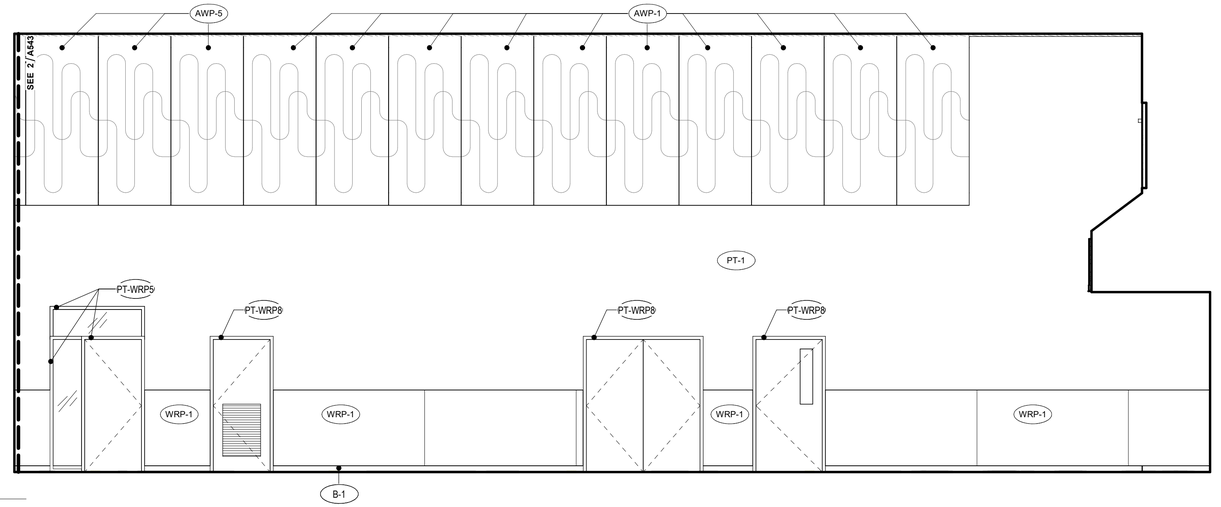

1 103 HALLWAY - W
1/4" = 1'-0"

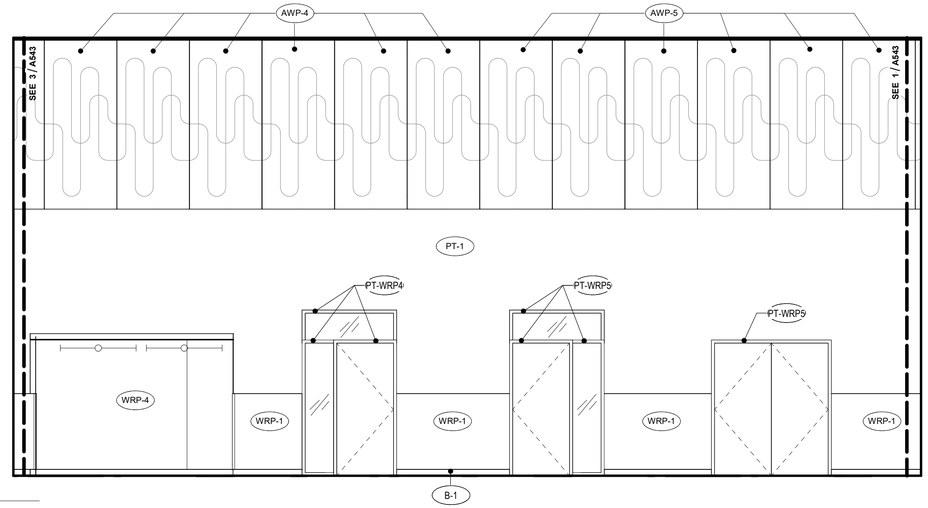

2 103 HALLWAY - W
1/4" = 1'-0"

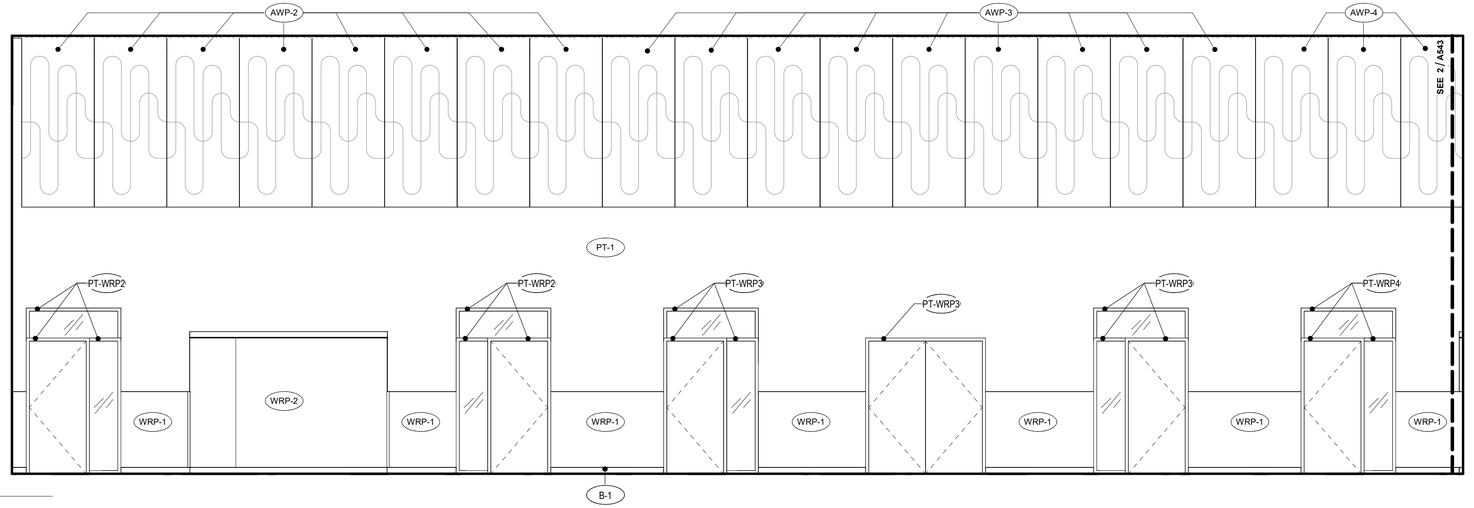

3 103 HALLWAY - W
1/4" = 1'-0"

GENERAL NOTES - INTERIOR ELEVATION

A. SEE FINISH PLANS FOR CORNER GUARD LOCATIONS.
B. INTERIOR ELEVATIONS ARE DRAWN IN TRUE DIMENSIONS, U.N.O. (I.E. ANGLED, CURVED)
C. SEE PROJECT MANUAL, FINISH PLANS, REFLECTED CEILING PLANS, INTERIOR ELEVATIONS, AND INTERIOR FINISH LEGEND FOR ADDITIONAL FINISH INFORMATION
D. SEE DOOR AND FRAME TYPES FOR ADDITIONAL FINISH INFORMATION AND REFERENCE TO DETAILS. DOOR SWINGS INDICATED BY DASHED LINES SHOWN ON ELEVATIONS ARE FOR REFERENCE ONLY.
E. PROVIDE BLOCKING AND BACKING FOR ALL WALL-MOUNTED EQUIPMENT AND FIXTURES TO BE FURNISHED BY THE CONTRACTOR OR OWNER.
F. SEE ALSO ELECTRICAL, MECHANICAL, PLUMBING, AND TECHNOLOGY DRAWINGS FOR ADDITIONAL WALL MOUNTED EQUIPMENT AND FIXTURES.
G. ALL ROOMS TO RECIEVE PT-1 PAINT, AND B-1 RUBBER BASE U.N.O.
H. SEE MOUNTING HEIGHT SCHEDULE FOR HEIGHTS NOT NOTED ON
I. PROVIDE PIPE WRAP AT ADA SINKS, TYP.

SPECIFICATION NOTES

KEYNOTES

FINISH TAG

AWP-X	ACOUSTIC WALL PANEL - SEE COLOR ON ROOM AND MATERIALS LEGEND	PL-1	PLASTIC LAMINATE - TYPE 1
B-1	4" RUBBER BASE 280 SHORELINE	PL-2	PLASTIC LAMINATE - TYPE 2
B-2	4" RUBBER BASE 20 CHARCOAL	SS-1	SOLID SURFACE
B-3	6" TILE BASE	T-2	WALL TILE - ICE WHITE 0025
FRP-1	WALL PROTECTION - FRP	T-3	WALL TILE - TRANQUILITY 0059
PT-1	PAINT-MAIN	WD-2	WOOD
PT-WRPX	PAINT- SEE COLOR ON ROOM AND MATERIALS LEGEND	WRP-1	WALL PROTECTION - GREY
		WRP-X	WALL PROTECTION - SEE COLOR ON FINISH FLOOR PLANS

PIVOT ARCHITECTURE

REGISTERED ARCHITECT 6619 JOHN STAPLETON EUGENE, OREGON STATE OF OREGON

BID AND PERMIT SET

KLAMATH COMMUNITY COLLEGE
CHILDCARE LEARNING CENTER

PROJECT #: 2331.00
KLAMATH COMMUNITY COLLEGE
7390 S. 6TH ST KLAMATH FALLS, OR 97603

SHEET TITLE:
INTERIOR ELEVATIONS - HALLWAY 103 N

REVISIONS:


#	DESCRP.	DATE

ISSUE DATE: 08/01/2025


A543

PRINTED ON: 8/5/2025 10:43:58 AM FROM FILE: C:\Users\kwick\Documents\2331_KCC Child Care_Arch_Bldg_23_50CD_current_kwick9P7SJ.rvt
SCALE OF 11 x 17 SHEETS IS HALF OF SCALE INDICATED


© 2025 PIVOT ARCHITECTURE

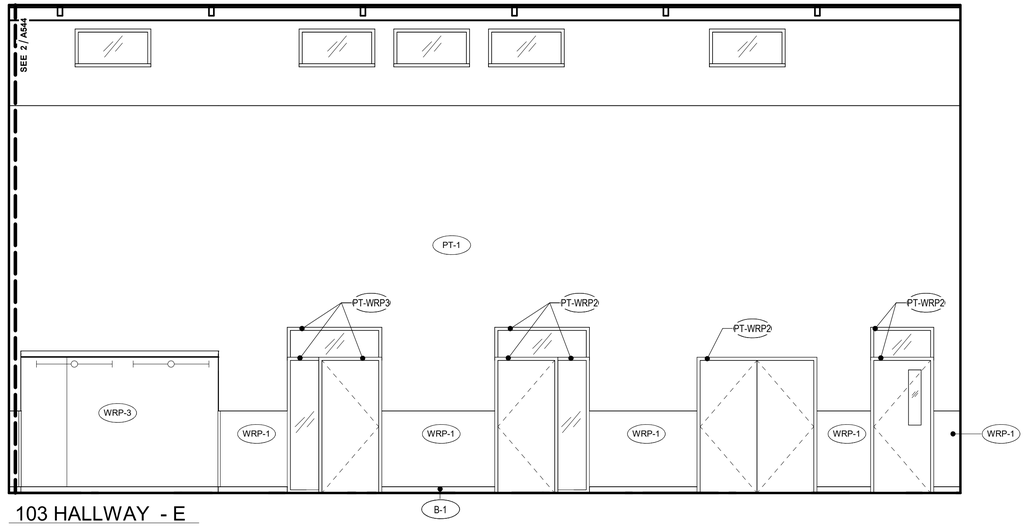

1 103 HALLWAY - E
1/4" = 1'-0"

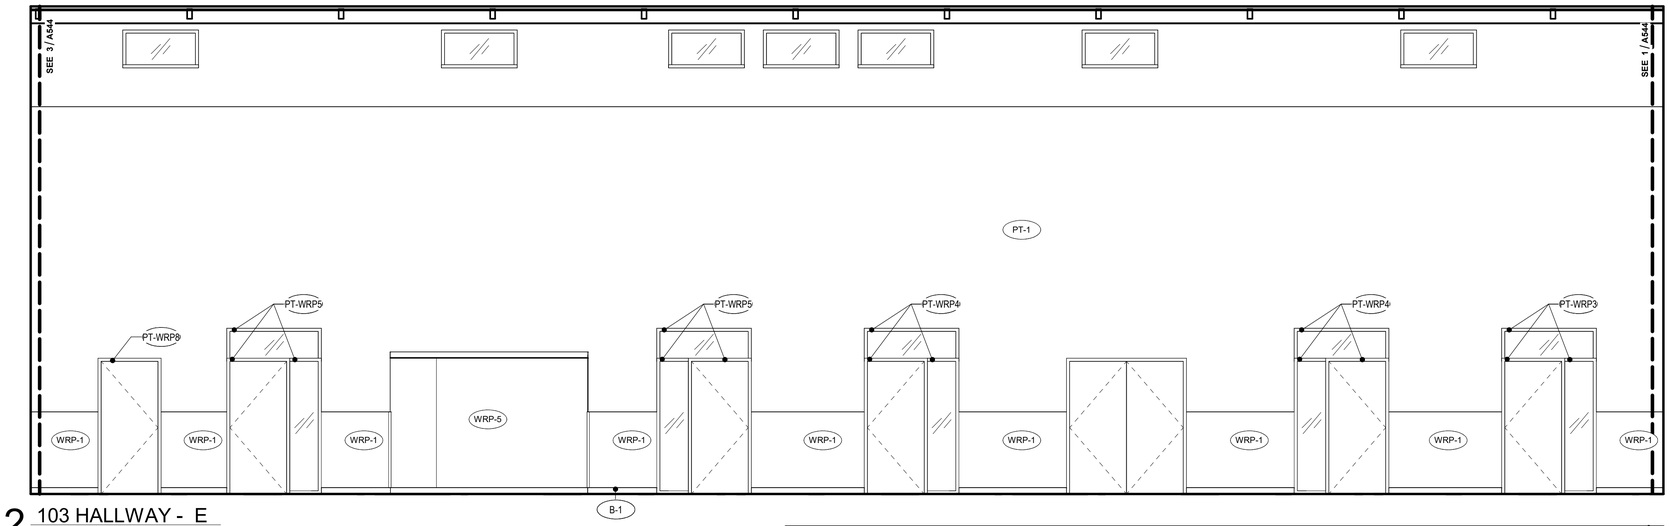

2 103 HALLWAY - E
1/4" = 1'-0"

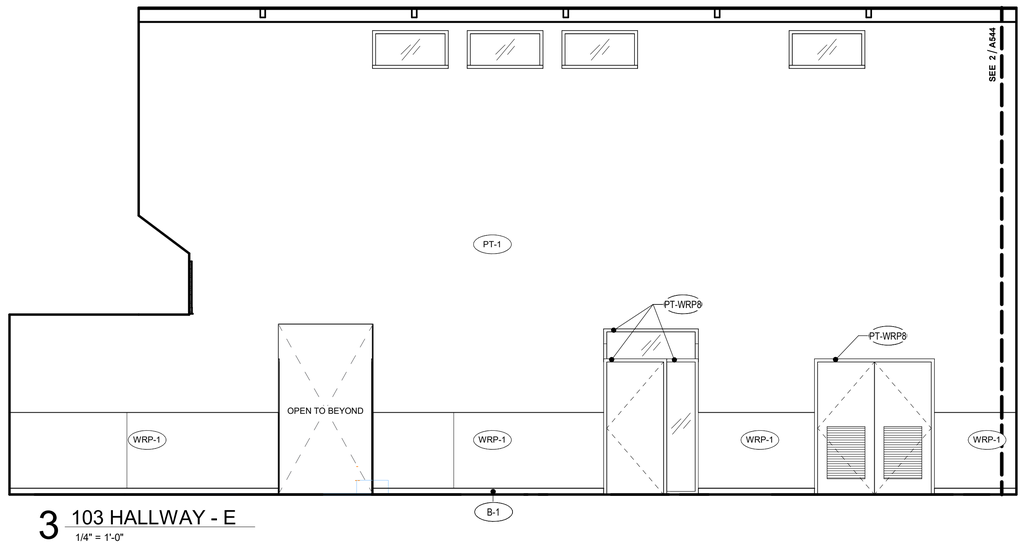

3 103 HALLWAY - E
1/4" = 1'-0"

GENERAL NOTES - INTERIOR ELEVATION

A. SEE FINISH PLANS FOR CORNER GUARD LOCATIONS.
B. INTERIOR ELEVATIONS ARE DRAWN IN TRUE DIMENSIONS, U.N.O. (I.E. ANGLED, CURVED)
C. SEE PROJECT MANUAL, FINISH PLANS, REFLECTED CEILING PLANS, INTERIOR ELEVATIONS, AND INTERIOR FINISH LEGEND FOR ADDITIONAL FINISH INFORMATION
D. SEE DOOR AND FRAME TYPES FOR ADDITIONAL FINISH INFORMATION AND REFERENCE TO DETAILS. DOOR SWINGS INDICATED BY DASHED LINES SHOWN ON ELEVATIONS ARE FOR REFERENCE ONLY.
E. PROVIDE BLOCKING AND BACKING FOR ALL WALL-MOUNTED EQUIPMENT AND FIXTURES TO BE FURNISHED BY THE CONTRACTOR OR OWNER.
F. SEE ALSO ELECTRICAL, MECHANICAL, PLUMBING, AND TECHNOLOGY DRAWINGS FOR ADDITIONAL WALL MOUNTED EQUIPMENT AND FIXTURES.
G. ALL ROOMS TO RECIEVE PT-1 PAINT, AND B-1 RUBBER BASE U.N.O.
H. SEE MOUNTING HEIGHT SCHEDULE FOR HEIGHTS NOT NOTED ON
I. PROVIDE PIPE WRAP AT ADA SINKS, TYP.

SPECIFICATION NOTES

KEYNOTES

FINISH TAG

AWP-X	ACOUSTIC WALL PANEL - SEE COLOR ON ROOM AND MATERIALS LEGEND	PL-1	PLASTIC LAMINATE - TYPE 1
B-1	4" RUBBER BASE 280 SHORELINE	PL-2	PLASTIC LAMINATE - TYPE 2
B-2	4" RUBBER BASE 20 CHARCOAL	SS-1	SOLID SURFACE
B-3	6" TILE BASE	T-2	WALL TILE - ICE WHITE 0025
FRP-1	WALL PROTECTION - FRP	T-3	WALL TILE - TRANQUILITY 0059
PT-1	PAINT-MAIN	WD-2	WOOD
PT-WRPX	PAINT- SEE COLOR ON ROOM AND MATERIALS LEGEND	WRP-1	WALL PROTECTION - GREY
		WRP-X	WALL PROTECTION - SEE COLOR ON FINISH FLOOR PLANS

PIVOT ARCHITECTURE

REGISTERED ARCHITECT 6619 JOHN STAPLETON EUGENE, OREGON STATE OF OREGON

BID AND PERMIT SET

KLAMATH COMMUNITY COLLEGE
CHILDCARE LEARNING CENTER

PROJECT #: 2331.00
KLAMATH COMMUNITY COLLEGE
7390 S. 6TH ST KLAMATH FALLS, OR 97603

SHEET TITLE:
INTERIOR ELEVATION - HALLWAY 103 S

REVISIONS:

#	DESCRP.	DATE

ISSUE DATE: 08/01/2025


A544

PRINTED ON: 8/5/2025 10:44:01 AM FROM FILE: C:\Users\kwick\Documents\2331_KCC Child Care_Arch_Bldg_23_50CD_current_kwick9P7SJ.rvt
SCALE OF 11 x 17 SHEETS IS HALF OF SCALE INDICATED

© 2025 PIVOT ARCHITECTURE



3 105 HALLWAY - E
1/4" = 1'-0"

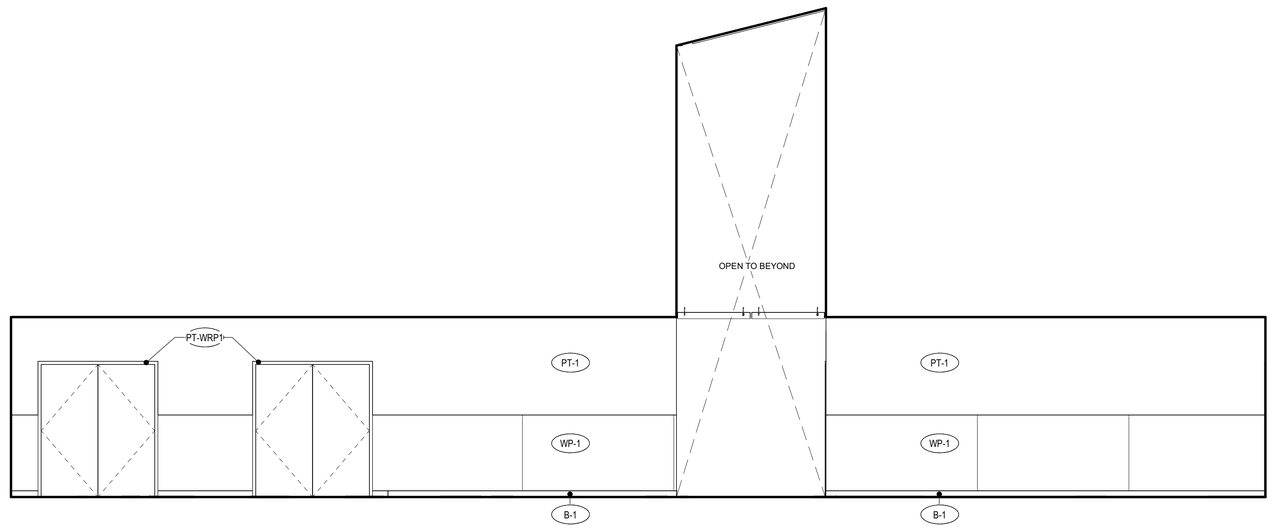

4 105 HALLWAY - W
1/4" = 1'-0"

GENERAL NOTES - INTERIOR ELEVATION

A. SEE FINISH PLANS FOR CORNER GUARD LOCATIONS.
B. INTERIOR ELEVATIONS ARE DRAWN IN TRUE DIMENSIONS, U.N.O. (I.E. ANGLED, CURVED)
C. SEE PROJECT MANUAL, FINISH PLANS, REFLECTED CEILING PLANS, INTERIOR ELEVATIONS, AND INTERIOR FINISH LEGEND FOR ADDITIONAL FINISH INFORMATION
D. SEE DOOR AND FRAME TYPES FOR ADDITIONAL FINISH INFORMATION AND REFERENCE TO DETAILS. DOOR SWINGS INDICATED BY DASHED LINES SHOWN ON ELEVATIONS ARE FOR REFERENCE ONLY.
E. PROVIDE BLOCKING AND BACKING FOR ALL WALL-MOUNTED EQUIPMENT AND FIXTURES TO BE FURNISHED BY THE CONTRACTOR OR OWNER.
F. SEE ALSO ELECTRICAL, MECHANICAL, PLUMBING, AND TECHNOLOGY DRAWINGS FOR ADDITIONAL WALL MOUNTED EQUIPMENT AND FIXTURES.
G. ALL ROOMS TO RECIEVE PT-1 PAINT, AND B-1 RUBBER BASE U.N.O.
H. SEE MOUNTING HEIGHT SCHEDULE FOR HEIGHTS NOT NOTED ON
I. PROVIDE PIPE WRAP AT ADA SINKS, TYP.

SPECIFICATION NOTES

KEYNOTES

FINISH TAG

AWP-X	ACOUSTIC WALL PANEL - SEE COLOR ON ROOM AND MATERIALS LEGEND	PL-1	PLASTIC LAMINATE - TYPE 1
B-1	4" RUBBER BASE 280 SHORELINE	PL-2	PLASTIC LAMINATE - TYPE 2
B-2	4" RUBBER BASE 20 CHARCOAL	SS-1	SOLID SURFACE
B-3	6" TILE BASE	T-2	WALL TILE - ICE WHITE 0025
FRP-1	WALL PROTECTION - FRP	T-3	WALL TILE - TRANQUILITY 0059
PT-1	PAINT-MAIN	WD-2	WOOD
PT-WRPX	PAINT- SEE COLOR ON ROOM AND MATERIALS LEGEND	WRP-1	WALL PROTECTION - GREY
		WRP-X	WALL PROTECTION - SEE COLOR ON FINISH FLOOR PLANS

PIVOT ARCHITECTURE

REGISTERED ARCHITECT 6619 JOHN STAPLETON EUGENE, OREGON STATE OF OREGON

BID AND PERMIT SET

KLAMATH COMMUNITY COLLEGE
CHILDCARE LEARNING CENTER

PROJECT #: 2331.00
KLAMATH COMMUNITY COLLEGE
7390 S. 6TH ST. KLAMATH FALLS, OR 97603

SHEET TITLE:
INTERIOR ELEVATION - HALLWAY 104 AND 105


REVISIONS:
DESCRP. DATE

ISSUE DATE: 08/01/2025


A545

PRINTED ON: 8/5/2025 10:44:04 AM FROM FILE: C:\Users\kwick\Documents\2331_KCC Child Care_Arch_Bldg_23_50CD_current_kwick$P75J.rvt
SCALE OF 11 x 17 SHEETS IS HALF OF SCALE INDICATED


© 2025 PIVOT ARCHITECTURE

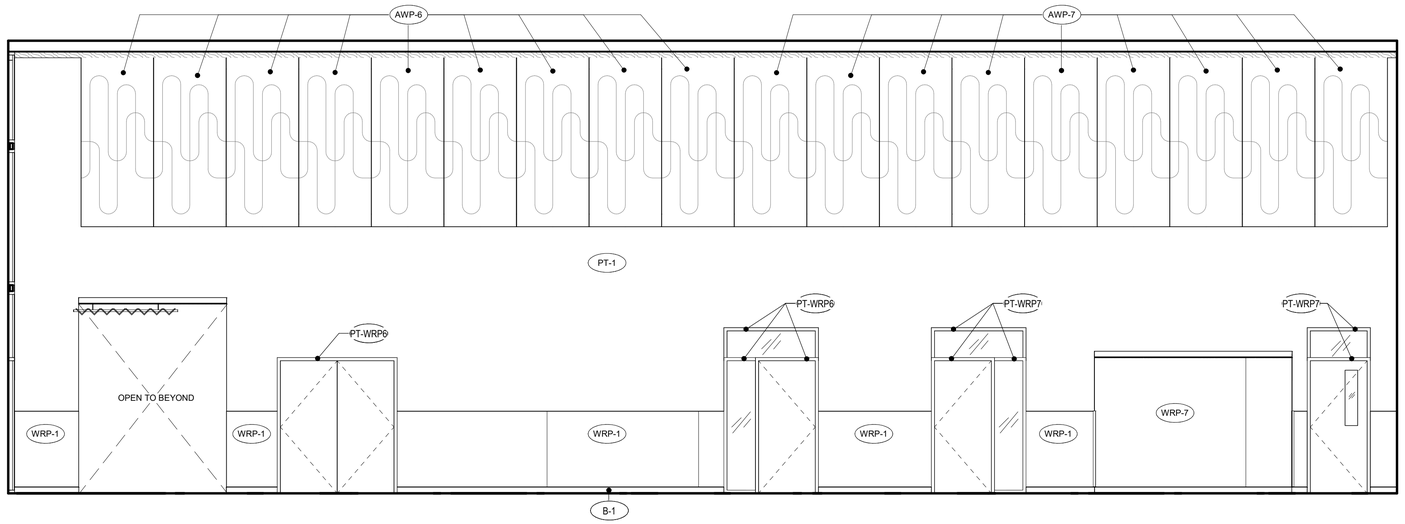


1 106 HALLWAY - S
1/4" = 1'-0"

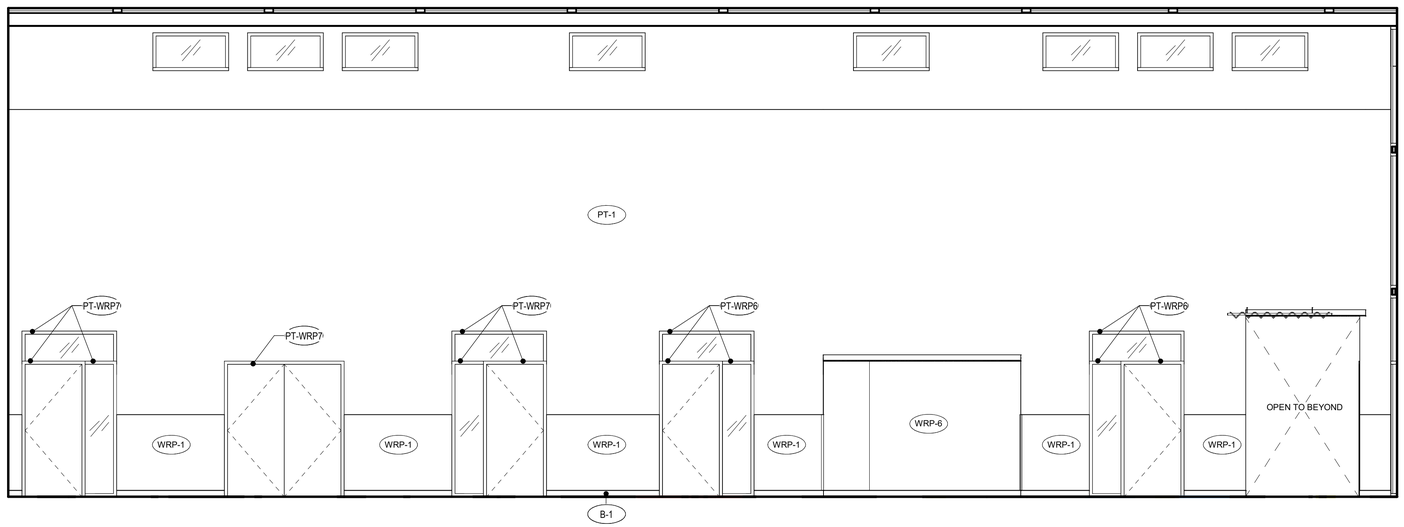


2 106 HALLWAY - N
1/4" = 1'-0"

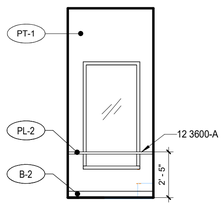


3 112 RECEPTION - E
1/4" = 1'-0"

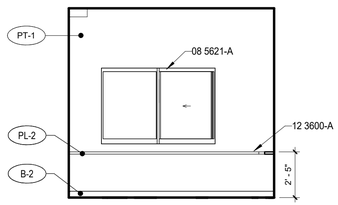


4 112 RECEPTION - NE
1/4" = 1'-0"

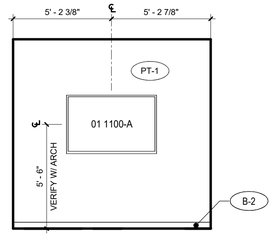

5 117 SMALL CONFERENCE - E
1/4" = 1'-0"

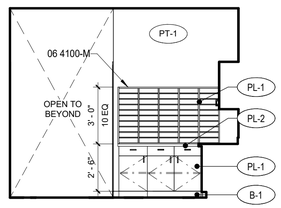

6 120 WORK AREA - S
1/4" = 1'-0"

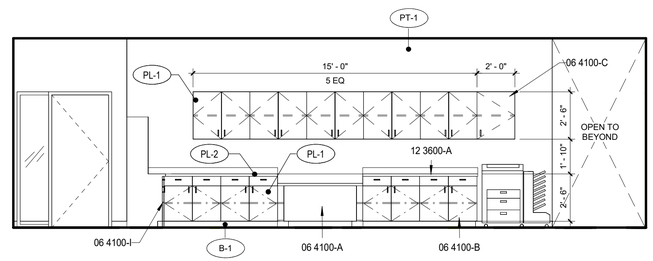

7 120 WORK AREA - W
1/4" = 1'-0"

GENERAL NOTES - INTERIOR ELEVATION

A. SEE FINISH PLANS FOR CORNER GUARD LOCATIONS.
B. INTERIOR ELEVATIONS ARE DRAWN IN TRUE DIMENSIONS, U.N.O. (I.E. ANGLED, CURVED)
C. SEE PROJECT MANUAL, FINISH PLANS, REFLECTED CEILING PLANS, INTERIOR ELEVATIONS, AND INTERIOR FINISH LEGEND FOR ADDITIONAL FINISH INFORMATION
D. SEE DOOR AND FRAME TYPES FOR ADDITIONAL FINISH INFORMATION AND REFERENCE TO DETAILS. DOOR SWINGS INDICATED BY DASHED LINES SHOWN ON ELEVATIONS ARE FOR REFERENCE ONLY.
E. PROVIDE BLOCKING AND BACKING FOR ALL WALL-MOUNTED EQUIPMENT AND FIXTURES TO BE FURNISHED BY THE CONTRACTOR OR OWNER.
F. SEE ALSO ELECTRICAL, MECHANICAL, PLUMBING, AND TECHNOLOGY DRAWINGS FOR ADDITIONAL WALL MOUNTED EQUIPMENT AND FIXTURES.
G. ALL ROOMS TO RECIEVE PT-1 PAINT, AND B-1 RUBBER BASE U.N.O.
H. SEE MOUNTING HEIGHT SCHEDULE FOR HEIGHTS NOT NOTED ON
I. PROVIDE PIPE WRAP AT ADA SINKS, TYP.

SPECIFICATION NOTES

01 1100-A	FLAT SCREEN DISPLAY AND MOUNTING BRACKET, OFCI. PROVIDE BLOCKING IN WALL AS NECESSARY.
06 4100-A	BUILT IN CASEWORK, SEE INTERIOR ELEVATIONS
06 4100-B	23" DEEP BASE CABINET WITH DOOR, DRAWER AND ADJUSTABLE SHELF.
06 4100-C	12" DEEP UPPER CABINET WITH DOORS AND ADJUSTABLE SHELVES. PLAM FINISH AT UNDERSIDE OF CABINET, TYP
06 4100-I	CASEWORK FILLER, TYP.
06 4100-M	MAILBOXES
08 5621-A	SLIDING TRANSACTION WINDOW
12 3600-A	24" DEEP COUNTERTOP

KEYNOTES

FINISH TAG

AWP-X	ACOUSTIC WALL PANEL - SEE COLOR ON ROOM AND MATERIALS LEGEND	PL-1	PLASTIC LAMINATE - TYPE 1
B-1	4" RUBBER BASE 280 SHORELINE	PL-2	PLASTIC LAMINATE - TYPE 2
B-2	4" RUBBER BASE 20 CHARCOAL	SS-1	SOLID SURFACE
B-3	6" TILE BASE	T-2	WALL TILE - ICE WHITE 0025
FRP-1	WALL PROTECTION - FRP	T-3	WALL TILE - TRANQUILITY 0059
PT-1	PAINT-MAIN	WD-2	WOOD
PT-WRPX	PAINT- SEE COLOR ON ROOM AND MATERIALS LEGEND	WRP-1	WALL PROTECTION - GREY
		WRP-X	WALL PROTECTION - SEE COLOR ON FINISH FLOOR PLANS

PIVOT ARCHITECTURE

REGISTERED ARCHITECT 6619 JOHN STAPLETON EUGENE, OREGON STATE OF OREGON

BID AND PERMIT SET

KLAMATH COMMUNITY COLLEGE
CHILDCARE LEARNING CENTER

PROJECT #: 2331.00
KLAMATH COMMUNITY COLLEGE
7390 S. 6TH ST. KLAMATH FALLS, OR 97603

SHEET TITLE:
INTERIOR ELEVATION - HALLWAY 106 AND RECEPTION

REVISIONS:


#	DESCRP.	DATE

ISSUE DATE: 08/01/2025


A546

PRINTED ON: 8/5/2025 10:44:09 AM FROM FILE: C:\Users\tkeck\Documents\2331_KCC Child Care_Arch_Bldg_23_50CD_current_tkeck9P75J.rvt
SCALE OF 11 x 17 SHEETS IS HALF OF SCALE INDICATED


© 2025 PIVOT ARCHITECTURE

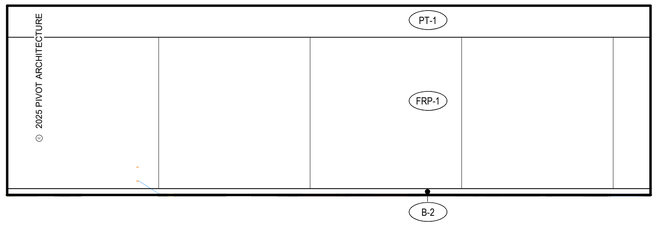


1 145 CUSTODIAL - S
1/4" = 1'-0"

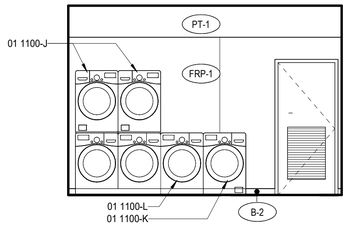


2 145 CUSTODIAL - E
1/4" = 1'-0"

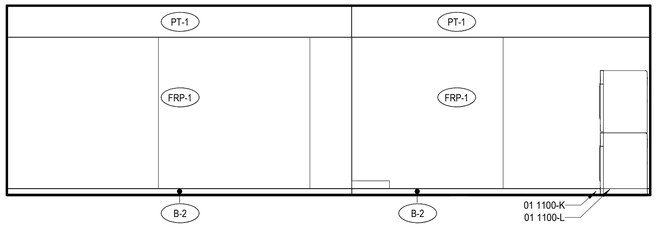


3 145 CUSTODIAL - N
1/4" = 1'-0"

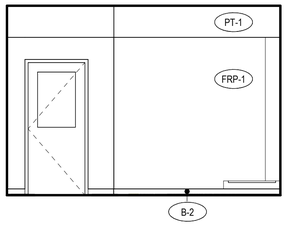


4 145 CUSTODIAL - W
1/4" = 1'-0"

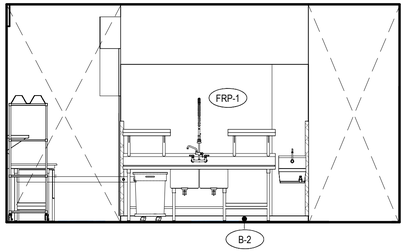


5 147 KITCHEN LOW WALL - E
1/4" = 1'-0"

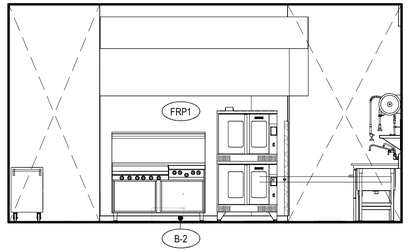


6 147 KITCHEN LOW WALL - W
1/4" = 1'-0"

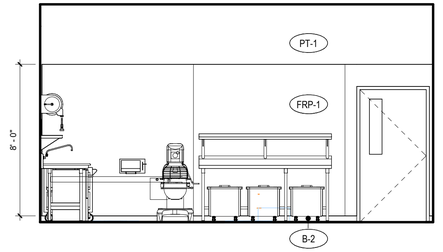


7 147 KITCHEN - E
1/4" = 1'-0"

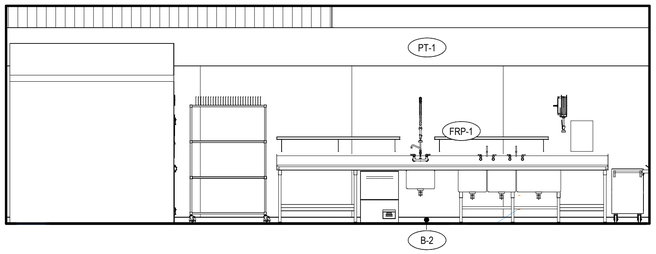


8 147 KITCHEN - N
1/4" = 1'-0"

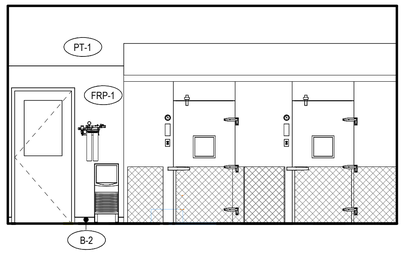


9 147 KITCHEN - W
1/4" = 1'-0"

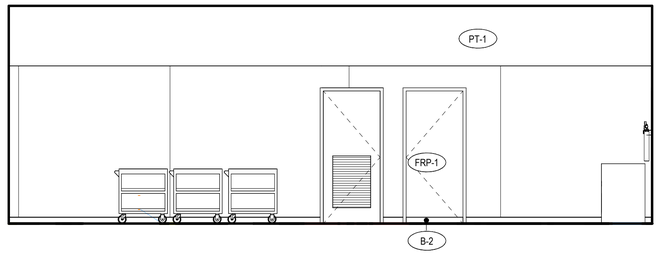


10 147 KITCHEN - S
1/4" = 1'-0"

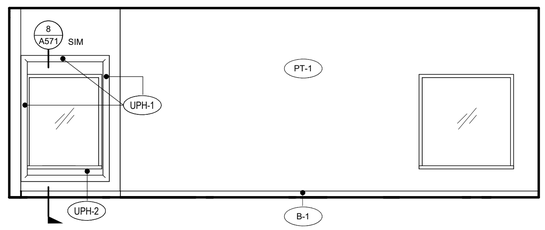


11 157 CLASSROOM - S
1/4" = 1'-0"

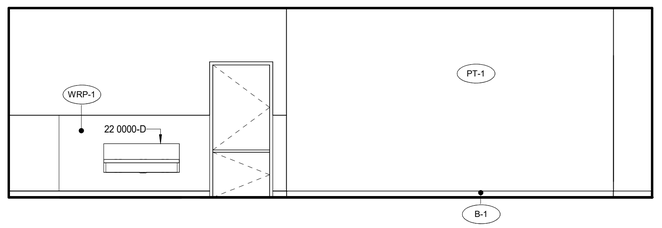

12 157 CLASSROOM - E
1/4" = 1'-0"

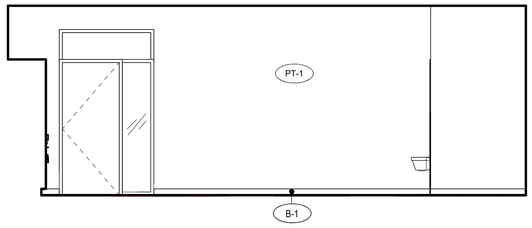

13 157 CLASSROOM - N
1/4" = 1'-0"

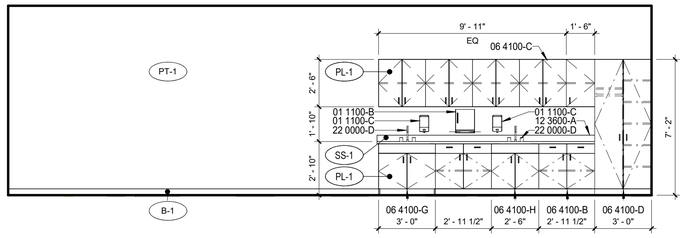

14 157 CLASSROOM - W
1/4" = 1'-0"

GENERAL NOTES - INTERIOR ELEVATION

A. SEE FINISH PLANS FOR CORNER GUARD LOCATIONS.
B. INTERIOR ELEVATIONS ARE DRAWN IN TRUE DIMENSIONS, U.N.O. (I.E. ANGLED, CURVED)
C. SEE PROJECT MANUAL, FINISH PLANS, REFLECTED CEILING PLANS, INTERIOR ELEVATIONS, AND INTERIOR FINISH LEGEND FOR ADDITIONAL FINISH INFORMATION
D. SEE DOOR AND FRAME TYPES FOR ADDITIONAL FINISH INFORMATION AND REFERENCE TO DETAILS. DOOR SWINGS INDICATED BY DASHED LINES SHOWN ON ELEVATIONS ARE FOR REFERENCE ONLY.
E. PROVIDE BLOCKING AND BACKING FOR ALL WALL-MOUNTED EQUIPMENT AND FIXTURES TO BE FURNISHED BY THE CONTRACTOR OR OWNER.
F. SEE ALSO ELECTRICAL, MECHANICAL, PLUMBING, AND TECHNOLOGY DRAWINGS FOR ADDITIONAL WALL MOUNTED EQUIPMENT AND FIXTURES.
G. ALL ROOMS TO RECIEVE PT-1 PAINT, AND B-1 RUBBER BASE U.N.O.
H. SEE MOUNTING HEIGHT SCHEDULE FOR HEIGHTS NOT NOTED ON
I. PROVIDE PIPE WRAP AT ADA SINKS, TYP.

SPECIFICATION NOTES

01 1100-B	PAPER TOWEL DISPENSER, OFCI
01 1100-C	SOAP DISPENSER, OFCI
01 1100-J	COMMERCIAL STACKED WASHER & DRYER, OFCI
01 1100-K	COMMERCIAL WASHER, OFCI
01 1100-L	COMMERCIAL DRYER, OFCI
06 4100-B	23" DEEP BASE CABINET WITH DOOR, DRAWER AND ADJUSTABLE SHELF.
06 4100-C	12" DEEP UPPER CABINET WITH DOORS AND ADJUSTABLE SHELVES. PLAM FINISH AT UNDERSIDE OF CABINET, TYP
06 4100-D	24" DEEP WARDROBE CABINET WITH FIXED SHELF AND ONE CLOTHING ROD. ADJUSTABLE SHELVING ON OTHER SIDE OF CABINET.
06 4100-G	23" DEEP ACCESSIBLE BASE SINK CABINET WITH ATTACHED TOE KICK
06 4100-H	23" DEEP BASE SINK CABINET
12 3600-A	24" DEEP COUNTERTOP
22 0000-D	SINK, SEE PLUMBING

FINISH TAG

AWP-X	ACOUSTIC WALL PANEL - SEE COLOR ON ROOM AND MATERIALS LEGEND	PL-1	PLASTIC LAMINATE - TYPE 1
B-1	4" RUBBER BASE 280 SHORELINE	PL-2	PLASTIC LAMINATE - TYPE 2
B-2	4" RUBBER BASE 20 CHARCOAL	SS-1	SOLID SURFACE
B-3	6" TILE BASE	T-2	WALL TILE - ICE WHITE 0025
FRP-1	WALL PROTECTION - FRP	T-3	WALL TILE - TRANQUILITY 0059
PT-1	PAINT-MAIN	WD-2	WOOD
PT-WRPX	PAINT- SEE COLOR ON ROOM AND MATERIALS LEGEND	WRP-1	WALL PROTECTION - GREY
		WRP-X	WALL PROTECTION - SEE COLOR ON FINISH FLOOR PLANS

PIVOT ARCHITECTURE

REGISTERED ARCHITECT 6619 JOHN STAPLETON EUGENE, OREGON STATE OF OREGON

BID AND PERMIT SET

KLAMATH COMMUNITY COLLEGE
CHILDCARE LEARNING CENTER

PROJECT #: 2331.00
KLAMATH COMMUNITY COLLEGE
7390 S. 6TH ST. KLAMATH FALLS, OR 97603

SHEET TITLE:
INTERIOR ELEVATION - KITCHEN

REVISIONS:


#	DESCRP.	DATE

ISSUE DATE: 08/01/2025


A547

PRINTED ON: 8/5/2025 10:44:17 AM
FROM FILE: C:\Users\kesk\Documents\2331_KCC Child Care_Arch_Bldg_23_50CD_current_kesk9P75J.rvt
SCALE OF 11 x 17 SHEETS IS HALF OF SCALE INDICATED

© 2025 PIVOT ARCHITECTURE

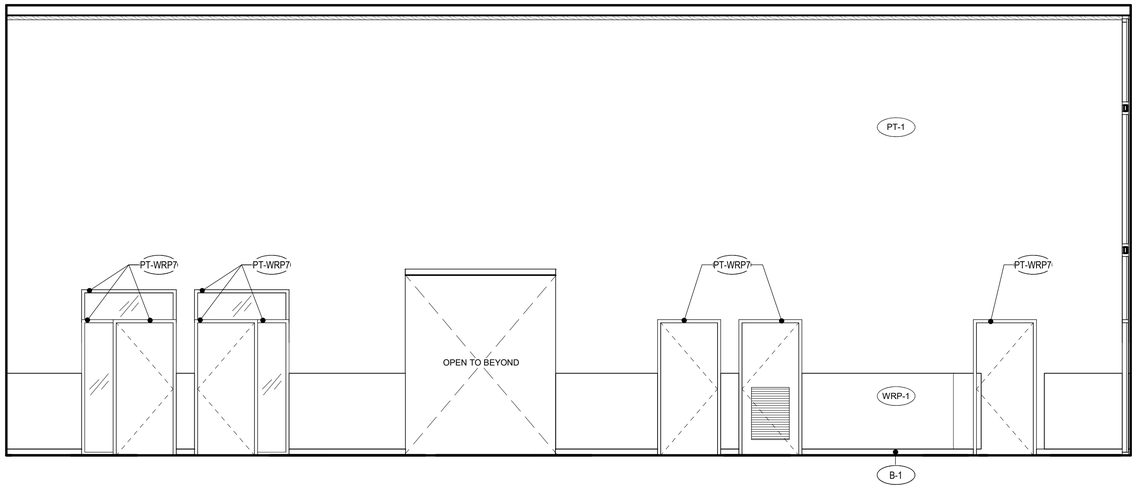

4 200 HALLWAY - S
1/4" = 1'-0"

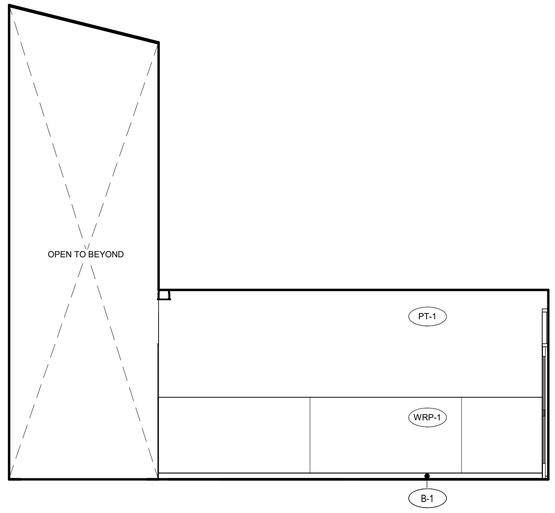

3 200 HALLWAY - E
1/4" = 1'-0"

6 200 HALLWAY - N
1/4" = 1'-0"

5 200 HALLWAY - W
1/4" = 1'-0"

GENERAL NOTES - INTERIOR ELEVATION

A. SEE FINISH PLANS FOR CORNER GUARD LOCATIONS.
B. INTERIOR ELEVATIONS ARE DRAWN IN TRUE DIMENSIONS, U.N.O. (I.E. ANGLED, CURVED)
C. SEE PROJECT MANUAL, FINISH PLANS, REFLECTED CEILING PLANS, INTERIOR ELEVATIONS, AND INTERIOR FINISH LEGEND FOR ADDITIONAL FINISH INFORMATION
D. SEE DOOR AND FRAME TYPES FOR ADDITIONAL FINISH INFORMATION AND REFERENCE TO DETAILS. DOOR SWINGS INDICATED BY DASHED LINES SHOWN ON ELEVATIONS ARE FOR REFERENCE ONLY.
E. PROVIDE BLOCKING AND BACKING FOR ALL WALL-MOUNTED EQUIPMENT AND FIXTURES TO BE FURNISHED BY THE CONTRACTOR OR OWNER.
F. SEE ALSO ELECTRICAL, MECHANICAL, PLUMBING, AND TECHNOLOGY DRAWINGS FOR ADDITIONAL WALL MOUNTED EQUIPMENT AND FIXTURES.
G. ALL ROOMS TO RECIEVE PT-1 PAINT, AND B-1 RUBBER BASE U.N.O.
H. SEE MOUNTING HEIGHT SCHEDULE FOR HEIGHTS NOT NOTED ON
I. PROVIDE PIPE WRAP AT ADA SINKS, TYP.

SPECIFICATION NOTES

FINISH TAG

AWP-X	ACOUSTIC WALL PANEL - SEE COLOR ON ROOM AND MATERIALS LEGEND	PL-1	PLASTIC LAMINATE - TYPE 1
B-1	4" RUBBER BASE 280 SHORELINE	PL-2	PLASTIC LAMINATE - TYPE 2
B-2	4" RUBBER BASE 20 CHARCOAL	SS-1	SOLID SURFACE
B-3	6" TILE BASE	T-2	WALL TILE - ICE WHITE 0025
FRP-1	WALL PROTECTION - FRP	T-3	WALL TILE - TRANQUILITY 0059
PT-1	PAINT-MAIN	WD-2	WOOD
PT-WRPX	PAINT- SEE COLOR ON ROOM AND MATERIALS LEGEND	WRP-1	WALL PROTECTION - GREY
		WRP-X	WALL PROTECTION - SEE COLOR ON FINISH FLOOR PLANS

PIVOT ARCHITECTURE

REGISTERED ARCHITECT 6619 JOHN STAPLETON EUGENE, OREGON STATE OF OREGON

BID AND PERMIT SET

KLAMATH COMMUNITY COLLEGE
CHILDCARE LEARNING CENTER

PROJECT #: 2331.00
KLAMATH COMMUNITY COLLEGE
7390 S. 6TH ST KLAMATH FALLS, OR 97603

SHEET TITLE:
INTERIOR ELEVATION - HALLWAY 200


REVISIONS:
DESCRP. DATE

ISSUE DATE: 08/01/2025


A548

PRINTED ON: 8/5/2025 10:44:20 AM FROM FILE: C:\Users\kwolf\Documents\2331_KCC Child Care_Arch_Bldg_23_50CD_current_kwolf9f75J.rvt
SCALE OF 11 x 17 SHEETS IS HALF OF SCALE INDICATED


© 2025 PIVOT ARCHITECTURE

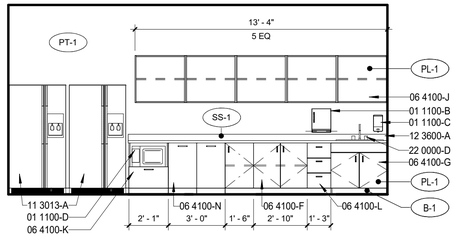


1 172 BREAK ROOM - S
1/4" = 1'-0"

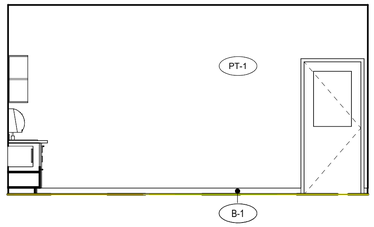


2 172 BREAK ROOM - W
1/4" = 1'-0"

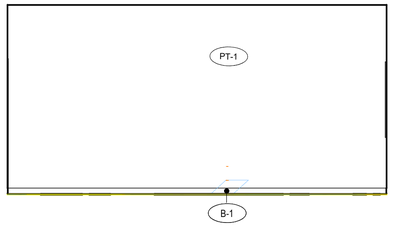


3 172 BREAK ROOM - N
1/4" = 1'-0"

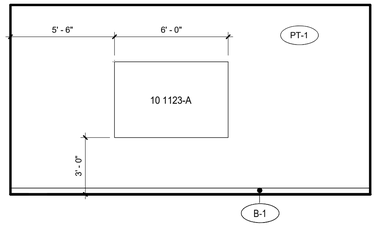


4 172 BREAK ROOM - E
1/4" = 1'-0"

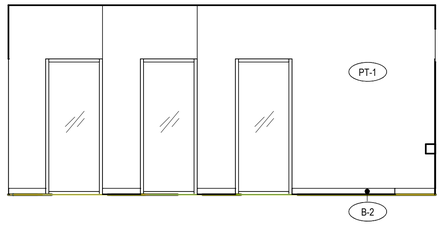


5 208 LARGE CONFERENCE - S
1/4" = 1'-0"

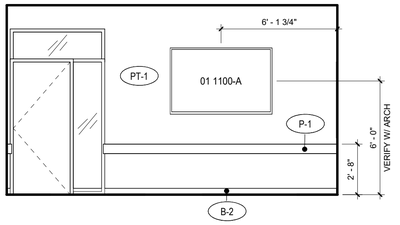

6 208 LARGE CONFERENCE - W
1/4" = 1'-0"

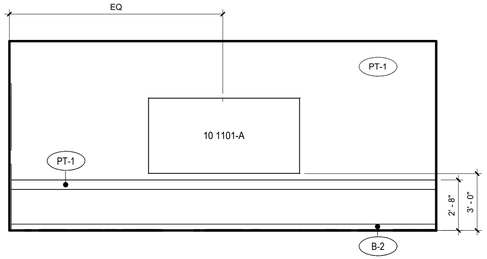

7 208 LARGE CONFERENCE - N
1/4" = 1'-0"

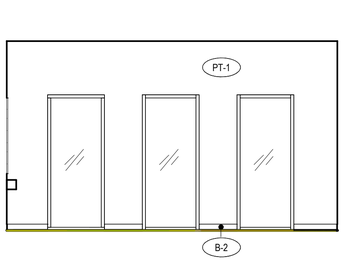

8 208 LARGE CONFERENCE - E
1/4" = 1'-0"

GENERAL NOTES - INTERIOR ELEVATION

A. SEE FINISH PLANS FOR CORNER GUARD LOCATIONS.
B. INTERIOR ELEVATIONS ARE DRAWN IN TRUE DIMENSIONS, U.N.O. (I.E. ANGLED, CURVED)
C. SEE PROJECT MANUAL, FINISH PLANS, REFLECTED CEILING PLANS, INTERIOR ELEVATIONS, AND INTERIOR FINISH LEGEND FOR ADDITIONAL FINISH INFORMATION
D. SEE DOOR AND FRAME TYPES FOR ADDITIONAL FINISH INFORMATION AND REFERENCE TO DETAILS. DOOR SWINGS INDICATED BY DASHED LINES SHOWN ON ELEVATIONS ARE FOR REFERENCE ONLY.
E. PROVIDE BLOCKING AND BACKING FOR ALL WALL-MOUNTED EQUIPMENT AND FIXTURES TO BE FURNISHED BY THE CONTRACTOR OR OWNER.
F. SEE ALSO ELECTRICAL, MECHANICAL, PLUMBING, AND TECHNOLOGY DRAWINGS FOR ADDITIONAL WALL MOUNTED EQUIPMENT AND FIXTURES.
G. ALL ROOMS TO RECIEVE PT-1 PAINT, AND B-1 RUBBER BASE U.N.O.
H. SEE MOUNTING HEIGHT SCHEDULE FOR HEIGHTS NOT NOTED ON
I. PROVIDE PIPE WRAP AT ADA SINKS, TYP.

SPECIFICATION NOTES

01 1100-A	FLAT SCREEN DISPLAY AND MOUNTING BRACKET, OFCI. PROVIDE BLOCKING IN WALL AS NECESSARY.
01 1100-B	PAPER TOWEL DISPENSER, OFCI
01 1100-C	SOAP DISPENSER, OFCI
01 1100-D	MICROWAVE, OFOI
06 4100-F	23" DEEP BASE CABINET WITH DOORS AND ADJUSTABLE SHELVES
06 4100-G	23" DEEP ACCESSIBLE BASE SINK CABINET WITH ATTACHED TOE KICK
06 4100-J	12" DEEP OPEN UPPER CABINET WITH ADJUSTABLE SHELVES. PLAM FINISH AT UNDERSIDE OF CABINET, TYP
06 4100-K	23" DEEP MICROWAVE CABINET WITH DRAWER
06 4100-L	23" DEEP BASE CABINET WITH (3) EQUAL DRAWERS
06 4100-N	23" DEEP RECYCLE/TRASH PULL OUT DRAWERS. PROVIDE 2 SETS DRAWER SLIDES AT EACH UNIT.
10 1101-A	MARKERBOARD 4' X 8'
10 1123-A	TACKABLE WALL SYSTEM
11 3013-A	REFRIGERATOR, OFCI
12 3600-A	24" DEEP COUNTERTOP
22 0000-D	SINK, SEE PLUMBING

FINISH TAG

AWP-X	ACOUSTIC WALL PANEL - SEE COLOR ON ROOM AND MATERIALS LEGEND	PL-1	PLASTIC LAMINATE - TYPE 1
B-1	4" RUBBER BASE 280 SHORELINE	PL-2	PLASTIC LAMINATE - TYPE 2
B-2	4" RUBBER BASE 20 CHARCOAL	SS-1	SOLID SURFACE
B-3	6" TILE BASE	T-2	WALL TILE - ICE WHITE 0025
FRP-1	WALL PROTECTION - FRP	T-3	WALL TILE - TRANQUILITY 0059
PT-1	PAINT-MAIN	WD-2	WOOD
PT-WRPX	PAINT- SEE COLOR ON ROOM AND MATERIALS LEGEND	WRP-1	WALL PROTECTION - GREY
		WRP-X	WALL PROTECTION - SEE COLOR ON FINISH FLOOR PLANS

PIVOT ARCHITECTURE

REGISTERED ARCHITECT 6619 JOHN STAPLETON EUGENE, OREGON STATE OF OREGON

BID AND PERMIT SET

KLAMATH COMMUNITY COLLEGE
CHILDCARE LEARNING CENTER

PROJECT #: 2331.00
KLAMATH COMMUNITY COLLEGE
7390 S. 6TH ST. KLAMATH FALLS, OR 97603

SHEET TITLE:
INTERIOR ELEVATION - ROOMS 172 AND 208

REVISIONS:


#	DESCRP.	DATE

ISSUE DATE: 08/01/2025


A549

PRINTED ON: 8/5/2025 10:44:24 AM FROM FILE: C:\Users\kwick\Documents\2331_KCC Child Care_Arch_Bldg_23_50CD_current_kwickSP75J.rvt
SCALE OF 11 x 17 SHEETS IS HALF OF SCALE INDICATED


© 2025 PIVOT ARCHITECTURE

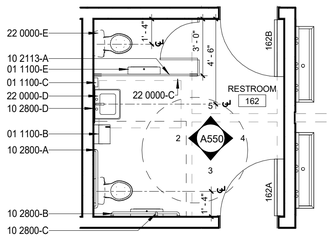


1 ENLARGED TYP CLASSROOM RR PLAN
1/4" = 1'-0"

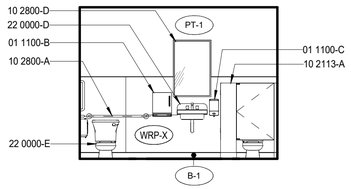


2 162 RESTROOM - S
1/4" = 1'-0"

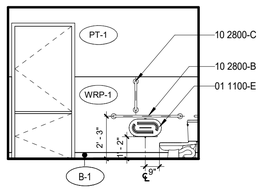

3 162 RESTROOM - E
1/4" = 1'-0"

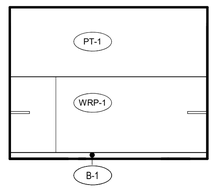

4 162 RESTROOM - N
1/4" = 1'-0"

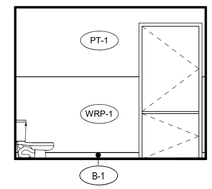


5 162 RESTROOM - W
1/4" = 1'-0"

GENERAL NOTES - INTERIOR ELEVATION


A. SEE FINISH PLANS FOR CORNER GUARD LOCATIONS.
B. INTERIOR ELEVATIONS ARE DRAWN IN TRUE DIMENSIONS, U.N.O. (I.E. ANGLED, CURVED)
C. SEE PROJECT MANUAL, FINISH PLANS, REFLECTED CEILING PLANS, INTERIOR ELEVATIONS, AND INTERIOR FINISH LEGEND FOR ADDITIONAL FINISH INFORMATION
D. SEE DOOR AND FRAME TYPES FOR ADDITIONAL FINISH INFORMATION AND REFERENCE TO DETAILS. DOOR SWINGS INDICATED BY DASHED LINES SHOWN ON ELEVATIONS ARE FOR REFERENCE ONLY.
E. PROVIDE BLOCKING AND BACKING FOR ALL WALL-MOUNTED EQUIPMENT AND FIXTURES TO BE FURNISHED BY THE CONTRACTOR OR OWNER.
F. SEE ALSO ELECTRICAL, MECHANICAL, PLUMBING, AND TECHNOLOGY DRAWINGS FOR ADDITIONAL WALL MOUNTED EQUIPMENT AND FIXTURES.
G. ALL ROOMS TO RECIEVE PT-1 PAINT, AND B-1 RUBBER BASE U.N.O.
H. SEE MOUNTING HEIGHT SCHEDULE FOR HEIGHTS NOT NOTED ON
I. PROVIDE PIPE WRAP AT ADA SINKS, TYP.

SPECIFICATION NOTES


01 1100-B	PAPER TOWEL DISPENSER, OFCI
01 1100-C	SOAP DISPENSER, OFCI
01 1100-E	TOILET PAPER DISPENSER
06 4100-D	24" DEEP WARDROBE CABINET WITH FIXED SHELF AND ONE CLOTHING ROD. ADJUSTABLE SHELVING ON OTHER SIDE OF CABINET.
06 4100-F	23" DEEP BASE CABINET WITH DOORS AND ADJUSTABLE SHELVES
06 4100-H	23" DEEP BASE SINK CABINET
10 2113-A	TOILET PARTITION
10 2800-A	GRAB BAR (GB-1)
10 2800-B	GRAB BAR (GB-2)
10 2800-C	GRAB BAR (GB-3)
10 2800-D	FRAMED MIRROR - 24" X 36"
10 2800-G	SEAT COVER DISPENSER
10 2800-J	BABY CHANGING STATION
10 2800-K	SANITARY NAPKIN DISPOSAL
10 2800-L	ROBE HOOK
12 3600-A	24" DEEP COUNTERTOP
22 0000-A	WALL MOUNTED TOILET, SEE PLUMBING
22 0000-C	FLOOR DRAIN, SEE PLUMBING
22 0000-D	SINK, SEE PLUMBING
22 0000-E	CHILD TOILET, SEE PLUMBING

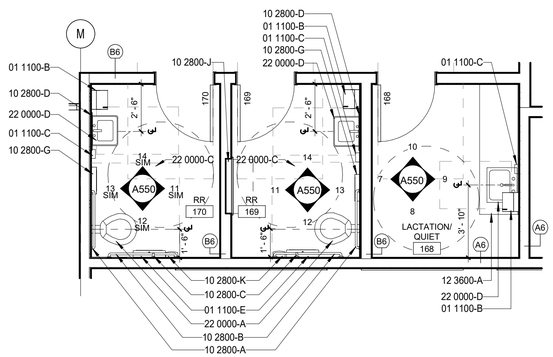


6 ENLARGED HALLWAY RR PLAN
1/4" = 1'-0"

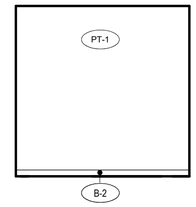


7 168 LACT. / QUIET - S
1/4" = 1'-0"

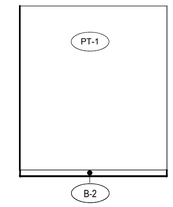

8 168 LACT. / QUIET - E
1/4" = 1'-0"

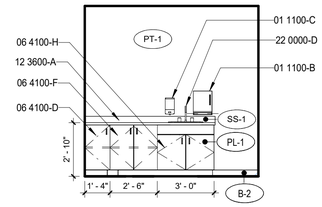


9 168 LACT. / QUIET - N
1/4" = 1'-0"

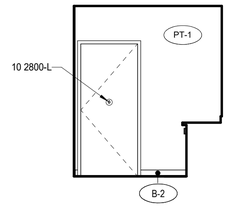


10 168 LACT. / QUIET - W
1/4" = 1'-0"

FINISH TAG


AWP-X	ACOUSTIC WALL PANEL - SEE COLOR ON ROOM AND MATERIALS LEGEND	PL-1	PLASTIC LAMINATE - TYPE 1
B-1	4" RUBBER BASE 280 SHORELINE	PL-2	PLASTIC LAMINATE - TYPE 2
B-2	4" RUBBER BASE 20 CHARCOAL	SS-1	SOLID SURFACE
B-3	6" TILE BASE	T-2	WALL TILE - ICE WHITE 0025
FRP-1	WALL PROTECTION - FRP	T-3	WALL TILE - TRANQUILITY 0059
PT-1	PAINT-MAIN	WD-2	WOOD
PT-WRPX	PAINT- SEE COLOR ON ROOM AND MATERIALS LEGEND	WRP-1	WALL PROTECTION - GREY
		WRP-X	WALL PROTECTION - SEE COLOR ON FINISH FLOOR PLANS

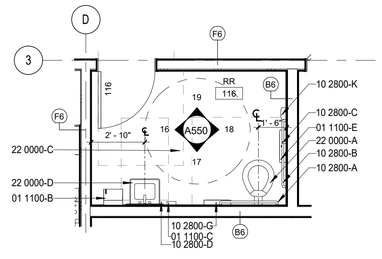


15 ENLARGED RR 116 PLAN
1/4" = 1'-0"

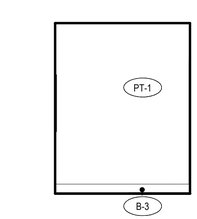


16 116 RR - S
1/4" = 1'-0"

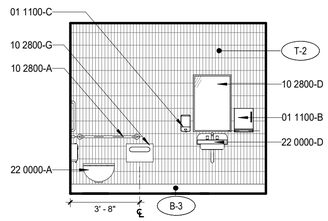


17 116 RR - E
1/4" = 1'-0"

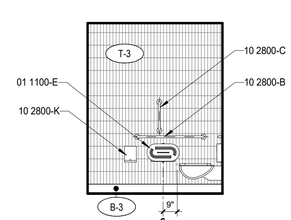


18 116 RR - N
1/4" = 1'-0"

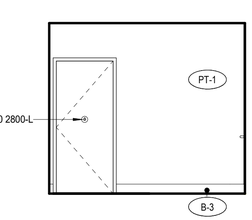


19 116 RR - W
1/4" = 1'-0"

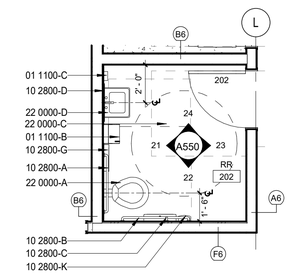


20 ENLARGED RR 202 PLAN
1/4" = 1'-0"

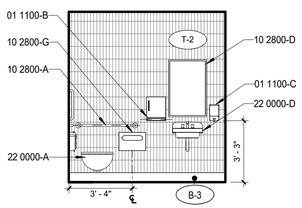


21 202 RR - S
1/4" = 1'-0"

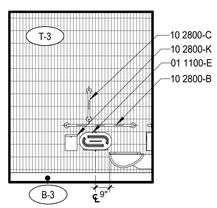

22 202 RR - E
1/4" = 1'-0"

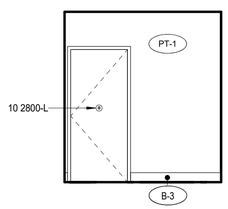

23 202 RR - N
1/4" = 1'-0"

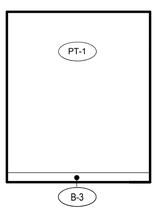

24 202 RR - W
1/4" = 1'-0"

PIVOT ARCHITECTURE

REGISTERED ARCHITECT 6619 JOHN STAPLETON EUGENE, OREGON STATE OF OREGON

BID AND PERMIT SET

KLAMATH COMMUNITY COLLEGE
CHILDCARE LEARNING CENTER

PROJECT #: 2331.00
KLAMATH COMMUNITY COLLEGE
7390 S. 6TH ST. KLAMATH FALLS, OR 97603

SHEET TITLE:
ENLARGED PLANS & INTERIOR RESTROOM ELEVATIONS

REVISIONS:


#	DESCRP.	DATE

ISSUE DATE: 08/01/2025


A550

PRINTED ON: 8/5/2025 10:44:34 AM FROM FILE: C:\Users\kwest\Documents\2331_KCC Child Care_Arch_Bldg_23_50CD_current_kwstSP75J.rvt
SCALE OF 11 x 17 SHEETS IS HALF OF SCALE INDICATED


© 2025 PIVOT ARCHITECTURE

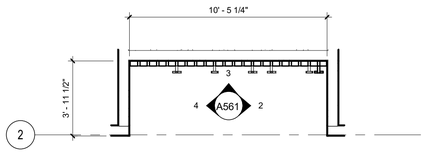

1 SECTOR A NOOK 1
1/4" = 1'-0"

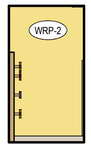


2 NOOK 1 - N
1/4" = 1'-0"

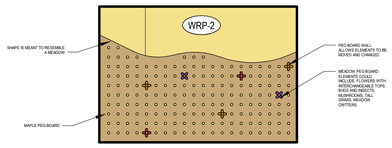


3 NOOK 1 - W
1/4" = 1'-0"



4 NOOK 1 -S
1/4" = 1'-0"

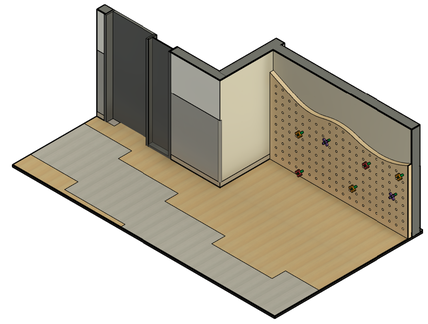

5 NOOK 1 MEADOW

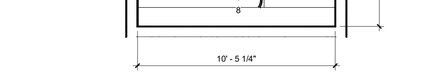

6 SECTOR A NOOK 2
1/4" = 1'-0"



7 NOOK 2 - N
1/4" = 1'-0"



8 NOOK 2 - E
1/4" = 1'-0"



9 NOOK 2 - S
1/4" = 1'-0"



10 NOOK 2 MOUNTAIN

GENERAL NOTES - INTERIOR ELEVATION

A. SEE FINISH PLANS FOR CORNER GUARD LOCATIONS.
B. INTERIOR ELEVATIONS ARE DRAWN IN TRUE DIMENSIONS, U.N.O. (I.E. ANGLED, CURVED)
C. SEE PROJECT MANUAL, FINISH PLANS, REFLECTED CEILING PLANS, INTERIOR ELEVATIONS, AND INTERIOR FINISH LEGEND FOR ADDITIONAL FINISH INFORMATION
D. SEE DOOR AND FRAME TYPES FOR ADDITIONAL FINISH INFORMATION AND REFERENCE TO DETAILS. DOOR SWINGS INDICATED BY DASHED LINES SHOWN ON ELEVATIONS ARE FOR REFERENCE ONLY.
E. PROVIDE BLOCKING AND BACKING FOR ALL WALL-MOUNTED EQUIPMENT AND FIXTURES TO BE FURNISHED BY THE CONTRACTOR OR OWNER.
F. SEE ALSO ELECTRICAL, MECHANICAL, PLUMBING, AND TECHNOLOGY DRAWINGS FOR ADDITIONAL WALL MOUNTED EQUIPMENT AND FIXTURES.
G. ALL ROOMS TO RECIEVE PT-1 PAINT, AND B-1 RUBBER BASE U.N.O.
H. SEE MOUNTING HEIGHT SCHEDULE FOR HEIGHTS NOT NOTED ON
I. PROVIDE PIPE WRAP AT ADA SINKS, TYP.

SPECIFICATION NOTES

KEYNOTES

FINISH TAG

AWP-X	ACOUSTIC WALL PANEL - SEE COLOR ON ROOM AND MATERIALS LEGEND	PL-1	PLASTIC LAMINATE - TYPE 1
B-1	4" RUBBER BASE 280 SHORELINE	PL-2	PLASTIC LAMINATE - TYPE 2
B-2	4" RUBBER BASE 20 CHARCOAL	SS-1	SOLID SURFACE
B-3	6" TILE BASE	T-2	WALL TILE - ICE WHITE 0025
FRP-1	WALL PROTECTION - FRP	T-3	WALL TILE - TRANQUILITY 0059
PT-1	PAINT-MAIN	WD-2	WOOD
PT-WRPX	PAINT- SEE COLOR ON ROOM AND MATERIALS LEGEND	WRP-1	WALL PROTECTION - GREY
		WRP-X	WALL PROTECTION - SEE COLOR ON FINISH FLOOR PLANS

PIVOT ARCHITECTURE

REGISTERED ARCHITECT 6619 JOHN STAPLETON EUGENE, OREGON STATE OF OREGON

BID AND PERMIT SET

KLAMATH COMMUNITY COLLEGE
CHILDCARE LEARNING CENTER

PROJECT #: 2331.00
KLAMATH COMMUNITY COLLEGE
7390 S. 6TH ST. KLAMATH FALLS, OR 97603

SHEET TITLE:
ENLARGED PLANS & INTERIOR ELEVATIONS SECTOR A NOOKS 1 & 2

REVISIONS:


#	DESCRP.	DATE

ISSUE DATE: 08/01/2025

A561

PRINTED ON: 8/5/2025 10:44:58 AM FROM FILE: C:\Users\wiek\Documents\2331_KCC Child Care_Arch_Bldg_23_50CD_current_lwick9P75J.rvt
SCALE OF 11 x 17 SHEETS IS HALF OF SCALE INDICATED


© 2025 PIVOT ARCHITECTURE

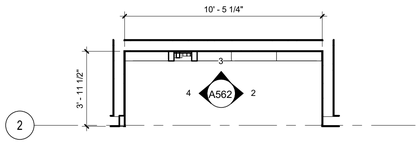


1 SECTOR A - NOOK 3
1/4" = 1'-0"




2 NOOK 3 - N
1/4" = 1'-0"

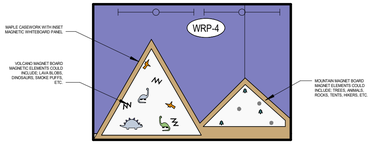


3 NOOK 3 - W
1/4" = 1'-0"

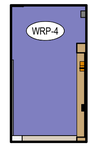

4 NOOK 3 - S
1/4" = 1'-0"

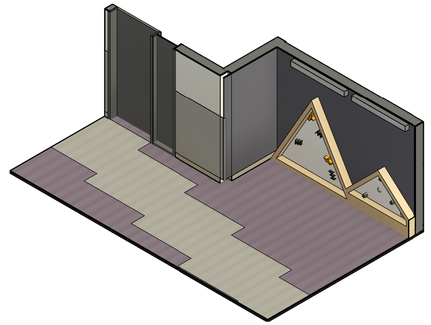


5 NOOK 3 - MOUNTAIN

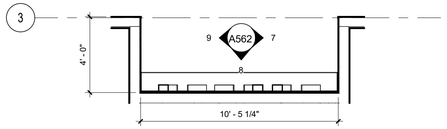

6 SECTOR A - NOOK 4
1/4" = 1'-0"




7 NOOK 4 - N
1/4" = 1'-0"

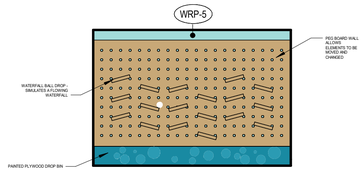

8 NOOK 4 - E
1/4" = 1'-0"



9 NOOK 4 - S
1/4" = 1'-0"

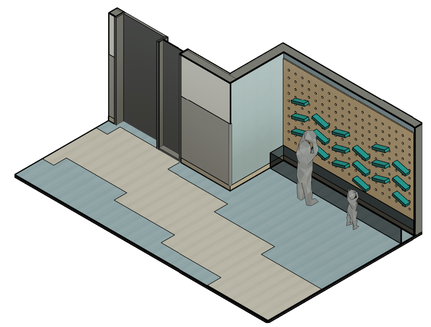

10 NOOK 4 - WATERFALL

GENERAL NOTES - INTERIOR ELEVATION

A. SEE FINISH PLANS FOR CORNER GUARD LOCATIONS.
B. INTERIOR ELEVATIONS ARE DRAWN IN TRUE DIMENSIONS, U.N.O. (I.E. ANGLED, CURVED)
C. SEE PROJECT MANUAL, FINISH PLANS, REFLECTED CEILING PLANS, INTERIOR ELEVATIONS, AND INTERIOR FINISH LEGEND FOR ADDITIONAL FINISH INFORMATION
D. SEE DOOR AND FRAME TYPES FOR ADDITIONAL FINISH INFORMATION AND REFERENCE TO DETAILS. DOOR SWINGS INDICATED BY DASHED LINES SHOWN ON ELEVATIONS ARE FOR REFERENCE ONLY.
E. PROVIDE BLOCKING AND BACKING FOR ALL WALL-MOUNTED EQUIPMENT AND FIXTURES TO BE FURNISHED BY THE CONTRACTOR OR OWNER.
F. SEE ALSO ELECTRICAL, MECHANICAL, PLUMBING, AND TECHNOLOGY DRAWINGS FOR ADDITIONAL WALL MOUNTED EQUIPMENT AND FIXTURES.
G. ALL ROOMS TO RECIEVE PT-1 PAINT, AND B-1 RUBBER BASE U.N.O.
H. SEE MOUNTING HEIGHT SCHEDULE FOR HEIGHTS NOT NOTED ON
I. PROVIDE PIPE WRAP AT ADA SINKS, TYP.

SPECIFICATION NOTES

KEYNOTES

FINISH TAG

AWP-X	ACOUSTIC WALL PANEL - SEE COLOR ON ROOM AND MATERIALS LEGEND	PL-1	PLASTIC LAMINATE - TYPE 1
B-1	4" RUBBER BASE 280 SHORELINE	PL-2	PLASTIC LAMINATE - TYPE 2
B-2	4" RUBBER BASE 20 CHARCOAL	SS-1	SOLID SURFACE
B-3	6" TILE BASE	T-2	WALL TILE - ICE WHITE 0025
FRP-1	WALL PROTECTION - FRP	T-3	WALL TILE - TRANQUILITY 0059
PT-1	PAINT-MAIN	WD-2	WOOD
PT-WRPX	PAINT- SEE COLOR ON ROOM AND MATERIALS LEGEND	WRP-1	WALL PROTECTION - GREY
		WRP-X	WALL PROTECTION - SEE COLOR ON FINISH FLOOR PLANS

PIVOT ARCHITECTURE

REGISTERED ARCHITECT 6619 JOHN STAPLETON EUGENE, OREGON STATE OF OREGON

BID AND PERMIT SET

KLAMATH COMMUNITY COLLEGE
CHILDCARE LEARNING CENTER

PROJECT #: 2331.00
KLAMATH COMMUNITY COLLEGE
7390 S. 6TH ST. KLAMATH FALLS, OR 97603

SHEET TITLE:

ENLARGED PLANS & INTERIOR ELEVATIONS SECTOR A NOOKS 3 & 4

REVISIONS:


#	DESCRP.	DATE

ISSUE DATE: 08/01/2025


A562

PRINTED ON: 8/5/2025 10:45:24 AM FROM FILE: C:\Users\kwick\Documents\2331_KCC Child Care_Arch_Bldg_23_50CD_current_kwickSP75J.rvt
SCALE OF 11 x 17 SHEETS IS HALF OF SCALE INDICATED


© 2025 PIVOT ARCHITECTURE

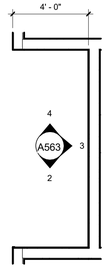


1 SECTOR B NOOK 5
1/4" = 1'-0"

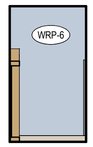


2 NOOK 5 - E
1/4" = 1'-0"

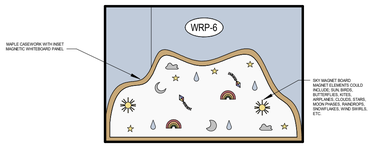


3 NOOK 5 - N
1/4" = 1'-0"

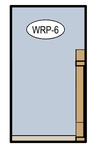

4 NOOK 5 - W
1/4" = 1'-0"

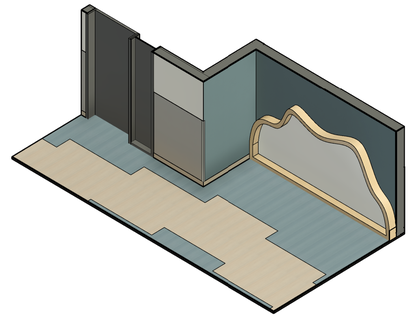

5 NOOK 5 SKY

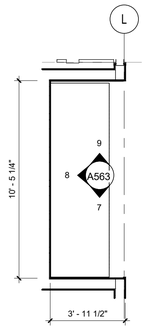


6 SECTOR B NOOK 6
1/4" = 1'-0"




7 NOOK 6 - E
1/4" = 1'-0"



8 NOOK 6 - S
1/4" = 1'-0"

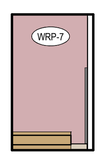

9 NOOK 6 - W
1/4" = 1'-0"

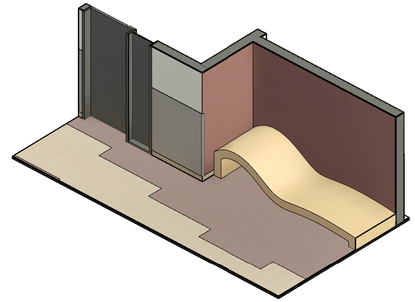

10 NOOK 6 SKY

GENERAL NOTES - INTERIOR ELEVATION

A. SEE FINISH PLANS FOR CORNER GUARD LOCATIONS.
B. INTERIOR ELEVATIONS ARE DRAWN IN TRUE DIMENSIONS, U.N.O. (I.E. ANGLED, CURVED)
C. SEE PROJECT MANUAL, FINISH PLANS, REFLECTED CEILING PLANS, INTERIOR ELEVATIONS, AND INTERIOR FINISH LEGEND FOR ADDITIONAL FINISH INFORMATION
D. SEE DOOR AND FRAME TYPES FOR ADDITIONAL FINISH INFORMATION AND REFERENCE TO DETAILS. DOOR SWINGS INDICATED BY DASHED LINES SHOWN ON ELEVATIONS ARE FOR REFERENCE ONLY.
E. PROVIDE BLOCKING AND BACKING FOR ALL WALL-MOUNTED EQUIPMENT AND FIXTURES TO BE FURNISHED BY THE CONTRACTOR OR OWNER.
F. SEE ALSO ELECTRICAL, MECHANICAL, PLUMBING, AND TECHNOLOGY DRAWINGS FOR ADDITIONAL WALL MOUNTED EQUIPMENT AND FIXTURES.
G. ALL ROOMS TO RECIEVE PT-1 PAINT, AND B-1 RUBBER BASE U.N.O.
H. SEE MOUNTING HEIGHT SCHEDULE FOR HEIGHTS NOT NOTED ON
I. PROVIDE PIPE WRAP AT ADA SINKS, TYP.

SPECIFICATION NOTES

KEYNOTES

FINISH TAG

AWP-X	ACOUSTIC WALL PANEL - SEE COLOR ON ROOM AND MATERIALS LEGEND	PL-1	PLASTIC LAMINATE - TYPE 1
B-1	4" RUBBER BASE 280 SHORELINE	PL-2	PLASTIC LAMINATE - TYPE 2
B-2	4" RUBBER BASE 20 CHARCOAL	SS-1	SOLID SURFACE
B-3	6" TILE BASE	T-2	WALL TILE - ICE WHITE 0025
FRP-1	WALL PROTECTION - FRP	T-3	WALL TILE - TRANQUILITY 0059
PT-1	PAINT-MAIN	WD-2	WOOD
PT-WRPX	PAINT- SEE COLOR ON ROOM AND MATERIALS LEGEND	WRP-1	WALL PROTECTION - GREY
		WRP-X	WALL PROTECTION - SEE COLOR ON FINISH FLOOR PLANS

PIVOT ARCHITECTURE

REGISTERED ARCHITECT 6619 JOHN STAPLETON EUGENE, OREGON STATE OF OREGON

BID AND PERMIT SET

KLAMATH COMMUNITY COLLEGE
CHILDCARE LEARNING CENTER

PROJECT #: 2331.00
KLAMATH COMMUNITY COLLEGE
7390 S. 6TH ST. KLAMATH FALLS, OR 97603

SHEET TITLE:
ENLARGED PLANS & INTERIOR ELEVATIONS NOOKS SECTOR B


REVISIONS:
DESCRP. DATE

ISSUE DATE: 08/01/2025


A563

PRINTED ON: 8/5/2025 10:45:59 AM FROM FILE: C:\Users\tkeck\Documents\2331_KCC Child Care_Arch_Bldg_23_50CD_current_tkeck@PTSJ.rvt
SCALE OF 11 x 17 SHEETS IS HALF OF SCALE INDICATED


© 2025 PIVOT ARCHITECTURE

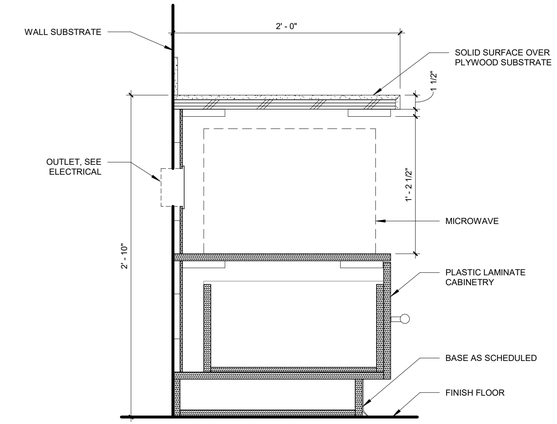


7 BASE CABINET W/ ACCESSIBLE MICROWAVE
1 1/2" = 1'-0"

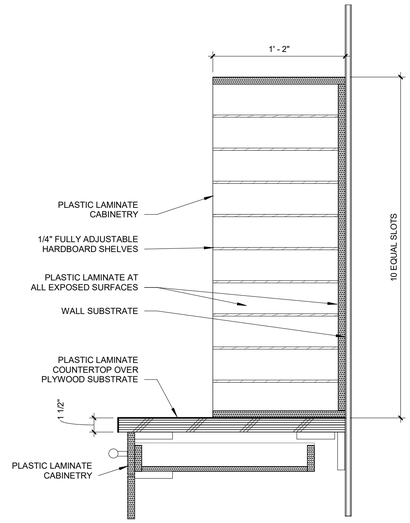


4 MAILBOXES
1 1/2" = 1'-0"

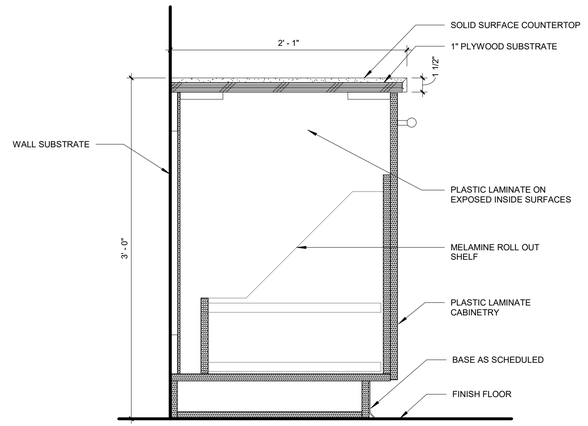


6 BASE CABINET TRASH/RECYCLE
1 1/2" = 1'-0"

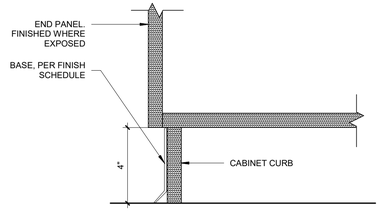


3 TYPICAL CASEWORK END DETAIL
3" = 1'-0"

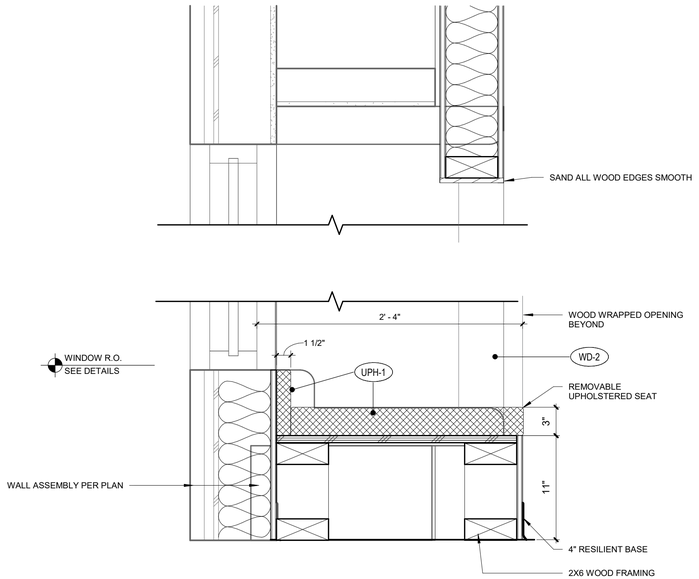


8 TYP CLASSROOM WINDOW NOOK
1 1/2" = 1'-0"

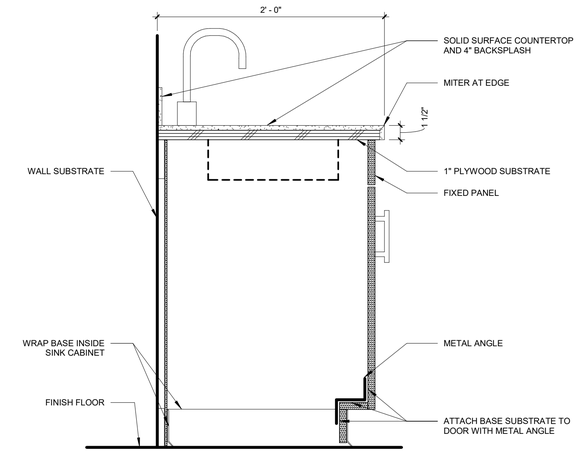

5 ACCESSIBLE SINK CABINET
1 1/2" = 1'-0"

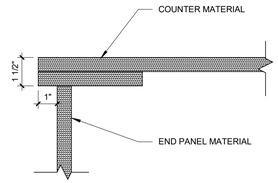

2 TYPICAL CASEWORK COUNTER DETAIL
3" = 1'-0"

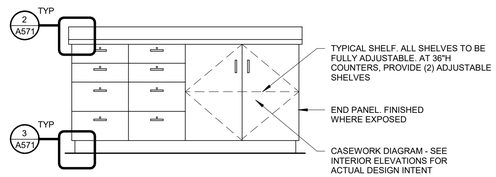

1 TYPICAL CASEWORK DIAGRAM
1/2" = 1'-0"

PRINTED ON: 8/5/2025 10:45:52 AM FROM FILE: C:\Users\kwest\Documents\2231_KCC Child Care_Arch_Bldg_23_50CD_current_kwstdPT5J.rvt

SCALE OF 11 x 17 SHEETS IS HALF OF SCALE INDICATED

PIVOT ARCHITECTURE

REGISTERED ARCHITECT 6619 JOHN STAPLETON EUGENE, OREGON STATE OF OREGON

BID AND PERMIT SET

KLAMATH COMMUNITY COLLEGE
CHILDCARE LEARNING CENTER

PROJECT #: 2231.00
KLAMATH COMMUNITY COLLEGE
7390 S. 6TH ST. KLAMATH FALLS, OR 97603

SHEET TITLE:
INTERIOR DETAILS - CASEWORK


REVISIONS:

#	DESCRP.	DATE


ISSUE DATE: 08/01/2025

A571


© 2025 PIVOT ARCHITECTURE

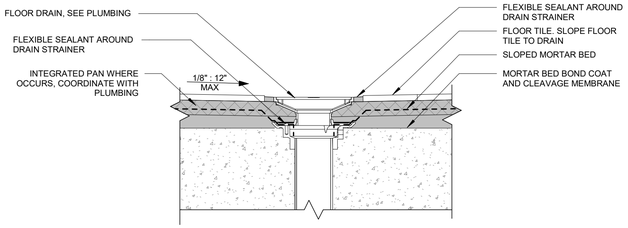


4 FLOOR DRAIN IN TILE
3" = 1'-0"

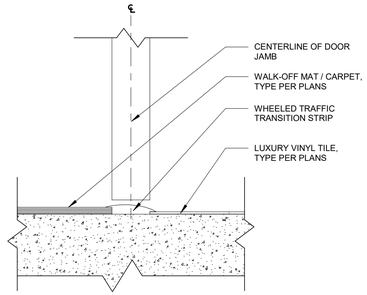


3 WALK OFF MAT/ CARPET TO LVT
3" = 1'-0"

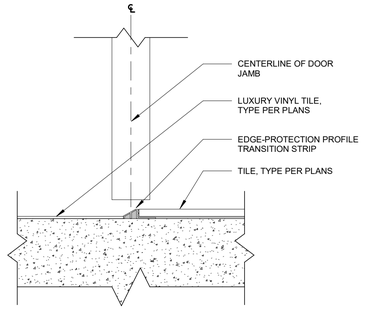


2 TILE TO LVT
3" = 1'-0"

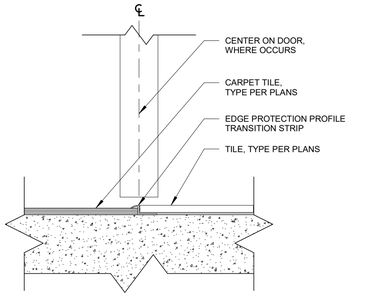

1 CARPET TO TILE
3" = 1'-0"

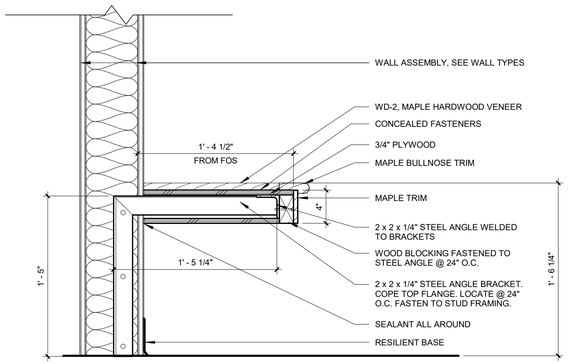

6 ENTRY BENCH
1 1/2" = 1'-0"

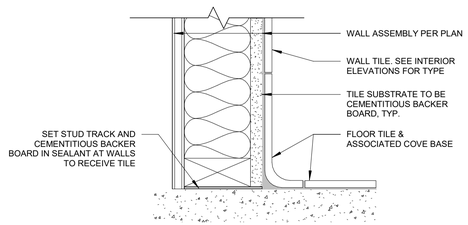

5 BASE OF TILE
3" = 1'-0"

PRINTED ON: 8/5/2025 10:45:53 AM FROM FILE: C:\Users\wsek\Documents\2331_KCC Child Care_Arch_Bldg_23_50CD_current_wsekRPTSJ.rvt

SCALE OF 11 x 17 SHEETS IS HALF OF SCALE INDICATED

PIVOT ARCHITECTURE

REGISTERED ARCHITECT 6619 JOHN STAPLETON EUGENE, OREGON STATE OF OREGON

BID AND PERMIT SET

KLAMATH COMMUNITY COLLEGE
CHILDCARE LEARNING CENTER

PROJECT #: 2331.00
KLAMATH COMMUNITY COLLEGE
7390 S. 6TH ST. KLAMATH FALLS, OR 97603

SHEET TITLE:
INTERIOR DETAILS


REVISIONS:

#	DESCRP.	DATE


ISSUE DATE: 08/01/2025

A573


© 2025 PIVOT ARCHITECTURE

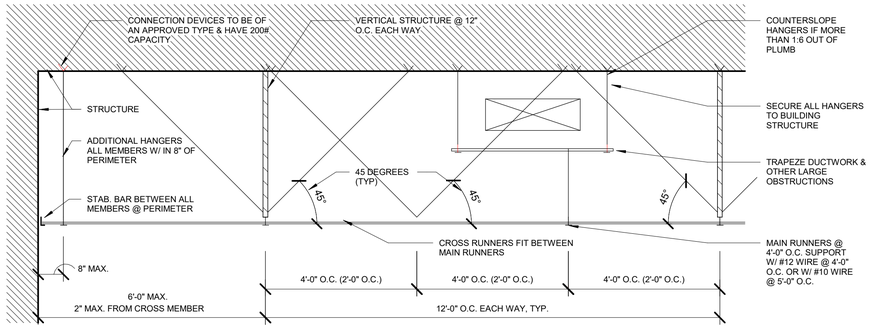


6 SUSPENDED CEILING BRACING
1 1/2" = 1'-0"

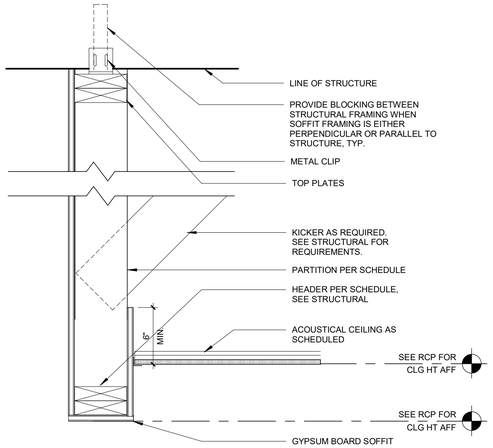


4 SOFFIT DETAIL
1 1/2" = 1'-0"

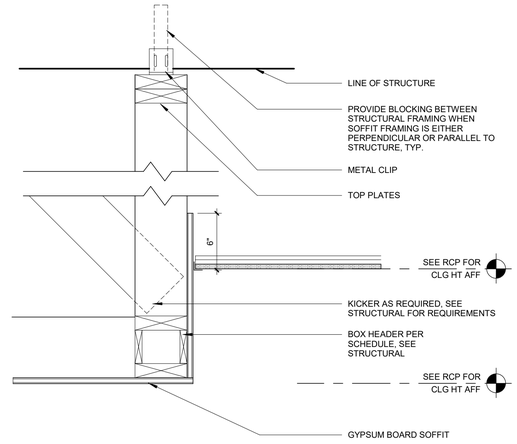


2 SOFFIT DETAIL
1 1/2" = 1'-0"

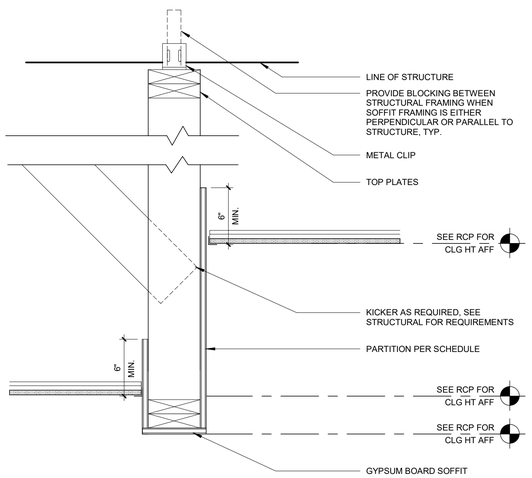

5 CEILING DETAIL
1 1/2" = 1'-0"

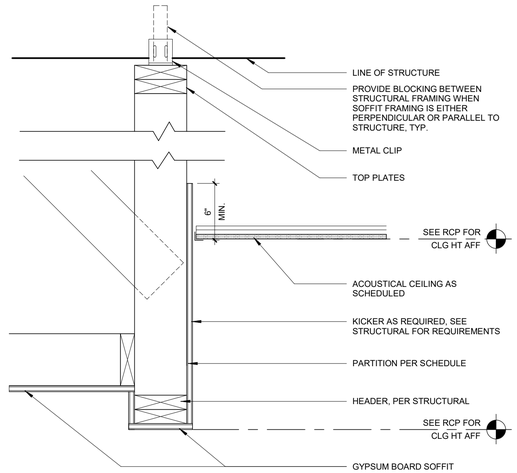

3 SOFFIT DETAIL
1 1/2" = 1'-0"

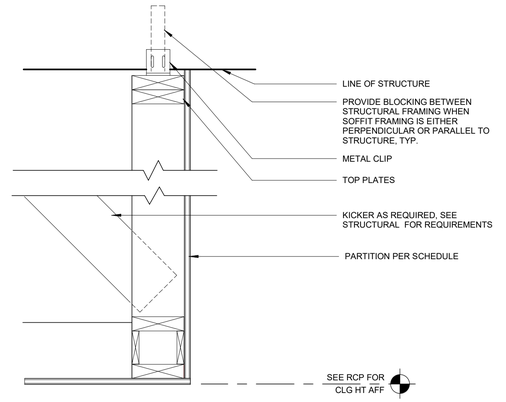

1 SOFFIT DETAIL
1 1/2" = 1'-0"

PRINTED ON: 8/5/2025 10:45:54 AM FROM FILE: C:\Users\kwest\Documents\2331_KCC Child Care_Arch_Bldg_23_50CD_current_kwstkBP75J.rvt
SCALE OF 11 x 17 SHEETS IS HALF OF SCALE INDICATED

PIVOT ARCHITECTURE

REGISTERED ARCHITECT 6619 JOHN STAPLETON EUGENE, OREGON STATE OF OREGON

BID AND PERMIT SET

KLAMATH COMMUNITY COLLEGE
CHILDCARE LEARNING CENTER

PROJECT #: 2331.00
KLAMATH COMMUNITY COLLEGE
7390 S. 6TH ST. KLAMATH FALLS, OR 97603

SHEET TITLE:
CEILING DETAILS

REVISIONS:

#	DESCRP.	DATE


ISSUE DATE: 08/01/2025

A591

© 2025 PIVOT ARCHITECTURE



3 INT. PERSPECTIVE - COMMONS TREE

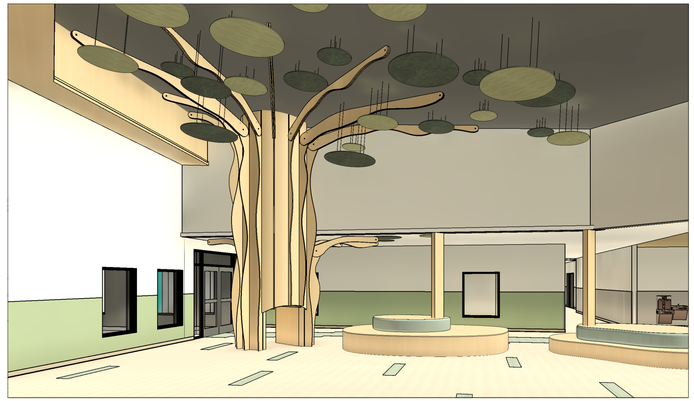


2 INT. PERSPECTIVE - COMMONS TREE 2

GENERAL NOTES - INTERIOR ELEVATION


A. SEE FINISH PLANS FOR CORNER GUARD LOCATIONS.
B. INTERIOR ELEVATIONS ARE DRAWN IN TRUE DIMENSIONS, U.N.O. (I.E. ANGLED, CURVED)
C. SEE PROJECT MANUAL, FINISH PLANS, REFLECTED CEILING PLANS, INTERIOR ELEVATIONS, AND INTERIOR FINISH LEGEND FOR ADDITIONAL FINISH INFORMATION
D. SEE DOOR AND FRAME TYPES FOR ADDITIONAL FINISH INFORMATION AND REFERENCE TO DETAILS. DOOR SWINGS INDICATED BY DASHED LINES SHOWN ON ELEVATIONS ARE FOR REFERENCE ONLY.
E. PROVIDE BLOCKING AND BACKING FOR ALL WALL-MOUNTED EQUIPMENT AND FIXTURES TO BE FURNISHED BY THE CONTRACTOR OR OWNER.
F. SEE ALSO ELECTRICAL, MECHANICAL, PLUMBING, AND TECHNOLOGY DRAWINGS FOR ADDITIONAL WALL MOUNTED EQUIPMENT AND FIXTURES.
G. ALL ROOMS TO RECIEVE PT-1 PAINT, AND B-1 RUBBER BASE U.N.O.
H. SEE MOUNTING HEIGHT SCHEDULE FOR HEIGHTS NOT NOTED ON
I. PROVIDE PIPE WRAP AT ADA SINKS, TYP.

FINISH TAG

AWP-X	ACOUSTIC WALL PANEL - SEE COLOR ON ROOM AND MATERIALS LEGEND	PL-1	PLASTIC LAMINATE - TYPE 1
B-1	4" RUBBER BASE 280 SHORELINE	PL-2	PLASTIC LAMINATE - TYPE 2
B-2	4" RUBBER BASE 20 CHARCOAL	SS-1	SOLID SURFACE
B-3	6" TILE BASE	T-2	WALL TILE - ICE WHITE 0025
FRP-1	WALL PROTECTION - FRP	T-3	WALL TILE - TRANQUILITY 0059
PT-1	PAINT-MAIN	WD-2	WOOD
PT-WRPX	PAINT- SEE COLOR ON ROOM AND MATERIALS LEGEND	WRP-1	WALL PROTECTION - GREY
		WRP-X	WALL PROTECTION - SEE COLOR ON FINISH FLOOR PLANS

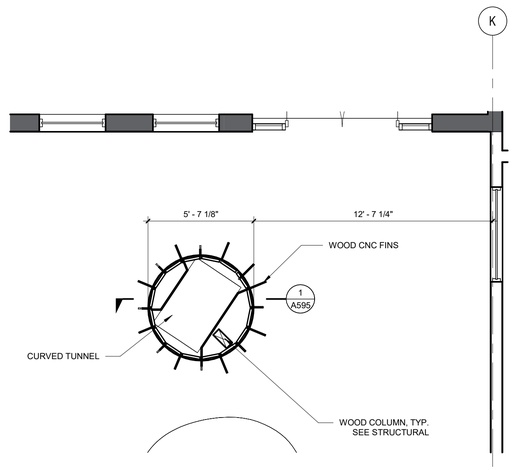

4 ENLARGED COMMONS TREE
1/4" = 1'-0"

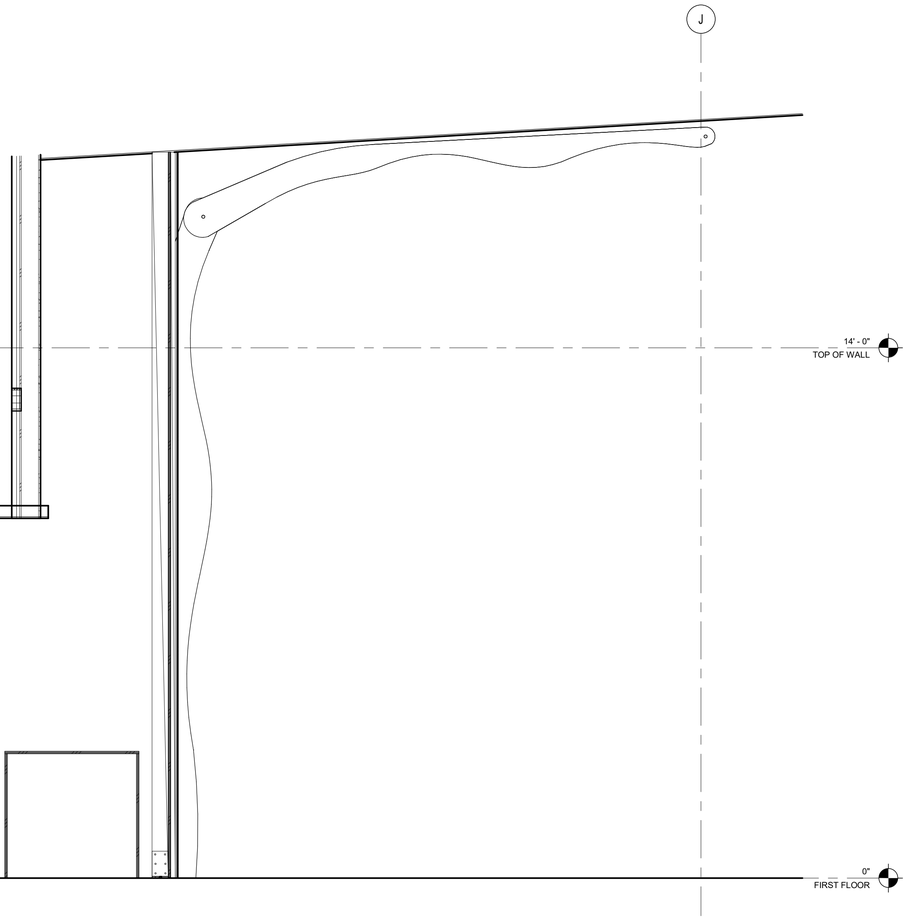

1 SECTION THROUGH TUNNEL AT TREE
1/2" = 1'-0"

PRINTED ON: 8/5/2025 10:47:04 AM FROM FILE: C:\Users\kwick\Documents\2331_KCC Child Care_Arch_Bldg_23_50CD_current_kwick9P75J.rvt
SCALE OF 11 x 17 SHEETS IS HALF OF SCALE INDICATED

PIVOT ARCHITECTURE
REGISTERED ARCHITECT 6619 JOHN STAPLETON EUGENE, OREGON STATE OF OREGON

BID AND PERMIT SET

KLAMATH COMMUNITY COLLEGE
CHILDCARE LEARNING CENTER

PROJECT #: 2331.00
KLAMATH COMMUNITY COLLEGE
7390 S. 6TH ST. KLAMATH FALLS, OR 97603

SHEET TITLE:
ENLARGED PLAN & DETAILS - COMMON TREE


REVISIONS:

#	DESCRP.	DATE


ISSUE DATE: 08/01/2025

A595


© 2025 PIVOT ARCHITECTURE

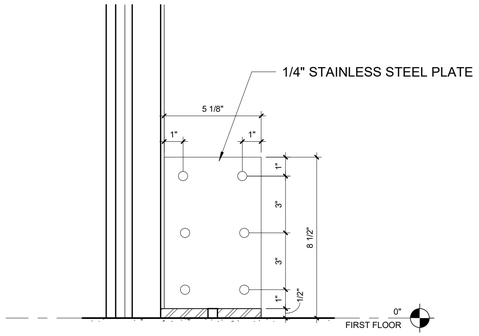


6 SS BRACKET SIDE VIEW
3" = 1'-0"

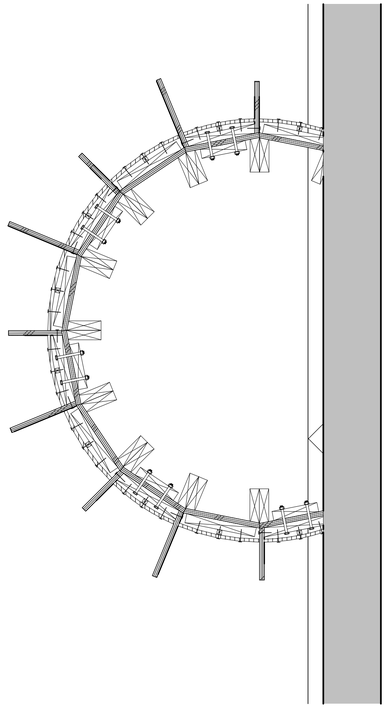


4 ENLARGED FLOOR PLAN COMMONS TREE 15'
1" = 1'-0"

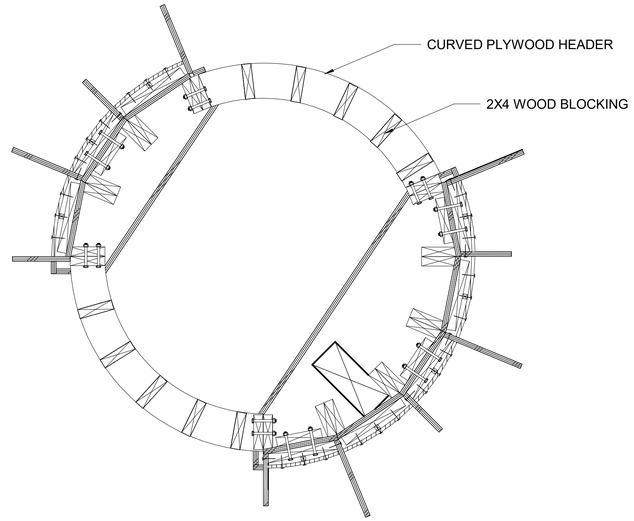


2 ENLARGED FLOOR PLAN COMMONS TREE 3'
1" = 1'-0"

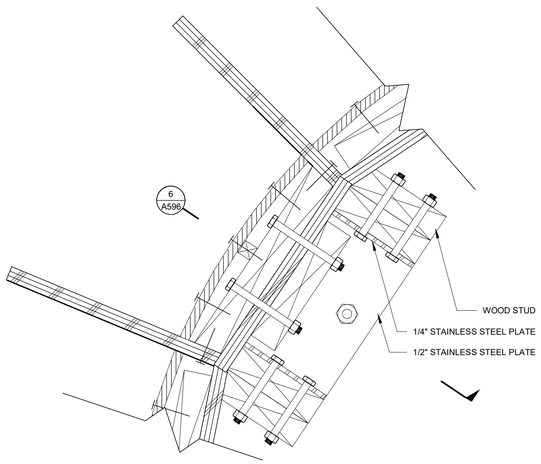

5 SS BRACKET TOP VIEW
3" = 1'-0"

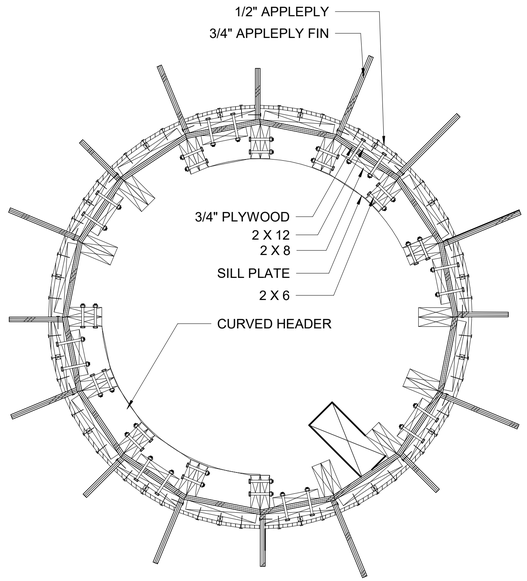

3 ENLARGED FLOOR PLAN COMMONS 6'
1" = 1'-0"

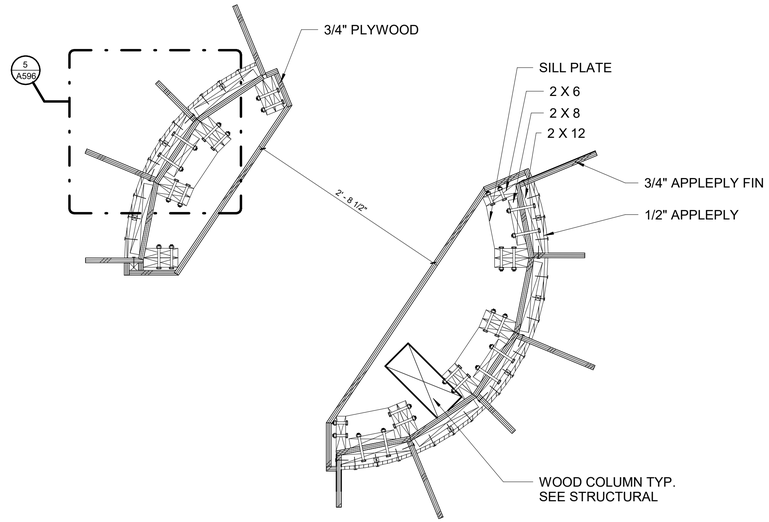

1 ENLARGED FLOOR PLAN COMMONS TREE - GROUND FLOOR
1" = 1'-0"

PRINTED ON: 8/5/2025 10:47:06 AM FROM FILE: C:\Users\kwolf\Documents\2331_KCC Child Care_Arch_Bldg_23_50CD_current_kwolf3P7SJ.rvt
SCALE OF 11 x 17 SHEETS IS HALF OF SCALE INDICATED

PIVOT ARCHITECTURE

REGISTERED ARCHITECT 6619 JOHN STAPLETON EUGENE, OREGON STATE OF OREGON

BID AND PERMIT SET

KLAMATH COMMUNITY COLLEGE
CHILDCARE LEARNING CENTER

PROJECT #: 2331.00
KLAMATH COMMUNITY COLLEGE
7390 S. 6TH ST KLAMATH FALLS, OR 97603

SHEET TITLE:
ENLARGED PLAN & DETAILS - TREE


REVISIONS:

#	DESCRP.	DATE


ISSUE DATE: 08/01/2025

A596


© 2025 PIVOT ARCHITECTURE

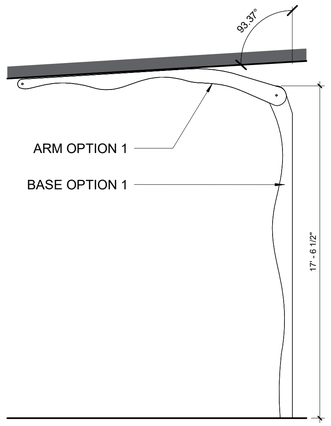


1
1/4" = 1'-0"

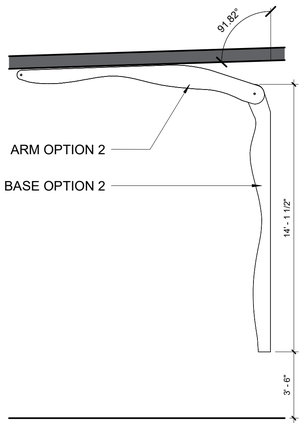


2
1/4" = 1'-0"

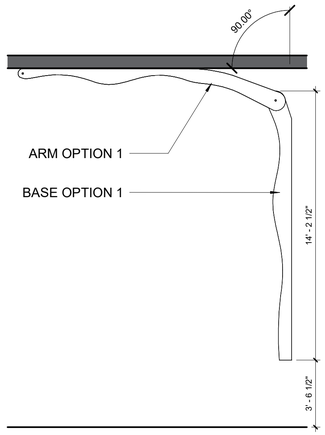


3
1/4" = 1'-0"

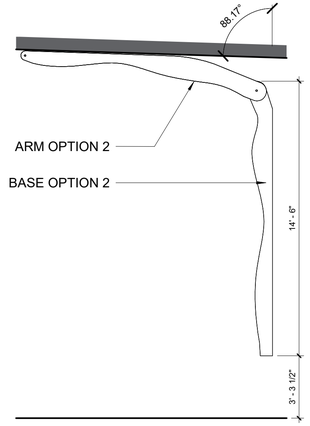


4
1/4" = 1'-0"

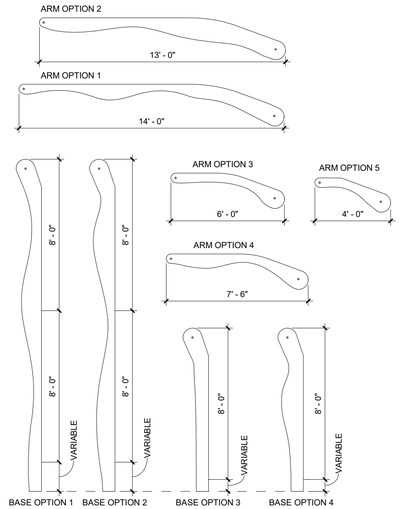


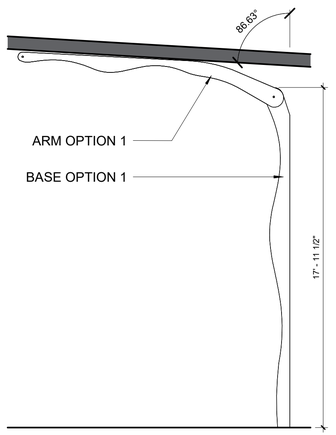


5
1/4" = 1'-0"

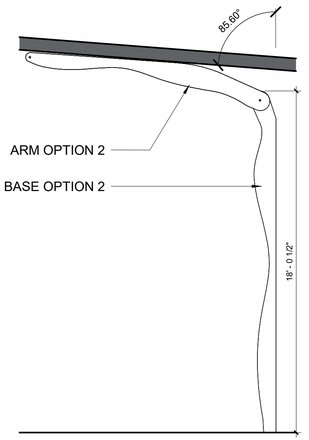


6
1/4" = 1'-0"

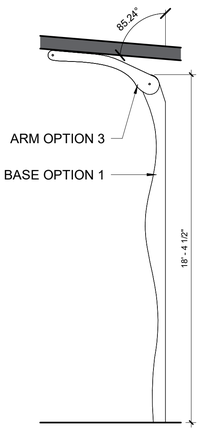


7
1/4" = 1'-0"

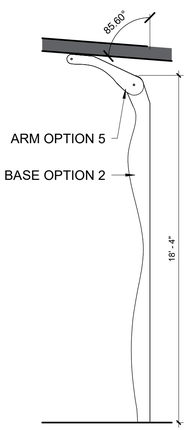


8
1/4" = 1'-0"

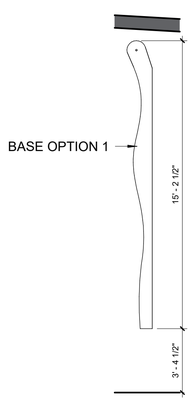


9
1/4" = 1'-0"

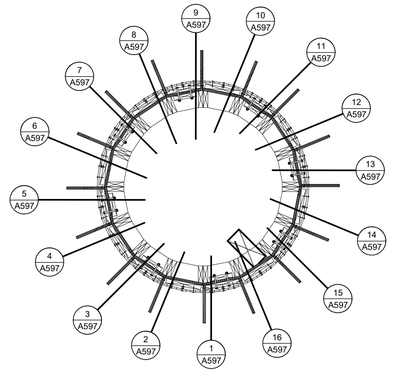


COMMONS TREE FINS
1/2" = 1'-0"

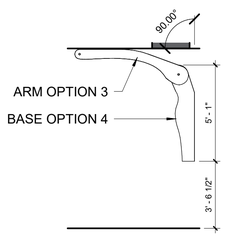


10
1/4" = 1'-0"

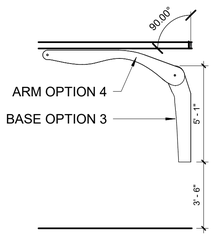


11
1/4" = 1'-0"

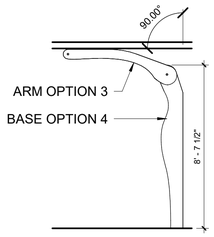


12
1/4" = 1'-0"

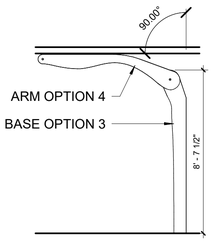


13
1/4" = 1'-0"

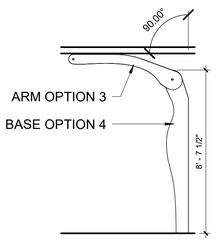

14
1/4" = 1'-0"

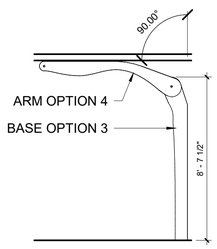

15
1/4" = 1'-0"

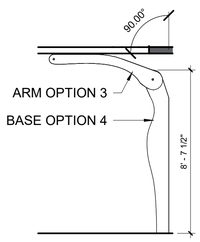

16
1/4" = 1'-0"

PRINTED ON: 8/5/2025 10:47:10 AM FROM FILE: C:\Users\kwick\Documents\2331_KCC Child Care_Arch_Bldg_23_50CD_current_kwick9P75J.rvt
SCALE OF 11 x 17 SHEETS IS HALF OF SCALE INDICATED

PIVOT ARCHITECTURE

REGISTERED ARCHITECT 6619 JOHN STAPLETON EUGENE, OREGON STATE OF OREGON

BID AND PERMIT SET

KLAMATH COMMUNITY COLLEGE
CHILDCARE LEARNING CENTER

PROJECT #: 2331.00
KLAMATH COMMUNITY COLLEGE
7390 S. 6TH ST. KLAMATH FALLS, OR 97603

SHEET TITLE:
ENLARGED PLAN & DETAILS - TREE FINS


REVISIONS:

#	DESCRP.	DATE


ISSUE DATE: 08/01/2025

A597


© 2025 PIVOT ARCHITECTURE

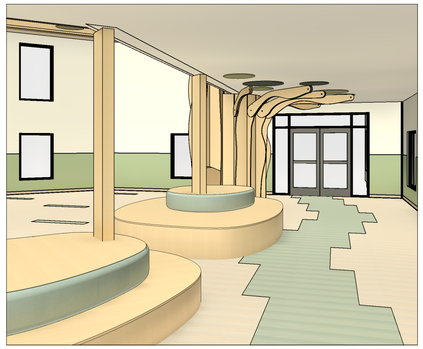


4 INT. PERSPECTIVE - COMMONS SEATING

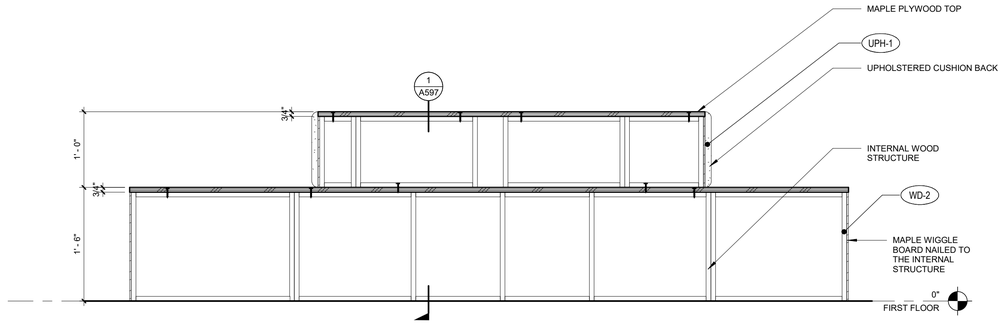

2 RISER 2 SEATING SECTION
1" = 1'-0"

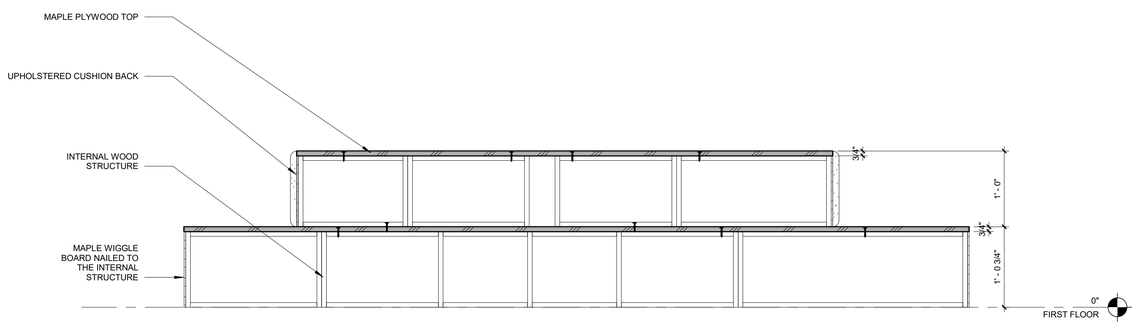

3 RISER 1 SEATING SECTION
1" = 1'-0"

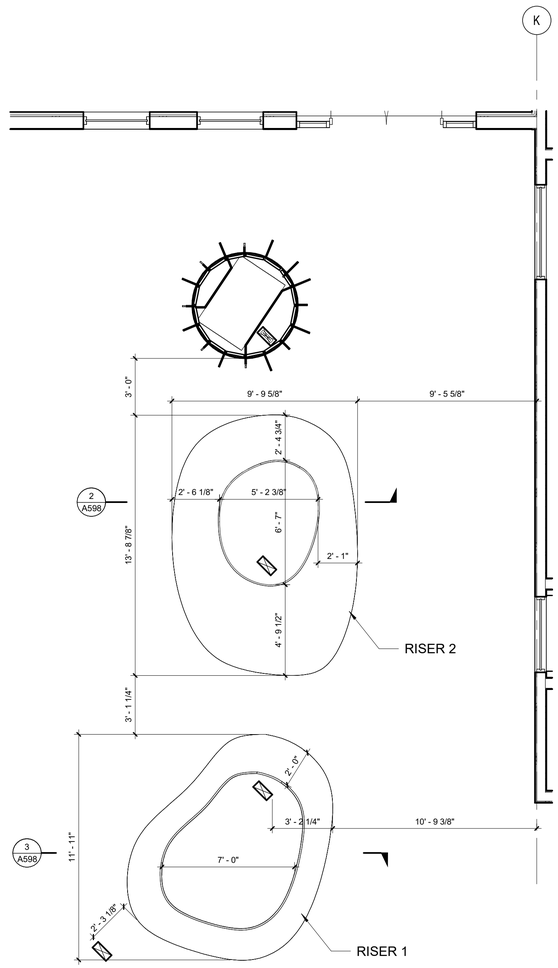

1 ENLARGED COMMONS SEATING
1/4" = 1'-0"

GENERAL NOTES - INTERIOR ELEVATION

A. SEE FINISH PLANS FOR CORNER GUARD LOCATIONS.
B. INTERIOR ELEVATIONS ARE DRAWN IN TRUE DIMENSIONS, U.N.O. (I.E. ANGLED, CURVED)
C. SEE PROJECT MANUAL, FINISH PLANS, REFLECTED CEILING PLANS, INTERIOR ELEVATIONS, AND INTERIOR FINISH LEGEND FOR ADDITIONAL FINISH INFORMATION
D. SEE DOOR AND FRAME TYPES FOR ADDITIONAL FINISH INFORMATION AND REFERENCE TO DETAILS. DOOR SWINGS INDICATED BY DASHED LINES SHOWN ON ELEVATIONS ARE FOR REFERENCE ONLY.
E. PROVIDE BLOCKING AND BACKING FOR ALL WALL-MOUNTED EQUIPMENT AND FIXTURES TO BE FURNISHED BY THE CONTRACTOR OR OWNER.
F. SEE ALSO ELECTRICAL, MECHANICAL, PLUMBING, AND TECHNOLOGY DRAWINGS FOR ADDITIONAL WALL MOUNTED EQUIPMENT AND FIXTURES.
G. ALL ROOMS TO RECIEVE PT-1 PAINT, AND B-1 RUBBER BASE U.N.O.
H. SEE MOUNTING HEIGHT SCHEDULE FOR HEIGHTS NOT NOTED ON
I. PROVIDE PIPE WRAP AT ADA SINKS, TYP.

FINISH TAG

AWP-X	ACOUSTIC WALL PANEL - SEE COLOR ON ROOM AND MATERIALS LEGEND	PL-1	PLASTIC LAMINATE - TYPE 1
B-1	4" RUBBER BASE 280 SHORELINE	PL-2	PLASTIC LAMINATE - TYPE 2
B-2	4" RUBBER BASE 20 CHARCOAL	SS-1	SOLID SURFACE
B-3	6" TILE BASE	T-2	WALL TILE - ICE WHITE 0025
FRP-1	WALL PROTECTION - FRP	T-3	WALL TILE - TRANQUILITY 0059
PT-1	PAINT-MAIN	WD-2	WOOD
PT-WRPX	PAINT- SEE COLOR ON ROOM AND MATERIALS LEGEND	WRP-1	WALL PROTECTION - GREY
		WRP-X	WALL PROTECTION - SEE COLOR ON FINISH FLOOR PLANS

PIVOT ARCHITECTURE
REGISTERED ARCHITECT 6619 JOHN STAPLETON EUGENE, OREGON STATE OF OREGON

BID AND PERMIT SET

KLAMATH COMMUNITY COLLEGE CHILDCARE LEARNING CENTER

PROJECT #: 2331.00
KLAMATH COMMUNITY COLLEGE
7390 S. 6TH ST. KLAMATH FALLS, OR 97603

SHEET TITLE:
ENLARGED PLAN & DETAILS - COMMONS SEATING

REVISIONS:

#	DESCRP.	DATE

ISSUE DATE: 08/01/2025

A598

PRINTED ON: 8/5/2025 10:47:42 AM FROM FILE: C:\Users\kwest\Documents\2331_KCC Child Care_Arch_Bldg_23_50CD_current_kwest8P7SJ.rvt
SCALE OF 11 x 17 SHEETS IS HALF OF SCALE INDICATED

© 2025 PIVOT ARCHITECTURE

GENERAL NOTES - DOOR SCHEDULES

A. ALL DOORS FINISHED U.N.O.
B. VERIFY INTERNAL DOOR FRAME DIMENSIONS MATCH WALL THICKNESS DIMENSIONS.

1 DOOR & GATE PLAN
1/16" = 1'-0"

0' 4' 8' 16'

PRINTED ON: 8/5/2025 10:47:49 AM
FROM FILE: C:\Users\kwick\Documents\2331_KCC Child Care_Arch_Bldg_23_50CD_current_kwick9P75J.rvt
SCALE OF 11 x 17 SHEETS IS HALF OF SCALE INDICATED

PIVOT ARCHITECTURE

REGISTERED ARCHITECT 6619 JOHN STAPLETON EUGENE, OREGON STATE OF OREGON

BID AND PERMIT SET

KLAMATH COMMUNITY COLLEGE
CHILDCARE LEARNING CENTER

PROJECT #: 2331.00
KLAMATH COMMUNITY COLLEGE
7390 S. 6TH ST. KLAMATH FALLS, OR 97603

SHEET TITLE:
DOOR AND GATE PLAN

REVISIONS:

#	DESCRP.	DATE

ISSUE DATE: 08/01/2025

A600

© 2025 PIVOT ARCHITECTURE

DOOR & GATE SCHEDULE

MARK	DOOR ROOM NAME	WIDTH	HEIGHT	FIRE RATING	DOOR PANEL			FRAME			ACCESS CONTROL	COMMENTS
					TYPE	MATERIAL	FINISH	TYPE	MATERIAL	FINISH		
100A	VESTIBULE	6' - 0"	7' - 0"		J2	AL	FAC		AL	NA	YES	
100B	ENTRY	6' - 0"	7' - 0"		J2	AL	FAC		AL	NA	YES	
100C	HALLWAY	3' - 0"	7' - 0"		J1	AL	FAC		AL	NA	YES	
102	COMMONS	6' - 0"	7' - 0"		J2	AL	FAC		AL	NA		
103	HALLWAY	3' - 0"	7' - 0"		J1	AL	FAC		AL	NA		
106	HALLWAY	3' - 0"	7' - 0"		J1	AL	FAC		AL	NA		
110	DIRECTORS OFFICE	3' - 0"	7' - 0"		A1	WD	FAC		HM	PT		
111	SHARED OFFICE	3' - 0"	7' - 0"		A1	WD	FAC		HM	PT		
112	RECPT.	3' - 0"	7' - 0"		A4	WD	FAC		HM	PT		
113	OFFICE	3' - 0"	7' - 0"		A1	WD	FAC		HM	PT		
114	OFFICE	3' - 0"	7' - 0"		A1	WD	FAC		HM	PT		
115	SHARED OFFICE	3' - 0"	7' - 0"		A1	WD	FAC		HM	PT		
116	RR	3' - 0"	7' - 0"		A1	WD	FAC		HM	PT		
117	SMALL CONF.	3' - 0"	7' - 0"		A1	WD	FAC		HM	PT	YES	
118	SHARED OFFICE	3' - 0"	7' - 0"		A1	WD	FAC		HM	PT		
119	OFFICE	3' - 0"	7' - 0"		A1	WD	FAC		HM	PT		
121	MDF (OCDC)	6' - 0"	7' - 0"		C6	WD	FAC		HM	PT		
125A	CLASSROOM	3' - 0"	7' - 0"		A1	WD	FAC		HM	PT	YES	
125B	CLASSROOM	3' - 0"	7' - 0"		A1	WD	FAC		HM	PT	YES	
125C	EAST COURTYARD	3' - 0"	7' - 0"		A1	HM	PT		HM	PT		
125D	EAST COURTYARD	3' - 0"	7' - 0"		A1	HM	PT		HM	PT		
126A	RESTROOM	3' - 0"	7' - 0"		A8	WD	FAC		HM	PT		
126B	RESTROOM	3' - 0"	7' - 0"		A8	WD	FAC		HM	PT		
127A	CLASSROOM	3' - 0"	7' - 0"		A1	WD	FAC		HM	PT	YES	
127B	CLASSROOM	3' - 0"	7' - 0"		A1	WD	FAC		HM	PT	YES	
127C	EAST COURTYARD	3' - 0"	7' - 0"		A1	HM	PT		HM	PT		
127D	EAST COURTYARD	3' - 0"	7' - 0"		A1	HM	PT		HM	PT		
128A	RESTROOM	3' - 0"	7' - 0"		A8	WD	FAC		HM	PT		
128B	RESTROOM	3' - 0"	7' - 0"		A8	WD	FAC		HM	PT		
129	STORAGE	6' - 0"	7' - 0"		C1	WD	FAC		HM	PT		
130A	CLASSROOM	3' - 0"	7' - 0"		A1	WD	FAC		HM	PT	YES	
130B	CLASSROOM	3' - 0"	7' - 0"		A1	WD	FAC		HM	PT	YES	
130C	EAST COURTYARD	3' - 0"	7' - 0"		A1	HM	PT		HM	PT		
130D	EAST COURTYARD	3' - 0"	7' - 0"		A1	HM	PT		HM	PT		
131A	RESTROOM	3' - 0"	7' - 0"		A8	WD	FAC		HM	PT		
131B	RESTROOM	3' - 0"	7' - 0"		A8	WD	FAC		HM	PT		
132A	CLASSROOM	3' - 0"	7' - 0"		A2	WD	FAC		HM	PT	YES	
132B	CLASSROOM	3' - 0"	7' - 0"		A1	WD	FAC		HM	PT	YES	
132C	EAST COURTYARD	3' - 0"	7' - 0"		A1	HM	PT		HM	PT		
132D	EAST COURTYARD	3' - 0"	7' - 0"		A1	HM	PT		HM	PT		
133A	RESTROOM	3' - 0"	7' - 0"		A8	WD	FAC		HM	PT		
133B	RESTROOM	3' - 0"	7' - 0"		A8	WD	FAC		HM	PT		
134	STORAGE	6' - 0"	7' - 0"		C1	WD	FAC		HM	PT		
135A	CLASSROOM	3' - 0"	7' - 0"		A1	WD	FAC		HM	PT	YES	
135B	CLASSROOM	3' - 0"	7' - 0"		A1	WD	FAC		HM	PT	YES	
135C	WEST COURTYARD	3' - 0"	7' - 0"		A1	HM	PT		HM	PT		
135D	WEST COURTYARD	3' - 0"	7' - 0"		A1	HM	PT		HM	PT		
136A	RESTROOM	3' - 0"	7' - 0"		A8	WD	FAC		HM	PT		
136B	RESTROOM	3' - 0"	7' - 0"		A8	WD	FAC		HM	PT		
137A	CLASSROOM	3' - 0"	7' - 0"		A1	WD	FAC		HM	PT	YES	
137B	CLASSROOM	3' - 0"	7' - 0"		A1	WD	FAC		HM	PT	YES	
137C	WEST COURTYARD	3' - 0"	7' - 0"		A1	HM	PT		HM	PT		
137D	WEST COURTYARD	3' - 0"	7' - 0"		A1	HM	PT		HM	PT		
138A	RESTROOM	3' - 0"	7' - 0"		A8	WD	FAC		HM	PT		
138B	RESTROOM	3' - 0"	7' - 0"		A8	WD	FAC		HM	PT		
139	STORAGE	6' - 0"	7' - 0"		C1	WD	FAC		HM	PT		
140A	CLASSROOM	3' - 0"	7' - 0"		A1	WD	FAC		HM	PT	YES	
140B	CLASSROOM	3' - 0"	7' - 0"		A1	WD	FAC		HM	PT	YES	
140C	WEST COURTYARD	3' - 0"	7' - 0"		A1	HM	PT		HM	PT		
140D	WEST COURTYARD	3' - 0"	7' - 0"		A1	HM	PT		HM	PT		
141A	RESTROOM	3' - 0"	7' - 0"		A8	WD	FAC		HM	PT		
141B	RESTROOM	3' - 0"	7' - 0"		A8	WD	FAC		HM	PT		
142A	CLASSROOM	3' - 0"	7' - 0"		A1	WD	FAC		HM	PT	YES	
142B	CLASSROOM	3' - 0"	7' - 0"		A1	WD	FAC		HM	PT	YES	
142C	WEST COURTYARD	3' - 0"	7' - 0"		A1	HM	PT		HM	PT		
142D	WEST COURTYARD	3' - 0"	7' - 0"		A1	HM	PT		HM	PT		
143A	RESTROOM	3' - 0"	7' - 0"		A8	WD	FAC		HM	PT		
143B	RESTROOM	3' - 0"	7' - 0"		A8	WD	FAC		HM	PT		
144	STORAGE	6' - 0"	7' - 0"		C1	WD	FAC		HM	PT		
145A	CUSTODIAL CLOSET	3' - 0"	7' - 0"		A6	HM	PT		HM	PT		
145B	UTILITY COURT	3' - 0"	7' - 0"		A3	HM	PT		HM	PT		
146	STORAGE	6' - 0"	7' - 0"		C1	WD	FAC		HM	PT		
147A	KITCHEN	3' - 6"	7' - 0"		A2	HM	PT		HM	PT		
147B	UTILITY COURT	3' - 0"	7' - 0"		A3	HM	PT		HM	PT		
148	DRY STOR.	3' - 0"	7' - 0"		A6	HM	PT		HM	PT		
149	UTILITY COURT	3' - 0"	7' - 0"		A1	HM	PT		HM	PT		
150A	UTILITY COURT	3' - 0"	7' - 0"		A1	HM	PT		HM	PT		
150B	ELEC.	3' - 0"	7' - 0"		A1	HM	PT		HM	PT		
155A	STORAGE	6' - 0"	7' - 0"		C1	WD	FAC		HM	PT		
155B	STORAGE	6' - 0"	7' - 0"		C1	WD	FAC		HM	PT		
156	STORAGE	6' - 0"	7' - 0"		C1	WD	FAC		HM	PT		
157	CLASSROOM	3' - 0"	7' - 0"		A1	WD	FAC		HM	PT		
158	RESTROOM	3' - 0"	7' - 0"		A8	WD	FAC		HM	PT		
159A	CLASSROOM	3' - 0"	7' - 0"		A1	WD	FAC		HM	PT	YES	
159B	CLASSROOM	3' - 0"	7' - 0"		A2	WD	FAC		HM	PT	YES	
159C	PLAYGROUND COURTYARD	3' - 0"	7' - 0"		A1	HM	PT		HM	PT		
159D	PLAYGROUND COURTYARD	3' - 0"	7' - 0"		A1	HM	PT		HM	PT		
160A	RESTROOM	3' - 0"	7' - 0"		A8	WD	FAC		HM	PT		
160B	RESTROOM	3' - 0"	7' - 0"		A8	WD	FAC		HM	PT		
161A	CLASSROOM	3' - 0"	7' - 0"		A1	WD	FAC		HM	PT	YES	
161B	CLASSROOM	3' - 0"	7' - 0"		A1	WD	FAC		HM	PT	YES	
161C	NORTH EAST COURTYARD	3' - 0"	7' - 0"		A1	HM	PT		HM	PT		
161D	NORTH EAST COURTYARD	3' - 0"	7' - 0"		A1	HM	PT		HM	PT		
162A	RESTROOM	3' - 0"	7' - 0"		A8	WD	FAC		HM	PT		
162B	RESTROOM	3' - 0"	7' - 0"		A8	WD	FAC		HM	PT		
163	STORAGE	6' - 0"	7' - 0"		C1	WD	FAC		HM	PT		
164A	CLASSROOM	3' - 0"	7' - 0"		A1	WD	FAC		HM	PT	YES	
164B	CLASSROOM	3' - 0"	7' - 0"		A1	WD	FAC		HM	PT	YES	
164C	NORTH EAST COURTYARD	3' - 0"	7' - 0"		A1	HM	PT		HM	PT		
164D	NORTH EAST COURTYARD	3' - 0"	7' - 0"		A1	HM	PT		HM	PT		
165A	RESTROOM	3' - 0"	7' - 0"		A8	WD	FAC		HM	PT		
165B	RESTROOM	3' - 0"	7' - 0"		A8	WD	FAC		HM	PT		
166	STORAGE	3' - 0"	7' - 0"		A1	WD	FAC		HM	PT		
167	FIRE RISER	3' - 0"	7' - 0"		A1	HM	PT		HM	PT		
168	LACTATION/ QUIET	3' - 0"	7' - 0"		A1	WD	FAC		HM	PT		
169	RR	3' - 0"	7' - 0"		A1	WD	FAC		HM	PT		
170	RR	3' - 0"	7' - 0"		A1	WD	FAC		HM	PT		
172	BREAK ROOM	3' - 0"	7' - 0"		A3	WD	FAC		HM	PT		
200	HALLWAY	3' - 0"	7' - 0"		J1	AL	FAC		AL	NA		
201	SHARED OFFICE	3' - 0"	7' - 0"		A1	WD	FAC		HM	PT		
202	RR	3' - 0"	7' - 0"		A1	WD	FAC		HM	PT		
203	MDF (KCC)	3' - 0"	7' - 0"		A6	WD	FAC		HM	PT		
204	STORAGE	3' - 0"	7' - 0"		A1	WD	FAC		HM	PT		
205	KCC CR	3' - 0"	7' - 0"		A2	WD	FAC		HM	PT		
206	KCC CR	3' - 0"	7' - 0"		A2	WD	FAC		HM	PT		
207	OFFICE	3' - 0"	7' - 0"		A1	WD	FAC		HM	PT		
208	OFFICE	3' - 0"	7' - 0"		A1	WD	FAC		HM	PT		
209	LARGE CONFERENCE	3' - 0"	7' - 0"		A1	WD	FAC		HM	PT	YES	

DOOR & GATE SCHEDULE

MARK	DOOR ROOM NAME	WIDTH	HEIGHT	FIRE RATING	DOOR PANEL			FRAME			ACCESS CONTROL	COMMENTS
					TYPE	MATERIAL	FINISH	TYPE	MATERIAL	FINISH		
G001	UTILITY COURT	20' - 4"	8' - 0"		L			-				Gate - Vehicle
G002	TRASH ENCLOSURE	8' - 0"	7' - 0"									Gate - Trash
G003	TRASH ENCLOSURE	8' - 0"	7' - 0"									Gate - Trash
G004	UTILITY COURT	4' - 0"	7' - 0"				FAC			FAC	YES	Gate - Human door
G006	TRICYCLE / GARDEN STORAGE	4' - 0"	7' - 0"				FAC			FAC		Gate - Human door
G007	TRICYCLE / GARDEN STORAGE	4' - 0"	7' - 0"				FAC			FAC		Gate - Human door
G011	EAST COURTYARD	4' - 0"	6' - 0"				FAC			FAC		Gate - Courtyard door
G012	EAST COURTYARD	4' - 0"	6' - 0"				FAC			FAC		Gate - Courtyard door
G013	NORTH EAST COURTYARD	4' - 0"	6' - 0"				FAC			FAC		Gate - Courtyard door
G014	NORTH EAST COURTYARD	4' - 0"	6' - 0"				FAC			FAC		Gate - Courtyard door
G015		4' - 0"	6' - 0"				FAC			FAC		Gate - Courtyard door
G016		4' - 0"	6' - 0"				FAC			FAC		Gate - Courtyard door
G017		4' - 0"	6' - 0"				FAC			FAC		Gate - Courtyard door
G018		4' - 0"	6' - 0"				FAC			FAC		Gate - Courtyard door
G019		4' - 0"	6' - 0"				FAC			FAC		Gate - Courtyard door
PG01		4' - 0"	4' - 0"				FAC			FAC		
PG02		4' - 0"	4' - 0"				FAC			FAC		
PG03		4' - 0"	4' - 0"				FAC			FAC		

GENERAL NOTES - DOOR SCHEDULES

A. ALL DOORS FINISHED U.N.O.
B. VERIFY INTERNAL DOOR FRAME DIMENSIONS MATCH WALL THICKNESS DIMENSIONS.

PRINTED ON: 8/5/2025 10:47:51 AM FROM FILE: C:\Users\kkeck\Documents\2331_KCC Child Care_Arch_Bldg_23_50CD_current_kkeck#P7SJ.rvt
SCALE OF 11 x 17 SHEETS IS HALF OF SCALE INDICATED

N

0' 4' 8' 16'

PIVOT ARCHITECTURE

REGISTERED ARCHITECT 6619 JOHN STAPLETON EUGENE, OREGON STATE OF OREGON

BID AND PERMIT SET

KLAMATH COMMUNITY COLLEGE
CHILDCARE LEARNING CENTER

PROJECT #: 2331.00
KLAMATH COMMUNITY COLLEGE
7390 S. 6TH ST KLAMATH FALLS, OR 97603

SHEET TITLE:
DOOR AND GATE SCHEDULE

REVISIONS:
DESCRP. DATE

ISSUE DATE: 08/01/2025

A601


© 2025 PIVOT ARCHITECTURE

FRAME ELEVATIONS (FOR DOORS)


HOLLOW METAL FRAMES



HM01

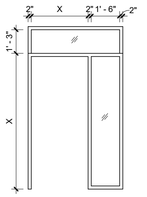


HM02

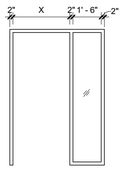

HM03

DOOR LEGEND

DOOR PANEL TYPES

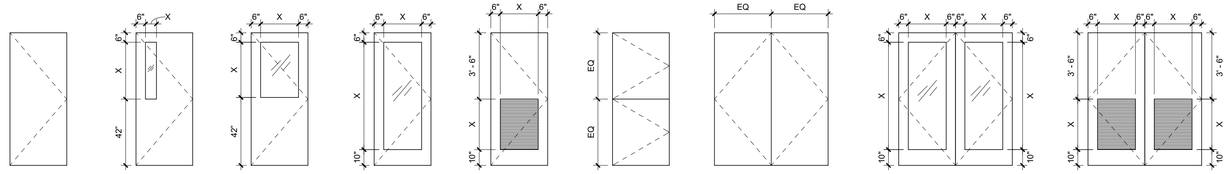

EXTERIOR LOUVER SCHEDULE

LOUVER TYPES

EXTERIOR LOUVER SCHEDULE

Type	Type Mark	Louver Width	Louver Height	Count	Insect Screen
Ruskin_ELF6375DX _ L1	L1	1' - 10"	1' - 10"	1	ALUM.
Ruskin_ELF6375DX _ L1	L1	2' - 2"	2' - 2"	1	ALUM.
Ruskin_ELF6375DX _ L1	L1	2' - 6"	2' - 6"	2	ALUM.
Ruskin_ELF6375DX _ L2	L2	1' - 10"	1' - 10"	1	ALUM.
Ruskin_ELF6375DX _ L2	L2	2' - 2"	2' - 2"	1	ALUM.
Ruskin_ELF6375DX _ L2	L2	2' - 6"	2' - 6"	2	ALUM.

GENERAL LOUVER NOTES

1. HEIGHT AS NOTED ON ELEVATION
2. REFER SPECIFICATIONS FOR RATED LOUVERS

PRINTED ON: 8/5/2025 10:47:51 AM FROM FILE: C:\Users\kwick\Documents\2331_KCC Child Care_Arch_Bldg_23_50CD_current_kwick9P7SJ.rvt
SCALE OF 11 x 17 SHEETS IS HALF OF SCALE INDICATED

PIVOT ARCHITECTURE
REGISTERED ARCHITECT 6619 JOHN STAPLETON EUGENE, OREGON STATE OF OREGON

BID AND PERMIT SET

KLAMATH COMMUNITY COLLEGE
CHILDCARE LEARNING CENTER

PROJECT #: 2331.00
KLAMATH COMMUNITY COLLEGE
7390 S. 6TH ST. KLAMATH FALLS, OR 97603

SHEET TITLE:
DOOR AND LOUVER INFORMATION

REVISIONS:
DESCRP. DATE


ISSUE DATE: 08/01/2025

A620


© 2025 PIVOT ARCHITECTURE

FRAME ELEVATIONS (FOR WINDOWS)


VINYL FRAMES

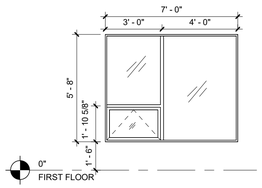


WINDOW TYPE - W1

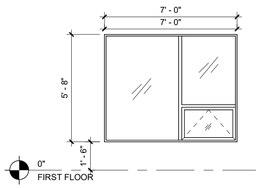


WINDOW TYPE - W2

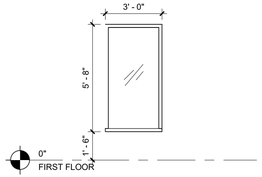


WINDOW TYPE - W3

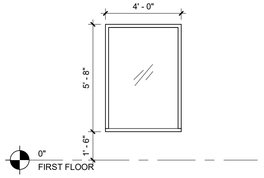


WINDOW TYPE - W4

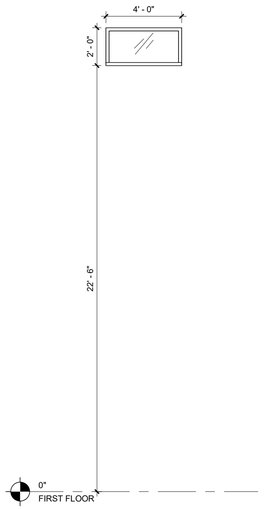


WINDOW TYPE - W5

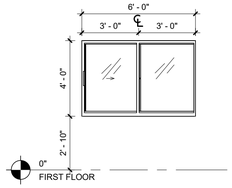


WINDOW TYPE - W6

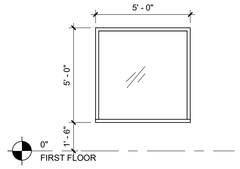


WINDOW TYPE - W7

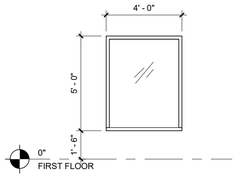

WINDOW TYPE - W8

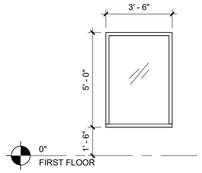


WINDOW TYPE - W9
GLASS TYPE PER ORIENTATION TBD

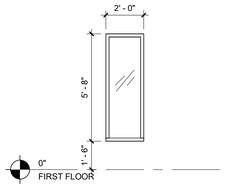


WINDOW TYPE - W10


STOREFRONT FRAMES

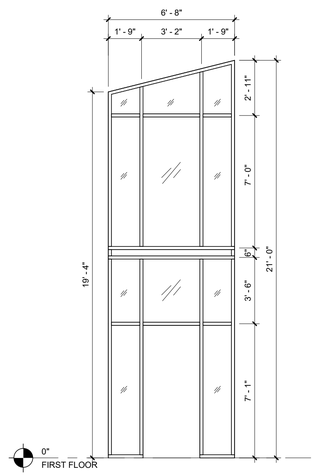


STOREFRONT TYPE - X1

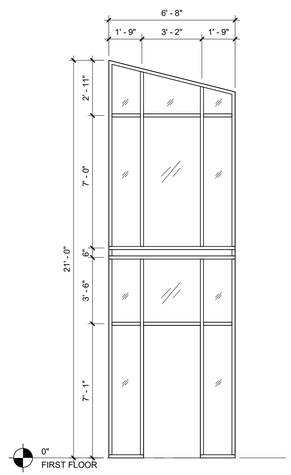


STOREFRONT TYPE - X2

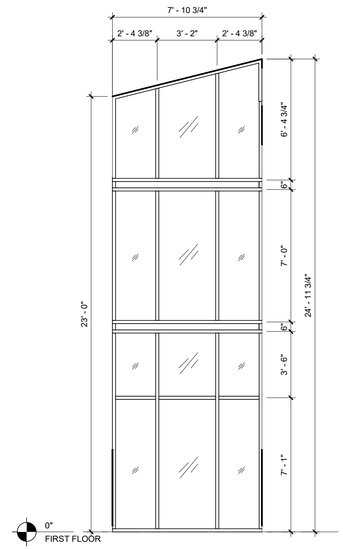


STOREFRONT TYPE - X3

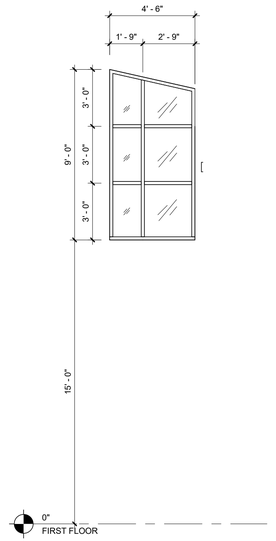


STOREFRONT TYPE - X4

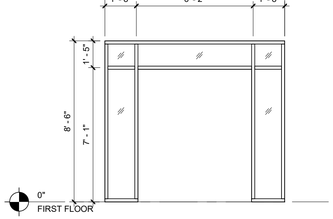


STOREFRONT TYPE - X5

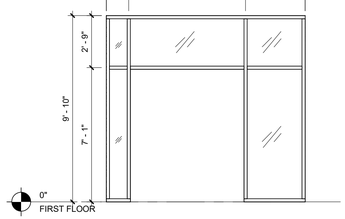


STOREFRONT TYPE - X6

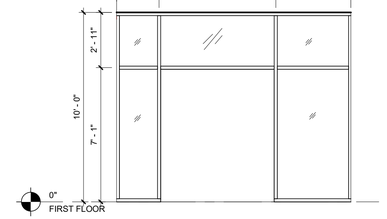


STOREFRONT TYPE - X7

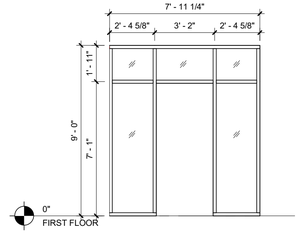


STOREFRONT TYPE - X8

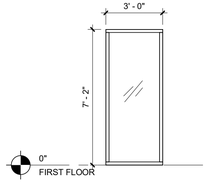

STOREFRONT TYPE - X9

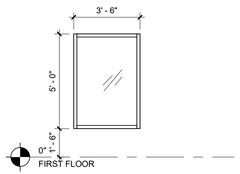

STOREFRONT TYPE - X10
GLASS TYPE PER ORIENTATION TBD

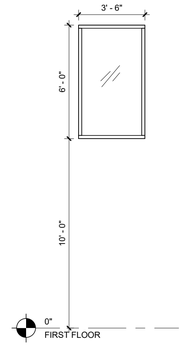

STOREFRONT TYPE - X11

PRINTED ON: 8/5/2025 10:47:54 AM FROM FILE: C:\Users\kwatt\Documents\2331_KCC Child Care_Arch_Bldg_23_50CD_current_kwatt9P75J.rvt
SCALE OF 11 x 17 SHEETS IS HALF OF SCALE INDICATED

PIVOT ARCHITECTURE

REGISTERED ARCHITECT 6619 JOHN STAPLETON EUGENE, OREGON STATE OF OREGON

BID AND PERMIT SET

KLAMATH COMMUNITY COLLEGE
CHILDCARE LEARNING CENTER

PROJECT #: 2331.00
KLAMATH COMMUNITY COLLEGE
7390 S. 6TH ST. KLAMATH FALLS, OR 97603

SHEET TITLE:
WINDOW INFORMATION


REVISIONS:

#	DESCRP.	DATE


ISSUE DATE: 08/01/2025

A621


© 2025 PIVOT ARCHITECTURE

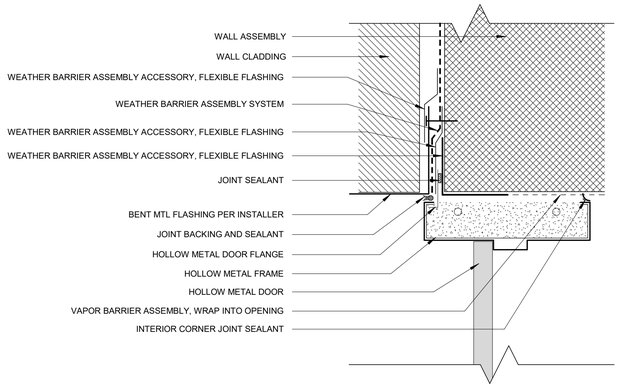


9 TYP. DOOR HEAD
3" = 1'-0"

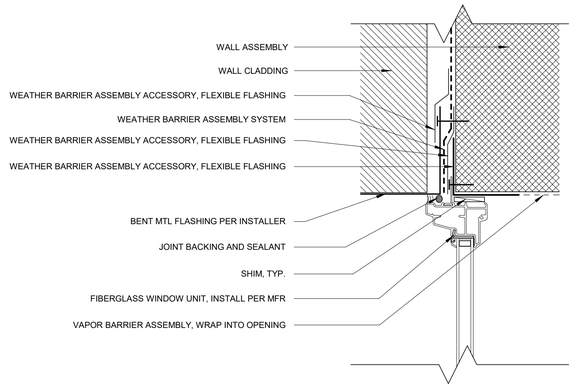


6 TYP. WINDOW HEAD
3" = 1'-0"

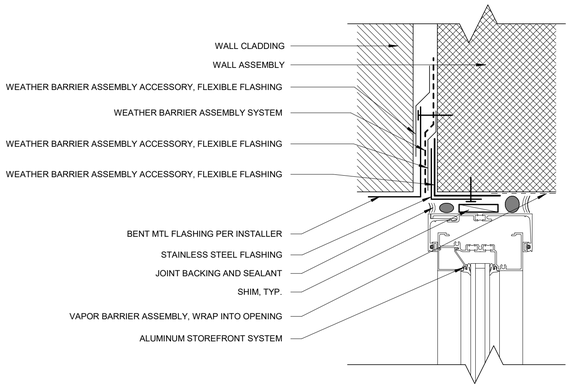


3 TYP. STOREFRONT HEAD
3" = 1'-0"

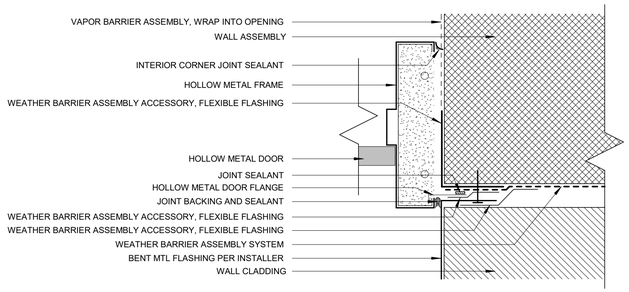


8 TYP. DOOR JAMB
3" = 1'-0"

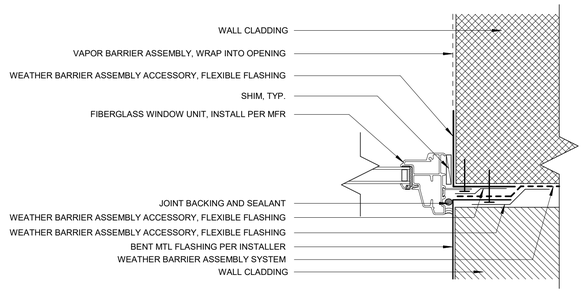


5 TYP. WINDOW JAMB
3" = 1'-0"

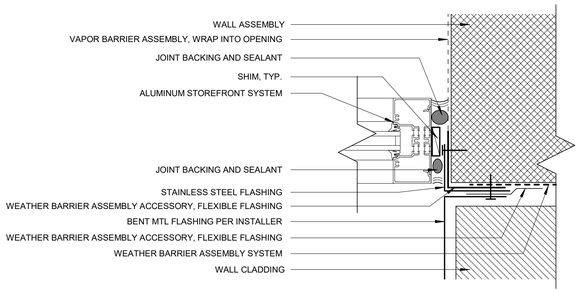


2 TYP. STOREFRONT JAMB
3" = 1'-0"

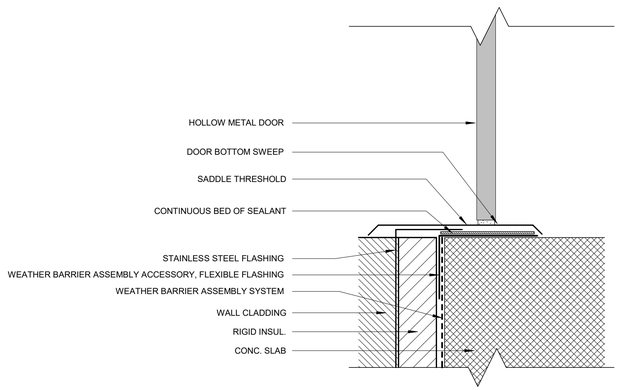

7 TYP. DOOR SILL
3" = 1'-0"

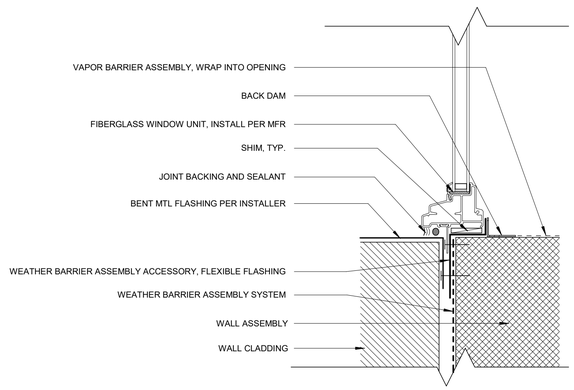

4 TYP. WINDOW SILL
3" = 1'-0"

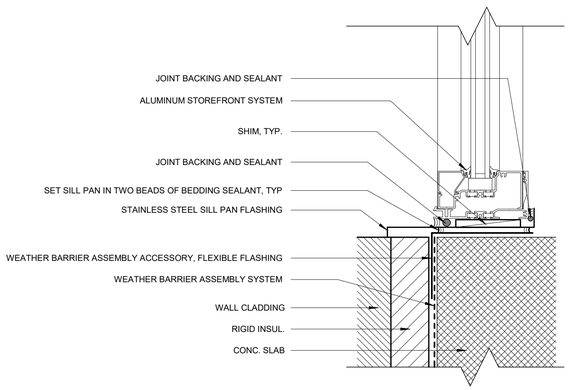

1 TYP. STOREFRONT SILL
3" = 1'-0"

PRINTED ON: 8/5/2025 10:47:55 AM FROM FILE: C:\Users\wiek\Documents\2331_KCC Child Care_Arch_Bldg_23_50CD_current_lwiek9P75J.rvt
SCALE OF 11 x 17 SHEETS IS HALF OF SCALE INDICATED

PIVOT ARCHITECTURE

REGISTERED ARCHITECT 6619 JOHN STAPLETON EUGENE, OREGON STATE OF OREGON

BID AND PERMIT SET

KLAMATH COMMUNITY COLLEGE
CHILDCARE LEARNING CENTER

PROJECT #: 2331.00
KLAMATH COMMUNITY COLLEGE
7390 S. 6TH ST. KLAMATH FALLS, OR 97603

SHEET TITLE:
TYP. OPENING DETAILS


REVISIONS:

#	DESCRP.	DATE


ISSUE DATE: 08/01/2025

A630


© 2025 PIVOT ARCHITECTURE

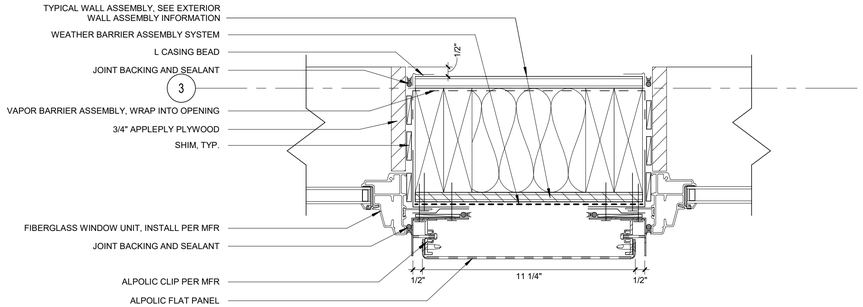


5 WINDOW JAMB TO JAMB @ METAL PANEL
3" = 1'-0"

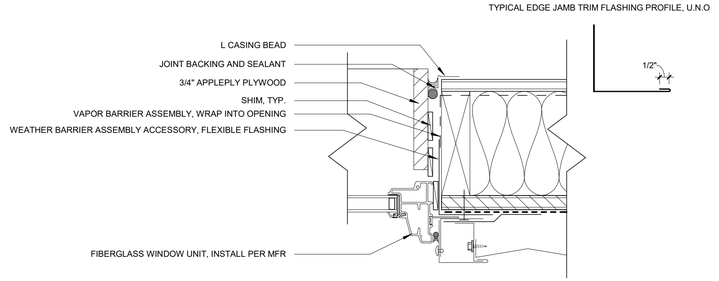


3 WIN JAMB @ METAL PANEL
3" = 1'-0"

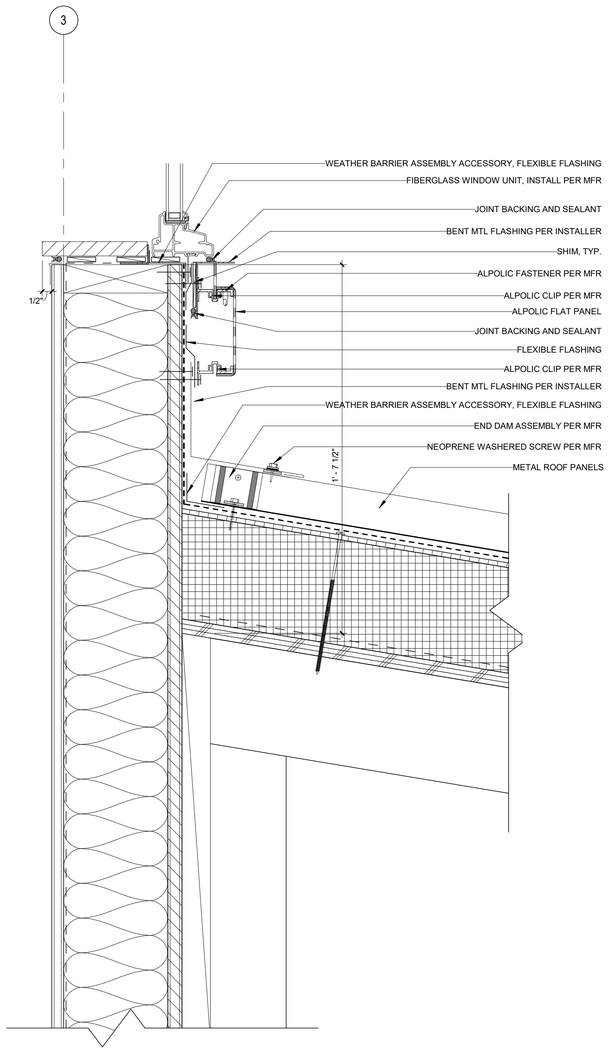


4 WINDOW SILL @ ROOF
3" = 1'-0"

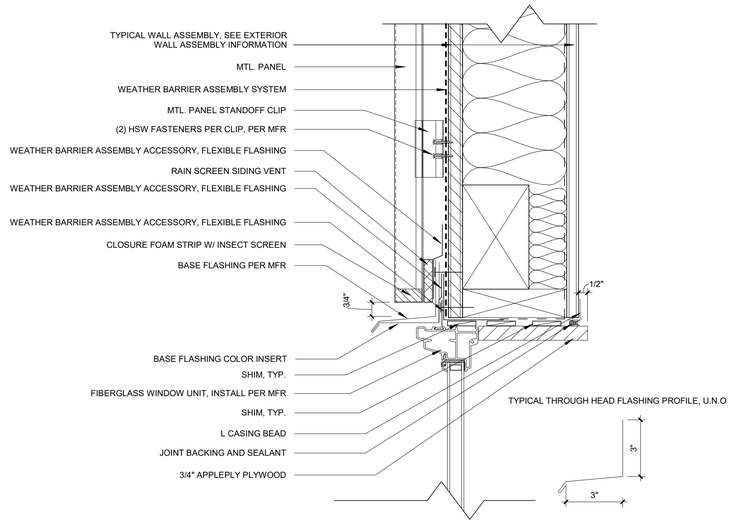

2 WIN HEAD @ METAL PANEL
3" = 1'-0"

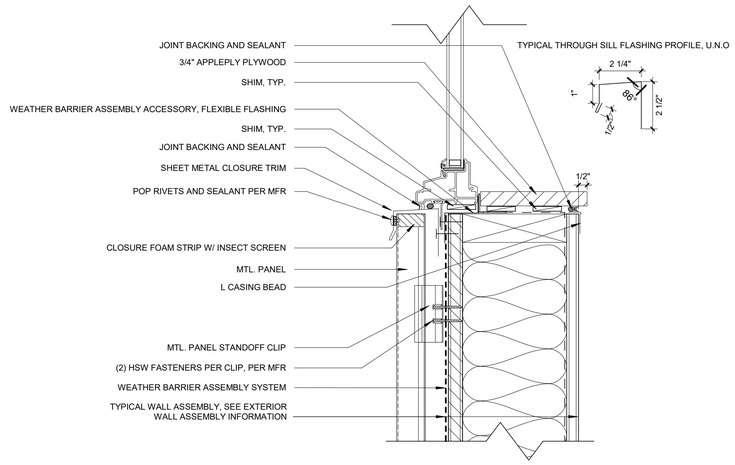

1 WIN SILL @ METAL PANEL
3" = 1'-0"

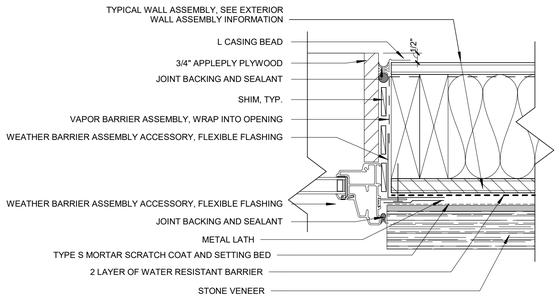

6 WIN JAMB @ STONE VENEER
3" = 1'-0"

PRINTED ON: 8/5/2025 10:47:56 AM FROM FILE: C:\Users\kwick\Documents\2331_KCC Child Care_Arch_Bldg_23_50CD_current_kwickSP75U.rvt
SCALE OF 11 x 17 SHEETS IS HALF OF SCALE INDICATED

PIVOT ARCHITECTURE

REGISTERED ARCHITECT 6619 JOHN STAPLETON EUGENE, OREGON STATE OF OREGON

BID AND PERMIT SET

KLAMATH COMMUNITY COLLEGE
CHILDCARE LEARNING CENTER

PROJECT #: 2331.00
KLAMATH COMMUNITY COLLEGE
7390 S. 6TH ST. KLAMATH FALLS, OR 97603

SHEET TITLE:
WINDOW DETAILS


REVISIONS:

#	DESCRP.	DATE


ISSUE DATE: 08/01/2025

A633


© 2025 PIVOT ARCHITECTURE

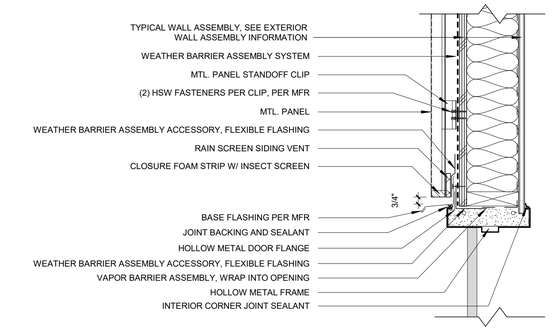

3 DOOR HEAD @ METAL PANEL
1 1/2" = 1'-0"

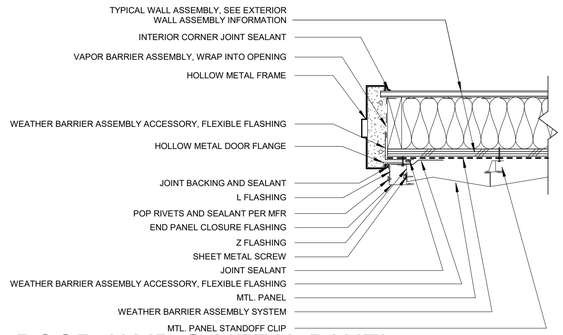

2 DOOR JAMB @ METAL PANEL
1 1/2" = 1'-0"

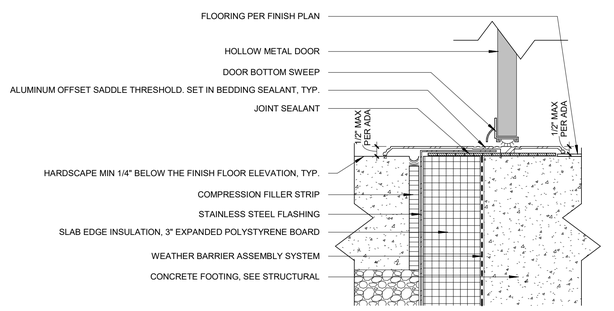

1 DOOR SILL @ CONC. FLOOR
3" = 1'-0"

PRINTED ON: 8/5/2025 10:47:56 AM FROM FILE: C:\Users\kwick\Documents\2331_KCC Child Care_Arch_Bldg_23_50CD_current_kwick9P75J.rvt

SCALE OF 11 x 17 SHEETS IS HALF OF SCALE INDICATED

PIVOT ARCHITECTURE

REGISTERED ARCHITECT 6619 JOHN STAPLETON EUGENE, OREGON STATE OF OREGON

BID AND PERMIT SET

KLAMATH COMMUNITY COLLEGE
CHILDCARE LEARNING CENTER

PROJECT #: 2331.00
KLAMATH COMMUNITY COLLEGE
7390 S. 6TH ST. KLAMATH FALLS, OR 97603

SHEET TITLE:
DOOR DETAILS


REVISIONS:

#	DESCRP.	DATE


ISSUE DATE: 08/01/2025

A635


© 2025 PIVOT ARCHITECTURE

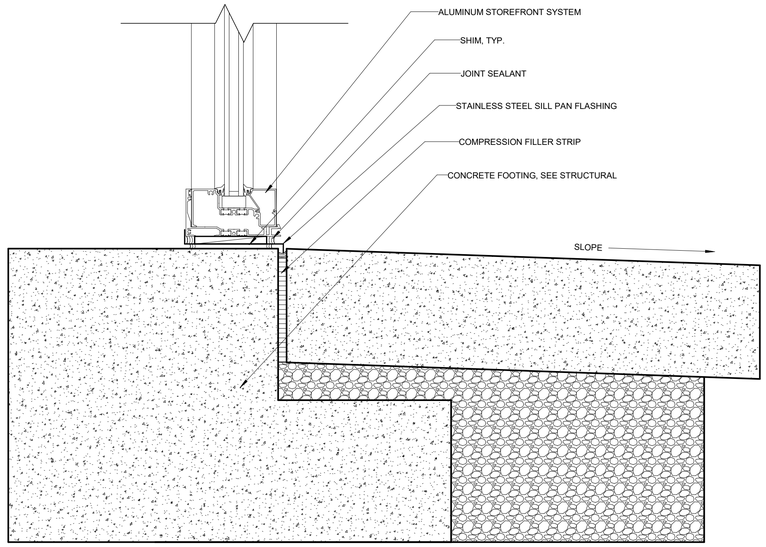


5 STOREFRONT SILL @ CONC. FLOOR
3" = 1'-0"

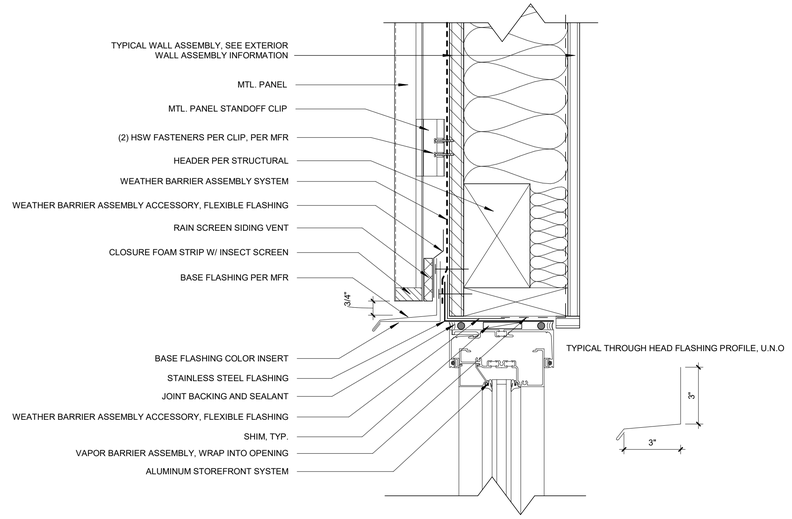


3 STOREFRONT HEAD @ METAL PANEL
3" = 1'-0"

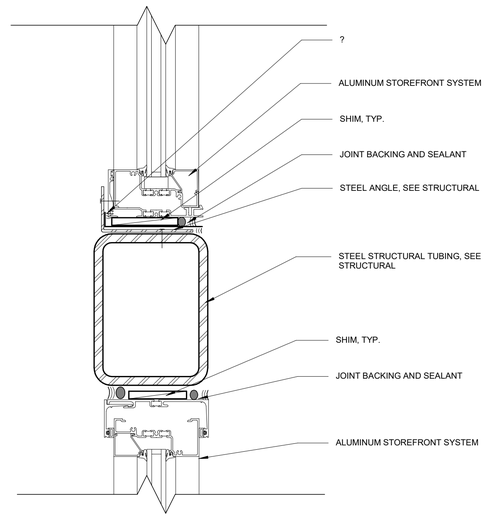

4 STOREFRONT HEAD @ HSS SPANDREL
3" = 1'-0"

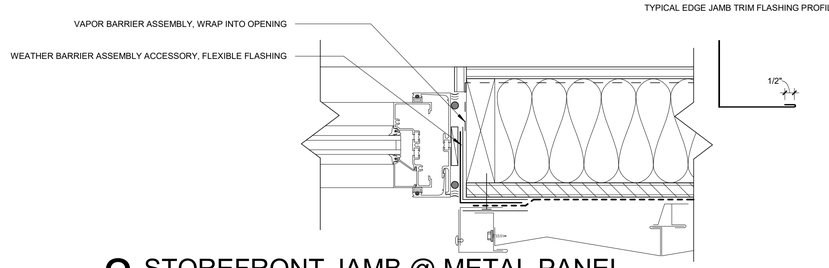

2 STOREFRONT JAMB @ METAL PANEL
3" = 1'-0"

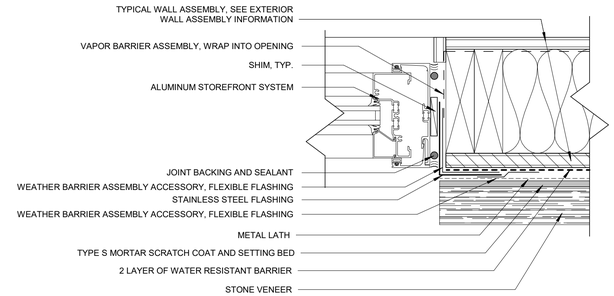

1 STOREFRONT JAMB @ STONE VENEER
3" = 1'-0"

PRINTED ON: 8/5/2025 10:47:57 AM FROM FILE: C:\Users\kwick\Documents\2331_KCC Child Care_Arch_Bldg_23_50CD_current_kwick9P7SJ.rvt
SCALE OF 11 x 17 SHEETS IS HALF OF SCALE INDICATED

PIVOT ARCHITECTURE

REGISTERED ARCHITECT 6619 JOHN STAPLETON EUGENE, OREGON STATE OF OREGON

BID AND PERMIT SET

KLAMATH COMMUNITY COLLEGE
CHILDCARE LEARNING CENTER

PROJECT #: 2331.00
KLAMATH COMMUNITY COLLEGE
7390 S. 6TH ST. KLAMATH FALLS, OR 97603

SHEET TITLE:
STOREFRONT DETAILS


REVISIONS:

#	DESCRP.	DATE

ISSUE DATE: 08/01/2025

A637

© 2025 PIVOT ARCHITECTURE

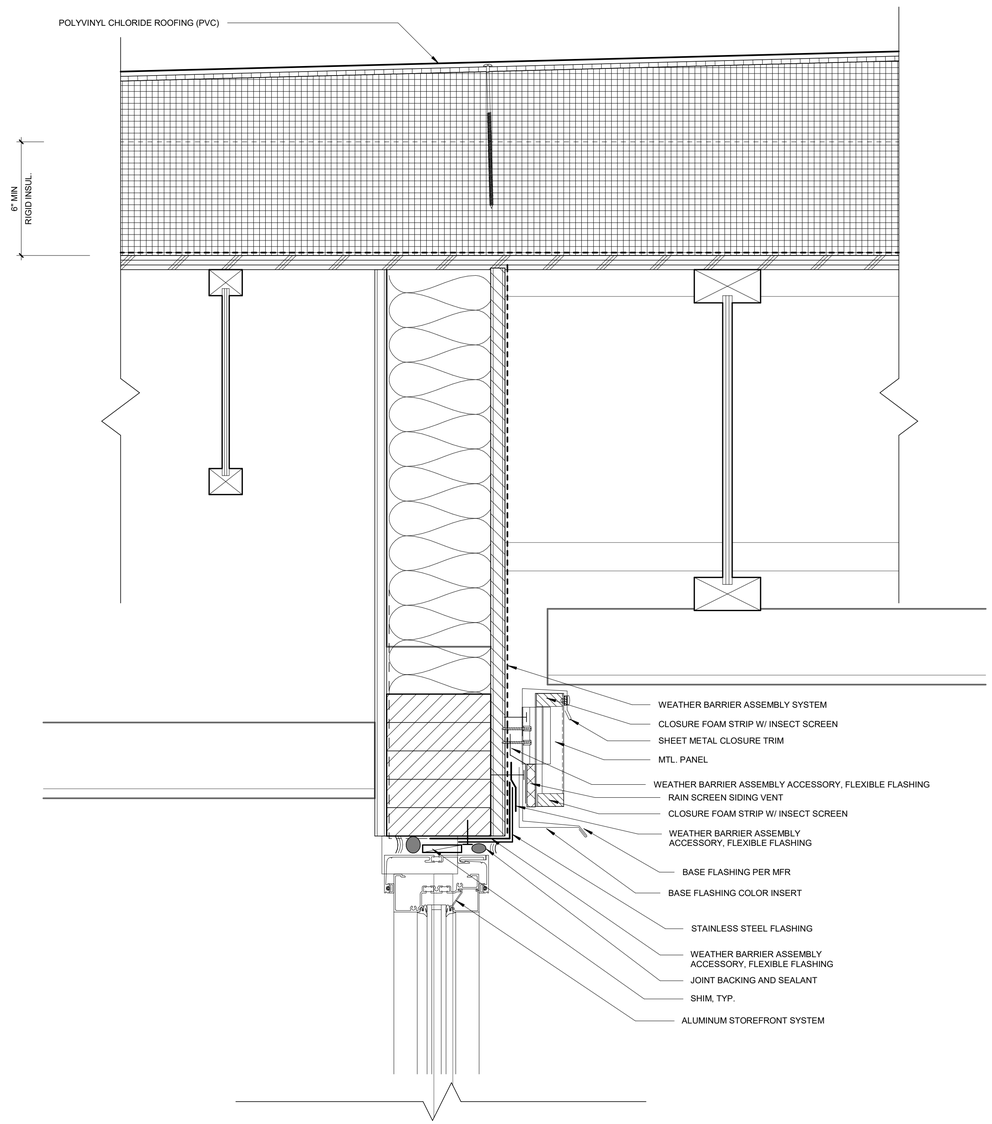

1 ENTRY VESTIBULE STOREFRONT @ CANOPY ROOF
3" = 1'-0"

PRINTED ON: 8/5/2025 10:47:59 AM FROM FILE: C:\Users\kwall\Documents\2331_KCC Child Care_Arch_Bldg_23_50CD_current_kwall.rvt
SCALE OF 11 x 17 SHEETS IS HALF OF SCALE INDICATED

PIVOT ARCHITECTURE

REGISTERED ARCHITECT
6619
JOHN STAPLETON
EUGENE, OREGON
STATE OF OREGON

BID AND PERMIT SET

KLAMATH COMMUNITY COLLEGE
CHILDCARE LEARNING CENTER

PROJECT #: 2331.00
KLAMATH COMMUNITY COLLEGE
7390 S. 6TH ST. KLAMATH FALLS, OR 97603

SHEET TITLE:
STOREFRONT DETAILS


REVISIONS:

#	DESCRP.	DATE


ISSUE DATE: 08/01/2025

A638

© 2025 PIVOT ARCHITECTURE

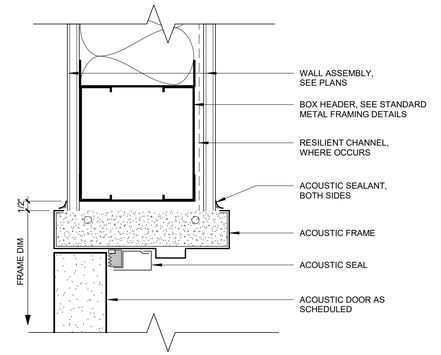

2 HM ACOUSTIC DOOR HEAD
3" = 1'-0"

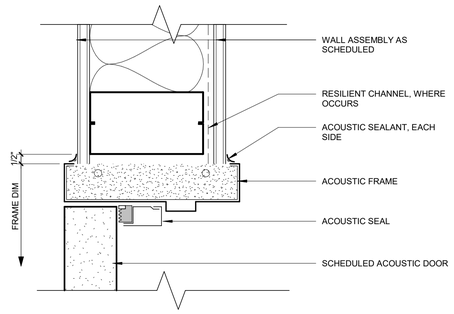

1 HM ACOUSTIC DOOR JAMB
3" = 1'-0"

PRINTED ON: 8/5/2025 10:47:58 AM FROM FILE: C:\Users\kwatt\Documents\2331_KCC Child Care_Arch_Bldg_23_SOCD_current_kwatt4P7SJ.rvt
SCALE OF 11 x 17 SHEETS IS HALF OF SCALE INDICATED

PIVOT
ARCHITECTURE

REGISTERED ARCHITECT
6619
JOHN STAPLETON
EUGENE, OREGON
STATE OF OREGON

BID AND PERMIT SET

KLAMATH COMMUNITY COLLEGE
CHILDCARE LEARNING CENTER

PROJECT #: 2331.00
KLAMATH COMMUNITY COLLEGE
7390 S. 6TH ST. KLAMATH FALLS, OR 97603

SHEET TITLE:
INT. DOOR DETAILS

REVISIONS:
#	DESCRP.	DATE

ISSUE DATE: 08/01/2025

A653